Coastal Square & Residences

Onley, Virginia
Accomack County

Village Development Assessment & Resource Quality Protection Report

November 15, 2023



Prepared By:

Atlantic Group & Associates, Inc.

10044 Old Ocean City Boulevard
Berlin, Maryland 21811
Voice: 410.629.1160
Fax: 410.629.1710

Table Of Contents: **Page**

1.0	**Village Development Assessment**	**4**
	A. Introduction/Narrative	4
	B. Economic Analysis	4
	C. School Assessment	6
	D. Emergency Services	6
	E. Solid Waste	6
2.0	**Resource Quality Protection Report**	**6**
	A. Introduction	6
	B. Property Description/Owner/Developer's Address	7
3.0	**Existing Environmental & Hydrologic Conditions**	**7**
	A. Existing Watercourses	7
	B. Wetlands	7
	C. Existing Floodplains	7
	D. Existing Vegetation	8
	E. Existing Soil Types	9
4.0	**Proposed Site Alterations**	**10**
	A. Topography	10
	B. Vegetation	10
	C. Impervious Surfaces	10
	D. Structures	11
	E. Groundwater Withdrawals	11
	F. Quality of Stormwater	11
	G. Phasing	11
5.0	**Mitigation Measures**	**11**
	A. Stormwater Management Controls	11
	B. Sediment & Erosion Controls	12
6.0	**Traffic Analysis:**	**14**

List of Appendices:

Appendix A: Stormwater Management Mitigation Details
Appendix B: Sediment & Erosion Control Details
Appendix C: Accomack County Schools Capacity Assessment
Appendix D: Traffic Evaluation Report

List of Exhibits:

Exhibit 1: Existing Conditions Exhibit
Exhibit 2: Boundary Exhibit
Exhibit 3: Parcel Data Exhibit
Exhibit 4: Soils Exhibit
Exhibit 5: Existing Zoning Exhibit
Exhibit 6: Wetlands Exhibit
Exhibit 7: Existing Vegetation Exhibit
Exhibit 8: RPA Exhibit
Exhibit 9: Roadways & Waterways Exhibit
Exhibit 10: Concept Plan Exhibit
Exhibit 11: Perimeter Setback Exhibit
Exhibit 12: Phasing Plan Exhibit
Exhibit 13: Concept Utility Plan Exhibit
Exhibit 14: Concept SWM/Drainage Plan
Exhibit 15: Concept ESC Plan Exhibit
Exhibit 16: Open Space Plan Exhibit
Exhibit 17: Village Green Exhibit
Exhibit 18: Impervious Surfaces Exhibit
Exhibit 19: Architecture Exhibit - Duplexes
Exhibit 20: Architecture Exhibit - Townhomes
Exhibit 21: Architecture Exhibit - Townhomes
Exhibit 22: Architecture Exhibit - Townhomes
Exhibit 23: Architecture Exhibit – Apartments
Exhibit 24: Architecture Exhibit – Apartments
Exhibit 25: Parking Details Exhibit

References:

Virginia Erosion and Sediment Control Handbook; Third Edition; 1992
Virginia Stormwater Management Handbook; First Edition; 1999
AccoMap, Accomack County, Virginia
NRCS National SSURGO Soils Data
FEMA; Federal Emergency Management Agency; Flood Zone Identification
USGS; United States Geological Survey; Watershed Location Identification
U.S. News & World Report, usnews.com

Definitions:

BMP Best Management Practice
SWM Storm Water Management
cfs Cubic Feet per Second
ft. Feet
sq.ft. Square Feet
cu.ft. Cubic Feet
Ac. Acres
min. Minutes
CN Curve Number
TR55 Technical Release 55; Urban Hydrology for Small Watersheds
Q Flow rate in cfs
2Yr. 2 Year Storm Event
10Yr. 10 Year Storm Event
CMP Corrugated Metal Pipe

1.0 Village Development Assessment:

A. Introduction / Narrative:

The proposed Coastal Square and Residences will be located on Lankford Highway (Rt. 13) and the intersection of Bypass Drive. The gross development area of the property is **±100.39 Acres** and is identified by tax map number 85-A-51 **(±35.90 Acres),** 93-A-89 **(±6.13 Acres),** 93-A-90 **(±39.35 Acres),** and 93-A-87 **(±19.0 Acres)**. The access to the site will be located off via route Lankford Highway and S.R. 178 Fairgrounds Road.

Village Development District

The proposed mixed-use project shall consist of **465** residential units and site improvements to accommodate (3) commercial pad sites north of the existing Chesapeake Square Shopping Center consisting of approximately **11 acres** and two commercial outparcels on S.R. 178 (**±2.61 Acres)**. Two amenity areas with a pool and clubhouse, lakeside walking trail, and several community parks are planned as part of an amenity package for the community. The existing zoning is General Business. The proposed zoning shall be Village Development.

The area allocated to residential uses totals **±79.9 Acres**. The net density of this project is approximately **5.54** units per acre and is planned to consist of **76 duplex units**, **55 townhomes**, **22 loft apartments**, and **312 garden style apartments**. Front setback, 20'; Rear setback, 35' for all uses except for the townhomes that shall require a 30' rear yard setback; Side setback, 15' with the total side setback to equal 30'. The total parking required is 2 spaces per unit, multiplied by 465 units equaling 930 total spaces required. The total spaces provided are **930 spaces**. (See Concept Plan Exhibit for proposed site plan)

The area allocated to commercial uses totals **±13 acres**. These planned commercial uses shall accommodate additional community amenities to serve the residences of Coastal Square and the general public. Although specific parking requirements are to be determined based upon end users, the commercial shopping centers provides **255 parking spaces**.

General Business

A lot line adjustment of Tax Map 85-A-51 shall establish a ±4.5 acre parcel that shall remain zoned General Business for the purpose of accommodating the proposed uses permitted in the General Business District.

B. Economic Analysis

The purpose of the economic evaluation is to estimate the economic impact and the amount of revenue that will be generated from the proposed project. The following evaluation indicates that Coastal Square & Residences will provide a favorable impact on the local economy, as well as the County and State government agencies.

Per Virginia Housing, the economic impact of 131 single family attached residences is as follows:

Estimated Construction Cost**: $23,683,072.00

Economic Impact***			
Short Term		**Long Term**	
Estimated Job Creation:	**333.25**	Estimated Jobs Supported:	**8.33**
Estimated Gross Fiscal Revenues:	**$966,318.43**	Estimated Gross Fiscal Revenues†:	**$145,427.53**
Estimated Local Economic Growth:	**$21,371,604.17**	Estimated Local Economic Growth:	**$1,027,981.89**

Per Virginia Housing, the economic impact of 312 garden style apartments is as follows:

Estimated Construction Cost**: $66,984,372.00

Economic Impact***			
Short Term		**Long Term**	
Estimated Job Creation:	**942.56**	Estimated Jobs Supported:	**19.83**
Estimated Gross Fiscal Revenues:	**$2,218,617.41**	Estimated Gross Fiscal Revenues†:	**$411,322.14**
Estimated Local Economic Growth:	**$60,446,697.29**	Estimated Local Economic Growth:	**$2,448,323.28**

The Economic impact of the proposed commercial areas is estimated as follows:
Estimated Construction Cost: $96,280,000
(Average commercial construction cost: $490/ sq. ft. & $150,000/ per hotel room).
Estimated Annual Real Estate Taxes: $587,308.

Coastal Square proposes various commercial amenities to serve the development and surrounding community. These amenities include:

1. Shopping Center/ Retail: 80,000 sq. ft.
2. 80 Room Hotel
3. Self Storage Facility: 72,000 sq. ft.
4. Office: 10,000 sq. ft.
5. Restaurants: 10,000 sq. ft.

The economic impact of this commercial development in Accomack County, Virginia, will depend on various factors, including the businesses that occupy the space, local economic conditions, and more. Economic impacts will be direct, indirect, and induced effects.

1. **Direct Effects:** There will be immediate economic impacts generated by the construction and operation of the commercial development. This includes the construction jobs created during the building phase and the jobs within the commercial space once it's operational. It also includes any business taxes, fees, and permits associated with the development.

2. **Indirect Effects:** There will be secondary impacts on other industries that supply goods and services to the commercial development. For example, suppliers of construction materials, equipment, and utilities may see increased demand. This can lead to additional job creation and economic activity in these sectors.

3. **Induced Effects:** Induced effects will occur as employees and business owners associated with the commercial development spend their incomes within the local economy. This spending can support jobs and economic activity in various sectors, including retail, hospitality, healthcare, and more.

4. **Property Values:** The presence of a large commercial development will likely impact property values in the surrounding area. It may lead to an increase in property values if it attracts more businesses and residents to the region.

5. **Tax Revenue:** The commercial development will generate property taxes, sales taxes, and potentially other local taxes. This increased tax revenue can be used by the local government to fund public services, infrastructure improvements, and community development.

6. **Job Creation:** This significant commercial development will create jobs not only within the development itself but also in related industries. This likely will have a positive impact on the local employment rate and income levels.

7. **Economic Diversification:** Depending on the type of businesses that occupy the development, the development can contribute to economic diversification in the county. This can make the local economy more resilient to economic downturns in specific industries.

C. School Assessment:

Coastal Square & Residences is a planned community of 465 residential units to be phased in development over a period of 8 years with construction anticipated to begin in 2025. The initial phase shall consist of approximately 203 residential units. Additional phases to be developed based upon market demand. Existing public schools include Accawmacke Elementary School, Nandua Middle School, Nandua High School. Existing private institution, Broadwater Academy, also offers pre-K through 12th grade education in Exmore, Virginia. Higher Education opportunities are available at the Eastern Shore Community College.

According to data provided by Accomack Public Schools, (See Appendix C); Accawmacke Elementary School has capacity for 215 additional students, Nandua Middle School has capacity for 328 additional students, and Nandua High School has capacity for 130 additional students.

Based upon an average of 1.5 children per household, the initial phase would result in approximately 305 students. Anticipating 305 students will be distributed throughout Pre-K - 12th. grade, this community will result in 24 students per grade to the school system. An additional 56 students per year through 2031 is anticipated to be added to the school system as future phases are developed. Per U.S.News & World Report, Accomack County Public Schools spends $11,599 per student each year resulting in $17,398.50 in cost anticipated per residence in Coastal Square.

D. Emergency Services

Per Accomack County, approximately 13% of local taxes go to emergency medical services, 4% of local taxes goes to firefighting, and 4.5% goes towards other public safety expenditures. Estimated construction values for the Coastal Square & Residences are approximately $190,000,000. Based upon the current real estate tax rate of .61/ 100, the Coastal Square & Residences project will contribute approximately $150,670 annually to emergency services, $46,360 annually to firefighting, and $52,155 annually to other safety expenditures by way of property taxes.

E. Solid Waste

Coastal Square and Residence shall contract with a private trash pickup service for the disposal of waste. It is anticipated that all trash will be transported directly to County landfills. All internal litter pickup inside Coastal Square and Residences shall be provided by onsite property management services. Any litter pickup also to be transported to the County landfill by a trash pick up service. With trash pick up service provided, no significant impact to any of the area convenience centers is expected.

2.0 Resource Quality Protection Report

A. Introduction

The basis of this report is to evaluate the potential impacts of the proposed subdivision on neighboring waters and communities. In order to evaluate any proposed impacts, all existing conditions, such as; existing wetlands, forests, soils, runoff, open areas, and impervious areas must be modeled in order to design any proposed site features. Once all existing features have been modeled, then post development conditions can be analyzed. The area of concern for this site is the downstream effect of increased runoff from the development of this property. To implement stormwater control and protect downstream areas, BMPs will be constructed in order to control the increase in runoff velocities and capture runoff pollutants from the site. Another area of concern is the construction process and the potential for large amounts of sediment and contaminants to enter receiving streams uninhibited by any control measures. Therefore, sediment and erosion controls will be incorporated into the design at all phases of construction so to avoid contamination of any downstream area. It is the intent of this design to not only control stormwater during construction and after final stabilization, but also to allow the BMPs to continue to operate efficiently into the future with minimal maintenance.

B. Legal Description/Owner/Developer's Address:

Owner/Developer of the Proposed Property:
Coastal Square & Residences, LLC.
10044 Old Ocean City Boulevard
Berlin, Maryland 21811

Vicinity Map:




(See Boundary Exhibit for Legal Description of Property)

3.0 Existing Environmental & Hydrologic Conditions:

A. Existing Watercourses:
The southerly property line of Tax Map 93-A-90 abuts the North Branch of the Onancock Creek.

B. Wetlands
A field investigation was conducted to determine the presence or absence of jurisdictional waters of the United States for purposes of section 404 of the Clean Water Act. The field investigation was conducted in accordance with techniques and criteria presented in the 1987 U.S. Army Corps of Engineers Wetland Delineation Manual and associated guidance memoranda. There were **±2.70** acres of wetlands or other waters of the United States identified within the subject parcel.

C. Existing Floodplains
The project area is located in Flood Zone X per Map number 51001C0630G. (See Flood Zone Exhibit and FEMA Map Exhibit for locations)

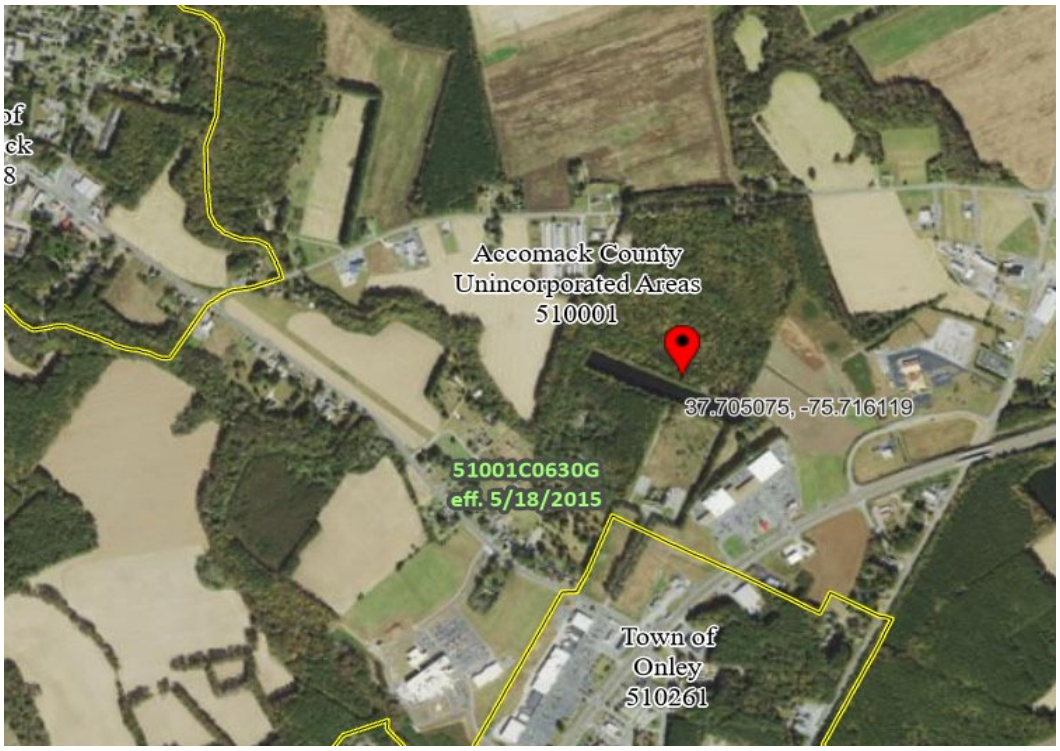

D. Existing Vegetation

The field work for this habitat assessment was done on 11/15/2022. At that time, the subject property consisted of approximately ±100.39 acres of undeveloped lands. Onancock Creek abuts the southerly property line of Tax Map 93-A-90.

The land use/habitat zones break down approximately as follows:

Agricultural Fields (Rye)	=	±46.25 acres
Pine – Hardwood Forest	=	±48.34 acres
Man-Made Pond	=	±5.80 acres
TOTAL	=	±100.39 acres

Pine & Hardwoods Mix:

A large majority of the forested portion of the site was made up of an even-aged stand of Pines and Hardwoods. The average height varied from 50-58 feet and the DBH measurements were in the 7-13 inch range, depending on the landscape position of the trees. The basal area varied from 110-130 ft^2/acre. Even though the canopy here was virtually a 100% monoculture of pines, there were a few understory species present. These included Sweet Gum, Southern Red Oak, Black Oak, Eastern Red Cedar (*Juniperus virginiana*), Devil's Walking Stick, and American Holly. The woody vines were frequent, including Muscadine Grape, Summer grape (*Vitis aestivalis*), and Virginia Creeper. The floor of the forest in this zone was somewhat barren in general, as is typical of this habitat. There were a few areas that were populated with Black Huckleberry, Lowbush Blueberry, Dangleberry (*Gaylussacia frondosa*), Partridgeberry (*Mitchella repens*), Slender Spikegrass, and some Pink Lady's Slipper (*Cypripedium acaule*).

E. **Existing Soil Types:**
The existing on site soils are mapped as follows:



BhB – Bojac loamy sand, 2 to 6 percent slopes.
The Bojac component makes up 90 percent of the map unit. Slopes are 2 to 6 percent. This component is terraces. The parent material consists of marine sediments. Depth to a root restrictive layer is greater than 60 inches. The natural drainage class is well drained. Water movement in the most restrictive layer is high. Available water to a depth of 60 inches is low. Shrink-swell potential is low. This soil is not flooded. It is not ponded. A seasonal zone of water saturation is at 60 inches during January, February, March, April, November, December. Organic matter content in the surface horizon is about 1 percent. Nonirrigated land capability classification is 2e. This soil does not meet hydric Criteria.

BkA – Bojac sandy loam, 0-2 percent slopes.
The Bojac component makes up 90 percent of the map unit. Slopes are 0 to 2 percent. This component is terraces. The parent material consists of marine sediments. Depth to a root restrictive layer is greater than 60 inches. The natural drainage class is well drained. Water movement in the most restrictive layer is high. Available water to a depth of 60 inches is moderate. Shrink-swell potential is low. This soil is not flooded. It is not ponded. A seasonal zone of water saturation is at 60 inches during January, February, March, April, November, December. Organic matter content in the surface horizon is about 1 percent. Nonirrigated land capability classification is 1. This soil does not meet hydric Criteria.

DrA – Dragston fine sandy loam, 0 to 2 percent slopes.
The Dragston components make up 90 percent of the map unit. Slopes are 0 to 2 percent. This component is on terraces. The parent material consists of marine sediments. Depth to root restrictive layer is greater than 60 inches. The natural drainage class is somewhat poorly drained. Water movement in the most restrictive layer is high. Available water to depth of 60 inches is moderate. Shrink-swell potential is low. This soil is not flooded. It is not ponded. A seasonal zone of water saturation is at 21 inches during January, February, March, April, November, December. Organic matter content in the surface horizon is about 2 percent. Nonirrigated land capability classification is 2w. The soil does not meet hydric criteria.

MuA – Munden sandy loam, 0 to 2 percent slopes.
The Munden component makes up 90 percent of the map units. Slopes are 0 to 2 percent. This component is on terraces. The parent material consists of marine sediments. Depth to a root restrictive layer is greater than 60 inches. The natural drainage class is moderately well drained. Water movement in the most restrictive layer is moderately high. Available water to a depth of 60 inches is moderate. Shrink-swell potential is low. The soil is not flooded. It is not ponded. A seasonal zone of water saturation is at 24 inches during January, February, March, April, December. Organic matter content in the surface horizon is about 2 percent. Nonirrigated land capability classification is 2w. This soil does not meet hydric criteria.

NmA – Nimmo sandy loam, 0 to 2 percent slopes
This soil is poorly drained with a slope of 0-2%. A seasonal zone of water saturation is at 0 inches during January, February, March, April, November, December, Organic matter content in the surface horizon is about 12 percent. Nonirrigated land capability classification is 6w. This soil meets hydric criteria.

PoA – Polawana mucky sandy loam, 0 to 2 percent slopes, frequently flooded.
The Polawana component makes up 95 percent of the map units. Slopes are 0 to 2 percent. This component is on drainageways. The parent material consists of marine sediment. Depth to a root restrictive layer is greater than 60 inches. The natural drainage class is very poorly drained. Water movement in the most restrictive layers is high. Available water to a depth of 60 inches is moderate. Shrink-swell potential is low. This soil is frequently flooded. It is frequently ponded. A seasonal zone of water saturation is at 0 inches during January, February, March, April, November, December, Organic matter content in the surface horizon is about 12 percent. Nonirrigated land capability classification is 6w. This soil meets hydric criteria.

W – Water
Nontechnical description/ GENSOIL
Generated brief soil descriptions are created for major soil components. The Water is a miscellaneous area.

4.0 Proposed Site Alterations:

A. Topography:
In order to minimize cut and fill for construction purposes, all changes in the proposed topography will be as close to the existing topography as possible. The main grading strategy will be to divide the site into drainage boundaries in order to capture impervious runoff for treatment. All stormwater will then be directed to BMPs by stormwater catch basins or swales. Most of the changes in topography are going to occur to establish building pads, roads, and the excavation of the stormwater ponds. (See Topography Exhibit for existing grades). All stockpiling that occurs from cut operations shall be placed in a convenient area but that will also be as far from wetland areas as possible. Also, silt fence will be placed around stockpile areas in order to contain any contaminants and large amounts of sediment that may try and escape.

B. Impact to Existing Vegetation:
The amount of forest area to be cleared will be approximately **±32.3 acres**. The majority of the clearing to be done will be mostly in the central portion of the site for roadway and lot construction. (See Concept Plan Exhibit for proposed treeline).

C. Impervious Surfaces:
The following list is an approximation of impervious surfaces to be added to the proposed site:

Roadway & Parking Lot Areas (Asphalt Surfacing with Gravel Base):	**± 16.53 Acres**
Rooftops (Shingles) & Amenity Areas & Courts:	**± 10.78 Acres**
Estimated Private Driveway Areas (Asphalt Surface):	**± 2.17 Acres**
Sidewalks & Misc. Pavement:	**± 4.23 Acres**
Total Impervious Area:	**± 33.71 Acres**

D. Structures:

A total of 465 multi-family units have been proposed on the Concept Plan Exhibit that shall consist of duplex units, townhomes, apartments, and two community amenity areas. Also proposed are supporting commercial areas creating a mixed-use community that is pedestrian friendly and supporting the surrounding community.

E. Groundwater Withdrawals:

The average demand for this water system is estimated to be 60,000 gallons per day (gpd) based upon Virginia Department of Health's (VDH's) annual average household consumption rate of 245 gpd and an anticipated 10,000 GPD for commercial uses. Water shall be provided by the Town of Onancock.

F. Quality of Stormwater:

The existing site has been divided into three (3) existing drainage areas. Drainage Boundary 1 outfalls to Onancock Creek from a proposed stormwater management BMP. Drainage Boundary 2 outfalls to Onancock Creek from a proposed stormwater management BMP. Drainage Boundary 3 outfalls to Onancock Creek from an existing stormwater management BMP. (See the Concept Drainage Exhibit for Drainage Boundary locations).

All quantity requirements shall be met in various proposed stormwater BMP's. Retention Ponds will store and release the Water Quality, 2 & 10 year storms below pre developed rates. The 100 year storm will be released through an emergency spillway with one foot of freeboard from the 100 year crest to the top of bank elevation.

G. Phasing:

See Phasing Exhibit for proposed phases of site development. The initial development will begin with Phases 1-4 of the residential residences and 5, 6 & 12 of the commercial area so to create marketable commercial pad-sites. Future phases will be developed based upon market demand.

5.0 Mitigation Measures:

A. Stormwater Management Controls:

The proposed SWM controls proposed for this site are going to be concrete outlet structures. Depending on the size of the outlet pipe, the outlet structure will be a modified catch basin with openings made in the structure in order to release the required runoff at the pre-development rate. After all required storage levels are determined, then the outlet structure can be properly designed. Based upon Q's in and Q's out, the outlet structure will be designed to have either an orifice or weir openings as needed at specific design point elevations. After the runoff has passed through the structure, the runoff will then pass through the outfall pipe and over the designed rip-rap outfall protection and into the proposed outlet point at the specified release rate. Appendix A shows a typical outfall structure that will be designed for this site. Buoyancy calculations will also be performed on the outlet structure in order to determine if the structure will remain stable in the event of full flood conditions and complete saturation of the surrounding ground.

Maintenance of the BMP shall be as follows:

Maintenance Schedule:

1. Maintenance responsibility for BMP shall be vested with the responsible party by means of a legally binding and enforceable maintenance agreement that is executed as a condition of plan approval.

2. The owner of the property shall maintain in good condition and promptly repair and restore all grade surfaces, walls, drains, dams and structures, vegetation, erosion and sediment control measures and other protective devices.

3. The BMP will be maintained according to design and inspected according to the Maintenance Criteria quarterly in the first year and annually thereafter. An annual written inspection report shall be required.

Maintenance Criteria:

1. Implement source controls, such as street sweeping, landscaping practices and other good housekeeping practices.

2. Pipes shall be inspected quarterly for the first year to determine how quickly materials accumulate in them. Accumulated materials can be vacuumed out with a vactor. High-pressure cleaning of the holes or slots in the pipes to reduce clogging.

3. Pervious surfaces should be maintained to infiltrate water. Should filtering capacity of BMP diminishes substantially, the top few inches of discolored material shall be removed and shall be replaces with fresh material. Silt and sediment should be removed from the filter bed when the accumulation exceeds one inch or if it covers or hinders the growth of vegetation. Sediments shall be removed without damaging the vegetation.

4. BMP with grass cover shall be mowed a minimum of 3 times per growing season to maintain maximum grass heights less than 12 inches.

5. Stone Rip-Rap Outfall Protection to be inspected to assure it is free of debris.

B. Sediment and Erosion Controls:

Listed below is a typical sequence of construction for this type of construction. Until final design, this sequence of construction is sufficient at this time and lists basically what needs to occur in order to protect all wetland and downstream areas.

Typical Sequence of Construction:

1. Clear & grub site for perimeter controls only.
2. Install stabilized construction entrance.
3. Install silt fence.
4. Strip topsoil from site and stockpile in soil stockpile area.
5. Following initial soil disturbance or redisturbance, details of temporary or permanent stabilization shall be completed within seven calendar days on all surfaces of perimeter controls, dikes, swales, ditches, perimeter slopes and all slopes steeper than 3 horizontal to 1 vertical (3:1).
6. Construct sediment traps.
7. Install outfall structure & outfall pipe as specified in the stormwater management plan.
8. Install dewatering device, pump, and dirtbag.
9. Rough grade parking area and roads, importing material as necessary from site or off-site source per proposed grades provided to create positive drainage.
10. Install catv, phone and electric utilities.
11. Convert sediment trap to Detention Basin and remove dewatering devices.
12. Begin building construction after the stormwater facility has been stabilized.
13. Construct entrance.
14. Install rip-rap protection as shown.
15. Final grade parking area and roads.
16. Pave the parking area and roads.
17 Stabilize all remaining disturbed areas with permanent vegetation or site specific vegetation as noted.
18. Within fourteen days following final grading, all other disturbed or graded areas on the project will be permanently stabilized by seeding or mulch. Permanent mulch can include but is not limited to stone, gravel, blacktop, or concrete surfacing. If construction is temporarily stopped on a project site for more than fourteen days, all graded areas will be stabilized. The requirements of this subparagraph do not apply to those areas which are

shown on the plan and are currently being used for material storage, or for those areas on which actual construction activities are currently being performed or to interior areas of a surface mine site where stabilization material would contaminate the recoverable resource.

19. Remove erosion control measures.
20. All maintenance of the final site shall be controlled by the site owner.

See Sediment & Erosion Control Details and Concept ESC Exhibit for anticipated erosion control measures to be implemented. Other devices may need to be installed; such as, conveyance channels and diversions or even additional temporary basins. But at this preliminary phase, final placement of erosion control devices cannot be accomplished without the final grading plan. Details of the Sediment & Erosion Control devices can be found in Appendix B.

Listed below are details for maintenance of the proposed sediment and erosion control devices. (Maintenance provisions taken from the Virginia Erosion and Sediment Control Handbook).

Silt Fence Maintenance:

1992 3.05

Maintenance

1. Silt fences shall be inspected immediately after each rainfall and at least daily during prolonged rainfall. Any required repairs shall be made immediately.
2. Close attention shall be paid to the repair of damaged silt fence resulting from end runs and undercutting.
3. Should the fabric on a silt fence decompose or become ineffective prior to the end of the expected usable life and the barrier still be necessary, the fabric shall be replaced promptly.
4. Sediment deposits should be removed after each storm event. They must be removed when deposits reach approximately one-half the height of the barrier.
5. Any sediment deposits remaining in place after the silt fence is no longer required shall be dressed to conform with the existing grade, prepared and seeded.

Sediment Basin Maintenance:

Maintenance

The basin embankment should be checked regularly to ensure that it is structurally sound and has not been damaged by erosion or construction equipment.

The emergency spillway should be checked regularly to ensure that its lining is well established and erosion-resistant.

The basin should be checked after each runoff-producing rainfall for sediment cleanout. When the sediment reaches the clean-out level, it shall be removed and properly disposed of.

Stabilized Construction Entrance Maintenance:

Maintenance


The entrance shall be maintained in a condition which will prevent tracking or flow of mud onto public rights-of-way. This may require periodic top dressing with additional stone or the washing and reworking of existing stone as conditions demand and repair and/or cleanout of any structures used to trap sediment. All materials spilled, dropped, washed, or tracked from vehicles onto roadways or into storm drains must be removed immediately. The use of water trucks to remove materials dropped, washed, or tracked onto roadways will not be permitted under any circumstances.


6.0 Traffic Analysis

To mitigate the impact associated with the proposed Coastal Square & Residences development, the Applicant shall identify any required off-site road improvements by completing a Traffic Study approved by the Virginia Department of Transportation. The Applicant has proffered to make the necessary improvements when and as required by the Virginia Department of Transportation during the course of the development. See Appendix C for the preliminary traffic study findings.

Appendix A:
Stormwater Management Mitigation Details

Retention Basin - Plan & Section

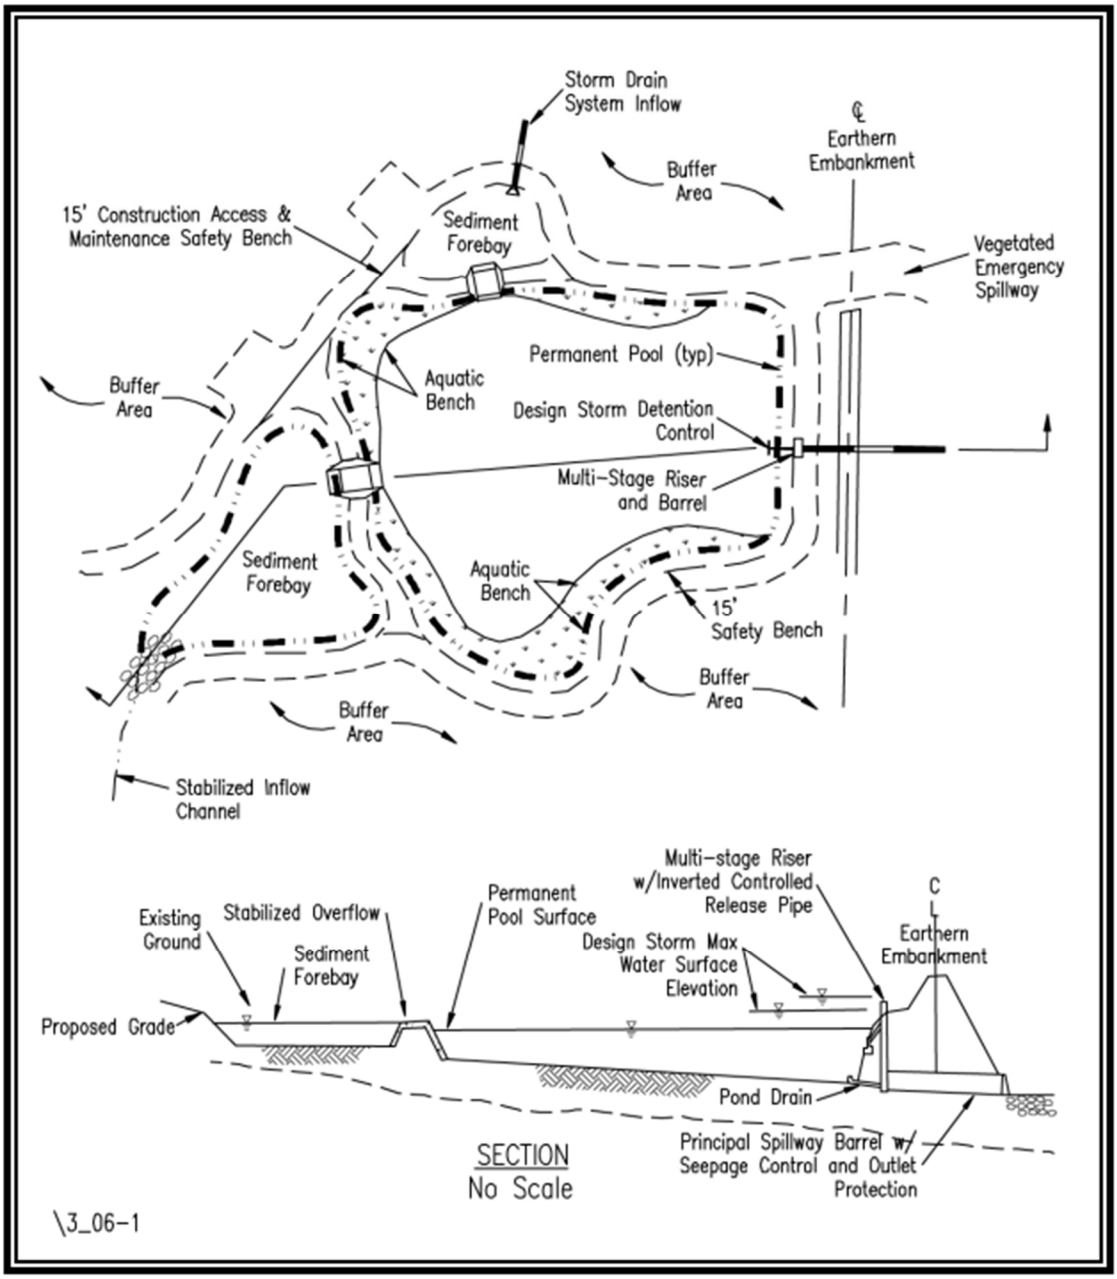

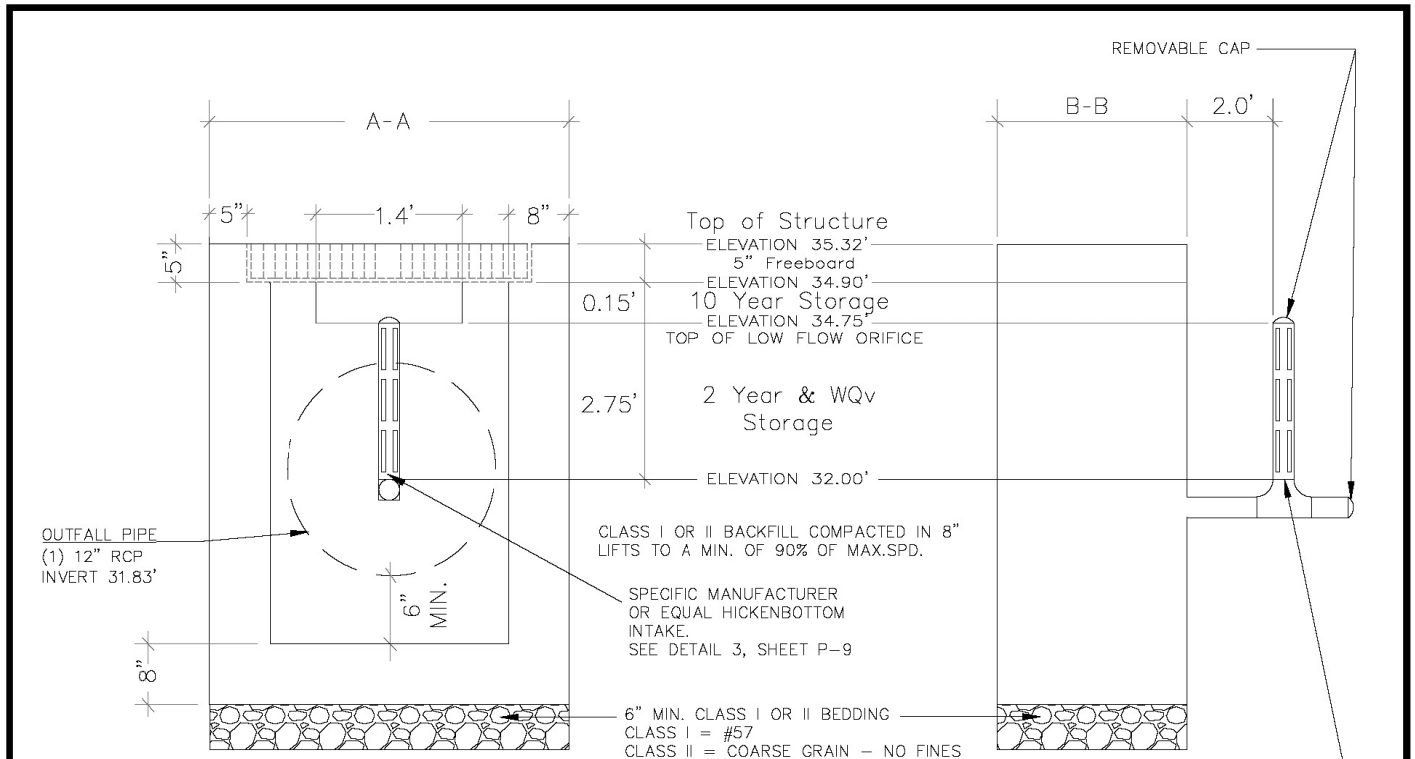

PARKWAY CATCH BASIN AND DRAIN GRATE DATA

NUMBER OF CATCH BASIN	LARGEST PIPE SIZE		CATCH BASIN DATA					GRATING DATA			
	A-A	B-B	WALL THICK.	A-A OUTSIDE	B-B OUTSIDE	C-C INSIDE	D-D INSIDE	BEARING BAR SIZES	Y-Y	Z-Z	GRATING AREA & WEIGHT
P.W.-B.D.-1	30"	15"	8"	4'-5 1/2"	3'-3 7/8"	3'-1 1/2"	1'-11 7/8"	4 1/2" x 1/4"	3'-6 1/4"	2'-4 7/16"	8.39 ft² / 178 LBS

NOTE:
OUTFALL STRUCTURE TO PROVIDE STANDARD PWD REINFORCEMENT

1/6


CONCRETE WEIR PWBD-1

NOT TO SCALE

Appendix B:
Sediment and Erosion Control Details

1992 3.02

STONE CONSTRUCTION ENTRANCE

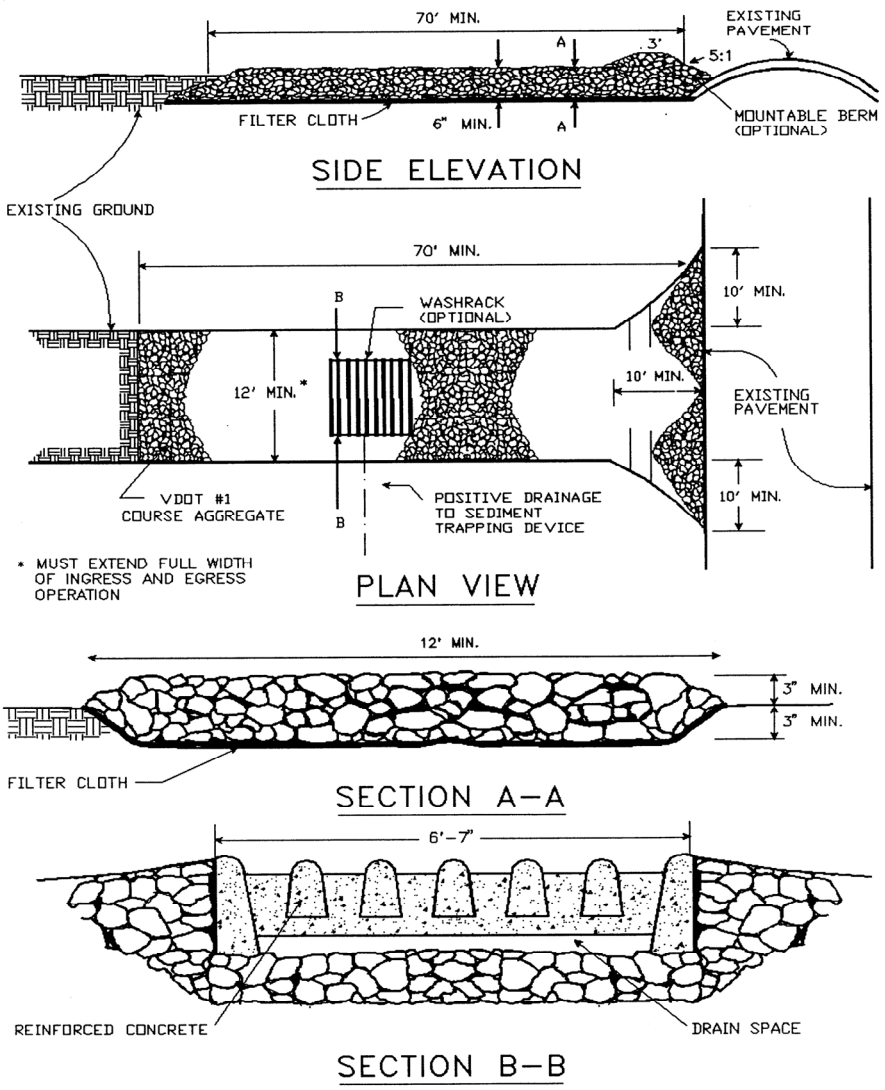


Source: Adapted from 1983 Maryland Standards for Soil Erosion and Sediment Control, and Va. DSWC

Plate 3.02-1


III - 9

CONSTRUCTION OF A SILT FENCE (WITH WIRE SUPPORT)


1. SET POSTS AND EXCAVATE A 4"X4" TRENCH UPSLOPE ALONG THE LINE OF POSTS.

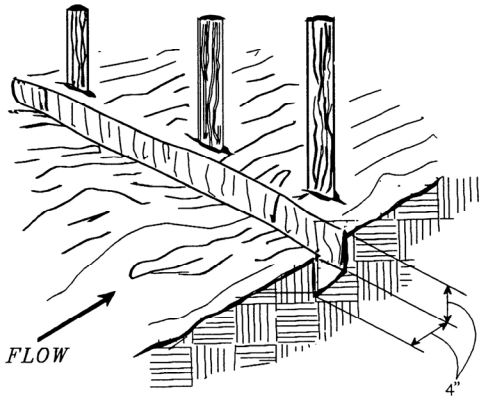


2. STAPLE WIRE FENCING TO THE POSTS.

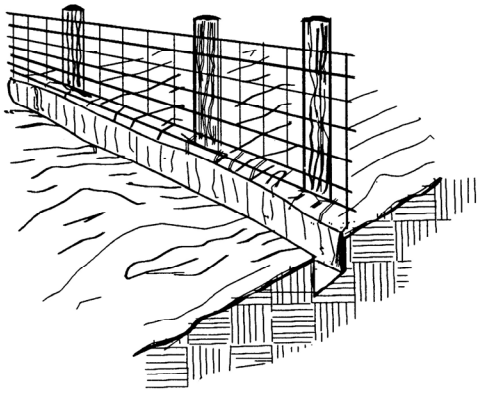


3. ATTACH THE FILTER FABRIC TO THE WIRE FENCE AND EXTEND IT INTO THE TRENCH.

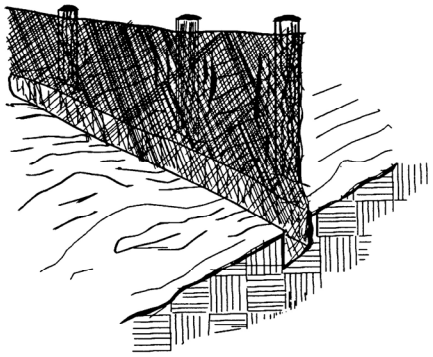

4. BACKFILL AND COMPACT THE EXCAVATED SOIL.

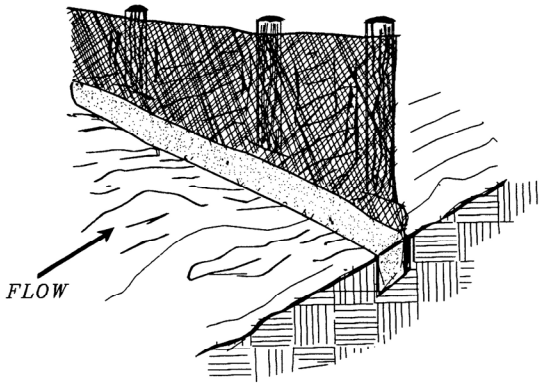


EXTENSION OF FABRIC AND WIRE INTO THE TRENCH.

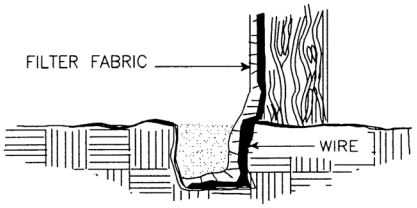


Source: Adapted from Installation of Straw and Fabric Filter Barriers for Sediment Control, Sherwood and Wyant

Plate 3.05-1

SEDIMENT BASIN SCHEMATIC ELEVATIONS

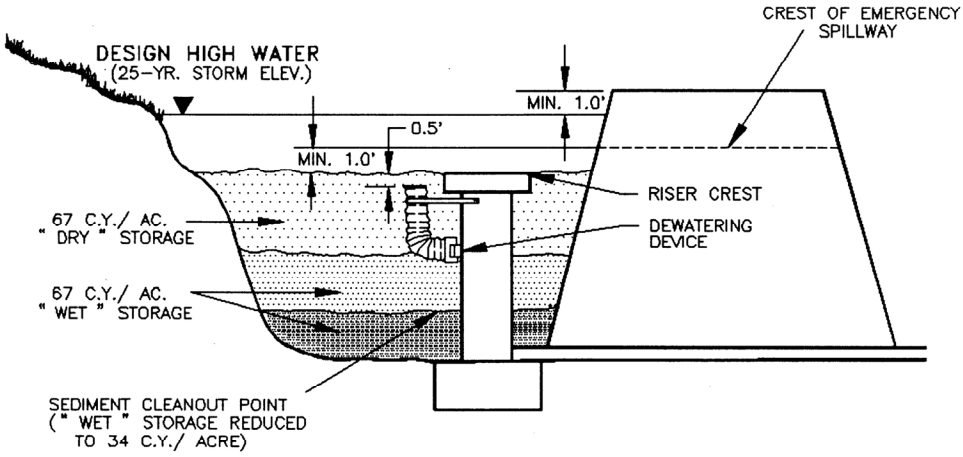

DESIGN ELEVATIONS WITH EMERGENCY SPILLWAY

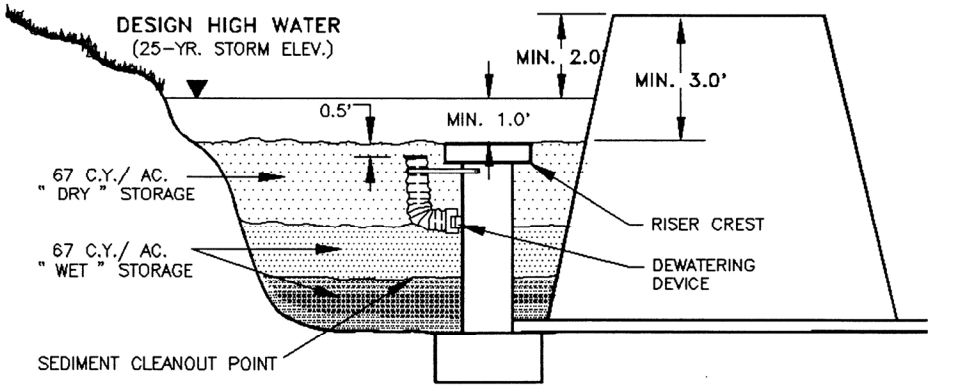



DESIGN ELEVATIONS WITHOUT EMERGENCY SPILLWAY
(RISER PASSES 25-YR. EVENT)

Source: Va. DSWC

Plate 3.14-2

GRAVEL CURB INLET SEDIMENT FILTER

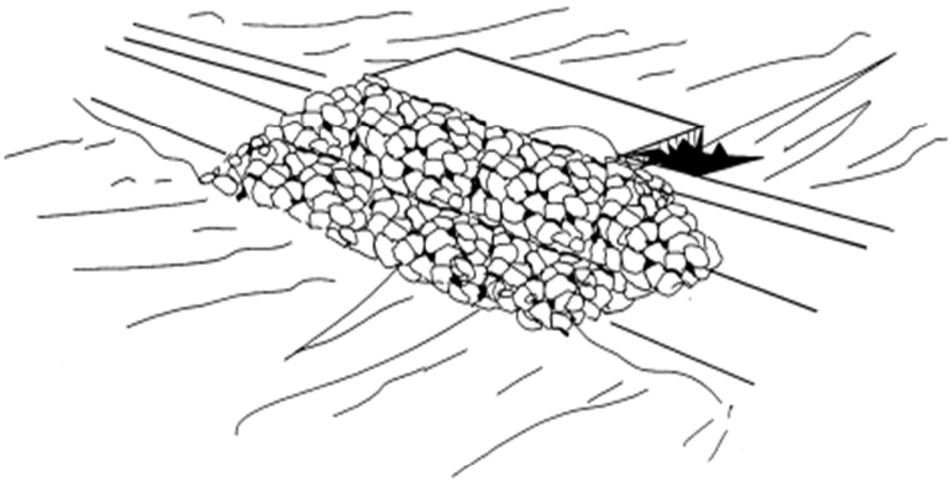

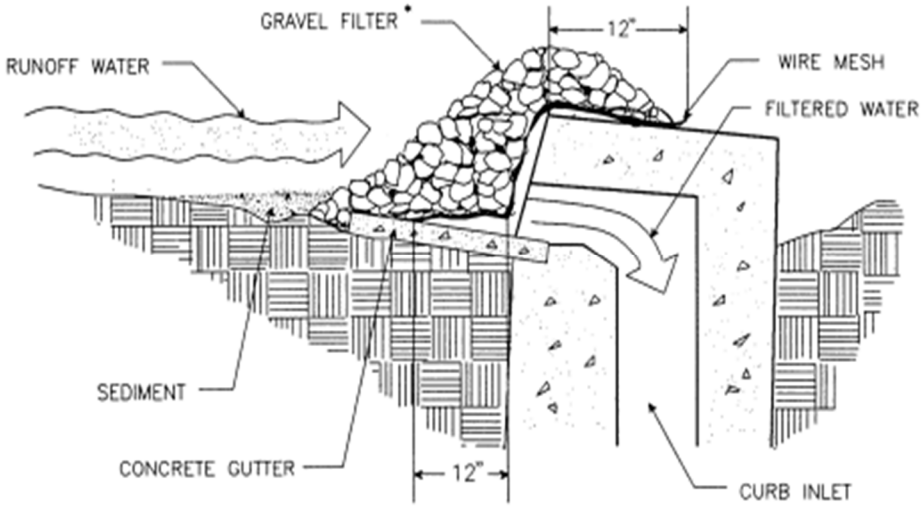

SPECIFIC APPLICATION

THIS METHOD OF INLET PROTECTION IS APPLICABLE AT CURB INLETS WHERE PONDING IN FRONT OF THE STRUCTURE IS NOT LIKELY TO CAUSE INCONVENIENCE OR DAMAGE TO ADJACENT STRUCTURES AND UNPROTECTED AREAS.

* GRAVEL SHALL BE VDOT #3, #357 OR 5 COARSE AGGREGATE.

TABLE 3.31-C

TEMPORARY SEEDING PLANT MATERIALS, SEEDING RATES, AND DATES

SPECIES	SEEDING RATE		NORTH[a]			SOUTH[b]			PLANT CHARACTERISTICS
	Acre	1000 ft^2	3/1 to 4/30	5/1 to 8/15	8/15 to 11/1	2/15 to 4/30	5/1 to 9/1	9/1 to 11/15	
OATS (Avena sativa)	3 bu. (up to 100 lbs., not less than 50 lbs.)	2 lbs.	X	-	-	X	-	-	Use spring varieties (e.g., Noble).
RYE[d] (Secale cereale)	2 bu. (up to 110 lbs., not less than 50 lbs.)	2.5 lbs.	X	-	X	X	-	X	Use for late fall seedings, winter cover. Tolerates cold and low moisture.
GERMAN MILLET (Setaria italica)	50 lbs.	approx. 1 lb.	-	X	-	-	X	-	Warm-season annual. Dies at first frost. May be added to summer mixes.
ANNUAL RYEGRASS[c] (Lolium multi-florum)	60 lbs.	1½ lbs.	X	-	X	X	-	X	May be added in mixes. Will mow out of most stands.
WEEPING LOVEGRASS (Eragrostis curvula)	15 lbs.	5½ ozs.	-	X	-	-	X	-	Warm-season perennial. May bunch. Tolerates hot, dry slopes and acid, infertile soils. May be added to mixes.
KOREAN LESPEDEZA[c] (Lespedeza stipulacea)	25 lbs.	approx. 1½ lbs.	X	X	-	X	X	-	Warm season annual legume. Tolerates acid soils. May be added to mixes.

[a] Northern Piedmont and Mountain region. See Plates 3.22-1 and 3.22-2.
[b] Southern Piedmont and Coastal Plain.
[c] May be used as a cover crop with spring seeding.
[d] May be used as a cover crop with fall seeding.
X May be planted between these dates.
- May not be planted between these dates.

TABLE 3.32-D

SITE SPECIFIC SEEDING MIXTURES FOR COASTAL PLAIN AREA

	Total Lbs. Per Acre
Minimum Care Lawn	
- Commercial or Residential	
- Kentucky 31 or Turf-Type Tall Fescue	175-200 lbs.
or	
- Common Bermudagrass **	75 lbs.
High-Maintenance Lawn	
- Kentucky 31 or Turf-Type Tall Fescue	200-250 lbs.
or	
- Hybrid Bermudagrass (seed) **	40 lbs. (unhulled) 30 lbs. (hulled)
or	
- Hybrid Bermudagrass (by other vegetative establishment method, see Std. & Spec. 3.34)	
General Slope (3:1 or less)	
- Kentucky 31 Fescue	128 lbs.
- Red Top Grass	2 lbs.
- Seasonal Nurse Crop *	20 lbs.
	150 lbs.
Low Maintenance Slope (Steeper than 3:1)	
- Kentucky 31 Tall Fescue	93-108 lbs.
- Common Bermudagrass **	0-15 lbs.
- Red Top Grass	2 lbs.
- Seasonal Nurse Crop *	20 lbs.
- Sericea Lespedeza **	20 lbs.
	150 lbs.

* Use seasonal nurse crop in accordance with seeding dates as stated below:

February, March through April	Annual Rye
May 1st through August	Foxtail Millet
September, October through November 15th	Annual Rye
November 16th through January	Winter Rye

** May through October, use hulled seed. All other seeding periods, use unhulled seed. Weeping Lovegrass may be added to any slope or low-maintenance mix during warmer seeding periods; add 10-20 lbs./acre in mixes.

Appendix C:
Accomack County Schools Capacity Assessment

Information provided by Accomack County Public Schools

School	Current Enrollment	School Capacity
Accawmacke Elementary	*458*	***673***
Chincoteague Elementary	*229*	***319***
Kegotank Elementary	*467*	***861***
Metompkin Elementary	*590*	***704***
Pungoteague Elementary	*477*	***741***
Arcadia Middle	*491*	***795***
Nandua Middle	*467*	***795***
Arcadia High	*698*	***777***
Chincoteague Combined	*293*	***521***
Nandua High	*638*	***768***

Appendix D:
Traffic Evaluation Report

The Traffic Group®

A SERVICE DISABLED VETERAN-OWNED SMALL BUSINESS

MBE Certified
Charles County
Howard County
Prince George's County

MFD Certified
Montgomery County

Delmarva Region
104 Kenwood Court
Berlin, Maryland 21811
Phone: 443.290.4060
Cell: 410.603.6251

Corporate Office
Baltimore, MD
1.800.583.8411

SOUTH CAROLINA OFFICES
Columbia: 803.422.9965
Rock Hill: 803.693.4216

FIELD OFFICE LOCATIONS
Arizona
Arkansas
Florida
Maine
Mississippi
New York
North Carolina
Ohio
Pennsylvania
South Carolina
Texas
Utah
Virginia
West Virginia

Merging Innovation and Excellence®
www.trafficgroup.com

November 6, 2023

Christopher M. Carbaugh
Principal
Atlantic Group & Associates, Inc.
10044 Old Ocean City Boulevard
Berlin, Maryland 21811

RE: Coastal Square – Onley
TRAFFIC EVALUATION REPORT
Accomack County, Maryland
Our Job No.: 2023-0320

Dear Mr. Carbaugh:

The purpose of this traffic evaluation is to provide a preliminary assessment of the potential impacts of the proposed Coastal Square development on the surrounding roadway network. A complete Traffic Impact Analysis will be completed in accordance with VDOT guidelines and regulations.

The Coastal Square development is proposed to be located in Onley, Accomack County, Virginia on properties to the northwest of US Route 13 adjacent to the Chesapeake Square Shopping Mall. The development will extend northwestward to Fairground Road, VA 126. A site location map is provided as Figure 1.

Coastal Square is proposed to consist of the following land uses:

Land Use	Density
Residential	147 townhouses or duplexes 334 apartments
Retail	77,850 sq feet of commercial development
Hotel	80 rooms
Mini-Storage	72,000 sq ft

A preliminary concept plan is provided as Figure 1A.

The Institute of Transportation Engineers (ITE) Trip Generation Manual (11th Edition) was queried to determine the number of peak hour trips anticipated to be generated by the proposed development. Table 1 provides the results.

These trips are proposed to be distributed to the surrounding roadway network as shown in Figures 2A through 2D.

Based on a meeting and conversations with Virginia Department of Transportation (VDOT) and Accomack County, the following intersections were selected for study:

- Site Access and US Route 13
- US Route 13 and Shopping Center Access
- US Route 13 and VA 179
- Tasley Roundabout
- US 13 and Tasley Road
- US 13 and Taylor Road
- Site Access and VA 126
- Coastal Blvd and Cooperative Way
- Coastal Blvd and Overpass Drive
- VA 126 & VA 179


Turning movement counts were collected at the study intersections in August, September, and October of 2023. These weekday and Saturday peak hour turning movements counts are illustrated in Figure 3. The turning movement count summary sheets are contained in Appendix A.

We have completed an initial Critical Lane Volume (CLV) analysis of the two signalized intersections to ascertain whether the intersections have sufficient capacity for the existing peak hour traffic volumes. Both intersections have a CLV of "A," which indicates that there is sufficient capacity for these intersections to absorb the additional trips to be generated by the proposed development. The CLV worksheets are contained in Appendix B.

The peak hour turning movement volumes at the unsignalized intersections were reviewed. It is our opinion that these intersections will also be able to absorb the additional trips to be generated by the proposed development.

A full Traffic Impact Analysis will be completed in accordance with VDOT Guidelines and Regulations. We anticipate that turn lanes will be required at the site access on Fairgrounds Road, VA 126. Additional turn lanes may also be required at other unsignalized intersections. Also, existing turn lanes at the signalized intersections may be required to be lengthened.

Sincerely,

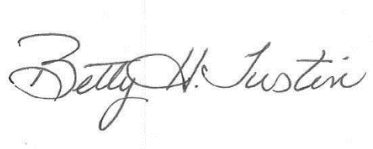


Betty H. Tustin, P.E., PTOE
Senior Project Manager

BHT:amr


(F:\2023\2023-0320_Coastal Square - Onley Virginia\DOCS\REPORTS\INITIAL\Traffic Evaluation Ltr_Carbaugh.docx)

Figure 1. Site Location Map

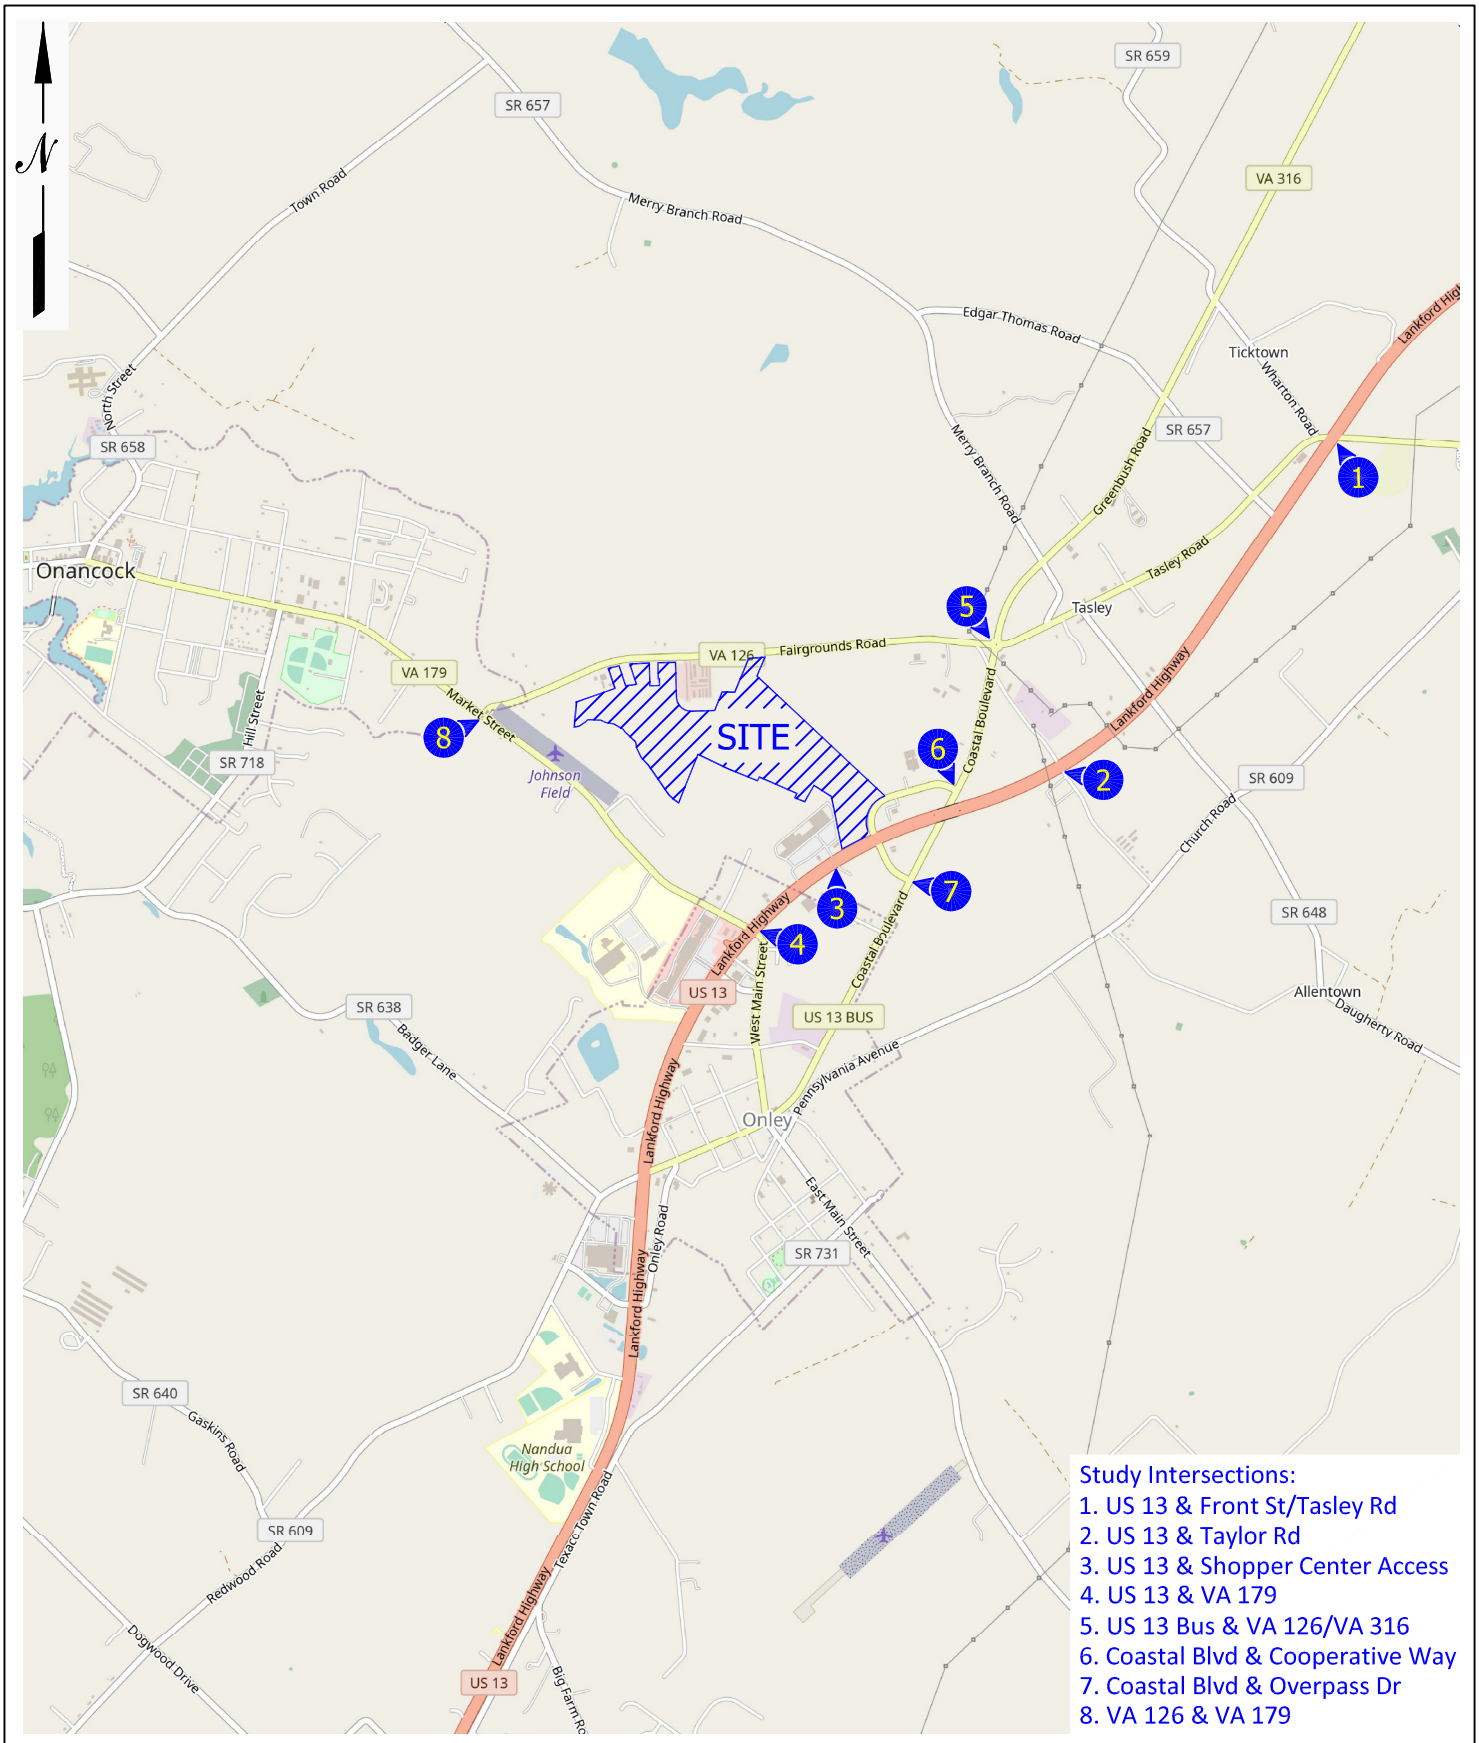

myc, 230320_coastal square - onley virginia\initial\figures.dwg-loc_st, f11/1/2023

Figure 1A. Preliminary Concept Plan

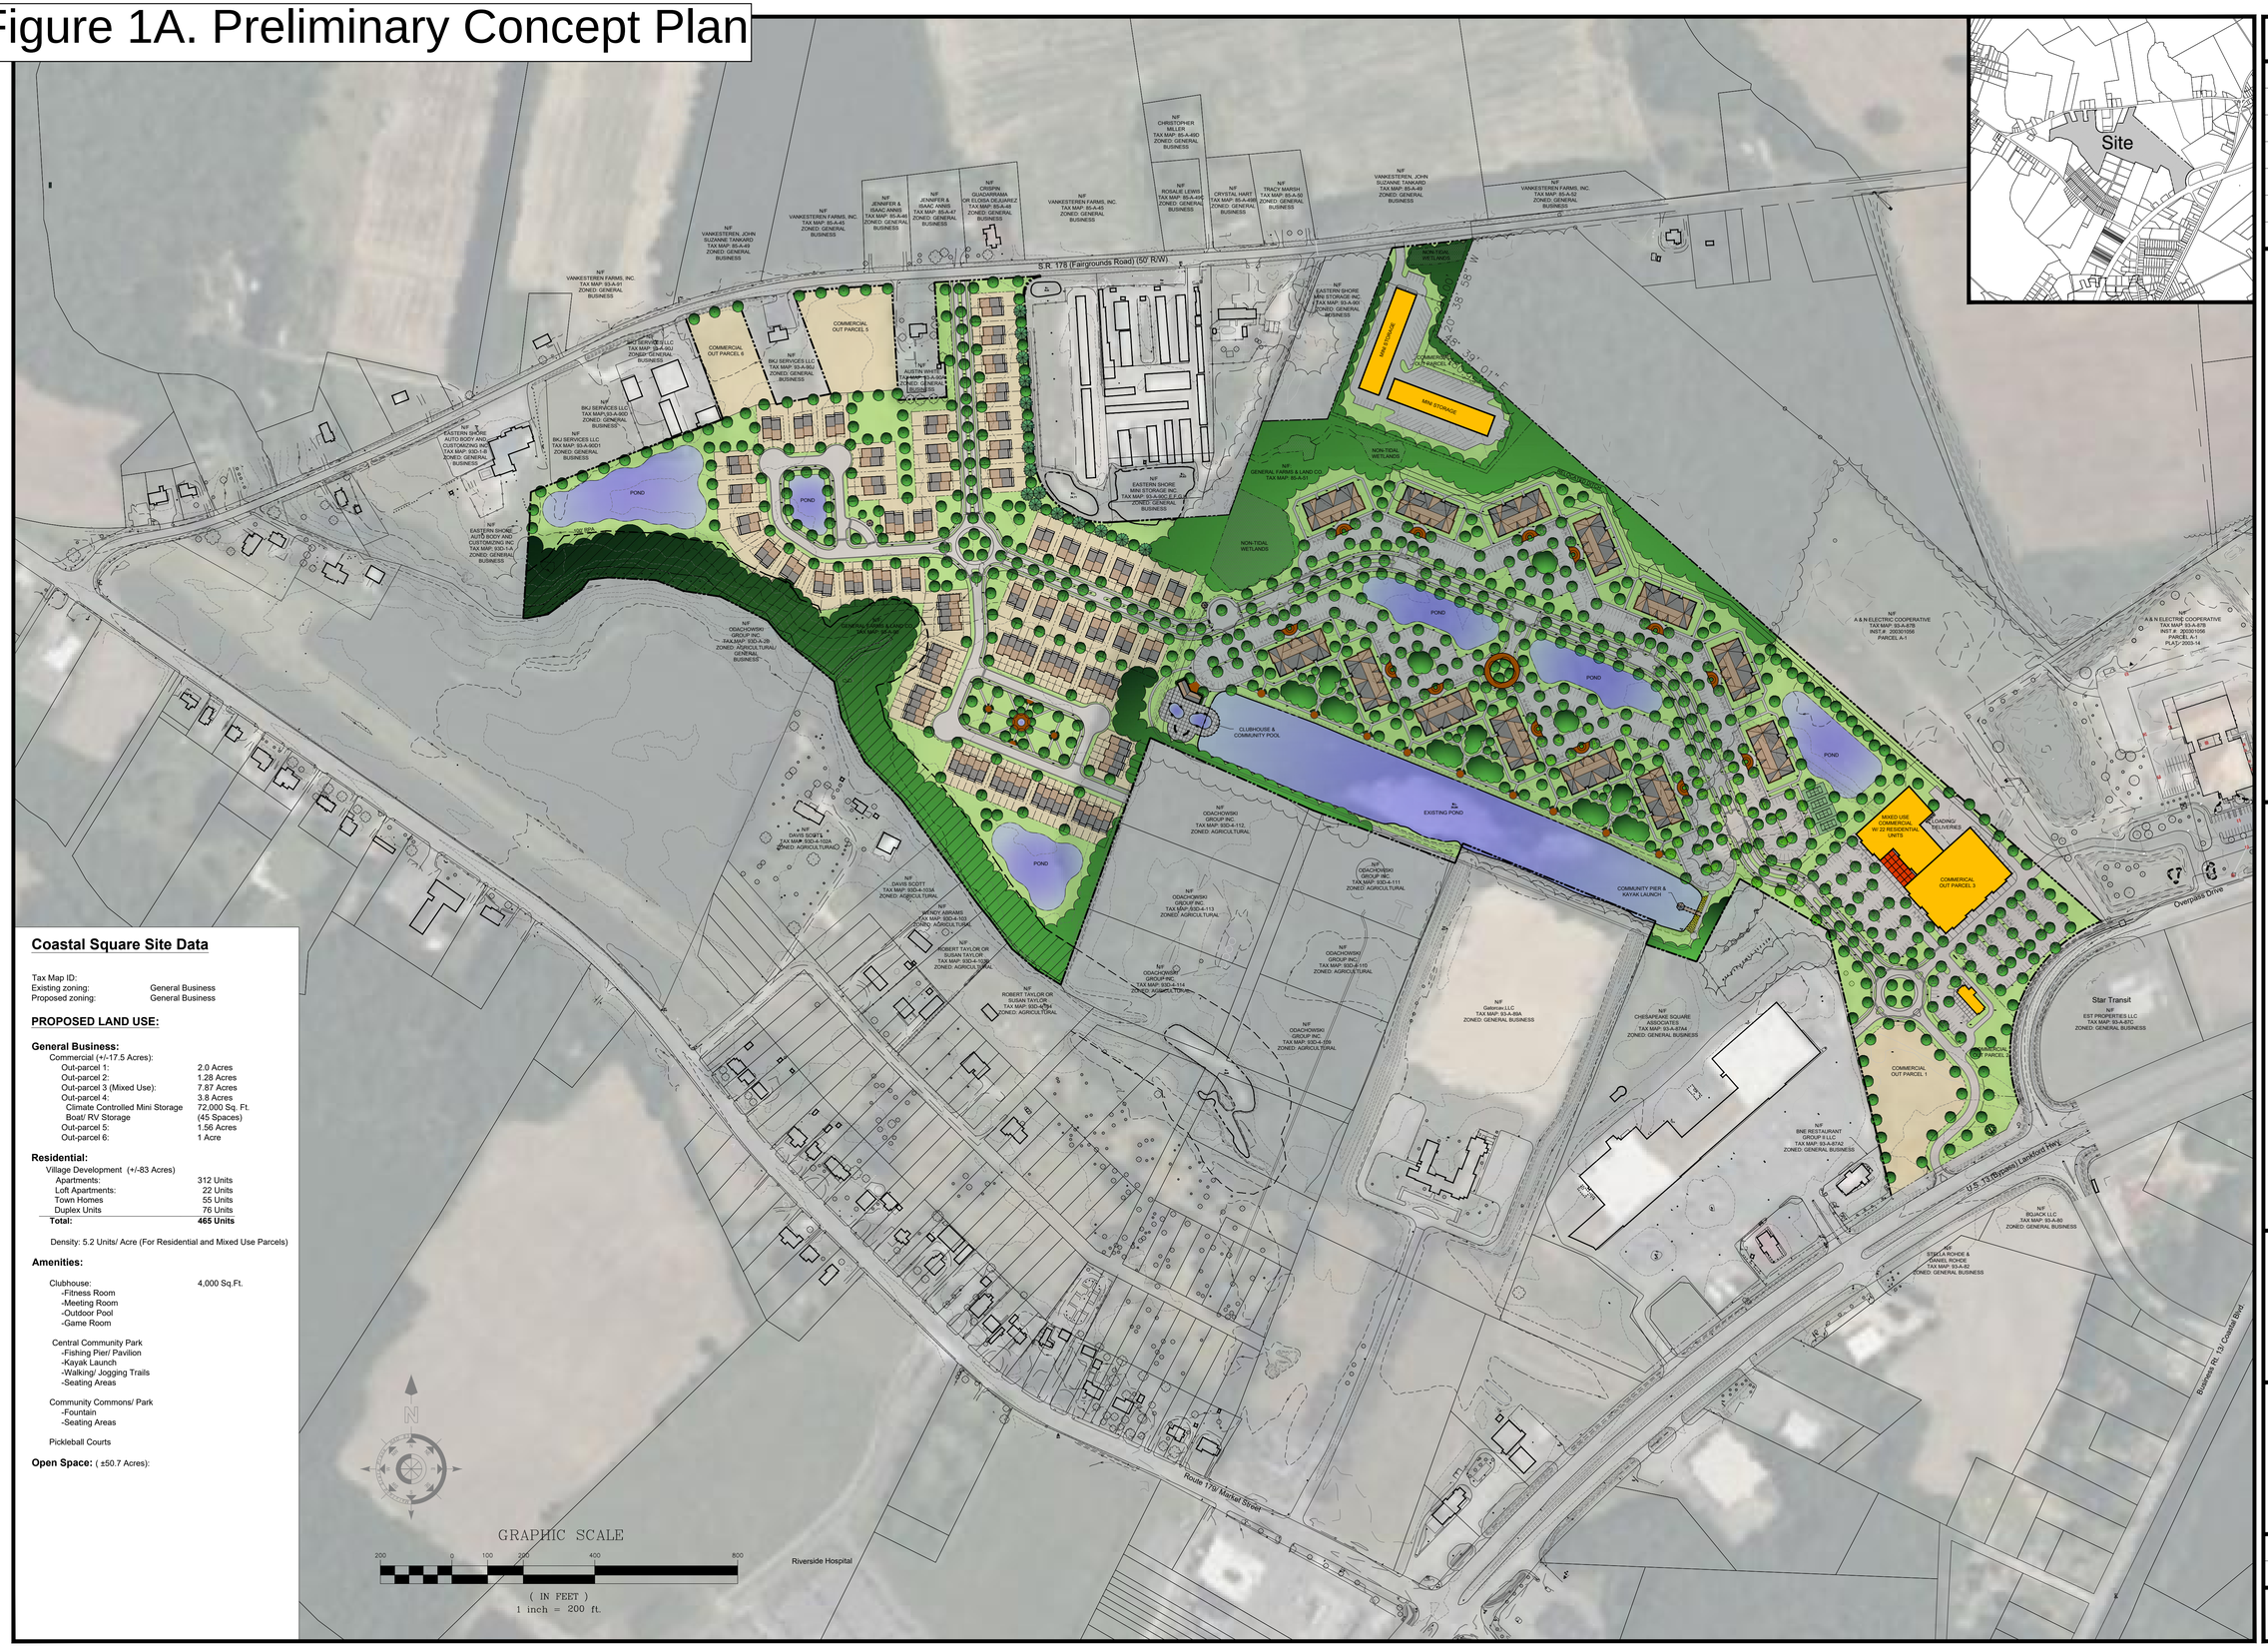

Coastal Square Site Data

Tax Map ID:
Existing zoning: General Business
Proposed zoning: General Business

PROPOSED LAND USE:

General Business:

Commercial (+/-17.5 Acres):

Out-parcel 1:	2.0 Acres
Out-parcel 2:	1.28 Acres
Out-parcel 3 (Mixed Use):	7.87 Acres
Out-parcel 4:	3.8 Acres
Climate Controlled Mini Storage	72,000 Sq. Ft.
Boat/ RV Storage	(45 Spaces)
Out-parcel 5:	1.56 Acres
Out-parcel 6:	1 Acre

Residential:

Village Development (+/-83 Acres)

Apartments:	312 Units
Loft Apartments:	22 Units
Town Homes	55 Units
Duplex Units	76 Units
Total:	**465 Units**

Density: 5.2 Units/ Acre (For Residential and Mixed Use Parcels)

Amenities:

Clubhouse: 4,000 Sq.Ft.
- -Fitness Room
- -Meeting Room
- -Outdoor Pool
- -Game Room

Central Community Park
- -Fishing Pier/ Pavilion
- -Kayak Launch
- -Walking/ Jogging Trails
- -Seating Areas

Community Commons/ Park
- -Fountain
- -Seating Areas

Pickleball Courts

Open Space: (±50.7 Acres):

PLANS ISSUED FOR:
Review

REVISIONS:

No.	Revision/Issue:	Date

Coastal Square & Residences

Onley, Virginia
Accomack County

Atlantic Group & Associates, Inc.
Civil Engineers
Land Planners
Landscape Architects
Surveyors
10044 Old Ocean City Boulevard
Berlin, Maryland 21811
Ph: (410) 629-1160
Fax: (410) 629-1710
www.the-atlanticgrp.com

Conceptual Site Plan

PROJECT:	No.	DATE:	00/00/2015
DRAWN BY:	CMC	SCALE:	1"=200'

SHEET: C-100

Table 1. Trip Generation for Coastal Square, Onley

Trip Generation Rates - ITE 11th Edition

Land Use (Source)	*Formula/Rate*	*Directional Distribution*					
		AM Peak Hour		*PM Peak Hour*		*SAT Peak Hour*	
		In	*Out*	*In*	*Out*	*In*	*Out*
Single-Family Attached (ITE-215)	AM Peak Hour Trips = 0.52 x Units - 5.70 PM Peak Hour Trips = 0.60 x Units - 3.93 Ln(Sat. Midday Peak Hour Trips) = 0.82 x Ln(Units) + 0.43	31%	69%	57%	43%	48%	52%
Multifamily Housing, Low-Rise (ITE-220)	AM Peak Hour Trips = 0.31 x Units + 22.85 PM Peak Hour Trips = 0.43 x Units + 20.55 Sat. Midday Peak Hour Trips = 0.41 x Units	24%	76%	63%	37%	51%	49%
Shopping plaza, 40-150 ksf (ITE-821)	AM Peak Hour Trips = 1.73 x ksf PM Peak Hour Trips = 5.19 x ksf Sat. Midday Peak Hour Trips = 6.22 x ksf	62%	38%	49%	51%	52%	48%
Hotel Rooms (ITE-310)	AM Peak Hour Trips = 0.50 x Rooms - 7.45 PM Peak Hour Trips = 0.74 x Rooms - 27.89 Sat. Midday Peak Hour Trips = 0.69 x Rooms + 5.95	56%	44%	51%	49%	56%	44%
Mini-Warehouse /Self-Storage (ITE-151)	AM Peak Hour Trips = 0.09 x ksf PM Peak Hour Trips = 0.15 x ksf Sat. Midday Peak Hour Trips = 0.17 x ksf	59%	41%	47%	53%	62%	38%


Trip Generation for Coastal Square, Onley

Land Use	*Size*		*AM Peak Hour*			*PM Peak Hour*			*Saturday Peak Hour*		
			In	*Out*	*Total*	*In*	*Out*	*Total*	*In*	*Out*	*Total*
Residential											
Townhouses/Duplex	147	Units	22	49	71	48	36	84	44	48	92
Apartments	334	Units	30	96	126	103	61	164	70	67	137
Total	**481**	**Units**	**52**	**145**	**197**	**151**	**97**	**248**	**114**	**115**	**229**
Internal Capture (Residential/Retail - 5% AM, 10% PM&SAT)			-3	-4	-7	-15	-10	-25	-11	-12	-23
External Trips			**49**	**141**	**190**	**136**	**87**	**223**	**103**	**103**	**206**
Retail											
Shopping Plaza	77,850	Sq. Ft.	84	51	135	198	206	404	252	232	484
Internal Capture (Residential/Retail - 5% AM, 10% PM&SAT)			-4	-3	-7	-10	-15	-25	-12	-11	-23
External Trips			**80**	**48**	**128**	**188**	**191**	**379**	**240**	**221**	**461**
Pass-by Trips (PM-40%, SAT-31%)						-75	-76	-151	-74	-69	-143
New Trips			**80**	**48**	**128**	**113**	**115**	**228**	**166**	**152**	**318**
Hotel											
Hotel	80	Rooms	18	15	33	16	15	31	34	27	61
Mini-Warehouse											
Mini Storage	72,000	sq.ft.	4	2	6	5	6	11	7	5	12

Notes:

1. Internal Capture rates based on Administrative Guidelines for the Traffic Impact Analysis Regulation dated August 2022.
2. Pass-by trip percentages based on ITE Trip Generation Manual, 11th Ed.


Figure 2A. Trip Distribution for Subject Site - Residential

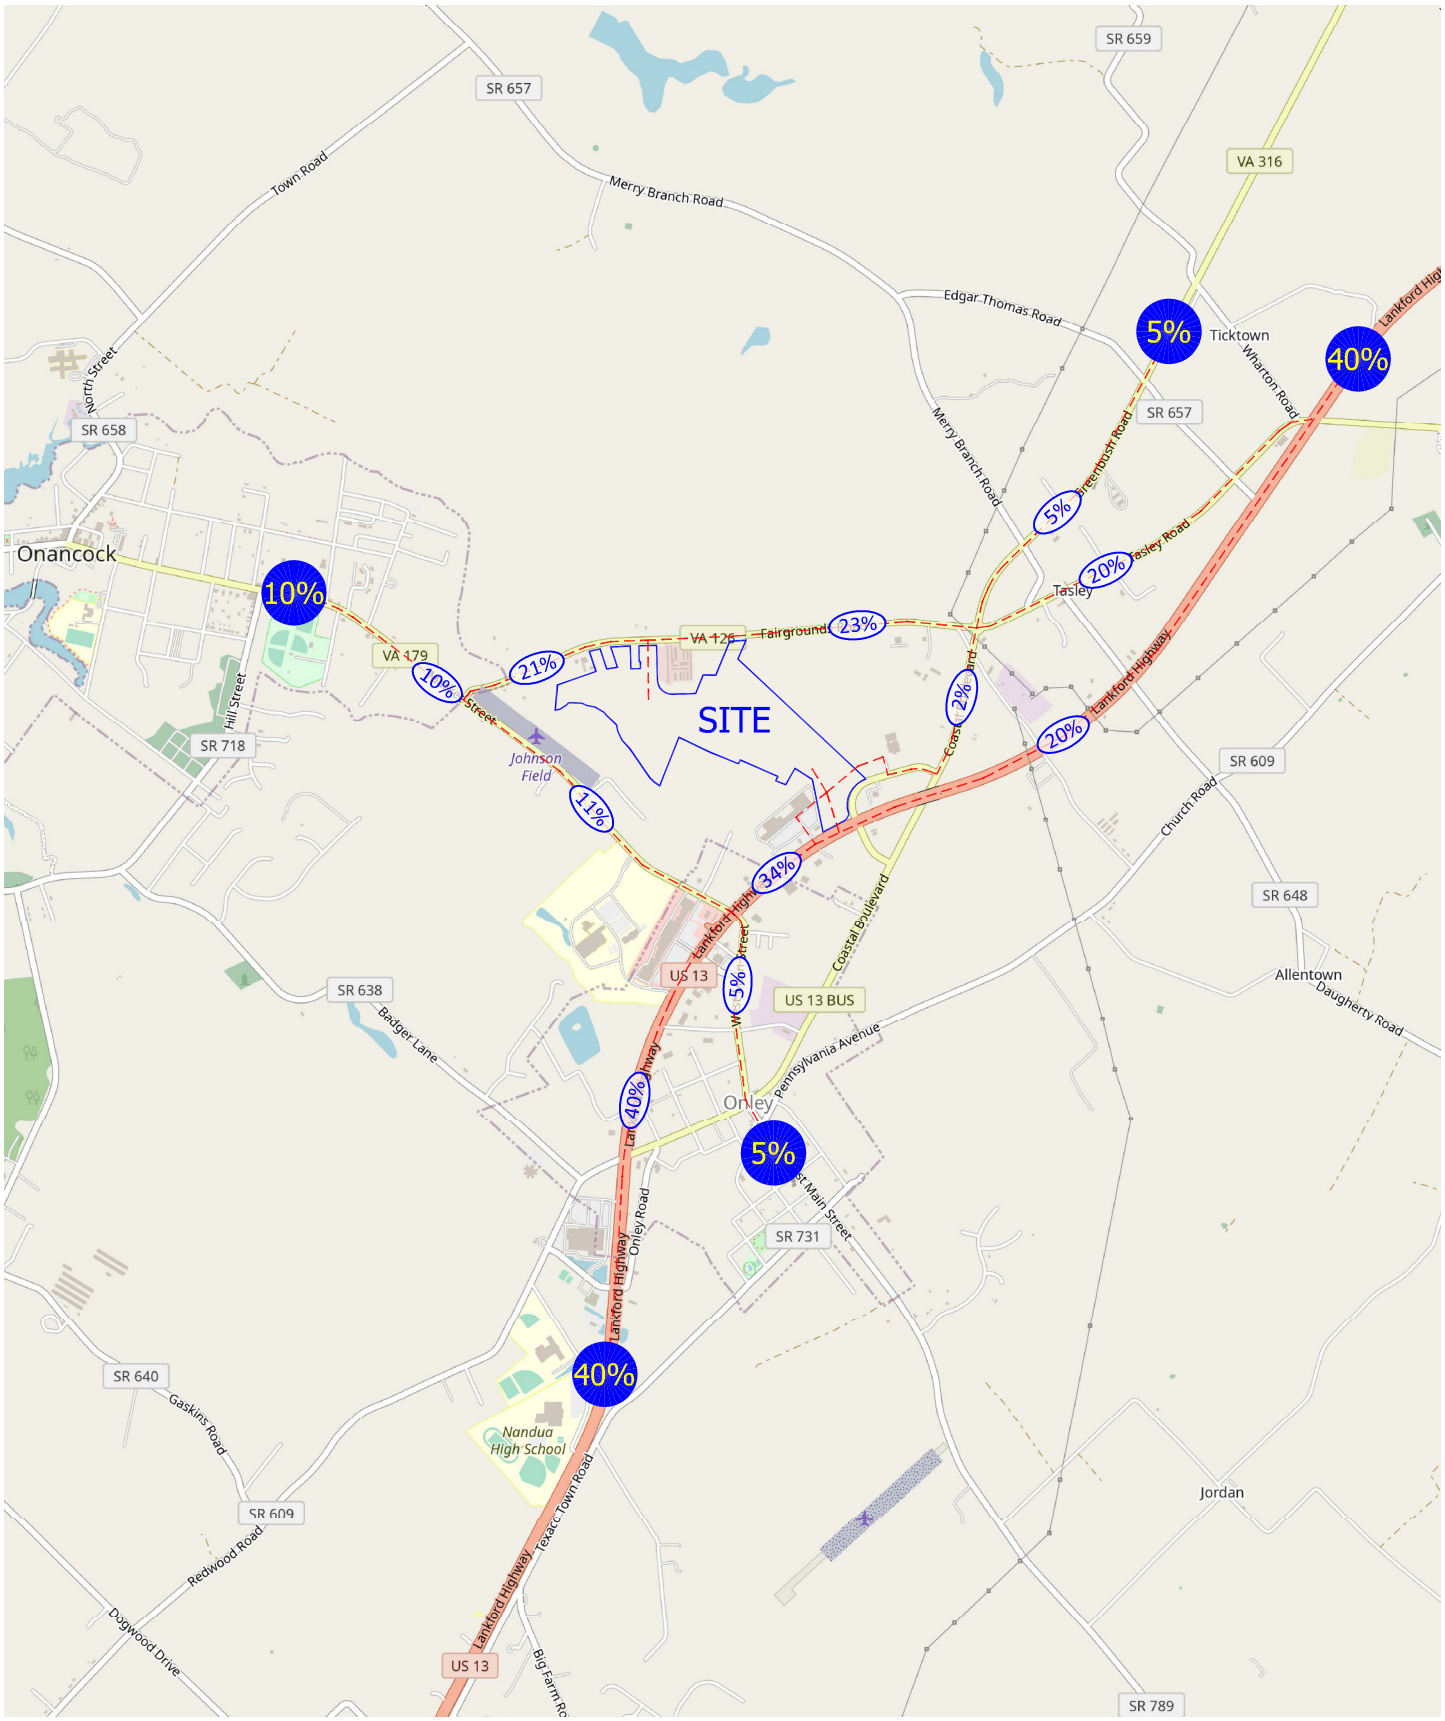

2,000 ft

myc, 230320_coastal square - onley virginia\initial\figures.dwg-loc_st-dist, f10/6/2023


Figure 2B. Trip Distribution for Subject Site - Retail

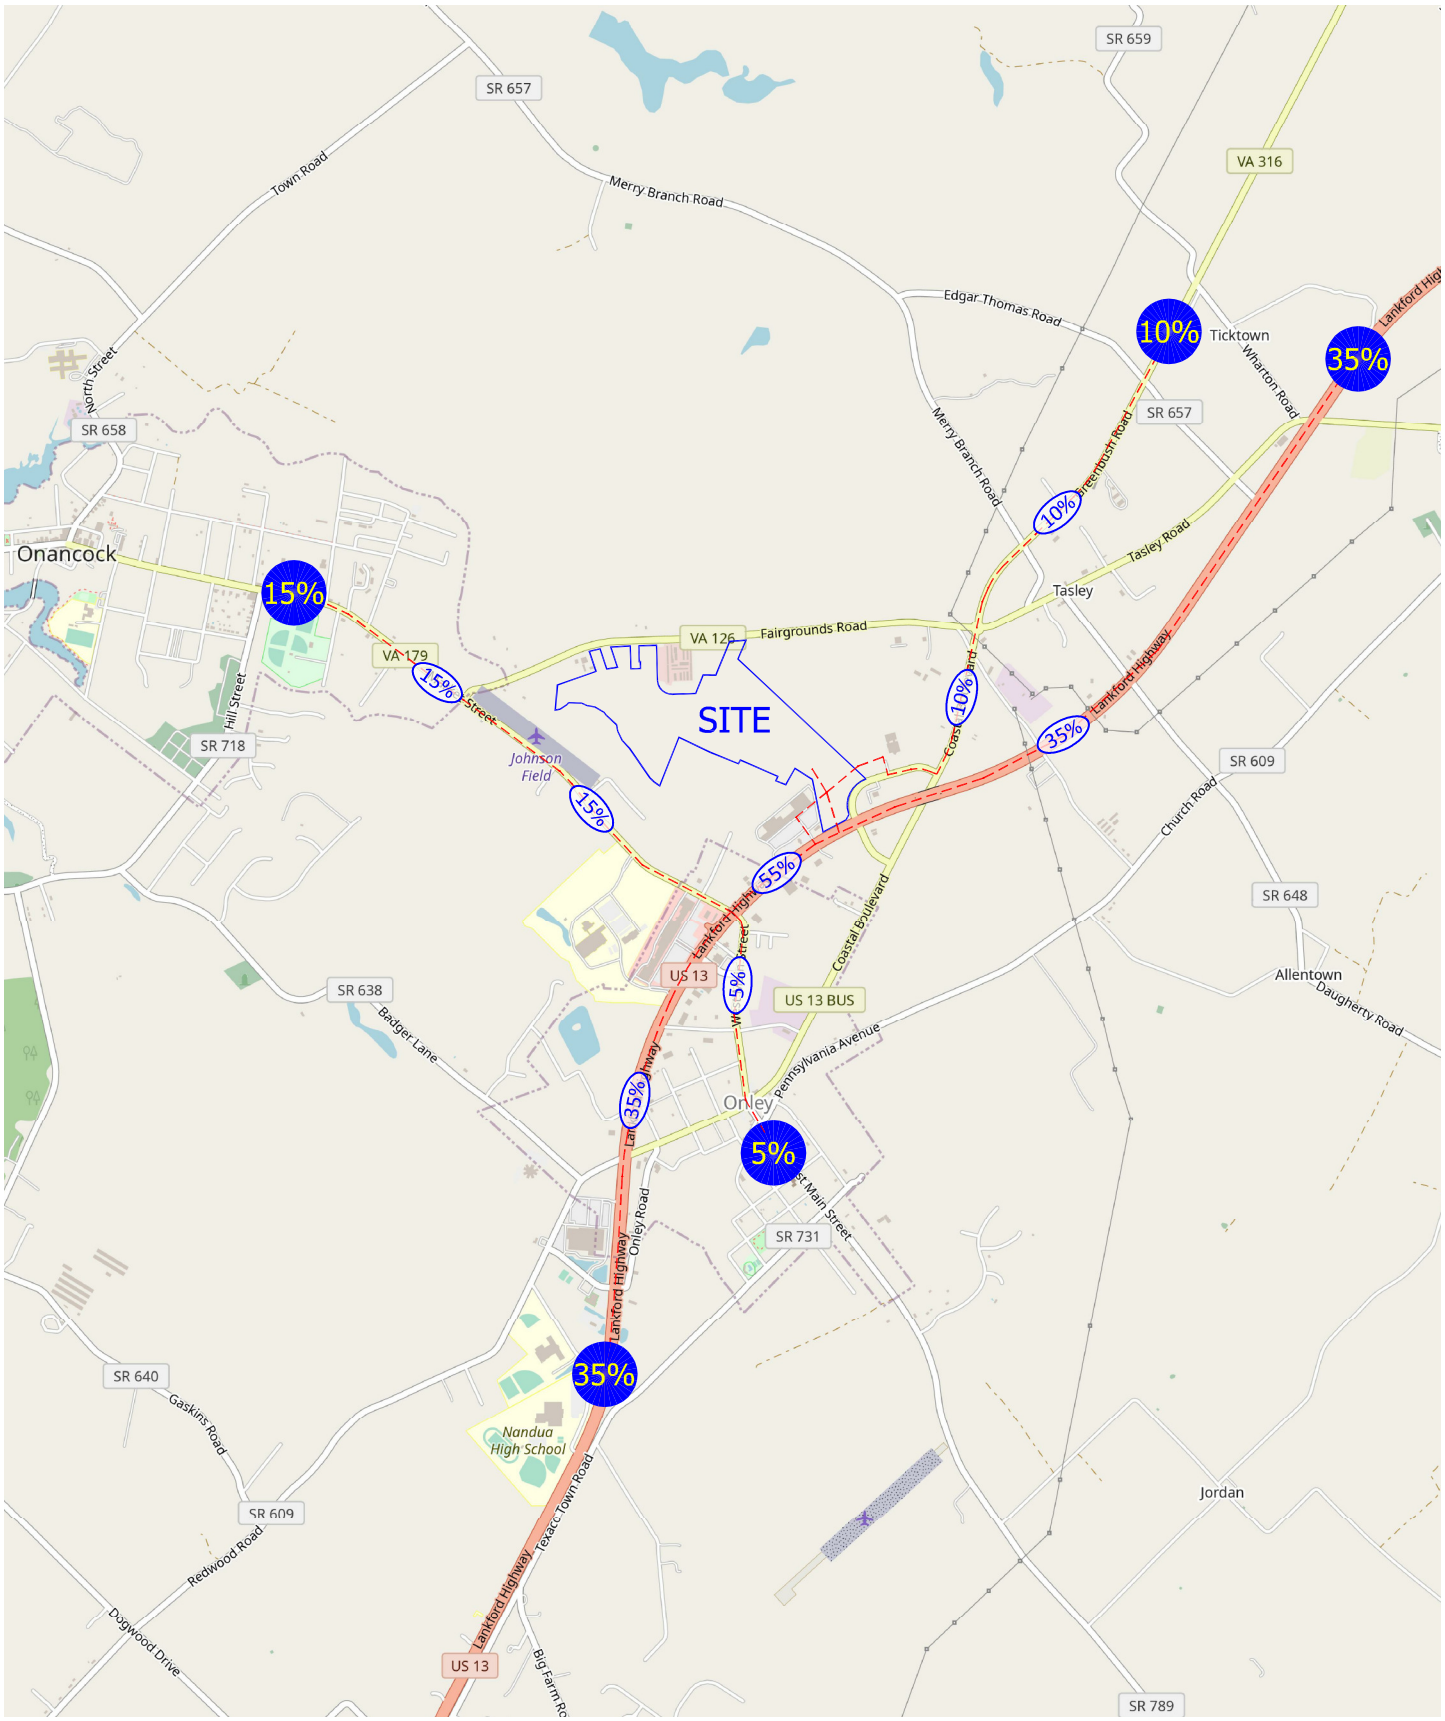

2,000 ft

myc, 230320_coastal square - onley virginia\initial\figures.dwg-loc_st-dist2, f10/6/2023


Figure 2C. Trip Distribution for Subject Site - Hotel

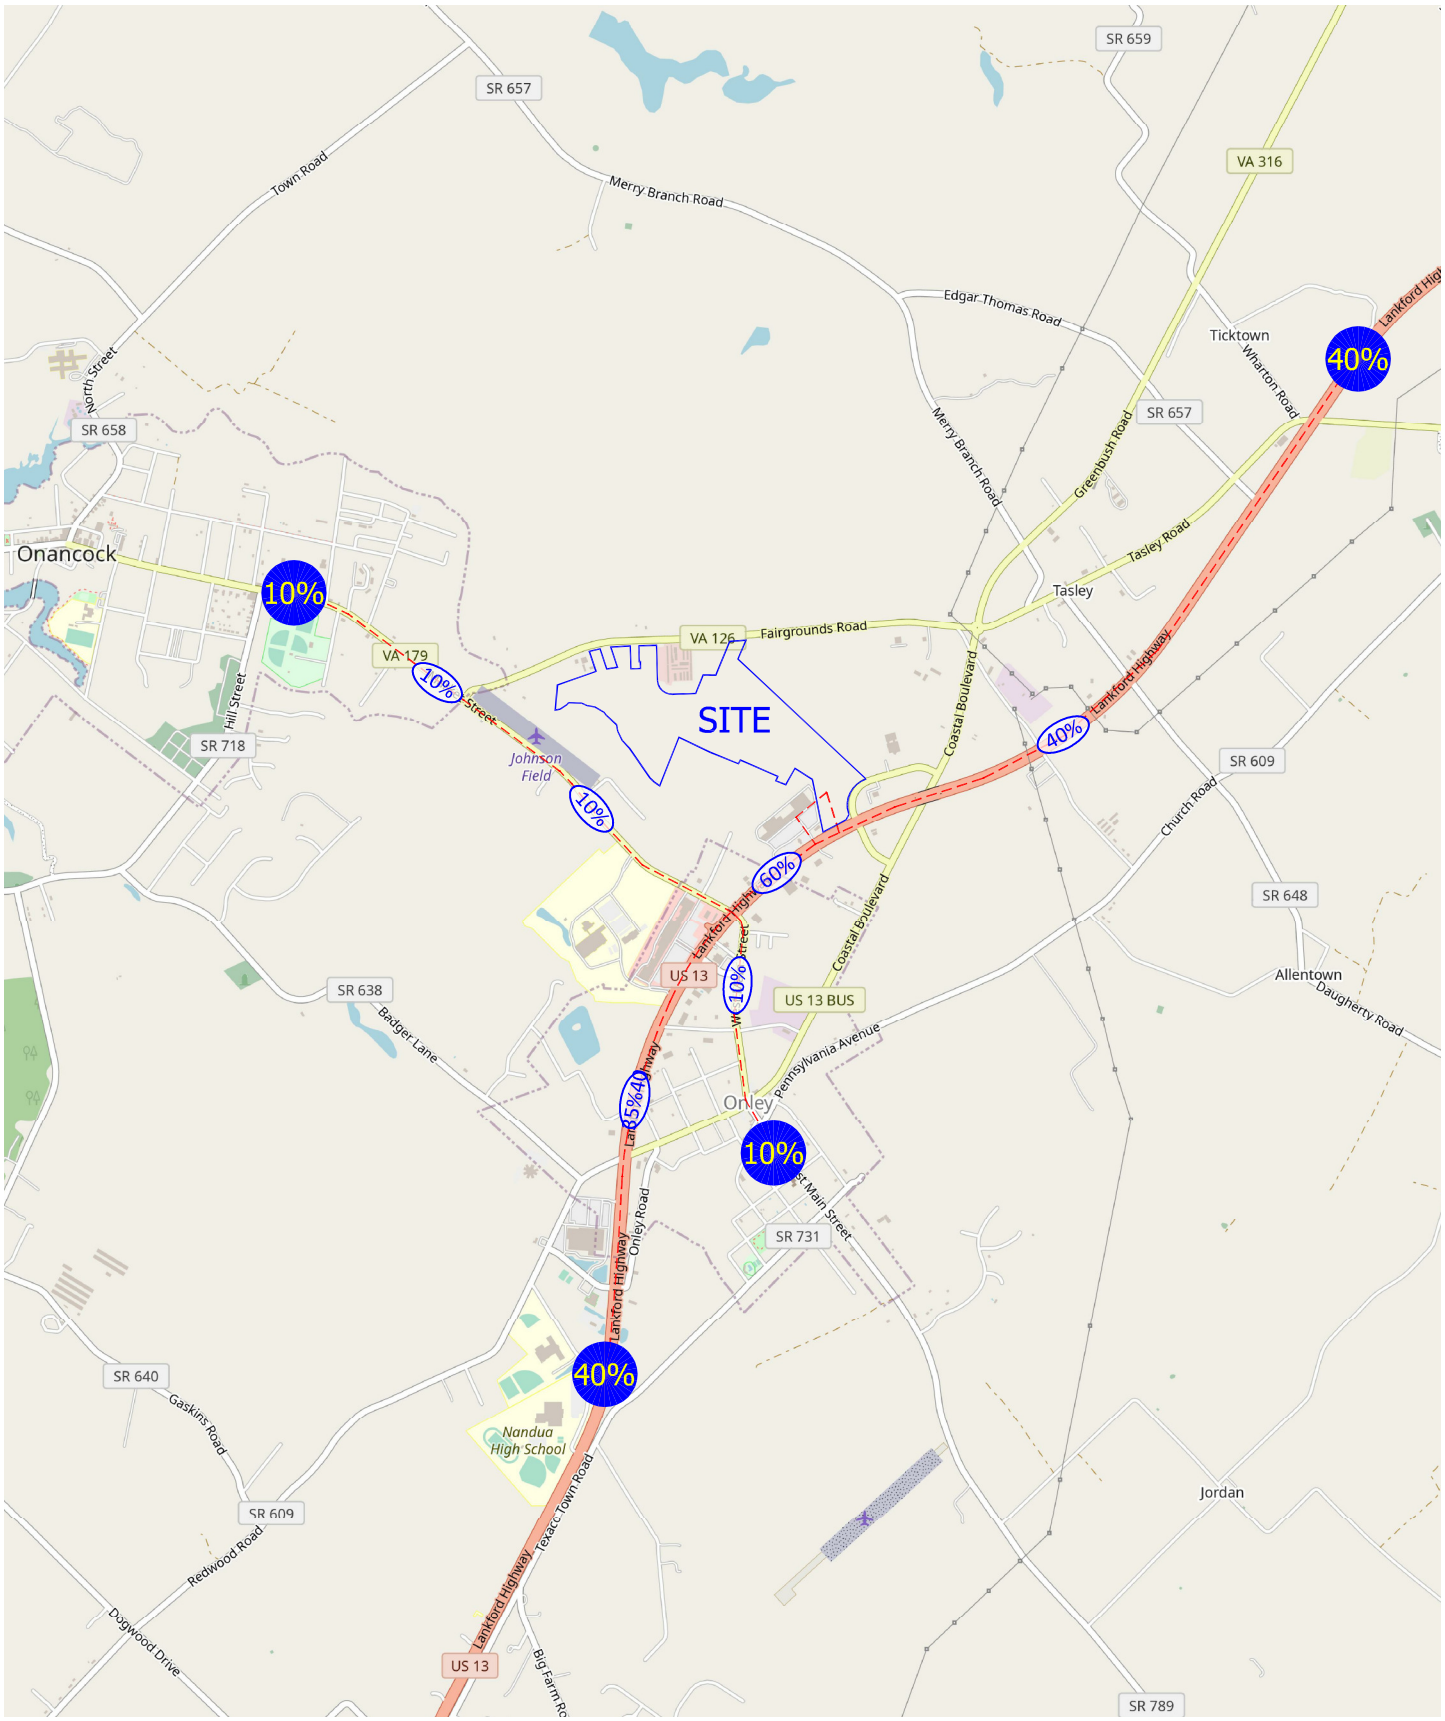

2,000 ft

myc, 230320_coastal square - onley virginia\initial\figures.dwg-loc_st-dist3, f10/6/2023

Figure 2D. Trip Distribution for Subject Site - Mini Storage

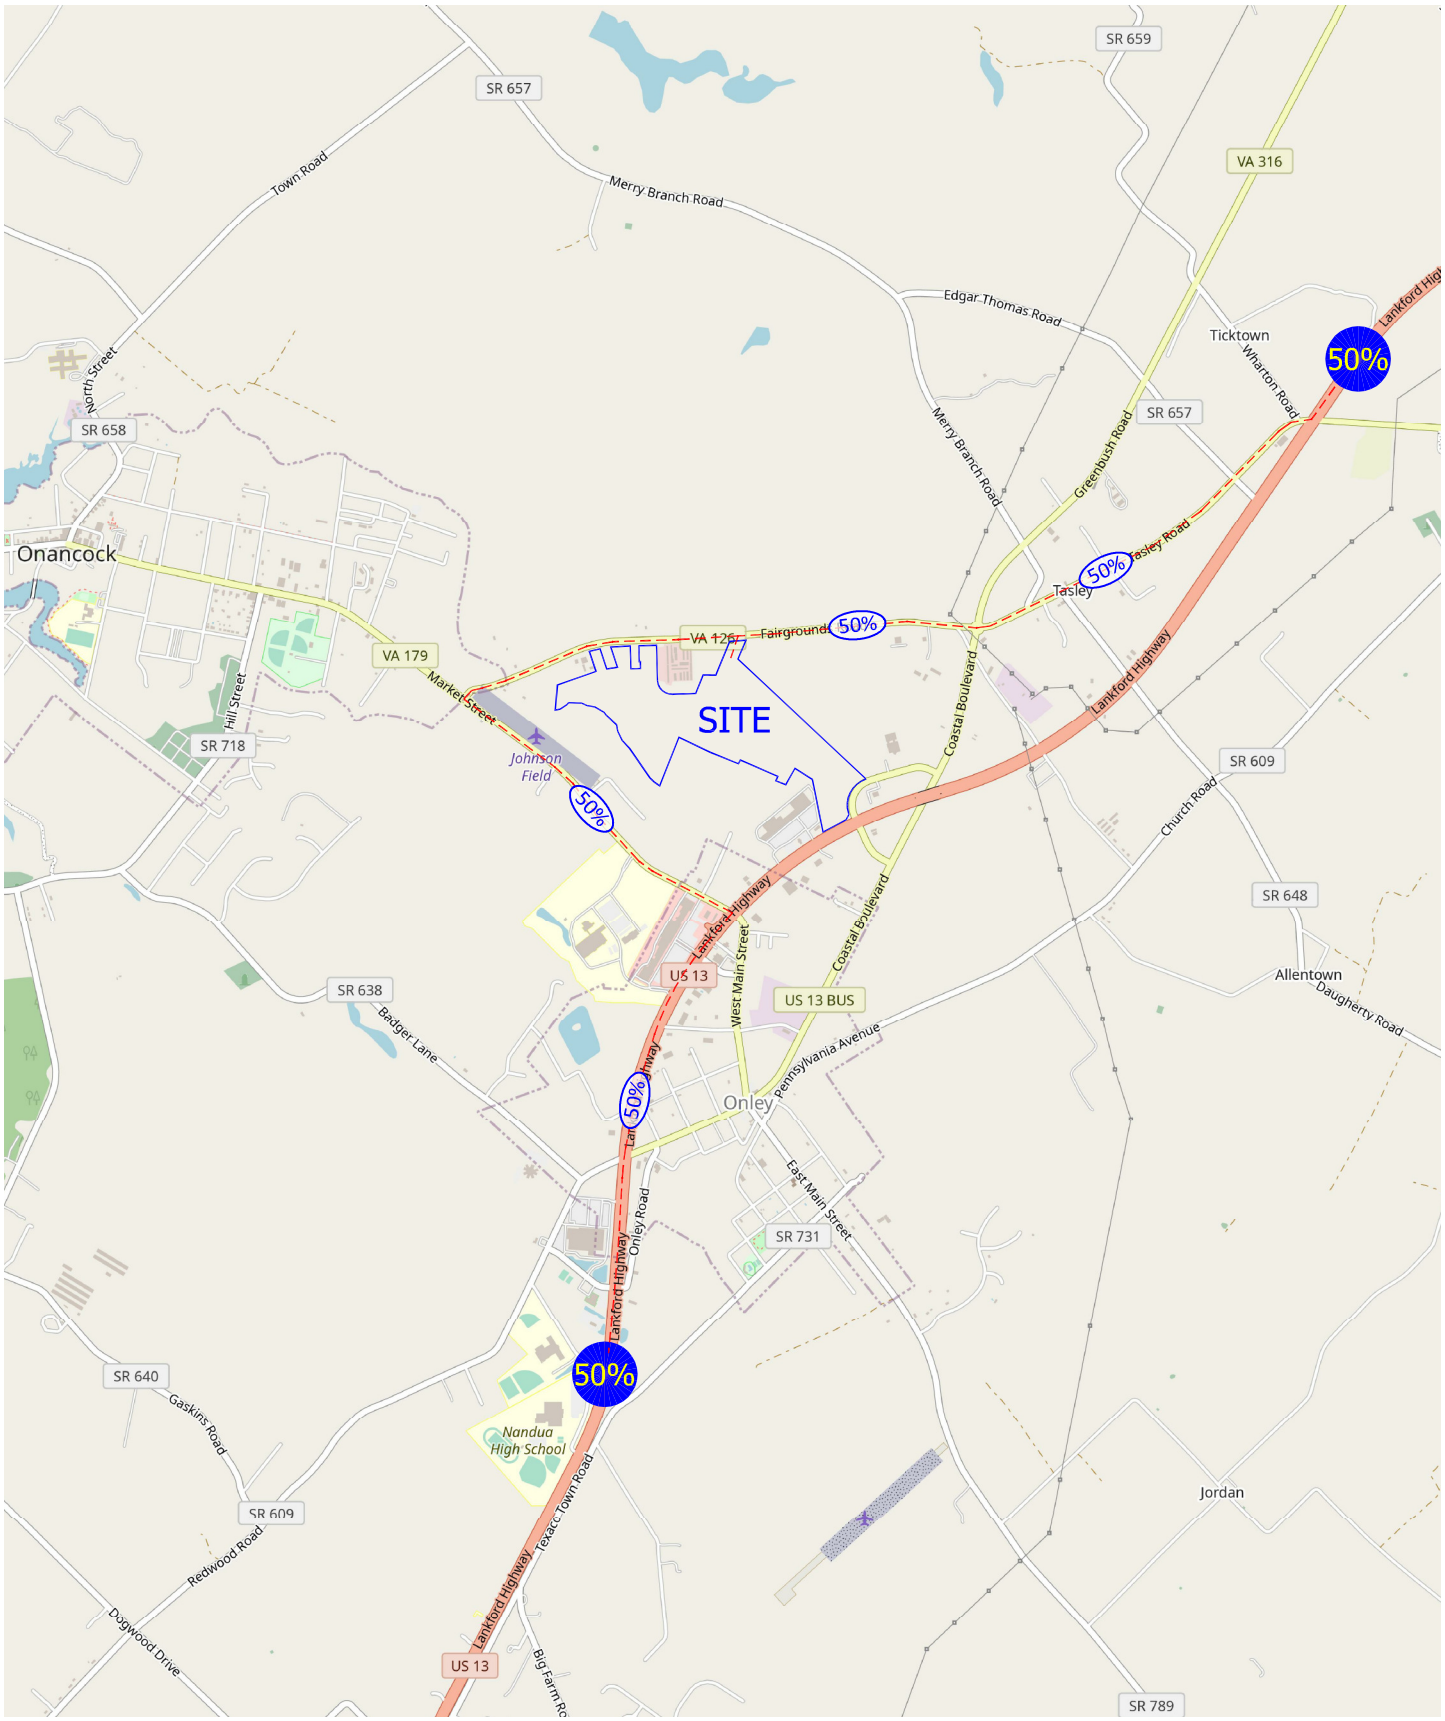


2,000 ft

myc, 230320_coastal square - onley virginia\initial\figures.dwg-loc_st-dist4, f10/6/2023

Figure 3. 2023 Existing Peak Hour Traffic Volumes

NOT TO SCALE

INT #	Weekday Counts			Saturday Counts	
	Date	AM Peak	PM Peak	Date	SAT Peak
1	8/31/2023	7:45-8:45	4:00-5:00	9/2/2023	11:00-12:00
2	8/31/2023	7:30-8:30	4:00-5:00	9/2/2023	12:00-1:00
3	8/31/2023	7:45-8:45	4:00-5:00	9/2/2023	11:00-12:00
4	8/31/2023	7:30-8:30	4:00-5:00	9/2/2023	11:30-12:30
5	8/31/2023	7:30-8:30	4:30-5:30	9/2/2023	10:45-11:45
6	10/12/2023	7:15-8:15	4:45-5:45	10/14/2023	10:15-11:15
7	10/12/2023	7:15-8:15	4:45-5:45	10/14/2023	10:00-11:00
8	8/31/2023	7:45-8:45	4:15-5:15	9/2/2023	10:30-11:30

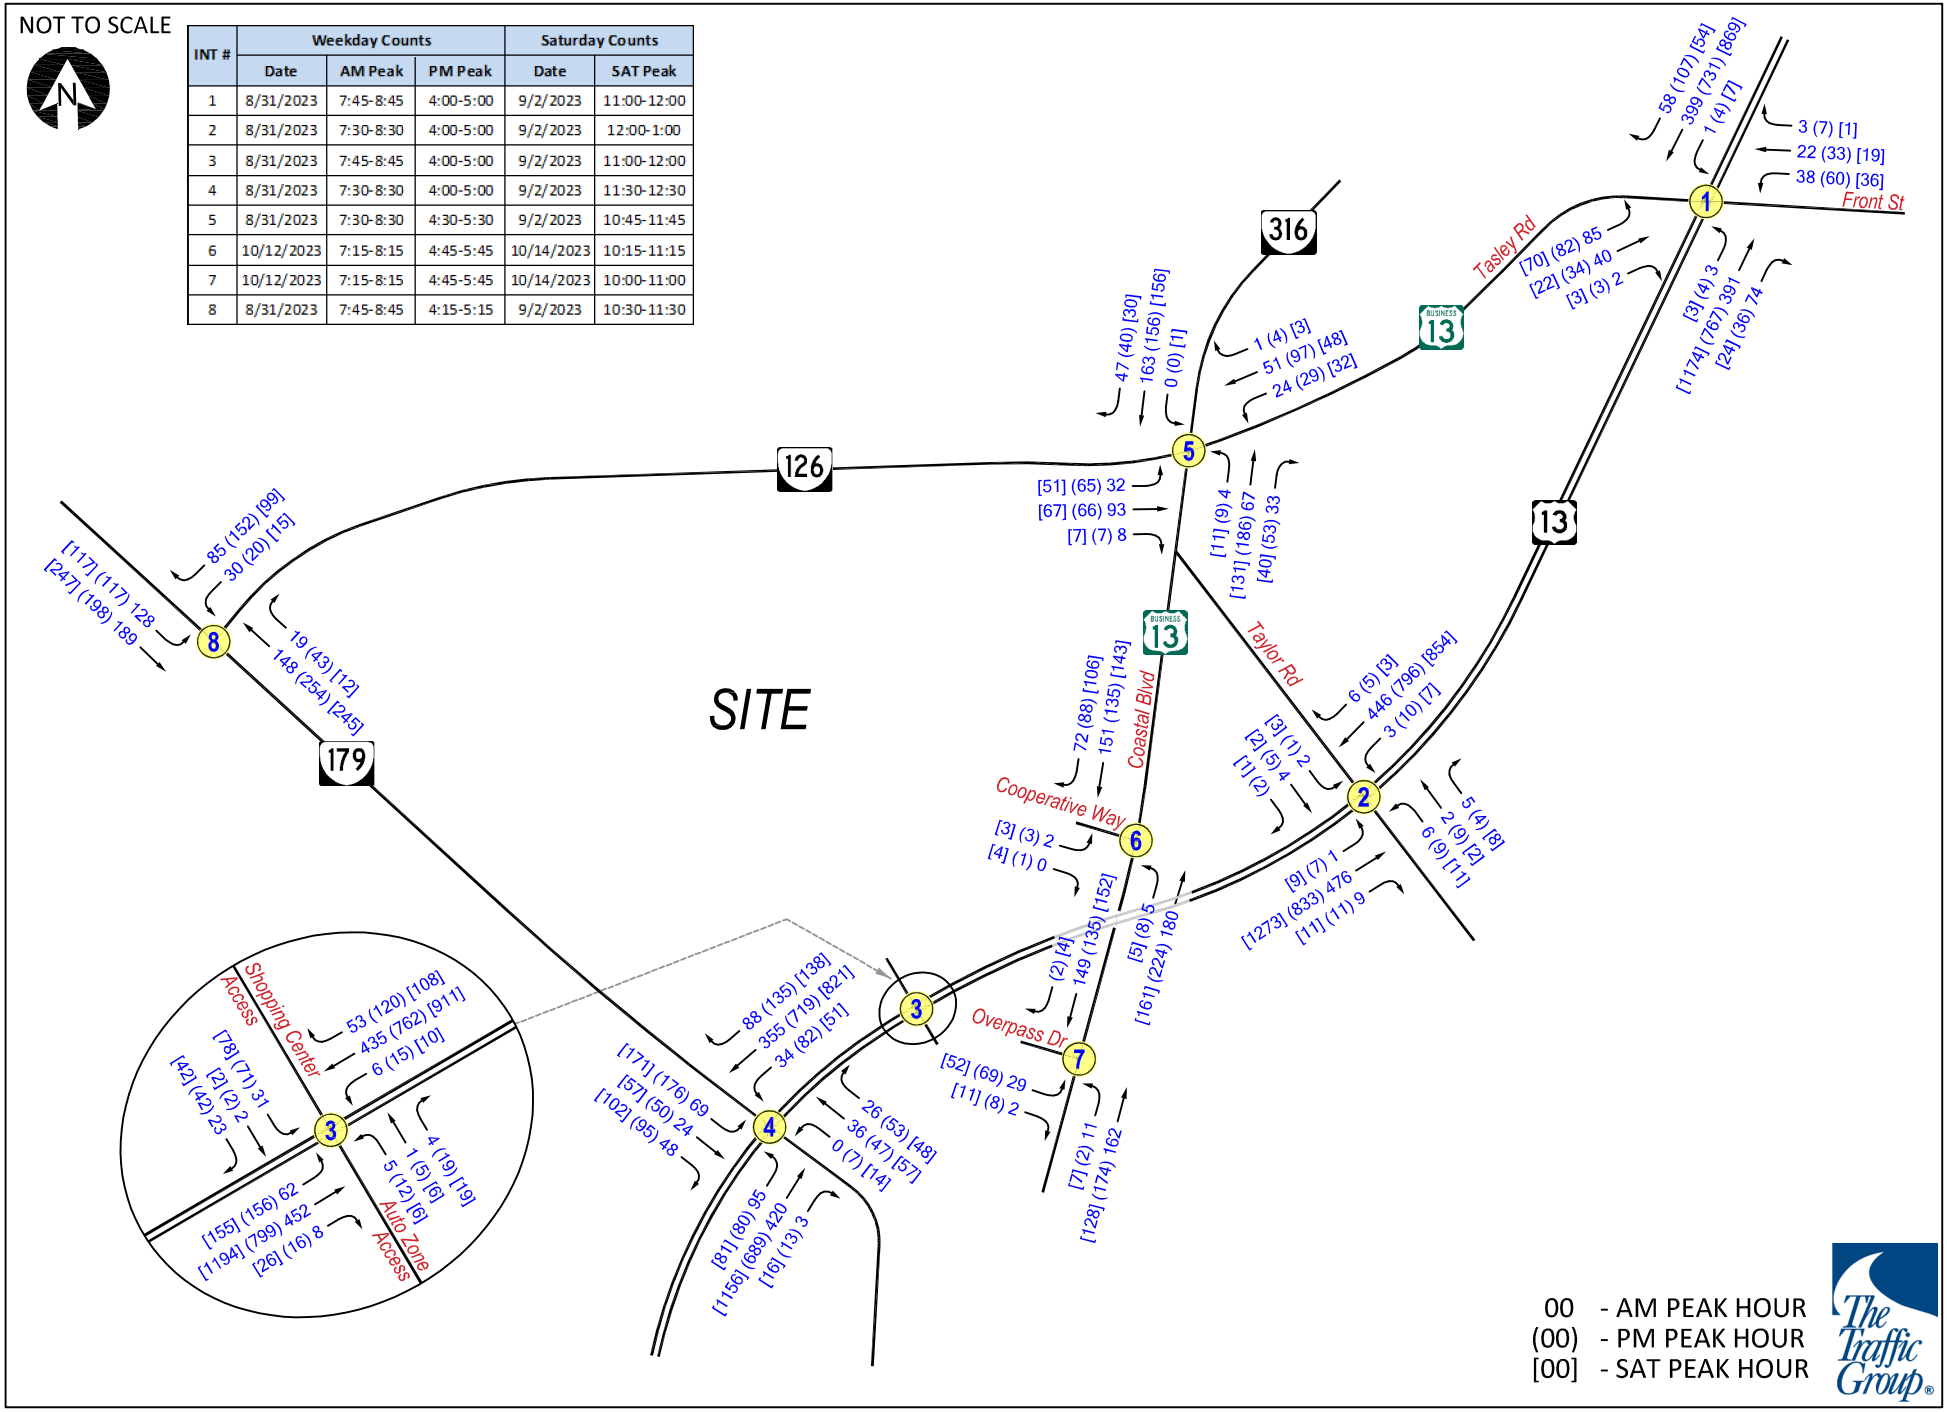

00 - AM PEAK HOUR
(00) - PM PEAK HOUR
[00] - SAT PEAK HOUR

The Traffic Group®

myc, 230320_coastal square - onley virginia\initial\figures.dwg-exist, f11/3/2023

APPENDIX A

Intersection Turning Movement Counts

TOTALS TURNING MOVEMENT COUNT - SUMMARY

Counted by: VCU

Intersection of: US 13 **Date: August 31, 2023** **Thursday**

and: Front Street - Tasley Road **Weather: Sunny/Warm**

Location: Accomack County, Virginia **Entered by: SN** **Star Rating: 4**

TIME	TRAFFIC FROM NORTH on: US 13					TRAFFIC FROM SOUTH on: US 13					TRAFFIC FROM EAST on: Front Street					TRAFFIC FROM WEST on: Tasley Road					TOTAL N + S + E + W
	RIGHT	THRU	LEFT	U-TN	TOTAL	RIGHT	THRU	LEFT	U-TN	TOTAL	RIGHT	THRU	LEFT	U-TN	TOTAL	RIGHT	THRU	LEFT	U-TN	TOTAL	
AM																					
7:00 - 7:15	9	83	0	0	92	4	93	2	0	99	0	3	7	0	10	0	6	16	0	22	223
7:15 - 7:30	9	72	0	2	83	3	95	0	0	98	0	6	11	0	17	2	0	27	0	29	227
7:30 - 7:45	14	86	0	0	100	4	106	0	0	110	1	2	5	0	8	0	4	29	0	33	251
7:45 - 8:00	12	119	0	1	132	22	108	0	0	130	1	8	9	0	18	1	7	34	0	42	322
8:00 - 8:15	13	86	0	0	99	13	96	1	0	110	1	2	11	0	14	1	11	20	0	32	255
8:15 - 8:30	14	89	0	0	103	17	101	1	0	119	0	8	10	0	18	0	15	18	0	33	273
8:30 - 8:45	19	105	0	0	124	22	86	1	0	109	1	4	8	0	13	0	7	13	0	20	266
8:45 - 9:00	14	98	0	0	112	11	90	0	0	101	0	5	9	0	14	0	5	16	0	21	248
2 Hr Totals	104	738	0	3	845	96	775	5	0	876	4	38	70	0	112	4	55	173	0	232	2065
1 Hr Totals																					
7:00 - 8:00	44	360	0	3	407	33	402	2	0	437	2	19	32	0	53	3	17	106	0	126	1023
7:15 - 8:15	48	363	0	3	414	42	405	1	0	448	3	18	36	0	57	4	22	110	0	136	1055
7:30 - 8:30	53	380	0	1	434	56	411	2	0	469	3	20	35	0	58	2	37	101	0	140	1101
7:45 - 8:45	58	399	0	1	458	74	391	3	0	468	3	22	38	0	63	2	40	85	0	127	1116
8:00 - 9:00	60	378	0	0	438	63	373	3	0	439	2	19	38	0	59	1	38	67	0	106	1042
PEAK HOUR																					
7:45 - 8:45	58	399	0	1	458	74	391	3	0	468	3	22	38	0	63	2	40	85	0	127	1116
PM																					
4:00 - 4:15	31	154	1	0	186	10	222	2	0	234	2	9	14	0	25	2	11	20	0	33	478
4:15 - 4:30	27	145	1	0	173	9	179	0	0	188	3	6	14	0	23	0	7	17	0	24	408
4:30 - 4:45	21	214	0	0	235	9	196	1	0	206	2	13	18	0	33	0	6	25	0	31	505
4:45 - 5:00	28	218	1	1	248	8	170	1	0	179	0	5	14	0	19	1	10	20	0	31	477
5:00 - 5:15	30	228	2	0	260	10	151	0	0	161	1	5	23	0	29	0	7	16	0	23	473
5:15 - 5:30	19	177	1	0	197	12	145	0	0	157	1	9	21	0	31	0	3	19	0	22	407
5:30 - 5:45	15	129	2	0	146	7	146	0	0	153	0	4	15	0	19	0	4	16	0	20	338
5:45 - 6:00	12	134	1	0	147	9	149	0	0	158	0	5	11	0	16	0	1	20	0	21	342
2 Hr Totals	183	1399	9	1	1592	74	1358	4	0	1436	9	56	130	0	195	3	49	153	0	205	3428
1 Hr Totals																					
4:00 - 5:00	107	731	3	1	842	36	767	4	0	807	7	33	60	0	100	3	34	82	0	119	1868
4:15 - 5:15	106	805	4	1	916	36	696	2	0	734	6	29	69	0	104	1	30	78	0	109	1863
4:30 - 5:30	98	837	4	1	940	39	662	2	0	703	4	32	76	0	112	1	26	80	0	107	1862
4:45 - 5:45	92	752	6	1	851	37	612	1	0	650	2	23	73	0	98	1	24	71	0	96	1695
5:00 - 6:00	76	668	6	0	750	38	591	0	0	629	2	23	70	0	95	0	15	71	0	86	1560
PEAK HOUR																					
4:00 - 5:00	107	731	3	1	842	36	767	4	0	807	7	33	60	0	100	3	34	82	0	119	1868

CARS TURNING MOVEMENT COUNT - SUMMARY

Counted by: VCU

Intersection of: US 13 | Date: August 31, 2023 | Thursday

and: Front Street - Tasley Road | Weather: Sunny/Warm

Location: Accomack County, Virginia | Entered by: SN | Star Rating: 4

TIME	TRAFFIC FROM NORTH on: US 13					TRAFFIC FROM SOUTH on: US 13					TRAFFIC FROM EAST on: Front Street					TRAFFIC FROM WEST on: Tasley Road					TOTAL N + S + E + W
	RIGHT	THRU	LEFT	U-TN	TOTAL	RIGHT	THRU	LEFT	U-TN	TOTAL	RIGHT	THRU	LEFT	U-TN	TOTAL	RIGHT	THRU	LEFT	U-TN	TOTAL	
AM																					
7:00 - 7:15	8	70	0	0	78	4	85	2	0	91	0	3	7	0	10	0	5	16	0	21	200
7:15 - 7:30	9	62	0	2	73	3	89	0	0	92	0	6	11	0	17	2	0	25	0	27	209
7:30 - 7:45	14	78	0	0	92	4	99	0	0	103	1	2	5	0	8	0	4	29	0	33	236
7:45 - 8:00	11	106	0	1	118	21	95	0	0	116	1	8	9	0	18	1	7	33	0	41	293
8:00 - 8:15	10	73	0	0	83	12	88	1	0	101	1	2	11	0	14	1	10	18	0	29	227
8:15 - 8:30	13	82	0	0	95	17	93	1	0	111	0	8	10	0	18	0	13	18	0	31	255
8:30 - 8:45	16	99	0	0	115	22	71	0	0	93	0	4	8	0	12	0	6	11	0	17	237
8:45 - 9:00	12	85	0	0	97	11	80	0	0	91	0	5	8	0	13	0	5	12	0	17	218
2 Hr Totals	93	655	0	3	751	94	700	4	0	798	3	38	69	0	110	4	50	162	0	216	1875
1 Hr Totals																					
7:00 - 8:00	42	316	0	3	361	32	368	2	0	402	2	19	32	0	53	3	16	103	0	122	938
7:15 - 8:15	44	319	0	3	366	40	371	1	0	412	3	18	36	0	57	4	21	105	0	130	965
7:30 - 8:30	48	339	0	1	388	54	375	2	0	431	3	20	35	0	58	2	34	98	0	134	1011
7:45 - 8:45	50	360	0	1	411	72	347	2	0	421	2	22	38	0	62	2	36	80	0	118	1012
8:00 - 9:00	51	339	0	0	390	62	332	2	0	396	1	19	37	0	57	1	34	59	0	94	937
PEAK HOUR																					
7:45 - 8:45	50	360	0	1	411	72	347	2	0	421	2	22	38	0	62	2	36	80	0	118	1012
PM																					
4:00 - 4:15	29	139	1	0	169	9	204	2	0	215	1	7	14	0	22	2	11	20	0	33	439
4:15 - 4:30	26	138	1	0	165	8	164	0	0	172	3	6	14	0	23	0	7	15	0	22	382
4:30 - 4:45	21	206	0	0	227	9	185	1	0	195	2	13	18	0	33	0	6	24	0	30	485
4:45 - 5:00	28	203	1	1	233	8	158	0	0	166	0	5	14	0	19	1	9	20	0	30	448
5:00 - 5:15	30	212	2	0	244	10	141	0	0	151	1	5	23	0	29	0	6	16	0	22	446
5:15 - 5:30	18	166	1	0	185	12	136	0	0	148	1	9	21	0	31	0	3	19	0	22	386
5:30 - 5:45	15	120	2	0	137	7	130	0	0	137	0	4	15	0	19	0	4	14	0	18	311
5:45 - 6:00	11	120	1	0	132	9	142	0	0	151	0	5	10	0	15	0	1	20	0	21	319
2 Hr Totals	178	1304	9	1	1492	72	1260	3	0	1335	8	54	129	0	191	3	47	148	0	198	3216
1 Hr Totals																					
4:00 - 5:00	104	686	3	1	794	34	711	3	0	748	6	31	60	0	97	3	33	79	0	115	1754
4:15 - 5:15	105	759	4	1	869	35	648	1	0	684	6	29	69	0	104	1	28	75	0	104	1761
4:30 - 5:30	97	787	4	1	889	39	620	1	0	660	4	32	76	0	112	1	24	79	0	104	1765
4:45 - 5:45	91	701	6	1	799	37	565	0	0	602	2	23	73	0	98	1	22	69	0	92	1591
5:00 - 6:00	74	618	6	0	698	38	549	0	0	587	2	23	69	0	94	0	14	69	0	83	1462
PEAK HOUR																					
4:00 - 5:00	104	686	3	1	794	34	711	3	0	748	6	31	60	0	97	3	33	79	0	115	1754

MEDIUMS TURNING MOVEMENT COUNT - SUMMARY

Counted by: VCU

Intersection of: US 13 **Date: August 31, 2023** **Thursday**

and: Front Street - Tasley Road **Weather: Sunny/Warm**

Location: Accomack County, Virginia **Entered by: SN** **Star Rating: 4**

TIME	TRAFFIC FROM NORTH on: US 13					TRAFFIC FROM SOUTH on: US 13					TRAFFIC FROM EAST on: Front Street					TRAFFIC FROM WEST on: Tasley Road					TOTAL N + S + E + W
	RIGHT	THRU	LEFT	U-TN	TOTAL	RIGHT	THRU	LEFT	U-TN	TOTAL	RIGHT	THRU	LEFT	U-TN	TOTAL	RIGHT	THRU	LEFT	U-TN	TOTAL	
AM																					
7:00 - 7:15	1	1	0	0	2	0	3	0	0	3	0	0	0	0	0	0	1	0	0	1	6
7:15 - 7:30	0	3	0	0	3	0	1	0	0	1	0	0	0	0	0	0	0	1	0	1	5
7:30 - 7:45	0	4	0	0	4	0	3	0	0	3	0	0	0	0	0	0	0	0	0	0	7
7:45 - 8:00	1	7	0	0	8	1	7	0	0	8	0	0	0	0	0	0	0	1	0	1	17
8:00 - 8:15	2	6	0	0	8	1	1	0	0	2	0	0	0	0	0	0	0	2	0	2	12
8:15 - 8:30	1	3	0	0	4	0	5	0	0	5	0	0	0	0	0	0	0	0	0	0	9
8:30 - 8:45	2	4	0	0	6	0	3	0	0	3	1	0	0	0	1	0	1	2	0	3	13
8:45 - 9:00	1	9	0	0	10	0	5	0	0	5	0	0	1	0	1	0	0	2	0	2	18
2 Hr Totals	8	37	0	0	45	2	28	0	0	30	1	0	1	0	2	0	2	8	0	10	87
1 Hr Totals																					
7:00 - 8:00	2	15	0	0	17	1	14	0	0	15	0	0	0	0	0	0	1	2	0	3	35
7:15 - 8:15	3	20	0	0	23	2	12	0	0	14	0	0	0	0	0	0	0	4	0	4	41
7:30 - 8:30	4	20	0	0	24	2	16	0	0	18	0	0	0	0	0	0	0	3	0	3	45
7:45 - 8:45	6	20	0	0	26	2	16	0	0	18	1	0	0	0	1	0	1	5	0	6	51
8:00 - 9:00	6	22	0	0	28	1	14	0	0	15	1	0	1	0	2	0	1	6	0	7	52
PEAK HOUR																					
7:45 - 8:45	6	20	0	0	26	2	16	0	0	18	1	0	0	0	1	0	1	5	0	6	51
PM																					
4:00 - 4:15	2	6	0	0	8	0	7	0	0	7	1	2	0	0	3	0	0	0	0	0	18
4:15 - 4:30	0	3	0	0	3	1	2	0	0	3	0	0	0	0	0	0	0	2	0	2	8
4:30 - 4:45	0	6	0	0	6	0	4	0	0	4	0	0	0	0	0	0	0	1	0	1	11
4:45 - 5:00	0	5	0	0	5	0	5	1	0	6	0	0	0	0	0	0	1	0	0	1	12
5:00 - 5:15	0	6	0	0	6	0	3	0	0	3	0	0	0	0	0	0	1	0	0	1	10
5:15 - 5:30	1	3	0	0	4	0	2	0	0	2	0	0	0	0	0	0	0	0	0	0	6
5:30 - 5:45	0	3	0	0	3	0	3	0	0	3	0	0	0	0	0	0	0	1	0	1	7
5:45 - 6:00	1	2	0	0	3	0	1	0	0	1	0	0	1	0	1	0	0	0	0	0	5
2 Hr Totals	4	34	0	0	38	1	27	1	0	29	1	2	1	0	4	0	2	4	0	6	77
1 Hr Totals																					
4:00 - 5:00	2	20	0	0	22	1	18	1	0	20	1	2	0	0	3	0	1	3	0	4	49
4:15 - 5:15	0	20	0	0	20	1	14	1	0	16	0	0	0	0	0	0	2	3	0	5	41
4:30 - 5:30	1	20	0	0	21	0	14	1	0	15	0	0	0	0	0	0	2	1	0	3	39
4:45 - 5:45	1	17	0	0	18	0	13	1	0	14	0	0	0	0	0	0	2	1	0	3	35
5:00 - 6:00	2	14	0	0	16	0	9	0	0	9	0	0	1	0	1	0	1	1	0	2	28
PEAK HOUR																					
4:00 - 5:00	2	20	0	0	22	1	18	1	0	20	1	2	0	0	3	0	1	3	0	4	49

HEAVY TRUCKS TURNING MOVEMENT COUNT - SUMMARY



Counted by: VCU

Intersection of: US 13 **Date: August 31, 2023** **Thursday**

and: Front Street - Tasley Road **Weather: Sunny/Warm**

Location: Accomack County, Virginia **Entered by: SN** **Star Rating: 4**

TIME	TRAFFIC FROM NORTH on: US 13					TRAFFIC FROM SOUTH on: US 13					TRAFFIC FROM EAST on: Front Street					TRAFFIC FROM WEST on: Tasley Road					TOTAL N + S + E + W
	RIGHT	THRU	LEFT	U-TN	TOTAL	RIGHT	THRU	LEFT	U-TN	TOTAL	RIGHT	THRU	LEFT	U-TN	TOTAL	RIGHT	THRU	LEFT	U-TN	TOTAL	
AM																					
7:00 - 7:15	0	12	0	0	12	0	5	0	0	5	0	0	0	0	0	0	0	0	0	0	17
7:15 - 7:30	0	7	0	0	7	0	5	0	0	5	0	0	0	0	0	0	0	1	0	1	13
7:30 - 7:45	0	4	0	0	4	0	4	0	0	4	0	0	0	0	0	0	0	0	0	0	8
7:45 - 8:00	0	6	0	0	6	0	6	0	0	6	0	0	0	0	0	0	0	0	0	0	12
8:00 - 8:15	1	7	0	0	8	0	7	0	0	7	0	0	0	0	0	0	1	0	0	1	16
8:15 - 8:30	0	4	0	0	4	0	3	0	0	3	0	0	0	0	0	0	2	0	0	2	9
8:30 - 8:45	1	2	0	0	3	0	12	1	0	13	0	0	0	0	0	0	0	0	0	0	16
8:45 - 9:00	1	4	0	0	5	0	5	0	0	5	0	0	0	0	0	0	0	2	0	2	12
2 Hr Totals	3	46	0	0	49	0	47	1	0	48	0	0	0	0	0	0	3	3	0	6	103
1 Hr Totals																					
7:00 - 8:00	0	29	0	0	29	0	20	0	0	20	0	0	0	0	0	0	0	1	0	1	50
7:15 - 8:15	1	24	0	0	25	0	22	0	0	22	0	0	0	0	0	0	1	1	0	2	49
7:30 - 8:30	1	21	0	0	22	0	20	0	0	20	0	0	0	0	0	0	3	0	0	3	45
7:45 - 8:45	2	19	0	0	21	0	28	1	0	29	0	0	0	0	0	0	3	0	0	3	53
8:00 - 9:00	3	17	0	0	20	0	27	1	0	28	0	0	0	0	0	0	3	2	0	5	53
PEAK HOUR																					
7:45 - 8:45	2	19	0	0	21	0	28	1	0	29	0	0	0	0	0	0	3	0	0	3	53
PM																					
4:00 - 4:15	0	9	0	0	9	1	11	0	0	12	0	0	0	0	0	0	0	0	0	0	21
4:15 - 4:30	1	4	0	0	5	0	13	0	0	13	0	0	0	0	0	0	0	0	0	0	18
4:30 - 4:45	0	2	0	0	2	0	7	0	0	7	0	0	0	0	0	0	0	0	0	0	9
4:45 - 5:00	0	10	0	0	10	0	7	0	0	7	0	0	0	0	0	0	0	0	0	0	17
5:00 - 5:15	0	10	0	0	10	0	7	0	0	7	0	0	0	0	0	0	0	0	0	0	17
5:15 - 5:30	0	8	0	0	8	0	7	0	0	7	0	0	0	0	0	0	0	0	0	0	15
5:30 - 5:45	0	6	0	0	6	0	13	0	0	13	0	0	0	0	0	0	0	1	0	1	20
5:45 - 6:00	0	12	0	0	12	0	6	0	0	6	0	0	0	0	0	0	0	0	0	0	18
2 Hr Totals	1	61	0	0	62	1	71	0	0	72	0	0	0	0	0	0	0	1	0	1	135
1 Hr Totals																					
4:00 - 5:00	1	25	0	0	26	1	38	0	0	39	0	0	0	0	0	0	0	0	0	0	65
4:15 - 5:15	1	26	0	0	27	0	34	0	0	34	0	0	0	0	0	0	0	0	0	0	61
4:30 - 5:30	0	30	0	0	30	0	28	0	0	28	0	0	0	0	0	0	0	0	0	0	58
4:45 - 5:45	0	34	0	0	34	0	34	0	0	34	0	0	0	0	0	0	0	1	0	1	69
5:00 - 6:00	0	36	0	0	36	0	33	0	0	33	0	0	0	0	0	0	0	1	0	1	70
PEAK HOUR																					
4:00 - 5:00	1	25	0	0	26	1	38	0	0	39	0	0	0	0	0	0	0	0	0	0	65

BICYCLES TURNING MOVEMENT COUNT - SUMMARY

Counted by: VCU

Intersection of: US 13 | **Date: August 31, 2023** | **Thursday**

and: Front Street - Tasley Road | **Weather: Sunny/Warm**

Location: Accomack County, Virginia | **Entered by: SN** | **Star Rating: 4**

TIME	TRAFFIC FROM NORTH on: US 13					TRAFFIC FROM SOUTH on: US 13					TRAFFIC FROM EAST on: Front Street					TRAFFIC FROM WEST on: Tasley Road					TOTAL N + S + E + W
	RIGHT	THRU	LEFT	U-TN	TOTAL	RIGHT	THRU	LEFT	U-TN	TOTAL	RIGHT	THRU	LEFT	U-TN	TOTAL	RIGHT	THRU	LEFT	U-TN	TOTAL	
AM																					
7:00 - 7:15	0	0	0	0	0	0	0	0	0	0	0	0	0	0	0	0	0	0	0	0	0
7:15 - 7:30	0	0	0	0	0	0	0	0	0	0	0	0	0	0	0	0	0	0	0	0	0
7:30 - 7:45	0	0	0	0	0	0	0	0	0	0	0	0	0	0	0	0	0	0	0	0	0
7:45 - 8:00	0	0	0	0	0	0	0	0	0	0	0	0	0	0	0	0	0	0	0	0	0
8:00 - 8:15	0	0	0	0	0	0	0	0	0	0	0	0	0	0	0	0	0	0	0	0	0
8:15 - 8:30	0	0	0	0	0	0	0	0	0	0	0	0	0	0	0	0	0	0	0	0	0
8:30 - 8:45	0	0	0	0	0	0	0	0	0	0	0	0	0	0	0	0	0	0	0	0	0
8:45 - 9:00	0	0	0	0	0	0	0	0	0	0	0	0	0	0	0	0	0	0	0	0	0
2 Hr Totals	0	0	0	0	0	0	0	0	0	0	0	0	0	0	0	0	0	0	0	0	0
1 Hr Totals																					
7:00 - 8:00	0	0	0	0	0	0	0	0	0	0	0	0	0	0	0	0	0	0	0	0	0
7:15 - 8:15	0	0	0	0	0	0	0	0	0	0	0	0	0	0	0	0	0	0	0	0	0
7:30 - 8:30	0	0	0	0	0	0	0	0	0	0	0	0	0	0	0	0	0	0	0	0	0
7:45 - 8:45	0	0	0	0	0	0	0	0	0	0	0	0	0	0	0	0	0	0	0	0	0
8:00 - 9:00	0	0	0	0	0	0	0	0	0	0	0	0	0	0	0	0	0	0	0	0	0
PEAK HOUR																					
7:45 - 8:45	0	0	0	0	0	0	0	0	0	0	0	0	0	0	0	0	0	0	0	0	0
PM																					
4:00 - 4:15	0	0	0	0	0	0	0	0	0	0	0	0	0	0	0	0	0	0	0	0	0
4:15 - 4:30	0	0	0	0	0	0	0	0	0	0	0	0	0	0	0	0	0	0	0	0	0
4:30 - 4:45	0	0	0	0	0	0	0	0	0	0	0	0	0	0	0	0	0	0	0	0	0
4:45 - 5:00	0	0	0	0	0	0	0	0	0	0	0	0	0	0	0	0	0	0	0	0	0
5:00 - 5:15	0	0	0	0	0	0	0	0	0	0	0	0	0	0	0	0	0	0	0	0	0
5:15 - 5:30	0	0	0	0	0	0	0	0	0	0	0	0	0	0	0	0	0	0	0	0	0
5:30 - 5:45	0	0	0	0	0	0	0	0	0	0	0	0	0	0	0	0	0	0	0	0	0
5:45 - 6:00	0	0	0	0	0	0	0	0	0	0	0	0	0	0	0	0	0	0	0	0	0
2 Hr Totals	0	0	0	0	0	0	0	0	0	0	0	0	0	0	0	0	0	0	0	0	0
1 Hr Totals																					
4:00 - 5:00	0	0	0	0	0	0	0	0	0	0	0	0	0	0	0	0	0	0	0	0	0
4:15 - 5:15	0	0	0	0	0	0	0	0	0	0	0	0	0	0	0	0	0	0	0	0	0
4:30 - 5:30	0	0	0	0	0	0	0	0	0	0	0	0	0	0	0	0	0	0	0	0	0
4:45 - 5:45	0	0	0	0	0	0	0	0	0	0	0	0	0	0	0	0	0	0	0	0	0
5:00 - 6:00	0	0	0	0	0	0	0	0	0	0	0	0	0	0	0	0	0	0	0	0	0
PEAK HOUR																					
4:00 - 5:00	0	0	0	0	0	0	0	0	0	0	0	0	0	0	0	0	0	0	0	0	0

PEDESTRIAN AND BICYCLE OBSERVATIONS - SUMMARY

Counted by: VCU

Intersection of: US 13 | Date: August 31, 2023 | Thursday

and: Front Street - Tasley Road | Weather: Sunny/Warm

Location: Accomack County, Virginia | Entered by: SN | Star Rating: 4

	NORTH LEG US 13		SOUTH LEG US 13	
TIME	Pedestrians	Bicycles	Pedestrians	Bicycles
AM				
7:00 - 7:15	0	0	0	0
7:15 - 7:30	0	0	0	0
7:30 - 7:45	0	0	0	0
7:45 - 8:00	0	0	0	0
8:00 - 8:15	0	0	1	0
8:15 - 8:30	0	0	0	0
8:30 - 8:45	0	0	0	0
8:45 - 9:00	0	0	0	0
TOTALS	0	0	1	0
PM				
4:00 - 4:15	0	0	0	0
4:15 - 4:30	0	0	0	0
4:30 - 4:45	0	0	0	0
4:45 - 5:00	0	0	0	0
5:00 - 5:15	0	0	0	0
5:15 - 5:30	0	0	0	0
5:30 - 5:45	0	0	0	0
5:45 - 6:00	0	0	0	0
TOTALS	0	0	0	0

	EAST LEG Front Street		WEST LEG Tasley Road	
	Pedestrians	Bicycles	Pedestrians	Bicycles
AM				
7:00 - 7:15	0	0	0	0
7:15 - 7:30	0	0	0	0
7:30 - 7:45	0	0	0	0
7:45 - 8:00	0	0	0	0
8:00 - 8:15	0	0	0	0
8:15 - 8:30	0	0	0	0
8:30 - 8:45	0	0	0	0
8:45 - 9:00	0	0	0	0
TOTALS	0	0	0	0
PM				
4:00 - 4:15	0	0	0	0
4:15 - 4:30	0	0	0	0
4:30 - 4:45	0	0	0	0
4:45 - 5:00	0	0	0	0
5:00 - 5:15	0	0	0	0
5:15 - 5:30	0	0	0	0
5:30 - 5:45	0	0	0	0
5:45 - 6:00	0	0	0	0
TOTALS	0	0	0	0

TOTALS TURNING MOVEMENT COUNT - SUMMARY

Counted by: VCU

Intersection of: US 13 | Date: September 02, 2023 | Saturday

and: Front Street - Tasley Road | Weather: Sunny/Warm

Location: Accomack County, Virginia | Entered by: SN | Star Rating: 4

TIME	TRAFFIC FROM NORTH on: US 13					TRAFFIC FROM SOUTH on: US 13					TRAFFIC FROM EAST on: Front Street					TRAFFIC FROM WEST on: Tasley Road					TOTAL N + S + E + W
	RIGHT	THRU	LEFT	U-TN	TOTAL	RIGHT	THRU	LEFT	U-TN	TOTAL	RIGHT	THRU	LEFT	U-TN	TOTAL	RIGHT	THRU	LEFT	U-TN	TOTAL	
AM																					
9:00 - 9:15	6	144	0	1	151	3	173	0	0	176	1	4	4	0	9	0	4	11	0	15	351
9:15 - 9:30	14	149	1	0	164	5	212	1	0	218	1	3	10	0	14	1	2	11	0	14	410
9:30 - 9:45	14	160	0	0	174	4	230	0	1	235	1	3	4	0	8	1	5	16	0	22	439
9:45 - 10:00	17	155	0	2	174	2	213	1	0	216	2	3	6	0	11	0	4	10	0	14	415
10:00 - 10:15	17	193	0	0	210	2	225	0	0	227	0	4	6	0	10	1	5	8	0	14	461
10:15 - 10:30	12	181	0	0	193	8	230	0	0	238	2	8	8	0	18	0	3	9	0	12	461
10:30 - 10:45	16	196	0	1	213	4	268	0	0	272	0	3	5	0	8	0	10	17	1	28	521
10:45 - 11:00	13	206	0	2	221	4	259	0	0	263	0	8	11	0	19	0	8	19	0	27	530
11:00 - 11:15	13	224	1	1	239	5	314	2	0	321	0	4	9	0	13	0	9	11	0	20	593
11:15 - 11:30	6	211	0	2	219	7	298	0	0	305	0	8	7	0	15	0	4	22	0	26	565
11:30 - 11:45	19	199	1	2	221	3	274	1	0	278	0	3	9	0	12	3	5	25	0	33	544
11:45 - 12:00	16	235	0	0	251	9	288	0	0	297	1	4	11	0	16	0	4	12	0	16	580
12:00 - 12:15	16	200	0	2	218	5	268	2	1	276	0	2	6	0	8	1	1	19	0	21	523
12:15 - 12:30	17	194	1	0	212	4	297	6	0	307	0	6	4	0	10	1	8	14	0	23	552
12:30 - 12:45	17	228	0	0	245	4	273	1	0	278	0	5	2	0	7	1	8	17	0	26	556
12:45 - 1:00	16	227	0	0	243	4	290	0	0	294	1	3	5	0	9	0	2	18	0	20	566
1:00 - 1:15	20	201	0	0	221	7	238	0	0	245	3	4	7	0	14	0	5	16	0	21	501
1:15 - 1:30	16	188	0	0	204	5	303	1	1	310	1	2	9	0	12	1	4	12	0	17	543
1:30 - 1:45	15	209	0	0	224	12	248	2	0	262	0	6	5	0	11	0	6	14	0	20	517
1:45 - 2:00	18	184	0	0	202	15	219	1	0	235	0	4	10	0	14	0	4	24	0	28	479
2:00 - 2:15	22	189	0	0	211	8	250	1	0	259	0	3	9	0	12	1	4	12	0	17	499
2:15 - 2:30	32	216	1	0	249	7	284	0	0	291	1	4	11	0	16	1	6	11	0	18	574
2:30 - 2:45	18	240	1	0	259	8	270	0	0	278	2	7	4	0	13	0	4	18	0	22	572
2:45 - 3:00	19	190	1	0	210	6	230	0	0	236	3	7	9	0	19	1	3	15	0	19	484
6 Hr Totals	389	4719	7	13	5128	141	6154	19	3	6317	19	108	171	0	298	13	118	361	1	493	12236
1 Hr Totals																					
9:00 - 10:00	51	608	1	3	663	14	828	2	1	845	5	13	24	0	42	2	15	48	0	65	1615
9:15 - 10:15	62	657	1	2	722	13	880	2	1	896	4	13	26	0	43	3	16	45	0	64	1725
9:30 - 10:30	60	689	0	2	751	16	898	1	1	916	5	18	24	0	47	2	17	43	0	62	1776
9:45 - 10:45	62	725	0	3	790	16	936	1	0	953	4	18	25	0	47	1	22	44	1	68	1858
10:00 - 11:00	58	776	0	3	837	18	982	0	0	1000	2	23	30	0	55	1	26	53	1	81	1973
10:15 - 11:15	54	807	1	4	866	21	1071	2	0	1094	2	23	33	0	58	0	30	56	1	87	2105
10:30 - 11:30	48	837	1	6	892	20	1139	2	0	1161	0	23	32	0	55	0	31	69	1	101	2209
10:45 - 11:45	51	840	2	7	900	19	1145	3	0	1167	0	23	36	0	59	3	26	77	0	106	2232
11:00 - 12:00	54	869	2	5	930	24	1174	3	0	1201	1	19	36	0	56	3	22	70	0	95	2282
11:15 - 12:15	57	845	1	6	909	24	1128	3	1	1156	1	17	33	0	51	4	14	78	0	96	2212
11:30 - 12:30	68	828	2	4	902	21	1127	9	1	1158	1	15	30	0	46	5	18	70	0	93	2199
11:45 - 12:45	66	857	1	2	926	22	1126	9	1	1158	1	17	23	0	41	3	21	62	0	86	2211
12:00 - 1:00	66	849	1	2	918	17	1128	9	1	1155	1	16	17	0	34	3	19	68	0	90	2197
12:15 - 1:15	70	850	1	0	921	19	1098	7	0	1124	4	18	18	0	40	2	23	65	0	90	2175
12:30 - 1:30	69	844	0	0	913	20	1104	2	1	1127	5	14	23	0	42	2	19	63	0	84	2166
12:45 - 1:45	67	825	0	0	892	28	1079	3	1	1111	5	15	26	0	46	1	17	60	0	78	2127
1:00 - 2:00	69	782	0	0	851	39	1008	4	1	1052	4	16	31	0	51	1	19	66	0	86	2040
1:15 - 2:15	71	770	0	0	841	40	1020	5	1	1066	1	15	33	0	49	2	18	62	0	82	2038
1:30 - 2:30	87	798	1	0	886	42	1001	4	0	1047	1	17	35	0	53	2	20	61	0	83	2069
1:45 - 2:45	90	829	2	0	921	38	1023	2	0	1063	3	18	34	0	55	2	18	65	0	85	2124
2:00 - 3:00	91	835	3	0	929	29	1034	1	0	1064	6	21	33	0	60	3	17	56	0	76	2129
PEAK HOUR																					
11:00 - 12:00	54	869	2	5	930	24	1174	3	0	1201	1	19	36	0	56	3	22	70	0	95	2282

CARS TURNING MOVEMENT COUNT - SUMMARY

Counted by: VCU

Intersection of: US 13 | Date: September 02, 2023 | Saturday

and: Front Street - Tasley Road | Weather: Sunny/Warm

Location: Accomack County, Virginia | Entered by: SN | Star Rating: 4

TIME	TRAFFIC FROM NORTH on: US 13					TRAFFIC FROM SOUTH on: US 13					TRAFFIC FROM EAST on: Front Street					TRAFFIC FROM WEST on: Tasley Road					TOTAL N + S + E + W
	RIGHT	THRU	LEFT	U-TN	TOTAL	RIGHT	THRU	LEFT	U-TN	TOTAL	RIGHT	THRU	LEFT	U-TN	TOTAL	RIGHT	THRU	LEFT	U-TN	TOTAL	
AM																					
9:00 - 9:15	6	141	0	1	148	3	173	0	0	176	1	4	4	0	9	0	4	11	0	15	348
9:15 - 9:30	12	142	1	0	155	5	209	1	0	215	0	3	10	0	13	1	2	11	0	14	397
9:30 - 9:45	14	153	0	0	167	4	226	0	1	231	1	3	4	0	8	1	5	16	0	22	428
9:45 - 10:00	17	152	0	2	171	2	209	1	0	212	2	3	6	0	11	0	4	10	0	14	408
10:00 - 10:15	17	187	0	0	204	2	224	0	0	226	0	4	6	0	10	1	5	8	0	14	454
10:15 - 10:30	11	179	0	0	190	8	221	0	0	229	1	8	8	0	17	0	3	9	0	12	448
10:30 - 10:45	14	189	0	1	204	4	260	0	0	264	0	3	5	0	8	0	10	15	1	26	502
10:45 - 11:00	13	203	0	2	218	4	254	0	0	258	0	8	11	0	19	0	8	19	0	27	522
11:00 - 11:15	13	216	1	1	231	5	309	2	0	316	0	4	9	0	13	0	9	10	0	19	579
11:15 - 11:30	5	202	0	2	209	7	294	0	0	301	0	8	7	0	15	0	4	22	0	26	551
11:30 - 11:45	19	195	1	2	217	3	267	1	0	271	0	2	9	0	11	3	5	25	0	33	532
11:45 - 12:00	16	230	0	0	246	9	281	0	0	290	0	4	11	0	15	0	4	11	0	15	566
12:00 - 12:15	15	195	0	2	212	5	266	2	1	274	0	2	6	0	8	1	1	19	0	21	515
12:15 - 12:30	17	190	1	0	208	4	290	6	0	300	0	6	4	0	10	1	8	14	0	23	541
12:30 - 12:45	17	225	0	0	242	4	269	1	0	274	0	5	2	0	7	1	8	17	0	26	549
12:45 - 1:00	16	225	0	0	241	4	286	0	0	290	1	3	5	0	9	0	2	18	0	20	560
1:00 - 1:15	20	195	0	0	215	7	229	0	0	236	2	4	7	0	13	0	5	16	0	21	485
1:15 - 1:30	15	184	0	0	199	5	299	1	1	306	0	2	9	0	11	1	4	12	0	17	533
1:30 - 1:45	15	207	0	0	222	12	243	2	0	257	0	6	5	0	11	0	6	14	0	20	510
1:45 - 2:00	18	179	0	0	197	15	218	1	0	234	0	4	10	0	14	0	4	24	0	28	473
2:00 - 2:15	22	188	0	0	210	8	245	1	0	254	0	3	9	0	12	1	4	12	0	17	493
2:15 - 2:30	32	213	1	0	246	7	278	0	0	285	1	4	11	0	16	1	6	11	0	18	565
2:30 - 2:45	18	236	1	0	255	8	264	0	0	272	2	7	4	0	13	0	4	18	0	22	562
2:45 - 3:00	19	187	1	0	207	6	225	0	0	231	3	7	9	0	19	1	3	15	0	19	476
6 Hr Totals	381	4613	7	13	5014	141	6039	19	3	6202	14	107	171	0	292	13	118	357	1	489	11997
1 Hr Totals																					
9:00 - 10:00	49	588	1	3	641	14	817	2	1	834	4	13	24	0	41	2	15	48	0	65	1581
9:15 - 10:15	60	634	1	2	697	13	868	2	1	884	3	13	26	0	42	3	16	45	0	64	1687
9:30 - 10:30	59	671	0	2	732	16	880	1	1	898	4	18	24	0	46	2	17	43	0	62	1738
9:45 - 10:45	59	707	0	3	769	16	914	1	0	931	3	18	25	0	46	1	22	42	1	66	1812
10:00 - 11:00	55	758	0	3	816	18	959	0	0	977	1	23	30	0	54	1	26	51	1	79	1926
10:15 - 11:15	51	787	1	4	843	21	1044	2	0	1067	1	23	33	0	57	0	30	53	1	84	2051
10:30 - 11:30	45	810	1	6	862	20	1117	2	0	1139	0	23	32	0	55	0	31	66	1	98	2154
10:45 - 11:45	50	816	2	7	875	19	1124	3	0	1146	0	22	36	0	58	3	26	76	0	105	2184
11:00 - 12:00	53	843	2	5	903	24	1151	3	0	1178	0	18	36	0	54	3	22	68	0	93	2228
11:15 - 12:15	55	822	1	6	884	24	1108	3	1	1136	0	16	33	0	49	4	14	77	0	95	2164
11:30 - 12:30	67	810	2	4	883	21	1104	9	1	1135	0	14	30	0	44	5	18	69	0	92	2154
11:45 - 12:45	65	840	1	2	908	22	1106	9	1	1138	0	17	23	0	40	3	21	61	0	85	2171
12:00 - 1:00	65	835	1	2	903	17	1111	9	1	1138	1	16	17	0	34	3	19	68	0	90	2165
12:15 - 1:15	70	835	1	0	906	19	1074	7	0	1100	3	18	18	0	39	2	23	65	0	90	2135
12:30 - 1:30	68	829	0	0	897	20	1083	2	1	1106	3	14	23	0	40	2	19	63	0	84	2127
12:45 - 1:45	66	811	0	0	877	28	1057	3	1	1089	3	15	26	0	44	1	17	60	0	78	2088
1:00 - 2:00	68	765	0	0	833	39	989	4	1	1033	2	16	31	0	49	1	19	66	0	86	2001
1:15 - 2:15	70	758	0	0	828	40	1005	5	1	1051	0	15	33	0	48	2	18	62	0	82	2009
1:30 - 2:30	87	787	1	0	875	42	984	4	0	1030	1	17	35	0	53	2	20	61	0	83	2041
1:45 - 2:45	90	816	2	0	908	38	1005	2	0	1045	3	18	34	0	55	2	18	65	0	85	2093
2:00 - 3:00	91	824	3	0	918	29	1012	1	0	1042	6	21	33	0	60	3	17	56	0	76	2096
PEAK HOUR																					
11:00 - 12:00	53	843	2	5	903	24	1151	3	0	1178	0	18	36	0	54	3	22	68	0	93	2228

MEDIUMS TURNING MOVEMENT COUNT - SUMMARY

Counted by: VCU

Intersection of: US 13 | Date: September 02, 2023 | Saturday

and: Front Street - Tasley Road | Weather: Sunny/Warm

Location: Accomack County, Virginia | Entered by: SN | Star Rating: 4

TIME	TRAFFIC FROM NORTH on: US 13					TRAFFIC FROM SOUTH on: US 13					TRAFFIC FROM EAST on: Front Street					TRAFFIC FROM WEST on: Tasley Road					TOTAL N + S + E + W
	RIGHT	THRU	LEFT	U-TN	TOTAL	RIGHT	THRU	LEFT	U-TN	TOTAL	RIGHT	THRU	LEFT	U-TN	TOTAL	RIGHT	THRU	LEFT	U-TN	TOTAL	
AM																					
9:00 - 9:15	0	1	0	0	1	0	0	0	0	0	0	0	0	0	0	0	0	0	0	0	1
9:15 - 9:30	2	3	0	0	5	0	2	0	0	2	0	0	0	0	0	0	0	0	0	0	7
9:30 - 9:45	0	3	0	0	3	0	2	0	0	2	0	0	0	0	0	0	0	0	0	0	5
9:45 - 10:00	0	1	0	0	1	0	1	0	0	1	0	0	0	0	0	0	0	0	0	0	2
10:00 - 10:15	0	3	0	0	3	0	1	0	0	1	0	0	0	0	0	0	0	0	0	0	4
10:15 - 10:30	1	0	0	0	1	0	3	0	0	3	0	0	0	0	0	0	0	0	0	0	4
10:30 - 10:45	2	3	0	0	5	0	3	0	0	3	0	0	0	0	0	0	0	2	0	2	10
10:45 - 11:00	0	1	0	0	1	0	4	0	0	4	0	0	0	0	0	0	0	0	0	0	5
11:00 - 11:15	0	3	0	0	3	0	3	0	0	3	0	0	0	0	0	0	0	1	0	1	7
11:15 - 11:30	1	3	0	0	4	0	1	0	0	1	0	0	0	0	0	0	0	0	0	0	5
11:30 - 11:45	0	1	0	0	1	0	5	0	0	5	0	1	0	0	1	0	0	0	0	0	7
11:45 - 12:00	0	2	0	0	2	0	3	0	0	3	0	0	0	0	0	0	0	0	0	0	5
12:00 - 12:15	1	3	0	0	4	0	0	0	0	0	0	0	0	0	0	0	0	0	0	0	4
12:15 - 12:30	0	2	0	0	2	0	5	0	0	5	0	0	0	0	0	0	0	0	0	0	7
12:30 - 12:45	0	1	0	0	1	0	2	0	0	2	0	0	0	0	0	0	0	0	0	0	3
12:45 - 1:00	0	1	0	0	1	0	1	0	0	1	0	0	0	0	0	0	0	0	0	0	2
1:00 - 1:15	0	3	0	0	3	0	3	0	0	3	0	0	0	0	0	0	0	0	0	0	6
1:15 - 1:30	1	1	0	0	2	0	1	0	0	1	0	0	0	0	0	0	0	0	0	0	3
1:30 - 1:45	0	1	0	0	1	0	2	0	0	2	0	0	0	0	0	0	0	0	0	0	3
1:45 - 2:00	0	3	0	0	3	0	0	0	0	0	0	0	0	0	0	0	0	0	0	0	3
2:00 - 2:15	0	0	0	0	0	0	3	0	0	3	0	0	0	0	0	0	0	0	0	0	3
2:15 - 2:30	0	0	0	0	0	0	0	0	0	0	0	0	0	0	0	0	0	0	0	0	0
2:30 - 2:45	0	1	0	0	1	0	2	0	0	2	0	0	0	0	0	0	0	0	0	0	3
2:45 - 3:00	0	2	0	0	2	0	1	0	0	1	0	0	0	0	0	0	0	0	0	0	3
6 Hr Totals	8	42	0	0	50	0	48	0	0	48	0	1	0	0	1	0	0	3	0	3	102
1 Hr Totals																					
9:00 - 10:00	2	8	0	0	10	0	5	0	0	5	0	0	0	0	0	0	0	0	0	0	15
9:15 - 10:15	2	10	0	0	12	0	6	0	0	6	0	0	0	0	0	0	0	0	0	0	18
9:30 - 10:30	1	7	0	0	8	0	7	0	0	7	0	0	0	0	0	0	0	0	0	0	15
9:45 - 10:45	3	7	0	0	10	0	8	0	0	8	0	0	0	0	0	0	0	2	0	2	20
10:00 - 11:00	3	7	0	0	10	0	11	0	0	11	0	0	0	0	0	0	0	2	0	2	23
10:15 - 11:15	3	7	0	0	10	0	13	0	0	13	0	0	0	0	0	0	0	3	0	3	26
10:30 - 11:30	3	10	0	0	13	0	11	0	0	11	0	0	0	0	0	0	0	3	0	3	27
10:45 - 11:45	1	8	0	0	9	0	13	0	0	13	0	1	0	0	1	0	0	1	0	1	24
11:00 - 12:00	1	9	0	0	10	0	12	0	0	12	0	1	0	0	1	0	0	1	0	1	24
11:15 - 12:15	2	9	0	0	11	0	9	0	0	9	0	1	0	0	1	0	0	0	0	0	21
11:30 - 12:30	1	8	0	0	9	0	13	0	0	13	0	1	0	0	1	0	0	0	0	0	23
11:45 - 12:45	1	8	0	0	9	0	10	0	0	10	0	0	0	0	0	0	0	0	0	0	19
12:00 - 1:00	1	7	0	0	8	0	8	0	0	8	0	0	0	0	0	0	0	0	0	0	16
12:15 - 1:15	0	7	0	0	7	0	11	0	0	11	0	0	0	0	0	0	0	0	0	0	18
12:30 - 1:30	1	6	0	0	7	0	7	0	0	7	0	0	0	0	0	0	0	0	0	0	14
12:45 - 1:45	1	6	0	0	7	0	7	0	0	7	0	0	0	0	0	0	0	0	0	0	14
1:00 - 2:00	1	8	0	0	9	0	6	0	0	6	0	0	0	0	0	0	0	0	0	0	15
1:15 - 2:15	1	5	0	0	6	0	6	0	0	6	0	0	0	0	0	0	0	0	0	0	12
1:30 - 2:30	0	4	0	0	4	0	5	0	0	5	0	0	0	0	0	0	0	0	0	0	9
1:45 - 2:45	0	4	0	0	4	0	5	0	0	5	0	0	0	0	0	0	0	0	0	0	9
2:00 - 3:00	0	3	0	0	3	0	6	0	0	6	0	0	0	0	0	0	0	0	0	0	9
PEAK HOUR																					
11:00 - 12:00	1	9	0	0	10	0	12	0	0	12	0	1	0	0	1	0	0	1	0	1	24

HEAVY TRUCKS TURNING MOVEMENT COUNT - SUMMARY

Counted by: VCU

Intersection of: US 13 | Date: September 02, 2023 | Saturday

and: Front Street - Tasley Road | Weather: Sunny/Warm

Location: Accomack County, Virginia | Entered by: SN | Star Rating: 4

TIME	TRAFFIC FROM NORTH on: US 13					TRAFFIC FROM SOUTH on: US 13					TRAFFIC FROM EAST on: Front Street					TRAFFIC FROM WEST on: Tasley Road					TOTAL N + S + E + W
	RIGHT	THRU	LEFT	U-TN	TOTAL	RIGHT	THRU	LEFT	U-TN	TOTAL	RIGHT	THRU	LEFT	U-TN	TOTAL	RIGHT	THRU	LEFT	U-TN	TOTAL	
AM																					
9:00 - 9:15	0	2	0	0	2	0	0	0	0	0	0	0	0	0	0	0	0	0	0	0	2
9:15 - 9:30	0	4	0	0	4	0	1	0	0	1	1	0	0	0	1	0	0	0	0	0	6
9:30 - 9:45	0	4	0	0	4	0	2	0	0	2	0	0	0	0	0	0	0	0	0	0	6
9:45 - 10:00	0	2	0	0	2	0	3	0	0	3	0	0	0	0	0	0	0	0	0	0	5
10:00 - 10:15	0	3	0	0	3	0	0	0	0	0	0	0	0	0	0	0	0	0	0	0	3
10:15 - 10:30	0	2	0	0	2	0	6	0	0	6	1	0	0	0	1	0	0	0	0	0	9
10:30 - 10:45	0	4	0	0	4	0	5	0	0	5	0	0	0	0	0	0	0	0	0	0	9
10:45 - 11:00	0	2	0	0	2	0	1	0	0	1	0	0	0	0	0	0	0	0	0	0	3
11:00 - 11:15	0	5	0	0	5	0	2	0	0	2	0	0	0	0	0	0	0	0	0	0	7
11:15 - 11:30	0	6	0	0	6	0	3	0	0	3	0	0	0	0	0	0	0	0	0	0	9
11:30 - 11:45	0	3	0	0	3	0	2	0	0	2	0	0	0	0	0	0	0	0	0	0	5
11:45 - 12:00	0	3	0	0	3	0	4	0	0	4	1	0	0	0	1	0	0	1	0	1	9
12:00 - 12:15	0	2	0	0	2	0	2	0	0	2	0	0	0	0	0	0	0	0	0	0	4
12:15 - 12:30	0	2	0	0	2	0	2	0	0	2	0	0	0	0	0	0	0	0	0	0	4
12:30 - 12:45	0	2	0	0	2	0	2	0	0	2	0	0	0	0	0	0	0	0	0	0	4
12:45 - 1:00	0	1	0	0	1	0	3	0	0	3	0	0	0	0	0	0	0	0	0	0	4
1:00 - 1:15	0	3	0	0	3	0	6	0	0	6	1	0	0	0	1	0	0	0	0	0	10
1:15 - 1:30	0	3	0	0	3	0	3	0	0	3	1	0	0	0	1	0	0	0	0	0	7
1:30 - 1:45	0	1	0	0	1	0	3	0	0	3	0	0	0	0	0	0	0	0	0	0	4
1:45 - 2:00	0	2	0	0	2	0	1	0	0	1	0	0	0	0	0	0	0	0	0	0	3
2:00 - 2:15	0	1	0	0	1	0	2	0	0	2	0	0	0	0	0	0	0	0	0	0	3
2:15 - 2:30	0	3	0	0	3	0	6	0	0	6	0	0	0	0	0	0	0	0	0	0	9
2:30 - 2:45	0	3	0	0	3	0	4	0	0	4	0	0	0	0	0	0	0	0	0	0	7
2:45 - 3:00	0	1	0	0	1	0	4	0	0	4	0	0	0	0	0	0	0	0	0	0	5
6 Hr Totals	0	64	0	0	64	0	67	0	0	67	5	0	0	0	5	0	0	1	0	1	137
1 Hr Totals																					
9:00 - 10:00	0	12	0	0	12	0	6	0	0	6	1	0	0	0	1	0	0	0	0	0	19
9:15 - 10:15	0	13	0	0	13	0	6	0	0	6	1	0	0	0	1	0	0	0	0	0	20
9:30 - 10:30	0	11	0	0	11	0	11	0	0	11	1	0	0	0	1	0	0	0	0	0	23
9:45 - 10:45	0	11	0	0	11	0	14	0	0	14	1	0	0	0	1	0	0	0	0	0	26
10:00 - 11:00	0	11	0	0	11	0	12	0	0	12	1	0	0	0	1	0	0	0	0	0	24
10:15 - 11:15	0	13	0	0	13	0	14	0	0	14	1	0	0	0	1	0	0	0	0	0	28
10:30 - 11:30	0	17	0	0	17	0	11	0	0	11	0	0	0	0	0	0	0	0	0	0	28
10:45 - 11:45	0	16	0	0	16	0	8	0	0	8	0	0	0	0	0	0	0	0	0	0	24
11:00 - 12:00	0	17	0	0	17	0	11	0	0	11	1	0	0	0	1	0	0	1	0	1	30
11:15 - 12:15	0	14	0	0	14	0	11	0	0	11	1	0	0	0	1	0	0	1	0	1	27
11:30 - 12:30	0	10	0	0	10	0	10	0	0	10	1	0	0	0	1	0	0	1	0	1	22
11:45 - 12:45	0	9	0	0	9	0	10	0	0	10	1	0	0	0	1	0	0	1	0	1	21
12:00 - 1:00	0	7	0	0	7	0	9	0	0	9	0	0	0	0	0	0	0	0	0	0	16
12:15 - 1:15	0	8	0	0	8	0	13	0	0	13	1	0	0	0	1	0	0	0	0	0	22
12:30 - 1:30	0	9	0	0	9	0	14	0	0	14	2	0	0	0	2	0	0	0	0	0	25
12:45 - 1:45	0	8	0	0	8	0	15	0	0	15	2	0	0	0	2	0	0	0	0	0	25
1:00 - 2:00	0	9	0	0	9	0	13	0	0	13	2	0	0	0	2	0	0	0	0	0	24
1:15 - 2:15	0	7	0	0	7	0	9	0	0	9	1	0	0	0	1	0	0	0	0	0	17
1:30 - 2:30	0	7	0	0	7	0	12	0	0	12	0	0	0	0	0	0	0	0	0	0	19
1:45 - 2:45	0	9	0	0	9	0	13	0	0	13	0	0	0	0	0	0	0	0	0	0	22
2:00 - 3:00	0	8	0	0	8	0	16	0	0	16	0	0	0	0	0	0	0	0	0	0	24
PEAK HOUR																					
11:00 - 12:00	0	17	0	0	17	0	11	0	0	11	1	0	0	0	1	0	0	1	0	1	30

BICYCLES TURNING MOVEMENT COUNT - SUMMARY

Counted by: VCU

Intersection of: US 13 | Date: September 02, 2023 | Saturday

and: Front Street - Tasley Road | Weather: Sunny/Warm

Location: Accomack County, Virginia | Entered by: SN | Star Rating: 4

TIME	TRAFFIC FROM NORTH on: US 13					TRAFFIC FROM SOUTH on: US 13					TRAFFIC FROM EAST on: Front Street					TRAFFIC FROM WEST on: Tasley Road					TOTAL N + S + E + W
	RIGHT	THRU	LEFT	U-TN	TOTAL	RIGHT	THRU	LEFT	U-TN	TOTAL	RIGHT	THRU	LEFT	U-TN	TOTAL	RIGHT	THRU	LEFT	U-TN	TOTAL	
AM																					
9:00 - 9:15	0	0	0	0	0	0	0	0	0	0	0	0	0	0	0	0	0	0	0	0	0
9:15 - 9:30	0	0	0	0	0	0	0	0	0	0	0	0	0	0	0	0	0	0	0	0	0
9:30 - 9:45	0	0	0	0	0	0	0	0	0	0	0	0	0	0	0	0	0	0	0	0	0
9:45 - 10:00	0	0	0	0	0	0	0	0	0	0	0	0	0	0	0	0	0	0	0	0	0
10:00 - 10:15	0	0	0	0	0	0	0	0	0	0	0	0	0	0	0	0	0	0	0	0	0
10:15 - 10:30	0	0	0	0	0	0	0	0	0	0	0	0	0	0	0	0	0	0	0	0	0
10:30 - 10:45	0	0	0	0	0	0	0	0	0	0	0	0	0	0	0	0	0	0	0	0	0
10:45 - 11:00	0	0	0	0	0	0	0	0	0	0	0	0	0	0	0	0	0	0	0	0	0
11:00 - 11:15	0	0	0	0	0	0	0	0	0	0	1	0	0	0	1	0	0	0	0	0	1
11:15 - 11:30	0	0	0	0	0	0	0	0	0	0	0	0	0	0	0	0	0	0	0	0	0
11:30 - 11:45	0	0	0	0	0	0	0	0	0	0	0	0	0	0	0	0	0	0	0	0	0
11:45 - 12:00	0	0	0	0	0	0	0	0	0	0	0	0	0	0	0	0	0	0	0	0	0
12:00 - 12:15	0	0	0	0	0	0	0	0	0	0	0	0	0	0	0	0	0	0	0	0	0
12:15 - 12:30	0	0	0	0	0	0	0	0	0	0	0	0	0	0	0	0	0	0	0	0	0
12:30 - 12:45	0	0	0	0	0	0	0	0	0	0	0	0	0	0	0	0	0	0	0	0	0
12:45 - 1:00	0	0	0	0	0	0	0	0	0	0	0	0	0	0	0	0	0	0	0	0	0
1:00 - 1:15	0	0	0	0	0	0	0	0	0	0	0	0	0	0	0	0	0	0	0	0	0
1:15 - 1:30	0	0	0	0	0	0	0	0	0	0	0	0	0	0	0	0	0	0	0	0	0
1:30 - 1:45	0	0	0	0	0	0	0	0	0	0	0	0	0	0	0	0	0	0	0	0	0
1:45 - 2:00	0	0	0	0	0	0	0	0	0	0	0	0	0	0	0	0	0	0	0	0	0
2:00 - 2:15	0	0	0	0	0	0	0	0	0	0	0	0	0	0	0	0	0	0	0	0	0
2:15 - 2:30	0	0	0	0	0	0	0	0	0	0	0	0	0	0	0	0	0	0	0	0	0
2:30 - 2:45	0	0	0	0	0	0	0	0	0	0	0	0	0	0	0	0	0	0	0	0	0
2:45 - 3:00	0	0	0	0	0	0	0	0	0	0	0	0	0	0	0	0	0	0	0	0	0
6 Hr Totals	0	0	0	0	0	0	0	0	0	0	1	0	0	0	1	0	0	0	0	0	1
1 Hr Totals																					
9:00 - 10:00	0	0	0	0	0	0	0	0	0	0	0	0	0	0	0	0	0	0	0	0	0
9:15 - 10:15	0	0	0	0	0	0	0	0	0	0	0	0	0	0	0	0	0	0	0	0	0
9:30 - 10:30	0	0	0	0	0	0	0	0	0	0	0	0	0	0	0	0	0	0	0	0	0
9:45 - 10:45	0	0	0	0	0	0	0	0	0	0	0	0	0	0	0	0	0	0	0	0	0
10:00 - 11:00	0	0	0	0	0	0	0	0	0	0	0	0	0	0	0	0	0	0	0	0	0
10:15 - 11:15	0	0	0	0	0	0	0	0	0	0	1	0	0	0	1	0	0	0	0	0	1
10:30 - 11:30	0	0	0	0	0	0	0	0	0	0	1	0	0	0	1	0	0	0	0	0	1
10:45 - 11:45	0	0	0	0	0	0	0	0	0	0	1	0	0	0	1	0	0	0	0	0	1
11:00 - 12:00	0	0	0	0	0	0	0	0	0	0	1	0	0	0	1	0	0	0	0	0	1
11:15 - 12:15	0	0	0	0	0	0	0	0	0	0	0	0	0	0	0	0	0	0	0	0	0
11:30 - 12:30	0	0	0	0	0	0	0	0	0	0	0	0	0	0	0	0	0	0	0	0	0
11:45 - 12:45	0	0	0	0	0	0	0	0	0	0	0	0	0	0	0	0	0	0	0	0	0
12:00 - 1:00	0	0	0	0	0	0	0	0	0	0	0	0	0	0	0	0	0	0	0	0	0
12:15 - 1:15	0	0	0	0	0	0	0	0	0	0	0	0	0	0	0	0	0	0	0	0	0
12:30 - 1:30	0	0	0	0	0	0	0	0	0	0	0	0	0	0	0	0	0	0	0	0	0
12:45 - 1:45	0	0	0	0	0	0	0	0	0	0	0	0	0	0	0	0	0	0	0	0	0
1:00 - 2:00	0	0	0	0	0	0	0	0	0	0	0	0	0	0	0	0	0	0	0	0	0
1:15 - 2:15	0	0	0	0	0	0	0	0	0	0	0	0	0	0	0	0	0	0	0	0	0
1:30 - 2:30	0	0	0	0	0	0	0	0	0	0	0	0	0	0	0	0	0	0	0	0	0
1:45 - 2:45	0	0	0	0	0	0	0	0	0	0	0	0	0	0	0	0	0	0	0	0	0
2:00 - 3:00	0	0	0	0	0	0	0	0	0	0	0	0	0	0	0	0	0	0	0	0	0
PEAK HOUR																					
11:00 - 12:00	0	0	0	0	0	0	0	0	0	0	1	0	0	0	1	0	0	0	0	0	1

PEDESTRIAN AND BICYCLE OBSERVATIONS - SUMMARY

Counted by: VCU

Intersection of: US 13 | **Date: September 02, 2023** | **Saturday**

and: Front Street - Tasley Road | **Weather: Sunny/Warm**

Location: Accomack County, Virginia | **Entered by: SN** | **Star Rating: 4**

TIME	NORTH LEG US 13		SOUTH LEG US 13	
	Pedestrians	Bicycles	Pedestrians	Bicycles
AM				
9:00 - 9:15	0	0	0	0
9:15 - 9:30	0	0	0	0
9:30 - 9:45	0	0	0	0
9:45 - 10:00	0	0	0	0
10:00 - 10:15	0	0	0	0
10:15 - 10:30	0	0	0	0
10:30 - 10:45	0	0	0	0
10:45 - 11:00	0	0	0	0
11:00 - 11:15	0	1	0	0
11:15 - 11:30	0	0	0	0
11:30 - 11:45	0	0	0	0
11:45 - 12:00	0	0	0	0
12:00 - 12:15	0	0	0	0
12:15 - 12:30	0	0	0	0
12:30 - 12:45	0	0	0	0
12:45 - 1:00	0	0	0	0
1:00 - 1:15	0	0	0	0
1:15 - 1:30	0	0	0	0
1:30 - 1:45	0	0	0	0
1:45 - 2:00	0	0	0	0
2:00 - 2:15	0	0	0	0
2:15 - 2:30	0	0	0	0
2:30 - 2:45	0	0	0	0
2:45 - 3:00	0	0	0	0
TOTALS	0	1	0	0

	EAST LEG Front Street		WEST LEG Tasley Road	
	Pedestrians	Bicycles	Pedestrians	Bicycles
AM				
9:00 - 9:15	0	0	0	0
9:15 - 9:30	0	0	0	0
9:30 - 9:45	0	0	0	0
9:45 - 10:00	0	0	0	0
10:00 - 10:15	0	0	0	0
10:15 - 10:30	0	0	0	0
10:30 - 10:45	0	0	0	0
10:45 - 11:00	0	0	0	0
11:00 - 11:15	0	0	0	0
11:15 - 11:30	0	0	0	0
11:30 - 11:45	0	0	0	0
11:45 - 12:00	0	0	0	0
12:00 - 12:15	0	0	0	0
12:15 - 12:30	0	0	0	0
12:30 - 12:45	0	0	0	0
12:45 - 1:00	0	0	0	0
1:00 - 1:15	0	0	0	0
1:15 - 1:30	0	0	0	0
1:30 - 1:45	0	0	0	0
1:45 - 2:00	0	0	0	0
2:00 - 2:15	0	0	0	0
2:15 - 2:30	0	0	0	0
2:30 - 2:45	0	0	0	0
2:45 - 3:00	0	0	0	0
TOTALS	0	0	0	0

TOTALS TURNING MOVEMENT COUNT - SUMMARY

Counted by: VCU

Intersection of: US 13 | Date: August 31, 2023 | Thursday

and: Taylor Road | Weather: Sunny/Warm

Location: Accomack County, Virginia | Entered by: SN | Star Rating: 4

TIME	TRAFFIC FROM NORTH on: US 13					TRAFFIC FROM SOUTH on: US 13					TRAFFIC FROM EAST on: Taylor Road					TRAFFIC FROM WEST on: Taylor Road					TOTAL N + S + E + W
	RIGHT	THRU	LEFT	U-TN	TOTAL	RIGHT	THRU	LEFT	U-TN	TOTAL	RIGHT	THRU	LEFT	U-TN	TOTAL	RIGHT	THRU	LEFT	U-TN	TOTAL	
AM																					
7:00 - 7:15	0	87	0	0	87	3	94	1	0	98	2	0	0	0	2	0	0	0	0	0	187
7:15 - 7:30	1	105	0	0	106	1	102	0	0	103	1	2	1	0	4	0	0	2	0	2	215
7:30 - 7:45	1	107	0	0	108	4	119	0	0	123	1	0	1	0	2	0	1	1	0	2	235
7:45 - 8:00	1	122	1	0	124	2	130	0	0	132	0	1	2	0	3	0	2	0	0	2	261
8:00 - 8:15	2	113	0	0	115	2	107	0	0	109	3	1	2	0	6	0	1	1	0	2	232
8:15 - 8:30	2	104	2	0	108	1	120	1	0	122	1	0	1	0	2	0	0	0	0	0	232
8:30 - 8:45	1	102	2	0	105	1	110	0	0	111	0	3	0	0	3	0	0	1	0	1	220
8:45 - 9:00	1	116	1	0	118	1	94	0	0	95	1	3	3	0	7	0	0	0	0	0	220
2 Hr Totals	9	856	6	0	871	15	876	2	0	893	9	10	10	0	29	0	4	5	0	9	1802
1 Hr Totals																					
7:00 - 8:00	3	421	1	0	425	10	445	1	0	456	4	3	4	0	11	0	3	3	0	6	898
7:15 - 8:15	5	447	1	0	453	9	458	0	0	467	5	4	6	0	15	0	4	4	0	8	943
7:30 - 8:30	6	446	3	0	455	9	476	1	0	486	5	2	6	0	13	0	4	2	0	6	960
7:45 - 8:45	6	441	5	0	452	6	467	1	0	474	4	5	5	0	14	0	3	2	0	5	945
8:00 - 9:00	6	435	5	0	446	5	431	1	0	437	5	7	6	0	18	0	1	2	0	3	904
PEAK HOUR																					
7:30 - 8:30	6	446	3	0	455	9	476	1	0	486	5	2	6	0	13	0	4	2	0	6	960
PM																					
4:00 - 4:15	1	178	1	0	180	3	238	1	1	243	2	5	2	0	9	0	1	0	0	1	433
4:15 - 4:30	1	164	2	0	167	3	183	0	1	187	0	0	2	0	2	0	2	0	0	2	358
4:30 - 4:45	3	214	4	0	221	1	212	0	1	214	0	1	3	0	4	1	0	1	0	2	441
4:45 - 5:00	0	240	2	1	243	4	200	2	1	207	2	3	2	0	7	1	2	0	0	3	460
5:00 - 5:15	1	244	4	0	249	3	151	0	1	155	3	6	6	0	15	0	2	0	0	2	421
5:15 - 5:30	2	203	0	0	205	2	157	1	1	161	0	0	3	0	3	0	0	0	0	0	369
5:30 - 5:45	0	147	0	0	147	1	166	0	0	167	1	4	2	0	7	0	0	0	0	0	321
5:45 - 6:00	0	151	2	0	153	2	163	0	0	165	0	0	1	0	1	0	0	0	0	0	319
2 Hr Totals	8	1541	15	1	1565	19	1470	4	6	1499	8	19	21	0	48	2	7	1	0	10	3122
1 Hr Totals																					
4:00 - 5:00	5	796	9	1	811	11	833	3	4	851	4	9	9	0	22	2	5	1	0	8	1692
4:15 - 5:15	5	862	12	1	880	11	746	2	4	763	5	10	13	0	28	2	6	1	0	9	1680
4:30 - 5:30	6	901	10	1	918	10	720	3	4	737	5	10	14	0	29	2	4	1	0	7	1691
4:45 - 5:45	3	834	6	1	844	10	674	3	3	690	6	13	13	0	32	1	4	0	0	5	1571
5:00 - 6:00	3	745	6	0	754	8	637	1	2	648	4	10	12	0	26	0	2	0	0	2	1430
PEAK HOUR																					
4:00 - 5:00	5	796	9	1	811	11	833	3	4	851	4	9	9	0	22	2	5	1	0	8	1692

CARS TURNING MOVEMENT COUNT - SUMMARY

Counted by: VCU

Intersection of: US 13 | **Date: August 31, 2023** | **Thursday**

and: Taylor Road | **Weather: Sunny/Warm**

Location: Accomack County, Virginia | **Entered by: SN** | **Star Rating: 4**

TIME	TRAFFIC FROM NORTH on: US 13					TRAFFIC FROM SOUTH on: US 13					TRAFFIC FROM EAST on: Taylor Road					TRAFFIC FROM WEST on: Taylor Road					TOTAL N + S + E + W
	RIGHT	THRU	LEFT	U-TN	TOTAL	RIGHT	THRU	LEFT	U-TN	TOTAL	RIGHT	THRU	LEFT	U-TN	TOTAL	RIGHT	THRU	LEFT	U-TN	TOTAL	
AM																					
7:00 - 7:15	0	76	0	0	76	3	88	1	0	92	1	0	0	0	1	0	0	0	0	0	169
7:15 - 7:30	1	93	0	0	94	1	95	0	0	96	0	2	1	0	3	0	0	2	0	2	195
7:30 - 7:45	1	97	0	0	98	4	112	0	0	116	1	0	1	0	2	0	1	1	0	2	218
7:45 - 8:00	1	106	1	0	108	2	117	0	0	119	0	1	2	0	3	0	2	0	0	2	232
8:00 - 8:15	2	97	0	0	99	2	98	0	0	100	2	1	2	0	5	0	1	1	0	2	206
8:15 - 8:30	2	95	1	0	98	1	109	1	0	111	1	0	1	0	2	0	0	0	0	0	211
8:30 - 8:45	0	100	2	0	102	1	94	0	0	95	0	3	0	0	3	0	0	1	0	1	201
8:45 - 9:00	1	97	1	0	99	1	86	0	0	87	1	3	3	0	7	0	0	0	0	0	193
2 Hr Totals	8	761	5	0	774	15	799	2	0	816	6	10	10	0	26	0	4	5	0	9	1625
1 Hr Totals																					
7:00 - 8:00	3	372	1	0	376	10	412	1	0	423	2	3	4	0	9	0	3	3	0	6	814
7:15 - 8:15	5	393	1	0	399	9	422	0	0	431	3	4	6	0	13	0	4	4	0	8	851
7:30 - 8:30	6	395	2	0	403	9	436	1	0	446	4	2	6	0	12	0	4	2	0	6	867
7:45 - 8:45	5	398	4	0	407	6	418	1	0	425	3	5	5	0	13	0	3	2	0	5	850
8:00 - 9:00	5	389	4	0	398	5	387	1	0	393	4	7	6	0	17	0	1	2	0	3	811
PEAK HOUR																					
7:30 - 8:30	6	395	2	0	403	9	436	1	0	446	4	2	6	0	12	0	4	2	0	6	867
PM																					
4:00 - 4:15	0	161	1	0	162	3	217	1	1	222	1	5	2	0	8	0	1	0	0	1	393
4:15 - 4:30	1	157	2	0	160	3	164	0	1	168	0	0	2	0	2	0	2	0	0	2	332
4:30 - 4:45	3	205	4	0	212	1	200	0	1	202	0	1	3	0	4	1	0	1	0	2	420
4:45 - 5:00	0	226	1	1	228	4	185	2	1	192	2	3	2	0	7	1	2	0	0	3	430
5:00 - 5:15	1	228	3	0	232	3	141	0	1	145	3	6	6	0	15	0	2	0	0	2	394
5:15 - 5:30	2	191	0	0	193	2	148	1	1	152	0	0	3	0	3	0	0	0	0	0	348
5:30 - 5:45	0	137	0	0	137	1	151	0	0	152	0	4	2	0	6	0	0	0	0	0	295
5:45 - 6:00	0	138	2	0	140	2	156	0	0	158	0	0	1	0	1	0	0	0	0	0	299
2 Hr Totals	7	1443	13	1	1464	19	1362	4	6	1391	6	19	21	0	46	2	7	1	0	10	2911
1 Hr Totals																					
4:00 - 5:00	4	749	8	1	762	11	766	3	4	784	3	9	9	0	21	2	5	1	0	8	1575
4:15 - 5:15	5	816	10	1	832	11	690	2	4	707	5	10	13	0	28	2	6	1	0	9	1576
4:30 - 5:30	6	850	8	1	865	10	674	3	4	691	5	10	14	0	29	2	4	1	0	7	1592
4:45 - 5:45	3	782	4	1	790	10	625	3	3	641	5	13	13	0	31	1	4	0	0	5	1467
5:00 - 6:00	3	694	5	0	702	8	596	1	2	607	3	10	12	0	25	0	2	0	0	2	1336
PEAK HOUR																					
4:00 - 5:00	4	749	8	1	762	11	766	3	4	784	3	9	9	0	21	2	5	1	0	8	1575

MEDIUMS TURNING MOVEMENT COUNT - SUMMARY

Counted by: VCU

Intersection of: US 13 | Date: August 31, 2023 | Thursday

and: Taylor Road | Weather: Sunny/Warm

Location: Accomack County, Virginia | Entered by: SN | Star Rating: 4

TIME	TRAFFIC FROM NORTH on: US 13					TRAFFIC FROM SOUTH on: US 13					TRAFFIC FROM EAST on: Taylor Road					TRAFFIC FROM WEST on: Taylor Road					TOTAL N + S + E + W
	RIGHT	THRU	LEFT	U-TN	TOTAL	RIGHT	THRU	LEFT	U-TN	TOTAL	RIGHT	THRU	LEFT	U-TN	TOTAL	RIGHT	THRU	LEFT	U-TN	TOTAL	
AM																					
7:00 - 7:15	0	1	0	0	1	0	1	0	0	1	1	0	0	0	1	0	0	0	0	0	3
7:15 - 7:30	0	3	0	0	3	0	2	0	0	2	1	0	0	0	1	0	0	0	0	0	6
7:30 - 7:45	0	5	0	0	5	0	2	0	0	2	0	0	0	0	0	0	0	0	0	0	7
7:45 - 8:00	0	9	0	0	9	0	8	0	0	8	0	0	0	0	0	0	0	0	0	0	17
8:00 - 8:15	0	7	0	0	7	0	2	0	0	2	1	0	0	0	1	0	0	0	0	0	10
8:15 - 8:30	0	3	1	0	4	0	5	0	0	5	0	0	0	0	0	0	0	0	0	0	9
8:30 - 8:45	0	2	0	0	2	0	4	0	0	4	0	0	0	0	0	0	0	0	0	0	6
8:45 - 9:00	0	9	0	0	9	0	4	0	0	4	0	0	0	0	0	0	0	0	0	0	13
2 Hr Totals	0	39	1	0	40	0	28	0	0	28	3	0	0	0	3	0	0	0	0	0	71
1 Hr Totals																					
7:00 - 8:00	0	18	0	0	18	0	13	0	0	13	2	0	0	0	2	0	0	0	0	0	33
7:15 - 8:15	0	24	0	0	24	0	14	0	0	14	2	0	0	0	2	0	0	0	0	0	40
7:30 - 8:30	0	24	1	0	25	0	17	0	0	17	1	0	0	0	1	0	0	0	0	0	43
7:45 - 8:45	0	21	1	0	22	0	19	0	0	19	1	0	0	0	1	0	0	0	0	0	42
8:00 - 9:00	0	21	1	0	22	0	15	0	0	15	1	0	0	0	1	0	0	0	0	0	38
PEAK HOUR																					
7:30 - 8:30	0	24	1	0	25	0	17	0	0	17	1	0	0	0	1	0	0	0	0	0	43
PM																					
4:00 - 4:15	1	11	0	0	12	0	8	0	0	8	1	0	0	0	1	0	0	0	0	0	21
4:15 - 4:30	0	2	0	0	2	0	6	0	0	6	0	0	0	0	0	0	0	0	0	0	8
4:30 - 4:45	0	8	0	0	8	0	5	0	0	5	0	0	0	0	0	0	0	0	0	0	13
4:45 - 5:00	0	3	1	0	4	0	7	0	0	7	0	0	0	0	0	0	0	0	0	0	11
5:00 - 5:15	0	7	1	0	8	0	3	0	0	3	0	0	0	0	0	0	0	0	0	0	11
5:15 - 5:30	0	3	0	0	3	0	2	0	0	2	0	0	0	0	0	0	0	0	0	0	5
5:30 - 5:45	0	4	0	0	4	0	3	0	0	3	1	0	0	0	1	0	0	0	0	0	8
5:45 - 6:00	0	2	0	0	2	0	1	0	0	1	0	0	0	0	0	0	0	0	0	0	3
2 Hr Totals	1	40	2	0	43	0	35	0	0	35	2	0	0	0	2	0	0	0	0	0	80
1 Hr Totals																					
4:00 - 5:00	1	24	1	0	26	0	26	0	0	26	1	0	0	0	1	0	0	0	0	0	53
4:15 - 5:15	0	20	2	0	22	0	21	0	0	21	0	0	0	0	0	0	0	0	0	0	43
4:30 - 5:30	0	21	2	0	23	0	17	0	0	17	0	0	0	0	0	0	0	0	0	0	40
4:45 - 5:45	0	17	2	0	19	0	15	0	0	15	1	0	0	0	1	0	0	0	0	0	35
5:00 - 6:00	0	16	1	0	17	0	9	0	0	9	1	0	0	0	1	0	0	0	0	0	27
PEAK HOUR																					
4:00 - 5:00	1	24	1	0	26	0	26	0	0	26	1	0	0	0	1	0	0	0	0	0	53

HEAVY TRUCKS TURNING MOVEMENT COUNT - SUMMARY

Counted by: VCU

Intersection of: US 13 **Date: August 31, 2023** **Thursday**

and: Taylor Road **Weather: Sunny/Warm**

Location: Accomack County, Virginia **Entered by: SN** **Star Rating: 4**

TIME	TRAFFIC FROM NORTH on: US 13					TRAFFIC FROM SOUTH on: US 13					TRAFFIC FROM EAST on: Taylor Road					TRAFFIC FROM WEST on: Taylor Road					TOTAL N + S + E + W
	RIGHT	THRU	LEFT	U-TN	TOTAL	RIGHT	THRU	LEFT	U-TN	TOTAL	RIGHT	THRU	LEFT	U-TN	TOTAL	RIGHT	THRU	LEFT	U-TN	TOTAL	
AM																					
7:00 - 7:15	0	10	0	0	10	0	5	0	0	5	0	0	0	0	0	0	0	0	0	0	15
7:15 - 7:30	0	9	0	0	9	0	5	0	0	5	0	0	0	0	0	0	0	0	0	0	14
7:30 - 7:45	0	5	0	0	5	0	5	0	0	5	0	0	0	0	0	0	0	0	0	0	10
7:45 - 8:00	0	7	0	0	7	0	5	0	0	5	0	0	0	0	0	0	0	0	0	0	12
8:00 - 8:15	0	9	0	0	9	0	7	0	0	7	0	0	0	0	0	0	0	0	0	0	16
8:15 - 8:30	0	6	0	0	6	0	6	0	0	6	0	0	0	0	0	0	0	0	0	0	12
8:30 - 8:45	1	0	0	0	1	0	12	0	0	12	0	0	0	0	0	0	0	0	0	0	13
8:45 - 9:00	0	10	0	0	10	0	4	0	0	4	0	0	0	0	0	0	0	0	0	0	14
2 Hr Totals	1	56	0	0	57	0	49	0	0	49	0	0	0	0	0	0	0	0	0	0	106
1 Hr Totals																					
7:00 - 8:00	0	31	0	0	31	0	20	0	0	20	0	0	0	0	0	0	0	0	0	0	51
7:15 - 8:15	0	30	0	0	30	0	22	0	0	22	0	0	0	0	0	0	0	0	0	0	52
7:30 - 8:30	0	27	0	0	27	0	23	0	0	23	0	0	0	0	0	0	0	0	0	0	50
7:45 - 8:45	1	22	0	0	23	0	30	0	0	30	0	0	0	0	0	0	0	0	0	0	53
8:00 - 9:00	1	25	0	0	26	0	29	0	0	29	0	0	0	0	0	0	0	0	0	0	55
PEAK HOUR																					
7:30 - 8:30	0	27	0	0	27	0	23	0	0	23	0	0	0	0	0	0	0	0	0	0	50
PM																					
4:00 - 4:15	0	6	0	0	6	0	13	0	0	13	0	0	0	0	0	0	0	0	0	0	19
4:15 - 4:30	0	5	0	0	5	0	13	0	0	13	0	0	0	0	0	0	0	0	0	0	18
4:30 - 4:45	0	1	0	0	1	0	7	0	0	7	0	0	0	0	0	0	0	0	0	0	8
4:45 - 5:00	0	11	0	0	11	0	8	0	0	8	0	0	0	0	0	0	0	0	0	0	19
5:00 - 5:15	0	9	0	0	9	0	7	0	0	7	0	0	0	0	0	0	0	0	0	0	16
5:15 - 5:30	0	9	0	0	9	0	7	0	0	7	0	0	0	0	0	0	0	0	0	0	16
5:30 - 5:45	0	6	0	0	6	0	12	0	0	12	0	0	0	0	0	0	0	0	0	0	18
5:45 - 6:00	0	11	0	0	11	0	6	0	0	6	0	0	0	0	0	0	0	0	0	0	17
2 Hr Totals	0	58	0	0	58	0	73	0	0	73	0	0	0	0	0	0	0	0	0	0	131
1 Hr Totals																					
4:00 - 5:00	0	23	0	0	23	0	41	0	0	41	0	0	0	0	0	0	0	0	0	0	64
4:15 - 5:15	0	26	0	0	26	0	35	0	0	35	0	0	0	0	0	0	0	0	0	0	61
4:30 - 5:30	0	30	0	0	30	0	29	0	0	29	0	0	0	0	0	0	0	0	0	0	59
4:45 - 5:45	0	35	0	0	35	0	34	0	0	34	0	0	0	0	0	0	0	0	0	0	69
5:00 - 6:00	0	35	0	0	35	0	32	0	0	32	0	0	0	0	0	0	0	0	0	0	67
PEAK HOUR																					
4:00 - 5:00	0	23	0	0	23	0	41	0	0	41	0	0	0	0	0	0	0	0	0	0	64

BICYCLES TURNING MOVEMENT COUNT - SUMMARY

Counted by: VCU

Intersection of: US 13 | Date: August 31, 2023 | Thursday

and: Taylor Road | Weather: Sunny/Warm

Location: Accomack County, Virginia | Entered by: SN | Star Rating: 4

TIME	TRAFFIC FROM NORTH on: US 13					TRAFFIC FROM SOUTH on: US 13					TRAFFIC FROM EAST on: Taylor Road					TRAFFIC FROM WEST on: Taylor Road					TOTAL N + S + E + W
	RIGHT	THRU	LEFT	U-TN	TOTAL	RIGHT	THRU	LEFT	U-TN	TOTAL	RIGHT	THRU	LEFT	U-TN	TOTAL	RIGHT	THRU	LEFT	U-TN	TOTAL	
AM																					
7:00 - 7:15	0	0	0	0	0	0	0	0	0	0	0	0	0	0	0	0	0	0	0	0	0
7:15 - 7:30	0	0	0	0	0	0	0	0	0	0	0	0	0	0	0	0	0	0	0	0	0
7:30 - 7:45	0	0	0	0	0	0	0	0	0	0	0	0	0	0	0	0	0	0	0	0	0
7:45 - 8:00	0	0	0	0	0	0	0	0	0	0	0	0	0	0	0	0	0	0	0	0	0
8:00 - 8:15	0	0	0	0	0	0	0	0	0	0	0	0	0	0	0	0	0	0	0	0	0
8:15 - 8:30	0	0	0	0	0	0	0	0	0	0	0	0	0	0	0	0	0	0	0	0	0
8:30 - 8:45	0	0	0	0	0	0	0	0	0	0	0	0	0	0	0	0	0	0	0	0	0
8:45 - 9:00	0	0	0	0	0	0	0	0	0	0	0	0	0	0	0	0	0	0	0	0	0
2 Hr Totals	0	0	0	0	0	0	0	0	0	0	0	0	0	0	0	0	0	0	0	0	0
1 Hr Totals																					
7:00 - 8:00	0	0	0	0	0	0	0	0	0	0	0	0	0	0	0	0	0	0	0	0	0
7:15 - 8:15	0	0	0	0	0	0	0	0	0	0	0	0	0	0	0	0	0	0	0	0	0
7:30 - 8:30	0	0	0	0	0	0	0	0	0	0	0	0	0	0	0	0	0	0	0	0	0
7:45 - 8:45	0	0	0	0	0	0	0	0	0	0	0	0	0	0	0	0	0	0	0	0	0
8:00 - 9:00	0	0	0	0	0	0	0	0	0	0	0	0	0	0	0	0	0	0	0	0	0
PEAK HOUR																					
7:30 - 8:30	0	0	0	0	0	0	0	0	0	0	0	0	0	0	0	0	0	0	0	0	0
PM																					
4:00 - 4:15	0	0	0	0	0	0	0	0	0	0	0	0	0	0	0	0	0	0	0	0	0
4:15 - 4:30	0	0	0	0	0	0	0	0	0	0	0	0	0	0	0	0	0	0	0	0	0
4:30 - 4:45	0	0	0	0	0	0	0	0	0	0	0	0	0	0	0	0	0	0	0	0	0
4:45 - 5:00	0	0	0	0	0	0	0	0	0	0	0	0	0	0	0	0	0	0	0	0	0
5:00 - 5:15	0	0	0	0	0	0	0	0	0	0	0	0	0	0	0	0	0	0	0	0	0
5:15 - 5:30	0	0	0	0	0	0	0	0	0	0	0	0	0	0	0	0	0	0	0	0	0
5:30 - 5:45	0	0	0	0	0	0	0	0	0	0	0	0	0	0	0	0	0	0	0	0	0
5:45 - 6:00	0	0	0	0	0	0	0	0	0	0	0	0	0	0	0	0	0	0	0	0	0
2 Hr Totals	0	0	0	0	0	0	0	0	0	0	0	0	0	0	0	0	0	0	0	0	0
1 Hr Totals																					
4:00 - 5:00	0	0	0	0	0	0	0	0	0	0	0	0	0	0	0	0	0	0	0	0	0
4:15 - 5:15	0	0	0	0	0	0	0	0	0	0	0	0	0	0	0	0	0	0	0	0	0
4:30 - 5:30	0	0	0	0	0	0	0	0	0	0	0	0	0	0	0	0	0	0	0	0	0
4:45 - 5:45	0	0	0	0	0	0	0	0	0	0	0	0	0	0	0	0	0	0	0	0	0
5:00 - 6:00	0	0	0	0	0	0	0	0	0	0	0	0	0	0	0	0	0	0	0	0	0
PEAK HOUR																					
4:00 - 5:00	0	0	0	0	0	0	0	0	0	0	0	0	0	0	0	0	0	0	0	0	0

PEDESTRIAN AND BICYCLE OBSERVATIONS - SUMMARY

Counted by: VCU

Intersection of: US 13 | Date: August 31, 2023 | Thursday

and: Taylor Road | Weather: Sunny/Warm

Location: Accomack County, Virginia | Entered by: SN | Star Rating: 4

TIME	NORTH LEG US 13		SOUTH LEG US 13	
	Pedestrians	Bicycles	Pedestrians	Bicycles
AM				
7:00 - 7:15	0	0	0	0
7:15 - 7:30	0	0	0	0
7:30 - 7:45	0	0	0	0
7:45 - 8:00	0	0	0	0
8:00 - 8:15	0	0	0	0
8:15 - 8:30	0	0	0	0
8:30 - 8:45	0	0	0	0
8:45 - 9:00	0	0	0	0
TOTALS	0	0	0	0
PM				
4:00 - 4:15	0	0	0	0
4:15 - 4:30	0	0	0	0
4:30 - 4:45	0	0	0	0
4:45 - 5:00	0	0	0	0
5:00 - 5:15	0	0	0	0
5:15 - 5:30	0	0	0	0
5:30 - 5:45	0	0	0	0
5:45 - 6:00	0	0	0	0
TOTALS	0	0	0	0

	EAST LEG Taylor Road		WEST LEG Taylor Road	
	Pedestrians	Bicycles	Pedestrians	Bicycles
AM				
7:00 - 7:15	0	0	0	0
7:15 - 7:30	0	0	0	0
7:30 - 7:45	0	0	0	0
7:45 - 8:00	0	0	0	0
8:00 - 8:15	0	0	0	0
8:15 - 8:30	0	0	0	0
8:30 - 8:45	0	0	0	0
8:45 - 9:00	0	0	0	0
TOTALS	0	0	0	0
PM				
4:00 - 4:15	0	0	0	0
4:15 - 4:30	1	0	0	0
4:30 - 4:45	0	0	0	0
4:45 - 5:00	0	0	0	0
5:00 - 5:15	0	0	0	0
5:15 - 5:30	0	0	0	0
5:30 - 5:45	0	0	0	0
5:45 - 6:00	0	0	0	0
TOTALS	1	0	0	0

TOTALS TURNING MOVEMENT COUNT - SUMMARY

Counted by: VCU

Intersection of: US 13 Date: September 02, 2023 Saturday

and: Taylor Road Weather: Sunny/Warm

Location: Accomack County, Virginia Entered by: SN Star Rating: 4

TIME	TRAFFIC FROM NORTH on: US 13					TRAFFIC FROM SOUTH on: US 13					TRAFFIC FROM EAST on: Taylor Road					TRAFFIC FROM WEST on: Taylor Road					TOTAL N + S + E + W
	RIGHT	THRU	LEFT	U-TN	TOTAL	RIGHT	THRU	LEFT	U-TN	TOTAL	RIGHT	THRU	LEFT	U-TN	TOTAL	RIGHT	THRU	LEFT	U-TN	TOTAL	
AM																					
9:00 - 9:15	0	164	0	0	164	1	197	1	0	199	0	0	2	0	2	0	0	0	0	0	365
9:15 - 9:30	3	164	3	0	170	4	237	1	0	242	0	1	1	0	2	1	0	0	0	1	415
9:30 - 9:45	0	157	1	0	158	2	241	0	0	243	0	0	2	0	2	0	1	0	0	1	404
9:45 - 10:00	0	157	0	0	157	2	228	1	0	231	1	3	3	0	7	0	0	0	0	0	395
10:00 - 10:15	1	194	0	0	195	5	249	0	0	254	0	2	4	0	6	0	0	0	0	0	455
10:15 - 10:30	0	210	0	0	210	2	285	0	0	287	2	2	3	0	7	0	1	0	0	1	505
10:30 - 10:45	2	183	2	0	187	3	306	2	1	312	0	0	1	0	1	1	1	0	0	2	502
10:45 - 11:00	1	215	1	0	217	7	315	0	3	325	0	3	2	0	5	0	0	0	0	0	547
11:00 - 11:15	1	223	0	0	224	2	277	2	1	282	2	2	3	0	7	0	1	0	0	1	514
11:15 - 11:30	0	230	1	0	231	2	321	0	1	324	0	3	3	0	6	0	1	0	0	1	562
11:30 - 11:45	0	232	0	0	232	2	303	2	1	308	1	2	1	0	4	0	3	0	0	3	547
11:45 - 12:00	0	232	0	0	232	4	297	1	0	302	0	1	6	0	7	0	4	1	0	5	546
12:00 - 12:15	2	200	1	0	203	3	303	1	1	308	5	1	5	0	11	1	0	2	0	3	525
12:15 - 12:30	1	203	0	1	205	3	329	1	2	335	1	0	4	0	5	0	0	0	0	0	545
12:30 - 12:45	0	224	4	0	228	2	297	2	0	301	1	1	1	0	3	0	2	0	1	3	535
12:45 - 1:00	0	227	1	0	228	3	344	1	1	349	1	0	1	0	2	0	0	0	0	0	579
1:00 - 1:15	1	213	3	0	217	2	265	1	0	268	1	1	1	0	3	0	0	0	0	0	488
1:15 - 1:30	0	200	0	0	200	0	306	0	2	308	0	0	1	0	1	0	0	0	0	0	509
1:30 - 1:45	0	234	0	0	234	0	276	0	0	276	0	0	1	0	1	0	0	0	0	0	511
1:45 - 2:00	1	183	1	0	185	3	268	2	1	274	3	1	1	0	5	2	0	1	0	3	467
2:00 - 2:15	0	220	1	0	221	2	242	2	1	247	1	2	2	0	5	0	0	2	0	2	475
2:15 - 2:30	0	233	0	0	233	0	323	1	0	324	1	0	0	0	1	0	0	0	0	0	558
2:30 - 2:45	2	243	4	2	251	2	305	0	2	309	2	0	1	0	3	0	1	0	0	1	564
2:45 - 3:00	2	210	0	0	212	3	231	0	0	234	0	2	3	0	5	0	0	0	0	0	451
6 Hr Totals	17	4951	23	3	4994	59	6745	21	17	6842	22	27	52	0	101	5	15	6	1	27	11964
1 Hr Totals																					
9:00 - 10:00	3	642	4	0	649	9	903	3	0	915	1	4	8	0	13	1	1	0	0	2	1579
9:15 - 10:15	4	672	4	0	680	13	955	2	0	970	1	6	10	0	17	1	1	0	0	2	1669
9:30 - 10:30	1	718	1	0	720	11	1003	1	0	1015	3	7	12	0	22	0	2	0	0	2	1759
9:45 - 10:45	3	744	2	0	749	12	1068	3	1	1084	3	7	11	0	21	1	2	0	0	3	1857
10:00 - 11:00	4	802	3	0	809	17	1155	2	4	1178	2	7	10	0	19	1	2	0	0	3	2009
10:15 - 11:15	4	831	3	0	838	14	1183	4	5	1206	4	7	9	0	20	1	3	0	0	4	2068
10:30 - 11:30	4	851	4	0	859	14	1219	4	6	1243	2	8	9	0	19	1	3	0	0	4	2125
10:45 - 11:45	2	900	2	0	904	13	1216	4	6	1239	3	10	9	0	22	0	5	0	0	5	2170
11:00 - 12:00	1	917	1	0	919	10	1198	5	3	1216	3	8	13	0	24	0	9	1	0	10	2169
11:15 - 12:15	2	894	2	0	898	11	1224	4	3	1242	6	7	15	0	28	1	8	3	0	12	2180
11:30 - 12:30	3	867	1	1	872	12	1232	5	4	1253	7	4	16	0	27	1	7	3	0	11	2163
11:45 - 12:45	3	859	5	1	868	12	1226	5	3	1246	7	3	16	0	26	1	6	3	1	11	2151
12:00 - 1:00	3	854	6	1	864	11	1273	5	4	1293	8	2	11	0	21	1	2	2	1	6	2184
12:15 - 1:15	2	867	8	1	878	10	1235	5	3	1253	4	2	7	0	13	0	2	0	1	3	2147
12:30 - 1:30	1	864	8	0	873	7	1212	4	3	1226	3	2	4	0	9	0	2	0	1	3	2111
12:45 - 1:45	1	874	4	0	879	5	1191	2	3	1201	2	1	4	0	7	0	0	0	0	0	2087
1:00 - 2:00	2	830	4	0	836	5	1115	3	3	1126	4	2	4	0	10	2	0	1	0	3	1975
1:15 - 2:15	1	837	2	0	840	5	1092	4	4	1105	4	3	5	0	12	2	0	3	0	5	1962
1:30 - 2:30	1	870	2	0	873	5	1109	5	2	1121	5	3	4	0	12	2	0	3	0	5	2011
1:45 - 2:45	3	879	6	2	890	7	1138	5	4	1154	7	3	4	0	14	2	1	3	0	6	2064
2:00 - 3:00	4	906	5	2	917	7	1101	3	3	1114	4	4	6	0	14	0	1	2	0	3	2048
PEAK HOUR																					
12:00 - 1:00	3	854	6	1	864	11	1273	5	4	1293	8	2	11	0	21	1	2	2	1	6	2184

CARS TURNING MOVEMENT COUNT - SUMMARY

Counted by: VCU

Intersection of: US 13 | Date: September 02, 2023 | Saturday

and: Taylor Road | Weather: Sunny/Warm

Location: Accomack County, Virginia | Entered by: SN | Star Rating: 4

TIME	TRAFFIC FROM NORTH on: US 13					TRAFFIC FROM SOUTH on: US 13					TRAFFIC FROM EAST on: Taylor Road					TRAFFIC FROM WEST on: Taylor Road					TOTAL N + S + E + W
	RIGHT	THRU	LEFT	U-TN	TOTAL	RIGHT	THRU	LEFT	U-TN	TOTAL	RIGHT	THRU	LEFT	U-TN	TOTAL	RIGHT	THRU	LEFT	U-TN	TOTAL	
AM																					
9:00 - 9:15	0	161	0	0	161	1	191	1	0	193	0	0	2	0	2	0	0	0	0	0	356
9:15 - 9:30	3	158	2	0	163	4	227	1	0	232	0	1	1	0	2	1	0	0	0	1	398
9:30 - 9:45	0	150	1	0	151	2	240	0	0	242	0	0	1	0	1	0	1	0	0	1	395
9:45 - 10:00	0	154	0	0	154	2	224	1	0	227	1	3	3	0	7	0	0	0	0	0	388
10:00 - 10:15	1	190	0	0	191	5	248	0	0	253	0	2	4	0	6	0	0	0	0	0	450
10:15 - 10:30	0	206	0	0	206	2	273	0	0	275	2	2	3	0	7	0	1	0	0	1	489
10:30 - 10:45	2	176	2	0	180	3	300	2	1	306	0	0	1	0	1	1	1	0	0	2	489
10:45 - 11:00	1	212	1	0	214	7	310	0	3	320	0	3	2	0	5	0	0	0	0	0	539
11:00 - 11:15	1	218	0	0	219	2	273	2	1	278	2	2	3	0	7	0	1	0	0	1	505
11:15 - 11:30	0	220	1	0	221	1	317	0	1	319	0	3	3	0	6	0	1	0	0	1	547
11:30 - 11:45	0	227	0	0	227	2	296	2	1	301	1	2	1	0	4	0	3	0	0	3	535
11:45 - 12:00	0	226	0	0	226	4	290	1	0	295	0	1	6	0	7	0	4	1	0	5	533
12:00 - 12:15	2	197	1	0	200	3	300	1	1	305	5	1	5	0	11	1	0	2	0	3	519
12:15 - 12:30	1	195	0	1	197	3	323	1	2	329	1	0	4	0	5	0	0	0	0	0	531
12:30 - 12:45	0	221	4	0	225	2	295	2	0	299	0	1	1	0	2	0	2	0	1	3	529
12:45 - 1:00	0	223	1	0	224	3	339	1	1	344	1	0	1	0	2	0	0	0	0	0	570
1:00 - 1:15	1	208	3	0	212	2	254	1	0	257	0	1	1	0	2	0	0	0	0	0	471
1:15 - 1:30	0	194	0	0	194	0	303	0	2	305	0	0	1	0	1	0	0	0	0	0	500
1:30 - 1:45	0	232	0	0	232	0	271	0	0	271	0	0	1	0	1	0	0	0	0	0	504
1:45 - 2:00	1	179	1	0	181	3	266	2	1	272	3	1	1	0	5	2	0	1	0	3	461
2:00 - 2:15	0	219	1	0	220	2	238	2	1	243	1	2	2	0	5	0	0	2	0	2	470
2:15 - 2:30	0	229	0	0	229	0	315	1	0	316	1	0	0	0	1	0	0	0	0	0	546
2:30 - 2:45	2	240	4	2	248	2	299	0	2	303	2	0	1	0	3	0	1	0	0	1	555
2:45 - 3:00	2	206	0	0	208	3	226	0	0	229	0	2	3	0	5	0	0	0	0	0	442
6 Hr Totals	17	4841	22	3	4883	58	6618	21	17	6714	20	27	51	0	98	5	15	6	1	27	11722
1 Hr Totals																					
9:00 - 10:00	3	623	3	0	629	9	882	3	0	894	1	4	7	0	12	1	1	0	0	2	1537
9:15 - 10:15	4	652	3	0	659	13	939	2	0	954	1	6	9	0	16	1	1	0	0	2	1631
9:30 - 10:30	1	700	1	0	702	11	985	1	0	997	3	7	11	0	21	0	2	0	0	2	1722
9:45 - 10:45	3	726	2	0	731	12	1045	3	1	1061	3	7	11	0	21	1	2	0	0	3	1816
10:00 - 11:00	4	784	3	0	791	17	1131	2	4	1154	2	7	10	0	19	1	2	0	0	3	1967
10:15 - 11:15	4	812	3	0	819	14	1156	4	5	1179	4	7	9	0	20	1	3	0	0	4	2022
10:30 - 11:30	4	826	4	0	834	13	1200	4	6	1223	2	8	9	0	19	1	3	0	0	4	2080
10:45 - 11:45	2	877	2	0	881	12	1196	4	6	1218	3	10	9	0	22	0	5	0	0	5	2126
11:00 - 12:00	1	891	1	0	893	9	1176	5	3	1193	3	8	13	0	24	0	9	1	0	10	2120
11:15 - 12:15	2	870	2	0	874	10	1203	4	3	1220	6	7	15	0	28	1	8	3	0	12	2134
11:30 - 12:30	3	845	1	1	850	12	1209	5	4	1230	7	4	16	0	27	1	7	3	0	11	2118
11:45 - 12:45	3	839	5	1	848	12	1208	5	3	1228	6	3	16	0	25	1	6	3	1	11	2112
12:00 - 1:00	3	836	6	1	846	11	1257	5	4	1277	7	2	11	0	20	1	2	2	1	6	2149
12:15 - 1:15	2	847	8	1	858	10	1211	5	3	1229	2	2	7	0	11	0	2	0	1	3	2101
12:30 - 1:30	1	846	8	0	855	7	1191	4	3	1205	1	2	4	0	7	0	2	0	1	3	2070
12:45 - 1:45	1	857	4	0	862	5	1167	2	3	1177	1	1	4	0	6	0	0	0	0	0	2045
1:00 - 2:00	2	813	4	0	819	5	1094	3	3	1105	3	2	4	0	9	2	0	1	0	3	1936
1:15 - 2:15	1	824	2	0	827	5	1078	4	4	1091	4	3	5	0	12	2	0	3	0	5	1935
1:30 - 2:30	1	859	2	0	862	5	1090	5	2	1102	5	3	4	0	12	2	0	3	0	5	1981
1:45 - 2:45	3	867	6	2	878	7	1118	5	4	1134	7	3	4	0	14	2	1	3	0	6	2032
2:00 - 3:00	4	894	5	2	905	7	1078	3	3	1091	4	4	6	0	14	0	1	2	0	3	2013
PEAK HOUR																					
12:00 - 1:00	3	836	6	1	846	11	1257	5	4	1277	7	2	11	0	20	1	2	2	1	6	2149

MEDIUMS TURNING MOVEMENT COUNT - SUMMARY

Counted by: VCU

Intersection of: US 13 | Date: September 02, 2023 | Saturday

and: Taylor Road | Weather: Sunny/Warm

Location: Accomack County, Virginia | Entered by: SN | Star Rating: 4

TIME	TRAFFIC FROM NORTH on: US 13					TRAFFIC FROM SOUTH on: US 13					TRAFFIC FROM EAST on: Taylor Road					TRAFFIC FROM WEST on: Taylor Road					TOTAL N + S + E + W
	RIGHT	THRU	LEFT	U-TN	TOTAL	RIGHT	THRU	LEFT	U-TN	TOTAL	RIGHT	THRU	LEFT	U-TN	TOTAL	RIGHT	THRU	LEFT	U-TN	TOTAL	
AM																					
9:00 - 9:15	0	1	0	0	1	0	4	0	0	4	0	0	0	0	0	0	0	0	0	0	5
9:15 - 9:30	0	2	1	0	3	0	5	0	0	5	0	0	0	0	0	0	0	0	0	0	8
9:30 - 9:45	0	1	0	0	1	0	1	0	0	1	0	0	1	0	1	0	0	0	0	0	3
9:45 - 10:00	0	2	0	0	2	0	1	0	0	1	0	0	0	0	0	0	0	0	0	0	3
10:00 - 10:15	0	2	0	0	2	0	1	0	0	1	0	0	0	0	0	0	0	0	0	0	3
10:15 - 10:30	0	1	0	0	1	0	5	0	0	5	0	0	0	0	0	0	0	0	0	0	6
10:30 - 10:45	0	3	0	0	3	0	2	0	0	2	0	0	0	0	0	0	0	0	0	0	5
10:45 - 11:00	0	1	0	0	1	0	4	0	0	4	0	0	0	0	0	0	0	0	0	0	5
11:00 - 11:15	0	2	0	0	2	0	2	0	0	2	0	0	0	0	0	0	0	0	0	0	4
11:15 - 11:30	0	3	0	0	3	1	1	0	0	2	0	0	0	0	0	0	0	0	0	0	5
11:30 - 11:45	0	2	0	0	2	0	5	0	0	5	0	0	0	0	0	0	0	0	0	0	7
11:45 - 12:00	0	3	0	0	3	0	2	0	0	2	0	0	0	0	0	0	0	0	0	0	5
12:00 - 12:15	0	0	0	0	0	0	1	0	0	1	0	0	0	0	0	0	0	0	0	0	1
12:15 - 12:30	0	6	0	0	6	0	3	0	0	3	0	0	0	0	0	0	0	0	0	0	9
12:30 - 12:45	0	1	0	0	1	0	0	0	0	0	1	0	0	0	1	0	0	0	0	0	2
12:45 - 1:00	0	2	0	0	2	0	2	0	0	2	0	0	0	0	0	0	0	0	0	0	4
1:00 - 1:15	0	3	0	0	3	0	4	0	0	4	0	0	0	0	0	0	0	0	0	0	7
1:15 - 1:30	0	2	0	0	2	0	1	0	0	1	0	0	0	0	0	0	0	0	0	0	3
1:30 - 1:45	0	1	0	0	1	0	2	0	0	2	0	0	0	0	0	0	0	0	0	0	3
1:45 - 2:00	0	2	0	0	2	0	0	0	0	0	0	0	0	0	0	0	0	0	0	0	2
2:00 - 2:15	0	1	0	0	1	0	3	0	0	3	0	0	0	0	0	0	0	0	0	0	4
2:15 - 2:30	0	0	0	0	0	0	2	0	0	2	0	0	0	0	0	0	0	0	0	0	2
2:30 - 2:45	0	0	0	0	0	0	0	0	0	0	0	0	0	0	0	0	0	0	0	0	0
2:45 - 3:00	0	1	0	0	1	0	3	0	0	3	0	0	0	0	0	0	0	0	0	0	4
6 Hr Totals	0	42	1	0	43	1	54	0	0	55	1	0	1	0	2	0	0	0	0	0	100
1 Hr Totals																					
9:00 - 10:00	0	6	1	0	7	0	11	0	0	11	0	0	1	0	1	0	0	0	0	0	19
9:15 - 10:15	0	7	1	0	8	0	8	0	0	8	0	0	1	0	1	0	0	0	0	0	17
9:30 - 10:30	0	6	0	0	6	0	8	0	0	8	0	0	1	0	1	0	0	0	0	0	15
9:45 - 10:45	0	8	0	0	8	0	9	0	0	9	0	0	0	0	0	0	0	0	0	0	17
10:00 - 11:00	0	7	0	0	7	0	12	0	0	12	0	0	0	0	0	0	0	0	0	0	19
10:15 - 11:15	0	7	0	0	7	0	13	0	0	13	0	0	0	0	0	0	0	0	0	0	20
10:30 - 11:30	0	9	0	0	9	1	9	0	0	10	0	0	0	0	0	0	0	0	0	0	19
10:45 - 11:45	0	8	0	0	8	1	12	0	0	13	0	0	0	0	0	0	0	0	0	0	21
11:00 - 12:00	0	10	0	0	10	1	10	0	0	11	0	0	0	0	0	0	0	0	0	0	21
11:15 - 12:15	0	8	0	0	8	1	9	0	0	10	0	0	0	0	0	0	0	0	0	0	18
11:30 - 12:30	0	11	0	0	11	0	11	0	0	11	0	0	0	0	0	0	0	0	0	0	22
11:45 - 12:45	0	10	0	0	10	0	6	0	0	6	1	0	0	0	1	0	0	0	0	0	17
12:00 - 1:00	0	9	0	0	9	0	6	0	0	6	1	0	0	0	1	0	0	0	0	0	16
12:15 - 1:15	0	12	0	0	12	0	9	0	0	9	1	0	0	0	1	0	0	0	0	0	22
12:30 - 1:30	0	8	0	0	8	0	7	0	0	7	1	0	0	0	1	0	0	0	0	0	16
12:45 - 1:45	0	8	0	0	8	0	9	0	0	9	0	0	0	0	0	0	0	0	0	0	17
1:00 - 2:00	0	8	0	0	8	0	7	0	0	7	0	0	0	0	0	0	0	0	0	0	15
1:15 - 2:15	0	6	0	0	6	0	6	0	0	6	0	0	0	0	0	0	0	0	0	0	12
1:30 - 2:30	0	4	0	0	4	0	7	0	0	7	0	0	0	0	0	0	0	0	0	0	11
1:45 - 2:45	0	3	0	0	3	0	5	0	0	5	0	0	0	0	0	0	0	0	0	0	8
2:00 - 3:00	0	2	0	0	2	0	8	0	0	8	0	0	0	0	0	0	0	0	0	0	10
PEAK HOUR																					
12:00 - 1:00	0	9	0	0	9	0	6	0	0	6	1	0	0	0	1	0	0	0	0	0	16

HEAVY TRUCKS TURNING MOVEMENT COUNT - SUMMARY

Counted by: VCU

Intersection of: US 13 | Date: September 02, 2023 | Saturday

and: Taylor Road | Weather: Sunny/Warm

Location: Accomack County, Virginia | Entered by: SN | Star Rating: 4

TIME	TRAFFIC FROM NORTH on: US 13					TRAFFIC FROM SOUTH on: US 13					TRAFFIC FROM EAST on: Taylor Road					TRAFFIC FROM WEST on: Taylor Road					TOTAL N + S + E + W
	RIGHT	THRU	LEFT	U-TN	TOTAL	RIGHT	THRU	LEFT	U-TN	TOTAL	RIGHT	THRU	LEFT	U-TN	TOTAL	RIGHT	THRU	LEFT	U-TN	TOTAL	
AM																					
9:00 - 9:15	0	2	0	0	2	0	2	0	0	2	0	0	0	0	0	0	0	0	0	0	4
9:15 - 9:30	0	4	0	0	4	0	5	0	0	5	0	0	0	0	0	0	0	0	0	0	9
9:30 - 9:45	0	6	0	0	6	0	0	0	0	0	0	0	0	0	0	0	0	0	0	0	6
9:45 - 10:00	0	1	0	0	1	0	3	0	0	3	0	0	0	0	0	0	0	0	0	0	4
10:00 - 10:15	0	2	0	0	2	0	0	0	0	0	0	0	0	0	0	0	0	0	0	0	2
10:15 - 10:30	0	3	0	0	3	0	7	0	0	7	0	0	0	0	0	0	0	0	0	0	10
10:30 - 10:45	0	4	0	0	4	0	4	0	0	4	0	0	0	0	0	0	0	0	0	0	8
10:45 - 11:00	0	2	0	0	2	0	1	0	0	1	0	0	0	0	0	0	0	0	0	0	3
11:00 - 11:15	0	3	0	0	3	0	2	0	0	2	0	0	0	0	0	0	0	0	0	0	5
11:15 - 11:30	0	7	0	0	7	0	3	0	0	3	0	0	0	0	0	0	0	0	0	0	10
11:30 - 11:45	0	3	0	0	3	0	2	0	0	2	0	0	0	0	0	0	0	0	0	0	5
11:45 - 12:00	0	3	0	0	3	0	5	0	0	5	0	0	0	0	0	0	0	0	0	0	8
12:00 - 12:15	0	3	0	0	3	0	2	0	0	2	0	0	0	0	0	0	0	0	0	0	5
12:15 - 12:30	0	2	0	0	2	0	3	0	0	3	0	0	0	0	0	0	0	0	0	0	5
12:30 - 12:45	0	2	0	0	2	0	2	0	0	2	0	0	0	0	0	0	0	0	0	0	4
12:45 - 1:00	0	2	0	0	2	0	3	0	0	3	0	0	0	0	0	0	0	0	0	0	5
1:00 - 1:15	0	2	0	0	2	0	7	0	0	7	1	0	0	0	1	0	0	0	0	0	10
1:15 - 1:30	0	4	0	0	4	0	2	0	0	2	0	0	0	0	0	0	0	0	0	0	6
1:30 - 1:45	0	1	0	0	1	0	3	0	0	3	0	0	0	0	0	0	0	0	0	0	4
1:45 - 2:00	0	2	0	0	2	0	2	0	0	2	0	0	0	0	0	0	0	0	0	0	4
2:00 - 2:15	0	0	0	0	0	0	1	0	0	1	0	0	0	0	0	0	0	0	0	0	1
2:15 - 2:30	0	4	0	0	4	0	6	0	0	6	0	0	0	0	0	0	0	0	0	0	10
2:30 - 2:45	0	3	0	0	3	0	6	0	0	6	0	0	0	0	0	0	0	0	0	0	9
2:45 - 3:00	0	3	0	0	3	0	2	0	0	2	0	0	0	0	0	0	0	0	0	0	5
6 Hr Totals	0	68	0	0	68	0	73	0	0	73	1	0	0	0	1	0	0	0	0	0	142
1 Hr Totals																					
9:00 - 10:00	0	13	0	0	13	0	10	0	0	10	0	0	0	0	0	0	0	0	0	0	23
9:15 - 10:15	0	13	0	0	13	0	8	0	0	8	0	0	0	0	0	0	0	0	0	0	21
9:30 - 10:30	0	12	0	0	12	0	10	0	0	10	0	0	0	0	0	0	0	0	0	0	22
9:45 - 10:45	0	10	0	0	10	0	14	0	0	14	0	0	0	0	0	0	0	0	0	0	24
10:00 - 11:00	0	11	0	0	11	0	12	0	0	12	0	0	0	0	0	0	0	0	0	0	23
10:15 - 11:15	0	12	0	0	12	0	14	0	0	14	0	0	0	0	0	0	0	0	0	0	26
10:30 - 11:30	0	16	0	0	16	0	10	0	0	10	0	0	0	0	0	0	0	0	0	0	26
10:45 - 11:45	0	15	0	0	15	0	8	0	0	8	0	0	0	0	0	0	0	0	0	0	23
11:00 - 12:00	0	16	0	0	16	0	12	0	0	12	0	0	0	0	0	0	0	0	0	0	28
11:15 - 12:15	0	16	0	0	16	0	12	0	0	12	0	0	0	0	0	0	0	0	0	0	28
11:30 - 12:30	0	11	0	0	11	0	12	0	0	12	0	0	0	0	0	0	0	0	0	0	23
11:45 - 12:45	0	10	0	0	10	0	12	0	0	12	0	0	0	0	0	0	0	0	0	0	22
12:00 - 1:00	0	9	0	0	9	0	10	0	0	10	0	0	0	0	0	0	0	0	0	0	19
12:15 - 1:15	0	8	0	0	8	0	15	0	0	15	1	0	0	0	1	0	0	0	0	0	24
12:30 - 1:30	0	10	0	0	10	0	14	0	0	14	1	0	0	0	1	0	0	0	0	0	25
12:45 - 1:45	0	9	0	0	9	0	15	0	0	15	1	0	0	0	1	0	0	0	0	0	25
1:00 - 2:00	0	9	0	0	9	0	14	0	0	14	1	0	0	0	1	0	0	0	0	0	24
1:15 - 2:15	0	7	0	0	7	0	8	0	0	8	0	0	0	0	0	0	0	0	0	0	15
1:30 - 2:30	0	7	0	0	7	0	12	0	0	12	0	0	0	0	0	0	0	0	0	0	19
1:45 - 2:45	0	9	0	0	9	0	15	0	0	15	0	0	0	0	0	0	0	0	0	0	24
2:00 - 3:00	0	10	0	0	10	0	15	0	0	15	0	0	0	0	0	0	0	0	0	0	25
PEAK HOUR																					
12:00 - 1:00	0	9	0	0	9	0	10	0	0	10	0	0	0	0	0	0	0	0	0	0	19

BICYCLES TURNING MOVEMENT COUNT - SUMMARY

Counted by: VCU

Intersection of: US 13 | Date: September 02, 2023 | Saturday

and: Taylor Road | Weather: Sunny/Warm

Location: Accomack County, Virginia | Entered by: SN | Star Rating: 4

TIME	TRAFFIC FROM NORTH on: US 13					TRAFFIC FROM SOUTH on: US 13					TRAFFIC FROM EAST on: Taylor Road					TRAFFIC FROM WEST on: Taylor Road					TOTAL N + S + E + W
	RIGHT	THRU	LEFT	U-TN	TOTAL	RIGHT	THRU	LEFT	U-TN	TOTAL	RIGHT	THRU	LEFT	U-TN	TOTAL	RIGHT	THRU	LEFT	U-TN	TOTAL	
AM																					
9:00 - 9:15	0	0	0	0	0	0	0	0	0	0	0	0	0	0	0	0	0	0	0	0	0
9:15 - 9:30	0	0	0	0	0	0	0	0	0	0	0	0	0	0	0	0	0	0	0	0	0
9:30 - 9:45	0	0	0	0	0	0	0	0	0	0	0	0	0	0	0	0	0	0	0	0	0
9:45 - 10:00	0	0	0	0	0	0	0	0	0	0	0	0	0	0	0	0	0	0	0	0	0
10:00 - 10:15	0	0	0	0	0	0	0	0	0	0	0	0	0	0	0	0	0	0	0	0	0
10:15 - 10:30	0	0	0	0	0	0	0	0	0	0	0	0	0	0	0	0	0	0	0	0	0
10:30 - 10:45	0	0	0	0	0	0	0	0	0	0	0	0	0	0	0	0	0	0	0	0	0
10:45 - 11:00	0	0	0	0	0	0	0	0	0	0	0	0	0	0	0	0	0	0	0	0	0
11:00 - 11:15	0	0	0	0	0	0	0	0	0	0	0	0	0	0	0	0	0	0	0	0	0
11:15 - 11:30	0	0	0	0	0	0	0	0	0	0	0	0	0	0	0	0	0	0	0	0	0
11:30 - 11:45	0	1	0	0	1	0	0	0	0	0	0	0	0	0	0	0	0	0	0	0	1
11:45 - 12:00	0	0	0	0	0	0	0	0	0	0	0	0	0	0	0	0	0	0	0	0	0
12:00 - 12:15	0	0	0	0	0	0	0	0	0	0	0	0	0	0	0	0	0	0	0	0	0
12:15 - 12:30	0	0	0	0	0	0	0	0	0	0	0	1	0	0	1	0	0	0	0	0	1
12:30 - 12:45	0	1	0	0	1	0	0	0	0	0	0	0	0	0	0	0	0	0	0	0	1
12:45 - 1:00	0	0	0	0	0	0	0	0	0	0	0	0	0	0	0	0	0	0	0	0	0
1:00 - 1:15	0	0	0	0	0	0	0	0	0	0	0	0	0	0	0	0	0	0	0	0	0
1:15 - 1:30	0	0	0	0	0	0	0	0	0	0	0	0	0	0	0	0	0	0	0	0	0
1:30 - 1:45	0	0	0	0	0	0	0	0	0	0	0	0	0	0	0	0	0	0	0	0	0
1:45 - 2:00	0	0	0	0	0	0	0	0	0	0	0	0	0	0	0	0	0	0	0	0	0
2:00 - 2:15	0	0	0	0	0	0	0	0	0	0	0	0	0	0	0	0	0	0	0	0	0
2:15 - 2:30	0	0	0	0	0	0	0	0	0	0	0	0	0	0	0	0	0	0	0	0	0
2:30 - 2:45	0	0	0	0	0	0	0	0	0	0	0	0	0	0	0	0	0	0	0	0	0
2:45 - 3:00	0	0	0	0	0	0	0	0	0	0	0	0	0	0	0	0	0	0	0	0	0
6 Hr Totals	0	2	0	0	2	0	0	0	0	0	0	1	0	0	1	0	0	0	0	0	3
1 Hr Totals																					
9:00 - 10:00	0	0	0	0	0	0	0	0	0	0	0	0	0	0	0	0	0	0	0	0	0
9:15 - 10:15	0	0	0	0	0	0	0	0	0	0	0	0	0	0	0	0	0	0	0	0	0
9:30 - 10:30	0	0	0	0	0	0	0	0	0	0	0	0	0	0	0	0	0	0	0	0	0
9:45 - 10:45	0	0	0	0	0	0	0	0	0	0	0	0	0	0	0	0	0	0	0	0	0
10:00 - 11:00	0	0	0	0	0	0	0	0	0	0	0	0	0	0	0	0	0	0	0	0	0
10:15 - 11:15	0	0	0	0	0	0	0	0	0	0	0	0	0	0	0	0	0	0	0	0	0
10:30 - 11:30	0	0	0	0	0	0	0	0	0	0	0	0	0	0	0	0	0	0	0	0	0
10:45 - 11:45	0	1	0	0	1	0	0	0	0	0	0	0	0	0	0	0	0	0	0	0	1
11:00 - 12:00	0	1	0	0	1	0	0	0	0	0	0	0	0	0	0	0	0	0	0	0	1
11:15 - 12:15	0	1	0	0	1	0	0	0	0	0	0	0	0	0	0	0	0	0	0	0	1
11:30 - 12:30	0	1	0	0	1	0	0	0	0	0	0	1	0	0	1	0	0	0	0	0	2
11:45 - 12:45	0	1	0	0	1	0	0	0	0	0	0	1	0	0	1	0	0	0	0	0	2
12:00 - 1:00	0	1	0	0	1	0	0	0	0	0	0	1	0	0	1	0	0	0	0	0	2
12:15 - 1:15	0	1	0	0	1	0	0	0	0	0	0	1	0	0	1	0	0	0	0	0	2
12:30 - 1:30	0	1	0	0	1	0	0	0	0	0	0	0	0	0	0	0	0	0	0	0	1
12:45 - 1:45	0	0	0	0	0	0	0	0	0	0	0	0	0	0	0	0	0	0	0	0	0
1:00 - 2:00	0	0	0	0	0	0	0	0	0	0	0	0	0	0	0	0	0	0	0	0	0
1:15 - 2:15	0	0	0	0	0	0	0	0	0	0	0	0	0	0	0	0	0	0	0	0	0
1:30 - 2:30	0	0	0	0	0	0	0	0	0	0	0	0	0	0	0	0	0	0	0	0	0
1:45 - 2:45	0	0	0	0	0	0	0	0	0	0	0	0	0	0	0	0	0	0	0	0	0
2:00 - 3:00	0	0	0	0	0	0	0	0	0	0	0	0	0	0	0	0	0	0	0	0	0
PEAK HOUR																					
12:00 - 1:00	0	1	0	0	1	0	0	0	0	0	0	1	0	0	1	0	0	0	0	0	2

PEDESTRIAN AND BICYCLE OBSERVATIONS - SUMMARY

Counted by: VCU

Intersection of: US 13 | Date: September 02, 2023 | Saturday

and: Taylor Road | Weather: Sunny/Warm

Location: Accomack County, Virginia | Entered by: SN | Star Rating: 4

TIME	NORTH LEG US 13		SOUTH LEG US 13	
	Pedestrians	Bicycles	Pedestrians	Bicycles
AM				
9:00 - 9:15	0	0	0	0
9:15 - 9:30	0	0	0	0
9:30 - 9:45	0	0	0	0
9:45 - 10:00	0	0	0	0
10:00 - 10:15	0	0	0	0
10:15 - 10:30	0	0	0	0
10:30 - 10:45	0	0	1	0
10:45 - 11:00	0	0	0	0
11:00 - 11:15	0	0	0	0
11:15 - 11:30	0	0	0	0
11:30 - 11:45	0	0	0	0
11:45 - 12:00	0	0	0	0
12:00 - 12:15	0	0	0	0
12:15 - 12:30	0	0	0	0
12:30 - 12:45	0	0	0	0
12:45 - 1:00	0	0	0	0
1:00 - 1:15	0	0	0	0
1:15 - 1:30	0	0	0	0
1:30 - 1:45	0	0	0	0
1:45 - 2:00	0	0	0	0
2:00 - 2:15	0	0	0	0
2:15 - 2:30	0	0	0	0
2:30 - 2:45	0	0	0	0
2:45 - 3:00	0	0	0	0
TOTALS	0	0	1	0

	EAST LEG Taylor Road		WEST LEG Taylor Road	
	Pedestrians	Bicycles	Pedestrians	Bicycles
AM				
9:00 - 9:15	0	0	0	0
9:15 - 9:30	0	0	0	0
9:30 - 9:45	0	0	0	0
9:45 - 10:00	0	0	0	0
10:00 - 10:15	0	0	0	0
10:15 - 10:30	0	0	0	0
10:30 - 10:45	0	0	0	0
10:45 - 11:00	0	0	0	0
11:00 - 11:15	0	0	0	0
11:15 - 11:30	0	0	0	0
11:30 - 11:45	0	0	0	0
11:45 - 12:00	0	0	0	0
12:00 - 12:15	0	0	0	0
12:15 - 12:30	0	0	0	0
12:30 - 12:45	0	0	0	0
12:45 - 1:00	0	0	0	0
1:00 - 1:15	0	0	0	0
1:15 - 1:30	0	0	0	0
1:30 - 1:45	0	0	0	0
1:45 - 2:00	0	0	0	0
2:00 - 2:15	0	0	0	0
2:15 - 2:30	0	0	0	0
2:30 - 2:45	0	0	0	0
2:45 - 3:00	0	0	2	0
TOTALS	0	0	2	0

TOTALS TURNING MOVEMENT COUNT - SUMMARY

Counted by: VCU

Intersection of: US 13 | Date: August 31, 2023 | Thursday

and: Shopping Center Access | Weather: Sunny/Warm

Location: Accomack County, Virginia | Entered by: SN | Star Rating: 4

TIME	TRAFFIC FROM NORTH on: US 13					TRAFFIC FROM SOUTH on: US 13					TRAFFIC FROM EAST on: Auto Zone Access					TRAFFIC FROM WEST on: Shopping Center Access					TOTAL N + S + E + W
	RIGHT	THRU	LEFT	U-TN	TOTAL	RIGHT	THRU	LEFT	U-TN	TOTAL	RIGHT	THRU	LEFT	U-TN	TOTAL	RIGHT	THRU	LEFT	U-TN	TOTAL	
AM																					
7:00 - 7:15	7	78	0	0	85	1	93	10	0	104	0	0	0	0	0	4	0	6	0	10	199
7:15 - 7:30	5	116	0	0	121	2	110	10	0	122	1	0	0	0	1	3	0	3	0	6	250
7:30 - 7:45	10	108	0	0	118	0	121	11	0	132	0	0	0	0	0	5	0	5	0	10	260
7:45 - 8:00	19	125	0	0	144	1	130	11	0	142	0	0	0	0	0	5	0	9	0	14	300
8:00 - 8:15	13	109	3	0	125	3	102	12	0	117	0	0	1	0	1	6	2	3	0	11	254
8:15 - 8:30	9	100	0	1	110	1	111	18	1	131	3	0	3	0	6	4	0	8	0	12	259
8:30 - 8:45	12	101	2	0	115	3	109	20	0	132	1	1	1	0	3	8	0	11	0	19	269
8:45 - 9:00	9	122	0	0	131	2	92	18	0	112	4	0	0	0	4	4	1	7	0	12	259
2 Hr Totals	84	859	5	1	949	13	868	110	1	992	9	1	5	0	15	39	3	52	0	94	2050
1 Hr Totals																					
7:00 - 8:00	41	427	0	0	468	4	454	42	0	500	1	0	0	0	1	17	0	23	0	40	1009
7:15 - 8:15	47	458	3	0	508	6	463	44	0	513	1	0	1	0	2	19	2	20	0	41	1064
7:30 - 8:30	51	442	3	1	497	5	464	52	1	522	3	0	4	0	7	20	2	25	0	47	1073
7:45 - 8:45	53	435	5	1	494	8	452	61	1	522	4	1	5	0	10	23	2	31	0	56	1082
8:00 - 9:00	43	432	5	1	481	9	414	68	1	492	8	1	5	0	14	22	3	29	0	54	1041
PEAK HOUR																					
7:45 - 8:45	53	435	5	1	494	8	452	61	1	522	4	1	5	0	10	23	2	31	0	56	1082
PM																					
4:00 - 4:15	21	179	3	1	204	5	229	44	1	279	2	0	3	0	5	13	0	20	0	33	521
4:15 - 4:30	31	154	6	0	191	6	184	32	9	231	6	4	2	0	12	14	1	14	0	29	463
4:30 - 4:45	40	196	4	0	240	4	204	30	5	243	7	0	5	0	12	9	0	19	0	28	523
4:45 - 5:00	28	233	1	0	262	1	182	33	2	218	4	1	2	0	7	6	1	18	0	25	512
5:00 - 5:15	34	208	2	0	244	6	151	23	6	186	1	0	1	0	2	14	0	21	0	35	467
5:15 - 5:30	27	206	4	1	238	6	152	42	3	203	4	1	5	0	10	5	1	24	0	30	481
5:30 - 5:45	18	125	2	0	145	5	141	33	4	183	5	2	5	0	12	10	0	24	0	34	374
5:45 - 6:00	17	144	4	0	165	3	153	43	0	199	3	1	2	0	6	5	0	15	0	20	390
2 Hr Totals	216	1445	26	2	1689	36	1396	280	30	1742	32	9	25	0	66	76	3	155	0	234	3731
1 Hr Totals																					
4:00 - 5:00	120	762	14	1	897	16	799	139	17	971	19	5	12	0	36	42	2	71	0	115	2019
4:15 - 5:15	133	791	13	0	937	17	721	118	22	878	18	5	10	0	33	43	2	72	0	117	1965
4:30 - 5:30	129	843	11	1	984	17	689	128	16	850	16	2	13	0	31	34	2	82	0	118	1983
4:45 - 5:45	107	772	9	1	889	18	626	131	15	790	14	4	13	0	31	35	2	87	0	124	1834
5:00 - 6:00	96	683	12	1	792	20	597	141	13	771	13	4	13	0	30	34	1	84	0	119	1712
PEAK HOUR																					
4:00 - 5:00	120	762	14	1	897	16	799	139	17	971	19	5	12	0	36	42	2	71	0	115	2019

CARS TURNING MOVEMENT COUNT - SUMMARY

Counted by: VCU

Intersection of: US 13 | Date: August 31, 2023 | Thursday

and: Shopping Center Access | Weather: Sunny/Warm

Location: Accomack County, Virginia | Entered by: SN | Star Rating: 4

TIME	TRAFFIC FROM NORTH on: US 13					TRAFFIC FROM SOUTH on: US 13					TRAFFIC FROM EAST on: Auto Zone Access					TRAFFIC FROM WEST on: Shopping Center Access					TOTAL N + S + E + W
	RIGHT	THRU	LEFT	U-TN	TOTAL	RIGHT	THRU	LEFT	U-TN	TOTAL	RIGHT	THRU	LEFT	U-TN	TOTAL	RIGHT	THRU	LEFT	U-TN	TOTAL	
AM																					
7:00 - 7:15	7	72	0	0	79	1	87	10	0	98	0	0	0	0	0	4	0	6	0	10	187
7:15 - 7:30	5	100	0	0	105	2	103	9	0	114	1	0	0	0	1	3	0	3	0	6	226
7:30 - 7:45	10	100	0	0	110	0	114	11	0	125	0	0	0	0	0	5	0	5	0	10	245
7:45 - 8:00	17	111	0	0	128	1	116	10	0	127	0	0	0	0	0	5	0	9	0	14	269
8:00 - 8:15	12	95	3	0	110	3	91	11	0	105	0	0	1	0	1	5	2	2	0	9	225
8:15 - 8:30	7	93	0	1	101	1	99	18	1	119	3	0	3	0	6	4	0	8	0	12	238
8:30 - 8:45	12	98	2	0	112	3	93	19	0	115	1	1	1	0	3	8	0	11	0	19	249
8:45 - 9:00	9	103	0	0	112	2	84	18	0	104	4	0	0	0	4	4	1	7	0	12	232
2 Hr Totals	79	772	5	1	857	13	787	106	1	907	9	1	5	0	15	38	3	51	0	92	1871
1 Hr Totals																					
7:00 - 8:00	39	383	0	0	422	4	420	40	0	464	1	0	0	0	1	17	0	23	0	40	927
7:15 - 8:15	44	406	3	0	453	6	424	41	0	471	1	0	1	0	2	18	2	19	0	39	965
7:30 - 8:30	46	399	3	1	449	5	420	50	1	476	3	0	4	0	7	19	2	24	0	45	977
7:45 - 8:45	48	397	5	1	451	8	399	58	1	466	4	1	5	0	10	22	2	30	0	54	981
8:00 - 9:00	40	389	5	1	435	9	367	66	1	443	8	1	5	0	14	21	3	28	0	52	944
PEAK HOUR																					
7:45 - 8:45	48	397	5	1	451	8	399	58	1	466	4	1	5	0	10	22	2	30	0	54	981
PM																					
4:00 - 4:15	21	163	3	1	188	5	207	44	1	257	2	0	3	0	5	12	0	20	0	32	482
4:15 - 4:30	31	146	6	0	183	6	166	31	9	212	6	4	2	0	12	14	1	13	0	28	435
4:30 - 4:45	39	188	4	0	231	4	194	30	5	233	7	0	5	0	12	8	0	19	0	27	503
4:45 - 5:00	27	221	1	0	249	1	166	33	2	202	4	1	2	0	7	6	1	18	0	25	483
5:00 - 5:15	34	194	2	0	230	6	141	23	6	176	1	0	1	0	2	14	0	21	0	35	443
5:15 - 5:30	27	195	4	1	227	6	143	41	3	193	4	1	5	0	10	5	1	24	0	30	460
5:30 - 5:45	18	117	2	0	137	5	127	33	4	169	5	2	5	0	12	10	0	23	0	33	351
5:45 - 6:00	17	130	4	0	151	3	143	43	0	189	3	1	2	0	6	5	0	15	0	20	366
2 Hr Totals	214	1354	26	2	1596	36	1287	278	30	1631	32	9	25	0	66	74	3	153	0	230	3523
1 Hr Totals																					
4:00 - 5:00	118	718	14	1	851	16	733	138	17	904	19	5	12	0	36	40	2	70	0	112	1903
4:15 - 5:15	131	749	13	0	893	17	667	117	22	823	18	5	10	0	33	42	2	71	0	115	1864
4:30 - 5:30	127	798	11	1	937	17	644	127	16	804	16	2	13	0	31	33	2	82	0	117	1889
4:45 - 5:45	106	727	9	1	843	18	577	130	15	740	14	4	13	0	31	35	2	86	0	123	1737
5:00 - 6:00	96	636	12	1	745	20	554	140	13	727	13	4	13	0	30	34	1	83	0	118	1620
PEAK HOUR																					
4:00 - 5:00	118	718	14	1	851	16	733	138	17	904	19	5	12	0	36	40	2	70	0	112	1903

MEDIUMS TURNING MOVEMENT COUNT - SUMMARY

Counted by: VCU

Intersection of: US 13 | Date: August 31, 2023 | Thursday

and: Shopping Center Access | Weather: Sunny/Warm

Location: Accomack County, Virginia | Entered by: SN | Star Rating: 4

TIME	TRAFFIC FROM NORTH on: US 13					TRAFFIC FROM SOUTH on: US 13					TRAFFIC FROM EAST on: Auto Zone Access					TRAFFIC FROM WEST on: Shopping Center Access					TOTAL N + S + E + W
	RIGHT	THRU	LEFT	U-TN	TOTAL	RIGHT	THRU	LEFT	U-TN	TOTAL	RIGHT	THRU	LEFT	U-TN	TOTAL	RIGHT	THRU	LEFT	U-TN	TOTAL	
AM																					
7:00 - 7:15	0	0	0	0	0	0	1	0	0	1	0	0	0	0	0	0	0	0	0	0	1
7:15 - 7:30	0	5	0	0	5	0	2	1	0	3	0	0	0	0	0	0	0	0	0	0	8
7:30 - 7:45	0	5	0	0	5	0	2	0	0	2	0	0	0	0	0	0	0	0	0	0	7
7:45 - 8:00	2	7	0	0	9	0	10	0	0	10	0	0	0	0	0	0	0	0	0	0	19
8:00 - 8:15	1	6	0	0	7	0	4	1	0	5	0	0	0	0	0	0	0	1	0	1	13
8:15 - 8:30	1	1	0	0	2	0	7	0	0	7	0	0	0	0	0	0	0	0	0	0	9
8:30 - 8:45	0	2	0	0	2	0	5	0	0	5	0	0	0	0	0	0	0	0	0	0	7
8:45 - 9:00	0	10	0	0	10	0	4	0	0	4	0	0	0	0	0	0	0	0	0	0	14
2 Hr Totals	4	36	0	0	40	0	35	2	0	37	0	0	0	0	0	0	0	1	0	1	78
1 Hr Totals																					
7:00 - 8:00	2	17	0	0	19	0	15	1	0	16	0	0	0	0	0	0	0	0	0	0	35
7:15 - 8:15	3	23	0	0	26	0	18	2	0	20	0	0	0	0	0	0	0	1	0	1	47
7:30 - 8:30	4	19	0	0	23	0	23	1	0	24	0	0	0	0	0	0	0	1	0	1	48
7:45 - 8:45	4	16	0	0	20	0	26	1	0	27	0	0	0	0	0	0	0	1	0	1	48
8:00 - 9:00	2	19	0	0	21	0	20	1	0	21	0	0	0	0	0	0	0	1	0	1	43
PEAK HOUR																					
7:45 - 8:45	4	16	0	0	20	0	26	1	0	27	0	0	0	0	0	0	0	1	0	1	48
PM																					
4:00 - 4:15	0	7	0	0	7	0	9	0	0	9	0	0	0	0	0	0	0	0	0	0	16
4:15 - 4:30	0	2	0	0	2	0	5	1	0	6	0	0	0	0	0	0	0	0	0	0	8
4:30 - 4:45	1	7	0	0	8	0	5	0	0	5	0	0	0	0	0	1	0	0	0	1	14
4:45 - 5:00	1	2	0	0	3	0	8	0	0	8	0	0	0	0	0	0	0	0	0	0	11
5:00 - 5:15	0	6	0	0	6	0	3	0	0	3	0	0	0	0	0	0	0	0	0	0	9
5:15 - 5:30	0	1	0	0	1	0	2	0	0	2	0	0	0	0	0	0	0	0	0	0	3
5:30 - 5:45	0	2	0	0	2	0	3	0	0	3	0	0	0	0	0	0	0	1	0	1	6
5:45 - 6:00	0	3	0	0	3	0	4	0	0	4	0	0	0	0	0	0	0	0	0	0	7
2 Hr Totals	2	30	0	0	32	0	39	1	0	40	0	0	0	0	0	1	0	1	0	2	74
1 Hr Totals																					
4:00 - 5:00	2	18	0	0	20	0	27	1	0	28	0	0	0	0	0	1	0	0	0	1	49
4:15 - 5:15	2	17	0	0	19	0	21	1	0	22	0	0	0	0	0	1	0	0	0	1	42
4:30 - 5:30	2	16	0	0	18	0	18	0	0	18	0	0	0	0	0	1	0	0	0	1	37
4:45 - 5:45	1	11	0	0	12	0	16	0	0	16	0	0	0	0	0	0	0	1	0	1	29
5:00 - 6:00	0	12	0	0	12	0	12	0	0	12	0	0	0	0	0	0	0	1	0	1	25
PEAK HOUR																					
4:00 - 5:00	2	18	0	0	20	0	27	1	0	28	0	0	0	0	0	1	0	0	0	1	49

HEAVY TRUCKS TURNING MOVEMENT COUNT - SUMMARY

Counted by: VCU

Intersection of: US 13 **Date: August 31, 2023** **Thursday**

and: Shopping Center Access **Weather: Sunny/Warm**

Location: Accomack County, Virginia **Entered by: SN** **Star Rating: 4**

TIME	TRAFFIC FROM NORTH on: US 13					TRAFFIC FROM SOUTH on: US 13					TRAFFIC FROM EAST on: Auto Zone Access					TRAFFIC FROM WEST on: Shopping Center Access					TOTAL N + S + E + W
	RIGHT	THRU	LEFT	U-TN	TOTAL	RIGHT	THRU	LEFT	U-TN	TOTAL	RIGHT	THRU	LEFT	U-TN	TOTAL	RIGHT	THRU	LEFT	U-TN	TOTAL	
AM																					
7:00 - 7:15	0	6	0	0	6	0	5	0	0	5	0	0	0	0	0	0	0	0	0	0	11
7:15 - 7:30	0	11	0	0	11	0	5	0	0	5	0	0	0	0	0	0	0	0	0	0	16
7:30 - 7:45	0	3	0	0	3	0	5	0	0	5	0	0	0	0	0	0	0	0	0	0	8
7:45 - 8:00	0	7	0	0	7	0	4	1	0	5	0	0	0	0	0	0	0	0	0	0	12
8:00 - 8:15	0	8	0	0	8	0	7	0	0	7	0	0	0	0	0	1	0	0	0	1	16
8:15 - 8:30	1	6	0	0	7	0	5	0	0	5	0	0	0	0	0	0	0	0	0	0	12
8:30 - 8:45	0	1	0	0	1	0	11	1	0	12	0	0	0	0	0	0	0	0	0	0	13
8:45 - 9:00	0	9	0	0	9	0	4	0	0	4	0	0	0	0	0	0	0	0	0	0	13
2 Hr Totals	1	51	0	0	52	0	46	2	0	48	0	0	0	0	0	1	0	0	0	1	101
1 Hr Totals																					
7:00 - 8:00	0	27	0	0	27	0	19	1	0	20	0	0	0	0	0	0	0	0	0	0	47
7:15 - 8:15	0	29	0	0	29	0	21	1	0	22	0	0	0	0	0	1	0	0	0	1	52
7:30 - 8:30	1	24	0	0	25	0	21	1	0	22	0	0	0	0	0	1	0	0	0	1	48
7:45 - 8:45	1	22	0	0	23	0	27	2	0	29	0	0	0	0	0	1	0	0	0	1	53
8:00 - 9:00	1	24	0	0	25	0	27	1	0	28	0	0	0	0	0	1	0	0	0	1	54
PEAK HOUR																					
7:45 - 8:45	1	22	0	0	23	0	27	2	0	29	0	0	0	0	0	1	0	0	0	1	53
PM																					
4:00 - 4:15	0	9	0	0	9	0	13	0	0	13	0	0	0	0	0	1	0	0	0	1	23
4:15 - 4:30	0	6	0	0	6	0	13	0	0	13	0	0	0	0	0	0	0	1	0	1	20
4:30 - 4:45	0	1	0	0	1	0	5	0	0	5	0	0	0	0	0	0	0	0	0	0	6
4:45 - 5:00	0	10	0	0	10	0	8	0	0	8	0	0	0	0	0	0	0	0	0	0	18
5:00 - 5:15	0	8	0	0	8	0	7	0	0	7	0	0	0	0	0	0	0	0	0	0	15
5:15 - 5:30	0	10	0	0	10	0	7	1	0	8	0	0	0	0	0	0	0	0	0	0	18
5:30 - 5:45	0	6	0	0	6	0	11	0	0	11	0	0	0	0	0	0	0	0	0	0	17
5:45 - 6:00	0	11	0	0	11	0	6	0	0	6	0	0	0	0	0	0	0	0	0	0	17
2 Hr Totals	0	61	0	0	61	0	70	1	0	71	0	0	0	0	0	1	0	1	0	2	134
1 Hr Totals																					
4:00 - 5:00	0	26	0	0	26	0	39	0	0	39	0	0	0	0	0	1	0	1	0	2	67
4:15 - 5:15	0	25	0	0	25	0	33	0	0	33	0	0	0	0	0	0	0	1	0	1	59
4:30 - 5:30	0	29	0	0	29	0	27	1	0	28	0	0	0	0	0	0	0	0	0	0	57
4:45 - 5:45	0	34	0	0	34	0	33	1	0	34	0	0	0	0	0	0	0	0	0	0	68
5:00 - 6:00	0	35	0	0	35	0	31	1	0	32	0	0	0	0	0	0	0	0	0	0	67
PEAK HOUR																					
4:00 - 5:00	0	26	0	0	26	0	39	0	0	39	0	0	0	0	0	1	0	1	0	2	67

BICYCLES TURNING MOVEMENT COUNT - SUMMARY

Counted by: VCU

Intersection of: US 13 | Date: August 31, 2023 | Thursday

and: Shopping Center Access | Weather: Sunny/Warm

Location: Accomack County, Virginia | Entered by: SN | Star Rating: 4

TIME	TRAFFIC FROM NORTH on: US 13					TRAFFIC FROM SOUTH on: US 13					TRAFFIC FROM EAST on: Auto Zone Access					TRAFFIC FROM WEST on: Shopping Center Access					TOTAL N + S + E + W
	RIGHT	THRU	LEFT	U-TN	TOTAL	RIGHT	THRU	LEFT	U-TN	TOTAL	RIGHT	THRU	LEFT	U-TN	TOTAL	RIGHT	THRU	LEFT	U-TN	TOTAL	
AM																					
7:00 - 7:15	0	0	0	0	0	0	0	0	0	0	0	0	0	0	0	0	0	0	0	0	0
7:15 - 7:30	0	0	0	0	0	0	0	0	0	0	0	0	0	0	0	0	0	0	0	0	0
7:30 - 7:45	0	0	0	0	0	0	0	0	0	0	0	0	0	0	0	0	0	0	0	0	0
7:45 - 8:00	0	0	0	0	0	0	0	0	0	0	0	0	0	0	0	0	0	0	0	0	0
8:00 - 8:15	0	0	0	0	0	0	0	0	0	0	0	0	0	0	0	0	0	0	0	0	0
8:15 - 8:30	0	0	0	0	0	0	0	0	0	0	0	0	0	0	0	0	0	0	0	0	0
8:30 - 8:45	0	0	0	0	0	0	0	0	0	0	1	0	0	0	1	0	0	0	0	0	1
8:45 - 9:00	0	0	0	0	0	0	0	0	0	0	0	0	0	0	0	0	0	0	0	0	0
2 Hr Totals	0	0	0	0	0	0	0	0	0	0	1	0	0	0	1	0	0	0	0	0	1
1 Hr Totals																					
7:00 - 8:00	0	0	0	0	0	0	0	0	0	0	0	0	0	0	0	0	0	0	0	0	0
7:15 - 8:15	0	0	0	0	0	0	0	0	0	0	0	0	0	0	0	0	0	0	0	0	0
7:30 - 8:30	0	0	0	0	0	0	0	0	0	0	0	0	0	0	0	0	0	0	0	0	0
7:45 - 8:45	0	0	0	0	0	0	0	0	0	0	1	0	0	0	1	0	0	0	0	0	1
8:00 - 9:00	0	0	0	0	0	0	0	0	0	0	1	0	0	0	1	0	0	0	0	0	1
PEAK HOUR																					
7:45 - 8:45	0	0	0	0	0	0	0	0	0	0	1	0	0	0	1	0	0	0	0	0	1
PM																					
4:00 - 4:15	0	0	0	0	0	0	0	0	0	0	0	0	0	0	0	0	0	0	0	0	0
4:15 - 4:30	0	0	0	0	0	0	0	0	0	0	0	0	0	0	0	0	0	0	0	0	0
4:30 - 4:45	0	0	0	0	0	0	0	0	0	0	0	0	0	0	0	0	0	0	0	0	0
4:45 - 5:00	0	0	0	0	0	0	0	0	0	0	0	0	0	0	0	0	0	0	0	0	0
5:00 - 5:15	0	0	0	0	0	0	0	0	0	0	0	0	0	0	0	0	0	0	0	0	0
5:15 - 5:30	0	0	0	0	0	0	0	0	0	0	0	0	0	0	0	0	0	0	0	0	0
5:30 - 5:45	0	0	0	0	0	0	0	0	0	0	0	0	0	0	0	0	0	0	0	0	0
5:45 - 6:00	0	0	0	0	0	0	0	0	0	0	0	0	0	0	0	0	0	0	0	0	0
2 Hr Totals	0	0	0	0	0	0	0	0	0	0	0	0	0	0	0	0	0	0	0	0	0
1 Hr Totals																					
4:00 - 5:00	0	0	0	0	0	0	0	0	0	0	0	0	0	0	0	0	0	0	0	0	0
4:15 - 5:15	0	0	0	0	0	0	0	0	0	0	0	0	0	0	0	0	0	0	0	0	0
4:30 - 5:30	0	0	0	0	0	0	0	0	0	0	0	0	0	0	0	0	0	0	0	0	0
4:45 - 5:45	0	0	0	0	0	0	0	0	0	0	0	0	0	0	0	0	0	0	0	0	0
5:00 - 6:00	0	0	0	0	0	0	0	0	0	0	0	0	0	0	0	0	0	0	0	0	0
PEAK HOUR																					
4:00 - 5:00	0	0	0	0	0	0	0	0	0	0	0	0	0	0	0	0	0	0	0	0	0

PEDESTRIAN AND BICYCLE OBSERVATIONS - SUMMARY

Counted by: VCU

Intersection of: US 13 | Date: August 31, 2023 | Thursday

and: Shopping Center Access | Weather: Sunny/Warm

Location: Accomack County, Virginia | Entered by: SN | Star Rating: 4

TIME	NORTH LEG US 13		SOUTH LEG US 13	
	Pedestrians	Bicycles	Pedestrians	Bicycles
AM				
7:00 - 7:15	0	0	0	0
7:15 - 7:30	0	0	0	0
7:30 - 7:45	0	0	0	0
7:45 - 8:00	0	0	0	0
8:00 - 8:15	0	0	0	0
8:15 - 8:30	0	0	0	0
8:30 - 8:45	0	0	0	0
8:45 - 9:00	0	0	0	0
TOTALS	0	0	0	0
PM				
4:00 - 4:15	0	0	0	0
4:15 - 4:30	0	0	0	0
4:30 - 4:45	0	0	0	0
4:45 - 5:00	0	0	0	0
5:00 - 5:15	0	0	0	0
5:15 - 5:30	0	0	0	0
5:30 - 5:45	0	0	0	0
5:45 - 6:00	0	0	0	0
TOTALS	0	0	0	0

	EAST LEG Auto Zone Access		WEST LEG Shopping Center Access	
	Pedestrians	Bicycles	Pedestrians	Bicycles
AM				
7:00 - 7:15	0	0	0	0
7:15 - 7:30	0	0	2	0
7:30 - 7:45	0	0	0	0
7:45 - 8:00	0	0	0	0
8:00 - 8:15	0	0	0	0
8:15 - 8:30	0	0	0	0
8:30 - 8:45	0	0	0	0
8:45 - 9:00	0	0	0	0
TOTALS	0	0	2	0
PM				
4:00 - 4:15	0	0	0	0
4:15 - 4:30	0	0	0	0
4:30 - 4:45	0	0	0	0
4:45 - 5:00	0	0	0	0
5:00 - 5:15	0	0	0	0
5:15 - 5:30	0	0	0	0
5:30 - 5:45	0	0	0	0
5:45 - 6:00	0	0	0	0
TOTALS	0	0	0	0

TOTALS TURNING MOVEMENT COUNT - SUMMARY

Counted by: VCU

Intersection of: US 13 | Date: September 02, 2023 | Saturday

and: Shopping Center Access | Weather: Sunny/Warm

Location: Accomack County, Virginia | Entered by: SN | Star Rating: 4

TIME	TRAFFIC FROM NORTH on: US 13					TRAFFIC FROM SOUTH on: US 13					TRAFFIC FROM EAST on: Auto Zone Access					TRAFFIC FROM WEST on: Shopping Center Access					TOTAL N + S + E + W
	RIGHT	THRU	LEFT	U-TN	TOTAL	RIGHT	THRU	LEFT	U-TN	TOTAL	RIGHT	THRU	LEFT	U-TN	TOTAL	RIGHT	THRU	LEFT	U-TN	TOTAL	
AM																					
9:00 - 9:15	16	151	1	0	168	2	225	20	0	247	2	0	1	0	3	2	1	11	0	14	432
9:15 - 9:30	14	157	2	0	173	5	218	25	3	251	3	1	0	0	4	1	1	20	0	22	450
9:30 - 9:45	16	182	1	0	199	4	263	28	3	298	6	0	3	0	9	9	1	8	0	18	524
9:45 - 10:00	25	169	1	0	195	7	216	32	1	256	4	1	2	0	7	13	2	16	0	31	489
10:00 - 10:15	26	195	4	0	225	3	270	44	2	319	4	1	1	0	6	10	1	13	0	24	574
10:15 - 10:30	25	200	0	0	225	3	269	40	2	314	5	2	1	0	8	8	0	12	0	20	567
10:30 - 10:45	21	187	2	0	210	4	313	31	0	348	2	1	3	0	6	9	0	16	0	25	589
10:45 - 11:00	24	212	0	0	236	9	308	48	2	367	4	4	1	0	9	17	2	19	0	38	650
11:00 - 11:15	20	222	4	0	246	6	292	33	4	335	6	0	0	0	6	9	0	17	0	26	613
11:15 - 11:30	28	241	2	0	271	5	283	30	8	326	7	1	1	0	9	12	1	22	0	35	641
11:30 - 11:45	32	200	0	1	233	7	314	35	1	357	3	0	3	0	6	12	0	22	0	34	630
11:45 - 12:00	28	248	2	1	279	8	305	42	2	357	3	5	2	0	10	9	1	17	0	27	673
12:00 - 12:15	33	194	1	0	228	4	266	33	2	305	5	0	3	0	8	15	0	28	0	43	584
12:15 - 12:30	29	199	1	0	229	10	318	48	5	381	4	0	5	0	9	14	1	23	0	38	657
12:30 - 12:45	33	200	4	0	237	3	278	30	9	320	6	0	1	0	7	16	1	18	0	35	599
12:45 - 1:00	28	228	2	0	258	6	308	36	7	357	3	0	4	0	7	18	0	23	0	41	663
1:00 - 1:15	16	203	2	1	222	5	261	45	5	316	5	2	2	0	9	11	0	16	0	27	574
1:15 - 1:30	21	202	1	1	225	10	318	30	1	359	2	2	4	0	8	14	0	11	0	25	617
1:30 - 1:45	16	217	1	0	234	3	229	40	3	275	1	4	4	0	9	13	2	28	0	43	561
1:45 - 2:00	21	190	3	0	214	6	249	32	7	294	6	0	2	0	8	10	3	17	0	30	546
2:00 - 2:15	30	188	3	0	221	2	257	27	0	286	6	1	4	0	11	13	1	19	0	33	551
2:15 - 2:30	29	201	4	1	235	5	270	35	0	310	2	2	2	0	6	9	1	15	0	25	576
2:30 - 2:45	25	223	1	0	249	5	278	35	5	323	5	2	5	0	12	10	0	20	0	30	614
2:45 - 3:00	27	209	4	1	241	7	228	31	5	271	0	2	3	0	5	14	0	16	0	30	547
6 Hr Totals	583	4818	46	6	5453	129	6536	830	77	7572	94	31	57	0	182	268	19	427	0	714	13921
1 Hr Totals																					
9:00 - 10:00	71	659	5	0	735	18	922	105	7	1052	15	2	6	0	23	25	5	55	0	85	1895
9:15 - 10:15	81	703	8	0	792	19	967	129	9	1124	17	3	6	0	26	33	5	57	0	95	2037
9:30 - 10:30	92	746	6	0	844	17	1018	144	8	1187	19	4	7	0	30	40	4	49	0	93	2154
9:45 - 10:45	97	751	7	0	855	17	1068	147	5	1237	15	5	7	0	27	40	3	57	0	100	2219
10:00 - 11:00	96	794	6	0	896	19	1160	163	6	1348	15	8	6	0	29	44	3	60	0	107	2380
10:15 - 11:15	90	821	6	0	917	22	1182	152	8	1364	17	7	5	0	29	43	2	64	0	109	2419
10:30 - 11:30	93	862	8	0	963	24	1196	142	14	1376	19	6	5	0	30	47	3	74	0	124	2493
10:45 - 11:45	104	875	6	1	986	27	1197	146	15	1385	20	5	5	0	30	50	3	80	0	133	2534
11:00 - 12:00	108	911	8	2	1029	26	1194	140	15	1375	19	6	6	0	31	42	2	78	0	122	2557
11:15 - 12:15	121	883	5	2	1011	24	1168	140	13	1345	18	6	9	0	33	48	2	89	0	139	2528
11:30 - 12:30	122	841	4	2	969	29	1203	158	10	1400	15	5	13	0	33	50	2	90	0	142	2544
11:45 - 12:45	123	841	8	1	973	25	1167	153	18	1363	18	5	11	0	34	54	3	86	0	143	2513
12:00 - 1:00	123	821	8	0	952	23	1170	147	23	1363	18	0	13	0	31	63	2	92	0	157	2503
12:15 - 1:15	106	830	9	1	946	24	1165	159	26	1374	18	2	12	0	32	59	2	80	0	141	2493
12:30 - 1:30	98	833	9	2	942	24	1165	141	22	1352	16	4	11	0	31	59	1	68	0	128	2453
12:45 - 1:45	81	850	6	2	939	24	1116	151	16	1307	11	8	14	0	33	56	2	78	0	136	2415
1:00 - 2:00	74	812	7	2	895	24	1057	147	16	1244	14	8	12	0	34	48	5	72	0	125	2298
1:15 - 2:15	88	797	8	1	894	21	1053	129	11	1214	15	7	14	0	36	50	6	75	0	131	2275
1:30 - 2:30	96	796	11	1	904	16	1005	134	10	1165	15	7	12	0	34	45	7	79	0	131	2234
1:45 - 2:45	105	802	11	1	919	18	1054	129	12	1213	19	5	13	0	37	42	5	71	0	118	2287
2:00 - 3:00	111	821	12	2	946	19	1033	128	10	1190	13	7	14	0	34	46	2	70	0	118	2288
PEAK HOUR																					
11:00 - 12:00	108	911	8	2	1029	26	1194	140	15	1375	19	6	6	0	31	42	2	78	0	122	2557

CARS TURNING MOVEMENT COUNT - SUMMARY

Counted by: VCU

Intersection of: US 13 | Date: September 02, 2023 | Saturday

and: Shopping Center Access | Weather: Sunny/Warm

Location: Accomack County, Virginia | Entered by: SN | Star Rating: 4

TIME	TRAFFIC FROM NORTH on: US 13					TRAFFIC FROM SOUTH on: US 13					TRAFFIC FROM EAST on: Auto Zone Access					TRAFFIC FROM WEST on: Shopping Center Access					TOTAL N + S + E + W
	RIGHT	THRU	LEFT	U-TN	TOTAL	RIGHT	THRU	LEFT	U-TN	TOTAL	RIGHT	THRU	LEFT	U-TN	TOTAL	RIGHT	THRU	LEFT	U-TN	TOTAL	
AM																					
9:00 - 9:15	16	148	1	0	165	2	217	19	0	238	2	0	1	0	3	2	1	11	0	14	420
9:15 - 9:30	14	152	2	0	168	5	209	25	3	242	3	1	0	0	4	1	1	20	0	22	436
9:30 - 9:45	15	176	1	0	192	4	261	28	3	296	6	0	3	0	9	9	1	8	0	18	515
9:45 - 10:00	25	164	1	0	190	7	212	32	1	252	4	1	2	0	7	13	2	15	0	30	479
10:00 - 10:15	25	192	4	0	221	3	267	44	2	316	4	1	1	0	6	10	1	13	0	24	567
10:15 - 10:30	24	197	0	0	221	2	259	39	2	302	5	2	1	0	8	8	0	11	0	19	550
10:30 - 10:45	21	180	2	0	203	4	307	31	0	342	2	1	2	0	5	9	0	16	0	25	575
10:45 - 11:00	24	209	0	0	233	9	303	48	2	362	4	4	1	0	9	17	2	18	0	37	641
11:00 - 11:15	20	217	4	0	241	6	288	33	4	331	6	0	0	0	6	9	0	17	0	26	604
11:15 - 11:30	28	232	2	0	262	5	278	30	8	321	7	1	1	0	9	12	1	22	0	35	627
11:30 - 11:45	32	194	0	1	227	7	306	35	1	349	3	0	3	0	6	12	0	22	0	34	616
11:45 - 12:00	27	243	2	1	273	8	299	42	2	351	3	5	2	0	10	9	1	16	0	26	660
12:00 - 12:15	32	192	1	0	225	3	264	32	2	301	5	0	2	0	7	15	0	28	0	43	576
12:15 - 12:30	27	196	1	0	224	10	312	48	5	375	4	0	5	0	9	14	1	22	0	37	645
12:30 - 12:45	32	197	4	0	233	3	276	30	9	318	6	0	1	0	7	15	1	18	0	34	592
12:45 - 1:00	28	225	2	0	255	5	304	36	7	352	3	0	4	0	7	17	0	22	0	39	653
1:00 - 1:15	16	197	2	1	216	4	251	45	5	305	4	2	2	0	8	11	0	15	0	26	555
1:15 - 1:30	21	196	1	1	219	10	316	30	1	357	2	2	4	0	8	14	0	11	0	25	609
1:30 - 1:45	16	214	1	0	231	3	224	40	3	270	1	4	4	0	9	13	2	28	0	43	553
1:45 - 2:00	21	186	3	0	210	6	246	31	7	290	6	0	2	0	8	10	3	17	0	30	538
2:00 - 2:15	30	187	3	0	220	2	255	26	0	283	6	1	4	0	11	13	1	18	0	32	546
2:15 - 2:30	29	198	4	1	232	5	262	35	0	302	2	2	2	0	6	8	1	15	0	24	564
2:30 - 2:45	25	219	1	0	245	5	272	34	5	316	5	2	5	0	12	10	0	20	0	30	603
2:45 - 3:00	27	205	4	1	237	7	223	31	5	266	0	2	3	0	5	14	0	16	0	30	538
6 Hr Totals	575	4716	46	6	5343	125	6411	824	77	7437	93	31	55	0	179	265	19	419	0	703	13662
1 Hr Totals																					
9:00 - 10:00	70	640	5	0	715	18	899	104	7	1028	15	2	6	0	23	25	5	54	0	84	1850
9:15 - 10:15	79	684	8	0	771	19	949	129	9	1106	17	3	6	0	26	33	5	56	0	94	1997
9:30 - 10:30	89	729	6	0	824	16	999	143	8	1166	19	4	7	0	30	40	4	47	0	91	2111
9:45 - 10:45	95	733	7	0	835	16	1045	146	5	1212	15	5	6	0	26	40	3	55	0	98	2171
10:00 - 11:00	94	778	6	0	878	18	1136	162	6	1322	15	8	5	0	28	44	3	58	0	105	2333
10:15 - 11:15	89	803	6	0	898	21	1157	151	8	1337	17	7	4	0	28	43	2	62	0	107	2370
10:30 - 11:30	93	838	8	0	939	24	1176	142	14	1356	19	6	4	0	29	47	3	73	0	123	2447
10:45 - 11:45	104	852	6	1	963	27	1175	146	15	1363	20	5	5	0	30	50	3	79	0	132	2488
11:00 - 12:00	107	886	8	2	1003	26	1171	140	15	1352	19	6	6	0	31	42	2	77	0	121	2507
11:15 - 12:15	119	861	5	2	987	23	1147	139	13	1322	18	6	8	0	32	48	2	88	0	138	2479
11:30 - 12:30	118	825	4	2	949	28	1181	157	10	1376	15	5	12	0	32	50	2	88	0	140	2497
11:45 - 12:45	118	828	8	1	955	24	1151	152	18	1345	18	5	10	0	33	53	3	84	0	140	2473
12:00 - 1:00	119	810	8	0	937	21	1156	146	23	1346	18	0	12	0	30	61	2	90	0	153	2466
12:15 - 1:15	103	815	9	1	928	22	1143	159	26	1350	17	2	12	0	31	57	2	77	0	136	2445
12:30 - 1:30	97	815	9	2	923	22	1147	141	22	1332	15	4	11	0	30	57	1	66	0	124	2409
12:45 - 1:45	81	832	6	2	921	22	1095	151	16	1284	10	8	14	0	32	55	2	76	0	133	2370
1:00 - 2:00	74	793	7	2	876	23	1037	146	16	1222	13	8	12	0	33	48	5	71	0	124	2255
1:15 - 2:15	88	783	8	1	880	21	1041	127	11	1200	15	7	14	0	36	50	6	74	0	130	2246
1:30 - 2:30	96	785	11	1	893	16	987	132	10	1145	15	7	12	0	34	44	7	78	0	129	2201
1:45 - 2:45	105	790	11	1	907	18	1035	126	12	1191	19	5	13	0	37	41	5	70	0	116	2251
2:00 - 3:00	111	809	12	2	934	19	1012	126	10	1167	13	7	14	0	34	45	2	69	0	116	2251
PEAK HOUR																					
11:00 - 12:00	107	886	8	2	1003	26	1171	140	15	1352	19	6	6	0	31	42	2	77	0	121	2507

MEDIUMS TURNING MOVEMENT COUNT - SUMMARY

Counted by: VCU

Intersection of: US 13 | Date: September 02, 2023 | Saturday

and: Shopping Center Access | Weather: Sunny/Warm

Location: Accomack County, Virginia | Entered by: SN | Star Rating: 4

TIME	TRAFFIC FROM NORTH on: US 13					TRAFFIC FROM SOUTH on: US 13					TRAFFIC FROM EAST on: Auto Zone Access					TRAFFIC FROM WEST on: Shopping Center Access					TOTAL N + S + E + W
	RIGHT	THRU	LEFT	U-TN	TOTAL	RIGHT	THRU	LEFT	U-TN	TOTAL	RIGHT	THRU	LEFT	U-TN	TOTAL	RIGHT	THRU	LEFT	U-TN	TOTAL	
AM																					
9:00 - 9:15	0	1	0	0	1	0	5	0	0	5	0	0	0	0	0	0	0	0	0	0	6
9:15 - 9:30	0	1	0	0	1	0	5	0	0	5	0	0	0	0	0	0	0	0	0	0	6
9:30 - 9:45	1	3	0	0	4	0	2	0	0	2	0	0	0	0	0	0	0	0	0	0	6
9:45 - 10:00	0	2	0	0	2	0	1	0	0	1	0	0	0	0	0	0	0	0	0	0	3
10:00 - 10:15	1	1	0	0	2	0	2	0	0	2	0	0	0	0	0	0	0	0	0	0	4
10:15 - 10:30	1	0	0	0	1	1	4	1	0	6	0	0	0	0	0	0	0	1	0	1	8
10:30 - 10:45	0	3	0	0	3	0	2	0	0	2	0	0	1	0	1	0	0	0	0	0	6
10:45 - 11:00	0	1	0	0	1	0	3	0	0	3	0	0	0	0	0	0	0	1	0	1	5
11:00 - 11:15	0	2	0	0	2	0	2	0	0	2	0	0	0	0	0	0	0	0	0	0	4
11:15 - 11:30	0	2	0	0	2	0	2	0	0	2	0	0	0	0	0	0	0	0	0	0	4
11:30 - 11:45	0	2	0	0	2	0	6	0	0	6	0	0	0	0	0	0	0	0	0	0	8
11:45 - 12:00	1	2	0	0	3	0	1	0	0	1	0	0	0	0	0	0	0	1	0	1	5
12:00 - 12:15	1	1	0	0	2	1	2	1	0	4	0	0	1	0	1	0	0	0	0	0	7
12:15 - 12:30	2	3	0	0	5	0	5	0	0	5	0	0	0	0	0	0	0	1	0	1	11
12:30 - 12:45	1	1	0	0	2	0	1	0	0	1	0	0	0	0	0	1	0	0	0	1	4
12:45 - 1:00	0	1	0	0	1	1	1	0	0	2	0	0	0	0	0	1	0	1	0	2	5
1:00 - 1:15	0	4	0	0	4	1	3	0	0	4	1	0	0	0	1	0	0	1	0	1	10
1:15 - 1:30	0	2	0	0	2	0	0	0	0	0	0	0	0	0	0	0	0	0	0	0	2
1:30 - 1:45	0	1	0	0	1	0	2	0	0	2	0	0	0	0	0	0	0	0	0	0	3
1:45 - 2:00	0	2	0	0	2	0	1	1	0	2	0	0	0	0	0	0	0	0	0	0	4
2:00 - 2:15	0	1	0	0	1	0	1	1	0	2	0	0	0	0	0	0	0	1	0	1	4
2:15 - 2:30	0	0	0	0	0	0	2	0	0	2	0	0	0	0	0	1	0	0	0	1	3
2:30 - 2:45	0	0	0	0	0	0	4	0	0	4	0	0	0	0	0	0	0	0	0	0	4
2:45 - 3:00	0	2	0	0	2	0	3	0	0	3	0	0	0	0	0	0	0	0	0	0	5
6 Hr Totals	8	38	0	0	46	4	60	4	0	68	1	0	2	0	3	3	0	7	0	10	127
1 Hr Totals																					
9:00 - 10:00	1	7	0	0	8	0	13	0	0	13	0	0	0	0	0	0	0	0	0	0	21
9:15 - 10:15	2	7	0	0	9	0	10	0	0	10	0	0	0	0	0	0	0	0	0	0	19
9:30 - 10:30	3	6	0	0	9	1	9	1	0	11	0	0	0	0	0	0	0	1	0	1	21
9:45 - 10:45	2	6	0	0	8	1	9	1	0	11	0	0	1	0	1	0	0	1	0	1	21
10:00 - 11:00	2	5	0	0	7	1	11	1	0	13	0	0	1	0	1	0	0	2	0	2	23
10:15 - 11:15	1	6	0	0	7	1	11	1	0	13	0	0	1	0	1	0	0	2	0	2	23
10:30 - 11:30	0	8	0	0	8	0	9	0	0	9	0	0	1	0	1	0	0	1	0	1	19
10:45 - 11:45	0	7	0	0	7	0	13	0	0	13	0	0	0	0	0	0	0	1	0	1	21
11:00 - 12:00	1	8	0	0	9	0	11	0	0	11	0	0	0	0	0	0	0	1	0	1	21
11:15 - 12:15	2	7	0	0	9	1	11	1	0	13	0	0	1	0	1	0	0	1	0	1	24
11:30 - 12:30	4	8	0	0	12	1	14	1	0	16	0	0	1	0	1	0	0	2	0	2	31
11:45 - 12:45	5	7	0	0	12	1	9	1	0	11	0	0	1	0	1	1	0	2	0	3	27
12:00 - 1:00	4	6	0	0	10	2	9	1	0	12	0	0	1	0	1	2	0	2	0	4	27
12:15 - 1:15	3	9	0	0	12	2	10	0	0	12	1	0	0	0	1	2	0	3	0	5	30
12:30 - 1:30	1	8	0	0	9	2	5	0	0	7	1	0	0	0	1	2	0	2	0	4	21
12:45 - 1:45	0	8	0	0	8	2	6	0	0	8	1	0	0	0	1	1	0	2	0	3	20
1:00 - 2:00	0	9	0	0	9	1	6	1	0	8	1	0	0	0	1	0	0	1	0	1	19
1:15 - 2:15	0	6	0	0	6	0	4	2	0	6	0	0	0	0	0	0	0	1	0	1	13
1:30 - 2:30	0	4	0	0	4	0	6	2	0	8	0	0	0	0	0	1	0	1	0	2	14
1:45 - 2:45	0	3	0	0	3	0	8	2	0	10	0	0	0	0	0	1	0	1	0	2	15
2:00 - 3:00	0	3	0	0	3	0	10	1	0	11	0	0	0	0	0	1	0	1	0	2	16
PEAK HOUR																					
11:00 - 12:00	1	8	0	0	9	0	11	0	0	11	0	0	0	0	0	0	0	1	0	1	21

HEAVY TRUCKS TURNING MOVEMENT COUNT - SUMMARY

Counted by: VCU

Intersection of: US 13 | **Date: September 02, 2023** | **Saturday**

and: Shopping Center Access | **Weather: Sunny/Warm**

Location: Accomack County, Virginia | **Entered by: SN** | **Star Rating: 4**

TIME	TRAFFIC FROM NORTH on: US 13					TRAFFIC FROM SOUTH on: US 13					TRAFFIC FROM EAST on: Auto Zone Access					TRAFFIC FROM WEST on: Shopping Center Access					TOTAL N + S + E + W
	RIGHT	THRU	LEFT	U-TN	TOTAL	RIGHT	THRU	LEFT	U-TN	TOTAL	RIGHT	THRU	LEFT	U-TN	TOTAL	RIGHT	THRU	LEFT	U-TN	TOTAL	
AM																					
9:00 - 9:15	0	2	0	0	2	0	3	1	0	4	0	0	0	0	0	0	0	0	0	0	6
9:15 - 9:30	0	4	0	0	4	0	4	0	0	4	0	0	0	0	0	0	0	0	0	0	8
9:30 - 9:45	0	3	0	0	3	0	0	0	0	0	0	0	0	0	0	0	0	0	0	0	3
9:45 - 10:00	0	3	0	0	3	0	3	0	0	3	0	0	0	0	0	0	0	1	0	1	7
10:00 - 10:15	0	2	0	0	2	0	1	0	0	1	0	0	0	0	0	0	0	0	0	0	3
10:15 - 10:30	0	3	0	0	3	0	6	0	0	6	0	0	0	0	0	0	0	0	0	0	9
10:30 - 10:45	0	4	0	0	4	0	4	0	0	4	0	0	0	0	0	0	0	0	0	0	8
10:45 - 11:00	0	2	0	0	2	0	2	0	0	2	0	0	0	0	0	0	0	0	0	0	4
11:00 - 11:15	0	3	0	0	3	0	2	0	0	2	0	0	0	0	0	0	0	0	0	0	5
11:15 - 11:30	0	7	0	0	7	0	3	0	0	3	0	0	0	0	0	0	0	0	0	0	10
11:30 - 11:45	0	4	0	0	4	0	2	0	0	2	0	0	0	0	0	0	0	0	0	0	6
11:45 - 12:00	0	3	0	0	3	0	5	0	0	5	0	0	0	0	0	0	0	0	0	0	8
12:00 - 12:15	0	1	0	0	1	0	0	0	0	0	0	0	0	0	0	0	0	0	0	0	1
12:15 - 12:30	0	0	0	0	0	0	1	0	0	1	0	0	0	0	0	0	0	0	0	0	1
12:30 - 12:45	0	2	0	0	2	0	1	0	0	1	0	0	0	0	0	0	0	0	0	0	3
12:45 - 1:00	0	2	0	0	2	0	3	0	0	3	0	0	0	0	0	0	0	0	0	0	5
1:00 - 1:15	0	2	0	0	2	0	7	0	0	7	0	0	0	0	0	0	0	0	0	0	9
1:15 - 1:30	0	4	0	0	4	0	2	0	0	2	0	0	0	0	0	0	0	0	0	0	6
1:30 - 1:45	0	2	0	0	2	0	3	0	0	3	0	0	0	0	0	0	0	0	0	0	5
1:45 - 2:00	0	2	0	0	2	0	2	0	0	2	0	0	0	0	0	0	0	0	0	0	4
2:00 - 2:15	0	0	0	0	0	0	1	0	0	1	0	0	0	0	0	0	0	0	0	0	1
2:15 - 2:30	0	3	0	0	3	0	6	0	0	6	0	0	0	0	0	0	0	0	0	0	9
2:30 - 2:45	0	4	0	0	4	0	2	1	0	3	0	0	0	0	0	0	0	0	0	0	7
2:45 - 3:00	0	2	0	0	2	0	2	0	0	2	0	0	0	0	0	0	0	0	0	0	4
6 Hr Totals	0	64	0	0	64	0	65	2	0	67	0	0	0	0	0	0	0	1	0	1	132
1 Hr Totals																					
9:00 - 10:00	0	12	0	0	12	0	10	1	0	11	0	0	0	0	0	0	0	1	0	1	24
9:15 - 10:15	0	12	0	0	12	0	8	0	0	8	0	0	0	0	0	0	0	1	0	1	21
9:30 - 10:30	0	11	0	0	11	0	10	0	0	10	0	0	0	0	0	0	0	1	0	1	22
9:45 - 10:45	0	12	0	0	12	0	14	0	0	14	0	0	0	0	0	0	0	1	0	1	27
10:00 - 11:00	0	11	0	0	11	0	13	0	0	13	0	0	0	0	0	0	0	0	0	0	24
10:15 - 11:15	0	12	0	0	12	0	14	0	0	14	0	0	0	0	0	0	0	0	0	0	26
10:30 - 11:30	0	16	0	0	16	0	11	0	0	11	0	0	0	0	0	0	0	0	0	0	27
10:45 - 11:45	0	16	0	0	16	0	9	0	0	9	0	0	0	0	0	0	0	0	0	0	25
11:00 - 12:00	0	17	0	0	17	0	12	0	0	12	0	0	0	0	0	0	0	0	0	0	29
11:15 - 12:15	0	15	0	0	15	0	10	0	0	10	0	0	0	0	0	0	0	0	0	0	25
11:30 - 12:30	0	8	0	0	8	0	8	0	0	8	0	0	0	0	0	0	0	0	0	0	16
11:45 - 12:45	0	6	0	0	6	0	7	0	0	7	0	0	0	0	0	0	0	0	0	0	13
12:00 - 1:00	0	5	0	0	5	0	5	0	0	5	0	0	0	0	0	0	0	0	0	0	10
12:15 - 1:15	0	6	0	0	6	0	12	0	0	12	0	0	0	0	0	0	0	0	0	0	18
12:30 - 1:30	0	10	0	0	10	0	13	0	0	13	0	0	0	0	0	0	0	0	0	0	23
12:45 - 1:45	0	10	0	0	10	0	15	0	0	15	0	0	0	0	0	0	0	0	0	0	25
1:00 - 2:00	0	10	0	0	10	0	14	0	0	14	0	0	0	0	0	0	0	0	0	0	24
1:15 - 2:15	0	8	0	0	8	0	8	0	0	8	0	0	0	0	0	0	0	0	0	0	16
1:30 - 2:30	0	7	0	0	7	0	12	0	0	12	0	0	0	0	0	0	0	0	0	0	19
1:45 - 2:45	0	9	0	0	9	0	11	1	0	12	0	0	0	0	0	0	0	0	0	0	21
2:00 - 3:00	0	9	0	0	9	0	11	1	0	12	0	0	0	0	0	0	0	0	0	0	21
PEAK HOUR																					
11:00 - 12:00	0	17	0	0	17	0	12	0	0	12	0	0	0	0	0	0	0	0	0	0	29

BICYCLES TURNING MOVEMENT COUNT - SUMMARY

Counted by: VCU

Intersection of: US 13 | Date: September 02, 2023 | Saturday

and: Shopping Center Access | Weather: Sunny/Warm

Location: Accomack County, Virginia | Entered by: SN | Star Rating: 4

TIME	TRAFFIC FROM NORTH on: US 13					TRAFFIC FROM SOUTH on: US 13					TRAFFIC FROM EAST on: Auto Zone Access					TRAFFIC FROM WEST on: Shopping Center Access					TOTAL N + S + E + W
	RIGHT	THRU	LEFT	U-TN	TOTAL	RIGHT	THRU	LEFT	U-TN	TOTAL	RIGHT	THRU	LEFT	U-TN	TOTAL	RIGHT	THRU	LEFT	U-TN	TOTAL	
AM																					
9:00 - 9:15	0	0	0	0	0	0	0	0	0	0	0	0	0	0	0	0	0	0	0	0	0
9:15 - 9:30	0	0	0	0	0	0	0	0	0	0	0	0	0	0	0	0	0	0	0	0	0
9:30 - 9:45	0	0	0	0	0	0	0	0	0	0	0	0	0	0	0	0	0	0	0	0	0
9:45 - 10:00	0	0	0	0	0	0	0	0	0	0	0	0	0	0	0	0	0	0	0	0	0
10:00 - 10:15	0	0	0	0	0	0	0	0	0	0	0	0	0	0	0	0	0	0	0	0	0
10:15 - 10:30	1	0	0	0	1	0	0	0	0	0	0	0	0	0	0	0	0	0	0	0	1
10:30 - 10:45	0	0	0	0	0	0	0	0	0	0	0	0	0	0	0	0	0	0	0	0	0
10:45 - 11:00	0	0	0	0	0	0	0	0	0	0	0	0	0	0	0	0	0	0	0	0	0
11:00 - 11:15	0	0	0	0	0	0	0	0	0	0	0	0	0	0	0	0	0	0	0	0	0
11:15 - 11:30	0	0	0	0	0	0	0	0	0	0	0	0	0	0	0	0	0	0	0	0	0
11:30 - 11:45	0	0	0	0	0	0	0	0	0	0	0	0	0	0	0	0	0	0	0	0	0
11:45 - 12:00	0	0	0	0	0	0	0	0	0	0	0	0	0	0	0	0	0	0	0	0	0
12:00 - 12:15	0	0	0	0	0	0	0	0	0	0	0	0	0	0	0	0	0	0	0	0	0
12:15 - 12:30	1	0	0	0	1	0	0	0	0	0	0	0	0	0	0	0	0	0	0	0	1
12:30 - 12:45	0	0	0	0	0	0	0	0	0	0	0	0	0	0	0	0	0	0	0	0	0
12:45 - 1:00	0	0	0	0	0	0	0	0	0	0	0	0	0	0	0	0	0	0	0	0	0
1:00 - 1:15	0	0	0	0	0	0	0	0	0	0	0	0	0	0	0	0	0	0	0	0	0
1:15 - 1:30	0	0	0	0	0	0	0	0	0	0	0	0	0	0	0	0	0	0	0	0	0
1:30 - 1:45	0	0	0	0	0	0	0	0	0	0	0	0	0	0	0	0	0	0	0	0	0
1:45 - 2:00	0	0	0	0	0	0	0	0	0	0	0	0	0	0	0	0	0	0	0	0	0
2:00 - 2:15	0	0	0	0	0	0	0	0	0	0	0	0	0	0	0	0	0	0	0	0	0
2:15 - 2:30	0	0	0	0	0	0	0	0	0	0	0	0	0	0	0	0	0	0	0	0	0
2:30 - 2:45	0	0	0	0	0	0	0	0	0	0	0	0	0	0	0	0	0	0	0	0	0
2:45 - 3:00	0	0	0	0	0	0	0	0	0	0	0	0	0	0	0	0	0	0	0	0	0
6 Hr Totals	2	0	0	0	2	0	0	0	0	0	0	0	0	0	0	0	0	0	0	0	2
1 Hr Totals																					
9:00 - 10:00	0	0	0	0	0	0	0	0	0	0	0	0	0	0	0	0	0	0	0	0	0
9:15 - 10:15	0	0	0	0	0	0	0	0	0	0	0	0	0	0	0	0	0	0	0	0	0
9:30 - 10:30	1	0	0	0	1	0	0	0	0	0	0	0	0	0	0	0	0	0	0	0	1
9:45 - 10:45	1	0	0	0	1	0	0	0	0	0	0	0	0	0	0	0	0	0	0	0	1
10:00 - 11:00	1	0	0	0	1	0	0	0	0	0	0	0	0	0	0	0	0	0	0	0	1
10:15 - 11:15	1	0	0	0	1	0	0	0	0	0	0	0	0	0	0	0	0	0	0	0	1
10:30 - 11:30	0	0	0	0	0	0	0	0	0	0	0	0	0	0	0	0	0	0	0	0	0
10:45 - 11:45	0	0	0	0	0	0	0	0	0	0	0	0	0	0	0	0	0	0	0	0	0
11:00 - 12:00	0	0	0	0	0	0	0	0	0	0	0	0	0	0	0	0	0	0	0	0	0
11:15 - 12:15	0	0	0	0	0	0	0	0	0	0	0	0	0	0	0	0	0	0	0	0	0
11:30 - 12:30	1	0	0	0	1	0	0	0	0	0	0	0	0	0	0	0	0	0	0	0	1
11:45 - 12:45	1	0	0	0	1	0	0	0	0	0	0	0	0	0	0	0	0	0	0	0	1
12:00 - 1:00	1	0	0	0	1	0	0	0	0	0	0	0	0	0	0	0	0	0	0	0	1
12:15 - 1:15	1	0	0	0	1	0	0	0	0	0	0	0	0	0	0	0	0	0	0	0	1
12:30 - 1:30	0	0	0	0	0	0	0	0	0	0	0	0	0	0	0	0	0	0	0	0	0
12:45 - 1:45	0	0	0	0	0	0	0	0	0	0	0	0	0	0	0	0	0	0	0	0	0
1:00 - 2:00	0	0	0	0	0	0	0	0	0	0	0	0	0	0	0	0	0	0	0	0	0
1:15 - 2:15	0	0	0	0	0	0	0	0	0	0	0	0	0	0	0	0	0	0	0	0	0
1:30 - 2:30	0	0	0	0	0	0	0	0	0	0	0	0	0	0	0	0	0	0	0	0	0
1:45 - 2:45	0	0	0	0	0	0	0	0	0	0	0	0	0	0	0	0	0	0	0	0	0
2:00 - 3:00	0	0	0	0	0	0	0	0	0	0	0	0	0	0	0	0	0	0	0	0	0
PEAK HOUR																					
11:00 - 12:00	0	0	0	0	0	0	0	0	0	0	0	0	0	0	0	0	0	0	0	0	0

PEDESTRIAN AND BICYCLE OBSERVATIONS - SUMMARY

Counted by: VCU

Intersection of: US 13 | Date: September 02, 2023 | Saturday

and: Shopping Center Access | Weather: Sunny/Warm

Location: Accomack County, Virginia | Entered by: SN | Star Rating: 4

TIME	NORTH LEG US 13		SOUTH LEG US 13	
	Pedestrians	Bicycles	Pedestrians	Bicycles
AM				
9:00 - 9:15	0	0	0	0
9:15 - 9:30	0	0	0	0
9:30 - 9:45	0	0	0	0
9:45 - 10:00	0	0	0	0
10:00 - 10:15	0	0	0	0
10:15 - 10:30	0	0	0	0
10:30 - 10:45	0	0	0	0
10:45 - 11:00	0	0	0	0
11:00 - 11:15	0	0	0	0
11:15 - 11:30	0	0	0	0
11:30 - 11:45	0	0	0	0
11:45 - 12:00	0	0	0	0
12:00 - 12:15	0	0	0	0
12:15 - 12:30	0	0	0	0
12:30 - 12:45	0	0	0	0
12:45 - 1:00	0	0	0	0
1:00 - 1:15	0	0	0	0
1:15 - 1:30	0	0	0	0
1:30 - 1:45	0	0	0	0
1:45 - 2:00	0	0	0	0
2:00 - 2:15	0	0	0	0
2:15 - 2:30	0	0	0	0
2:30 - 2:45	0	0	0	0
2:45 - 3:00	0	0	0	0
TOTALS	0	0	0	0

	EAST LEG Auto Zone Access		WEST LEG Shopping Center Access	
	Pedestrians	Bicycles	Pedestrians	Bicycles
AM				
9:00 - 9:15	0	0	0	0
9:15 - 9:30	0	0	0	0
9:30 - 9:45	0	0	0	0
9:45 - 10:00	0	0	0	0
10:00 - 10:15	0	0	0	0
10:15 - 10:30	0	0	0	0
10:30 - 10:45	0	0	0	0
10:45 - 11:00	0	0	0	0
11:00 - 11:15	0	0	0	0
11:15 - 11:30	0	0	0	0
11:30 - 11:45	0	0	0	0
11:45 - 12:00	0	0	0	0
12:00 - 12:15	0	0	0	0
12:15 - 12:30	0	0	0	0
12:30 - 12:45	0	0	0	0
12:45 - 1:00	0	0	0	0
1:00 - 1:15	0	0	0	0
1:15 - 1:30	0	0	0	0
1:30 - 1:45	0	0	0	0
1:45 - 2:00	0	0	0	0
2:00 - 2:15	0	0	0	0
2:15 - 2:30	0	0	0	0
2:30 - 2:45	0	0	0	0
2:45 - 3:00	0	0	0	0
TOTALS	0	0	0	0

TOTALS TURNING MOVEMENT COUNT - SUMMARY

Counted by: VCU

Intersection of: US 13 | Date: August 31, 2023 | Thursday

and: VA 179 | Weather: Sunny/Warm

Location: Accomack County, Virginia | Entered by: SN | Star Rating: 4

TIME	TRAFFIC FROM NORTH on: US 13					TRAFFIC FROM SOUTH on: US 13					TRAFFIC FROM EAST on: VA 179					TRAFFIC FROM WEST on: VA 179					TOTAL N + S + E + W
	RIGHT	THRU	LEFT	U-TN	TOTAL	RIGHT	THRU	LEFT	U-TN	TOTAL	RIGHT	THRU	LEFT	U-TN	TOTAL	RIGHT	THRU	LEFT	U-TN	TOTAL	
AM																					
7:00 - 7:15	20	69	1	4	94	0	76	8	0	84	5	4	1	0	10	0	4	19	0	23	211
7:15 - 7:30	16	100	1	1	118	0	94	20	0	114	5	5	0	0	10	1	4	16	0	21	263
7:30 - 7:45	19	97	2	2	120	0	104	27	0	131	5	6	0	0	11	1	5	24	0	30	292
7:45 - 8:00	33	99	6	4	142	0	116	19	0	135	7	8	0	0	15	0	3	18	0	21	313
8:00 - 8:15	23	87	5	2	117	3	90	17	0	110	7	10	0	0	17	22	7	15	0	44	288
8:15 - 8:30	13	72	8	5	98	0	110	32	0	142	7	12	0	0	19	25	9	12	0	46	305
8:30 - 8:45	18	72	9	1	100	0	97	28	0	125	6	6	0	0	12	17	5	18	0	40	277
8:45 - 9:00	19	81	7	0	107	0	88	19	0	107	5	9	2	0	16	27	6	21	0	54	284
2 Hr Totals	161	677	39	19	896	3	775	170	0	948	47	60	3	0	110	93	43	143	0	279	2233
1 Hr Totals																					
7:00 - 8:00	88	365	10	11	474	0	390	74	0	464	22	23	1	0	46	2	16	77	0	95	1079
7:15 - 8:15	91	383	14	9	497	3	404	83	0	490	24	29	0	0	53	24	19	73	0	116	1156
7:30 - 8:30	88	355	21	13	477	3	420	95	0	518	26	36	0	0	62	48	24	69	0	141	1198
7:45 - 8:45	87	330	28	12	457	3	413	96	0	512	27	36	0	0	63	64	24	63	0	151	1183
8:00 - 9:00	73	312	29	8	422	3	385	96	0	484	25	37	2	0	64	91	27	66	0	184	1154
PEAK HOUR																					
7:30 - 8:30	88	355	21	13	477	3	420	95	0	518	26	36	0	0	62	48	24	69	0	141	1198
PM																					
4:00 - 4:15	31	180	15	6	232	3	192	31	0	226	21	19	1	0	41	24	18	49	2	93	592
4:15 - 4:30	35	163	13	8	219	2	160	12	0	174	13	7	0	0	20	30	12	39	0	81	494
4:30 - 4:45	26	179	17	3	225	6	181	22	1	210	12	10	3	0	25	26	12	47	0	85	545
4:45 - 5:00	43	197	15	5	260	2	156	14	0	172	7	11	3	0	21	15	8	39	0	62	515
5:00 - 5:15	48	210	16	5	279	5	140	15	0	160	10	14	2	0	26	36	15	27	0	78	543
5:15 - 5:30	46	191	15	5	257	3	156	17	0	176	15	10	4	0	29	21	17	35	0	73	535
5:30 - 5:45	45	132	14	2	193	2	137	17	0	156	10	13	1	0	24	23	9	27	0	59	432
5:45 - 6:00	37	146	10	2	195	1	161	23	0	185	13	8	2	0	23	14	2	28	0	44	447
2 Hr Totals	311	1398	115	36	1860	24	1283	151	1	1459	101	92	16	0	209	189	93	291	2	575	4103
1 Hr Totals																					
4:00 - 5:00	135	719	60	22	936	13	689	79	1	782	53	47	7	0	107	95	50	174	2	321	2146
4:15 - 5:15	152	749	61	21	983	15	637	63	1	716	42	42	8	0	92	107	47	152	0	306	2097
4:30 - 5:30	163	777	63	18	1021	16	633	68	1	718	44	45	12	0	101	98	52	148	0	298	2138
4:45 - 5:45	182	730	60	17	989	12	589	63	0	664	42	48	10	0	100	95	49	128	0	272	2025
5:00 - 6:00	176	679	55	14	924	11	594	72	0	677	48	45	9	0	102	94	43	117	0	254	1957
PEAK HOUR																					
4:00 - 5:00	135	719	60	22	936	13	689	79	1	782	53	47	7	0	107	95	50	174	2	321	2146

CARS TURNING MOVEMENT COUNT - SUMMARY

Counted by: VCU

Intersection of: US 13 | Date: August 31, 2023 | Thursday

and: VA 179 | Weather: Sunny/Warm

Location: Accomack County, Virginia | Entered by: SN | Star Rating: 4

TIME	TRAFFIC FROM NORTH on: US 13					TRAFFIC FROM SOUTH on: US 13					TRAFFIC FROM EAST on: VA 179					TRAFFIC FROM WEST on: VA 179					TOTAL N + S + E + W
	RIGHT	THRU	LEFT	U-TN	TOTAL	RIGHT	THRU	LEFT	U-TN	TOTAL	RIGHT	THRU	LEFT	U-TN	TOTAL	RIGHT	THRU	LEFT	U-TN	TOTAL	
AM																					
7:00 - 7:15	16	61	1	4	82	0	70	8	0	78	5	4	1	0	10	0	4	19	0	23	193
7:15 - 7:30	15	84	1	1	101	0	88	19	0	107	5	5	0	0	10	1	4	15	0	20	238
7:30 - 7:45	16	90	2	2	110	0	96	27	0	123	5	6	0	0	11	1	5	24	0	30	274
7:45 - 8:00	32	84	6	4	126	0	102	19	0	121	7	7	0	0	14	0	3	17	0	20	281
8:00 - 8:15	21	74	4	2	101	3	81	17	0	101	7	10	0	0	17	19	7	15	0	41	260
8:15 - 8:30	13	64	8	4	89	0	99	28	0	127	7	12	0	0	19	24	9	12	0	45	280
8:30 - 8:45	18	68	9	1	96	0	81	28	0	109	6	6	0	0	12	16	5	18	0	39	256
8:45 - 9:00	16	69	6	0	91	0	82	19	0	101	5	9	2	0	16	24	5	20	0	49	257
2 Hr Totals	147	594	37	18	796	3	699	165	0	867	47	59	3	0	109	85	42	140	0	267	2039
1 Hr Totals																					
7:00 - 8:00	79	319	10	11	419	0	356	73	0	429	22	22	1	0	45	2	16	75	0	93	986
7:15 - 8:15	84	332	13	9	438	3	367	82	0	452	24	28	0	0	52	21	19	71	0	111	1053
7:30 - 8:30	82	312	20	12	426	3	378	91	0	472	26	35	0	0	61	44	24	68	0	136	1095
7:45 - 8:45	84	290	27	11	412	3	363	92	0	458	27	35	0	0	62	59	24	62	0	145	1077
8:00 - 9:00	68	275	27	7	377	3	343	92	0	438	25	37	2	0	64	83	26	65	0	174	1053
PEAK HOUR																					
7:30 - 8:30	82	312	20	12	426	3	378	91	0	472	26	35	0	0	61	44	24	68	0	136	1095
PM																					
4:00 - 4:15	31	167	15	5	218	3	176	31	0	210	20	17	1	0	38	23	18	48	2	91	557
4:15 - 4:30	35	155	13	8	211	2	143	12	0	157	13	6	0	0	19	30	12	38	0	80	467
4:30 - 4:45	26	174	16	2	218	6	173	22	1	202	12	10	3	0	25	26	11	46	0	83	528
4:45 - 5:00	43	187	15	4	249	2	144	14	0	160	7	11	3	0	21	15	8	37	0	60	490
5:00 - 5:15	48	196	16	5	265	5	130	15	0	150	10	14	2	0	26	36	15	27	0	78	519
5:15 - 5:30	46	177	15	5	243	3	148	17	0	168	14	10	4	0	28	21	17	34	0	72	511
5:30 - 5:45	44	124	14	2	184	2	124	17	0	143	10	13	1	0	24	23	9	26	0	58	409
5:45 - 6:00	36	131	10	2	179	1	151	23	0	175	13	8	2	0	23	14	2	28	0	44	421
2 Hr Totals	309	1311	114	33	1767	24	1189	151	1	1365	99	89	16	0	204	188	92	284	2	566	3902
1 Hr Totals																					
4:00 - 5:00	135	683	59	19	896	13	636	79	1	729	52	44	7	0	103	94	49	169	2	314	2042
4:15 - 5:15	152	712	60	19	943	15	590	63	1	669	42	41	8	0	91	107	46	148	0	301	2004
4:30 - 5:30	163	734	62	16	975	16	595	68	1	680	43	45	12	0	100	98	51	144	0	293	2048
4:45 - 5:45	181	684	60	16	941	12	546	63	0	621	41	48	10	0	99	95	49	124	0	268	1929
5:00 - 6:00	174	628	55	14	871	11	553	72	0	636	47	45	9	0	101	94	43	115	0	252	1860
PEAK HOUR																					
4:00 - 5:00	135	683	59	19	896	13	636	79	1	729	52	44	7	0	103	94	49	169	2	314	2042

MEDIUMS TURNING MOVEMENT COUNT - SUMMARY

Counted by: VCU

Intersection of: US 13 | Date: August 31, 2023 | Thursday

and: VA 179 | Weather: Sunny/Warm

Location: Accomack County, Virginia | Entered by: SN | Star Rating: 4

TIME	TRAFFIC FROM NORTH on: US 13					TRAFFIC FROM SOUTH on: US 13					TRAFFIC FROM EAST on: VA 179					TRAFFIC FROM WEST on: VA 179					TOTAL N + S + E + W
	RIGHT	THRU	LEFT	U-TN	TOTAL	RIGHT	THRU	LEFT	U-TN	TOTAL	RIGHT	THRU	LEFT	U-TN	TOTAL	RIGHT	THRU	LEFT	U-TN	TOTAL	
AM																					
7:00 - 7:15	1	0	0	0	1	0	1	0	0	1	0	0	0	0	0	0	0	0	0	0	2
7:15 - 7:30	1	4	0	0	5	0	2	1	0	3	0	0	0	0	0	0	0	1	0	1	9
7:30 - 7:45	3	2	0	0	5	0	2	0	0	2	0	0	0	0	0	0	0	0	0	0	7
7:45 - 8:00	1	9	0	0	10	0	7	0	0	7	0	1	0	0	1	0	0	1	0	1	19
8:00 - 8:15	1	5	1	0	7	0	4	0	0	4	0	0	0	0	0	3	0	0	0	3	14
8:15 - 8:30	0	1	0	1	2	0	4	4	0	8	0	0	0	0	0	1	0	0	0	1	11
8:30 - 8:45	0	2	0	0	2	0	5	0	0	5	0	0	0	0	0	1	0	0	0	1	8
8:45 - 9:00	0	6	1	0	7	0	2	0	0	2	0	0	0	0	0	2	1	1	0	4	13
2 Hr Totals	7	29	2	1	39	0	27	5	0	32	0	1	0	0	1	7	1	3	0	11	83
1 Hr Totals																					
7:00 - 8:00	6	15	0	0	21	0	12	1	0	13	0	1	0	0	1	0	0	2	0	2	37
7:15 - 8:15	6	20	1	0	27	0	15	1	0	16	0	1	0	0	1	3	0	2	0	5	49
7:30 - 8:30	5	17	1	1	24	0	17	4	0	21	0	1	0	0	1	4	0	1	0	5	51
7:45 - 8:45	2	17	1	1	21	0	20	4	0	24	0	1	0	0	1	5	0	1	0	6	52
8:00 - 9:00	1	14	2	1	18	0	15	4	0	19	0	0	0	0	0	7	1	1	0	9	46
PEAK HOUR																					
7:30 - 8:30	5	17	1	1	24	0	17	4	0	21	0	1	0	0	1	4	0	1	0	5	51
PM																					
4:00 - 4:15	0	4	0	1	5	0	4	0	0	4	1	2	0	0	3	1	0	1	0	2	14
4:15 - 4:30	0	1	0	0	1	0	6	0	0	6	0	1	0	0	1	0	0	0	0	0	8
4:30 - 4:45	0	4	1	1	6	0	2	0	0	2	0	0	0	0	0	0	1	1	0	2	10
4:45 - 5:00	0	1	0	1	2	0	5	0	0	5	0	0	0	0	0	0	0	2	0	2	9
5:00 - 5:15	0	4	0	0	4	0	2	0	0	2	0	0	0	0	0	0	0	0	0	0	6
5:15 - 5:30	0	4	0	0	4	0	1	0	0	1	1	0	0	0	1	0	0	0	0	0	6
5:30 - 5:45	1	3	0	0	4	0	3	0	0	3	0	0	0	0	0	0	0	1	0	1	8
5:45 - 6:00	1	3	0	0	4	0	1	0	0	1	0	0	0	0	0	0	0	0	0	0	5
2 Hr Totals	2	24	1	3	30	0	24	0	0	24	2	3	0	0	5	1	1	5	0	7	66
1 Hr Totals																					
4:00 - 5:00	0	10	1	3	14	0	17	0	0	17	1	3	0	0	4	1	1	4	0	6	41
4:15 - 5:15	0	10	1	2	13	0	15	0	0	15	0	1	0	0	1	0	1	3	0	4	33
4:30 - 5:30	0	13	1	2	16	0	10	0	0	10	1	0	0	0	1	0	1	3	0	4	31
4:45 - 5:45	1	12	0	1	14	0	11	0	0	11	1	0	0	0	1	0	0	3	0	3	29
5:00 - 6:00	2	14	0	0	16	0	7	0	0	7	1	0	0	0	1	0	0	1	0	1	25
PEAK HOUR																					
4:00 - 5:00	0	10	1	3	14	0	17	0	0	17	1	3	0	0	4	1	1	4	0	6	41

HEAVY TRUCKS TURNING MOVEMENT COUNT - SUMMARY

Counted by: VCU

Intersection of: US 13 | Date: August 31, 2023 | Thursday

and: VA 179 | Weather: Sunny/Warm

Location: Accomack County, Virginia | Entered by: SN | Star Rating: 4

TIME	TRAFFIC FROM NORTH on: US 13					TRAFFIC FROM SOUTH on: US 13					TRAFFIC FROM EAST on: VA 179					TRAFFIC FROM WEST on: VA 179					TOTAL N + S + E + W
	RIGHT	THRU	LEFT	U-TN	TOTAL	RIGHT	THRU	LEFT	U-TN	TOTAL	RIGHT	THRU	LEFT	U-TN	TOTAL	RIGHT	THRU	LEFT	U-TN	TOTAL	
AM																					
7:00 - 7:15	3	8	0	0	11	0	5	0	0	5	0	0	0	0	0	0	0	0	0	0	16
7:15 - 7:30	0	12	0	0	12	0	4	0	0	4	0	0	0	0	0	0	0	0	0	0	16
7:30 - 7:45	0	5	0	0	5	0	6	0	0	6	0	0	0	0	0	0	0	0	0	0	11
7:45 - 8:00	0	6	0	0	6	0	7	0	0	7	0	0	0	0	0	0	0	0	0	0	13
8:00 - 8:15	1	8	0	0	9	0	5	0	0	5	0	0	0	0	0	0	0	0	0	0	14
8:15 - 8:30	0	7	0	0	7	0	7	0	0	7	0	0	0	0	0	0	0	0	0	0	14
8:30 - 8:45	0	2	0	0	2	0	11	0	0	11	0	0	0	0	0	0	0	0	0	0	13
8:45 - 9:00	3	6	0	0	9	0	4	0	0	4	0	0	0	0	0	1	0	0	0	1	14
2 Hr Totals	7	54	0	0	61	0	49	0	0	49	0	0	0	0	0	1	0	0	0	1	111
1 Hr Totals																					
7:00 - 8:00	3	31	0	0	34	0	22	0	0	22	0	0	0	0	0	0	0	0	0	0	56
7:15 - 8:15	1	31	0	0	32	0	22	0	0	22	0	0	0	0	0	0	0	0	0	0	54
7:30 - 8:30	1	26	0	0	27	0	25	0	0	25	0	0	0	0	0	0	0	0	0	0	52
7:45 - 8:45	1	23	0	0	24	0	30	0	0	30	0	0	0	0	0	0	0	0	0	0	54
8:00 - 9:00	4	23	0	0	27	0	27	0	0	27	0	0	0	0	0	1	0	0	0	1	55
PEAK HOUR																					
7:30 - 8:30	1	26	0	0	27	0	25	0	0	25	0	0	0	0	0	0	0	0	0	0	52
PM																					
4:00 - 4:15	0	9	0	0	9	0	12	0	0	12	0	0	0	0	0	0	0	0	0	0	21
4:15 - 4:30	0	7	0	0	7	0	11	0	0	11	0	0	0	0	0	0	0	1	0	1	19
4:30 - 4:45	0	1	0	0	1	0	6	0	0	6	0	0	0	0	0	0	0	0	0	0	7
4:45 - 5:00	0	9	0	0	9	0	7	0	0	7	0	0	0	0	0	0	0	0	0	0	16
5:00 - 5:15	0	10	0	0	10	0	8	0	0	8	0	0	0	0	0	0	0	0	0	0	18
5:15 - 5:30	0	10	0	0	10	0	7	0	0	7	0	0	0	0	0	0	0	1	0	1	18
5:30 - 5:45	0	5	0	0	5	0	10	0	0	10	0	0	0	0	0	0	0	0	0	0	15
5:45 - 6:00	0	12	0	0	12	0	9	0	0	9	0	0	0	0	0	0	0	0	0	0	21
2 Hr Totals	0	63	0	0	63	0	70	0	0	70	0	0	0	0	0	0	0	2	0	2	135
1 Hr Totals																					
4:00 - 5:00	0	26	0	0	26	0	36	0	0	36	0	0	0	0	0	0	0	1	0	1	63
4:15 - 5:15	0	27	0	0	27	0	32	0	0	32	0	0	0	0	0	0	0	1	0	1	60
4:30 - 5:30	0	30	0	0	30	0	28	0	0	28	0	0	0	0	0	0	0	1	0	1	59
4:45 - 5:45	0	34	0	0	34	0	32	0	0	32	0	0	0	0	0	0	0	1	0	1	67
5:00 - 6:00	0	37	0	0	37	0	34	0	0	34	0	0	0	0	0	0	0	1	0	1	72
PEAK HOUR																					
4:00 - 5:00	0	26	0	0	26	0	36	0	0	36	0	0	0	0	0	0	0	1	0	1	63

BICYCLES TURNING MOVEMENT COUNT - SUMMARY

Counted by: VCU

Intersection of: US 13 | Date: August 31, 2023 | Thursday

and: VA 179 | Weather: Sunny/Warm

Location: Accomack County, Virginia | Entered by: SN | Star Rating: 4

TIME	TRAFFIC FROM NORTH on: US 13					TRAFFIC FROM SOUTH on: US 13					TRAFFIC FROM EAST on: VA 179					TRAFFIC FROM WEST on: VA 179					TOTAL N + S + E + W
	RIGHT	THRU	LEFT	U-TN	TOTAL	RIGHT	THRU	LEFT	U-TN	TOTAL	RIGHT	THRU	LEFT	U-TN	TOTAL	RIGHT	THRU	LEFT	U-TN	TOTAL	
AM																					
7:00 - 7:15	0	0	0	0	0	0	0	0	0	0	0	0	0	0	0	0	0	0	0	0	0
7:15 - 7:30	0	0	0	0	0	0	0	0	0	0	0	0	0	0	0	0	0	0	0	0	0
7:30 - 7:45	0	0	0	0	0	0	0	0	0	0	0	0	0	0	0	0	0	0	0	0	0
7:45 - 8:00	0	0	0	0	0	0	0	0	0	0	0	0	0	0	0	0	0	0	0	0	0
8:00 - 8:15	0	0	0	0	0	0	0	0	0	0	0	0	0	0	0	0	0	0	0	0	0
8:15 - 8:30	0	0	0	0	0	0	0	0	0	0	0	0	0	0	0	0	0	0	0	0	0
8:30 - 8:45	0	0	0	0	0	0	0	0	0	0	0	0	0	0	0	0	0	0	0	0	0
8:45 - 9:00	0	0	0	0	0	0	0	0	0	0	0	0	0	0	0	0	0	0	0	0	0
2 Hr Totals	0	0	0	0	0	0	0	0	0	0	0	0	0	0	0	0	0	0	0	0	0
1 Hr Totals																					
7:00 - 8:00	0	0	0	0	0	0	0	0	0	0	0	0	0	0	0	0	0	0	0	0	0
7:15 - 8:15	0	0	0	0	0	0	0	0	0	0	0	0	0	0	0	0	0	0	0	0	0
7:30 - 8:30	0	0	0	0	0	0	0	0	0	0	0	0	0	0	0	0	0	0	0	0	0
7:45 - 8:45	0	0	0	0	0	0	0	0	0	0	0	0	0	0	0	0	0	0	0	0	0
8:00 - 9:00	0	0	0	0	0	0	0	0	0	0	0	0	0	0	0	0	0	0	0	0	0
PEAK HOUR																					
7:30 - 8:30	0	0	0	0	0	0	0	0	0	0	0	0	0	0	0	0	0	0	0	0	0
PM																					
4:00 - 4:15	0	0	0	0	0	0	0	0	0	0	0	0	0	0	0	0	0	0	0	0	0
4:15 - 4:30	0	0	0	0	0	0	0	0	0	0	0	0	0	0	0	0	0	0	0	0	0
4:30 - 4:45	0	0	0	0	0	0	0	0	0	0	0	0	0	0	0	0	0	0	0	0	0
4:45 - 5:00	0	0	0	0	0	0	0	0	0	0	0	0	0	0	0	0	0	0	0	0	0
5:00 - 5:15	0	1	0	0	1	0	0	0	0	0	0	0	0	0	0	0	0	0	0	0	1
5:15 - 5:30	0	0	0	0	0	0	0	0	0	0	0	0	0	0	0	0	0	0	0	0	0
5:30 - 5:45	0	0	0	0	0	0	0	0	0	0	0	0	0	0	0	0	0	0	0	0	0
5:45 - 6:00	0	0	0	0	0	0	0	0	0	0	0	0	0	0	0	0	0	0	0	0	0
2 Hr Totals	0	1	0	0	1	0	0	0	0	0	0	0	0	0	0	0	0	0	0	0	1
1 Hr Totals																					
4:00 - 5:00	0	0	0	0	0	0	0	0	0	0	0	0	0	0	0	0	0	0	0	0	0
4:15 - 5:15	0	1	0	0	1	0	0	0	0	0	0	0	0	0	0	0	0	0	0	0	1
4:30 - 5:30	0	1	0	0	1	0	0	0	0	0	0	0	0	0	0	0	0	0	0	0	1
4:45 - 5:45	0	1	0	0	1	0	0	0	0	0	0	0	0	0	0	0	0	0	0	0	1
5:00 - 6:00	0	1	0	0	1	0	0	0	0	0	0	0	0	0	0	0	0	0	0	0	1
PEAK HOUR																					
4:00 - 5:00	0	0	0	0	0	0	0	0	0	0	0	0	0	0	0	0	0	0	0	0	0

PEDESTRIAN AND BICYCLE OBSERVATIONS - SUMMARY

Counted by: VCU

Intersection of: US 13 | Date: August 31, 2023 | Thursday

and: VA 179 | Weather: Sunny/Warm

Location: Accomack County, Virginia | Entered by: SN | Star Rating: 4

TIME	NORTH LEG US 13		SOUTH LEG US 13	
	Pedestrians	Bicycles	Pedestrians	Bicycles
AM				
7:00 - 7:15	0	0	2	0
7:15 - 7:30	0	0	0	0
7:30 - 7:45	0	0	2	0
7:45 - 8:00	0	0	0	0
8:00 - 8:15	0	0	0	0
8:15 - 8:30	0	0	0	0
8:30 - 8:45	0	0	0	0
8:45 - 9:00	0	0	0	0
TOTALS	0	0	4	0
PM				
4:00 - 4:15	0	0	0	0
4:15 - 4:30	0	0	0	0
4:30 - 4:45	0	0	0	0
4:45 - 5:00	0	0	0	0
5:00 - 5:15	0	0	0	0
5:15 - 5:30	0	0	0	0
5:30 - 5:45	0	0	0	0
5:45 - 6:00	0	0	0	0
TOTALS	0	0	0	0

	EAST LEG VA 179		WEST LEG VA 179	
	Pedestrians	Bicycles	Pedestrians	Bicycles
AM				
7:00 - 7:15	0	0	0	0
7:15 - 7:30	0	0	0	0
7:30 - 7:45	0	0	0	0
7:45 - 8:00	0	0	0	0
8:00 - 8:15	0	0	1	0
8:15 - 8:30	0	0	0	0
8:30 - 8:45	1	0	0	0
8:45 - 9:00	0	0	0	0
TOTALS	1	0	1	0
PM				
4:00 - 4:15	0	0	0	0
4:15 - 4:30	0	0	0	0
4:30 - 4:45	0	0	0	0
4:45 - 5:00	0	0	0	0
5:00 - 5:15	0	0	0	0
5:15 - 5:30	0	0	0	0
5:30 - 5:45	0	0	0	0
5:45 - 6:00	0	0	0	0
TOTALS	0	0	0	0

TOTALS TURNING MOVEMENT COUNT - SUMMARY

Counted by: VCU

Intersection of: US 13 | Date: September 02, 2023 | Saturday

and: VA 179 | Weather: Sunny/Warm

Location: Accomack County, Virginia | Entered by: SN | Star Rating: 4

TIME	TRAFFIC FROM NORTH on: US 13					TRAFFIC FROM SOUTH on: US 13					TRAFFIC FROM EAST on: VA 179					TRAFFIC FROM WEST on: VA 179					TOTAL N + S + E + W
	RIGHT	THRU	LEFT	U-TN	TOTAL	RIGHT	THRU	LEFT	U-TN	TOTAL	RIGHT	THRU	LEFT	U-TN	TOTAL	RIGHT	THRU	LEFT	U-TN	TOTAL	
AM																					
9:00 - 9:15	25	145	10	0	180	0	191	21	1	213	11	9	2	0	22	12	10	16	0	38	453
9:15 - 9:30	20	134	10	2	166	1	175	29	0	205	8	12	2	0	22	20	9	31	0	60	453
9:30 - 9:45	25	146	4	3	178	5	235	23	1	264	10	19	1	0	30	19	21	30	0	70	542
9:45 - 10:00	26	155	12	4	197	3	187	19	1	210	7	10	3	0	20	21	10	25	0	56	483
10:00 - 10:15	27	171	9	1	208	4	247	27	2	280	11	15	0	0	26	20	14	42	0	76	590
10:15 - 10:30	28	185	13	2	228	2	272	24	0	298	13	12	5	0	30	28	16	30	0	74	630
10:30 - 10:45	30	183	8	6	227	4	296	20	0	320	14	17	1	0	32	17	15	41	0	73	652
10:45 - 11:00	37	166	11	1	215	7	277	17	0	301	11	23	5	0	39	18	10	43	0	71	626
11:00 - 11:15	36	193	11	4	244	4	290	24	1	319	11	9	2	0	22	20	13	31	0	64	649
11:15 - 11:30	39	204	9	5	257	2	268	28	1	299	5	13	4	0	22	22	22	36	0	80	658
11:30 - 11:45	32	205	8	5	250	5	283	17	0	305	10	14	6	0	30	25	13	43	0	81	666
11:45 - 12:00	41	215	6	3	265	6	293	28	0	327	13	17	4	0	34	24	8	36	1	69	695
12:00 - 12:15	28	192	14	1	235	3	272	16	0	291	8	16	2	0	26	21	19	47	0	87	639
12:15 - 12:30	37	209	8	6	260	2	308	20	0	330	17	10	2	0	29	32	17	44	0	93	712
12:30 - 12:45	39	209	10	6	264	0	278	15	0	293	9	12	0	0	21	15	17	29	0	61	639
12:45 - 1:00	35	217	12	4	268	6	302	26	0	334	14	9	4	0	27	20	18	36	0	74	703
1:00 - 1:15	21	226	14	3	264	0	258	20	0	278	8	8	3	0	19	15	11	36	0	62	623
1:15 - 1:30	28	223	7	4	262	1	307	19	0	327	13	8	2	0	23	26	11	30	0	67	679
1:30 - 1:45	28	210	11	4	253	2	236	12	0	250	13	12	2	0	27	14	12	40	0	66	596
1:45 - 2:00	24	215	10	2	251	2	235	16	0	253	10	8	2	0	20	15	8	29	0	52	576
2:00 - 2:15	32	197	8	3	240	6	265	21	1	293	9	12	2	0	23	17	14	18	0	49	605
2:15 - 2:30	40	190	16	10	256	2	265	16	0	283	9	5	4	0	18	16	12	44	0	72	629
2:30 - 2:45	48	246	17	3	314	2	266	21	0	289	18	9	2	0	29	15	18	34	0	67	699
2:45 - 3:00	41	228	14	2	285	4	243	10	0	257	11	11	1	0	23	20	12	25	0	57	622
6 Hr Totals	767	4664	252	84	5767	73	6249	489	8	6819	263	290	61	0	614	472	330	816	1	1619	14819
1 Hr Totals																					
9:00 - 10:00	96	580	36	9	721	9	788	92	3	892	36	50	8	0	94	72	50	102	0	224	1931
9:15 - 10:15	98	606	35	10	749	13	844	98	4	959	36	56	6	0	98	80	54	128	0	262	2068
9:30 - 10:30	106	657	38	10	811	14	941	93	4	1052	41	56	9	0	106	88	61	127	0	276	2245
9:45 - 10:45	111	694	42	13	860	13	1002	90	3	1108	45	54	9	0	108	86	55	138	0	279	2355
10:00 - 11:00	122	705	41	10	878	17	1092	88	2	1199	49	67	11	0	127	83	55	156	0	294	2498
10:15 - 11:15	131	727	43	13	914	17	1135	85	1	1238	49	61	13	0	123	83	54	145	0	282	2557
10:30 - 11:30	142	746	39	16	943	17	1131	89	2	1239	41	62	12	0	115	77	60	151	0	288	2585
10:45 - 11:45	144	768	39	15	966	18	1118	86	2	1224	37	59	17	0	113	85	58	153	0	296	2599
11:00 - 12:00	148	817	34	17	1016	17	1134	97	2	1250	39	53	16	0	108	91	56	146	1	294	2668
11:15 - 12:15	140	816	37	14	1007	16	1116	89	1	1222	36	60	16	0	112	92	62	162	1	317	2658
11:30 - 12:30	138	821	36	15	1010	16	1156	81	0	1253	48	57	14	0	119	102	57	170	1	330	2712
11:45 - 12:45	145	825	38	16	1024	11	1151	79	0	1241	47	55	8	0	110	92	61	156	1	310	2685
12:00 - 1:00	139	827	44	17	1027	11	1160	77	0	1248	48	47	8	0	103	88	71	156	0	315	2693
12:15 - 1:15	132	861	44	19	1056	8	1146	81	0	1235	48	39	9	0	96	82	63	145	0	290	2677
12:30 - 1:30	123	875	43	17	1058	7	1145	80	0	1232	44	37	9	0	90	76	57	131	0	264	2644
12:45 - 1:45	112	876	44	15	1047	9	1103	77	0	1189	48	37	11	0	96	75	52	142	0	269	2601
1:00 - 2:00	101	874	42	13	1030	5	1036	67	0	1108	44	36	9	0	89	70	42	135	0	247	2474
1:15 - 2:15	112	845	36	13	1006	11	1043	68	1	1123	45	40	8	0	93	72	45	117	0	234	2456
1:30 - 2:30	124	812	45	19	1000	12	1001	65	1	1079	41	37	10	0	88	62	46	131	0	239	2406
1:45 - 2:45	144	848	51	18	1061	12	1031	74	1	1118	46	34	10	0	90	63	52	125	0	240	2509
2:00 - 3:00	161	861	55	18	1095	14	1039	68	1	1122	47	37	9	0	93	68	56	121	0	245	2555
PEAK HOUR																					
11:30 - 12:30	138	821	36	15	1010	16	1156	81	0	1253	48	57	14	0	119	102	57	170	1	330	2712

CARS TURNING MOVEMENT COUNT - SUMMARY

Counted by: VCU

Intersection of: US 13 | Date: September 02, 2023 | Saturday

and: VA 179 | Weather: Sunny/Warm

Location: Accomack County, Virginia | Entered by: SN | Star Rating: 4

TIME	TRAFFIC FROM NORTH on: US 13					TRAFFIC FROM SOUTH on: US 13					TRAFFIC FROM EAST on: VA 179					TRAFFIC FROM WEST on: VA 179					TOTAL N + S + E + W
	RIGHT	THRU	LEFT	U-TN	TOTAL	RIGHT	THRU	LEFT	U-TN	TOTAL	RIGHT	THRU	LEFT	U-TN	TOTAL	RIGHT	THRU	LEFT	U-TN	TOTAL	
AM																					
9:00 - 9:15	25	143	10	0	178	0	183	21	1	205	11	9	2	0	22	12	10	16	0	38	443
9:15 - 9:30	20	128	10	2	160	1	166	27	0	194	8	12	2	0	22	20	9	31	0	60	436
9:30 - 9:45	24	142	4	3	173	5	234	23	1	263	10	18	1	0	29	19	21	30	0	70	535
9:45 - 10:00	25	149	12	3	189	3	185	19	1	208	7	10	3	0	20	21	10	25	0	56	473
10:00 - 10:15	27	168	9	1	205	4	244	27	2	277	11	15	0	0	26	19	14	42	0	75	583
10:15 - 10:30	28	182	13	2	225	2	261	23	0	286	12	12	5	0	29	28	16	30	0	74	614
10:30 - 10:45	30	175	7	6	218	4	290	20	0	314	14	17	1	0	32	17	15	41	0	73	637
10:45 - 11:00	37	164	11	0	212	7	272	17	0	296	11	23	4	0	38	18	10	42	0	70	616
11:00 - 11:15	36	188	11	4	239	4	286	23	1	314	11	9	2	0	22	20	13	31	0	64	639
11:15 - 11:30	39	195	9	5	248	2	263	28	1	294	5	12	4	0	21	22	22	36	0	80	643
11:30 - 11:45	32	199	8	5	244	5	276	16	0	297	10	14	6	0	30	25	13	42	0	80	651
11:45 - 12:00	41	211	6	3	261	6	288	28	0	322	13	17	4	0	34	24	8	35	1	68	685
12:00 - 12:15	27	187	14	1	229	3	269	15	0	287	8	16	2	0	26	20	19	46	0	85	627
12:15 - 12:30	37	203	8	6	254	2	303	20	0	325	17	10	2	0	29	32	17	43	0	92	700
12:30 - 12:45	39	205	10	6	260	0	276	14	0	290	9	12	0	0	21	15	17	29	0	61	632
12:45 - 1:00	35	213	12	4	264	6	297	26	0	329	14	9	4	0	27	19	18	36	0	73	693
1:00 - 1:15	21	220	14	3	258	0	249	20	0	269	8	8	3	0	19	15	11	35	0	61	607
1:15 - 1:30	28	217	7	4	256	1	305	19	0	325	13	8	2	0	23	26	11	30	0	67	671
1:30 - 1:45	28	208	11	4	251	2	232	12	0	246	13	12	2	0	27	14	12	39	0	65	589
1:45 - 2:00	24	209	10	2	245	2	232	16	0	250	10	8	2	0	20	15	8	29	0	52	567
2:00 - 2:15	31	197	8	3	239	6	262	21	1	290	9	12	2	0	23	17	14	18	0	49	601
2:15 - 2:30	40	187	15	10	252	2	258	16	0	276	9	5	4	0	18	15	12	44	0	71	617
2:30 - 2:45	48	242	17	3	310	2	259	21	0	282	18	9	2	0	29	15	18	34	0	67	688
2:45 - 3:00	41	224	14	2	281	4	238	10	0	252	11	9	1	0	21	20	12	25	0	57	611
6 Hr Totals	763	4556	250	82	5651	73	6128	482	8	6691	262	286	60	0	608	468	330	809	1	1608	14558
1 Hr Totals																					
9:00 - 10:00	94	562	36	8	700	9	768	90	3	870	36	49	8	0	93	72	50	102	0	224	1887
9:15 - 10:15	96	587	35	9	727	13	829	96	4	942	36	55	6	0	97	79	54	128	0	261	2027
9:30 - 10:30	104	641	38	9	792	14	924	92	4	1034	40	55	9	0	104	87	61	127	0	275	2205
9:45 - 10:45	110	674	41	12	837	13	980	89	3	1085	44	54	9	0	107	85	55	138	0	278	2307
10:00 - 11:00	122	689	40	9	860	17	1067	87	2	1173	48	67	10	0	125	82	55	155	0	292	2450
10:15 - 11:15	131	709	42	12	894	17	1109	83	1	1210	48	61	12	0	121	83	54	144	0	281	2506
10:30 - 11:30	142	722	38	15	917	17	1111	88	2	1218	41	61	11	0	113	77	60	150	0	287	2535
10:45 - 11:45	144	746	39	14	943	18	1097	84	2	1201	37	58	16	0	111	85	58	151	0	294	2549
11:00 - 12:00	148	793	34	17	992	17	1113	95	2	1227	39	52	16	0	107	91	56	144	1	292	2618
11:15 - 12:15	139	792	37	14	982	16	1096	87	1	1200	36	59	16	0	111	91	62	159	1	313	2606
11:30 - 12:30	137	800	36	15	988	16	1136	79	0	1231	48	57	14	0	119	101	57	166	1	325	2663
11:45 - 12:45	144	806	38	16	1004	11	1136	77	0	1224	47	55	8	0	110	91	61	153	1	306	2644
12:00 - 1:00	138	808	44	17	1007	11	1145	75	0	1231	48	47	8	0	103	86	71	154	0	311	2652
12:15 - 1:15	132	841	44	19	1036	8	1125	80	0	1213	48	39	9	0	96	81	63	143	0	287	2632
12:30 - 1:30	123	855	43	17	1038	7	1127	79	0	1213	44	37	9	0	90	75	57	130	0	262	2603
12:45 - 1:45	112	858	44	15	1029	9	1083	77	0	1169	48	37	11	0	96	74	52	140	0	266	2560
1:00 - 2:00	101	854	42	13	1010	5	1018	67	0	1090	44	36	9	0	89	70	42	133	0	245	2434
1:15 - 2:15	111	831	36	13	991	11	1031	68	1	1111	45	40	8	0	93	72	45	116	0	233	2428
1:30 - 2:30	123	801	44	19	987	12	984	65	1	1062	41	37	10	0	88	61	46	130	0	237	2374
1:45 - 2:45	143	835	50	18	1046	12	1011	74	1	1098	46	34	10	0	90	62	52	125	0	239	2473
2:00 - 3:00	160	850	54	18	1082	14	1017	68	1	1100	47	35	9	0	91	67	56	121	0	244	2517
PEAK HOUR																					
11:30 - 12:30	137	800	36	15	988	16	1136	79	0	1231	48	57	14	0	119	101	57	166	1	325	2663

MEDIUMS TURNING MOVEMENT COUNT - SUMMARY

Counted by: VCU

Intersection of: US 13 | Date: September 02, 2023 | Saturday

and: VA 179 | Weather: Sunny/Warm

Location: Accomack County, Virginia | Entered by: SN | Star Rating: 4

TIME	TRAFFIC FROM NORTH on: US 13					TRAFFIC FROM SOUTH on: US 13					TRAFFIC FROM EAST on: VA 179					TRAFFIC FROM WEST on: VA 179					TOTAL N + S + E + W
	RIGHT	THRU	LEFT	U-TN	TOTAL	RIGHT	THRU	LEFT	U-TN	TOTAL	RIGHT	THRU	LEFT	U-TN	TOTAL	RIGHT	THRU	LEFT	U-TN	TOTAL	
AM																					
9:00 - 9:15	0	0	0	0	0	0	4	0	0	4	0	0	0	0	0	0	0	0	0	0	4
9:15 - 9:30	0	2	0	0	2	0	5	0	0	5	0	0	0	0	0	0	0	0	0	0	7
9:30 - 9:45	0	1	0	0	1	0	1	0	0	1	0	0	0	0	0	0	0	0	0	0	2
9:45 - 10:00	0	3	0	1	4	0	0	0	0	0	0	0	0	0	0	0	0	0	0	0	4
10:00 - 10:15	0	1	0	0	1	0	2	0	0	2	0	0	0	0	0	1	0	0	0	1	4
10:15 - 10:30	0	0	0	0	0	0	5	1	0	6	1	0	0	0	1	0	0	0	0	0	7
10:30 - 10:45	0	3	1	0	4	0	3	0	0	3	0	0	0	0	0	0	0	0	0	0	7
10:45 - 11:00	0	0	0	1	1	0	3	0	0	3	0	0	1	0	1	0	0	1	0	1	6
11:00 - 11:15	0	2	0	0	2	0	2	1	0	3	0	0	0	0	0	0	0	0	0	0	5
11:15 - 11:30	0	2	0	0	2	0	2	0	0	2	0	1	0	0	1	0	0	0	0	0	5
11:30 - 11:45	0	2	0	0	2	0	5	1	0	6	0	0	0	0	0	0	0	1	0	1	9
11:45 - 12:00	0	2	0	0	2	0	0	0	0	0	0	0	0	0	0	0	0	1	0	1	3
12:00 - 12:15	1	1	0	0	2	0	1	1	0	2	0	0	0	0	0	1	0	1	0	2	6
12:15 - 12:30	0	4	0	0	4	0	4	0	0	4	0	0	0	0	0	0	0	1	0	1	9
12:30 - 12:45	0	0	0	0	0	0	0	1	0	1	0	0	0	0	0	0	0	0	0	0	1
12:45 - 1:00	0	2	0	0	2	0	2	0	0	2	0	0	0	0	0	1	0	0	0	1	5
1:00 - 1:15	0	4	0	0	4	0	2	0	0	2	0	0	0	0	0	0	0	1	0	1	7
1:15 - 1:30	0	2	0	0	2	0	0	0	0	0	0	0	0	0	0	0	0	0	0	0	2
1:30 - 1:45	0	0	0	0	0	0	1	0	0	1	0	0	0	0	0	0	0	1	0	1	2
1:45 - 2:00	0	4	0	0	4	0	1	0	0	1	0	0	0	0	0	0	0	0	0	0	5
2:00 - 2:15	1	0	0	0	1	0	2	0	0	2	0	0	0	0	0	0	0	0	0	0	3
2:15 - 2:30	0	0	1	0	1	0	0	0	0	0	0	0	0	0	0	1	0	0	0	1	2
2:30 - 2:45	0	0	0	0	0	0	0	0	0	0	0	0	0	0	0	0	0	0	0	0	0
2:45 - 3:00	0	2	0	0	2	0	3	0	0	3	0	2	0	0	2	0	0	0	0	0	7
6 Hr Totals	2	37	2	2	43	0	48	5	0	53	1	3	1	0	5	4	0	7	0	11	112
1 Hr Totals																					
9:00 - 10:00	0	6	0	1	7	0	10	0	0	10	0	0	0	0	0	0	0	0	0	0	17
9:15 - 10:15	0	7	0	1	8	0	8	0	0	8	0	0	0	0	0	1	0	0	0	1	17
9:30 - 10:30	0	5	0	1	6	0	8	1	0	9	1	0	0	0	1	1	0	0	0	1	17
9:45 - 10:45	0	7	1	1	9	0	10	1	0	11	1	0	0	0	1	1	0	0	0	1	22
10:00 - 11:00	0	4	1	1	6	0	13	1	0	14	1	0	1	0	2	1	0	1	0	2	24
10:15 - 11:15	0	5	1	1	7	0	13	2	0	15	1	0	1	0	2	0	0	1	0	1	25
10:30 - 11:30	0	7	1	1	9	0	10	1	0	11	0	1	1	0	2	0	0	1	0	1	23
10:45 - 11:45	0	6	0	1	7	0	12	2	0	14	0	1	1	0	2	0	0	2	0	2	25
11:00 - 12:00	0	8	0	0	8	0	9	2	0	11	0	1	0	0	1	0	0	2	0	2	22
11:15 - 12:15	1	7	0	0	8	0	8	2	0	10	0	1	0	0	1	1	0	3	0	4	23
11:30 - 12:30	1	9	0	0	10	0	10	2	0	12	0	0	0	0	0	1	0	4	0	5	27
11:45 - 12:45	1	7	0	0	8	0	5	2	0	7	0	0	0	0	0	1	0	3	0	4	19
12:00 - 1:00	1	7	0	0	8	0	7	2	0	9	0	0	0	0	0	2	0	2	0	4	21
12:15 - 1:15	0	10	0	0	10	0	8	1	0	9	0	0	0	0	0	1	0	2	0	3	22
12:30 - 1:30	0	8	0	0	8	0	4	1	0	5	0	0	0	0	0	1	0	1	0	2	15
12:45 - 1:45	0	8	0	0	8	0	5	0	0	5	0	0	0	0	0	1	0	2	0	3	16
1:00 - 2:00	0	10	0	0	10	0	4	0	0	4	0	0	0	0	0	0	0	2	0	2	16
1:15 - 2:15	1	6	0	0	7	0	4	0	0	4	0	0	0	0	0	0	0	1	0	1	12
1:30 - 2:30	1	4	1	0	6	0	4	0	0	4	0	0	0	0	0	1	0	1	0	2	12
1:45 - 2:45	1	4	1	0	6	0	3	0	0	3	0	0	0	0	0	1	0	0	0	1	10
2:00 - 3:00	1	2	1	0	4	0	5	0	0	5	0	2	0	0	2	1	0	0	0	1	12
PEAK HOUR																					
11:30 - 12:30	1	9	0	0	10	0	10	2	0	12	0	0	0	0	0	1	0	4	0	5	27

HEAVY TRUCKS TURNING MOVEMENT COUNT - SUMMARY

Counted by: VCU

Intersection of: US 13 | Date: September 02, 2023 | Saturday

and: VA 179 | Weather: Sunny/Warm

Location: Accomack County, Virginia | Entered by: SN | Star Rating: 4

TIME	TRAFFIC FROM NORTH on: US 13					TRAFFIC FROM SOUTH on: US 13					TRAFFIC FROM EAST on: VA 179					TRAFFIC FROM WEST on: VA 179					TOTAL N + S + E + W
	RIGHT	THRU	LEFT	U-TN	TOTAL	RIGHT	THRU	LEFT	U-TN	TOTAL	RIGHT	THRU	LEFT	U-TN	TOTAL	RIGHT	THRU	LEFT	U-TN	TOTAL	
AM																					
9:00 - 9:15	0	2	0	0	2	0	4	0	0	4	0	0	0	0	0	0	0	0	0	0	6
9:15 - 9:30	0	4	0	0	4	0	4	2	0	6	0	0	0	0	0	0	0	0	0	0	10
9:30 - 9:45	1	3	0	0	4	0	0	0	0	0	0	1	0	0	1	0	0	0	0	0	5
9:45 - 10:00	1	3	0	0	4	0	2	0	0	2	0	0	0	0	0	0	0	0	0	0	6
10:00 - 10:15	0	2	0	0	2	0	1	0	0	1	0	0	0	0	0	0	0	0	0	0	3
10:15 - 10:30	0	3	0	0	3	0	6	0	0	6	0	0	0	0	0	0	0	0	0	0	9
10:30 - 10:45	0	5	0	0	5	0	3	0	0	3	0	0	0	0	0	0	0	0	0	0	8
10:45 - 11:00	0	2	0	0	2	0	2	0	0	2	0	0	0	0	0	0	0	0	0	0	4
11:00 - 11:15	0	3	0	0	3	0	2	0	0	2	0	0	0	0	0	0	0	0	0	0	5
11:15 - 11:30	0	7	0	0	7	0	3	0	0	3	0	0	0	0	0	0	0	0	0	0	10
11:30 - 11:45	0	4	0	0	4	0	2	0	0	2	0	0	0	0	0	0	0	0	0	0	6
11:45 - 12:00	0	2	0	0	2	0	5	0	0	5	0	0	0	0	0	0	0	0	0	0	7
12:00 - 12:15	0	4	0	0	4	0	2	0	0	2	0	0	0	0	0	0	0	0	0	0	6
12:15 - 12:30	0	2	0	0	2	0	1	0	0	1	0	0	0	0	0	0	0	0	0	0	3
12:30 - 12:45	0	4	0	0	4	0	2	0	0	2	0	0	0	0	0	0	0	0	0	0	6
12:45 - 1:00	0	2	0	0	2	0	3	0	0	3	0	0	0	0	0	0	0	0	0	0	5
1:00 - 1:15	0	2	0	0	2	0	7	0	0	7	0	0	0	0	0	0	0	0	0	0	9
1:15 - 1:30	0	4	0	0	4	0	2	0	0	2	0	0	0	0	0	0	0	0	0	0	6
1:30 - 1:45	0	2	0	0	2	0	3	0	0	3	0	0	0	0	0	0	0	0	0	0	5
1:45 - 2:00	0	2	0	0	2	0	2	0	0	2	0	0	0	0	0	0	0	0	0	0	4
2:00 - 2:15	0	0	0	0	0	0	1	0	0	1	0	0	0	0	0	0	0	0	0	0	1
2:15 - 2:30	0	3	0	0	3	0	7	0	0	7	0	0	0	0	0	0	0	0	0	0	10
2:30 - 2:45	0	4	0	0	4	0	7	0	0	7	0	0	0	0	0	0	0	0	0	0	11
2:45 - 3:00	0	2	0	0	2	0	2	0	0	2	0	0	0	0	0	0	0	0	0	0	4
6 Hr Totals	2	71	0	0	73	0	73	2	0	75	0	1	0	0	1	0	0	0	0	0	149
1 Hr Totals																					
9:00 - 10:00	2	12	0	0	14	0	10	2	0	12	0	1	0	0	1	0	0	0	0	0	27
9:15 - 10:15	2	12	0	0	14	0	7	2	0	9	0	1	0	0	1	0	0	0	0	0	24
9:30 - 10:30	2	11	0	0	13	0	9	0	0	9	0	1	0	0	1	0	0	0	0	0	23
9:45 - 10:45	1	13	0	0	14	0	12	0	0	12	0	0	0	0	0	0	0	0	0	0	26
10:00 - 11:00	0	12	0	0	12	0	12	0	0	12	0	0	0	0	0	0	0	0	0	0	24
10:15 - 11:15	0	13	0	0	13	0	13	0	0	13	0	0	0	0	0	0	0	0	0	0	26
10:30 - 11:30	0	17	0	0	17	0	10	0	0	10	0	0	0	0	0	0	0	0	0	0	27
10:45 - 11:45	0	16	0	0	16	0	9	0	0	9	0	0	0	0	0	0	0	0	0	0	25
11:00 - 12:00	0	16	0	0	16	0	12	0	0	12	0	0	0	0	0	0	0	0	0	0	28
11:15 - 12:15	0	17	0	0	17	0	12	0	0	12	0	0	0	0	0	0	0	0	0	0	29
11:30 - 12:30	0	12	0	0	12	0	10	0	0	10	0	0	0	0	0	0	0	0	0	0	22
11:45 - 12:45	0	12	0	0	12	0	10	0	0	10	0	0	0	0	0	0	0	0	0	0	22
12:00 - 1:00	0	12	0	0	12	0	8	0	0	8	0	0	0	0	0	0	0	0	0	0	20
12:15 - 1:15	0	10	0	0	10	0	13	0	0	13	0	0	0	0	0	0	0	0	0	0	23
12:30 - 1:30	0	12	0	0	12	0	14	0	0	14	0	0	0	0	0	0	0	0	0	0	26
12:45 - 1:45	0	10	0	0	10	0	15	0	0	15	0	0	0	0	0	0	0	0	0	0	25
1:00 - 2:00	0	10	0	0	10	0	14	0	0	14	0	0	0	0	0	0	0	0	0	0	24
1:15 - 2:15	0	8	0	0	8	0	8	0	0	8	0	0	0	0	0	0	0	0	0	0	16
1:30 - 2:30	0	7	0	0	7	0	13	0	0	13	0	0	0	0	0	0	0	0	0	0	20
1:45 - 2:45	0	9	0	0	9	0	17	0	0	17	0	0	0	0	0	0	0	0	0	0	26
2:00 - 3:00	0	9	0	0	9	0	17	0	0	17	0	0	0	0	0	0	0	0	0	0	26
PEAK HOUR																					
11:30 - 12:30	0	12	0	0	12	0	10	0	0	10	0	0	0	0	0	0	0	0	0	0	22

BICYCLES TURNING MOVEMENT COUNT - SUMMARY

Counted by: VCU

Intersection of: US 13 | Date: September 02, 2023 | Saturday

and: VA 179 | Weather: Sunny/Warm

Location: Accomack County, Virginia | Entered by: SN | Star Rating: 4

TIME	TRAFFIC FROM NORTH on: US 13					TRAFFIC FROM SOUTH on: US 13					TRAFFIC FROM EAST on: VA 179					TRAFFIC FROM WEST on: VA 179					TOTAL N + S + E + W
	RIGHT	THRU	LEFT	U-TN	TOTAL	RIGHT	THRU	LEFT	U-TN	TOTAL	RIGHT	THRU	LEFT	U-TN	TOTAL	RIGHT	THRU	LEFT	U-TN	TOTAL	
AM																					
9:00 - 9:15	0	0	0	0	0	0	0	0	0	0	0	0	0	0	0	0	0	0	0	0	0
9:15 - 9:30	0	0	0	0	0	0	0	0	0	0	0	0	0	0	0	0	0	0	0	0	0
9:30 - 9:45	0	0	0	0	0	0	0	0	0	0	0	0	0	0	0	0	0	0	0	0	0
9:45 - 10:00	0	0	0	0	0	0	0	0	0	0	0	0	0	0	0	0	0	0	0	0	0
10:00 - 10:15	0	0	0	0	0	0	0	0	0	0	0	0	0	0	0	0	0	0	0	0	0
10:15 - 10:30	1	0	0	0	1	0	0	0	0	0	0	0	0	0	0	0	0	0	0	0	1
10:30 - 10:45	0	0	0	0	0	0	0	0	0	0	0	0	0	0	0	0	0	0	0	0	0
10:45 - 11:00	0	0	0	0	0	0	0	0	0	0	0	0	0	0	0	0	0	0	0	0	0
11:00 - 11:15	0	0	0	0	0	0	0	0	0	0	0	0	0	0	0	0	0	0	0	0	0
11:15 - 11:30	0	0	0	0	0	0	0	0	0	0	0	0	0	0	0	0	0	0	0	0	0
11:30 - 11:45	0	0	0	0	0	0	0	0	0	0	0	0	0	0	0	0	0	0	0	0	0
11:45 - 12:00	0	0	0	0	0	0	0	0	0	0	0	0	0	0	0	0	0	0	0	0	0
12:00 - 12:15	0	0	0	0	0	0	0	0	0	0	0	0	0	0	0	0	0	0	0	0	0
12:15 - 12:30	0	0	0	0	0	0	0	0	0	0	0	0	0	0	0	0	0	0	0	0	0
12:30 - 12:45	0	0	0	0	0	0	0	0	0	0	0	0	0	0	0	0	0	0	0	0	0
12:45 - 1:00	0	0	0	0	0	0	0	0	0	0	0	0	0	0	0	0	0	0	0	0	0
1:00 - 1:15	0	0	0	0	0	0	0	0	0	0	0	0	0	0	0	0	0	0	0	0	0
1:15 - 1:30	0	0	0	0	0	0	0	0	0	0	0	0	0	0	0	0	0	0	0	0	0
1:30 - 1:45	0	0	0	0	0	0	0	0	0	0	0	0	0	0	0	0	0	0	0	0	0
1:45 - 2:00	0	0	0	0	0	0	0	0	0	0	0	0	0	0	0	0	0	0	0	0	0
2:00 - 2:15	0	0	0	0	0	0	0	0	0	0	0	0	0	0	0	0	0	0	0	0	0
2:15 - 2:30	0	0	0	0	0	0	0	0	0	0	0	0	0	0	0	0	0	0	0	0	0
2:30 - 2:45	0	0	0	0	0	0	0	0	0	0	0	0	0	0	0	0	0	0	0	0	0
2:45 - 3:00	0	0	0	0	0	0	0	0	0	0	0	0	0	0	0	0	0	0	0	0	0
6 Hr Totals	1	0	0	0	1	0	0	0	0	0	0	0	0	0	0	0	0	0	0	0	1
1 Hr Totals																					
9:00 - 10:00	0	0	0	0	0	0	0	0	0	0	0	0	0	0	0	0	0	0	0	0	0
9:15 - 10:15	0	0	0	0	0	0	0	0	0	0	0	0	0	0	0	0	0	0	0	0	0
9:30 - 10:30	1	0	0	0	1	0	0	0	0	0	0	0	0	0	0	0	0	0	0	0	1
9:45 - 10:45	1	0	0	0	1	0	0	0	0	0	0	0	0	0	0	0	0	0	0	0	1
10:00 - 11:00	1	0	0	0	1	0	0	0	0	0	0	0	0	0	0	0	0	0	0	0	1
10:15 - 11:15	1	0	0	0	1	0	0	0	0	0	0	0	0	0	0	0	0	0	0	0	1
10:30 - 11:30	0	0	0	0	0	0	0	0	0	0	0	0	0	0	0	0	0	0	0	0	0
10:45 - 11:45	0	0	0	0	0	0	0	0	0	0	0	0	0	0	0	0	0	0	0	0	0
11:00 - 12:00	0	0	0	0	0	0	0	0	0	0	0	0	0	0	0	0	0	0	0	0	0
11:15 - 12:15	0	0	0	0	0	0	0	0	0	0	0	0	0	0	0	0	0	0	0	0	0
11:30 - 12:30	0	0	0	0	0	0	0	0	0	0	0	0	0	0	0	0	0	0	0	0	0
11:45 - 12:45	0	0	0	0	0	0	0	0	0	0	0	0	0	0	0	0	0	0	0	0	0
12:00 - 1:00	0	0	0	0	0	0	0	0	0	0	0	0	0	0	0	0	0	0	0	0	0
12:15 - 1:15	0	0	0	0	0	0	0	0	0	0	0	0	0	0	0	0	0	0	0	0	0
12:30 - 1:30	0	0	0	0	0	0	0	0	0	0	0	0	0	0	0	0	0	0	0	0	0
12:45 - 1:45	0	0	0	0	0	0	0	0	0	0	0	0	0	0	0	0	0	0	0	0	0
1:00 - 2:00	0	0	0	0	0	0	0	0	0	0	0	0	0	0	0	0	0	0	0	0	0
1:15 - 2:15	0	0	0	0	0	0	0	0	0	0	0	0	0	0	0	0	0	0	0	0	0
1:30 - 2:30	0	0	0	0	0	0	0	0	0	0	0	0	0	0	0	0	0	0	0	0	0
1:45 - 2:45	0	0	0	0	0	0	0	0	0	0	0	0	0	0	0	0	0	0	0	0	0
2:00 - 3:00	0	0	0	0	0	0	0	0	0	0	0	0	0	0	0	0	0	0	0	0	0
PEAK HOUR																					
11:30 - 12:30	0	0	0	0	0	0	0	0	0	0	0	0	0	0	0	0	0	0	0	0	0

PEDESTRIAN AND BICYCLE OBSERVATIONS - SUMMARY

Counted by: VCU

Intersection of: US 13 | Date: September 02, 2023 | Saturday

and: VA 179 | Weather: Sunny/Warm

Location: Accomack County, Virginia | Entered by: SN | Star Rating: 4

TIME	NORTH LEG US 13		SOUTH LEG US 13	
	Pedestrians	Bicycles	Pedestrians	Bicycles
AM				
9:00 - 9:15	0	0	0	0
9:15 - 9:30	0	0	0	0
9:30 - 9:45	0	0	0	0
9:45 - 10:00	0	0	0	0
10:00 - 10:15	0	0	0	0
10:15 - 10:30	0	0	0	0
10:30 - 10:45	0	0	0	0
10:45 - 11:00	0	0	0	0
11:00 - 11:15	2	0	0	0
11:15 - 11:30	0	0	0	0
11:30 - 11:45	0	0	0	0
11:45 - 12:00	0	0	2	0
12:00 - 12:15	0	0	2	0
12:15 - 12:30	0	0	0	0
12:30 - 12:45	0	0	0	0
12:45 - 1:00	0	0	0	0
1:00 - 1:15	0	0	0	0
1:15 - 1:30	2	0	0	0
1:30 - 1:45	0	0	0	0
1:45 - 2:00	0	0	0	0
2:00 - 2:15	0	0	0	0
2:15 - 2:30	0	0	0	0
2:30 - 2:45	0	0	0	0
2:45 - 3:00	0	0	0	0
TOTALS	4	0	4	0

	EAST LEG VA 179		WEST LEG VA 179	
	Pedestrians	Bicycles	Pedestrians	Bicycles
AM				
9:00 - 9:15	0	0	0	0
9:15 - 9:30	0	0	0	0
9:30 - 9:45	0	0	0	0
9:45 - 10:00	0	0	0	0
10:00 - 10:15	0	0	0	0
10:15 - 10:30	0	0	0	0
10:30 - 10:45	0	0	0	0
10:45 - 11:00	0	0	0	0
11:00 - 11:15	1	0	0	0
11:15 - 11:30	0	0	0	0
11:30 - 11:45	0	0	0	0
11:45 - 12:00	0	0	0	0
12:00 - 12:15	0	0	0	0
12:15 - 12:30	0	0	0	0
12:30 - 12:45	0	0	0	0
12:45 - 1:00	0	0	0	0
1:00 - 1:15	0	0	0	0
1:15 - 1:30	0	0	0	0
1:30 - 1:45	0	0	0	0
1:45 - 2:00	0	0	0	0
2:00 - 2:15	0	0	0	0
2:15 - 2:30	0	0	0	0
2:30 - 2:45	0	0	0	0
2:45 - 3:00	0	0	0	0
TOTALS	1	0	0	0

TOTALS TURNING MOVEMENT COUNT - SUMMARY

Counted by: VCU

Intersection of: US 13 Business | Date: August 31, 2023 | Thursday

and: VA 126 - VA 316 | Weather: Sunny/Warm

Location: Accomack County, Virginia | Entered by: SN | Star Rating: 4

TIME	TRAFFIC FROM NORTH on: VA 316					TRAFFIC FROM SOUTH on: US 13 Business					TRAFFIC FROM EAST on: US 13 Business					TRAFFIC FROM WEST on: VA 126					TOTAL N + S + E + W
	RIGHT	THRU	LEFT	U-TN	TOTAL	RIGHT	THRU	LEFT	U-TN	TOTAL	RIGHT	THRU	LEFT	U-TN	TOTAL	RIGHT	THRU	LEFT	U-TN	TOTAL	
AM																					
7:00 - 7:15	7	29	1	0	37	4	11	0	0	15	0	5	3	0	8	0	15	5	0	20	80
7:15 - 7:30	15	43	0	0	58	3	9	0	0	12	1	10	12	0	23	5	13	3	0	21	114
7:30 - 7:45	12	40	0	0	52	6	9	0	0	15	0	12	7	0	19	3	23	3	0	29	115
7:45 - 8:00	17	52	0	0	69	10	18	2	0	30	0	14	10	0	24	1	33	9	0	43	166
8:00 - 8:15	5	40	0	0	45	6	23	1	0	30	0	10	3	0	13	1	18	10	0	29	117
8:15 - 8:30	13	31	0	0	44	11	17	1	0	29	1	15	4	0	20	3	19	10	0	32	125
8:30 - 8:45	13	24	0	0	37	7	12	0	0	19	0	15	10	0	25	1	11	4	0	16	97
8:45 - 9:00	6	28	0	0	34	11	15	5	0	31	0	10	7	0	17	0	10	6	0	16	98
2 Hr Totals	88	287	1	0	376	58	114	9	0	181	2	91	56	0	149	14	142	50	0	206	912
1 Hr Totals																					
7:00 - 8:00	51	164	1	0	216	23	47	2	0	72	1	41	32	0	74	9	84	20	0	113	475
7:15 - 8:15	49	175	0	0	224	25	59	3	0	87	1	46	32	0	79	10	87	25	0	122	512
7:30 - 8:30	47	163	0	0	210	33	67	4	0	104	1	51	24	0	76	8	93	32	0	133	523
7:45 - 8:45	48	147	0	0	195	34	70	4	0	108	1	54	27	0	82	6	81	33	0	120	505
8:00 - 9:00	37	123	0	0	160	35	67	7	0	109	1	50	24	0	75	5	58	30	0	93	437
PEAK HOUR																					
7:30 - 8:30	47	163	0	0	210	33	67	4	0	104	1	51	24	0	76	8	93	32	0	133	523
PM																					
4:00 - 4:15	11	24	1	0	36	14	37	2	0	53	0	27	7	0	34	0	15	11	0	26	149
4:15 - 4:30	8	27	1	0	36	9	35	1	0	45	0	21	10	0	31	1	13	17	0	31	143
4:30 - 4:45	13	45	0	0	58	17	50	5	0	72	1	24	9	0	34	1	21	16	0	38	202
4:45 - 5:00	10	25	0	0	35	13	42	4	0	59	0	25	5	0	30	1	15	15	0	31	155
5:00 - 5:15	11	46	0	0	57	10	43	0	0	53	1	25	6	0	32	5	14	19	0	38	180
5:15 - 5:30	6	40	0	0	46	13	51	0	0	64	2	23	9	0	34	0	16	15	0	31	175
5:30 - 5:45	7	34	0	0	41	12	40	1	0	53	0	15	7	0	22	0	14	11	0	25	141
5:45 - 6:00	4	25	0	0	29	5	33	3	0	41	0	16	3	0	19	3	12	12	0	27	116
2 Hr Totals	70	266	2	0	338	93	331	16	0	440	4	176	56	0	236	11	120	116	0	247	1261
1 Hr Totals																					
4:00 - 5:00	42	121	2	0	165	53	164	12	0	229	1	97	31	0	129	3	64	59	0	126	649
4:15 - 5:15	42	143	1	0	186	49	170	10	0	229	2	95	30	0	127	8	63	67	0	138	680
4:30 - 5:30	40	156	0	0	196	53	186	9	0	248	4	97	29	0	130	7	66	65	0	138	712
4:45 - 5:45	34	145	0	0	179	48	176	5	0	229	3	88	27	0	118	6	59	60	0	125	651
5:00 - 6:00	28	145	0	0	173	40	167	4	0	211	3	79	25	0	107	8	56	57	0	121	612
PEAK HOUR																					
4:30 - 5:30	40	156	0	0	196	53	186	9	0	248	4	97	29	0	130	7	66	65	0	138	712

CARS TURNING MOVEMENT COUNT - SUMMARY

Counted by: VCU

Intersection of: US 13 Business | Date: August 31, 2023 | Thursday

and: VA 126 - VA 316 | Weather: Sunny/Warm

Location: Accomack County, Virginia | Entered by: SN | Star Rating: 4

TIME	TRAFFIC FROM NORTH on: VA 316					TRAFFIC FROM SOUTH on: US 13 Business					TRAFFIC FROM EAST on: US 13 Business					TRAFFIC FROM WEST on: VA 126					TOTAL N + S + E + W
	RIGHT	THRU	LEFT	U-TN	TOTAL	RIGHT	THRU	LEFT	U-TN	TOTAL	RIGHT	THRU	LEFT	U-TN	TOTAL	RIGHT	THRU	LEFT	U-TN	TOTAL	
AM																					
7:00 - 7:15	7	29	1	0	37	4	11	0	0	15	0	4	3	0	7	0	15	5	0	20	79
7:15 - 7:30	14	41	0	0	55	2	9	0	0	11	1	9	12	0	22	5	12	3	0	20	108
7:30 - 7:45	12	38	0	0	50	6	9	0	0	15	0	12	7	0	19	3	23	2	0	28	112
7:45 - 8:00	17	51	0	0	68	6	16	2	0	24	0	14	9	0	23	0	33	9	0	42	157
8:00 - 8:15	5	40	0	0	45	6	23	1	0	30	0	8	3	0	11	1	18	9	0	28	114
8:15 - 8:30	13	30	0	0	43	8	16	1	0	25	1	14	4	0	19	2	17	10	0	29	116
8:30 - 8:45	13	24	0	0	37	6	12	0	0	18	0	14	8	0	22	1	11	4	0	16	93
8:45 - 9:00	6	28	0	0	34	6	14	5	0	25	0	9	6	0	15	0	10	6	0	16	90
2 Hr Totals	87	281	1	0	369	44	110	9	0	163	2	84	52	0	138	12	139	48	0	199	869
1 Hr Totals																					
7:00 - 8:00	50	159	1	0	210	18	45	2	0	65	1	39	31	0	71	8	83	19	0	110	456
7:15 - 8:15	48	170	0	0	218	20	57	3	0	80	1	43	31	0	75	9	86	23	0	118	491
7:30 - 8:30	47	159	0	0	206	26	64	4	0	94	1	48	23	0	72	6	91	30	0	127	499
7:45 - 8:45	48	145	0	0	193	26	67	4	0	97	1	50	24	0	75	4	79	32	0	115	480
8:00 - 9:00	37	122	0	0	159	26	65	7	0	98	1	45	21	0	67	4	56	29	0	89	413
PEAK HOUR																					
7:30 - 8:30	47	159	0	0	206	26	64	4	0	94	1	48	23	0	72	6	91	30	0	127	499
PM																					
4:00 - 4:15	11	24	1	0	36	14	36	2	0	52	0	26	7	0	33	0	15	10	0	25	146
4:15 - 4:30	8	26	1	0	35	9	35	1	0	45	0	21	7	0	28	1	13	17	0	31	139
4:30 - 4:45	13	45	0	0	58	16	49	5	0	70	1	24	9	0	34	1	20	16	0	37	199
4:45 - 5:00	10	24	0	0	34	13	42	4	0	59	0	25	5	0	30	1	14	13	0	28	151
5:00 - 5:15	11	46	0	0	57	9	43	0	0	52	1	25	6	0	32	4	14	18	0	36	177
5:15 - 5:30	6	39	0	0	45	13	50	0	0	63	2	23	9	0	34	0	16	15	0	31	173
5:30 - 5:45	7	33	0	0	40	11	39	1	0	51	0	14	7	0	21	0	14	10	0	24	136
5:45 - 6:00	4	25	0	0	29	5	33	3	0	41	0	16	3	0	19	3	12	12	0	27	116
2 Hr Totals	70	262	2	0	334	90	327	16	0	433	4	174	53	0	231	10	118	111	0	239	1237
1 Hr Totals																					
4:00 - 5:00	42	119	2	0	163	52	162	12	0	226	1	96	28	0	125	3	62	56	0	121	635
4:15 - 5:15	42	141	1	0	184	47	169	10	0	226	2	95	27	0	124	7	61	64	0	132	666
4:30 - 5:30	40	154	0	0	194	51	184	9	0	244	4	97	29	0	130	6	64	62	0	132	700
4:45 - 5:45	34	142	0	0	176	46	174	5	0	225	3	87	27	0	117	5	58	56	0	119	637
5:00 - 6:00	28	143	0	0	171	38	165	4	0	207	3	78	25	0	106	7	56	55	0	118	602
PEAK HOUR																					
4:30 - 5:30	40	154	0	0	194	51	184	9	0	244	4	97	29	0	130	6	64	62	0	132	700

MEDIUMS TURNING MOVEMENT COUNT - SUMMARY

Counted by: VCU

Intersection of: US 13 Business | **Date: August 31, 2023** | **Thursday**

and: VA 126 - VA 316 | **Weather: Sunny/Warm**

Location: Accomack County, Virginia | **Entered by: SN** | **Star Rating: 4**

TIME	TRAFFIC FROM NORTH on: VA 316					TRAFFIC FROM SOUTH on: US 13 Business					TRAFFIC FROM EAST on: US 13 Business					TRAFFIC FROM WEST on: VA 126					TOTAL N + S + E + W
	RIGHT	THRU	LEFT	U-TN	TOTAL	RIGHT	THRU	LEFT	U-TN	TOTAL	RIGHT	THRU	LEFT	U-TN	TOTAL	RIGHT	THRU	LEFT	U-TN	TOTAL	
AM																					
7:00 - 7:15	0	0	0	0	0	0	0	0	0	0	0	1	0	0	1	0	0	0	0	0	1
7:15 - 7:30	1	2	0	0	3	1	0	0	0	1	0	1	0	0	1	0	0	0	0	0	5
7:30 - 7:45	0	2	0	0	2	0	0	0	0	0	0	0	0	0	0	0	0	1	0	1	3
7:45 - 8:00	0	1	0	0	1	4	2	0	0	6	0	0	1	0	1	1	0	0	0	1	9
8:00 - 8:15	0	0	0	0	0	0	0	0	0	0	0	1	0	0	1	0	0	1	0	1	2
8:15 - 8:30	0	1	0	0	1	3	0	0	0	3	0	1	0	0	1	1	2	0	0	3	8
8:30 - 8:45	0	0	0	0	0	1	0	0	0	1	0	0	1	0	1	0	0	0	0	0	2
8:45 - 9:00	0	0	0	0	0	3	1	0	0	4	0	1	1	0	2	0	0	0	0	0	6
2 Hr Totals	1	6	0	0	7	12	3	0	0	15	0	5	3	0	8	2	2	2	0	6	36
1 Hr Totals																					
7:00 - 8:00	1	5	0	0	6	5	2	0	0	7	0	2	1	0	3	1	0	1	0	2	18
7:15 - 8:15	1	5	0	0	6	5	2	0	0	7	0	2	1	0	3	1	0	2	0	3	19
7:30 - 8:30	0	4	0	0	4	7	2	0	0	9	0	2	1	0	3	2	2	2	0	6	22
7:45 - 8:45	0	2	0	0	2	8	2	0	0	10	0	2	2	0	4	2	2	1	0	5	21
8:00 - 9:00	0	1	0	0	1	7	1	0	0	8	0	3	2	0	5	1	2	1	0	4	18
PEAK HOUR																					
7:30 - 8:30	0	4	0	0	4	7	2	0	0	9	0	2	1	0	3	2	2	2	0	6	22
PM																					
4:00 - 4:15	0	0	0	0	0	0	1	0	0	1	0	1	0	0	1	0	0	1	0	1	3
4:15 - 4:30	0	1	0	0	1	0	0	0	0	0	0	0	2	0	2	0	0	0	0	0	3
4:30 - 4:45	0	0	0	0	0	1	1	0	0	2	0	0	0	0	0	0	1	0	0	1	3
4:45 - 5:00	0	1	0	0	1	0	0	0	0	0	0	0	0	0	0	0	1	2	0	3	4
5:00 - 5:15	0	0	0	0	0	1	0	0	0	1	0	0	0	0	0	0	0	1	0	1	2
5:15 - 5:30	0	1	0	0	1	0	0	0	0	0	0	0	0	0	0	0	0	0	0	0	1
5:30 - 5:45	0	1	0	0	1	1	1	0	0	2	0	1	0	0	1	0	0	1	0	1	5
5:45 - 6:00	0	0	0	0	0	0	0	0	0	0	0	0	0	0	0	0	0	0	0	0	0
2 Hr Totals	0	4	0	0	4	3	3	0	0	6	0	2	2	0	4	0	2	5	0	7	21
1 Hr Totals																					
4:00 - 5:00	0	2	0	0	2	1	2	0	0	3	0	1	2	0	3	0	2	3	0	5	13
4:15 - 5:15	0	2	0	0	2	2	1	0	0	3	0	0	2	0	2	0	2	3	0	5	12
4:30 - 5:30	0	2	0	0	2	2	1	0	0	3	0	0	0	0	0	0	2	3	0	5	10
4:45 - 5:45	0	3	0	0	3	2	1	0	0	3	0	1	0	0	1	0	1	4	0	5	12
5:00 - 6:00	0	2	0	0	2	2	1	0	0	3	0	1	0	0	1	0	0	2	0	2	8
PEAK HOUR																					
4:30 - 5:30	0	2	0	0	2	2	1	0	0	3	0	0	0	0	0	0	2	3	0	5	10

HEAVY TRUCKS TURNING MOVEMENT COUNT - SUMMARY

Counted by: VCU

Intersection of: US 13 Business | Date: August 31, 2023 | Thursday

and: VA 126 - VA 316 | Weather: Sunny/Warm

Location: Accomack County, Virginia | Entered by: SN | Star Rating: 4

TIME	TRAFFIC FROM NORTH on: VA 316					TRAFFIC FROM SOUTH on: US 13 Business					TRAFFIC FROM EAST on: US 13 Business					TRAFFIC FROM WEST on: VA 126					TOTAL N + S + E + W
	RIGHT	THRU	LEFT	U-TN	TOTAL	RIGHT	THRU	LEFT	U-TN	TOTAL	RIGHT	THRU	LEFT	U-TN	TOTAL	RIGHT	THRU	LEFT	U-TN	TOTAL	
AM																					
7:00 - 7:15	0	0	0	0	0	0	0	0	0	0	0	0	0	0	0	0	0	0	0	0	0
7:15 - 7:30	0	0	0	0	0	0	0	0	0	0	0	0	0	0	0	0	1	0	0	1	1
7:30 - 7:45	0	0	0	0	0	0	0	0	0	0	0	0	0	0	0	0	0	0	0	0	0
7:45 - 8:00	0	0	0	0	0	0	0	0	0	0	0	0	0	0	0	0	0	0	0	0	0
8:00 - 8:15	0	0	0	0	0	0	0	0	0	0	0	1	0	0	1	0	0	0	0	0	1
8:15 - 8:30	0	0	0	0	0	0	1	0	0	1	0	0	0	0	0	0	0	0	0	0	1
8:30 - 8:45	0	0	0	0	0	0	0	0	0	0	0	1	1	0	2	0	0	0	0	0	2
8:45 - 9:00	0	0	0	0	0	2	0	0	0	2	0	0	0	0	0	0	0	0	0	0	2
2 Hr Totals	0	0	0	0	0	2	1	0	0	3	0	2	1	0	3	0	1	0	0	1	7
1 Hr Totals																					
7:00 - 8:00	0	0	0	0	0	0	0	0	0	0	0	0	0	0	0	0	1	0	0	1	1
7:15 - 8:15	0	0	0	0	0	0	0	0	0	0	0	1	0	0	1	0	1	0	0	1	2
7:30 - 8:30	0	0	0	0	0	0	1	0	0	1	0	1	0	0	1	0	0	0	0	0	2
7:45 - 8:45	0	0	0	0	0	0	1	0	0	1	0	2	1	0	3	0	0	0	0	0	4
8:00 - 9:00	0	0	0	0	0	2	1	0	0	3	0	2	1	0	3	0	0	0	0	0	6
PEAK HOUR																					
7:30 - 8:30	0	0	0	0	0	0	1	0	0	1	0	1	0	0	1	0	0	0	0	0	2
PM																					
4:00 - 4:15	0	0	0	0	0	0	0	0	0	0	0	0	0	0	0	0	0	0	0	0	0
4:15 - 4:30	0	0	0	0	0	0	0	0	0	0	0	0	1	0	1	0	0	0	0	0	1
4:30 - 4:45	0	0	0	0	0	0	0	0	0	0	0	0	0	0	0	0	0	0	0	0	0
4:45 - 5:00	0	0	0	0	0	0	0	0	0	0	0	0	0	0	0	0	0	0	0	0	0
5:00 - 5:15	0	0	0	0	0	0	0	0	0	0	0	0	0	0	0	1	0	0	0	1	1
5:15 - 5:30	0	0	0	0	0	0	1	0	0	1	0	0	0	0	0	0	0	0	0	0	1
5:30 - 5:45	0	0	0	0	0	0	0	0	0	0	0	0	0	0	0	0	0	0	0	0	0
5:45 - 6:00	0	0	0	0	0	0	0	0	0	0	0	0	0	0	0	0	0	0	0	0	0
2 Hr Totals	0	0	0	0	0	0	1	0	0	1	0	0	1	0	1	1	0	0	0	1	3
1 Hr Totals																					
4:00 - 5:00	0	0	0	0	0	0	0	0	0	0	0	0	1	0	1	0	0	0	0	0	1
4:15 - 5:15	0	0	0	0	0	0	0	0	0	0	0	0	1	0	1	1	0	0	0	1	2
4:30 - 5:30	0	0	0	0	0	0	1	0	0	1	0	0	0	0	0	1	0	0	0	1	2
4:45 - 5:45	0	0	0	0	0	0	1	0	0	1	0	0	0	0	0	1	0	0	0	1	2
5:00 - 6:00	0	0	0	0	0	0	1	0	0	1	0	0	0	0	0	1	0	0	0	1	2
PEAK HOUR																					
4:30 - 5:30	0	0	0	0	0	0	1	0	0	1	0	0	0	0	0	1	0	0	0	1	2

BICYCLES TURNING MOVEMENT COUNT - SUMMARY

Counted by: VCU

Intersection of: US 13 Business | Date: August 31, 2023 | Thursday

and: VA 126 - VA 316 | Weather: Sunny/Warm

Location: Accomack County, Virginia | Entered by: SN | Star Rating: 4

TIME	TRAFFIC FROM NORTH on: VA 316					TRAFFIC FROM SOUTH on: US 13 Business					TRAFFIC FROM EAST on: US 13 Business					TRAFFIC FROM WEST on: VA 126					TOTAL N + S + E + W
	RIGHT	THRU	LEFT	U-TN	TOTAL	RIGHT	THRU	LEFT	U-TN	TOTAL	RIGHT	THRU	LEFT	U-TN	TOTAL	RIGHT	THRU	LEFT	U-TN	TOTAL	
AM																					
7:00 - 7:15	0	0	0	0	0	0	0	0	0	0	0	0	0	0	0	0	0	0	0	0	0
7:15 - 7:30	0	0	0	0	0	0	0	0	0	0	0	0	0	0	0	0	0	0	0	0	0
7:30 - 7:45	0	0	0	0	0	0	0	0	0	0	0	0	0	0	0	0	0	0	0	0	0
7:45 - 8:00	0	0	0	0	0	0	0	0	0	0	0	0	0	0	0	0	0	0	0	0	0
8:00 - 8:15	0	0	0	0	0	0	0	0	0	0	0	0	0	0	0	0	0	0	0	0	0
8:15 - 8:30	0	0	0	0	0	0	0	0	0	0	0	0	0	0	0	0	0	0	0	0	0
8:30 - 8:45	0	0	0	0	0	0	0	0	0	0	0	0	0	0	0	0	0	0	0	0	0
8:45 - 9:00	0	0	0	0	0	0	0	0	0	0	0	0	0	0	0	0	0	0	0	0	0
2 Hr Totals	0	0	0	0	0	0	0	0	0	0	0	0	0	0	0	0	0	0	0	0	0
1 Hr Totals																					
7:00 - 8:00	0	0	0	0	0	0	0	0	0	0	0	0	0	0	0	0	0	0	0	0	0
7:15 - 8:15	0	0	0	0	0	0	0	0	0	0	0	0	0	0	0	0	0	0	0	0	0
7:30 - 8:30	0	0	0	0	0	0	0	0	0	0	0	0	0	0	0	0	0	0	0	0	0
7:45 - 8:45	0	0	0	0	0	0	0	0	0	0	0	0	0	0	0	0	0	0	0	0	0
8:00 - 9:00	0	0	0	0	0	0	0	0	0	0	0	0	0	0	0	0	0	0	0	0	0
PEAK HOUR																					
7:30 - 8:30	0	0	0	0	0	0	0	0	0	0	0	0	0	0	0	0	0	0	0	0	0
PM																					
4:00 - 4:15	0	0	0	0	0	0	0	0	0	0	0	0	0	0	0	0	0	0	0	0	0
4:15 - 4:30	0	0	0	0	0	0	0	0	0	0	0	0	0	0	0	0	0	0	0	0	0
4:30 - 4:45	0	0	0	0	0	0	0	0	0	0	0	0	0	0	0	0	0	0	0	0	0
4:45 - 5:00	0	0	0	0	0	0	0	0	0	0	0	0	0	0	0	0	0	0	0	0	0
5:00 - 5:15	0	0	0	0	0	0	0	0	0	0	0	0	0	0	0	0	0	0	0	0	0
5:15 - 5:30	0	0	0	0	0	0	0	0	0	0	0	0	0	0	0	0	0	0	0	0	0
5:30 - 5:45	0	0	0	0	0	0	0	0	0	0	0	0	0	0	0	0	0	0	0	0	0
5:45 - 6:00	0	0	0	0	0	0	0	0	0	0	0	0	0	0	0	0	0	0	0	0	0
2 Hr Totals	0	0	0	0	0	0	0	0	0	0	0	0	0	0	0	0	0	0	0	0	0
1 Hr Totals																					
4:00 - 5:00	0	0	0	0	0	0	0	0	0	0	0	0	0	0	0	0	0	0	0	0	0
4:15 - 5:15	0	0	0	0	0	0	0	0	0	0	0	0	0	0	0	0	0	0	0	0	0
4:30 - 5:30	0	0	0	0	0	0	0	0	0	0	0	0	0	0	0	0	0	0	0	0	0
4:45 - 5:45	0	0	0	0	0	0	0	0	0	0	0	0	0	0	0	0	0	0	0	0	0
5:00 - 6:00	0	0	0	0	0	0	0	0	0	0	0	0	0	0	0	0	0	0	0	0	0
PEAK HOUR																					
4:30 - 5:30	0	0	0	0	0	0	0	0	0	0	0	0	0	0	0	0	0	0	0	0	0

PEDESTRIAN AND BICYCLE OBSERVATIONS - SUMMARY

Counted by: VCU

Intersection of: US 13 Business | Date: August 31, 2023 | Thursday

and: VA 126 - VA 316 | Weather: Sunny/Warm

Location: Accomack County, Virginia | Entered by: SN | Star Rating: 4

	NORTH LEG VA 316		SOUTH LEG US 13 Business	
TIME	Pedestrians	Bicycles	Pedestrians	Bicycles
AM				
7:00 - 7:15	0	0	0	0
7:15 - 7:30	0	0	0	0
7:30 - 7:45	0	0	0	0
7:45 - 8:00	0	0	0	0
8:00 - 8:15	0	0	0	0
8:15 - 8:30	0	0	0	0
8:30 - 8:45	0	0	0	0
8:45 - 9:00	0	0	0	0
TOTALS	0	0	0	0
PM				
4:00 - 4:15	0	0	0	0
4:15 - 4:30	0	0	0	0
4:30 - 4:45	0	0	0	0
4:45 - 5:00	0	0	0	0
5:00 - 5:15	0	0	0	0
5:15 - 5:30	0	0	0	0
5:30 - 5:45	0	0	0	0
5:45 - 6:00	0	0	0	0
TOTALS	0	0	0	0

	EAST LEG US 13 Business		WEST LEG VA 126	
	Pedestrians	Bicycles	Pedestrians	Bicycles
AM				
7:00 - 7:15	0	0	0	0
7:15 - 7:30	0	0	0	0
7:30 - 7:45	0	0	0	0
7:45 - 8:00	0	0	0	0
8:00 - 8:15	0	0	0	0
8:15 - 8:30	0	0	0	0
8:30 - 8:45	0	0	0	0
8:45 - 9:00	0	0	0	0
TOTALS	0	0	0	0
PM				
4:00 - 4:15	0	0	0	0
4:15 - 4:30	0	0	0	0
4:30 - 4:45	0	0	0	0
4:45 - 5:00	0	0	0	0
5:00 - 5:15	0	0	0	0
5:15 - 5:30	0	0	0	0
5:30 - 5:45	0	0	0	0
5:45 - 6:00	0	0	0	0
TOTALS	0	0	0	0

TOTALS TURNING MOVEMENT COUNT - SUMMARY

Counted by: VCU

Intersection of: US 13 Business | Date: September 02, 2023 | Saturday

and: VA 126 - VA 316 | Weather: Sunny/Warm

Location: Accomack County, Virginia | Entered by: SN | Star Rating: 4

TIME	TRAFFIC FROM NORTH on: VA 316					TRAFFIC FROM SOUTH on: US 13 Business					TRAFFIC FROM EAST on: US 13 Business					TRAFFIC FROM WEST on: VA 126					TOTAL N + S + E + W
	RIGHT	THRU	LEFT	U-TN	TOTAL	RIGHT	THRU	LEFT	U-TN	TOTAL	RIGHT	THRU	LEFT	U-TN	TOTAL	RIGHT	THRU	LEFT	U-TN	TOTAL	
AM																					
9:00 - 9:15	9	37	0	0	46	13	20	2	0	35	0	7	4	0	11	1	14	5	0	20	112
9:15 - 9:30	9	28	0	0	37	9	16	0	0	25	1	9	8	0	18	1	12	7	0	20	100
9:30 - 9:45	8	31	0	0	39	7	13	1	0	21	0	9	7	0	16	1	13	7	0	21	97
9:45 - 10:00	9	36	0	0	45	5	28	1	0	34	0	14	10	0	24	1	12	16	0	29	132
10:00 - 10:15	4	44	0	0	48	13	19	2	0	34	0	10	4	0	14	0	8	8	0	16	112
10:15 - 10:30	12	36	0	0	48	8	31	3	0	42	0	7	12	0	19	0	4	5	0	9	118
10:30 - 10:45	10	46	1	0	57	4	26	1	0	31	1	18	9	0	28	1	15	11	0	27	143
10:45 - 11:00	7	46	0	0	53	12	28	6	0	46	0	9	11	0	20	3	15	11	0	29	148
11:00 - 11:15	9	41	0	0	50	10	35	0	0	45	0	18	7	0	25	2	20	13	0	35	155
11:15 - 11:30	7	33	0	0	40	10	30	3	0	43	2	7	6	0	15	0	17	11	0	28	126
11:30 - 11:45	7	36	1	0	44	8	38	2	0	48	1	14	8	0	23	2	15	16	0	33	148
11:45 - 12:00	9	47	1	0	57	5	30	0	0	35	0	13	7	0	20	0	8	9	0	17	129
12:00 - 12:15	6	31	2	0	39	11	33	2	0	46	1	9	8	0	18	2	15	6	0	23	126
12:15 - 12:30	15	30	1	0	46	11	33	3	0	47	0	13	5	0	18	3	11	6	0	20	131
12:30 - 12:45	7	38	0	0	45	3	28	1	0	32	1	11	6	0	18	2	15	13	0	30	125
12:45 - 1:00	11	35	0	0	46	12	32	1	0	45	0	10	12	0	22	2	10	7	0	19	132
1:00 - 1:15	2	41	0	0	43	11	33	0	0	44	0	15	12	0	27	1	11	8	0	20	134
1:15 - 1:30	4	24	2	0	30	5	34	2	0	41	2	11	10	0	23	2	6	10	0	18	112
1:30 - 1:45	8	29	0	0	37	6	31	1	0	38	1	13	3	0	17	0	10	6	0	16	108
1:45 - 2:00	4	40	1	0	45	9	33	1	0	43	1	14	5	0	20	0	20	15	0	35	143
2:00 - 2:15	8	35	0	0	43	10	36	0	0	46	4	12	8	0	24	0	7	10	0	17	130
2:15 - 2:30	5	29	0	0	34	7	32	0	0	39	0	22	15	0	37	1	9	11	0	21	131
2:30 - 2:45	7	29	1	0	37	10	26	0	0	36	1	15	9	0	25	1	11	5	0	17	115
2:45 - 3:00	7	28	0	0	35	14	31	1	0	46	1	10	13	0	24	2	9	8	0	19	124
6 Hr Totals	184	850	10	0	1044	213	696	33	0	942	17	290	199	0	506	28	287	224	0	539	3031
1 Hr Totals																					
9:00 - 10:00	35	132	0	0	167	34	77	4	0	115	1	39	29	0	69	4	51	35	0	90	441
9:15 - 10:15	30	139	0	0	169	34	76	4	0	114	1	42	29	0	72	3	45	38	0	86	441
9:30 - 10:30	33	147	0	0	180	33	91	7	0	131	0	40	33	0	73	2	37	36	0	75	459
9:45 - 10:45	35	162	1	0	198	30	104	7	0	141	1	49	35	0	85	2	39	40	0	81	505
10:00 - 11:00	33	172	1	0	206	37	104	12	0	153	1	44	36	0	81	4	42	35	0	81	521
10:15 - 11:15	38	169	1	0	208	34	120	10	0	164	1	52	39	0	92	6	54	40	0	100	564
10:30 - 11:30	33	166	1	0	200	36	119	10	0	165	3	52	33	0	88	6	67	46	0	119	572
10:45 - 11:45	30	156	1	0	187	40	131	11	0	182	3	48	32	0	83	7	67	51	0	125	577
11:00 - 12:00	32	157	2	0	191	33	133	5	0	171	3	52	28	0	83	4	60	49	0	113	558
11:15 - 12:15	29	147	4	0	180	34	131	7	0	172	4	43	29	0	76	4	55	42	0	101	529
11:30 - 12:30	37	144	5	0	186	35	134	7	0	176	2	49	28	0	79	7	49	37	0	93	534
11:45 - 12:45	37	146	4	0	187	30	124	6	0	160	2	46	26	0	74	7	49	34	0	90	511
12:00 - 1:00	39	134	3	0	176	37	126	7	0	170	2	43	31	0	76	9	51	32	0	92	514
12:15 - 1:15	35	144	1	0	180	37	126	5	0	168	1	49	35	0	85	8	47	34	0	89	522
12:30 - 1:30	24	138	2	0	164	31	127	4	0	162	3	47	40	0	90	7	42	38	0	87	503
12:45 - 1:45	25	129	2	0	156	34	130	4	0	168	3	49	37	0	89	5	37	31	0	73	486
1:00 - 2:00	18	134	3	0	155	31	131	4	0	166	4	53	30	0	87	3	47	39	0	89	497
1:15 - 2:15	24	128	3	0	155	30	134	4	0	168	8	50	26	0	84	2	43	41	0	86	493
1:30 - 2:30	25	133	1	0	159	32	132	2	0	166	6	61	31	0	98	1	46	42	0	89	512
1:45 - 2:45	24	133	2	0	159	36	127	1	0	164	6	63	37	0	106	2	47	41	0	90	519
2:00 - 3:00	27	121	1	0	149	41	125	1	0	167	6	59	45	0	110	4	36	34	0	74	500
PEAK HOUR																					
10:45 - 11:45	30	156	1	0	187	40	131	11	0	182	3	48	32	0	83	7	67	51	0	125	577

CARS TURNING MOVEMENT COUNT - SUMMARY

Counted by: VCU

Intersection of: US 13 Business — Date: September 02, 2023 — Saturday

and: VA 126 - VA 316 — Weather: Sunny/Warm

Location: Accomack County, Virginia — Entered by: SN — Star Rating: 4

TIME	TRAFFIC FROM NORTH on: VA 316					TRAFFIC FROM SOUTH on: US 13 Business					TRAFFIC FROM EAST on: US 13 Business					TRAFFIC FROM WEST on: VA 126					TOTAL N + S + E + W
	RIGHT	THRU	LEFT	U-TN	TOTAL	RIGHT	THRU	LEFT	U-TN	TOTAL	RIGHT	THRU	LEFT	U-TN	TOTAL	RIGHT	THRU	LEFT	U-TN	TOTAL	
AM																					
9:00 - 9:15	9	37	0	0	46	13	20	2	0	35	0	7	4	0	11	1	14	5	0	20	112
9:15 - 9:30	9	28	0	0	37	9	16	0	0	25	1	9	6	0	16	1	12	7	0	20	98
9:30 - 9:45	8	31	0	0	39	7	12	1	0	20	0	9	7	0	16	1	13	7	0	21	96
9:45 - 10:00	9	36	0	0	45	5	28	1	0	34	0	14	10	0	24	1	12	16	0	29	132
10:00 - 10:15	4	44	0	0	48	13	19	2	0	34	0	10	4	0	14	0	8	8	0	16	112
10:15 - 10:30	12	36	0	0	48	8	31	3	0	42	0	7	10	0	17	0	4	5	0	9	116
10:30 - 10:45	10	46	1	0	57	3	25	1	0	29	1	17	8	0	26	1	15	11	0	27	139
10:45 - 11:00	7	46	0	0	53	12	28	6	0	46	0	9	11	0	20	3	15	11	0	29	148
11:00 - 11:15	9	40	0	0	49	9	34	0	0	43	0	18	7	0	25	2	20	13	0	35	152
11:15 - 11:30	7	33	0	0	40	10	29	3	0	42	2	7	6	0	15	0	17	11	0	28	125
11:30 - 11:45	7	36	1	0	44	8	38	2	0	48	1	14	8	0	23	2	14	16	0	32	147
11:45 - 12:00	9	45	1	0	55	5	30	0	0	35	0	13	7	0	20	0	8	9	0	17	127
12:00 - 12:15	6	31	2	0	39	11	33	2	0	46	1	9	8	0	18	2	15	6	0	23	126
12:15 - 12:30	15	30	1	0	46	11	33	3	0	47	0	13	5	0	18	3	11	6	0	20	131
12:30 - 12:45	7	38	0	0	45	3	28	1	0	32	1	11	5	0	17	2	15	13	0	30	124
12:45 - 1:00	11	35	0	0	46	12	32	1	0	45	0	10	12	0	22	2	10	7	0	19	132
1:00 - 1:15	2	41	0	0	43	11	33	0	0	44	0	15	12	0	27	1	11	8	0	20	134
1:15 - 1:30	4	24	2	0	30	5	34	2	0	41	2	10	10	0	22	2	6	10	0	18	111
1:30 - 1:45	8	28	0	0	36	6	31	1	0	38	1	13	3	0	17	0	10	6	0	16	107
1:45 - 2:00	4	39	1	0	44	9	33	1	0	43	1	14	5	0	20	0	20	15	0	35	142
2:00 - 2:15	8	35	0	0	43	10	35	0	0	45	4	12	8	0	24	0	7	10	0	17	129
2:15 - 2:30	5	29	0	0	34	7	32	0	0	39	0	22	15	0	37	1	9	11	0	21	131
2:30 - 2:45	7	29	1	0	37	10	26	0	0	36	1	15	9	0	25	1	11	5	0	17	115
2:45 - 3:00	7	26	0	0	33	14	31	1	0	46	1	10	12	0	23	2	9	8	0	19	121
6 Hr Totals	184	843	10	0	1037	211	691	33	0	935	17	288	192	0	497	28	286	224	0	538	3007
1 Hr Totals																					
9:00 - 10:00	35	132	0	0	167	34	76	4	0	114	1	39	27	0	67	4	51	35	0	90	438
9:15 - 10:15	30	139	0	0	169	34	75	4	0	113	1	42	27	0	70	3	45	38	0	86	438
9:30 - 10:30	33	147	0	0	180	33	90	7	0	130	0	40	31	0	71	2	37	36	0	75	456
9:45 - 10:45	35	162	1	0	198	29	103	7	0	139	1	48	32	0	81	2	39	40	0	81	499
10:00 - 11:00	33	172	1	0	206	36	103	12	0	151	1	43	33	0	77	4	42	35	0	81	515
10:15 - 11:15	38	168	1	0	207	32	118	10	0	160	1	51	36	0	88	6	54	40	0	100	555
10:30 - 11:30	33	165	1	0	199	34	116	10	0	160	3	51	32	0	86	6	67	46	0	119	564
10:45 - 11:45	30	155	1	0	186	39	129	11	0	179	3	48	32	0	83	7	66	51	0	124	572
11:00 - 12:00	32	154	2	0	188	32	131	5	0	168	3	52	28	0	83	4	59	49	0	112	551
11:15 - 12:15	29	145	4	0	178	34	130	7	0	171	4	43	29	0	76	4	54	42	0	100	525
11:30 - 12:30	37	142	5	0	184	35	134	7	0	176	2	49	28	0	79	7	48	37	0	92	531
11:45 - 12:45	37	144	4	0	185	30	124	6	0	160	2	46	25	0	73	7	49	34	0	90	508
12:00 - 1:00	39	134	3	0	176	37	126	7	0	170	2	43	30	0	75	9	51	32	0	92	513
12:15 - 1:15	35	144	1	0	180	37	126	5	0	168	1	49	34	0	84	8	47	34	0	89	521
12:30 - 1:30	24	138	2	0	164	31	127	4	0	162	3	46	39	0	88	7	42	38	0	87	501
12:45 - 1:45	25	128	2	0	155	34	130	4	0	168	3	48	37	0	88	5	37	31	0	73	484
1:00 - 2:00	18	132	3	0	153	31	131	4	0	166	4	52	30	0	86	3	47	39	0	89	494
1:15 - 2:15	24	126	3	0	153	30	133	4	0	167	8	49	26	0	83	2	43	41	0	86	489
1:30 - 2:30	25	131	1	0	157	32	131	2	0	165	6	61	31	0	98	1	46	42	0	89	509
1:45 - 2:45	24	132	2	0	158	36	126	1	0	163	6	63	37	0	106	2	47	41	0	90	517
2:00 - 3:00	27	119	1	0	147	41	124	1	0	166	6	59	44	0	109	4	36	34	0	74	496
PEAK HOUR																					
10:45 - 11:45	30	155	1	0	186	39	129	11	0	179	3	48	32	0	83	7	66	51	0	124	572

MEDIUMS TURNING MOVEMENT COUNT - SUMMARY

Counted by: VCU

Intersection of: US 13 Business — Date: September 02, 2023 — Saturday

and: VA 126 - VA 316 — Weather: Sunny/Warm

Location: Accomack County, Virginia — Entered by: SN — Star Rating: 4

TIME	TRAFFIC FROM NORTH on: VA 316					TRAFFIC FROM SOUTH on: US 13 Business					TRAFFIC FROM EAST on: US 13 Business					TRAFFIC FROM WEST on: VA 126					TOTAL N + S + E + W
	RIGHT	THRU	LEFT	U-TN	TOTAL	RIGHT	THRU	LEFT	U-TN	TOTAL	RIGHT	THRU	LEFT	U-TN	TOTAL	RIGHT	THRU	LEFT	U-TN	TOTAL	
AM																					
9:00 - 9:15	0	0	0	0	0	0	0	0	0	0	0	0	0	0	0	0	0	0	0	0	0
9:15 - 9:30	0	0	0	0	0	0	0	0	0	0	0	0	2	0	2	0	0	0	0	0	2
9:30 - 9:45	0	0	0	0	0	0	1	0	0	1	0	0	0	0	0	0	0	0	0	0	1
9:45 - 10:00	0	0	0	0	0	0	0	0	0	0	0	0	0	0	0	0	0	0	0	0	0
10:00 - 10:15	0	0	0	0	0	0	0	0	0	0	0	0	0	0	0	0	0	0	0	0	0
10:15 - 10:30	0	0	0	0	0	0	0	0	0	0	0	0	2	0	2	0	0	0	0	0	2
10:30 - 10:45	0	0	0	0	0	0	1	0	0	1	0	1	1	0	2	0	0	0	0	0	3
10:45 - 11:00	0	0	0	0	0	0	0	0	0	0	0	0	0	0	0	0	0	0	0	0	0
11:00 - 11:15	0	1	0	0	1	1	1	0	0	2	0	0	0	0	0	0	0	0	0	0	3
11:15 - 11:30	0	0	0	0	0	0	1	0	0	1	0	0	0	0	0	0	0	0	0	0	1
11:30 - 11:45	0	0	0	0	0	0	0	0	0	0	0	0	0	0	0	0	0	0	0	0	0
11:45 - 12:00	0	2	0	0	2	0	0	0	0	0	0	0	0	0	0	0	0	0	0	0	2
12:00 - 12:15	0	0	0	0	0	0	0	0	0	0	0	0	0	0	0	0	0	0	0	0	0
12:15 - 12:30	0	0	0	0	0	0	0	0	0	0	0	0	0	0	0	0	0	0	0	0	0
12:30 - 12:45	0	0	0	0	0	0	0	0	0	0	0	0	0	0	0	0	0	0	0	0	0
12:45 - 1:00	0	0	0	0	0	0	0	0	0	0	0	0	0	0	0	0	0	0	0	0	0
1:00 - 1:15	0	0	0	0	0	0	0	0	0	0	0	0	0	0	0	0	0	0	0	0	0
1:15 - 1:30	0	0	0	0	0	0	0	0	0	0	0	1	0	0	1	0	0	0	0	0	1
1:30 - 1:45	0	0	0	0	0	0	0	0	0	0	0	0	0	0	0	0	0	0	0	0	0
1:45 - 2:00	0	1	0	0	1	0	0	0	0	0	0	0	0	0	0	0	0	0	0	0	1
2:00 - 2:15	0	0	0	0	0	0	0	0	0	0	0	0	0	0	0	0	0	0	0	0	0
2:15 - 2:30	0	0	0	0	0	0	0	0	0	0	0	0	0	0	0	0	0	0	0	0	0
2:30 - 2:45	0	0	0	0	0	0	0	0	0	0	0	0	0	0	0	0	0	0	0	0	0
2:45 - 3:00	0	2	0	0	2	0	0	0	0	0	0	0	1	0	1	0	0	0	0	0	3
6 Hr Totals	0	6	0	0	6	1	4	0	0	5	0	2	6	0	8	0	0	0	0	0	19
1 Hr Totals																					
9:00 - 10:00	0	0	0	0	0	0	1	0	0	1	0	0	2	0	2	0	0	0	0	0	3
9:15 - 10:15	0	0	0	0	0	0	1	0	0	1	0	0	2	0	2	0	0	0	0	0	3
9:30 - 10:30	0	0	0	0	0	0	1	0	0	1	0	0	2	0	2	0	0	0	0	0	3
9:45 - 10:45	0	0	0	0	0	0	1	0	0	1	0	1	3	0	4	0	0	0	0	0	5
10:00 - 11:00	0	0	0	0	0	0	1	0	0	1	0	1	3	0	4	0	0	0	0	0	5
10:15 - 11:15	0	1	0	0	1	1	2	0	0	3	0	1	3	0	4	0	0	0	0	0	8
10:30 - 11:30	0	1	0	0	1	1	3	0	0	4	0	1	1	0	2	0	0	0	0	0	7
10:45 - 11:45	0	1	0	0	1	1	2	0	0	3	0	0	0	0	0	0	0	0	0	0	4
11:00 - 12:00	0	3	0	0	3	1	2	0	0	3	0	0	0	0	0	0	0	0	0	0	6
11:15 - 12:15	0	2	0	0	2	0	1	0	0	1	0	0	0	0	0	0	0	0	0	0	3
11:30 - 12:30	0	2	0	0	2	0	0	0	0	0	0	0	0	0	0	0	0	0	0	0	2
11:45 - 12:45	0	2	0	0	2	0	0	0	0	0	0	0	0	0	0	0	0	0	0	0	2
12:00 - 1:00	0	0	0	0	0	0	0	0	0	0	0	0	0	0	0	0	0	0	0	0	0
12:15 - 1:15	0	0	0	0	0	0	0	0	0	0	0	0	0	0	0	0	0	0	0	0	0
12:30 - 1:30	0	0	0	0	0	0	0	0	0	0	0	1	0	0	1	0	0	0	0	0	1
12:45 - 1:45	0	0	0	0	0	0	0	0	0	0	0	1	0	0	1	0	0	0	0	0	1
1:00 - 2:00	0	1	0	0	1	0	0	0	0	0	0	1	0	0	1	0	0	0	0	0	2
1:15 - 2:15	0	1	0	0	1	0	0	0	0	0	0	1	0	0	1	0	0	0	0	0	2
1:30 - 2:30	0	1	0	0	1	0	0	0	0	0	0	0	0	0	0	0	0	0	0	0	1
1:45 - 2:45	0	1	0	0	1	0	0	0	0	0	0	0	0	0	0	0	0	0	0	0	1
2:00 - 3:00	0	2	0	0	2	0	0	0	0	0	0	0	1	0	1	0	0	0	0	0	3
PEAK HOUR																					
10:45 - 11:45	0	1	0	0	1	1	2	0	0	3	0	0	0	0	0	0	0	0	0	0	4

HEAVY TRUCKS TURNING MOVEMENT COUNT - SUMMARY

Counted by: VCU

Intersection of: US 13 Business | Date: September 02, 2023 | Saturday

and: VA 126 - VA 316 | Weather: Sunny/Warm

Location: Accomack County, Virginia | Entered by: SN | Star Rating: 4

TIME	TRAFFIC FROM NORTH on: VA 316					TRAFFIC FROM SOUTH on: US 13 Business					TRAFFIC FROM EAST on: US 13 Business					TRAFFIC FROM WEST on: VA 126					TOTAL N + S + E + W
	RIGHT	THRU	LEFT	U-TN	TOTAL	RIGHT	THRU	LEFT	U-TN	TOTAL	RIGHT	THRU	LEFT	U-TN	TOTAL	RIGHT	THRU	LEFT	U-TN	TOTAL	
AM																					
9:00 - 9:15	0	0	0	0	0	0	0	0	0	0	0	0	0	0	0	0	0	0	0	0	0
9:15 - 9:30	0	0	0	0	0	0	0	0	0	0	0	0	0	0	0	0	0	0	0	0	0
9:30 - 9:45	0	0	0	0	0	0	0	0	0	0	0	0	0	0	0	0	0	0	0	0	0
9:45 - 10:00	0	0	0	0	0	0	0	0	0	0	0	0	0	0	0	0	0	0	0	0	0
10:00 - 10:15	0	0	0	0	0	0	0	0	0	0	0	0	0	0	0	0	0	0	0	0	0
10:15 - 10:30	0	0	0	0	0	0	0	0	0	0	0	0	0	0	0	0	0	0	0	0	0
10:30 - 10:45	0	0	0	0	0	1	0	0	0	1	0	0	0	0	0	0	0	0	0	0	1
10:45 - 11:00	0	0	0	0	0	0	0	0	0	0	0	0	0	0	0	0	0	0	0	0	0
11:00 - 11:15	0	0	0	0	0	0	0	0	0	0	0	0	0	0	0	0	0	0	0	0	0
11:15 - 11:30	0	0	0	0	0	0	0	0	0	0	0	0	0	0	0	0	0	0	0	0	0
11:30 - 11:45	0	0	0	0	0	0	0	0	0	0	0	0	0	0	0	0	1	0	0	1	1
11:45 - 12:00	0	0	0	0	0	0	0	0	0	0	0	0	0	0	0	0	0	0	0	0	0
12:00 - 12:15	0	0	0	0	0	0	0	0	0	0	0	0	0	0	0	0	0	0	0	0	0
12:15 - 12:30	0	0	0	0	0	0	0	0	0	0	0	0	0	0	0	0	0	0	0	0	0
12:30 - 12:45	0	0	0	0	0	0	0	0	0	0	0	0	1	0	1	0	0	0	0	0	1
12:45 - 1:00	0	0	0	0	0	0	0	0	0	0	0	0	0	0	0	0	0	0	0	0	0
1:00 - 1:15	0	0	0	0	0	0	0	0	0	0	0	0	0	0	0	0	0	0	0	0	0
1:15 - 1:30	0	0	0	0	0	0	0	0	0	0	0	0	0	0	0	0	0	0	0	0	0
1:30 - 1:45	0	1	0	0	1	0	0	0	0	0	0	0	0	0	0	0	0	0	0	0	1
1:45 - 2:00	0	0	0	0	0	0	0	0	0	0	0	0	0	0	0	0	0	0	0	0	0
2:00 - 2:15	0	0	0	0	0	0	1	0	0	1	0	0	0	0	0	0	0	0	0	0	1
2:15 - 2:30	0	0	0	0	0	0	0	0	0	0	0	0	0	0	0	0	0	0	0	0	0
2:30 - 2:45	0	0	0	0	0	0	0	0	0	0	0	0	0	0	0	0	0	0	0	0	0
2:45 - 3:00	0	0	0	0	0	0	0	0	0	0	0	0	0	0	0	0	0	0	0	0	0
6 Hr Totals	0	1	0	0	1	1	1	0	0	2	0	0	1	0	1	0	1	0	0	1	5
1 Hr Totals																					
9:00 - 10:00	0	0	0	0	0	0	0	0	0	0	0	0	0	0	0	0	0	0	0	0	0
9:15 - 10:15	0	0	0	0	0	0	0	0	0	0	0	0	0	0	0	0	0	0	0	0	0
9:30 - 10:30	0	0	0	0	0	0	0	0	0	0	0	0	0	0	0	0	0	0	0	0	0
9:45 - 10:45	0	0	0	0	0	1	0	0	0	1	0	0	0	0	0	0	0	0	0	0	1
10:00 - 11:00	0	0	0	0	0	1	0	0	0	1	0	0	0	0	0	0	0	0	0	0	1
10:15 - 11:15	0	0	0	0	0	1	0	0	0	1	0	0	0	0	0	0	0	0	0	0	1
10:30 - 11:30	0	0	0	0	0	1	0	0	0	1	0	0	0	0	0	0	0	0	0	0	1
10:45 - 11:45	0	0	0	0	0	0	0	0	0	0	0	0	0	0	0	0	1	0	0	1	1
11:00 - 12:00	0	0	0	0	0	0	0	0	0	0	0	0	0	0	0	0	1	0	0	1	1
11:15 - 12:15	0	0	0	0	0	0	0	0	0	0	0	0	0	0	0	0	1	0	0	1	1
11:30 - 12:30	0	0	0	0	0	0	0	0	0	0	0	0	0	0	0	0	1	0	0	1	1
11:45 - 12:45	0	0	0	0	0	0	0	0	0	0	0	0	1	0	1	0	0	0	0	0	1
12:00 - 1:00	0	0	0	0	0	0	0	0	0	0	0	0	1	0	1	0	0	0	0	0	1
12:15 - 1:15	0	0	0	0	0	0	0	0	0	0	0	0	1	0	1	0	0	0	0	0	1
12:30 - 1:30	0	0	0	0	0	0	0	0	0	0	0	0	1	0	1	0	0	0	0	0	1
12:45 - 1:45	0	1	0	0	1	0	0	0	0	0	0	0	0	0	0	0	0	0	0	0	1
1:00 - 2:00	0	1	0	0	1	0	0	0	0	0	0	0	0	0	0	0	0	0	0	0	1
1:15 - 2:15	0	1	0	0	1	0	1	0	0	1	0	0	0	0	0	0	0	0	0	0	2
1:30 - 2:30	0	1	0	0	1	0	1	0	0	1	0	0	0	0	0	0	0	0	0	0	2
1:45 - 2:45	0	0	0	0	0	0	1	0	0	1	0	0	0	0	0	0	0	0	0	0	1
2:00 - 3:00	0	0	0	0	0	0	1	0	0	1	0	0	0	0	0	0	0	0	0	0	1
PEAK HOUR																					
10:45 - 11:45	0	0	0	0	0	0	0	0	0	0	0	0	0	0	0	0	1	0	0	1	1

BICYCLES TURNING MOVEMENT COUNT - SUMMARY

Counted by: VCU

Intersection of: US 13 Business | Date: September 02, 2023 | Saturday

and: VA 126 - VA 316 | Weather: Sunny/Warm

Location: Accomack County, Virginia | Entered by: SN | Star Rating: 4

TIME	TRAFFIC FROM NORTH on: VA 316					TRAFFIC FROM SOUTH on: US 13 Business					TRAFFIC FROM EAST on: US 13 Business					TRAFFIC FROM WEST on: VA 126					TOTAL N + S + E + W
	RIGHT	THRU	LEFT	U-TN	TOTAL	RIGHT	THRU	LEFT	U-TN	TOTAL	RIGHT	THRU	LEFT	U-TN	TOTAL	RIGHT	THRU	LEFT	U-TN	TOTAL	
AM																					
9:00 - 9:15	0	0	0	0	0	0	0	0	0	0	0	0	0	0	0	0	0	0	0	0	0
9:15 - 9:30	0	0	0	0	0	0	0	0	0	0	0	0	0	0	0	0	0	0	0	0	0
9:30 - 9:45	0	0	0	0	0	0	0	0	0	0	0	0	0	0	0	0	0	0	0	0	0
9:45 - 10:00	0	0	0	0	0	0	0	0	0	0	0	0	0	0	0	0	0	0	0	0	0
10:00 - 10:15	0	0	0	0	0	0	0	0	0	0	0	0	0	0	0	0	0	0	0	0	0
10:15 - 10:30	0	0	0	0	0	0	0	0	0	0	0	0	0	0	0	0	0	0	0	0	0
10:30 - 10:45	0	0	0	0	0	0	0	0	0	0	0	0	0	0	0	0	0	0	0	0	0
10:45 - 11:00	0	0	0	0	0	0	0	0	0	0	0	0	0	0	0	0	0	0	0	0	0
11:00 - 11:15	0	0	0	0	0	0	0	0	0	0	0	0	0	0	0	0	0	0	0	0	0
11:15 - 11:30	0	0	0	0	0	0	0	0	0	0	0	0	0	0	0	0	0	0	0	0	0
11:30 - 11:45	0	0	0	0	0	0	0	0	0	0	0	0	0	0	0	0	0	2	0	2	2
11:45 - 12:00	0	0	0	0	0	0	0	0	0	0	0	0	0	0	0	0	0	0	0	0	0
12:00 - 12:15	0	0	0	0	0	0	0	0	0	0	0	0	0	0	0	0	0	0	0	0	0
12:15 - 12:30	0	0	0	0	0	0	0	0	0	0	0	0	0	0	0	0	0	0	0	0	0
12:30 - 12:45	0	0	0	0	0	0	0	0	0	0	0	0	0	0	0	0	0	0	0	0	0
12:45 - 1:00	0	0	0	0	0	0	0	0	0	0	0	0	0	0	0	0	0	0	0	0	0
1:00 - 1:15	0	0	0	0	0	0	0	0	0	0	0	0	0	0	0	0	0	0	0	0	0
1:15 - 1:30	0	0	0	0	0	0	0	0	0	0	0	0	0	0	0	0	0	0	0	0	0
1:30 - 1:45	0	0	0	0	0	0	0	0	0	0	0	0	0	0	0	0	0	0	0	0	0
1:45 - 2:00	0	0	0	0	0	0	0	0	0	0	0	0	0	0	0	0	0	0	0	0	0
2:00 - 2:15	0	0	0	0	0	0	0	0	0	0	0	0	0	0	0	0	0	0	0	0	0
2:15 - 2:30	0	0	0	0	0	0	0	0	0	0	0	0	0	0	0	0	0	0	0	0	0
2:30 - 2:45	0	0	0	0	0	0	0	0	0	0	0	0	0	0	0	0	0	0	0	0	0
2:45 - 3:00	0	0	0	0	0	0	0	0	0	0	0	0	0	0	0	0	0	0	0	0	0
6 Hr Totals	0	0	0	0	0	0	0	0	0	0	0	0	0	0	0	0	0	2	0	2	2
1 Hr Totals																					
9:00 - 10:00	0	0	0	0	0	0	0	0	0	0	0	0	0	0	0	0	0	0	0	0	0
9:15 - 10:15	0	0	0	0	0	0	0	0	0	0	0	0	0	0	0	0	0	0	0	0	0
9:30 - 10:30	0	0	0	0	0	0	0	0	0	0	0	0	0	0	0	0	0	0	0	0	0
9:45 - 10:45	0	0	0	0	0	0	0	0	0	0	0	0	0	0	0	0	0	0	0	0	0
10:00 - 11:00	0	0	0	0	0	0	0	0	0	0	0	0	0	0	0	0	0	0	0	0	0
10:15 - 11:15	0	0	0	0	0	0	0	0	0	0	0	0	0	0	0	0	0	0	0	0	0
10:30 - 11:30	0	0	0	0	0	0	0	0	0	0	0	0	0	0	0	0	0	0	0	0	0
10:45 - 11:45	0	0	0	0	0	0	0	0	0	0	0	0	0	0	0	0	0	2	0	2	2
11:00 - 12:00	0	0	0	0	0	0	0	0	0	0	0	0	0	0	0	0	0	2	0	2	2
11:15 - 12:15	0	0	0	0	0	0	0	0	0	0	0	0	0	0	0	0	0	2	0	2	2
11:30 - 12:30	0	0	0	0	0	0	0	0	0	0	0	0	0	0	0	0	0	2	0	2	2
11:45 - 12:45	0	0	0	0	0	0	0	0	0	0	0	0	0	0	0	0	0	0	0	0	0
12:00 - 1:00	0	0	0	0	0	0	0	0	0	0	0	0	0	0	0	0	0	0	0	0	0
12:15 - 1:15	0	0	0	0	0	0	0	0	0	0	0	0	0	0	0	0	0	0	0	0	0
12:30 - 1:30	0	0	0	0	0	0	0	0	0	0	0	0	0	0	0	0	0	0	0	0	0
12:45 - 1:45	0	0	0	0	0	0	0	0	0	0	0	0	0	0	0	0	0	0	0	0	0
1:00 - 2:00	0	0	0	0	0	0	0	0	0	0	0	0	0	0	0	0	0	0	0	0	0
1:15 - 2:15	0	0	0	0	0	0	0	0	0	0	0	0	0	0	0	0	0	0	0	0	0
1:30 - 2:30	0	0	0	0	0	0	0	0	0	0	0	0	0	0	0	0	0	0	0	0	0
1:45 - 2:45	0	0	0	0	0	0	0	0	0	0	0	0	0	0	0	0	0	0	0	0	0
2:00 - 3:00	0	0	0	0	0	0	0	0	0	0	0	0	0	0	0	0	0	0	0	0	0
PEAK HOUR																					
10:45 - 11:45	0	0	0	0	0	0	0	0	0	0	0	0	0	0	0	0	0	2	0	2	2

PEDESTRIAN AND BICYCLE OBSERVATIONS - SUMMARY

Counted by: VCU

Intersection of: US 13 Business | **Date: September 02, 2023** | **Saturday**

and: VA 126 - VA 316 | **Weather: Sunny/Warm**

Location: Accomack County, Virginia | **Entered by: SN** | **Star Rating: 4**

TIME	NORTH LEG VA 316		SOUTH LEG US 13 Business	
	Pedestrians	Bicycles	Pedestrians	Bicycles
AM				
9:00 - 9:15	0	0	0	0
9:15 - 9:30	0	0	0	0
9:30 - 9:45	0	0	0	0
9:45 - 10:00	0	0	0	0
10:00 - 10:15	0	0	0	0
10:15 - 10:30	0	0	0	0
10:30 - 10:45	0	0	0	0
10:45 - 11:00	0	0	0	0
11:00 - 11:15	0	0	0	0
11:15 - 11:30	0	0	0	0
11:30 - 11:45	0	0	0	0
11:45 - 12:00	0	0	0	0
12:00 - 12:15	0	0	0	0
12:15 - 12:30	0	0	0	0
12:30 - 12:45	0	0	0	0
12:45 - 1:00	0	0	0	0
1:00 - 1:15	0	0	0	0
1:15 - 1:30	0	0	0	0
1:30 - 1:45	0	0	0	0
1:45 - 2:00	0	0	0	0
2:00 - 2:15	0	0	0	0
2:15 - 2:30	0	0	0	0
2:30 - 2:45	0	0	0	0
2:45 - 3:00	0	0	0	0
TOTALS	0	0	0	0

	EAST LEG US 13 Business		WEST LEG VA 126	
	Pedestrians	Bicycles	Pedestrians	Bicycles
AM				
9:00 - 9:15	0	0	0	0
9:15 - 9:30	0	0	0	0
9:30 - 9:45	0	0	0	0
9:45 - 10:00	0	0	0	0
10:00 - 10:15	0	0	0	0
10:15 - 10:30	0	0	0	0
10:30 - 10:45	0	0	0	0
10:45 - 11:00	0	0	0	0
11:00 - 11:15	0	0	0	0
11:15 - 11:30	0	0	0	0
11:30 - 11:45	0	0	0	0
11:45 - 12:00	0	0	0	0
12:00 - 12:15	0	0	0	0
12:15 - 12:30	0	0	0	0
12:30 - 12:45	0	0	0	0
12:45 - 1:00	0	0	0	0
1:00 - 1:15	0	0	0	0
1:15 - 1:30	0	0	0	0
1:30 - 1:45	0	0	0	0
1:45 - 2:00	0	0	0	0
2:00 - 2:15	0	0	0	0
2:15 - 2:30	0	0	0	0
2:30 - 2:45	0	0	0	0
2:45 - 3:00	0	0	0	0
TOTALS	0	0	0	0

TOTALS TURNING MOVEMENT COUNT - SUMMARY

Counted by: VCU

Intersection of: Coastal Boulevard | Date: October 12, 2023 | Thursday

and: Cooperative Way | Weather: Sunny/Warm

Location: Accomack County, Virginia | Entered by: SN | Star Rating: 4

TIME	TRAFFIC FROM NORTH on: Coastal Boulevard					TRAFFIC FROM SOUTH on: Coastal Boulevard					TRAFFIC FROM EAST on:					TRAFFIC FROM WEST on: Cooperative Way					TOTAL N + S + E + W
	RIGHT	THRU	LEFT	U-TN	TOTAL	RIGHT	THRU	LEFT	U-TN	TOTAL	RIGHT	THRU	LEFT	U-TN	TOTAL	RIGHT	THRU	LEFT	U-TN	TOTAL	
AM																					
7:00 - 7:15	14	39	0	0	53	0	20	0	0	20	0	0	0	0	0	1	0	0	0	1	74
7:15 - 7:30	19	40	0	0	59	0	50	1	0	51	0	0	0	0	0	0	0	0	0	0	110
7:30 - 7:45	17	41	0	0	58	0	32	2	0	34	0	0	0	0	0	0	0	1	0	1	93
7:45 - 8:00	21	39	0	0	60	0	48	1	0	49	0	0	0	0	0	0	0	0	0	0	109
8:00 - 8:15	15	31	0	0	46	0	50	1	0	51	0	0	0	0	0	0	0	1	0	1	98
8:15 - 8:30	13	27	0	0	40	0	35	2	0	37	0	0	0	0	0	1	0	1	0	2	79
8:30 - 8:45	12	39	0	0	51	0	31	1	0	32	0	0	0	0	0	1	0	1	0	2	85
8:45 - 9:00	19	32	0	0	51	0	20	1	0	21	0	0	0	0	0	1	0	2	0	3	75
2 Hr Totals	130	288	0	0	418	0	286	9	0	295	0	0	0	0	0	4	0	6	0	10	723
1 Hr Totals																					
7:00 - 8:00	71	159	0	0	230	0	150	4	0	154	0	0	0	0	0	1	0	1	0	2	386
7:15 - 8:15	72	151	0	0	223	0	180	5	0	185	0	0	0	0	0	0	0	2	0	2	410
7:30 - 8:30	66	138	0	0	204	0	165	6	0	171	0	0	0	0	0	1	0	3	0	4	379
7:45 - 8:45	61	136	0	0	197	0	164	5	0	169	0	0	0	0	0	2	0	3	0	5	371
8:00 - 9:00	59	129	0	0	188	0	136	5	0	141	0	0	0	0	0	3	0	5	0	8	337
PEAK HOUR																					
7:15 - 8:15	72	151	0	0	223	0	180	5	0	185	0	0	0	0	0	0	0	2	0	2	410
PM																					
4:00 - 4:15	16	44	0	0	60	0	45	1	0	46	0	0	0	0	0	1	0	1	0	2	108
4:15 - 4:30	25	34	0	0	59	0	45	1	0	46	0	0	0	0	0	0	0	1	0	1	106
4:30 - 4:45	26	33	0	0	59	0	44	2	0	46	0	0	0	0	0	0	0	0	0	0	105
4:45 - 5:00	21	26	0	0	47	0	50	1	0	51	0	0	0	0	0	1	0	1	0	2	100
5:00 - 5:15	22	36	0	0	58	0	63	2	0	65	0	0	0	0	0	0	0	1	0	1	124
5:15 - 5:30	25	38	0	0	63	0	58	2	0	60	0	0	0	0	0	0	0	0	0	0	123
5:30 - 5:45	20	35	0	0	55	0	53	3	0	56	0	0	0	0	0	0	0	1	0	1	112
5:45 - 6:00	11	20	0	0	31	0	41	1	0	42	0	0	0	0	0	0	0	0	0	0	73
2 Hr Totals	166	266	0	0	432	0	399	13	0	412	0	0	0	0	0	2	0	5	0	7	851
1 Hr Totals																					
4:00 - 5:00	88	137	0	0	225	0	184	5	0	189	0	0	0	0	0	2	0	3	0	5	419
4:15 - 5:15	94	129	0	0	223	0	202	6	0	208	0	0	0	0	0	1	0	3	0	4	435
4:30 - 5:30	94	133	0	0	227	0	215	7	0	222	0	0	0	0	0	1	0	2	0	3	452
4:45 - 5:45	88	135	0	0	223	0	224	8	0	232	0	0	0	0	0	1	0	3	0	4	459
5:00 - 6:00	78	129	0	0	207	0	215	8	0	223	0	0	0	0	0	0	0	2	0	2	432
PEAK HOUR																					
4:45 - 5:45	88	135	0	0	223	0	224	8	0	232	0	0	0	0	0	1	0	3	0	4	459

CARS TURNING MOVEMENT COUNT - SUMMARY

Counted by: VCU

Intersection of: Coastal Boulevard | Date: October 12, 2023 | Thursday

and: Cooperative Way | Weather: Sunny/Warm

Location: Accomack County, Virginia | Entered by: SN | Star Rating: 4

TIME	TRAFFIC FROM NORTH on: Coastal Boulevard					TRAFFIC FROM SOUTH on: Coastal Boulevard					TRAFFIC FROM EAST on:					TRAFFIC FROM WEST on: Cooperative Way					TOTAL N + S + E + W
	RIGHT	THRU	LEFT	U-TN	TOTAL	RIGHT	THRU	LEFT	U-TN	TOTAL	RIGHT	THRU	LEFT	U-TN	TOTAL	RIGHT	THRU	LEFT	U-TN	TOTAL	
AM																					
7:00 - 7:15	14	37		0	51		20	0	0	20					0	1		0	0	1	72
7:15 - 7:30	18	40		0	58		45	1	0	46					0	0		0	0	0	104
7:30 - 7:45	15	40		0	55		30	2	0	32					0	0		1	0	1	88
7:45 - 8:00	20	36		0	56		45	1	0	46					0	0		0	0	0	102
8:00 - 8:15	15	31		0	46		48	0	0	48					0	0		1	0	1	95
8:15 - 8:30	13	27		0	40		35	2	0	37					0	0		1	0	1	78
8:30 - 8:45	11	33		0	44		29	1	0	30					0	1		1	0	2	76
8:45 - 9:00	16	31		0	47		17	1	0	18					0	1		1	0	2	67
2 Hr Totals	122	275	0	0	397	0	269	8	0	277	0	0	0	0	0	3	0	5	0	8	682
1 Hr Totals																					
7:00 - 8:00	67	153	0	0	220	0	140	4	0	144	0	0	0	0	0	1	0	1	0	2	366
7:15 - 8:15	68	147	0	0	215	0	168	4	0	172	0	0	0	0	0	0	0	2	0	2	389
7:30 - 8:30	63	134	0	0	197	0	158	5	0	163	0	0	0	0	0	0	0	3	0	3	363
7:45 - 8:45	59	127	0	0	186	0	157	4	0	161	0	0	0	0	0	1	0	3	0	4	351
8:00 - 9:00	55	122	0	0	177	0	129	4	0	133	0	0	0	0	0	2	0	4	0	6	316
PEAK HOUR																					
7:15 - 8:15	68	147	0	0	215	0	168	4	0	172	0	0	0	0	0	0	0	2	0	2	389
PM																					
4:00 - 4:15	15	43		0	58		43	1	0	44					0	1		1	0	2	104
4:15 - 4:30	25	32		0	57		44	1	0	45					0	0		1	0	1	103
4:30 - 4:45	26	33		0	59		43	1	0	44					0	0		0	0	0	103
4:45 - 5:00	21	26		0	47		50	1	0	51					0	1		1	0	2	100
5:00 - 5:15	21	35		0	56		63	1	0	64					0	0		1	0	1	121
5:15 - 5:30	25	38		0	63		58	2	0	60					0	0		0	0	0	123
5:30 - 5:45	20	34		0	54		53	3	0	56					0	0		1	0	1	111
5:45 - 6:00	11	19		0	30		40	1	0	41					0	0		0	0	0	71
2 Hr Totals	164	260	0	0	424	0	394	11	0	405	0	0	0	0	0	2	0	5	0	7	836
1 Hr Totals																					
4:00 - 5:00	87	134	0	0	221	0	180	4	0	184	0	0	0	0	0	2	0	3	0	5	410
4:15 - 5:15	93	126	0	0	219	0	200	4	0	204	0	0	0	0	0	1	0	3	0	4	427
4:30 - 5:30	93	132	0	0	225	0	214	5	0	219	0	0	0	0	0	1	0	2	0	3	447
4:45 - 5:45	87	133	0	0	220	0	224	7	0	231	0	0	0	0	0	1	0	3	0	4	455
5:00 - 6:00	77	126	0	0	203	0	214	7	0	221	0	0	0	0	0	0	0	2	0	2	426
PEAK HOUR																					
4:45 - 5:45	87	133	0	0	220	0	224	7	0	231	0	0	0	0	0	1	0	3	0	4	455

MEDIUMS TURNING MOVEMENT COUNT - SUMMARY

Counted by: VCU

Intersection of: Coastal Boulevard | **Date: October 12, 2023** | **Thursday**

and: Cooperative Way | **Weather: Sunny/Warm**

Location: Accomack County, Virginia | **Entered by: SN** | **Star Rating: 4**

TIME	TRAFFIC FROM NORTH on: Coastal Boulevard					TRAFFIC FROM SOUTH on: Coastal Boulevard					TRAFFIC FROM EAST on:					TRAFFIC FROM WEST on: Cooperative Way					TOTAL N + S + E + W
	RIGHT	THRU	LEFT	U-TN	TOTAL	RIGHT	THRU	LEFT	U-TN	TOTAL	RIGHT	THRU	LEFT	U-TN	TOTAL	RIGHT	THRU	LEFT	U-TN	TOTAL	
AM																					
7:00 - 7:15	0	1		0	1		0	0	0	0					0	0		0	0	0	1
7:15 - 7:30	1	0		0	1		4	0	0	4					0	0		0	0	0	5
7:30 - 7:45	2	1		0	3		1	0	0	1					0	0		0	0	0	4
7:45 - 8:00	0	3		0	3		3	0	0	3					0	0		0	0	0	6
8:00 - 8:15	0	0		0	0		2	1	0	3					0	0		0	0	0	3
8:15 - 8:30	0	0		0	0		0	0	0	0					0	1		0	0	1	1
8:30 - 8:45	1	6		0	7		2	0	0	2					0	0		0	0	0	9
8:45 - 9:00	2	1		0	3		3	0	0	3					0	0		1	0	1	7
2 Hr Totals	6	12	0	0	18	0	15	1	0	16	0	0	0	0	0	1	0	1	0	2	36
1 Hr Totals																					
7:00 - 8:00	3	5	0	0	8	0	8	0	0	8	0	0	0	0	0	0	0	0	0	0	16
7:15 - 8:15	3	4	0	0	7	0	10	1	0	11	0	0	0	0	0	0	0	0	0	0	18
7:30 - 8:30	2	4	0	0	6	0	6	1	0	7	0	0	0	0	0	1	0	0	0	1	14
7:45 - 8:45	1	9	0	0	10	0	7	1	0	8	0	0	0	0	0	1	0	0	0	1	19
8:00 - 9:00	3	7	0	0	10	0	7	1	0	8	0	0	0	0	0	1	0	1	0	2	20
PEAK HOUR																					
7:15 - 8:15	3	4	0	0	7	0	10	1	0	11	0	0	0	0	0	0	0	0	0	0	18
PM																					
4:00 - 4:15	1	1		0	2		2	0	0	2					0	0		0	0	0	4
4:15 - 4:30	0	2		0	2		1	0	0	1					0	0		0	0	0	3
4:30 - 4:45	0	0		0	0		1	1	0	2					0	0		0	0	0	2
4:45 - 5:00	0	0		0	0		0	0	0	0					0	0		0	0	0	0
5:00 - 5:15	1	1		0	2		0	1	0	1					0	0		0	0	0	3
5:15 - 5:30	0	0		0	0		0	0	0	0					0	0		0	0	0	0
5:30 - 5:45	0	1		0	1		0	0	0	0					0	0		0	0	0	1
5:45 - 6:00	0	0		0	0		1	0	0	1					0	0		0	0	0	1
2 Hr Totals	2	5	0	0	7	0	5	2	0	7	0	0	0	0	0	0	0	0	0	0	14
1 Hr Totals																					
4:00 - 5:00	1	3	0	0	4	0	4	1	0	5	0	0	0	0	0	0	0	0	0	0	9
4:15 - 5:15	1	3	0	0	4	0	2	2	0	4	0	0	0	0	0	0	0	0	0	0	8
4:30 - 5:30	1	1	0	0	2	0	1	2	0	3	0	0	0	0	0	0	0	0	0	0	5
4:45 - 5:45	1	2	0	0	3	0	0	1	0	1	0	0	0	0	0	0	0	0	0	0	4
5:00 - 6:00	1	2	0	0	3	0	1	1	0	2	0	0	0	0	0	0	0	0	0	0	5
PEAK HOUR																					
4:45 - 5:45	1	2	0	0	3	0	0	1	0	1	0	0	0	0	0	0	0	0	0	0	4

HEAVY TRUCKS TURNING MOVEMENT COUNT - SUMMARY

Counted by: VCU

Intersection of: Coastal Boulevard | Date: October 12, 2023 | Thursday

and: Cooperative Way | Weather: Sunny/Warm

Location: Accomack County, Virginia | Entered by: SN | Star Rating: 4

TIME	TRAFFIC FROM NORTH on: Coastal Boulevard					TRAFFIC FROM SOUTH on: Coastal Boulevard					TRAFFIC FROM EAST on:					TRAFFIC FROM WEST on: Cooperative Way					TOTAL N + S + E + W
	RIGHT	THRU	LEFT	U-TN	TOTAL	RIGHT	THRU	LEFT	U-TN	TOTAL	RIGHT	THRU	LEFT	U-TN	TOTAL	RIGHT	THRU	LEFT	U-TN	TOTAL	
AM																					
7:00 - 7:15	0	1		0	1		0	0	0	0					0	0		0	0	0	1
7:15 - 7:30	0	0		0	0		1	0	0	1					0	0		0	0	0	1
7:30 - 7:45	0	0		0	0		1	0	0	1					0	0		0	0	0	1
7:45 - 8:00	1	0		0	1		0	0	0	0					0	0		0	0	0	1
8:00 - 8:15	0	0		0	0		0	0	0	0					0	0		0	0	0	0
8:15 - 8:30	0	0		0	0		0	0	0	0					0	0		0	0	0	0
8:30 - 8:45	0	0		0	0		0	0	0	0					0	0		0	0	0	0
8:45 - 9:00	1	0		0	1		0	0	0	0					0	0		0	0	0	1
2 Hr Totals	2	1	0	0	3	0	2	0	0	2	0	0	0	0	0	0	0	0	0	0	5
1 Hr Totals																					
7:00 - 8:00	1	1	0	0	2	0	2	0	0	2	0	0	0	0	0	0	0	0	0	0	4
7:15 - 8:15	1	0	0	0	1	0	2	0	0	2	0	0	0	0	0	0	0	0	0	0	3
7:30 - 8:30	1	0	0	0	1	0	1	0	0	1	0	0	0	0	0	0	0	0	0	0	2
7:45 - 8:45	1	0	0	0	1	0	0	0	0	0	0	0	0	0	0	0	0	0	0	0	1
8:00 - 9:00	1	0	0	0	1	0	0	0	0	0	0	0	0	0	0	0	0	0	0	0	1
PEAK HOUR																					
7:15 - 8:15	1	0	0	0	1	0	2	0	0	2	0	0	0	0	0	0	0	0	0	0	3
PM																					
4:00 - 4:15	0	0		0	0		0	0	0	0					0	0		0	0	0	0
4:15 - 4:30	0	0		0	0		0	0	0	0					0	0		0	0	0	0
4:30 - 4:45	0	0		0	0		0	0	0	0					0	0		0	0	0	0
4:45 - 5:00	0	0		0	0		0	0	0	0					0	0		0	0	0	0
5:00 - 5:15	0	0		0	0		0	0	0	0					0	0		0	0	0	0
5:15 - 5:30	0	0		0	0		0	0	0	0					0	0		0	0	0	0
5:30 - 5:45	0	0		0	0		0	0	0	0					0	0		0	0	0	0
5:45 - 6:00	0	1		0	1		0	0	0	0					0	0		0	0	0	1
2 Hr Totals	0	1	0	0	1	0	0	0	0	0	0	0	0	0	0	0	0	0	0	0	1
1 Hr Totals																					
4:00 - 5:00	0	0	0	0	0	0	0	0	0	0	0	0	0	0	0	0	0	0	0	0	0
4:15 - 5:15	0	0	0	0	0	0	0	0	0	0	0	0	0	0	0	0	0	0	0	0	0
4:30 - 5:30	0	0	0	0	0	0	0	0	0	0	0	0	0	0	0	0	0	0	0	0	0
4:45 - 5:45	0	0	0	0	0	0	0	0	0	0	0	0	0	0	0	0	0	0	0	0	0
5:00 - 6:00	0	1	0	0	1	0	0	0	0	0	0	0	0	0	0	0	0	0	0	0	1
PEAK HOUR																					
4:45 - 5:45	0	0	0	0	0	0	0	0	0	0	0	0	0	0	0	0	0	0	0	0	0

BICYCLES TURNING MOVEMENT COUNT - SUMMARY

Counted by: VCU

Intersection of: Coastal Boulevard | **Date: October 12, 2023** | **Thursday**

and: Cooperative Way | **Weather: Sunny/Warm**

Location: Accomack County, Virginia | **Entered by: SN** | **Star Rating: 4**

TIME	TRAFFIC FROM NORTH on: Coastal Boulevard					TRAFFIC FROM SOUTH on: Coastal Boulevard					TRAFFIC FROM EAST on:					TRAFFIC FROM WEST on: Cooperative Way					TOTAL N + S + E + W
	RIGHT	THRU	LEFT	U-TN	TOTAL	RIGHT	THRU	LEFT	U-TN	TOTAL	RIGHT	THRU	LEFT	U-TN	TOTAL	RIGHT	THRU	LEFT	U-TN	TOTAL	
AM																					
7:00 - 7:15	0	0		0	0		0	0	0	0					0	0		0	0	0	0
7:15 - 7:30	0	0		0	0		0	0	0	0					0	0		0	0	0	0
7:30 - 7:45	0	0		0	0		0	0	0	0					0	0		0	0	0	0
7:45 - 8:00	0	1		0	1		0	0	0	0					0	0		0	0	0	1
8:00 - 8:15	0	0		0	0		0	0	0	0					0	0		0	0	0	0
8:15 - 8:30	0	0		0	0		0	0	0	0					0	0		0	0	0	0
8:30 - 8:45	0	0		0	0		0	0	0	0					0	0		0	0	0	0
8:45 - 9:00	0	0		0	0		0	0	0	0					0	0		0	0	0	0
2 Hr Totals	0	1	0	0	1	0	0	0	0	0	0	0	0	0	0	0	0	0	0	0	1
1 Hr Totals																					
7:00 - 8:00	0	1	0	0	1	0	0	0	0	0	0	0	0	0	0	0	0	0	0	0	1
7:15 - 8:15	0	1	0	0	1	0	0	0	0	0	0	0	0	0	0	0	0	0	0	0	1
7:30 - 8:30	0	1	0	0	1	0	0	0	0	0	0	0	0	0	0	0	0	0	0	0	1
7:45 - 8:45	0	1	0	0	1	0	0	0	0	0	0	0	0	0	0	0	0	0	0	0	1
8:00 - 9:00	0	0	0	0	0	0	0	0	0	0	0	0	0	0	0	0	0	0	0	0	0
PEAK HOUR																					
7:15 - 8:15	0	1	0	0	1	0	0	0	0	0	0	0	0	0	0	0	0	0	0	0	1
PM																					
4:00 - 4:15	0	0		0	0		0	0	0	0					0	0		0	0	0	0
4:15 - 4:30	0	0		0	0		0	0	0	0					0	0		0	0	0	0
4:30 - 4:45	0	0		0	0		0	0	0	0					0	0		0	0	0	0
4:45 - 5:00	0	0		0	0		0	0	0	0					0	0		0	0	0	0
5:00 - 5:15	0	0		0	0		0	0	0	0					0	0		0	0	0	0
5:15 - 5:30	0	0		0	0		0	0	0	0					0	0		0	0	0	0
5:30 - 5:45	0	0		0	0		0	0	0	0					0	0		0	0	0	0
5:45 - 6:00	0	0		0	0		0	0	0	0					0	0		0	0	0	0
2 Hr Totals	0	0	0	0	0	0	0	0	0	0	0	0	0	0	0	0	0	0	0	0	0
1 Hr Totals																					
4:00 - 5:00	0	0	0	0	0	0	0	0	0	0	0	0	0	0	0	0	0	0	0	0	0
4:15 - 5:15	0	0	0	0	0	0	0	0	0	0	0	0	0	0	0	0	0	0	0	0	0
4:30 - 5:30	0	0	0	0	0	0	0	0	0	0	0	0	0	0	0	0	0	0	0	0	0
4:45 - 5:45	0	0	0	0	0	0	0	0	0	0	0	0	0	0	0	0	0	0	0	0	0
5:00 - 6:00	0	0	0	0	0	0	0	0	0	0	0	0	0	0	0	0	0	0	0	0	0
PEAK HOUR																					
4:45 - 5:45	0	0	0	0	0	0	0	0	0	0	0	0	0	0	0	0	0	0	0	0	0

PEDESTRIAN AND BICYCLE OBSERVATIONS - SUMMARY

Counted by: VCU

Intersection of: Coastal Boulevard | Date: October 12, 2023 | Thursday

and: Cooperative Way | Weather: Sunny/Warm

Location: Accomack County, Virginia | Entered by: SN | Star Rating: 4

TIME	NORTH LEG Coastal Boulevard		SOUTH LEG Coastal Boulevard	
	Pedestrians	Bicycles	Pedestrians	Bicycles
AM				
7:00 - 7:15	0	0	0	0
7:15 - 7:30	0	0	0	0
7:30 - 7:45	0	0	0	0
7:45 - 8:00	0	0	0	0
8:00 - 8:15	0	0	0	0
8:15 - 8:30	0	0	0	0
8:30 - 8:45	0	0	0	0
8:45 - 9:00	0	0	0	0
TOTALS	0	0	0	0
PM				
4:00 - 4:15	0	0	0	0
4:15 - 4:30	0	0	0	0
4:30 - 4:45	0	0	0	0
4:45 - 5:00	0	0	0	0
5:00 - 5:15	0	0	0	0
5:15 - 5:30	0	0	0	0
5:30 - 5:45	0	0	0	0
5:45 - 6:00	0	0	0	0
TOTALS	0	0	0	0

	EAST LEG		WEST LEG Cooperative Way	
	Pedestrians	Bicycles	Pedestrians	Bicycles
AM				
7:00 - 7:15			0	0
7:15 - 7:30			0	0
7:30 - 7:45			0	0
7:45 - 8:00			0	0
8:00 - 8:15			0	0
8:15 - 8:30			0	0
8:30 - 8:45			0	0
8:45 - 9:00			0	0
TOTALS	0	0	0	0
PM				
4:00 - 4:15			0	0
4:15 - 4:30			0	0
4:30 - 4:45			0	0
4:45 - 5:00			0	0
5:00 - 5:15			0	0
5:15 - 5:30			0	0
5:30 - 5:45			0	0
5:45 - 6:00			0	0
TOTALS	0	0	0	0

TOTALS TURNING MOVEMENT COUNT - SUMMARY



Counted by: VCU

Intersection of: Coastal Boulevard | **Date: October 14, 2023** | **Saturday**

and: Cooperative Way | **Weather: Sunny/Warm**

Location: Accomack County, Virginia | **Entered by: SN** | **Star Rating: 4**

TIME	TRAFFIC FROM NORTH on: Coastal Boulevard					TRAFFIC FROM SOUTH on: Coastal Boulevard					TRAFFIC FROM EAST on:					TRAFFIC FROM WEST on: Cooperative Way					TOTAL N + S + E + W
	RIGHT	THRU	LEFT	U-TN	TOTAL	RIGHT	THRU	LEFT	U-TN	TOTAL	RIGHT	THRU	LEFT	U-TN	TOTAL	RIGHT	THRU	LEFT	U-TN	TOTAL	
AM																					
9:00 - 9:15	24	35	0	0	59	0	24	3	0	27	0	0	0	0	0	0	0	0	0	0	86
9:15 - 9:30	27	30	0	0	57	0	29	0	0	29	0	0	0	0	0	0	0	1	0	1	87
9:30 - 9:45	20	38	0	1	59	0	51	0	0	51	0	0	0	0	0	0	0	0	0	0	110
9:45 - 10:00	25	34	0	0	59	0	25	1	0	26	0	0	0	0	0	0	0	0	0	0	85
10:00 - 10:15	15	41	0	0	56	0	31	3	0	34	0	0	0	0	0	1	0	0	0	1	91
10:15 - 10:30	31	46	0	0	77	0	43	2	0	45	0	0	0	0	0	2	0	1	0	3	125
10:30 - 10:45	24	31	0	0	55	0	40	0	0	40	0	0	0	0	0	1	0	0	0	1	96
10:45 - 11:00	34	31	0	0	65	0	41	0	0	41	0	0	0	0	0	0	0	2	0	2	108
11:00 - 11:15	17	35	0	0	52	0	37	3	0	40	0	0	0	0	0	1	0	0	0	1	93
11:15 - 11:30	19	36	0	0	55	0	52	2	0	54	0	0	0	0	0	0	0	0	0	0	109
11:30 - 11:45	24	32	0	0	56	0	25	0	0	25	0	0	0	0	0	0	0	0	0	0	81
11:45 - 12:00	27	33	0	0	60	0	41	1	0	42	0	0	0	0	0	0	0	0	0	0	102
12:00 - 12:15	19	28	0	0	47	0	40	2	0	42	0	0	0	0	0	0	0	0	0	0	89
12:15 - 12:30	21	31	0	0	52	0	45	1	0	46	0	0	0	0	0	0	0	0	0	0	98
12:30 - 12:45	29	31	0	0	60	0	59	2	0	61	0	0	0	0	0	2	0	0	0	2	123
12:45 - 1:00	19	34	0	0	53	0	43	0	0	43	0	0	0	0	0	0	0	0	0	0	96
1:00 - 1:15	19	23	0	0	42	0	30	3	0	33	0	0	0	0	0	0	0	1	0	1	76
1:15 - 1:30	14	24	0	0	38	0	36	0	0	36	0	0	0	0	0	0	0	0	0	0	74
1:30 - 1:45	27	17	0	0	44	0	41	0	0	41	0	0	0	0	0	0	0	0	0	0	85
1:45 - 2:00	17	25	0	0	42	0	42	2	0	44	0	0	0	0	0	0	0	0	0	0	86
2:00 - 2:15	11	25	0	0	36	0	35	2	0	37	0	0	0	0	0	0	0	0	0	0	73
2:15 - 2:30	14	16	0	0	30	0	39	2	0	41	0	0	0	0	0	0	0	0	0	0	71
2:30 - 2:45	28	20	0	0	48	0	43	1	0	44	0	0	0	0	0	0	0	1	0	1	93
2:45 - 3:00	29	19	0	0	48	0	37	2	0	39	0	0	0	0	0	0	0	0	0	0	87
6 Hr Totals	534	715	0	1	1250	0	929	32	0	961	0	0	0	0	0	7	0	6	0	13	2224
1 Hr Totals																					
9:00 - 10:00	96	137	0	1	234	0	129	4	0	133	0	0	0	0	0	0	0	1	0	1	368
9:15 - 10:15	87	143	0	1	231	0	136	4	0	140	0	0	0	0	0	1	0	1	0	2	373
9:30 - 10:30	91	159	0	1	251	0	150	6	0	156	0	0	0	0	0	3	0	1	0	4	411
9:45 - 10:45	95	152	0	0	247	0	139	6	0	145	0	0	0	0	0	4	0	1	0	5	397
10:00 - 11:00	104	149	0	0	253	0	155	5	0	160	0	0	0	0	0	4	0	3	0	7	420
10:15 - 11:15	106	143	0	0	249	0	161	5	0	166	0	0	0	0	0	4	0	3	0	7	422
10:30 - 11:30	94	133	0	0	227	0	170	5	0	175	0	0	0	0	0	2	0	2	0	4	406
10:45 - 11:45	94	134	0	0	228	0	155	5	0	160	0	0	0	0	0	1	0	2	0	3	391
11:00 - 12:00	87	136	0	0	223	0	155	6	0	161	0	0	0	0	0	1	0	0	0	1	385
11:15 - 12:15	89	129	0	0	218	0	158	5	0	163	0	0	0	0	0	0	0	0	0	0	381
11:30 - 12:30	91	124	0	0	215	0	151	4	0	155	0	0	0	0	0	0	0	0	0	0	370
11:45 - 12:45	96	123	0	0	219	0	185	6	0	191	0	0	0	0	0	2	0	0	0	2	412
12:00 - 1:00	88	124	0	0	212	0	187	5	0	192	0	0	0	0	0	2	0	0	0	2	406
12:15 - 1:15	88	119	0	0	207	0	177	6	0	183	0	0	0	0	0	2	0	1	0	3	393
12:30 - 1:30	81	112	0	0	193	0	168	5	0	173	0	0	0	0	0	2	0	1	0	3	369
12:45 - 1:45	79	98	0	0	177	0	150	3	0	153	0	0	0	0	0	0	0	1	0	1	331
1:00 - 2:00	77	89	0	0	166	0	149	5	0	154	0	0	0	0	0	0	0	1	0	1	321
1:15 - 2:15	69	91	0	0	160	0	154	4	0	158	0	0	0	0	0	0	0	0	0	0	318
1:30 - 2:30	69	83	0	0	152	0	157	6	0	163	0	0	0	0	0	0	0	0	0	0	315
1:45 - 2:45	70	86	0	0	156	0	159	7	0	166	0	0	0	0	0	0	0	1	0	1	323
2:00 - 3:00	82	80	0	0	162	0	154	7	0	161	0	0	0	0	0	0	0	1	0	1	324
PEAK HOUR																					
10:15 - 11:15	106	143	0	0	249	0	161	5	0	166	0	0	0	0	0	4	0	3	0	7	422

CARS TURNING MOVEMENT COUNT - SUMMARY

Counted by: VCU

Intersection of: Coastal Boulevard | Date: October 14, 2023 | Saturday

and: Cooperative Way | Weather: Sunny/Warm

Location: Accomack County, Virginia | Entered by: SN | Star Rating: 4

TIME	TRAFFIC FROM NORTH on: Coastal Boulevard					TRAFFIC FROM SOUTH on: Coastal Boulevard					TRAFFIC FROM EAST on:					TRAFFIC FROM WEST on: Cooperative Way					TOTAL N + S + E + W
	RIGHT	THRU	LEFT	U-TN	TOTAL	RIGHT	THRU	LEFT	U-TN	TOTAL	RIGHT	THRU	LEFT	U-TN	TOTAL	RIGHT	THRU	LEFT	U-TN	TOTAL	
AM																					
9:00 - 9:15	24	35		0	59		23	3	0	26					0	0		0	0	0	85
9:15 - 9:30	27	30		0	57		28	0	0	28					0	0		1	0	1	86
9:30 - 9:45	20	37		1	58		44	0	0	44					0	0		0	0	0	102
9:45 - 10:00	25	34		0	59		25	1	0	26					0	0		0	0	0	85
10:00 - 10:15	15	40		0	55		31	2	0	33					0	1		0	0	1	89
10:15 - 10:30	30	46		0	76		41	2	0	43					0	2		1	0	3	122
10:30 - 10:45	24	31		0	55		40	0	0	40					0	1		0	0	1	96
10:45 - 11:00	34	31		0	65		41	0	0	41					0	0		2	0	2	108
11:00 - 11:15	17	35		0	52		37	3	0	40					0	1		0	0	1	93
11:15 - 11:30	19	36		0	55		51	2	0	53					0	0		0	0	0	108
11:30 - 11:45	24	32		0	56		25	0	0	25					0	0		0	0	0	81
11:45 - 12:00	27	32		0	59		41	1	0	42					0	0		0	0	0	101
12:00 - 12:15	19	28		0	47		40	2	0	42					0	0		0	0	0	89
12:15 - 12:30	20	30		0	50		43	1	0	44					0	0		0	0	0	94
12:30 - 12:45	29	31		0	60		59	2	0	61					0	2		0	0	2	123
12:45 - 1:00	19	33		0	52		43	0	0	43					0	0		0	0	0	95
1:00 - 1:15	19	22		0	41		29	3	0	32					0	0		1	0	1	74
1:15 - 1:30	14	24		0	38		36	0	0	36					0	0		0	0	0	74
1:30 - 1:45	26	17		0	43		40	0	0	40					0	0		0	0	0	83
1:45 - 2:00	17	25		0	42		41	2	0	43					0	0		0	0	0	85
2:00 - 2:15	11	25		0	36		35	2	0	37					0	0		0	0	0	73
2:15 - 2:30	14	16		0	30		38	2	0	40					0	0		0	0	0	70
2:30 - 2:45	28	20		0	48		43	1	0	44					0	0		1	0	1	93
2:45 - 3:00	29	19		0	48		37	2	0	39					0	0		0	0	0	87
6 Hr Totals	531	709	0	1	1241	0	911	31	0	942	0	0	0	0	0	7	0	6	0	13	2196
1 Hr Totals																					
9:00 - 10:00	96	136	0	1	233	0	120	4	0	124	0	0	0	0	0	0	0	1	0	1	358
9:15 - 10:15	87	141	0	1	229	0	128	3	0	131	0	0	0	0	0	1	0	1	0	2	362
9:30 - 10:30	90	157	0	1	248	0	141	5	0	146	0	0	0	0	0	3	0	1	0	4	398
9:45 - 10:45	94	151	0	0	245	0	137	5	0	142	0	0	0	0	0	4	0	1	0	5	392
10:00 - 11:00	103	148	0	0	251	0	153	4	0	157	0	0	0	0	0	4	0	3	0	7	415
10:15 - 11:15	105	143	0	0	248	0	159	5	0	164	0	0	0	0	0	4	0	3	0	7	419
10:30 - 11:30	94	133	0	0	227	0	169	5	0	174	0	0	0	0	0	2	0	2	0	4	405
10:45 - 11:45	94	134	0	0	228	0	154	5	0	159	0	0	0	0	0	1	0	2	0	3	390
11:00 - 12:00	87	135	0	0	222	0	154	6	0	160	0	0	0	0	0	1	0	0	0	1	383
11:15 - 12:15	89	128	0	0	217	0	157	5	0	162	0	0	0	0	0	0	0	0	0	0	379
11:30 - 12:30	90	122	0	0	212	0	149	4	0	153	0	0	0	0	0	0	0	0	0	0	365
11:45 - 12:45	95	121	0	0	216	0	183	6	0	189	0	0	0	0	0	2	0	0	0	2	407
12:00 - 1:00	87	122	0	0	209	0	185	5	0	190	0	0	0	0	0	2	0	0	0	2	401
12:15 - 1:15	87	116	0	0	203	0	174	6	0	180	0	0	0	0	0	2	0	1	0	3	386
12:30 - 1:30	81	110	0	0	191	0	167	5	0	172	0	0	0	0	0	2	0	1	0	3	366
12:45 - 1:45	78	96	0	0	174	0	148	3	0	151	0	0	0	0	0	0	0	1	0	1	326
1:00 - 2:00	76	88	0	0	164	0	146	5	0	151	0	0	0	0	0	0	0	1	0	1	316
1:15 - 2:15	68	91	0	0	159	0	152	4	0	156	0	0	0	0	0	0	0	0	0	0	315
1:30 - 2:30	68	83	0	0	151	0	154	6	0	160	0	0	0	0	0	0	0	0	0	0	311
1:45 - 2:45	70	86	0	0	156	0	157	7	0	164	0	0	0	0	0	0	0	1	0	1	321
2:00 - 3:00	82	80	0	0	162	0	153	7	0	160	0	0	0	0	0	0	0	1	0	1	323
PEAK HOUR																					
10:15 - 11:15	105	143	0	0	248	0	159	5	0	164	0	0	0	0	0	4	0	3	0	7	419

MEDIUMS TURNING MOVEMENT COUNT - SUMMARY

Counted by: VCU

Intersection of: Coastal Boulevard | Date: October 14, 2023 | Saturday

and: Cooperative Way | Weather: Sunny/Warm

Location: Accomack County, Virginia | Entered by: SN | Star Rating: 4

TIME	TRAFFIC FROM NORTH on: Coastal Boulevard					TRAFFIC FROM SOUTH on: Coastal Boulevard					TRAFFIC FROM EAST on:					TRAFFIC FROM WEST on: Cooperative Way					TOTAL N + S + E + W
	RIGHT	THRU	LEFT	U-TN	TOTAL	RIGHT	THRU	LEFT	U-TN	TOTAL	RIGHT	THRU	LEFT	U-TN	TOTAL	RIGHT	THRU	LEFT	U-TN	TOTAL	
AM																					
9:00 - 9:15	0	0		0	0		1	0	0	1					0	0		0	0	0	1
9:15 - 9:30	0	0		0	0		1	0	0	1					0	0		0	0	0	1
9:30 - 9:45	0	1		0	1		3	0	0	3					0	0		0	0	0	4
9:45 - 10:00	0	0		0	0		0	0	0	0					0	0		0	0	0	0
10:00 - 10:15	0	0		0	0		0	1	0	1					0	0		0	0	0	1
10:15 - 10:30	1	0		0	1		2	0	0	2					0	0		0	0	0	3
10:30 - 10:45	0	0		0	0		0	0	0	0					0	0		0	0	0	0
10:45 - 11:00	0	0		0	0		0	0	0	0					0	0		0	0	0	0
11:00 - 11:15	0	0		0	0		0	0	0	0					0	0		0	0	0	0
11:15 - 11:30	0	0		0	0		0	0	0	0					0	0		0	0	0	0
11:30 - 11:45	0	0		0	0		0	0	0	0					0	0		0	0	0	0
11:45 - 12:00	0	1		0	1		0	0	0	0					0	0		0	0	0	1
12:00 - 12:15	0	0		0	0		0	0	0	0					0	0		0	0	0	0
12:15 - 12:30	1	0		0	1		2	0	0	2					0	0		0	0	0	3
12:30 - 12:45	0	0		0	0		0	0	0	0					0	0		0	0	0	0
12:45 - 1:00	0	1		0	1		0	0	0	0					0	0		0	0	0	1
1:00 - 1:15	0	0		0	0		1	0	0	1					0	0		0	0	0	1
1:15 - 1:30	0	0		0	0		0	0	0	0					0	0		0	0	0	0
1:30 - 1:45	1	0		0	1		1	0	0	1					0	0		0	0	0	2
1:45 - 2:00	0	0		0	0		1	0	0	1					0	0		0	0	0	1
2:00 - 2:15	0	0		0	0		0	0	0	0					0	0		0	0	0	0
2:15 - 2:30	0	0		0	0		1	0	0	1					0	0		0	0	0	1
2:30 - 2:45	0	0		0	0		0	0	0	0					0	0		0	0	0	0
2:45 - 3:00	0	0		0	0		0	0	0	0					0	0		0	0	0	0
6 Hr Totals	3	3	0	0	6	0	13	1	0	14	0	0	0	0	0	0	0	0	0	0	20
1 Hr Totals																					
9:00 - 10:00	0	1	0	0	1	0	5	0	0	5	0	0	0	0	0	0	0	0	0	0	6
9:15 - 10:15	0	1	0	0	1	0	4	1	0	5	0	0	0	0	0	0	0	0	0	0	6
9:30 - 10:30	1	1	0	0	2	0	5	1	0	6	0	0	0	0	0	0	0	0	0	0	8
9:45 - 10:45	1	0	0	0	1	0	2	1	0	3	0	0	0	0	0	0	0	0	0	0	4
10:00 - 11:00	1	0	0	0	1	0	2	1	0	3	0	0	0	0	0	0	0	0	0	0	4
10:15 - 11:15	1	0	0	0	1	0	2	0	0	2	0	0	0	0	0	0	0	0	0	0	3
10:30 - 11:30	0	0	0	0	0	0	0	0	0	0	0	0	0	0	0	0	0	0	0	0	0
10:45 - 11:45	0	0	0	0	0	0	0	0	0	0	0	0	0	0	0	0	0	0	0	0	0
11:00 - 12:00	0	1	0	0	1	0	0	0	0	0	0	0	0	0	0	0	0	0	0	0	1
11:15 - 12:15	0	1	0	0	1	0	0	0	0	0	0	0	0	0	0	0	0	0	0	0	1
11:30 - 12:30	1	1	0	0	2	0	2	0	0	2	0	0	0	0	0	0	0	0	0	0	4
11:45 - 12:45	1	1	0	0	2	0	2	0	0	2	0	0	0	0	0	0	0	0	0	0	4
12:00 - 1:00	1	1	0	0	2	0	2	0	0	2	0	0	0	0	0	0	0	0	0	0	4
12:15 - 1:15	1	1	0	0	2	0	3	0	0	3	0	0	0	0	0	0	0	0	0	0	5
12:30 - 1:30	0	1	0	0	1	0	1	0	0	1	0	0	0	0	0	0	0	0	0	0	2
12:45 - 1:45	1	1	0	0	2	0	2	0	0	2	0	0	0	0	0	0	0	0	0	0	4
1:00 - 2:00	1	0	0	0	1	0	3	0	0	3	0	0	0	0	0	0	0	0	0	0	4
1:15 - 2:15	1	0	0	0	1	0	2	0	0	2	0	0	0	0	0	0	0	0	0	0	3
1:30 - 2:30	1	0	0	0	1	0	3	0	0	3	0	0	0	0	0	0	0	0	0	0	4
1:45 - 2:45	0	0	0	0	0	0	2	0	0	2	0	0	0	0	0	0	0	0	0	0	2
2:00 - 3:00	0	0	0	0	0	0	1	0	0	1	0	0	0	0	0	0	0	0	0	0	1
PEAK HOUR																					
10:15 - 11:15	1	0	0	0	1	0	2	0	0	2	0	0	0	0	0	0	0	0	0	0	3

HEAVY TRUCKS TURNING MOVEMENT COUNT - SUMMARY

Counted by: VCU

Intersection of: Coastal Boulevard — Date: October 14, 2023 — Saturday

and: Cooperative Way — Weather: Sunny/Warm

Location: Accomack County, Virginia — Entered by: SN — Star Rating: 4

TIME	TRAFFIC FROM NORTH on: Coastal Boulevard					TRAFFIC FROM SOUTH on: Coastal Boulevard					TRAFFIC FROM EAST on:					TRAFFIC FROM WEST on: Cooperative Way					TOTAL N + S + E + W
	RIGHT	THRU	LEFT	U-TN	TOTAL	RIGHT	THRU	LEFT	U-TN	TOTAL	RIGHT	THRU	LEFT	U-TN	TOTAL	RIGHT	THRU	LEFT	U-TN	TOTAL	
AM																					
9:00 - 9:15	0	0		0	0		0	0	0	0					0	0		0	0	0	0
9:15 - 9:30	0	0		0	0		0	0	0	0					0	0		0	0	0	0
9:30 - 9:45	0	0		0	0		4	0	0	4					0	0		0	0	0	4
9:45 - 10:00	0	0		0	0		0	0	0	0					0	0		0	0	0	0
10:00 - 10:15	0	1		0	1		0	0	0	0					0	0		0	0	0	1
10:15 - 10:30	0	0		0	0		0	0	0	0					0	0		0	0	0	0
10:30 - 10:45	0	0		0	0		0	0	0	0					0	0		0	0	0	0
10:45 - 11:00	0	0		0	0		0	0	0	0					0	0		0	0	0	0
11:00 - 11:15	0	0		0	0		0	0	0	0					0	0		0	0	0	0
11:15 - 11:30	0	0		0	0		1	0	0	1					0	0		0	0	0	1
11:30 - 11:45	0	0		0	0		0	0	0	0					0	0		0	0	0	0
11:45 - 12:00	0	0		0	0		0	0	0	0					0	0		0	0	0	0
12:00 - 12:15	0	0		0	0		0	0	0	0					0	0		0	0	0	0
12:15 - 12:30	0	1		0	1		0	0	0	0					0	0		0	0	0	1
12:30 - 12:45	0	0		0	0		0	0	0	0					0	0		0	0	0	0
12:45 - 1:00	0	0		0	0		0	0	0	0					0	0		0	0	0	0
1:00 - 1:15	0	1		0	1		0	0	0	0					0	0		0	0	0	1
1:15 - 1:30	0	0		0	0		0	0	0	0					0	0		0	0	0	0
1:30 - 1:45	0	0		0	0		0	0	0	0					0	0		0	0	0	0
1:45 - 2:00	0	0		0	0		0	0	0	0					0	0		0	0	0	0
2:00 - 2:15	0	0		0	0		0	0	0	0					0	0		0	0	0	0
2:15 - 2:30	0	0		0	0		0	0	0	0					0	0		0	0	0	0
2:30 - 2:45	0	0		0	0		0	0	0	0					0	0		0	0	0	0
2:45 - 3:00	0	0		0	0		0	0	0	0					0	0		0	0	0	0
6 Hr Totals	0	3	0	0	3	0	5	0	0	5	0	0	0	0	0	0	0	0	0	0	8
1 Hr Totals																					
9:00 - 10:00	0	0	0	0	0	0	4	0	0	4	0	0	0	0	0	0	0	0	0	0	4
9:15 - 10:15	0	1	0	0	1	0	4	0	0	4	0	0	0	0	0	0	0	0	0	0	5
9:30 - 10:30	0	1	0	0	1	0	4	0	0	4	0	0	0	0	0	0	0	0	0	0	5
9:45 - 10:45	0	1	0	0	1	0	0	0	0	0	0	0	0	0	0	0	0	0	0	0	1
10:00 - 11:00	0	1	0	0	1	0	0	0	0	0	0	0	0	0	0	0	0	0	0	0	1
10:15 - 11:15	0	0	0	0	0	0	0	0	0	0	0	0	0	0	0	0	0	0	0	0	0
10:30 - 11:30	0	0	0	0	0	0	1	0	0	1	0	0	0	0	0	0	0	0	0	0	1
10:45 - 11:45	0	0	0	0	0	0	1	0	0	1	0	0	0	0	0	0	0	0	0	0	1
11:00 - 12:00	0	0	0	0	0	0	1	0	0	1	0	0	0	0	0	0	0	0	0	0	1
11:15 - 12:15	0	0	0	0	0	0	1	0	0	1	0	0	0	0	0	0	0	0	0	0	1
11:30 - 12:30	0	1	0	0	1	0	0	0	0	0	0	0	0	0	0	0	0	0	0	0	1
11:45 - 12:45	0	1	0	0	1	0	0	0	0	0	0	0	0	0	0	0	0	0	0	0	1
12:00 - 1:00	0	1	0	0	1	0	0	0	0	0	0	0	0	0	0	0	0	0	0	0	1
12:15 - 1:15	0	2	0	0	2	0	0	0	0	0	0	0	0	0	0	0	0	0	0	0	2
12:30 - 1:30	0	1	0	0	1	0	0	0	0	0	0	0	0	0	0	0	0	0	0	0	1
12:45 - 1:45	0	1	0	0	1	0	0	0	0	0	0	0	0	0	0	0	0	0	0	0	1
1:00 - 2:00	0	1	0	0	1	0	0	0	0	0	0	0	0	0	0	0	0	0	0	0	1
1:15 - 2:15	0	0	0	0	0	0	0	0	0	0	0	0	0	0	0	0	0	0	0	0	0
1:30 - 2:30	0	0	0	0	0	0	0	0	0	0	0	0	0	0	0	0	0	0	0	0	0
1:45 - 2:45	0	0	0	0	0	0	0	0	0	0	0	0	0	0	0	0	0	0	0	0	0
2:00 - 3:00	0	0	0	0	0	0	0	0	0	0	0	0	0	0	0	0	0	0	0	0	0
PEAK HOUR																					
10:15 - 11:15	0	0	0	0	0	0	0	0	0	0	0	0	0	0	0	0	0	0	0	0	0

BICYCLES TURNING MOVEMENT COUNT - SUMMARY

Counted by: VCU

Intersection of: Coastal Boulevard | Date: October 14, 2023 | Saturday

and: Cooperative Way | Weather: Sunny/Warm

Location: Accomack County, Virginia | Entered by: SN | Star Rating: 4

TIME	TRAFFIC FROM NORTH on: Coastal Boulevard					TRAFFIC FROM SOUTH on: Coastal Boulevard					TRAFFIC FROM EAST on:					TRAFFIC FROM WEST on: Cooperative Way					TOTAL N + S + E + W
	RIGHT	THRU	LEFT	U-TN	TOTAL	RIGHT	THRU	LEFT	U-TN	TOTAL	RIGHT	THRU	LEFT	U-TN	TOTAL	RIGHT	THRU	LEFT	U-TN	TOTAL	
AM																					
9:00 - 9:15	0	0		0	0		0	0	0	0					0	0		0	0	0	0
9:15 - 9:30	0	0		0	0		0	0	0	0					0	0		0	0	0	0
9:30 - 9:45	0	0		0	0		0	0	0	0					0	0		0	0	0	0
9:45 - 10:00	0	0		0	0		0	0	0	0					0	0		0	0	0	0
10:00 - 10:15	0	0		0	0		0	0	0	0					0	0		0	0	0	0
10:15 - 10:30	0	0		0	0		0	0	0	0					0	0		0	0	0	0
10:30 - 10:45	0	0		0	0		0	0	0	0					0	0		0	0	0	0
10:45 - 11:00	0	0		0	0		0	0	0	0					0	0		0	0	0	0
11:00 - 11:15	0	0		0	0		0	0	0	0					0	0		0	0	0	0
11:15 - 11:30	0	0		0	0		0	0	0	0					0	0		0	0	0	0
11:30 - 11:45	0	0		0	0		0	0	0	0					0	0		0	0	0	0
11:45 - 12:00	0	0		0	0		0	0	0	0					0	0		0	0	0	0
12:00 - 12:15	0	0		0	0		0	0	0	0					0	0		0	0	0	0
12:15 - 12:30	0	0		0	0		0	0	0	0					0	0		0	0	0	0
12:30 - 12:45	0	0		0	0		0	0	0	0					0	0		0	0	0	0
12:45 - 1:00	0	0		0	0		0	0	0	0					0	0		0	0	0	0
1:00 - 1:15	0	0		0	0		0	0	0	0					0	0		0	0	0	0
1:15 - 1:30	0	0		0	0		0	0	0	0					0	0		0	0	0	0
1:30 - 1:45	0	0		0	0		0	0	0	0					0	0		0	0	0	0
1:45 - 2:00	0	0		0	0		0	0	0	0					0	0		0	0	0	0
2:00 - 2:15	0	0		0	0		0	0	0	0					0	0		0	0	0	0
2:15 - 2:30	0	0		0	0		0	0	0	0					0	0		0	0	0	0
2:30 - 2:45	0	0		0	0		0	0	0	0					0	0		0	0	0	0
2:45 - 3:00	0	0		0	0		0	0	0	0					0	0		0	0	0	0
6 Hr Totals	0	0	0	0	0	0	0	0	0	0	0	0	0	0	0	0	0	0	0	0	0
1 Hr Totals																					
9:00 - 10:00	0	0	0	0	0	0	0	0	0	0	0	0	0	0	0	0	0	0	0	0	0
9:15 - 10:15	0	0	0	0	0	0	0	0	0	0	0	0	0	0	0	0	0	0	0	0	0
9:30 - 10:30	0	0	0	0	0	0	0	0	0	0	0	0	0	0	0	0	0	0	0	0	0
9:45 - 10:45	0	0	0	0	0	0	0	0	0	0	0	0	0	0	0	0	0	0	0	0	0
10:00 - 11:00	0	0	0	0	0	0	0	0	0	0	0	0	0	0	0	0	0	0	0	0	0
10:15 - 11:15	0	0	0	0	0	0	0	0	0	0	0	0	0	0	0	0	0	0	0	0	0
10:30 - 11:30	0	0	0	0	0	0	0	0	0	0	0	0	0	0	0	0	0	0	0	0	0
10:45 - 11:45	0	0	0	0	0	0	0	0	0	0	0	0	0	0	0	0	0	0	0	0	0
11:00 - 12:00	0	0	0	0	0	0	0	0	0	0	0	0	0	0	0	0	0	0	0	0	0
11:15 - 12:15	0	0	0	0	0	0	0	0	0	0	0	0	0	0	0	0	0	0	0	0	0
11:30 - 12:30	0	0	0	0	0	0	0	0	0	0	0	0	0	0	0	0	0	0	0	0	0
11:45 - 12:45	0	0	0	0	0	0	0	0	0	0	0	0	0	0	0	0	0	0	0	0	0
12:00 - 1:00	0	0	0	0	0	0	0	0	0	0	0	0	0	0	0	0	0	0	0	0	0
12:15 - 1:15	0	0	0	0	0	0	0	0	0	0	0	0	0	0	0	0	0	0	0	0	0
12:30 - 1:30	0	0	0	0	0	0	0	0	0	0	0	0	0	0	0	0	0	0	0	0	0
12:45 - 1:45	0	0	0	0	0	0	0	0	0	0	0	0	0	0	0	0	0	0	0	0	0
1:00 - 2:00	0	0	0	0	0	0	0	0	0	0	0	0	0	0	0	0	0	0	0	0	0
1:15 - 2:15	0	0	0	0	0	0	0	0	0	0	0	0	0	0	0	0	0	0	0	0	0
1:30 - 2:30	0	0	0	0	0	0	0	0	0	0	0	0	0	0	0	0	0	0	0	0	0
1:45 - 2:45	0	0	0	0	0	0	0	0	0	0	0	0	0	0	0	0	0	0	0	0	0
2:00 - 3:00	0	0	0	0	0	0	0	0	0	0	0	0	0	0	0	0	0	0	0	0	0
PEAK HOUR																					
10:15 - 11:15	0	0	0	0	0	0	0	0	0	0	0	0	0	0	0	0	0	0	0	0	0

PEDESTRIAN AND BICYCLE OBSERVATIONS - SUMMARY

Counted by: VCU

Intersection of: Coastal Boulevard | Date: October 14, 2023 | Saturday

and: Cooperative Way | Weather: Sunny/Warm

Location: Accomack County, Virginia | Entered by: SN | Star Rating: 4

TIME	NORTH LEG Coastal Boulevard		SOUTH LEG Coastal Boulevard	
	Pedestrians	Bicycles	Pedestrians	Bicycles
AM				
9:00 - 9:15	0	0	0	0
9:15 - 9:30	0	0	0	0
9:30 - 9:45	0	0	0	0
9:45 - 10:00	0	0	0	0
10:00 - 10:15	0	0	0	0
10:15 - 10:30	0	0	0	0
10:30 - 10:45	0	0	0	0
10:45 - 11:00	0	0	0	0
11:00 - 11:15	0	0	0	0
11:15 - 11:30	0	0	0	0
11:30 - 11:45	0	0	0	0
11:45 - 12:00	0	0	0	0
12:00 - 12:15	0	0	0	0
12:15 - 12:30	0	0	0	0
12:30 - 12:45	0	0	0	0
12:45 - 1:00	0	0	0	0
1:00 - 1:15	0	0	0	0
1:15 - 1:30	0	0	0	0
1:30 - 1:45	0	0	0	0
1:45 - 2:00	0	0	0	0
2:00 - 2:15	0	0	0	0
2:15 - 2:30	0	0	0	0
2:30 - 2:45	0	0	0	0
2:45 - 3:00	0	0	0	0
TOTALS	0	0	0	0

	EAST LEG		WEST LEG Cooperative Way	
	Pedestrians	Bicycles	Pedestrians	Bicycles
AM				
9:00 - 9:15			0	0
9:15 - 9:30			0	0
9:30 - 9:45			0	0
9:45 - 10:00			0	0
10:00 - 10:15			0	0
10:15 - 10:30			0	0
10:30 - 10:45			0	0
10:45 - 11:00			0	0
11:00 - 11:15			0	0
11:15 - 11:30			0	0
11:30 - 11:45			0	0
11:45 - 12:00			0	0
12:00 - 12:15			0	0
12:15 - 12:30			0	0
12:30 - 12:45			0	0
12:45 - 1:00			0	0
1:00 - 1:15			0	0
1:15 - 1:30			0	0
1:30 - 1:45			0	0
1:45 - 2:00			0	0
2:00 - 2:15			0	0
2:15 - 2:30			0	0
2:30 - 2:45			0	0
2:45 - 3:00			0	0
TOTALS	0	0	0	0

TOTALS TURNING MOVEMENT COUNT - SUMMARY

Counted by: VCU

Intersection of: Coastal Boulevard — Date: October 12, 2023 — Thursday

and: Overpass Drive — Weather: Sunny/Warm

Location: Accomack County, Virginia — Entered by: SN — Star Rating: 4

TIME	TRAFFIC FROM NORTH on: Coastal Boulevard					TRAFFIC FROM SOUTH on: Coastal Boulevard					TRAFFIC FROM EAST on:					TRAFFIC FROM WEST on: Overpass Drive					TOTAL N + S + E + W
	RIGHT	THRU	LEFT	U-TN	TOTAL	RIGHT	THRU	LEFT	U-TN	TOTAL	RIGHT	THRU	LEFT	U-TN	TOTAL	RIGHT	THRU	LEFT	U-TN	TOTAL	
AM																					
7:00 - 7:15	1	39	0	0	40	0	20	1	0	21	0	0	0	0	0	1	0	1	0	2	63
7:15 - 7:30	0	43	0	0	43	0	43	0	0	43	0	0	0	0	0	0	0	5	0	5	91
7:30 - 7:45	0	39	0	0	39	0	29	1	0	30	0	0	0	0	0	2	0	9	0	11	80
7:45 - 8:00	0	39	0	1	40	0	44	7	0	51	0	0	0	0	0	0	0	5	0	5	96
8:00 - 8:15	0	28	0	0	28	0	46	3	0	49	0	0	0	0	0	0	0	10	0	10	87
8:15 - 8:30	1	32	0	0	33	0	34	3	0	37	0	0	0	0	0	0	0	8	0	8	78
8:30 - 8:45	3	37	0	0	40	0	32	1	0	33	0	0	0	0	0	0	0	6	0	6	79
8:45 - 9:00	0	36	0	0	36	0	21	0	0	21	0	0	0	0	0	0	0	7	0	7	64
2 Hr Totals	5	293	0	1	299	0	269	16	0	285	0	0	0	0	0	3	0	51	0	54	638
1 Hr Totals																					
7:00 - 8:00	1	160	0	1	162	0	136	9	0	145	0	0	0	0	0	3	0	20	0	23	330
7:15 - 8:15	0	149	0	1	150	0	162	11	0	173	0	0	0	0	0	2	0	29	0	31	354
7:30 - 8:30	1	138	0	1	140	0	153	14	0	167	0	0	0	0	0	2	0	32	0	34	341
7:45 - 8:45	4	136	0	1	141	0	156	14	0	170	0	0	0	0	0	0	0	29	0	29	340
8:00 - 9:00	4	133	0	0	137	0	133	7	0	140	0	0	0	0	0	0	0	31	0	31	308
PEAK HOUR																					
7:15 - 8:15	0	149	0	1	150	0	162	11	0	173	0	0	0	0	0	2	0	29	0	31	354
PM																					
4:00 - 4:15	0	49	0	0	49	0	35	1	0	36	0	0	0	0	0	2	0	15	0	17	102
4:15 - 4:30	1	35	0	0	36	0	39	1	0	40	0	0	0	0	0	1	0	13	0	14	90
4:30 - 4:45	1	32	0	0	33	0	36	2	0	38	0	0	0	0	0	0	0	15	0	15	86
4:45 - 5:00	1	27	0	0	28	0	40	1	0	41	0	0	0	0	0	3	0	18	0	21	90
5:00 - 5:15	0	35	0	0	35	0	50	0	0	50	0	0	0	0	0	0	0	17	0	17	102
5:15 - 5:30	1	39	0	0	40	0	45	1	0	46	0	0	0	0	0	1	0	16	0	17	103
5:30 - 5:45	0	34	0	0	34	0	39	0	0	39	0	0	0	0	0	4	0	18	0	22	95
5:45 - 6:00	0	21	0	0	21	0	33	0	0	33	0	0	0	0	0	0	0	12	0	12	66
2 Hr Totals	4	272	0	0	276	0	317	6	0	323	0	0	0	0	0	11	0	124	0	135	734
1 Hr Totals																					
4:00 - 5:00	3	143	0	0	146	0	150	5	0	155	0	0	0	0	0	6	0	61	0	67	368
4:15 - 5:15	3	129	0	0	132	0	165	4	0	169	0	0	0	0	0	4	0	63	0	67	368
4:30 - 5:30	3	133	0	0	136	0	171	4	0	175	0	0	0	0	0	4	0	66	0	70	381
4:45 - 5:45	2	135	0	0	137	0	174	2	0	176	0	0	0	0	0	8	0	69	0	77	390
5:00 - 6:00	1	129	0	0	130	0	167	1	0	168	0	0	0	0	0	5	0	63	0	68	366
PEAK HOUR																					
4:45 - 5:45	2	135	0	0	137	0	174	2	0	176	0	0	0	0	0	8	0	69	0	77	390

CARS TURNING MOVEMENT COUNT - SUMMARY

Counted by: VCU

Intersection of: Coastal Boulevard — Date: October 12, 2023 — Thursday

and: Overpass Drive — Weather: Sunny/Warm

Location: Accomack County, Virginia — Entered by: SN — Star Rating: 4

TIME	TRAFFIC FROM NORTH on: Coastal Boulevard					TRAFFIC FROM SOUTH on: Coastal Boulevard					TRAFFIC FROM EAST on:					TRAFFIC FROM WEST on: Overpass Drive					TOTAL N + S + E + W
	RIGHT	THRU	LEFT	U-TN	TOTAL	RIGHT	THRU	LEFT	U-TN	TOTAL	RIGHT	THRU	LEFT	U-TN	TOTAL	RIGHT	THRU	LEFT	U-TN	TOTAL	
AM																					
7:00 - 7:15	1	37		0	38		20	1	0	21					0	1		1	0	2	61
7:15 - 7:30	0	42		0	42		38	0	0	38					0	0		5	0	5	85
7:30 - 7:45	0	38		0	38		28	1	0	29					0	2		8	0	10	77
7:45 - 8:00	0	36		1	37		41	7	0	48					0	0		5	0	5	90
8:00 - 8:15	0	28		0	28		43	3	0	46					0	0		10	0	10	84
8:15 - 8:30	1	29		0	30		34	3	0	37					0	0		7	0	7	74
8:30 - 8:45	3	33		0	36		31	1	0	32					0	0		6	0	6	74
8:45 - 9:00	0	35		0	35		18	0	0	18					0	0		7	0	7	60
2 Hr Totals	5	278	0	1	284	0	253	16	0	269	0	0	0	0	0	3	0	49	0	52	605
1 Hr Totals																					
7:00 - 8:00	1	153	0	1	155	0	127	9	0	136	0	0	0	0	0	3	0	19	0	22	313
7:15 - 8:15	0	144	0	1	145	0	150	11	0	161	0	0	0	0	0	2	0	28	0	30	336
7:30 - 8:30	1	131	0	1	133	0	146	14	0	160	0	0	0	0	0	2	0	30	0	32	325
7:45 - 8:45	4	126	0	1	131	0	149	14	0	163	0	0	0	0	0	0	0	28	0	28	322
8:00 - 9:00	4	125	0	0	129	0	126	7	0	133	0	0	0	0	0	0	0	30	0	30	292
PEAK HOUR																					
7:15 - 8:15	0	144	0	1	145	0	150	11	0	161	0	0	0	0	0	2	0	28	0	30	336
PM																					
4:00 - 4:15	0	48		0	48		34	1	0	35					0	2		15	0	17	100
4:15 - 4:30	1	33		0	34		38	1	0	39					0	1		13	0	14	87
4:30 - 4:45	1	31		0	32		35	2	0	37					0	0		14	0	14	83
4:45 - 5:00	1	27		0	28		40	1	0	41					0	3		18	0	21	90
5:00 - 5:15	0	34		0	34		50	0	0	50					0	0		16	0	16	100
5:15 - 5:30	1	39		0	40		45	1	0	46					0	1		16	0	17	103
5:30 - 5:45	0	33		0	33		39	0	0	39					0	4		18	0	22	94
5:45 - 6:00	0	20		0	20		32	0	0	32					0	0		12	0	12	64
2 Hr Totals	4	265	0	0	269	0	313	6	0	319	0	0	0	0	0	11	0	122	0	133	721
1 Hr Totals																					
4:00 - 5:00	3	139	0	0	142	0	147	5	0	152	0	0	0	0	0	6	0	60	0	66	360
4:15 - 5:15	3	125	0	0	128	0	163	4	0	167	0	0	0	0	0	4	0	61	0	65	360
4:30 - 5:30	3	131	0	0	134	0	170	4	0	174	0	0	0	0	0	4	0	64	0	68	376
4:45 - 5:45	2	133	0	0	135	0	174	2	0	176	0	0	0	0	0	8	0	68	0	76	387
5:00 - 6:00	1	126	0	0	127	0	166	1	0	167	0	0	0	0	0	5	0	62	0	67	361
PEAK HOUR																					
4:45 - 5:45	2	133	0	0	135	0	174	2	0	176	0	0	0	0	0	8	0	68	0	76	387

MEDIUMS TURNING MOVEMENT COUNT - SUMMARY

Counted by: VCU

Intersection of: Coastal Boulevard | **Date: October 12, 2023** | **Thursday**

and: Overpass Drive | **Weather: Sunny/Warm**

Location: Accomack County, Virginia | **Entered by: SN** | **Star Rating: 4**

TIME	TRAFFIC FROM NORTH on: Coastal Boulevard					TRAFFIC FROM SOUTH on: Coastal Boulevard					TRAFFIC FROM EAST on:					TRAFFIC FROM WEST on: Overpass Drive					TOTAL N + S + E + W
	RIGHT	THRU	LEFT	U-TN	TOTAL	RIGHT	THRU	LEFT	U-TN	TOTAL	RIGHT	THRU	LEFT	U-TN	TOTAL	RIGHT	THRU	LEFT	U-TN	TOTAL	
AM																					
7:00 - 7:15	0	1		0	1		0	0	0	0					0	0		0	0	0	1
7:15 - 7:30	0	1		0	1		4	0	0	4					0	0		0	0	0	5
7:30 - 7:45	0	1		0	1		0	0	0	0					0	0		1	0	1	2
7:45 - 8:00	0	3		0	3		3	0	0	3					0	0		0	0	0	6
8:00 - 8:15	0	0		0	0		3	0	0	3					0	0		0	0	0	3
8:15 - 8:30	0	3		0	3		0	0	0	0					0	0		1	0	1	4
8:30 - 8:45	0	4		0	4		1	0	0	1					0	0		0	0	0	5
8:45 - 9:00	0	1		0	1		3	0	0	3					0	0		0	0	0	4
2 Hr Totals	0	14	0	0	14	0	14	0	0	14	0	0	0	0	0	0	0	2	0	2	30
1 Hr Totals																					
7:00 - 8:00	0	6	0	0	6	0	7	0	0	7	0	0	0	0	0	0	0	1	0	1	14
7:15 - 8:15	0	5	0	0	5	0	10	0	0	10	0	0	0	0	0	0	0	1	0	1	16
7:30 - 8:30	0	7	0	0	7	0	6	0	0	6	0	0	0	0	0	0	0	2	0	2	15
7:45 - 8:45	0	10	0	0	10	0	7	0	0	7	0	0	0	0	0	0	0	1	0	1	18
8:00 - 9:00	0	8	0	0	8	0	7	0	0	7	0	0	0	0	0	0	0	1	0	1	16
PEAK HOUR																					
7:15 - 8:15	0	5	0	0	5	0	10	0	0	10	0	0	0	0	0	0	0	1	0	1	16
PM																					
4:00 - 4:15	0	1		0	1		1	0	0	1					0	0		0	0	0	2
4:15 - 4:30	0	2		0	2		1	0	0	1					0	0		0	0	0	3
4:30 - 4:45	0	1		0	1		1	0	0	1					0	0		1	0	1	3
4:45 - 5:00	0	0		0	0		0	0	0	0					0	0		0	0	0	0
5:00 - 5:15	0	1		0	1		0	0	0	0					0	0		1	0	1	2
5:15 - 5:30	0	0		0	0		0	0	0	0					0	0		0	0	0	0
5:30 - 5:45	0	1		0	1		0	0	0	0					0	0		0	0	0	1
5:45 - 6:00	0	0		0	0		1	0	0	1					0	0		0	0	0	1
2 Hr Totals	0	6	0	0	6	0	4	0	0	4	0	0	0	0	0	0	0	2	0	2	12
1 Hr Totals																					
4:00 - 5:00	0	4	0	0	4	0	3	0	0	3	0	0	0	0	0	0	0	1	0	1	8
4:15 - 5:15	0	4	0	0	4	0	2	0	0	2	0	0	0	0	0	0	0	2	0	2	8
4:30 - 5:30	0	2	0	0	2	0	1	0	0	1	0	0	0	0	0	0	0	2	0	2	5
4:45 - 5:45	0	2	0	0	2	0	0	0	0	0	0	0	0	0	0	0	0	1	0	1	3
5:00 - 6:00	0	2	0	0	2	0	1	0	0	1	0	0	0	0	0	0	0	1	0	1	4
PEAK HOUR																					
4:45 - 5:45	0	2	0	0	2	0	0	0	0	0	0	0	0	0	0	0	0	1	0	1	3

HEAVY TRUCKS TURNING MOVEMENT COUNT - SUMMARY

Counted by: VCU

Intersection of: Coastal Boulevard — Date: October 12, 2023 — Thursday

and: Overpass Drive — Weather: Sunny/Warm

Location: Accomack County, Virginia — Entered by: SN — Star Rating: 4

TIME	TRAFFIC FROM NORTH on: Coastal Boulevard					TRAFFIC FROM SOUTH on: Coastal Boulevard					TRAFFIC FROM EAST on:					TRAFFIC FROM WEST on: Overpass Drive					TOTAL N + S + E + W
	RIGHT	THRU	LEFT	U-TN	TOTAL	RIGHT	THRU	LEFT	U-TN	TOTAL	RIGHT	THRU	LEFT	U-TN	TOTAL	RIGHT	THRU	LEFT	U-TN	TOTAL	
AM																					
7:00 - 7:15	0	1		0	1		0	0	0	0					0	0		0	0	0	1
7:15 - 7:30	0	0		0	0		1	0	0	1					0	0		0	0	0	1
7:30 - 7:45	0	0		0	0		1	0	0	1					0	0		0	0	0	1
7:45 - 8:00	0	0		0	0		0	0	0	0					0	0		0	0	0	0
8:00 - 8:15	0	0		0	0		0	0	0	0					0	0		0	0	0	0
8:15 - 8:30	0	0		0	0		0	0	0	0					0	0		0	0	0	0
8:30 - 8:45	0	0		0	0		0	0	0	0					0	0		0	0	0	0
8:45 - 9:00	0	0		0	0		0	0	0	0					0	0		0	0	0	0
2 Hr Totals	0	1	0	0	1	0	2	0	0	2	0	0	0	0	0	0	0	0	0	0	3
1 Hr Totals																					
7:00 - 8:00	0	1	0	0	1	0	2	0	0	2	0	0	0	0	0	0	0	0	0	0	3
7:15 - 8:15	0	0	0	0	0	0	2	0	0	2	0	0	0	0	0	0	0	0	0	0	2
7:30 - 8:30	0	0	0	0	0	0	1	0	0	1	0	0	0	0	0	0	0	0	0	0	1
7:45 - 8:45	0	0	0	0	0	0	0	0	0	0	0	0	0	0	0	0	0	0	0	0	0
8:00 - 9:00	0	0	0	0	0	0	0	0	0	0	0	0	0	0	0	0	0	0	0	0	0
PEAK HOUR																					
7:15 - 8:15	0	0	0	0	0	0	2	0	0	2	0	0	0	0	0	0	0	0	0	0	2
PM																					
4:00 - 4:15	0	0		0	0		0	0	0	0					0	0		0	0	0	0
4:15 - 4:30	0	0		0	0		0	0	0	0					0	0		0	0	0	0
4:30 - 4:45	0	0		0	0		0	0	0	0					0	0		0	0	0	0
4:45 - 5:00	0	0		0	0		0	0	0	0					0	0		0	0	0	0
5:00 - 5:15	0	0		0	0		0	0	0	0					0	0		0	0	0	0
5:15 - 5:30	0	0		0	0		0	0	0	0					0	0		0	0	0	0
5:30 - 5:45	0	0		0	0		0	0	0	0					0	0		0	0	0	0
5:45 - 6:00	0	1		0	1		0	0	0	0					0	0		0	0	0	1
2 Hr Totals	0	1	0	0	1	0	0	0	0	0	0	0	0	0	0	0	0	0	0	0	1
1 Hr Totals																					
4:00 - 5:00	0	0	0	0	0	0	0	0	0	0	0	0	0	0	0	0	0	0	0	0	0
4:15 - 5:15	0	0	0	0	0	0	0	0	0	0	0	0	0	0	0	0	0	0	0	0	0
4:30 - 5:30	0	0	0	0	0	0	0	0	0	0	0	0	0	0	0	0	0	0	0	0	0
4:45 - 5:45	0	0	0	0	0	0	0	0	0	0	0	0	0	0	0	0	0	0	0	0	0
5:00 - 6:00	0	1	0	0	1	0	0	0	0	0	0	0	0	0	0	0	0	0	0	0	1
PEAK HOUR																					
4:45 - 5:45	0	0	0	0	0	0	0	0	0	0	0	0	0	0	0	0	0	0	0	0	0

BICYCLES TURNING MOVEMENT COUNT - SUMMARY

Counted by: VCU

Intersection of: Coastal Boulevard | Date: October 12, 2023 | Thursday

and: Overpass Drive | Weather: Sunny/Warm

Location: Accomack County, Virginia | Entered by: SN | Star Rating: 4

TIME	TRAFFIC FROM NORTH on: Coastal Boulevard					TRAFFIC FROM SOUTH on: Coastal Boulevard					TRAFFIC FROM EAST on:					TRAFFIC FROM WEST on: Overpass Drive					TOTAL N + S + E + W
	RIGHT	THRU	LEFT	U-TN	TOTAL	RIGHT	THRU	LEFT	U-TN	TOTAL	RIGHT	THRU	LEFT	U-TN	TOTAL	RIGHT	THRU	LEFT	U-TN	TOTAL	
AM																					
7:00 - 7:15	0	0		0	0		0	0	0	0					0	0		0	0	0	0
7:15 - 7:30	0	0		0	0		0	0	0	0					0	0		0	0	0	0
7:30 - 7:45	0	0		0	0		0	0	0	0					0	0		0	0	0	0
7:45 - 8:00	0	1		0	1		0	0	0	0					0	0		0	0	0	1
8:00 - 8:15	0	0		0	0		0	0	0	0					0	0		0	0	0	0
8:15 - 8:30	0	0		0	0		0	0	0	0					0	0		0	0	0	0
8:30 - 8:45	0	0		0	0		0	0	0	0					0	0		0	0	0	0
8:45 - 9:00	0	0		0	0		0	0	0	0					0	0		0	0	0	0
2 Hr Totals	0	1	0	0	1	0	0	0	0	0	0	0	0	0	0	0	0	0	0	0	1
1 Hr Totals																					
7:00 - 8:00	0	1	0	0	1	0	0	0	0	0	0	0	0	0	0	0	0	0	0	0	1
7:15 - 8:15	0	1	0	0	1	0	0	0	0	0	0	0	0	0	0	0	0	0	0	0	1
7:30 - 8:30	0	1	0	0	1	0	0	0	0	0	0	0	0	0	0	0	0	0	0	0	1
7:45 - 8:45	0	1	0	0	1	0	0	0	0	0	0	0	0	0	0	0	0	0	0	0	1
8:00 - 9:00	0	0	0	0	0	0	0	0	0	0	0	0	0	0	0	0	0	0	0	0	0
PEAK HOUR																					
7:15 - 8:15	0	1	0	0	1	0	0	0	0	0	0	0	0	0	0	0	0	0	0	0	1
PM																					
4:00 - 4:15	0	0		0	0		0	0	0	0					0	0		0	0	0	0
4:15 - 4:30	0	0		0	0		0	0	0	0					0	0		0	0	0	0
4:30 - 4:45	0	0		0	0		0	0	0	0					0	0		0	0	0	0
4:45 - 5:00	0	0		0	0		0	0	0	0					0	0		0	0	0	0
5:00 - 5:15	0	0		0	0		0	0	0	0					0	0		0	0	0	0
5:15 - 5:30	0	0		0	0		0	0	0	0					0	0		0	0	0	0
5:30 - 5:45	0	0		0	0		0	0	0	0					0	0		0	0	0	0
5:45 - 6:00	0	0		0	0		0	0	0	0					0	0		0	0	0	0
2 Hr Totals	0	0	0	0	0	0	0	0	0	0	0	0	0	0	0	0	0	0	0	0	0
1 Hr Totals																					
4:00 - 5:00	0	0	0	0	0	0	0	0	0	0	0	0	0	0	0	0	0	0	0	0	0
4:15 - 5:15	0	0	0	0	0	0	0	0	0	0	0	0	0	0	0	0	0	0	0	0	0
4:30 - 5:30	0	0	0	0	0	0	0	0	0	0	0	0	0	0	0	0	0	0	0	0	0
4:45 - 5:45	0	0	0	0	0	0	0	0	0	0	0	0	0	0	0	0	0	0	0	0	0
5:00 - 6:00	0	0	0	0	0	0	0	0	0	0	0	0	0	0	0	0	0	0	0	0	0
PEAK HOUR																					
4:45 - 5:45	0	0	0	0	0	0	0	0	0	0	0	0	0	0	0	0	0	0	0	0	0

PEDESTRIAN AND BICYCLE OBSERVATIONS - SUMMARY

Counted by: VCU

Intersection of: Coastal Boulevard | Date: October 12, 2023 | Thursday

and: Overpass Drive | Weather: Sunny/Warm

Location: Accomack County, Virginia | Entered by: SN | Star Rating: 4

TIME	NORTH LEG Coastal Boulevard		SOUTH LEG Coastal Boulevard	
	Pedestrians	Bicycles	Pedestrians	Bicycles
AM				
7:00 - 7:15	0	0	0	0
7:15 - 7:30	0	0	0	0
7:30 - 7:45	0	0	0	0
7:45 - 8:00	0	0	0	0
8:00 - 8:15	0	0	0	0
8:15 - 8:30	0	0	0	0
8:30 - 8:45	0	0	0	0
8:45 - 9:00	0	0	0	0
TOTALS	0	0	0	0
PM				
4:00 - 4:15	0	0	0	0
4:15 - 4:30	0	0	0	0
4:30 - 4:45	0	0	0	0
4:45 - 5:00	0	0	0	0
5:00 - 5:15	0	0	0	0
5:15 - 5:30	0	0	0	0
5:30 - 5:45	0	0	0	0
5:45 - 6:00	0	0	0	0
TOTALS	0	0	0	0

	EAST LEG		WEST LEG Overpass Drive	
	Pedestrians	Bicycles	Pedestrians	Bicycles
AM				
7:00 - 7:15			0	0
7:15 - 7:30			0	0
7:30 - 7:45			0	0
7:45 - 8:00			0	0
8:00 - 8:15			0	0
8:15 - 8:30			0	0
8:30 - 8:45			0	0
8:45 - 9:00			0	0
TOTALS	0	0	0	0
PM				
4:00 - 4:15			0	0
4:15 - 4:30			0	0
4:30 - 4:45			0	0
4:45 - 5:00			0	0
5:00 - 5:15			0	0
5:15 - 5:30			0	0
5:30 - 5:45			0	0
5:45 - 6:00			0	0
TOTALS	0	0	0	0

TOTALS TURNING MOVEMENT COUNT - SUMMARY

Counted by: VCU

Intersection of: Coastal Boulevard | Date: October 14, 2023 | Saturday

and: Overpass Drive | Weather: Sunny/Warm

Location: Accomack County, Virginia | Entered by: SN | Star Rating: 4

TIME	TRAFFIC FROM NORTH on: Coastal Boulevard					TRAFFIC FROM SOUTH on: Coastal Boulevard					TRAFFIC FROM EAST on:					TRAFFIC FROM WEST on: Overpass Drive					TOTAL N + S + E + W
	RIGHT	THRU	LEFT	U-TN	TOTAL	RIGHT	THRU	LEFT	U-TN	TOTAL	RIGHT	THRU	LEFT	U-TN	TOTAL	RIGHT	THRU	LEFT	U-TN	TOTAL	
AM																					
9:00 - 9:15	1	35	0	0	36	0	22	1	0	23	0	0	0	0	0	2	0	6	0	8	67
9:15 - 9:30	0	29	0	0	29	0	21	2	1	24	0	0	0	0	0	0	0	7	0	7	60
9:30 - 9:45	0	38	0	0	38	0	43	2	0	45	0	0	0	0	0	2	0	9	0	11	94
9:45 - 10:00	0	36	0	0	36	0	22	1	0	23	0	0	0	0	0	0	0	7	0	7	66
10:00 - 10:15	1	39	0	0	40	0	26	2	0	28	0	0	0	0	0	2	0	10	0	12	80
10:15 - 10:30	1	46	0	0	47	0	37	2	0	39	0	0	0	0	0	2	0	14	0	16	102
10:30 - 10:45	2	37	0	0	39	0	30	1	0	31	0	0	0	0	0	4	0	17	0	21	91
10:45 - 11:00	0	30	0	0	30	0	35	2	0	37	0	0	0	0	0	3	0	11	0	14	81
11:00 - 11:15	0	33	0	0	33	0	29	1	0	30	0	0	0	0	0	2	0	10	0	12	75
11:15 - 11:30	2	38	0	0	40	0	38	1	1	40	0	0	0	0	0	1	0	21	0	22	102
11:30 - 11:45	0	31	0	0	31	0	14	0	0	14	0	0	0	0	0	3	0	12	0	15	60
11:45 - 12:00	2	33	0	0	35	0	32	1	0	33	0	0	0	0	0	2	0	17	0	19	87
12:00 - 12:15	0	27	0	0	27	0	31	1	0	32	0	0	0	0	0	1	0	18	0	19	78
12:15 - 12:30	1	31	0	0	32	0	33	2	0	35	0	0	0	0	0	1	0	13	0	14	81
12:30 - 12:45	0	31	0	0	31	0	43	2	0	45	0	0	0	0	0	2	0	23	0	25	101
12:45 - 1:00	0	34	0	0	34	0	35	0	0	35	0	0	0	0	0	2	0	13	0	15	84
1:00 - 1:15	0	22	0	0	22	0	27	1	0	28	0	0	0	0	0	0	0	12	0	12	62
1:15 - 1:30	0	24	0	0	24	0	27	0	0	27	0	0	0	0	0	2	0	12	0	14	65
1:30 - 1:45	0	15	0	0	15	0	30	1	0	31	0	0	0	0	0	0	0	17	0	17	63
1:45 - 2:00	1	25	0	0	26	0	33	1	0	34	0	0	0	0	0	2	0	14	0	16	76
2:00 - 2:15	0	24	0	0	24	0	24	1	0	25	0	0	0	0	0	1	0	17	0	18	67
2:15 - 2:30	0	19	0	0	19	0	33	0	0	33	0	0	0	0	0	1	0	11	0	12	64
2:30 - 2:45	1	20	0	0	21	0	30	2	0	32	0	0	0	0	0	1	0	16	0	17	70
2:45 - 3:00	0	20	0	0	20	0	30	0	1	31	0	0	0	0	0	1	0	15	0	16	67
6 Hr Totals	12	717	0	0	729	0	725	27	3	755	0	0	0	0	0	37	0	322	0	359	1843
1 Hr Totals																					
9:00 - 10:00	1	138	0	0	139	0	108	6	1	115	0	0	0	0	0	4	0	29	0	33	287
9:15 - 10:15	1	142	0	0	143	0	112	7	1	120	0	0	0	0	0	4	0	33	0	37	300
9:30 - 10:30	2	159	0	0	161	0	128	7	0	135	0	0	0	0	0	6	0	40	0	46	342
9:45 - 10:45	4	158	0	0	162	0	115	6	0	121	0	0	0	0	0	8	0	48	0	56	339
10:00 - 11:00	4	152	0	0	156	0	128	7	0	135	0	0	0	0	0	11	0	52	0	63	354
10:15 - 11:15	3	146	0	0	149	0	131	6	0	137	0	0	0	0	0	11	0	52	0	63	349
10:30 - 11:30	4	138	0	0	142	0	132	5	1	138	0	0	0	0	0	10	0	59	0	69	349
10:45 - 11:45	2	132	0	0	134	0	116	4	1	121	0	0	0	0	0	9	0	54	0	63	318
11:00 - 12:00	4	135	0	0	139	0	113	3	1	117	0	0	0	0	0	8	0	60	0	68	324
11:15 - 12:15	4	129	0	0	133	0	115	3	1	119	0	0	0	0	0	7	0	68	0	75	327
11:30 - 12:30	3	122	0	0	125	0	110	4	0	114	0	0	0	0	0	7	0	60	0	67	306
11:45 - 12:45	3	122	0	0	125	0	139	6	0	145	0	0	0	0	0	6	0	71	0	77	347
12:00 - 1:00	1	123	0	0	124	0	142	5	0	147	0	0	0	0	0	6	0	67	0	73	344
12:15 - 1:15	1	118	0	0	119	0	138	5	0	143	0	0	0	0	0	5	0	61	0	66	328
12:30 - 1:30	0	111	0	0	111	0	132	3	0	135	0	0	0	0	0	6	0	60	0	66	312
12:45 - 1:45	0	95	0	0	95	0	119	2	0	121	0	0	0	0	0	4	0	54	0	58	274
1:00 - 2:00	1	86	0	0	87	0	117	3	0	120	0	0	0	0	0	4	0	55	0	59	266
1:15 - 2:15	1	88	0	0	89	0	114	3	0	117	0	0	0	0	0	5	0	60	0	65	271
1:30 - 2:30	1	83	0	0	84	0	120	3	0	123	0	0	0	0	0	4	0	59	0	63	270
1:45 - 2:45	2	88	0	0	90	0	120	4	0	124	0	0	0	0	0	5	0	58	0	63	277
2:00 - 3:00	1	83	0	0	84	0	117	3	1	121	0	0	0	0	0	4	0	59	0	63	268
PEAK HOUR																					
10:00 - 11:00	4	152	0	0	156	0	128	7	0	135	0	0	0	0	0	11	0	52	0	63	354

CARS TURNING MOVEMENT COUNT - SUMMARY

Counted by: VCU

Intersection of: Coastal Boulevard | Date: October 14, 2023 | Saturday

and: Overpass Drive | Weather: Sunny/Warm

Location: Accomack County, Virginia | Entered by: SN | Star Rating: 4

TIME	TRAFFIC FROM NORTH on: Coastal Boulevard					TRAFFIC FROM SOUTH on: Coastal Boulevard					TRAFFIC FROM EAST on:					TRAFFIC FROM WEST on: Overpass Drive					TOTAL N + S + E + W
	RIGHT	THRU	LEFT	U-TN	TOTAL	RIGHT	THRU	LEFT	U-TN	TOTAL	RIGHT	THRU	LEFT	U-TN	TOTAL	RIGHT	THRU	LEFT	U-TN	TOTAL	
AM																					
9:00 - 9:15	1	35		0	36		22	1	0	23					0	2		6	0	8	67
9:15 - 9:30	0	29		0	29		21	2	1	24					0	0		7	0	7	60
9:30 - 9:45	0	37		0	37		37	2	0	39					0	2		8	0	10	86
9:45 - 10:00	0	36		0	36		22	1	0	23					0	0		7	0	7	66
10:00 - 10:15	1	38		0	39		25	2	0	27					0	2		10	0	12	78
10:15 - 10:30	1	46		0	47		35	2	0	37					0	2		14	0	16	100
10:30 - 10:45	2	37		0	39		30	1	0	31					0	4		17	0	21	91
10:45 - 11:00	0	30		0	30		35	2	0	37					0	3		11	0	14	81
11:00 - 11:15	0	33		0	33		29	1	0	30					0	2		10	0	12	75
11:15 - 11:30	2	38		0	40		37	1	1	39					0	1		21	0	22	101
11:30 - 11:45	0	31		0	31		14	0	0	14					0	3		12	0	15	60
11:45 - 12:00	1	33		0	34		32	1	0	33					0	2		17	0	19	86
12:00 - 12:15	0	27		0	27		31	1	0	32					0	1		18	0	19	78
12:15 - 12:30	1	30		0	31		31	2	0	33					0	1		13	0	14	78
12:30 - 12:45	0	31		0	31		43	2	0	45					0	2		23	0	25	101
12:45 - 1:00	0	33		0	33		35	0	0	35					0	2		13	0	15	83
1:00 - 1:15	0	21		0	21		27	1	0	28					0	0		12	0	12	61
1:15 - 1:30	0	24		0	24		27	0	0	27					0	1		12	0	13	64
1:30 - 1:45	0	15		0	15		29	1	0	30					0	0		17	0	17	62
1:45 - 2:00	1	25		0	26		32	1	0	33					0	2		14	0	16	75
2:00 - 2:15	0	24		0	24		24	1	0	25					0	1		17	0	18	67
2:15 - 2:30	0	19		0	19		33	0	0	33					0	1		10	0	11	63
2:30 - 2:45	1	20		0	21		30	2	0	32					0	1		16	0	17	70
2:45 - 3:00	0	20		0	20		30	0	1	31					0	1		15	0	16	67
6 Hr Totals	11	712	0	0	723	0	711	27	3	741	0	0	0	0	0	36	0	320	0	356	1820
1 Hr Totals																					
9:00 - 10:00	1	137	0	0	138	0	102	6	1	109	0	0	0	0	0	4	0	28	0	32	279
9:15 - 10:15	1	140	0	0	141	0	105	7	1	113	0	0	0	0	0	4	0	32	0	36	290
9:30 - 10:30	2	157	0	0	159	0	119	7	0	126	0	0	0	0	0	6	0	39	0	45	330
9:45 - 10:45	4	157	0	0	161	0	112	6	0	118	0	0	0	0	0	8	0	48	0	56	335
10:00 - 11:00	4	151	0	0	155	0	125	7	0	132	0	0	0	0	0	11	0	52	0	63	350
10:15 - 11:15	3	146	0	0	149	0	129	6	0	135	0	0	0	0	0	11	0	52	0	63	347
10:30 - 11:30	4	138	0	0	142	0	131	5	1	137	0	0	0	0	0	10	0	59	0	69	348
10:45 - 11:45	2	132	0	0	134	0	115	4	1	120	0	0	0	0	0	9	0	54	0	63	317
11:00 - 12:00	3	135	0	0	138	0	112	3	1	116	0	0	0	0	0	8	0	60	0	68	322
11:15 - 12:15	3	129	0	0	132	0	114	3	1	118	0	0	0	0	0	7	0	68	0	75	325
11:30 - 12:30	2	121	0	0	123	0	108	4	0	112	0	0	0	0	0	7	0	60	0	67	302
11:45 - 12:45	2	121	0	0	123	0	137	6	0	143	0	0	0	0	0	6	0	71	0	77	343
12:00 - 1:00	1	121	0	0	122	0	140	5	0	145	0	0	0	0	0	6	0	67	0	73	340
12:15 - 1:15	1	115	0	0	116	0	136	5	0	141	0	0	0	0	0	5	0	61	0	66	323
12:30 - 1:30	0	109	0	0	109	0	132	3	0	135	0	0	0	0	0	5	0	60	0	65	309
12:45 - 1:45	0	93	0	0	93	0	118	2	0	120	0	0	0	0	0	3	0	54	0	57	270
1:00 - 2:00	1	85	0	0	86	0	115	3	0	118	0	0	0	0	0	3	0	55	0	58	262
1:15 - 2:15	1	88	0	0	89	0	112	3	0	115	0	0	0	0	0	4	0	60	0	64	268
1:30 - 2:30	1	83	0	0	84	0	118	3	0	121	0	0	0	0	0	4	0	58	0	62	267
1:45 - 2:45	2	88	0	0	90	0	119	4	0	123	0	0	0	0	0	5	0	57	0	62	275
2:00 - 3:00	1	83	0	0	84	0	117	3	1	121	0	0	0	0	0	4	0	58	0	62	267
PEAK HOUR																					
10:00 - 11:00	4	151	0	0	155	0	125	7	0	132	0	0	0	0	0	11	0	52	0	63	350

MEDIUMS TURNING MOVEMENT COUNT - SUMMARY

Counted by: VCU

Intersection of: Coastal Boulevard | Date: October 14, 2023 | Saturday

and: Overpass Drive | Weather: Sunny/Warm

Location: Accomack County, Virginia | Entered by: SN | Star Rating: 4

TIME	TRAFFIC FROM NORTH on: Coastal Boulevard					TRAFFIC FROM SOUTH on: Coastal Boulevard					TRAFFIC FROM EAST on:					TRAFFIC FROM WEST on: Overpass Drive					TOTAL N + S + E + W
	RIGHT	THRU	LEFT	U-TN	TOTAL	RIGHT	THRU	LEFT	U-TN	TOTAL	RIGHT	THRU	LEFT	U-TN	TOTAL	RIGHT	THRU	LEFT	U-TN	TOTAL	
AM																					
9:00 - 9:15	0	0		0	0		0	0	0	0					0	0		0	0	0	0
9:15 - 9:30	0	0		0	0		0	0	0	0					0	0		0	0	0	0
9:30 - 9:45	0	1		0	1		2	0	0	2					0	0		1	0	1	4
9:45 - 10:00	0	0		0	0		0	0	0	0					0	0		0	0	0	0
10:00 - 10:15	0	0		0	0		1	0	0	1					0	0		0	0	0	1
10:15 - 10:30	0	0		0	0		2	0	0	2					0	0		0	0	0	2
10:30 - 10:45	0	0		0	0		0	0	0	0					0	0		0	0	0	0
10:45 - 11:00	0	0		0	0		0	0	0	0					0	0		0	0	0	0
11:00 - 11:15	0	0		0	0		0	0	0	0					0	0		0	0	0	0
11:15 - 11:30	0	0		0	0		0	0	0	0					0	0		0	0	0	0
11:30 - 11:45	0	0		0	0		0	0	0	0					0	0		0	0	0	0
11:45 - 12:00	1	0		0	1		0	0	0	0					0	0		0	0	0	1
12:00 - 12:15	0	0		0	0		0	0	0	0					0	0		0	0	0	0
12:15 - 12:30	0	0		0	0		2	0	0	2					0	0		0	0	0	2
12:30 - 12:45	0	0		0	0		0	0	0	0					0	0		0	0	0	0
12:45 - 1:00	0	1		0	1		0	0	0	0					0	0		0	0	0	1
1:00 - 1:15	0	0		0	0		0	0	0	0					0	0		0	0	0	0
1:15 - 1:30	0	0		0	0		0	0	0	0					0	1		0	0	1	1
1:30 - 1:45	0	0		0	0		1	0	0	1					0	0		0	0	0	1
1:45 - 2:00	0	0		0	0		1	0	0	1					0	0		0	0	0	1
2:00 - 2:15	0	0		0	0		0	0	0	0					0	0		0	0	0	0
2:15 - 2:30	0	0		0	0		0	0	0	0					0	0		1	0	1	1
2:30 - 2:45	0	0		0	0		0	0	0	0					0	0		0	0	0	0
2:45 - 3:00	0	0		0	0		0	0	0	0					0	0		0	0	0	0
6 Hr Totals	1	2	0	0	3	0	9	0	0	9	0	0	0	0	0	1	0	2	0	3	15
1 Hr Totals																					
9:00 - 10:00	0	1	0	0	1	0	2	0	0	2	0	0	0	0	0	0	0	1	0	1	4
9:15 - 10:15	0	1	0	0	1	0	3	0	0	3	0	0	0	0	0	0	0	1	0	1	5
9:30 - 10:30	0	1	0	0	1	0	5	0	0	5	0	0	0	0	0	0	0	1	0	1	7
9:45 - 10:45	0	0	0	0	0	0	3	0	0	3	0	0	0	0	0	0	0	0	0	0	3
10:00 - 11:00	0	0	0	0	0	0	3	0	0	3	0	0	0	0	0	0	0	0	0	0	3
10:15 - 11:15	0	0	0	0	0	0	2	0	0	2	0	0	0	0	0	0	0	0	0	0	2
10:30 - 11:30	0	0	0	0	0	0	0	0	0	0	0	0	0	0	0	0	0	0	0	0	0
10:45 - 11:45	0	0	0	0	0	0	0	0	0	0	0	0	0	0	0	0	0	0	0	0	0
11:00 - 12:00	1	0	0	0	1	0	0	0	0	0	0	0	0	0	0	0	0	0	0	0	1
11:15 - 12:15	1	0	0	0	1	0	0	0	0	0	0	0	0	0	0	0	0	0	0	0	1
11:30 - 12:30	1	0	0	0	1	0	2	0	0	2	0	0	0	0	0	0	0	0	0	0	3
11:45 - 12:45	1	0	0	0	1	0	2	0	0	2	0	0	0	0	0	0	0	0	0	0	3
12:00 - 1:00	0	1	0	0	1	0	2	0	0	2	0	0	0	0	0	0	0	0	0	0	3
12:15 - 1:15	0	1	0	0	1	0	2	0	0	2	0	0	0	0	0	0	0	0	0	0	3
12:30 - 1:30	0	1	0	0	1	0	0	0	0	0	0	0	0	0	0	1	0	0	0	1	2
12:45 - 1:45	0	1	0	0	1	0	1	0	0	1	0	0	0	0	0	1	0	0	0	1	3
1:00 - 2:00	0	0	0	0	0	0	2	0	0	2	0	0	0	0	0	1	0	0	0	1	3
1:15 - 2:15	0	0	0	0	0	0	2	0	0	2	0	0	0	0	0	1	0	0	0	1	3
1:30 - 2:30	0	0	0	0	0	0	2	0	0	2	0	0	0	0	0	0	0	1	0	1	3
1:45 - 2:45	0	0	0	0	0	0	1	0	0	1	0	0	0	0	0	0	0	1	0	1	2
2:00 - 3:00	0	0	0	0	0	0	0	0	0	0	0	0	0	0	0	0	0	1	0	1	1
PEAK HOUR																					
10:00 - 11:00	0	0	0	0	0	0	3	0	0	3	0	0	0	0	0	0	0	0	0	0	3

HEAVY TRUCKS TURNING MOVEMENT COUNT - SUMMARY

Counted by: VCU

Intersection of: Coastal Boulevard | Date: October 14, 2023 | Saturday

and: Overpass Drive | Weather: Sunny/Warm

Location: Accomack County, Virginia | Entered by: SN | Star Rating: 4

TIME	TRAFFIC FROM NORTH on: Coastal Boulevard					TRAFFIC FROM SOUTH on: Coastal Boulevard					TRAFFIC FROM EAST on:					TRAFFIC FROM WEST on: Overpass Drive					TOTAL N + S + E + W
	RIGHT	THRU	LEFT	U-TN	TOTAL	RIGHT	THRU	LEFT	U-TN	TOTAL	RIGHT	THRU	LEFT	U-TN	TOTAL	RIGHT	THRU	LEFT	U-TN	TOTAL	
AM																					
9:00 - 9:15	0	0		0	0		0	0	0	0					0	0		0	0	0	0
9:15 - 9:30	0	0		0	0		0	0	0	0					0	0		0	0	0	0
9:30 - 9:45	0	0		0	0		4	0	0	4					0	0		0	0	0	4
9:45 - 10:00	0	0		0	0		0	0	0	0					0	0		0	0	0	0
10:00 - 10:15	0	1		0	1		0	0	0	0					0	0		0	0	0	1
10:15 - 10:30	0	0		0	0		0	0	0	0					0	0		0	0	0	0
10:30 - 10:45	0	0		0	0		0	0	0	0					0	0		0	0	0	0
10:45 - 11:00	0	0		0	0		0	0	0	0					0	0		0	0	0	0
11:00 - 11:15	0	0		0	0		0	0	0	0					0	0		0	0	0	0
11:15 - 11:30	0	0		0	0		1	0	0	1					0	0		0	0	0	1
11:30 - 11:45	0	0		0	0		0	0	0	0					0	0		0	0	0	0
11:45 - 12:00	0	0		0	0		0	0	0	0					0	0		0	0	0	0
12:00 - 12:15	0	0		0	0		0	0	0	0					0	0		0	0	0	0
12:15 - 12:30	0	1		0	1		0	0	0	0					0	0		0	0	0	1
12:30 - 12:45	0	0		0	0		0	0	0	0					0	0		0	0	0	0
12:45 - 1:00	0	0		0	0		0	0	0	0					0	0		0	0	0	0
1:00 - 1:15	0	1		0	1		0	0	0	0					0	0		0	0	0	1
1:15 - 1:30	0	0		0	0		0	0	0	0					0	0		0	0	0	0
1:30 - 1:45	0	0		0	0		0	0	0	0					0	0		0	0	0	0
1:45 - 2:00	0	0		0	0		0	0	0	0					0	0		0	0	0	0
2:00 - 2:15	0	0		0	0		0	0	0	0					0	0		0	0	0	0
2:15 - 2:30	0	0		0	0		0	0	0	0					0	0		0	0	0	0
2:30 - 2:45	0	0		0	0		0	0	0	0					0	0		0	0	0	0
2:45 - 3:00	0	0		0	0		0	0	0	0					0	0		0	0	0	0
6 Hr Totals	0	3	0	0	3	0	5	0	0	5	0	0	0	0	0	0	0	0	0	0	8
1 Hr Totals																					
9:00 - 10:00	0	0	0	0	0	0	4	0	0	4	0	0	0	0	0	0	0	0	0	0	4
9:15 - 10:15	0	1	0	0	1	0	4	0	0	4	0	0	0	0	0	0	0	0	0	0	5
9:30 - 10:30	0	1	0	0	1	0	4	0	0	4	0	0	0	0	0	0	0	0	0	0	5
9:45 - 10:45	0	1	0	0	1	0	0	0	0	0	0	0	0	0	0	0	0	0	0	0	1
10:00 - 11:00	0	1	0	0	1	0	0	0	0	0	0	0	0	0	0	0	0	0	0	0	1
10:15 - 11:15	0	0	0	0	0	0	0	0	0	0	0	0	0	0	0	0	0	0	0	0	0
10:30 - 11:30	0	0	0	0	0	0	1	0	0	1	0	0	0	0	0	0	0	0	0	0	1
10:45 - 11:45	0	0	0	0	0	0	1	0	0	1	0	0	0	0	0	0	0	0	0	0	1
11:00 - 12:00	0	0	0	0	0	0	1	0	0	1	0	0	0	0	0	0	0	0	0	0	1
11:15 - 12:15	0	0	0	0	0	0	1	0	0	1	0	0	0	0	0	0	0	0	0	0	1
11:30 - 12:30	0	1	0	0	1	0	0	0	0	0	0	0	0	0	0	0	0	0	0	0	1
11:45 - 12:45	0	1	0	0	1	0	0	0	0	0	0	0	0	0	0	0	0	0	0	0	1
12:00 - 1:00	0	1	0	0	1	0	0	0	0	0	0	0	0	0	0	0	0	0	0	0	1
12:15 - 1:15	0	2	0	0	2	0	0	0	0	0	0	0	0	0	0	0	0	0	0	0	2
12:30 - 1:30	0	1	0	0	1	0	0	0	0	0	0	0	0	0	0	0	0	0	0	0	1
12:45 - 1:45	0	1	0	0	1	0	0	0	0	0	0	0	0	0	0	0	0	0	0	0	1
1:00 - 2:00	0	1	0	0	1	0	0	0	0	0	0	0	0	0	0	0	0	0	0	0	1
1:15 - 2:15	0	0	0	0	0	0	0	0	0	0	0	0	0	0	0	0	0	0	0	0	0
1:30 - 2:30	0	0	0	0	0	0	0	0	0	0	0	0	0	0	0	0	0	0	0	0	0
1:45 - 2:45	0	0	0	0	0	0	0	0	0	0	0	0	0	0	0	0	0	0	0	0	0
2:00 - 3:00	0	0	0	0	0	0	0	0	0	0	0	0	0	0	0	0	0	0	0	0	0
PEAK HOUR																					
10:00 - 11:00	0	1	0	0	1	0	0	0	0	0	0	0	0	0	0	0	0	0	0	0	1

BICYCLES TURNING MOVEMENT COUNT - SUMMARY

Counted by: VCU

Intersection of: Coastal Boulevard | Date: October 14, 2023 | Saturday

and: Overpass Drive | Weather: Sunny/Warm

Location: Accomack County, Virginia | Entered by: SN | Star Rating: 4

TIME	TRAFFIC FROM NORTH on: Coastal Boulevard					TRAFFIC FROM SOUTH on: Coastal Boulevard					TRAFFIC FROM EAST on:					TRAFFIC FROM WEST on: Overpass Drive					TOTAL N + S + E + W
	RIGHT	THRU	LEFT	U-TN	TOTAL	RIGHT	THRU	LEFT	U-TN	TOTAL	RIGHT	THRU	LEFT	U-TN	TOTAL	RIGHT	THRU	LEFT	U-TN	TOTAL	
AM																					
9:00 - 9:15	0	0		0	0		0	0	0	0					0	0		0	0	0	0
9:15 - 9:30	0	0		0	0		0	0	0	0					0	0		0	0	0	0
9:30 - 9:45	0	0		0	0		0	0	0	0					0	0		0	0	0	0
9:45 - 10:00	0	0		0	0		0	0	0	0					0	0		0	0	0	0
10:00 - 10:15	0	0		0	0		0	0	0	0					0	0		0	0	0	0
10:15 - 10:30	0	0		0	0		0	0	0	0					0	0		0	0	0	0
10:30 - 10:45	0	0		0	0		0	0	0	0					0	0		0	0	0	0
10:45 - 11:00	0	0		0	0		0	0	0	0					0	0		0	0	0	0
11:00 - 11:15	0	0		0	0		0	0	0	0					0	0		0	0	0	0
11:15 - 11:30	0	0		0	0		0	0	0	0					0	0		0	0	0	0
11:30 - 11:45	0	0		0	0		0	0	0	0					0	0		0	0	0	0
11:45 - 12:00	0	0		0	0		0	0	0	0					0	0		0	0	0	0
12:00 - 12:15	0	0		0	0		0	0	0	0					0	0		0	0	0	0
12:15 - 12:30	0	0		0	0		0	0	0	0					0	0		0	0	0	0
12:30 - 12:45	0	0		0	0		0	0	0	0					0	0		0	0	0	0
12:45 - 1:00	0	0		0	0		0	0	0	0					0	0		0	0	0	0
1:00 - 1:15	0	0		0	0		0	0	0	0					0	0		0	0	0	0
1:15 - 1:30	0	0		0	0		0	0	0	0					0	0		0	0	0	0
1:30 - 1:45	0	0		0	0		0	0	0	0					0	0		0	0	0	0
1:45 - 2:00	0	0		0	0		0	0	0	0					0	0		0	0	0	0
2:00 - 2:15	0	0		0	0		0	0	0	0					0	0		0	0	0	0
2:15 - 2:30	0	0		0	0		0	0	0	0					0	0		0	0	0	0
2:30 - 2:45	0	0		0	0		0	0	0	0					0	0		0	0	0	0
2:45 - 3:00	0	0		0	0		0	0	0	0					0	0		0	0	0	0
6 Hr Totals	0	0	0	0	0	0	0	0	0	0	0	0	0	0	0	0	0	0	0	0	0
1 Hr Totals																					
9:00 - 10:00	0	0	0	0	0	0	0	0	0	0	0	0	0	0	0	0	0	0	0	0	0
9:15 - 10:15	0	0	0	0	0	0	0	0	0	0	0	0	0	0	0	0	0	0	0	0	0
9:30 - 10:30	0	0	0	0	0	0	0	0	0	0	0	0	0	0	0	0	0	0	0	0	0
9:45 - 10:45	0	0	0	0	0	0	0	0	0	0	0	0	0	0	0	0	0	0	0	0	0
10:00 - 11:00	0	0	0	0	0	0	0	0	0	0	0	0	0	0	0	0	0	0	0	0	0
10:15 - 11:15	0	0	0	0	0	0	0	0	0	0	0	0	0	0	0	0	0	0	0	0	0
10:30 - 11:30	0	0	0	0	0	0	0	0	0	0	0	0	0	0	0	0	0	0	0	0	0
10:45 - 11:45	0	0	0	0	0	0	0	0	0	0	0	0	0	0	0	0	0	0	0	0	0
11:00 - 12:00	0	0	0	0	0	0	0	0	0	0	0	0	0	0	0	0	0	0	0	0	0
11:15 - 12:15	0	0	0	0	0	0	0	0	0	0	0	0	0	0	0	0	0	0	0	0	0
11:30 - 12:30	0	0	0	0	0	0	0	0	0	0	0	0	0	0	0	0	0	0	0	0	0
11:45 - 12:45	0	0	0	0	0	0	0	0	0	0	0	0	0	0	0	0	0	0	0	0	0
12:00 - 1:00	0	0	0	0	0	0	0	0	0	0	0	0	0	0	0	0	0	0	0	0	0
12:15 - 1:15	0	0	0	0	0	0	0	0	0	0	0	0	0	0	0	0	0	0	0	0	0
12:30 - 1:30	0	0	0	0	0	0	0	0	0	0	0	0	0	0	0	0	0	0	0	0	0
12:45 - 1:45	0	0	0	0	0	0	0	0	0	0	0	0	0	0	0	0	0	0	0	0	0
1:00 - 2:00	0	0	0	0	0	0	0	0	0	0	0	0	0	0	0	0	0	0	0	0	0
1:15 - 2:15	0	0	0	0	0	0	0	0	0	0	0	0	0	0	0	0	0	0	0	0	0
1:30 - 2:30	0	0	0	0	0	0	0	0	0	0	0	0	0	0	0	0	0	0	0	0	0
1:45 - 2:45	0	0	0	0	0	0	0	0	0	0	0	0	0	0	0	0	0	0	0	0	0
2:00 - 3:00	0	0	0	0	0	0	0	0	0	0	0	0	0	0	0	0	0	0	0	0	0
PEAK HOUR																					
10:00 - 11:00	0	0	0	0	0	0	0	0	0	0	0	0	0	0	0	0	0	0	0	0	0

PEDESTRIAN AND BICYCLE OBSERVATIONS - SUMMARY

Counted by: VCU

Intersection of: Coastal Boulevard | Date: October 14, 2023 | Saturday

and: Overpass Drive | Weather: Sunny/Warm

Location: Accomack County, Virginia | Entered by: SN | Star Rating: 4

TIME	NORTH LEG Coastal Boulevard		SOUTH LEG Coastal Boulevard	
	Pedestrians	Bicycles	Pedestrians	Bicycles
AM				
9:00 - 9:15	0	0	0	0
9:15 - 9:30	0	0	0	0
9:30 - 9:45	0	0	0	0
9:45 - 10:00	0	0	0	0
10:00 - 10:15	0	0	0	0
10:15 - 10:30	0	0	0	0
10:30 - 10:45	0	0	0	0
10:45 - 11:00	0	0	0	0
11:00 - 11:15	0	0	0	0
11:15 - 11:30	0	0	0	0
11:30 - 11:45	0	0	0	0
11:45 - 12:00	0	0	0	0
12:00 - 12:15	0	0	0	0
12:15 - 12:30	0	0	0	0
12:30 - 12:45	0	0	0	0
12:45 - 1:00	0	0	0	0
1:00 - 1:15	0	0	0	0
1:15 - 1:30	0	0	0	0
1:30 - 1:45	0	0	0	0
1:45 - 2:00	0	0	0	0
2:00 - 2:15	0	0	0	0
2:15 - 2:30	0	0	0	0
2:30 - 2:45	0	0	0	0
2:45 - 3:00	0	0	0	0
TOTALS	0	0	0	0

	EAST LEG		WEST LEG Overpass Drive	
	Pedestrians	Bicycles	Pedestrians	Bicycles
AM				
9:00 - 9:15			0	0
9:15 - 9:30			0	0
9:30 - 9:45			0	0
9:45 - 10:00			0	0
10:00 - 10:15			0	0
10:15 - 10:30			0	0
10:30 - 10:45			0	0
10:45 - 11:00			0	0
11:00 - 11:15			0	0
11:15 - 11:30			0	0
11:30 - 11:45			0	0
11:45 - 12:00			0	0
12:00 - 12:15			0	0
12:15 - 12:30			0	0
12:30 - 12:45			0	0
12:45 - 1:00			0	0
1:00 - 1:15			0	0
1:15 - 1:30			0	0
1:30 - 1:45			0	0
1:45 - 2:00			0	0
2:00 - 2:15			0	0
2:15 - 2:30			0	0
2:30 - 2:45			0	0
2:45 - 3:00			0	0
TOTALS	0	0	0	0

TOTALS TURNING MOVEMENT COUNT - SUMMARY

Counted by: VCU

Intersection of: VA 179 | Date: August 31, 2023 | Thursday

and: VA 126 | Weather: Sunny/Warm

Location: Accomack County, Virginia | Entered by: SN | Star Rating: 4

TIME	TRAFFIC FROM NORTH on: VA 126					TRAFFIC FROM SOUTH on: Private Driveway					TRAFFIC FROM EAST on: VA 179					TRAFFIC FROM WEST on: VA 179					TOTAL N + S + E + W
	RIGHT	THRU	LEFT	U-TN	TOTAL	RIGHT	THRU	LEFT	U-TN	TOTAL	RIGHT	THRU	LEFT	U-TN	TOTAL	RIGHT	THRU	LEFT	U-TN	TOTAL	
AM																					
7:00 - 7:15	11	0	1	0	12	0	0	0	0	0	0	23	0	0	23	0	29	23	0	52	87
7:15 - 7:30	14	0	7	0	21	0	0	0	0	0	1	31	0	0	32	0	24	28	0	52	105
7:30 - 7:45	24	0	8	0	32	0	0	0	0	0	4	31	0	0	35	0	41	27	0	68	135
7:45 - 8:00	23	0	12	0	35	0	0	0	0	0	4	41	0	0	45	0	37	47	0	84	164
8:00 - 8:15	13	0	7	0	20	0	0	0	0	0	6	33	1	0	40	0	54	36	0	90	150
8:15 - 8:30	22	0	7	0	29	0	0	0	0	0	7	36	1	0	44	0	48	28	0	76	149
8:30 - 8:45	27	0	4	0	31	0	0	0	0	0	2	38	0	0	40	0	50	17	0	67	138
8:45 - 9:00	17	2	4	0	23	0	0	0	0	0	3	37	1	0	41	0	48	26	0	74	138
2 Hr Totals	151	2	50	0	203	0	0	0	0	0	27	270	3	0	300	0	331	232	0	563	1066
1 Hr Totals																					
7:00 - 8:00	72	0	28	0	100	0	0	0	0	0	9	126	0	0	135	0	131	125	0	256	491
7:15 - 8:15	74	0	34	0	108	0	0	0	0	0	15	136	1	0	152	0	156	138	0	294	554
7:30 - 8:30	82	0	34	0	116	0	0	0	0	0	21	141	2	0	164	0	180	138	0	318	598
7:45 - 8:45	85	0	30	0	115	0	0	0	0	0	19	148	2	0	169	0	189	128	0	317	601
8:00 - 9:00	79	2	22	0	103	0	0	0	0	0	18	144	3	0	165	0	200	107	0	307	575
PEAK HOUR																					
7:45 - 8:45	85	0	30	0	115	0	0	0	0	0	19	148	2	0	169	0	189	128	0	317	601
PM																					
4:00 - 4:15	36	0	4	0	40	0	0	0	0	0	10	70	1	0	81	0	76	22	0	98	219
4:15 - 4:30	33	0	6	0	39	0	0	0	0	0	12	59	0	0	71	0	52	28	0	80	190
4:30 - 4:45	40	0	7	0	47	0	0	0	0	0	13	62	0	0	75	0	40	29	0	69	191
4:45 - 5:00	36	0	5	0	41	0	0	0	0	0	7	62	0	0	69	0	40	25	0	65	175
5:00 - 5:15	43	0	2	0	45	1	2	0	0	3	11	71	0	0	82	0	66	35	0	101	231
5:15 - 5:30	27	0	2	0	29	0	0	0	0	0	10	61	0	0	71	0	44	19	0	63	163
5:30 - 5:45	26	0	6	0	32	0	0	2	0	2	8	59	0	0	67	1	54	28	0	83	184
5:45 - 6:00	21	0	7	0	28	0	0	0	0	0	10	56	0	0	66	0	49	15	0	64	158
2 Hr Totals	262	0	39	0	301	1	2	2	0	5	81	500	1	0	582	1	421	201	0	623	1511
1 Hr Totals																					
4:00 - 5:00	145	0	22	0	167	0	0	0	0	0	42	253	1	0	296	0	208	104	0	312	775
4:15 - 5:15	152	0	20	0	172	1	2	0	0	3	43	254	0	0	297	0	198	117	0	315	787
4:30 - 5:30	146	0	16	0	162	1	2	0	0	3	41	256	0	0	297	0	190	108	0	298	760
4:45 - 5:45	132	0	15	0	147	1	2	2	0	5	36	253	0	0	289	1	204	107	0	312	753
5:00 - 6:00	117	0	17	0	134	1	2	2	0	5	39	247	0	0	286	1	213	97	0	311	736
PEAK HOUR																					
4:15 - 5:15	152	0	20	0	172	1	2	0	0	3	43	254	0	0	297	0	198	117	0	315	787

CARS TURNING MOVEMENT COUNT - SUMMARY

Counted by: VCU

Intersection of: VA 179 | Date: August 31, 2023 | Thursday

and: VA 126 | Weather: Sunny/Warm

Location: Accomack County, Virginia | Entered by: SN | Star Rating: 4

TIME	TRAFFIC FROM NORTH on: VA 126					TRAFFIC FROM SOUTH on: Private Driveway					TRAFFIC FROM EAST on: VA 179					TRAFFIC FROM WEST on: VA 179					TOTAL N + S + E + W
	RIGHT	THRU	LEFT	U-TN	TOTAL	RIGHT	THRU	LEFT	U-TN	TOTAL	RIGHT	THRU	LEFT	U-TN	TOTAL	RIGHT	THRU	LEFT	U-TN	TOTAL	
AM																					
7:00 - 7:15	11	0	1	0	12	0	0	0	0	0	0	21	0	0	21	0	28	23	0	51	84
7:15 - 7:30	13	0	7	0	20	0	0	0	0	0	1	30	0	0	31	0	23	27	0	50	101
7:30 - 7:45	23	0	8	0	31	0	0	0	0	0	4	29	0	0	33	0	38	27	0	65	129
7:45 - 8:00	22	0	12	0	34	0	0	0	0	0	4	40	0	0	44	0	37	46	0	83	161
8:00 - 8:15	12	0	7	0	19	0	0	0	0	0	5	32	1	0	38	0	50	35	0	85	142
8:15 - 8:30	20	0	7	0	27	0	0	0	0	0	7	32	1	0	40	0	48	25	0	73	140
8:30 - 8:45	26	0	4	0	30	0	0	0	0	0	2	38	0	0	40	0	48	16	0	64	134
8:45 - 9:00	16	2	4	0	22	0	0	0	0	0	3	35	1	0	39	0	43	26	0	69	130
2 Hr Totals	143	2	50	0	195	0	0	0	0	0	26	257	3	0	286	0	315	225	0	540	1021
1 Hr Totals																					
7:00 - 8:00	69	0	28	0	97	0	0	0	0	0	9	120	0	0	129	0	126	123	0	249	475
7:15 - 8:15	70	0	34	0	104	0	0	0	0	0	14	131	1	0	146	0	148	135	0	283	533
7:30 - 8:30	77	0	34	0	111	0	0	0	0	0	20	133	2	0	155	0	173	133	0	306	572
7:45 - 8:45	80	0	30	0	110	0	0	0	0	0	18	142	2	0	162	0	183	122	0	305	577
8:00 - 9:00	74	2	22	0	98	0	0	0	0	0	17	137	3	0	157	0	189	102	0	291	546
PEAK HOUR																					
7:45 - 8:45	80	0	30	0	110	0	0	0	0	0	18	142	2	0	162	0	183	122	0	305	577
PM																					
4:00 - 4:15	36	0	3	0	39	0	0	0	0	0	9	68	1	0	78	0	75	22	0	97	214
4:15 - 4:30	33	0	6	0	39	0	0	0	0	0	12	59	0	0	71	0	51	28	0	79	189
4:30 - 4:45	40	0	7	0	47	0	0	0	0	0	12	61	0	0	73	0	38	28	0	66	186
4:45 - 5:00	36	0	5	0	41	0	0	0	0	0	7	62	0	0	69	0	40	23	0	63	173
5:00 - 5:15	43	0	2	0	45	1	2	0	0	3	10	71	0	0	81	0	66	35	0	101	230
5:15 - 5:30	27	0	2	0	29	0	0	0	0	0	10	61	0	0	71	0	44	19	0	63	163
5:30 - 5:45	25	0	6	0	31	0	0	2	0	2	8	59	0	0	67	1	53	27	0	81	181
5:45 - 6:00	21	0	7	0	28	0	0	0	0	0	10	56	0	0	66	0	49	15	0	64	158
2 Hr Totals	261	0	38	0	299	1	2	2	0	5	78	497	1	0	576	1	416	197	0	614	1494
1 Hr Totals																					
4:00 - 5:00	145	0	21	0	166	0	0	0	0	0	40	250	1	0	291	0	204	101	0	305	762
4:15 - 5:15	152	0	20	0	172	1	2	0	0	3	41	253	0	0	294	0	195	114	0	309	778
4:30 - 5:30	146	0	16	0	162	1	2	0	0	3	39	255	0	0	294	0	188	105	0	293	752
4:45 - 5:45	131	0	15	0	146	1	2	2	0	5	35	253	0	0	288	1	203	104	0	308	747
5:00 - 6:00	116	0	17	0	133	1	2	2	0	5	38	247	0	0	285	1	212	96	0	309	732
PEAK HOUR																					
4:15 - 5:15	152	0	20	0	172	1	2	0	0	3	41	253	0	0	294	0	195	114	0	309	778

MEDIUMS TURNING MOVEMENT COUNT - SUMMARY

Counted by: VCU

Intersection of: VA 179 | Date: August 31, 2023 | Thursday

and: VA 126 | Weather: Sunny/Warm

Location: Accomack County, Virginia | Entered by: SN | Star Rating: 4

TIME	TRAFFIC FROM NORTH on: VA 126					TRAFFIC FROM SOUTH on: Private Driveway					TRAFFIC FROM EAST on: VA 179					TRAFFIC FROM WEST on: VA 179					TOTAL N + S + E + W
	RIGHT	THRU	LEFT	U-TN	TOTAL	RIGHT	THRU	LEFT	U-TN	TOTAL	RIGHT	THRU	LEFT	U-TN	TOTAL	RIGHT	THRU	LEFT	U-TN	TOTAL	
AM																					
7:00 - 7:15	0	0	0	0	0	0	0	0	0	0	0	1	0	0	1	0	0	0	0	0	1
7:15 - 7:30	1	0	0	0	1	0	0	0	0	0	0	1	0	0	1	0	1	0	0	1	3
7:30 - 7:45	1	0	0	0	1	0	0	0	0	0	0	2	0	0	2	0	3	0	0	3	6
7:45 - 8:00	1	0	0	0	1	0	0	0	0	0	0	1	0	0	1	0	0	1	0	1	3
8:00 - 8:15	1	0	0	0	1	0	0	0	0	0	1	1	0	0	2	0	4	1	0	5	8
8:15 - 8:30	2	0	0	0	2	0	0	0	0	0	0	4	0	0	4	0	0	3	0	3	9
8:30 - 8:45	1	0	0	0	1	0	0	0	0	0	0	0	0	0	0	0	2	1	0	3	4
8:45 - 9:00	1	0	0	0	1	0	0	0	0	0	0	2	0	0	2	0	4	0	0	4	7
2 Hr Totals	8	0	0	0	8	0	0	0	0	0	1	12	0	0	13	0	14	6	0	20	41
1 Hr Totals																					
7:00 - 8:00	3	0	0	0	3	0	0	0	0	0	0	5	0	0	5	0	4	1	0	5	13
7:15 - 8:15	4	0	0	0	4	0	0	0	0	0	1	5	0	0	6	0	8	2	0	10	20
7:30 - 8:30	5	0	0	0	5	0	0	0	0	0	1	8	0	0	9	0	7	5	0	12	26
7:45 - 8:45	5	0	0	0	5	0	0	0	0	0	1	6	0	0	7	0	6	6	0	12	24
8:00 - 9:00	5	0	0	0	5	0	0	0	0	0	1	7	0	0	8	0	10	5	0	15	28
PEAK HOUR																					
7:45 - 8:45	5	0	0	0	5	0	0	0	0	0	1	6	0	0	7	0	6	6	0	12	24
PM																					
4:00 - 4:15	0	0	1	0	1	0	0	0	0	0	1	2	0	0	3	0	1	0	0	1	5
4:15 - 4:30	0	0	0	0	0	0	0	0	0	0	0	0	0	0	0	0	1	0	0	1	1
4:30 - 4:45	0	0	0	0	0	0	0	0	0	0	1	1	0	0	2	0	2	1	0	3	5
4:45 - 5:00	0	0	0	0	0	0	0	0	0	0	0	0	0	0	0	0	0	2	0	2	2
5:00 - 5:15	0	0	0	0	0	0	0	0	0	0	1	0	0	0	1	0	0	0	0	0	1
5:15 - 5:30	0	0	0	0	0	0	0	0	0	0	0	0	0	0	0	0	0	0	0	0	0
5:30 - 5:45	1	0	0	0	1	0	0	0	0	0	0	0	0	0	0	0	1	1	0	2	3
5:45 - 6:00	0	0	0	0	0	0	0	0	0	0	0	0	0	0	0	0	0	0	0	0	0
2 Hr Totals	1	0	1	0	2	0	0	0	0	0	3	3	0	0	6	0	5	4	0	9	17
1 Hr Totals																					
4:00 - 5:00	0	0	1	0	1	0	0	0	0	0	2	3	0	0	5	0	4	3	0	7	13
4:15 - 5:15	0	0	0	0	0	0	0	0	0	0	2	1	0	0	3	0	3	3	0	6	9
4:30 - 5:30	0	0	0	0	0	0	0	0	0	0	2	1	0	0	3	0	2	3	0	5	8
4:45 - 5:45	1	0	0	0	1	0	0	0	0	0	1	0	0	0	1	0	1	3	0	4	6
5:00 - 6:00	1	0	0	0	1	0	0	0	0	0	1	0	0	0	1	0	1	1	0	2	4
PEAK HOUR																					
4:15 - 5:15	0	0	0	0	0	0	0	0	0	0	2	1	0	0	3	0	3	3	0	6	9

HEAVY TRUCKS TURNING MOVEMENT COUNT - SUMMARY

Counted by: VCU

Intersection of: VA 179 | Date: August 31, 2023 | Thursday

and: VA 126 | Weather: Sunny/Warm

Location: Accomack County, Virginia | Entered by: SN | Star Rating: 4

TIME	TRAFFIC FROM NORTH on: VA 126					TRAFFIC FROM SOUTH on: Private Driveway					TRAFFIC FROM EAST on: VA 179					TRAFFIC FROM WEST on: VA 179					TOTAL N + S + E + W
	RIGHT	THRU	LEFT	U-TN	TOTAL	RIGHT	THRU	LEFT	U-TN	TOTAL	RIGHT	THRU	LEFT	U-TN	TOTAL	RIGHT	THRU	LEFT	U-TN	TOTAL	
AM																					
7:00 - 7:15	0	0	0	0	0	0	0	0	0	0	0	1	0	0	1	0	1	0	0	1	2
7:15 - 7:30	0	0	0	0	0	0	0	0	0	0	0	0	0	0	0	0	0	1	0	1	1
7:30 - 7:45	0	0	0	0	0	0	0	0	0	0	0	0	0	0	0	0	0	0	0	0	0
7:45 - 8:00	0	0	0	0	0	0	0	0	0	0	0	0	0	0	0	0	0	0	0	0	0
8:00 - 8:15	0	0	0	0	0	0	0	0	0	0	0	0	0	0	0	0	0	0	0	0	0
8:15 - 8:30	0	0	0	0	0	0	0	0	0	0	0	0	0	0	0	0	0	0	0	0	0
8:30 - 8:45	0	0	0	0	0	0	0	0	0	0	0	0	0	0	0	0	0	0	0	0	0
8:45 - 9:00	0	0	0	0	0	0	0	0	0	0	0	0	0	0	0	0	1	0	0	1	1
2 Hr Totals	0	0	0	0	0	0	0	0	0	0	0	1	0	0	1	0	2	1	0	3	4
1 Hr Totals																					
7:00 - 8:00	0	0	0	0	0	0	0	0	0	0	0	1	0	0	1	0	1	1	0	2	3
7:15 - 8:15	0	0	0	0	0	0	0	0	0	0	0	0	0	0	0	0	0	1	0	1	1
7:30 - 8:30	0	0	0	0	0	0	0	0	0	0	0	0	0	0	0	0	0	0	0	0	0
7:45 - 8:45	0	0	0	0	0	0	0	0	0	0	0	0	0	0	0	0	0	0	0	0	0
8:00 - 9:00	0	0	0	0	0	0	0	0	0	0	0	0	0	0	0	0	1	0	0	1	1
PEAK HOUR																					
7:45 - 8:45	0	0	0	0	0	0	0	0	0	0	0	0	0	0	0	0	0	0	0	0	0
PM																					
4:00 - 4:15	0	0	0	0	0	0	0	0	0	0	0	0	0	0	0	0	0	0	0	0	0
4:15 - 4:30	0	0	0	0	0	0	0	0	0	0	0	0	0	0	0	0	0	0	0	0	0
4:30 - 4:45	0	0	0	0	0	0	0	0	0	0	0	0	0	0	0	0	0	0	0	0	0
4:45 - 5:00	0	0	0	0	0	0	0	0	0	0	0	0	0	0	0	0	0	0	0	0	0
5:00 - 5:15	0	0	0	0	0	0	0	0	0	0	0	0	0	0	0	0	0	0	0	0	0
5:15 - 5:30	0	0	0	0	0	0	0	0	0	0	0	0	0	0	0	0	0	0	0	0	0
5:30 - 5:45	0	0	0	0	0	0	0	0	0	0	0	0	0	0	0	0	0	0	0	0	0
5:45 - 6:00	0	0	0	0	0	0	0	0	0	0	0	0	0	0	0	0	0	0	0	0	0
2 Hr Totals	0	0	0	0	0	0	0	0	0	0	0	0	0	0	0	0	0	0	0	0	0
1 Hr Totals																					
4:00 - 5:00	0	0	0	0	0	0	0	0	0	0	0	0	0	0	0	0	0	0	0	0	0
4:15 - 5:15	0	0	0	0	0	0	0	0	0	0	0	0	0	0	0	0	0	0	0	0	0
4:30 - 5:30	0	0	0	0	0	0	0	0	0	0	0	0	0	0	0	0	0	0	0	0	0
4:45 - 5:45	0	0	0	0	0	0	0	0	0	0	0	0	0	0	0	0	0	0	0	0	0
5:00 - 6:00	0	0	0	0	0	0	0	0	0	0	0	0	0	0	0	0	0	0	0	0	0
PEAK HOUR																					
4:15 - 5:15	0	0	0	0	0	0	0	0	0	0	0	0	0	0	0	0	0	0	0	0	0

BICYCLES TURNING MOVEMENT COUNT - SUMMARY

Counted by: VCU

Intersection of: VA 179 | Date: August 31, 2023 | Thursday

and: VA 126 | Weather: Sunny/Warm

Location: Accomack County, Virginia | Entered by: SN | Star Rating: 4

TIME	TRAFFIC FROM NORTH on: VA 126					TRAFFIC FROM SOUTH on: Private Driveway					TRAFFIC FROM EAST on: VA 179					TRAFFIC FROM WEST on: VA 179					TOTAL N + S + E + W
	RIGHT	THRU	LEFT	U-TN	TOTAL	RIGHT	THRU	LEFT	U-TN	TOTAL	RIGHT	THRU	LEFT	U-TN	TOTAL	RIGHT	THRU	LEFT	U-TN	TOTAL	
AM																					
7:00 - 7:15	0	0	0	0	0	0	0	0	0	0	0	0	0	0	0	0	0	0	0	0	0
7:15 - 7:30	0	0	0	0	0	0	0	0	0	0	0	0	0	0	0	0	0	0	0	0	0
7:30 - 7:45	0	0	0	0	0	0	0	0	0	0	0	0	0	0	0	0	0	0	0	0	0
7:45 - 8:00	0	0	0	0	0	0	0	0	0	0	0	0	0	0	0	0	0	0	0	0	0
8:00 - 8:15	0	0	0	0	0	0	0	0	0	0	0	0	0	0	0	0	0	0	0	0	0
8:15 - 8:30	0	0	0	0	0	0	0	0	0	0	0	0	0	0	0	0	0	0	0	0	0
8:30 - 8:45	0	0	0	0	0	0	0	0	0	0	0	0	0	0	0	0	0	0	0	0	0
8:45 - 9:00	0	0	0	0	0	0	0	0	0	0	0	0	0	0	0	0	0	0	0	0	0
2 Hr Totals	0	0	0	0	0	0	0	0	0	0	0	0	0	0	0	0	0	0	0	0	0
1 Hr Totals																					
7:00 - 8:00	0	0	0	0	0	0	0	0	0	0	0	0	0	0	0	0	0	0	0	0	0
7:15 - 8:15	0	0	0	0	0	0	0	0	0	0	0	0	0	0	0	0	0	0	0	0	0
7:30 - 8:30	0	0	0	0	0	0	0	0	0	0	0	0	0	0	0	0	0	0	0	0	0
7:45 - 8:45	0	0	0	0	0	0	0	0	0	0	0	0	0	0	0	0	0	0	0	0	0
8:00 - 9:00	0	0	0	0	0	0	0	0	0	0	0	0	0	0	0	0	0	0	0	0	0
PEAK HOUR																					
7:45 - 8:45	0	0	0	0	0	0	0	0	0	0	0	0	0	0	0	0	0	0	0	0	0
PM																					
4:00 - 4:15	0	0	0	0	0	0	0	0	0	0	0	0	0	0	0	0	0	0	0	0	0
4:15 - 4:30	0	0	0	0	0	0	0	0	0	0	0	0	0	0	0	0	0	0	0	0	0
4:30 - 4:45	0	0	0	0	0	0	0	0	0	0	0	0	0	0	0	0	0	0	0	0	0
4:45 - 5:00	0	0	0	0	0	0	0	0	0	0	0	0	0	0	0	0	0	0	0	0	0
5:00 - 5:15	0	0	0	0	0	0	0	0	0	0	0	0	0	0	0	0	0	0	0	0	0
5:15 - 5:30	0	0	0	0	0	0	0	0	0	0	0	0	0	0	0	0	0	0	0	0	0
5:30 - 5:45	0	0	0	0	0	0	0	0	0	0	0	0	0	0	0	0	0	0	0	0	0
5:45 - 6:00	0	0	0	0	0	0	0	0	0	0	0	0	0	0	0	0	0	0	0	0	0
2 Hr Totals	0	0	0	0	0	0	0	0	0	0	0	0	0	0	0	0	0	0	0	0	0
1 Hr Totals																					
4:00 - 5:00	0	0	0	0	0	0	0	0	0	0	0	0	0	0	0	0	0	0	0	0	0
4:15 - 5:15	0	0	0	0	0	0	0	0	0	0	0	0	0	0	0	0	0	0	0	0	0
4:30 - 5:30	0	0	0	0	0	0	0	0	0	0	0	0	0	0	0	0	0	0	0	0	0
4:45 - 5:45	0	0	0	0	0	0	0	0	0	0	0	0	0	0	0	0	0	0	0	0	0
5:00 - 6:00	0	0	0	0	0	0	0	0	0	0	0	0	0	0	0	0	0	0	0	0	0
PEAK HOUR																					
4:15 - 5:15	0	0	0	0	0	0	0	0	0	0	0	0	0	0	0	0	0	0	0	0	0

PEDESTRIAN AND BICYCLE OBSERVATIONS - SUMMARY

Counted by: VCU

Intersection of: VA 179 | Date: August 31, 2023 | Thursday

and: VA 126 | Weather: Sunny/Warm

Location: Accomack County, Virginia | Entered by: SN | Star Rating: 4

TIME	NORTH LEG VA 126		SOUTH LEG Private Driveway	
	Pedestrians	Bicycles	Pedestrians	Bicycles
AM				
7:00 - 7:15	0	0	0	0
7:15 - 7:30	0	0	0	0
7:30 - 7:45	0	0	0	0
7:45 - 8:00	0	0	0	0
8:00 - 8:15	0	0	0	0
8:15 - 8:30	0	0	0	0
8:30 - 8:45	0	0	0	0
8:45 - 9:00	0	0	0	0
TOTALS	0	0	0	0
PM				
4:00 - 4:15	0	0	0	0
4:15 - 4:30	0	0	0	0
4:30 - 4:45	0	0	0	0
4:45 - 5:00	0	0	0	0
5:00 - 5:15	0	0	0	0
5:15 - 5:30	0	0	0	0
5:30 - 5:45	0	0	0	0
5:45 - 6:00	0	0	0	0
TOTALS	0	0	0	0

	EAST LEG VA 179		WEST LEG VA 179	
	Pedestrians	Bicycles	Pedestrians	Bicycles
AM				
7:00 - 7:15	0	0	0	0
7:15 - 7:30	0	0	0	0
7:30 - 7:45	0	0	0	0
7:45 - 8:00	0	0	0	0
8:00 - 8:15	0	0	0	0
8:15 - 8:30	0	0	0	0
8:30 - 8:45	0	0	0	0
8:45 - 9:00	0	0	0	0
TOTALS	0	0	0	0
PM				
4:00 - 4:15	0	0	0	0
4:15 - 4:30	0	0	0	0
4:30 - 4:45	0	0	0	0
4:45 - 5:00	0	0	0	0
5:00 - 5:15	0	0	0	0
5:15 - 5:30	0	0	0	0
5:30 - 5:45	0	0	0	0
5:45 - 6:00	0	0	0	0
TOTALS	0	0	0	0

TOTALS TURNING MOVEMENT COUNT - SUMMARY

Counted by: VCU

Intersection of: VA 179 | Date: September 02, 2023 | Saturday

and: VA 126 | Weather: Sunny/Warm

Location: Accomack County, Virginia | Entered by: SN | Star Rating: 4

TIME	TRAFFIC FROM NORTH on: VA 126					TRAFFIC FROM SOUTH on: Private Driveway					TRAFFIC FROM EAST on: VA 179					TRAFFIC FROM WEST on: VA 179					TOTAL N + S + E + W
	RIGHT	THRU	LEFT	U-TN	TOTAL	RIGHT	THRU	LEFT	U-TN	TOTAL	RIGHT	THRU	LEFT	U-TN	TOTAL	RIGHT	THRU	LEFT	U-TN	TOTAL	
AM																					
9:00 - 9:15	16	0	1	0	17	0	0	0	0	0	2	45	0	0	47	0	42	24	0	66	130
9:15 - 9:30	17	0	4	0	21	0	0	0	0	0	1	52	0	0	53	0	53	19	0	72	146
9:30 - 9:45	13	0	2	0	15	0	0	0	0	0	6	59	0	0	65	0	69	24	0	93	173
9:45 - 10:00	29	0	3	0	32	0	0	0	0	0	2	45	0	0	47	0	53	30	0	83	162
10:00 - 10:15	14	0	1	0	15	0	0	0	0	0	2	50	0	0	52	0	79	16	0	95	162
10:15 - 10:30	25	0	0	0	25	0	0	0	0	0	0	51	0	0	51	0	64	14	0	78	154
10:30 - 10:45	30	0	4	0	34	0	0	0	0	0	1	55	0	0	56	0	56	27	0	83	173
10:45 - 11:00	25	0	3	0	28	0	0	0	0	0	3	67	0	0	70	0	59	29	0	88	186
11:00 - 11:15	22	0	4	0	26	0	0	0	0	0	3	59	0	0	62	0	68	37	0	105	193
11:15 - 11:30	22	0	4	0	26	0	0	0	0	0	5	64	0	0	69	0	64	24	0	88	183
11:30 - 11:45	21	0	2	0	23	0	0	0	0	0	5	40	0	0	45	0	69	36	0	105	173
11:45 - 12:00	22	0	4	0	26	0	0	0	0	0	4	57	0	0	61	0	73	17	0	90	177
12:00 - 12:15	18	0	5	0	23	0	0	0	0	0	5	57	0	0	62	0	72	24	0	96	181
12:15 - 12:30	28	0	3	0	31	0	0	0	0	0	3	58	0	0	61	0	63	20	0	83	175
12:30 - 12:45	17	0	1	0	18	0	0	0	0	0	5	59	0	0	64	0	56	31	0	87	169
12:45 - 1:00	20	0	6	0	26	0	0	0	0	0	2	52	0	0	54	0	56	18	1	75	155
1:00 - 1:15	14	0	6	0	20	0	0	0	0	0	2	56	0	0	58	0	53	23	0	76	154
1:15 - 1:30	18	0	2	0	20	0	0	0	0	0	6	49	0	0	55	0	64	17	0	81	156
1:30 - 1:45	21	0	1	0	22	0	0	0	0	0	6	46	0	0	52	0	34	16	0	50	124
1:45 - 2:00	22	0	2	0	24	0	0	0	0	0	10	41	0	0	51	0	43	27	0	70	145
2:00 - 2:15	15	0	4	0	19	0	0	0	0	0	3	50	0	0	53	0	54	19	0	73	145
2:15 - 2:30	26	0	2	0	28	0	0	0	0	0	2	46	0	0	48	0	45	17	0	62	138
2:30 - 2:45	21	0	3	0	24	0	0	0	0	0	5	52	0	0	57	0	42	14	0	56	137
2:45 - 3:00	19	0	0	0	19	0	0	0	0	0	3	54	0	0	57	0	47	19	0	66	142
6 Hr Totals	495	0	67	0	562	0	0	0	0	0	86	1264	0	0	1350	0	1378	542	1	1921	3833
1 Hr Totals																					
9:00 - 10:00	75	0	10	0	85	0	0	0	0	0	11	201	0	0	212	0	217	97	0	314	611
9:15 - 10:15	73	0	10	0	83	0	0	0	0	0	11	206	0	0	217	0	254	89	0	343	643
9:30 - 10:30	81	0	6	0	87	0	0	0	0	0	10	205	0	0	215	0	265	84	0	349	651
9:45 - 10:45	98	0	8	0	106	0	0	0	0	0	5	201	0	0	206	0	252	87	0	339	651
10:00 - 11:00	94	0	8	0	102	0	0	0	0	0	6	223	0	0	229	0	258	86	0	344	675
10:15 - 11:15	102	0	11	0	113	0	0	0	0	0	7	232	0	0	239	0	247	107	0	354	706
10:30 - 11:30	99	0	15	0	114	0	0	0	0	0	12	245	0	0	257	0	247	117	0	364	735
10:45 - 11:45	90	0	13	0	103	0	0	0	0	0	16	230	0	0	246	0	260	126	0	386	735
11:00 - 12:00	87	0	14	0	101	0	0	0	0	0	17	220	0	0	237	0	274	114	0	388	726
11:15 - 12:15	83	0	15	0	98	0	0	0	0	0	19	218	0	0	237	0	278	101	0	379	714
11:30 - 12:30	89	0	14	0	103	0	0	0	0	0	17	212	0	0	229	0	277	97	0	374	706
11:45 - 12:45	85	0	13	0	98	0	0	0	0	0	17	231	0	0	248	0	264	92	0	356	702
12:00 - 1:00	83	0	15	0	98	0	0	0	0	0	15	226	0	0	241	0	247	93	1	341	680
12:15 - 1:15	79	0	16	0	95	0	0	0	0	0	12	225	0	0	237	0	228	92	1	321	653
12:30 - 1:30	69	0	15	0	84	0	0	0	0	0	15	216	0	0	231	0	229	89	1	319	634
12:45 - 1:45	73	0	15	0	88	0	0	0	0	0	16	203	0	0	219	0	207	74	1	282	589
1:00 - 2:00	75	0	11	0	86	0	0	0	0	0	24	192	0	0	216	0	194	83	0	277	579
1:15 - 2:15	76	0	9	0	85	0	0	0	0	0	25	186	0	0	211	0	195	79	0	274	570
1:30 - 2:30	84	0	9	0	93	0	0	0	0	0	21	183	0	0	204	0	176	79	0	255	552
1:45 - 2:45	84	0	11	0	95	0	0	0	0	0	20	189	0	0	209	0	184	77	0	261	565
2:00 - 3:00	81	0	9	0	90	0	0	0	0	0	13	202	0	0	215	0	188	69	0	257	562
PEAK HOUR																					
10:30 - 11:30	99	0	15	0	114	0	0	0	0	0	12	245	0	0	257	0	247	117	0	364	735

CARS TURNING MOVEMENT COUNT - SUMMARY

Counted by: VCU

Intersection of: VA 179 | Date: September 02, 2023 | Saturday

and: VA 126 | Weather: Sunny/Warm

Location: Accomack County, Virginia | Entered by: SN | Star Rating: 4

TIME	TRAFFIC FROM NORTH on: VA 126					TRAFFIC FROM SOUTH on: Private Driveway					TRAFFIC FROM EAST on: VA 179					TRAFFIC FROM WEST on: VA 179					TOTAL N + S + E + W
	RIGHT	THRU	LEFT	U-TN	TOTAL	RIGHT	THRU	LEFT	U-TN	TOTAL	RIGHT	THRU	LEFT	U-TN	TOTAL	RIGHT	THRU	LEFT	U-TN	TOTAL	
AM																					
9:00 - 9:15	16	0	1	0	17	0	0	0	0	0	2	44	0	0	46	0	42	24	0	66	129
9:15 - 9:30	17	0	3	0	20	0	0	0	0	0	0	51	0	0	51	0	52	19	0	71	142
9:30 - 9:45	13	0	2	0	15	0	0	0	0	0	6	58	0	0	64	0	69	24	0	93	172
9:45 - 10:00	29	0	3	0	32	0	0	0	0	0	2	45	0	0	47	0	53	30	0	83	162
10:00 - 10:15	14	0	1	0	15	0	0	0	0	0	2	50	0	0	52	0	78	16	0	94	161
10:15 - 10:30	25	0	0	0	25	0	0	0	0	0	0	51	0	0	51	0	64	14	0	78	154
10:30 - 10:45	29	0	4	0	33	0	0	0	0	0	1	55	0	0	56	0	56	27	0	83	172
10:45 - 11:00	25	0	3	0	28	0	0	0	0	0	3	67	0	0	70	0	58	28	0	86	184
11:00 - 11:15	22	0	4	0	26	0	0	0	0	0	3	58	0	0	61	0	68	37	0	105	192
11:15 - 11:30	22	0	4	0	26	0	0	0	0	0	5	64	0	0	69	0	63	24	0	87	182
11:30 - 11:45	21	0	2	0	23	0	0	0	0	0	5	37	0	0	42	0	68	35	0	103	168
11:45 - 12:00	22	0	4	0	26	0	0	0	0	0	4	57	0	0	61	0	70	17	0	87	174
12:00 - 12:15	18	0	5	0	23	0	0	0	0	0	5	56	0	0	61	0	71	24	0	95	179
12:15 - 12:30	28	0	3	0	31	0	0	0	0	0	3	58	0	0	61	0	63	20	0	83	175
12:30 - 12:45	17	0	1	0	18	0	0	0	0	0	5	57	0	0	62	0	56	31	0	87	167
12:45 - 1:00	20	0	6	0	26	0	0	0	0	0	2	52	0	0	54	0	55	18	1	74	154
1:00 - 1:15	14	0	6	0	20	0	0	0	0	0	2	56	0	0	58	0	52	23	0	75	153
1:15 - 1:30	17	0	2	0	19	0	0	0	0	0	6	49	0	0	55	0	64	17	0	81	155
1:30 - 1:45	21	0	1	0	22	0	0	0	0	0	6	46	0	0	52	0	33	16	0	49	123
1:45 - 2:00	21	0	2	0	23	0	0	0	0	0	10	41	0	0	51	0	43	27	0	70	144
2:00 - 2:15	15	0	4	0	19	0	0	0	0	0	3	50	0	0	53	0	54	19	0	73	145
2:15 - 2:30	26	0	2	0	28	0	0	0	0	0	2	46	0	0	48	0	45	17	0	62	138
2:30 - 2:45	21	0	3	0	24	0	0	0	0	0	5	52	0	0	57	0	42	14	0	56	137
2:45 - 3:00	19	0	0	0	19	0	0	0	0	0	3	54	0	0	57	0	47	19	0	66	142
6 Hr Totals	492	0	66	0	558	0	0	0	0	0	85	1254	0	0	1339	0	1366	540	1	1907	3804
1 Hr Totals																					
9:00 - 10:00	75	0	9	0	84	0	0	0	0	0	10	198	0	0	208	0	216	97	0	313	605
9:15 - 10:15	73	0	9	0	82	0	0	0	0	0	10	204	0	0	214	0	252	89	0	341	637
9:30 - 10:30	81	0	6	0	87	0	0	0	0	0	10	204	0	0	214	0	264	84	0	348	649
9:45 - 10:45	97	0	8	0	105	0	0	0	0	0	5	201	0	0	206	0	251	87	0	338	649
10:00 - 11:00	93	0	8	0	101	0	0	0	0	0	6	223	0	0	229	0	256	85	0	341	671
10:15 - 11:15	101	0	11	0	112	0	0	0	0	0	7	231	0	0	238	0	246	106	0	352	702
10:30 - 11:30	98	0	15	0	113	0	0	0	0	0	12	244	0	0	256	0	245	116	0	361	730
10:45 - 11:45	90	0	13	0	103	0	0	0	0	0	16	226	0	0	242	0	257	124	0	381	726
11:00 - 12:00	87	0	14	0	101	0	0	0	0	0	17	216	0	0	233	0	269	113	0	382	716
11:15 - 12:15	83	0	15	0	98	0	0	0	0	0	19	214	0	0	233	0	272	100	0	372	703
11:30 - 12:30	89	0	14	0	103	0	0	0	0	0	17	208	0	0	225	0	272	96	0	368	696
11:45 - 12:45	85	0	13	0	98	0	0	0	0	0	17	228	0	0	245	0	260	92	0	352	695
12:00 - 1:00	83	0	15	0	98	0	0	0	0	0	15	223	0	0	238	0	245	93	1	339	675
12:15 - 1:15	79	0	16	0	95	0	0	0	0	0	12	223	0	0	235	0	226	92	1	319	649
12:30 - 1:30	68	0	15	0	83	0	0	0	0	0	15	214	0	0	229	0	227	89	1	317	629
12:45 - 1:45	72	0	15	0	87	0	0	0	0	0	16	203	0	0	219	0	204	74	1	279	585
1:00 - 2:00	73	0	11	0	84	0	0	0	0	0	24	192	0	0	216	0	192	83	0	275	575
1:15 - 2:15	74	0	9	0	83	0	0	0	0	0	25	186	0	0	211	0	194	79	0	273	567
1:30 - 2:30	83	0	9	0	92	0	0	0	0	0	21	183	0	0	204	0	175	79	0	254	550
1:45 - 2:45	83	0	11	0	94	0	0	0	0	0	20	189	0	0	209	0	184	77	0	261	564
2:00 - 3:00	81	0	9	0	90	0	0	0	0	0	13	202	0	0	215	0	188	69	0	257	562
PEAK HOUR																					
10:30 - 11:30	98	0	15	0	113	0	0	0	0	0	12	244	0	0	256	0	245	116	0	361	730

MEDIUMS TURNING MOVEMENT COUNT - SUMMARY

Counted by: VCU

Intersection of: VA 179 | Date: September 02, 2023 | Saturday

and: VA 126 | Weather: Sunny/Warm

Location: Accomack County, Virginia | Entered by: SN | Star Rating: 4

TIME	TRAFFIC FROM NORTH on: VA 126					TRAFFIC FROM SOUTH on: Private Driveway					TRAFFIC FROM EAST on: VA 179					TRAFFIC FROM WEST on: VA 179					TOTAL N + S + E + W
	RIGHT	THRU	LEFT	U-TN	TOTAL	RIGHT	THRU	LEFT	U-TN	TOTAL	RIGHT	THRU	LEFT	U-TN	TOTAL	RIGHT	THRU	LEFT	U-TN	TOTAL	
AM																					
9:00 - 9:15	0	0	0	0	0	0	0	0	0	0	0	1	0	0	1	0	0	0	0	0	1
9:15 - 9:30	0	0	1	0	1	0	0	0	0	0	1	1	0	0	2	0	1	0	0	1	4
9:30 - 9:45	0	0	0	0	0	0	0	0	0	0	0	1	0	0	1	0	0	0	0	0	1
9:45 - 10:00	0	0	0	0	0	0	0	0	0	0	0	0	0	0	0	0	0	0	0	0	0
10:00 - 10:15	0	0	0	0	0	0	0	0	0	0	0	0	0	0	0	0	1	0	0	1	1
10:15 - 10:30	0	0	0	0	0	0	0	0	0	0	0	0	0	0	0	0	0	0	0	0	0
10:30 - 10:45	1	0	0	0	1	0	0	0	0	0	0	0	0	0	0	0	0	0	0	0	1
10:45 - 11:00	0	0	0	0	0	0	0	0	0	0	0	0	0	0	0	0	1	1	0	2	2
11:00 - 11:15	0	0	0	0	0	0	0	0	0	0	0	1	0	0	1	0	0	0	0	0	1
11:15 - 11:30	0	0	0	0	0	0	0	0	0	0	0	0	0	0	0	0	1	0	0	1	1
11:30 - 11:45	0	0	0	0	0	0	0	0	0	0	0	3	0	0	3	0	1	0	0	1	4
11:45 - 12:00	0	0	0	0	0	0	0	0	0	0	0	0	0	0	0	0	3	0	0	3	3
12:00 - 12:15	0	0	0	0	0	0	0	0	0	0	0	1	0	0	1	0	1	0	0	1	2
12:15 - 12:30	0	0	0	0	0	0	0	0	0	0	0	0	0	0	0	0	0	0	0	0	0
12:30 - 12:45	0	0	0	0	0	0	0	0	0	0	0	2	0	0	2	0	0	0	0	0	2
12:45 - 1:00	0	0	0	0	0	0	0	0	0	0	0	0	0	0	0	0	1	0	0	1	1
1:00 - 1:15	0	0	0	0	0	0	0	0	0	0	0	0	0	0	0	0	1	0	0	1	1
1:15 - 1:30	1	0	0	0	1	0	0	0	0	0	0	0	0	0	0	0	0	0	0	0	1
1:30 - 1:45	0	0	0	0	0	0	0	0	0	0	0	0	0	0	0	0	1	0	0	1	1
1:45 - 2:00	1	0	0	0	1	0	0	0	0	0	0	0	0	0	0	0	0	0	0	0	1
2:00 - 2:15	0	0	0	0	0	0	0	0	0	0	0	0	0	0	0	0	0	0	0	0	0
2:15 - 2:30	0	0	0	0	0	0	0	0	0	0	0	0	0	0	0	0	0	0	0	0	0
2:30 - 2:45	0	0	0	0	0	0	0	0	0	0	0	0	0	0	0	0	0	0	0	0	0
2:45 - 3:00	0	0	0	0	0	0	0	0	0	0	0	0	0	0	0	0	0	0	0	0	0
6 Hr Totals	3	0	1	0	4	0	0	0	0	0	1	10	0	0	11	0	12	1	0	13	28
1 Hr Totals																					
9:00 - 10:00	0	0	1	0	1	0	0	0	0	0	1	3	0	0	4	0	1	0	0	1	6
9:15 - 10:15	0	0	1	0	1	0	0	0	0	0	1	2	0	0	3	0	2	0	0	2	6
9:30 - 10:30	0	0	0	0	0	0	0	0	0	0	0	1	0	0	1	0	1	0	0	1	2
9:45 - 10:45	1	0	0	0	1	0	0	0	0	0	0	0	0	0	0	0	1	0	0	1	2
10:00 - 11:00	1	0	0	0	1	0	0	0	0	0	0	0	0	0	0	0	2	1	0	3	4
10:15 - 11:15	1	0	0	0	1	0	0	0	0	0	0	1	0	0	1	0	1	1	0	2	4
10:30 - 11:30	1	0	0	0	1	0	0	0	0	0	0	1	0	0	1	0	2	1	0	3	5
10:45 - 11:45	0	0	0	0	0	0	0	0	0	0	0	4	0	0	4	0	3	1	0	4	8
11:00 - 12:00	0	0	0	0	0	0	0	0	0	0	0	4	0	0	4	0	5	0	0	5	9
11:15 - 12:15	0	0	0	0	0	0	0	0	0	0	0	4	0	0	4	0	6	0	0	6	10
11:30 - 12:30	0	0	0	0	0	0	0	0	0	0	0	4	0	0	4	0	5	0	0	5	9
11:45 - 12:45	0	0	0	0	0	0	0	0	0	0	0	3	0	0	3	0	4	0	0	4	7
12:00 - 1:00	0	0	0	0	0	0	0	0	0	0	0	3	0	0	3	0	2	0	0	2	5
12:15 - 1:15	0	0	0	0	0	0	0	0	0	0	0	2	0	0	2	0	2	0	0	2	4
12:30 - 1:30	1	0	0	0	1	0	0	0	0	0	0	2	0	0	2	0	2	0	0	2	5
12:45 - 1:45	1	0	0	0	1	0	0	0	0	0	0	0	0	0	0	0	3	0	0	3	4
1:00 - 2:00	2	0	0	0	2	0	0	0	0	0	0	0	0	0	0	0	2	0	0	2	4
1:15 - 2:15	2	0	0	0	2	0	0	0	0	0	0	0	0	0	0	0	1	0	0	1	3
1:30 - 2:30	1	0	0	0	1	0	0	0	0	0	0	0	0	0	0	0	1	0	0	1	2
1:45 - 2:45	1	0	0	0	1	0	0	0	0	0	0	0	0	0	0	0	0	0	0	0	1
2:00 - 3:00	0	0	0	0	0	0	0	0	0	0	0	0	0	0	0	0	0	0	0	0	0
PEAK HOUR																					
10:30 - 11:30	1	0	0	0	1	0	0	0	0	0	0	1	0	0	1	0	2	1	0	3	5

HEAVY TRUCKS TURNING MOVEMENT COUNT - SUMMARY

Counted by: VCU

Intersection of: VA 179 | Date: September 02, 2023 | Saturday

and: VA 126 | Weather: Sunny/Warm

Location: Accomack County, Virginia | Entered by: SN | Star Rating: 4

TIME	TRAFFIC FROM NORTH on: VA 126					TRAFFIC FROM SOUTH on: Private Driveway					TRAFFIC FROM EAST on: VA 179					TRAFFIC FROM WEST on: VA 179					TOTAL N + S + E + W
	RIGHT	THRU	LEFT	U-TN	TOTAL	RIGHT	THRU	LEFT	U-TN	TOTAL	RIGHT	THRU	LEFT	U-TN	TOTAL	RIGHT	THRU	LEFT	U-TN	TOTAL	
AM																					
9:00 - 9:15	0	0	0	0	0	0	0	0	0	0	0	0	0	0	0	0	0	0	0	0	0
9:15 - 9:30	0	0	0	0	0	0	0	0	0	0	0	0	0	0	0	0	0	0	0	0	0
9:30 - 9:45	0	0	0	0	0	0	0	0	0	0	0	0	0	0	0	0	0	0	0	0	0
9:45 - 10:00	0	0	0	0	0	0	0	0	0	0	0	0	0	0	0	0	0	0	0	0	0
10:00 - 10:15	0	0	0	0	0	0	0	0	0	0	0	0	0	0	0	0	0	0	0	0	0
10:15 - 10:30	0	0	0	0	0	0	0	0	0	0	0	0	0	0	0	0	0	0	0	0	0
10:30 - 10:45	0	0	0	0	0	0	0	0	0	0	0	0	0	0	0	0	0	0	0	0	0
10:45 - 11:00	0	0	0	0	0	0	0	0	0	0	0	0	0	0	0	0	0	0	0	0	0
11:00 - 11:15	0	0	0	0	0	0	0	0	0	0	0	0	0	0	0	0	0	0	0	0	0
11:15 - 11:30	0	0	0	0	0	0	0	0	0	0	0	0	0	0	0	0	0	0	0	0	0
11:30 - 11:45	0	0	0	0	0	0	0	0	0	0	0	0	0	0	0	0	0	1	0	1	1
11:45 - 12:00	0	0	0	0	0	0	0	0	0	0	0	0	0	0	0	0	0	0	0	0	0
12:00 - 12:15	0	0	0	0	0	0	0	0	0	0	0	0	0	0	0	0	0	0	0	0	0
12:15 - 12:30	0	0	0	0	0	0	0	0	0	0	0	0	0	0	0	0	0	0	0	0	0
12:30 - 12:45	0	0	0	0	0	0	0	0	0	0	0	0	0	0	0	0	0	0	0	0	0
12:45 - 1:00	0	0	0	0	0	0	0	0	0	0	0	0	0	0	0	0	0	0	0	0	0
1:00 - 1:15	0	0	0	0	0	0	0	0	0	0	0	0	0	0	0	0	0	0	0	0	0
1:15 - 1:30	0	0	0	0	0	0	0	0	0	0	0	0	0	0	0	0	0	0	0	0	0
1:30 - 1:45	0	0	0	0	0	0	0	0	0	0	0	0	0	0	0	0	0	0	0	0	0
1:45 - 2:00	0	0	0	0	0	0	0	0	0	0	0	0	0	0	0	0	0	0	0	0	0
2:00 - 2:15	0	0	0	0	0	0	0	0	0	0	0	0	0	0	0	0	0	0	0	0	0
2:15 - 2:30	0	0	0	0	0	0	0	0	0	0	0	0	0	0	0	0	0	0	0	0	0
2:30 - 2:45	0	0	0	0	0	0	0	0	0	0	0	0	0	0	0	0	0	0	0	0	0
2:45 - 3:00	0	0	0	0	0	0	0	0	0	0	0	0	0	0	0	0	0	0	0	0	0
6 Hr Totals	0	0	0	0	0	0	0	0	0	0	0	0	0	0	0	0	0	1	0	1	1
1 Hr Totals																					
9:00 - 10:00	0	0	0	0	0	0	0	0	0	0	0	0	0	0	0	0	0	0	0	0	0
9:15 - 10:15	0	0	0	0	0	0	0	0	0	0	0	0	0	0	0	0	0	0	0	0	0
9:30 - 10:30	0	0	0	0	0	0	0	0	0	0	0	0	0	0	0	0	0	0	0	0	0
9:45 - 10:45	0	0	0	0	0	0	0	0	0	0	0	0	0	0	0	0	0	0	0	0	0
10:00 - 11:00	0	0	0	0	0	0	0	0	0	0	0	0	0	0	0	0	0	0	0	0	0
10:15 - 11:15	0	0	0	0	0	0	0	0	0	0	0	0	0	0	0	0	0	0	0	0	0
10:30 - 11:30	0	0	0	0	0	0	0	0	0	0	0	0	0	0	0	0	0	0	0	0	0
10:45 - 11:45	0	0	0	0	0	0	0	0	0	0	0	0	0	0	0	0	0	1	0	1	1
11:00 - 12:00	0	0	0	0	0	0	0	0	0	0	0	0	0	0	0	0	0	1	0	1	1
11:15 - 12:15	0	0	0	0	0	0	0	0	0	0	0	0	0	0	0	0	0	1	0	1	1
11:30 - 12:30	0	0	0	0	0	0	0	0	0	0	0	0	0	0	0	0	0	1	0	1	1
11:45 - 12:45	0	0	0	0	0	0	0	0	0	0	0	0	0	0	0	0	0	0	0	0	0
12:00 - 1:00	0	0	0	0	0	0	0	0	0	0	0	0	0	0	0	0	0	0	0	0	0
12:15 - 1:15	0	0	0	0	0	0	0	0	0	0	0	0	0	0	0	0	0	0	0	0	0
12:30 - 1:30	0	0	0	0	0	0	0	0	0	0	0	0	0	0	0	0	0	0	0	0	0
12:45 - 1:45	0	0	0	0	0	0	0	0	0	0	0	0	0	0	0	0	0	0	0	0	0
1:00 - 2:00	0	0	0	0	0	0	0	0	0	0	0	0	0	0	0	0	0	0	0	0	0
1:15 - 2:15	0	0	0	0	0	0	0	0	0	0	0	0	0	0	0	0	0	0	0	0	0
1:30 - 2:30	0	0	0	0	0	0	0	0	0	0	0	0	0	0	0	0	0	0	0	0	0
1:45 - 2:45	0	0	0	0	0	0	0	0	0	0	0	0	0	0	0	0	0	0	0	0	0
2:00 - 3:00	0	0	0	0	0	0	0	0	0	0	0	0	0	0	0	0	0	0	0	0	0
PEAK HOUR																					
10:30 - 11:30	0	0	0	0	0	0	0	0	0	0	0	0	0	0	0	0	0	0	0	0	0

BICYCLES TURNING MOVEMENT COUNT - SUMMARY

Counted by: VCU

Intersection of: VA 179 | Date: September 02, 2023 | Saturday

and: VA 126 | Weather: Sunny/Warm

Location: Accomack County, Virginia | Entered by: SN | Star Rating: 4

TIME	TRAFFIC FROM NORTH on: VA 126					TRAFFIC FROM SOUTH on: Private Driveway					TRAFFIC FROM EAST on: VA 179					TRAFFIC FROM WEST on: VA 179					TOTAL N + S + E + W
	RIGHT	THRU	LEFT	U-TN	TOTAL	RIGHT	THRU	LEFT	U-TN	TOTAL	RIGHT	THRU	LEFT	U-TN	TOTAL	RIGHT	THRU	LEFT	U-TN	TOTAL	
AM																					
9:00 - 9:15	0	0	0	0	0	0	0	0	0	0	0	0	0	0	0	0	0	0	0	0	0
9:15 - 9:30	0	0	0	0	0	0	0	0	0	0	0	0	0	0	0	0	0	0	0	0	0
9:30 - 9:45	0	0	0	0	0	0	0	0	0	0	0	0	0	0	0	0	0	0	0	0	0
9:45 - 10:00	0	0	0	0	0	0	0	0	0	0	0	0	0	0	0	0	0	0	0	0	0
10:00 - 10:15	0	0	0	0	0	0	0	0	0	0	0	0	0	0	0	0	1	0	0	1	1
10:15 - 10:30	0	0	0	0	0	0	0	0	0	0	0	0	0	0	0	0	0	0	0	0	0
10:30 - 10:45	0	0	0	0	0	0	0	0	0	0	0	0	0	0	0	0	0	0	0	0	0
10:45 - 11:00	0	0	0	0	0	0	0	0	0	0	0	1	0	0	1	0	1	0	0	1	2
11:00 - 11:15	0	0	0	0	0	0	0	0	0	0	0	0	0	0	0	0	0	0	0	0	0
11:15 - 11:30	0	0	0	0	0	0	0	0	0	0	0	0	0	0	0	0	1	0	0	1	1
11:30 - 11:45	0	0	0	0	0	0	0	0	0	0	0	0	0	0	0	0	0	2	0	2	2
11:45 - 12:00	0	0	0	0	0	0	0	0	0	0	0	0	0	0	0	0	0	0	0	0	0
12:00 - 12:15	0	0	0	0	0	0	0	0	0	0	0	0	0	0	0	0	0	0	0	0	0
12:15 - 12:30	0	0	0	0	0	0	0	0	0	0	0	0	0	0	0	0	0	0	0	0	0
12:30 - 12:45	0	0	0	0	0	0	0	0	0	0	0	2	0	0	2	0	0	0	0	0	2
12:45 - 1:00	0	0	0	0	0	0	0	0	0	0	0	0	0	0	0	0	0	0	0	0	0
1:00 - 1:15	0	0	0	0	0	0	0	0	0	0	0	0	0	0	0	0	0	0	0	0	0
1:15 - 1:30	0	0	0	0	0	0	0	0	0	0	0	0	0	0	0	0	0	0	0	0	0
1:30 - 1:45	0	0	0	0	0	0	0	0	0	0	0	0	0	0	0	0	0	0	0	0	0
1:45 - 2:00	0	0	0	0	0	0	0	0	0	0	0	0	0	0	0	0	0	0	0	0	0
2:00 - 2:15	0	0	0	0	0	0	0	0	0	0	0	0	0	0	0	0	0	0	0	0	0
2:15 - 2:30	0	0	0	0	0	0	0	0	0	0	0	0	0	0	0	0	0	0	0	0	0
2:30 - 2:45	0	0	0	0	0	0	0	0	0	0	0	0	0	0	0	0	0	0	0	0	0
2:45 - 3:00	0	0	0	0	0	0	0	0	0	0	0	0	0	0	0	0	0	0	0	0	0
6 Hr Totals	0	0	0	0	0	0	0	0	0	0	0	3	0	0	3	0	3	2	0	5	8
1 Hr Totals																					
9:00 - 10:00	0	0	0	0	0	0	0	0	0	0	0	0	0	0	0	0	0	0	0	0	0
9:15 - 10:15	0	0	0	0	0	0	0	0	0	0	0	0	0	0	0	0	1	0	0	1	1
9:30 - 10:30	0	0	0	0	0	0	0	0	0	0	0	0	0	0	0	0	1	0	0	1	1
9:45 - 10:45	0	0	0	0	0	0	0	0	0	0	0	0	0	0	0	0	1	0	0	1	1
10:00 - 11:00	0	0	0	0	0	0	0	0	0	0	0	1	0	0	1	0	2	0	0	2	3
10:15 - 11:15	0	0	0	0	0	0	0	0	0	0	0	1	0	0	1	0	1	0	0	1	2
10:30 - 11:30	0	0	0	0	0	0	0	0	0	0	0	1	0	0	1	0	2	0	0	2	3
10:45 - 11:45	0	0	0	0	0	0	0	0	0	0	0	1	0	0	1	0	2	2	0	4	5
11:00 - 12:00	0	0	0	0	0	0	0	0	0	0	0	0	0	0	0	0	1	2	0	3	3
11:15 - 12:15	0	0	0	0	0	0	0	0	0	0	0	0	0	0	0	0	1	2	0	3	3
11:30 - 12:30	0	0	0	0	0	0	0	0	0	0	0	0	0	0	0	0	0	2	0	2	2
11:45 - 12:45	0	0	0	0	0	0	0	0	0	0	0	2	0	0	2	0	0	0	0	0	2
12:00 - 1:00	0	0	0	0	0	0	0	0	0	0	0	2	0	0	2	0	0	0	0	0	2
12:15 - 1:15	0	0	0	0	0	0	0	0	0	0	0	2	0	0	2	0	0	0	0	0	2
12:30 - 1:30	0	0	0	0	0	0	0	0	0	0	0	2	0	0	2	0	0	0	0	0	2
12:45 - 1:45	0	0	0	0	0	0	0	0	0	0	0	0	0	0	0	0	0	0	0	0	0
1:00 - 2:00	0	0	0	0	0	0	0	0	0	0	0	0	0	0	0	0	0	0	0	0	0
1:15 - 2:15	0	0	0	0	0	0	0	0	0	0	0	0	0	0	0	0	0	0	0	0	0
1:30 - 2:30	0	0	0	0	0	0	0	0	0	0	0	0	0	0	0	0	0	0	0	0	0
1:45 - 2:45	0	0	0	0	0	0	0	0	0	0	0	0	0	0	0	0	0	0	0	0	0
2:00 - 3:00	0	0	0	0	0	0	0	0	0	0	0	0	0	0	0	0	0	0	0	0	0
PEAK HOUR																					
10:30 - 11:30	0	0	0	0	0	0	0	0	0	0	0	1	0	0	1	0	2	0	0	2	3

PEDESTRIAN AND BICYCLE OBSERVATIONS - SUMMARY

Counted by: VCU

Intersection of: VA 179 | Date: September 02, 2023 | Saturday

and: VA 126 | Weather: Sunny/Warm

Location: Accomack County, Virginia | Entered by: SN | Star Rating: 4

TIME	NORTH LEG VA 126		SOUTH LEG Private Driveway	
	Pedestrians	Bicycles	Pedestrians	Bicycles
AM				
9:00 - 9:15	0	0	0	0
9:15 - 9:30	0	0	0	0
9:30 - 9:45	0	0	0	0
9:45 - 10:00	0	0	0	0
10:00 - 10:15	0	0	0	0
10:15 - 10:30	0	0	0	0
10:30 - 10:45	0	0	0	0
10:45 - 11:00	0	0	0	0
11:00 - 11:15	0	0	0	0
11:15 - 11:30	0	0	0	0
11:30 - 11:45	0	0	0	0
11:45 - 12:00	0	0	0	0
12:00 - 12:15	0	0	0	0
12:15 - 12:30	0	0	0	0
12:30 - 12:45	0	0	0	0
12:45 - 1:00	0	0	0	0
1:00 - 1:15	0	0	0	0
1:15 - 1:30	0	0	0	0
1:30 - 1:45	0	0	0	0
1:45 - 2:00	0	0	0	0
2:00 - 2:15	0	0	0	0
2:15 - 2:30	0	0	0	0
2:30 - 2:45	0	0	0	0
2:45 - 3:00	0	0	0	0
TOTALS	0	0	0	0


	EAST LEG VA 179		WEST LEG VA 179	
	Pedestrians	Bicycles	Pedestrians	Bicycles
AM				
9:00 - 9:15	0	0	0	0
9:15 - 9:30	0	0	0	0
9:30 - 9:45	0	0	0	0
9:45 - 10:00	0	0	0	0
10:00 - 10:15	0	0	0	0
10:15 - 10:30	0	0	0	0
10:30 - 10:45	0	0	0	0
10:45 - 11:00	0	0	0	0
11:00 - 11:15	0	0	0	0
11:15 - 11:30	0	0	0	0
11:30 - 11:45	0	0	0	0
11:45 - 12:00	0	0	0	0
12:00 - 12:15	0	0	0	0
12:15 - 12:30	0	0	0	0
12:30 - 12:45	0	0	0	0
12:45 - 1:00	0	0	0	0
1:00 - 1:15	0	0	0	0
1:15 - 1:30	0	0	0	0
1:30 - 1:45	0	0	1	0
1:45 - 2:00	0	0	0	0
2:00 - 2:15	0	0	0	0
2:15 - 2:30	0	0	0	0
2:30 - 2:45	0	0	0	0
2:45 - 3:00	0	0	0	0
TOTALS	0	0	1	0

APPENDIX B

CLV Worksheets

CRITICAL LANE VOLUME (CLV) METHODOLOGY

E/W Road: Auto Zone Access/Shopping Center Access **Date of Count:** 8/31/2023
N/S Road: US 13 **Day of Week:** Thursday
Conditions: 2023 Existing Traffic **Analyst:** Ming-Yu Chien

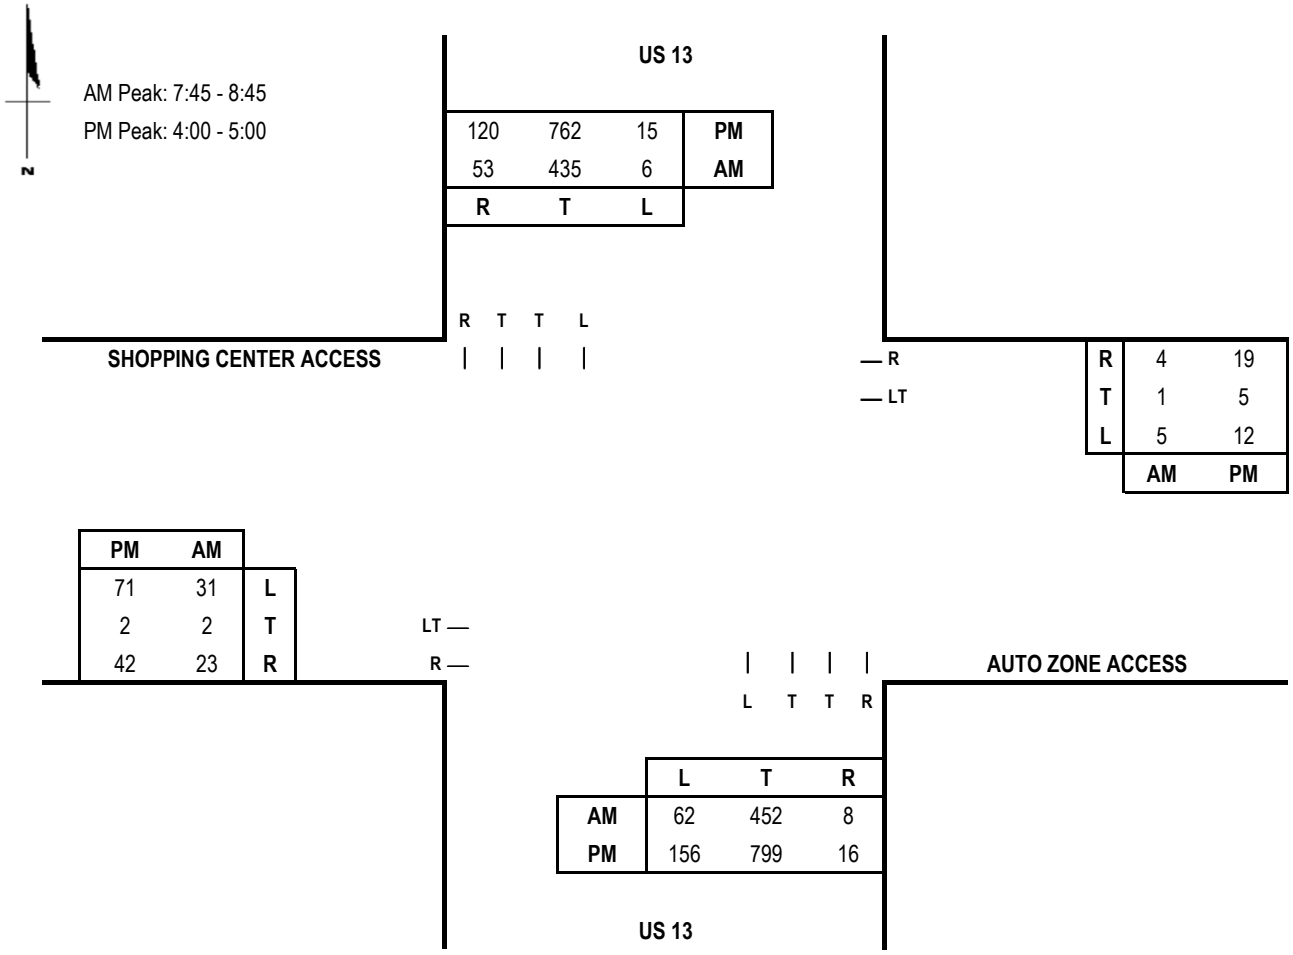

Capacity Analysis - East/West Split

Morning Peak Hour

Dir	Thru Volumes VOL	x LUF	= Total	+ Opposing Lefts VOL	x LUF	= Total	AM CLV
EB	33	1.00	33				33
WB	6	1.00	6				6
NB	452	0.55	249	6	1.00	6	301
SB	435	0.55	239	62	1.00	62	
						CLV TOTAL=	340
						Level of Service (LOS)=	A


Evening Peak Hour

Dir	Thru Volumes VOL	x LUF	= Total	+ Opposing Lefts VOL	x LUF	= Total	PM CLV
EB	73	1.00	73				73
WB	17	1.00	17				17
NB	799	0.55	439	15	1.00	15	575
SB	762	0.55	419	156	1.00	156	
						CLV TOTAL=	665
						Level of Service (LOS)=	A

Scenario ID - EXIST3 AM V/C =0.21 PM V/C =0.42

CRITICAL LANE VOLUME (CLV) METHODOLOGY

E/W Road: Auto Zone Access/Shopping Center Access **Date of Count:** 9/2/2023
N/S Road: US 13 **Day of Week:** Saturday
Conditions: 2023 Existing Traffic **Analyst:** Ming-Yu Chien

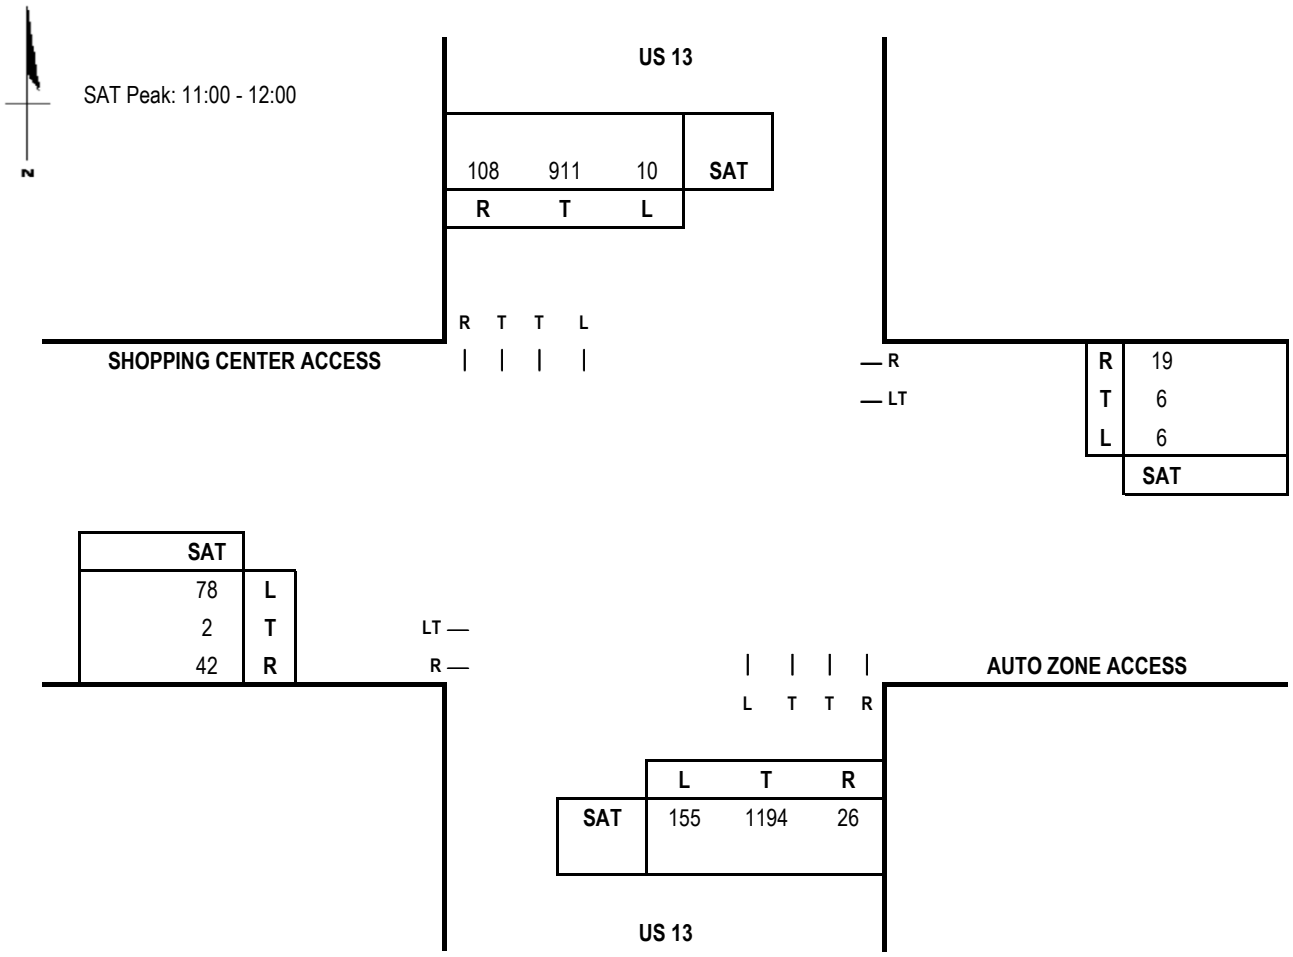

Capacity Analysis - East/West Split

Sat. Midday Peak Hour							
	Thru Volumes			+ Opposing Lefts			SAT
Dir	VOL	x LUF	= Total	VOL	x LUF	= Total	CLV
EB	80	1.00	80				80
WB	12	1.00	12				12
NB	1194	0.55	657	10	1.00	10	667
SB	911	0.55	501	155	1.00	155	
						CLV TOTAL=	759
						Level of Service (LOS)=	A


Scenario ID - EXIST3 SAT V/C =0.47

CRITICAL LANE VOLUME (CLV) METHODOLOGY

E/W Road: Va 179
N/S Road: US 13
Conditions: 2023 Existing Traffic

Date of Count: 8/31/2023
Day of Week: Thursday
Analyst: Ming-Yu Chien

AM Peak: 7:30 - 8:30
PM Peak: 4:00 - 5:00

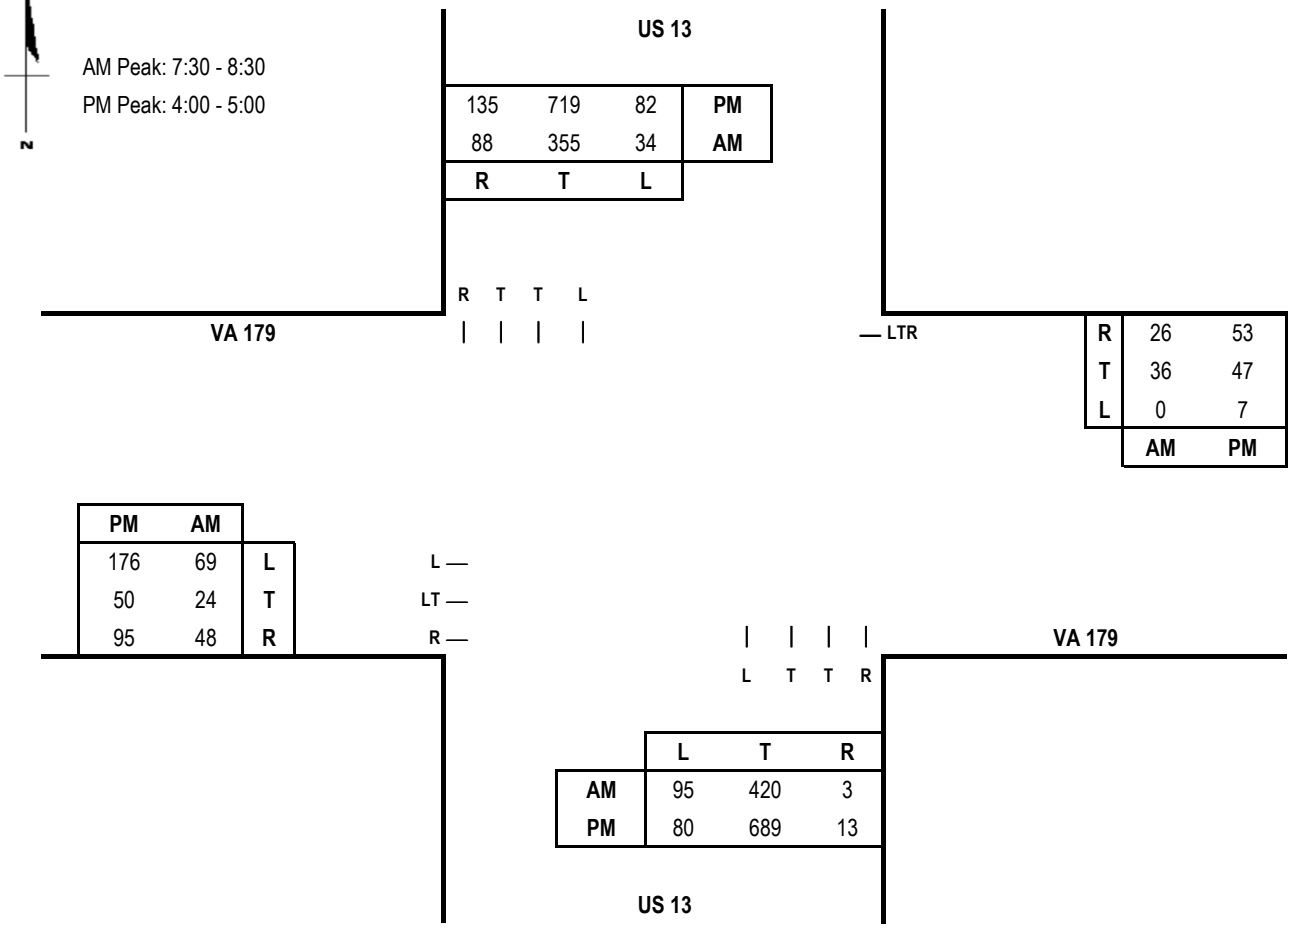

Capacity Analysis - East/West Split

Morning Peak Hour

Dir	Thru Volumes VOL	x LUF	= Total	+ Opposing Lefts VOL	x LUF	= Total	AM CLV
EB	93	0.60	56				56
WB	62	1.00	62				62
NB	420	0.55	231	34	1.00	34	290
SB	355	0.55	195	95	1.00	95	
						CLV TOTAL=	408
						Level of Service (LOS)=	A

Evening Peak Hour


Dir	Thru Volumes VOL	x LUF	= Total	+ Opposing Lefts VOL	x LUF	= Total	PM CLV
EB	226	0.60	136				136
WB	107	1.00	107				107
NB	689	0.55	379	82	1.00	82	475
SB	719	0.55	395	80	1.00	80	
						CLV TOTAL=	718
						Level of Service (LOS)=	A

Scenario ID - EXIST4
AM V/C =0.26
PM V/C =0.45

CRITICAL LANE VOLUME (CLV) METHODOLOGY

E/W Road: Va 179
N/S Road: US 13
Conditions: 2023 Existing Traffic

Date of Count: 9/2/2023
Day of Week: Saturday
Analyst: Ming-Yu Chien

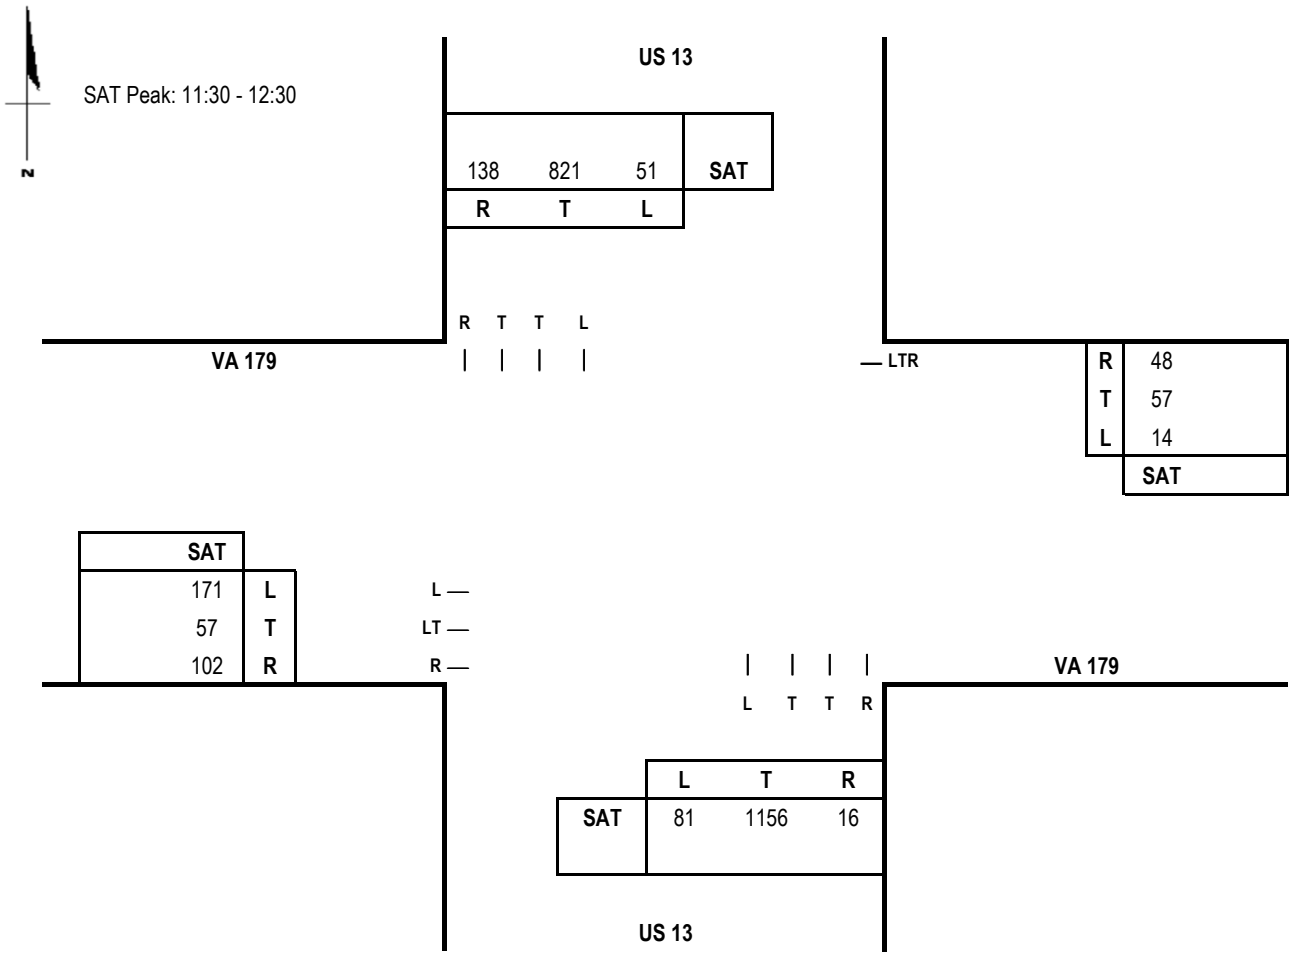

Capacity Analysis - East/West Split

Sat. Midday Peak Hour							
	Thru Volumes			+ Opposing Lefts			SAT
Dir	VOL	x LUF	= Total	VOL	x LUF	= Total	CLV
EB	228	0.60	137				137
WB	119	1.00	119				119
NB	1156	0.55	636	51	1.00	51	687
SB	821	0.55	452	81	1.00	81	
						CLV TOTAL=	943
						Level of Service (LOS)=	A

Scenario ID - EXIST4

SAT V/C =0.59

The Traffic Group®

A SERVICE DISABLED VETERAN-OWNED SMALL BUSINESS

MBE Certified
Charles County
Howard County
Prince George's County

MFD Certified
Montgomery County

Delmarva Region
104 Kenwood Court
Berlin, Maryland 21811
Phone: 443.290.4060
Cell: 410.603.6251

Corporate Office
Baltimore, MD
1.800.583.8411

SOUTH CAROLINA OFFICES
Columbia: 803.422.9965
Rock Hill: 803.693.4216

FIELD OFFICE LOCATIONS
Arizona
Arkansas
Florida
Maine
Mississippi
New York
North Carolina
Ohio
Pennsylvania
South Carolina
Texas
Utah
Virginia
West Virginia

Merging Innovation and Excellence®
www.trafficgroup.com

November 6, 2023

Christopher M. Carbaugh
Principal
Atlantic Group & Associates, Inc.
10044 Old Ocean City Boulevard
Berlin, Maryland 21811

RE: Coastal Square – Onley
TRAFFIC EVALUATION REPORT
Accomack County, Maryland
Our Job No.: 2023-0320

Dear Mr. Carbaugh:

The purpose of this traffic evaluation is to provide a preliminary assessment of the potential impacts of the proposed Coastal Square development on the surrounding roadway network. A complete Traffic Impact Analysis will be completed in accordance with VDOT guidelines and regulations.

The Coastal Square development is proposed to be located in Onley, Accomack County, Virginia on properties to the northwest of US Route 13 adjacent to the Chesapeake Square Shopping Mall. The development will extend northwestward to Fairground Road, VA 126. A site location map is provided as Figure 1.

Coastal Square is proposed to consist of the following land uses:

Land Use	Density
Residential	147 townhouses or duplexes 334 apartments
Retail	77,850 sq feet of commercial development
Hotel	80 rooms
Mini-Storage	72,000 sq ft

A preliminary concept plan is provided as Figure 1A.

The Institute of Transportation Engineers (ITE) Trip Generation Manual (11th Edition) was queried to determine the number of peak hour trips anticipated to be generated by the proposed development. Table 1 provides the results.

These trips are proposed to be distributed to the surrounding roadway network as shown in Figures 2A through 2D.

Based on a meeting and conversations with Virginia Department of Transportation (VDOT) and Accomack County, the following intersections were selected for study:

- Site Access and US Route 13
- US Route 13 and Shopping Center Access
- US Route 13 and VA 179
- Tasley Roundabout
- US 13 and Tasley Road
- US 13 and Taylor Road
- Site Access and VA 126
- Coastal Blvd and Cooperative Way
- Coastal Blvd and Overpass Drive
- VA 126 & VA 179


Turning movement counts were collected at the study intersections in August, September, and October of 2023. These weekday and Saturday peak hour turning movements counts are illustrated in Figure 3. The turning movement count summary sheets are contained in Appendix A.

We have completed an initial Critical Lane Volume (CLV) analysis of the two signalized intersections to ascertain whether the intersections have sufficient capacity for the existing peak hour traffic volumes. Both intersections have a CLV of "A," which indicates that there is sufficient capacity for these intersections to absorb the additional trips to be generated by the proposed development. The CLV worksheets are contained in Appendix B.

The peak hour turning movement volumes at the unsignalized intersections were reviewed. It is our opinion that these intersections will also be able to absorb the additional trips to be generated by the proposed development.

A full Traffic Impact Analysis will be completed in accordance with VDOT Guidelines and Regulations. We anticipate that turn lanes will be required at the site access on Fairgrounds Road, VA 126. Additional turn lanes may also be required at other unsignalized intersections. Also, existing turn lanes at the signalized intersections may be required to be lengthened.

Sincerely,

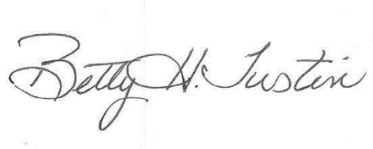


Betty H. Tustin, P.E., PTOE
Senior Project Manager

BHT:amr


(F:\2023\2023-0320_Coastal Square - Onley Virginia\DOCS\REPORTS\INITIAL\Traffic Evaluation Ltr_Carbaugh.docx)

Figure 1. Site Location Map

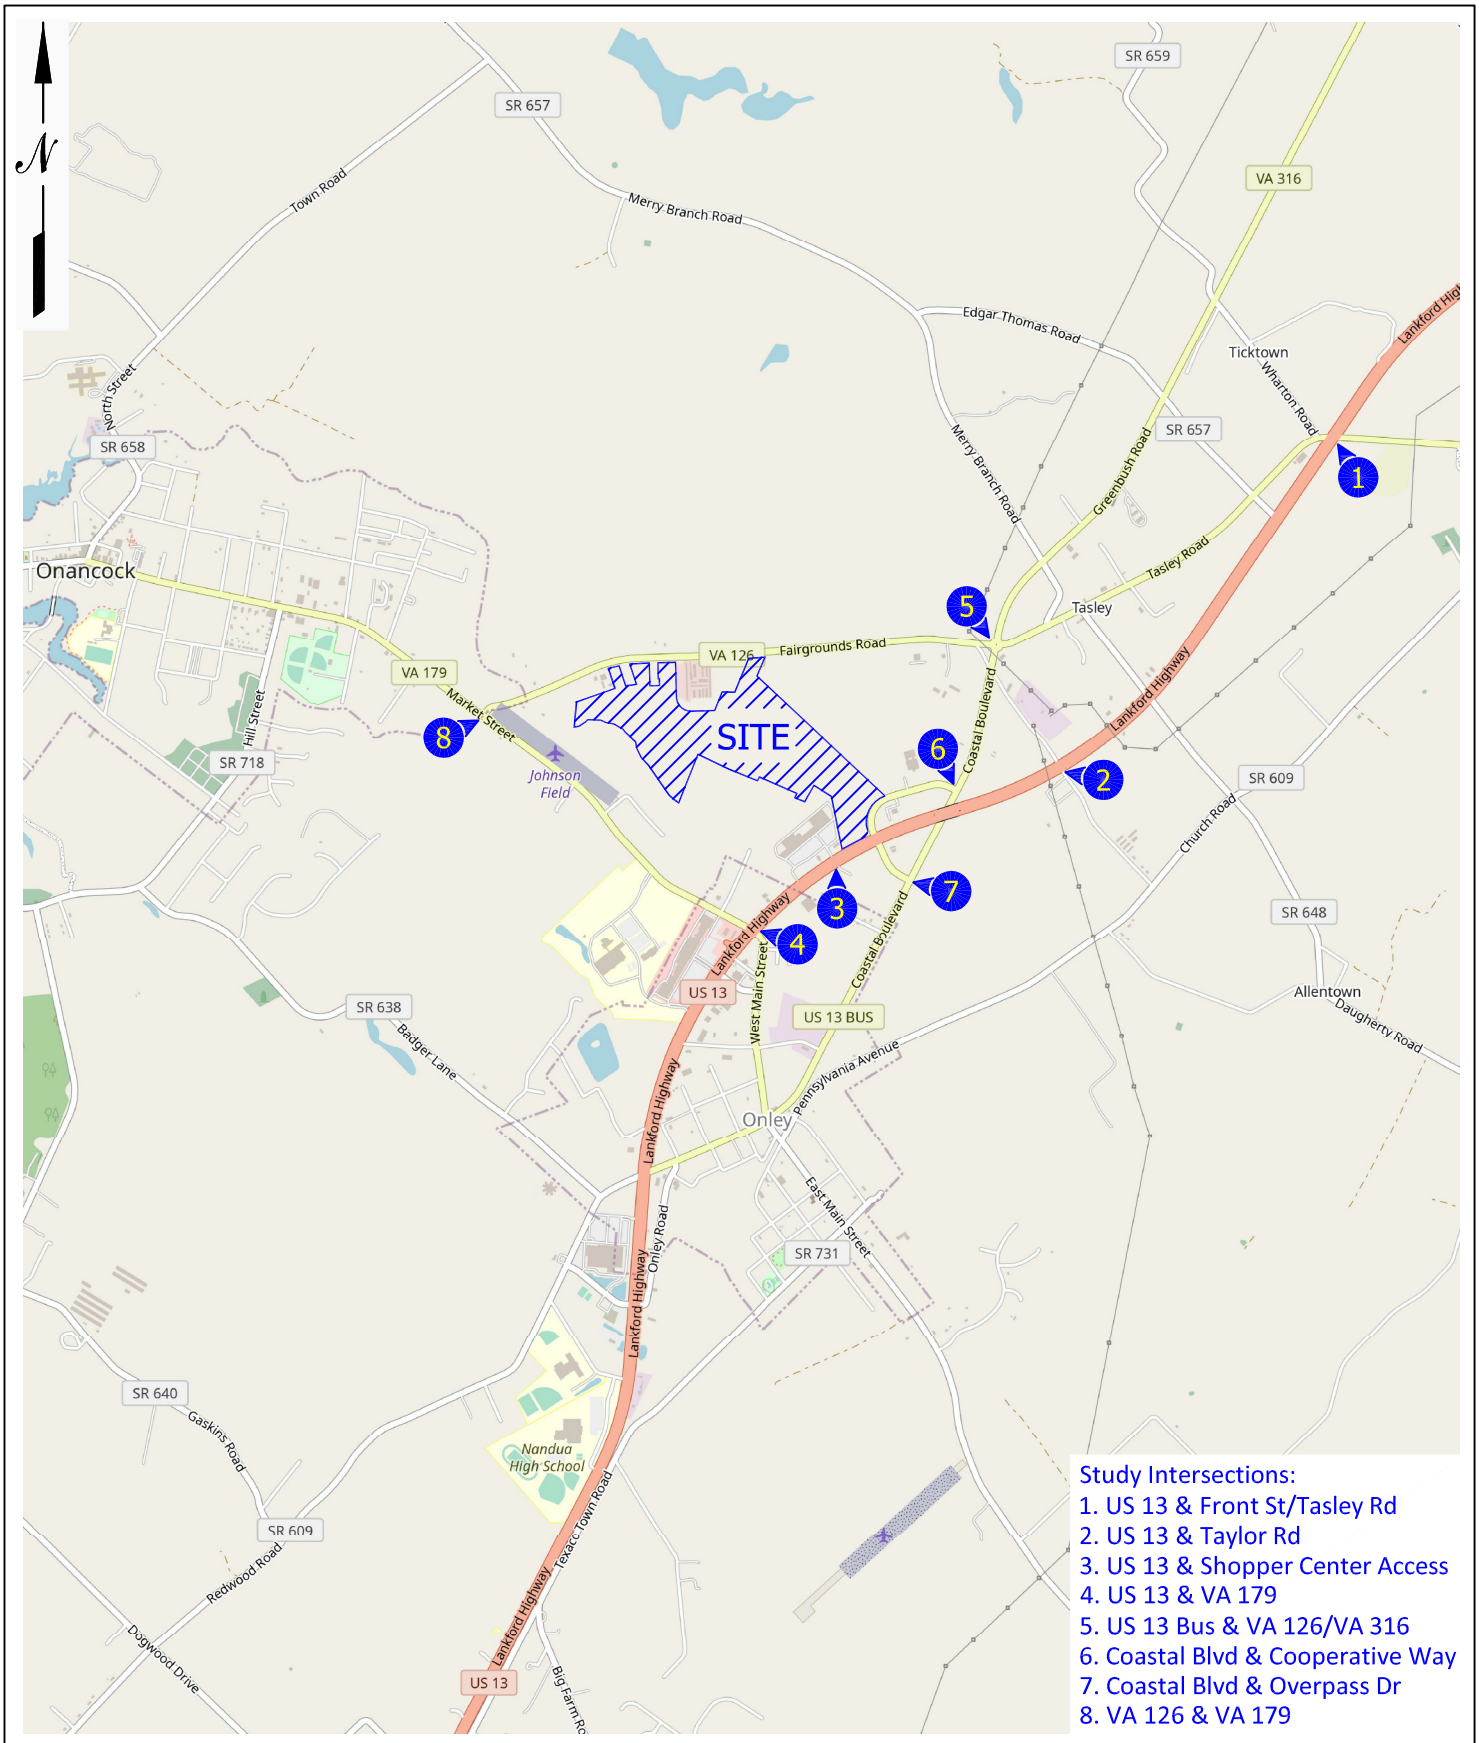

myc, 230320_coastal square - onley virginia\initial\figures.dwg-loc_st, f11/1/2023

Figure 1A. Preliminary Concept Plan

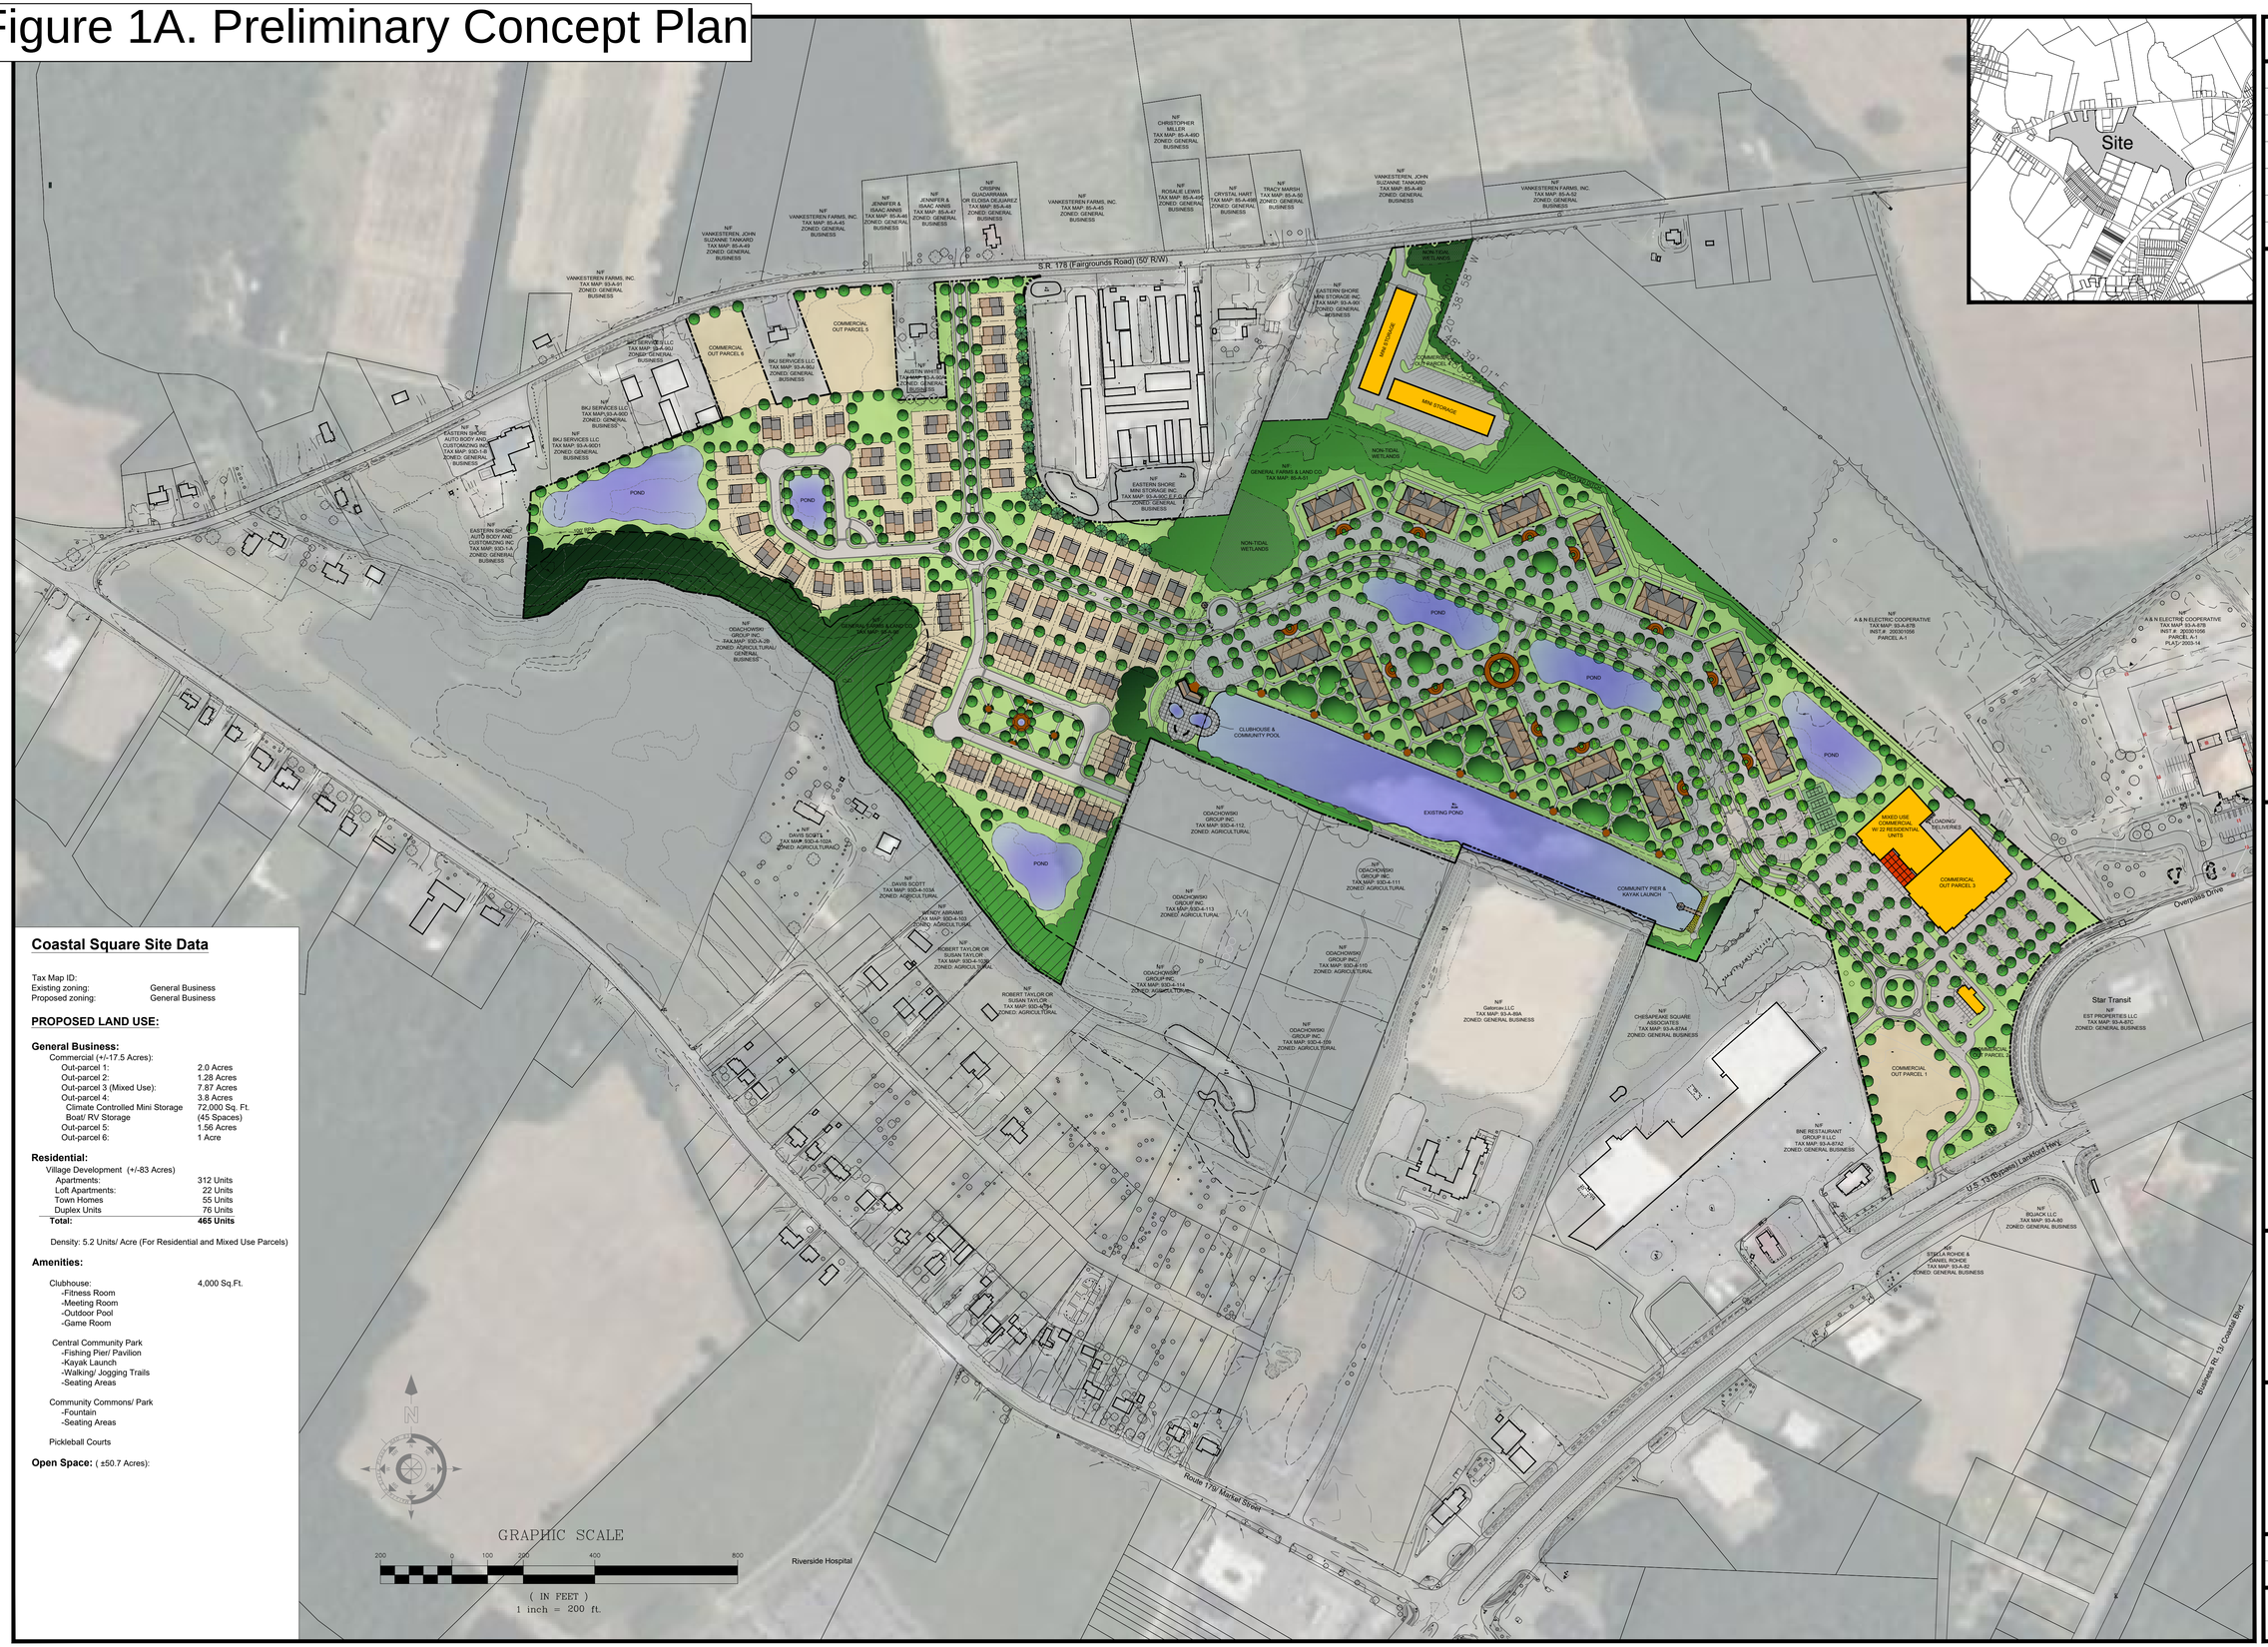

Coastal Square Site Data

Tax Map ID:
Existing zoning: General Business
Proposed zoning: General Business

PROPOSED LAND USE:

General Business:

Commercial (+/-17.5 Acres):

Out-parcel 1:	2.0 Acres
Out-parcel 2:	1.28 Acres
Out-parcel 3 (Mixed Use):	7.87 Acres
Out-parcel 4:	3.8 Acres
Climate Controlled Mini Storage	72,000 Sq. Ft.
Boat/ RV Storage	(45 Spaces)
Out-parcel 5:	1.56 Acres
Out-parcel 6:	1 Acre

Residential:

Village Development (+/-83 Acres)

Apartments:	312 Units
Loft Apartments:	22 Units
Town Homes	55 Units
Duplex Units	76 Units
Total:	**465 Units**

Density: 5.2 Units/ Acre (For Residential and Mixed Use Parcels)

Amenities:

Clubhouse: 4,000 Sq.Ft.
- -Fitness Room
- -Meeting Room
- -Outdoor Pool
- -Game Room

Central Community Park
- -Fishing Pier/ Pavilion
- -Kayak Launch
- -Walking/ Jogging Trails
- -Seating Areas

Community Commons/ Park
- -Fountain
- -Seating Areas

Pickleball Courts

Open Space: (±50.7 Acres):

PLANS ISSUED FOR:
Review

REVISIONS:

No.	Revision/Issue:	Date

Coastal Square & Residences

Onley, Virginia
Accomack County

Atlantic Group & Associates, Inc.
Civil Engineers
Land Planners
Landscape Architects
Surveyors
10044 Old Ocean City Boulevard
Berlin, Maryland 21811
Ph: (410) 629-1160
Fax: (410) 629-1710
www.the-atlanticgrp.com

Conceptual Site Plan

PROJECT:	No.	DATE:	00/00/2015
DRAWN BY:	CMC	SCALE:	1"=200'

SHEET: C-100

Table 1. Trip Generation for Coastal Square, Onley

Trip Generation Rates - ITE 11th Edition

Land Use (Source)	*Formula/Rate*	*Directional Distribution*					
		AM Peak Hour		*PM Peak Hour*		*SAT Peak Hour*	
		In	*Out*	*In*	*Out*	*In*	*Out*
Single-Family Attached (ITE-215)	AM Peak Hour Trips = 0.52 x Units - 5.70 PM Peak Hour Trips = 0.60 x Units - 3.93 Ln(Sat. Midday Peak Hour Trips) = 0.82 x Ln(Units) + 0.43	31%	69%	57%	43%	48%	52%
Multifamily Housing, Low-Rise (ITE-220)	AM Peak Hour Trips = 0.31 x Units + 22.85 PM Peak Hour Trips = 0.43 x Units + 20.55 Sat. Midday Peak Hour Trips = 0.41 x Units	24%	76%	63%	37%	51%	49%
Shopping plaza, 40-150 ksf (ITE-821)	AM Peak Hour Trips = 1.73 x ksf PM Peak Hour Trips = 5.19 x ksf Sat. Midday Peak Hour Trips = 6.22 x ksf	62%	38%	49%	51%	52%	48%
Hotel Rooms (ITE-310)	AM Peak Hour Trips = 0.50 x Rooms - 7.45 PM Peak Hour Trips = 0.74 x Rooms - 27.89 Sat. Midday Peak Hour Trips = 0.69 x Rooms + 5.95	56%	44%	51%	49%	56%	44%
Mini-Warehouse /Self-Storage (ITE-151)	AM Peak Hour Trips = 0.09 x ksf PM Peak Hour Trips = 0.15 x ksf Sat. Midday Peak Hour Trips = 0.17 x ksf	59%	41%	47%	53%	62%	38%


Trip Generation for Coastal Square, Onley

Land Use	*Size*		*AM Peak Hour*			*PM Peak Hour*			*Saturday Peak Hour*		
			In	*Out*	*Total*	*In*	*Out*	*Total*	*In*	*Out*	*Total*
Residential											
Townhouses/Duplex	147	Units	22	49	71	48	36	84	44	48	92
Apartments	334	Units	30	96	126	103	61	164	70	67	137
Total	**481**	**Units**	**52**	**145**	**197**	**151**	**97**	**248**	**114**	**115**	**229**
Internal Capture (Residential/Retail - 5% AM, 10% PM&SAT)			-3	-4	-7	-15	-10	-25	-11	-12	-23
External Trips			**49**	**141**	**190**	**136**	**87**	**223**	**103**	**103**	**206**
Retail											
Shopping Plaza	77,850	Sq. Ft.	84	51	135	198	206	404	252	232	484
Internal Capture (Residential/Retail - 5% AM, 10% PM&SAT)			-4	-3	-7	-10	-15	-25	-12	-11	-23
External Trips			**80**	**48**	**128**	**188**	**191**	**379**	**240**	**221**	**461**
Pass-by Trips (PM-40%, SAT-31%)						-75	-76	-151	-74	-69	-143
New Trips			**80**	**48**	**128**	**113**	**115**	**228**	**166**	**152**	**318**
Hotel											
Hotel	80	Rooms	18	15	33	16	15	31	34	27	61
Mini-Warehouse											
Mini Storage	72,000	sq.ft.	4	2	6	5	6	11	7	5	12

Notes:

1. Internal Capture rates based on Administrative Guidelines for the Traffic Impact Analysis Regulation dated August 2022.
2. Pass-by trip percentages based on ITE Trip Generation Manual, 11th Ed.


Figure 2A. Trip Distribution for Subject Site - Residential

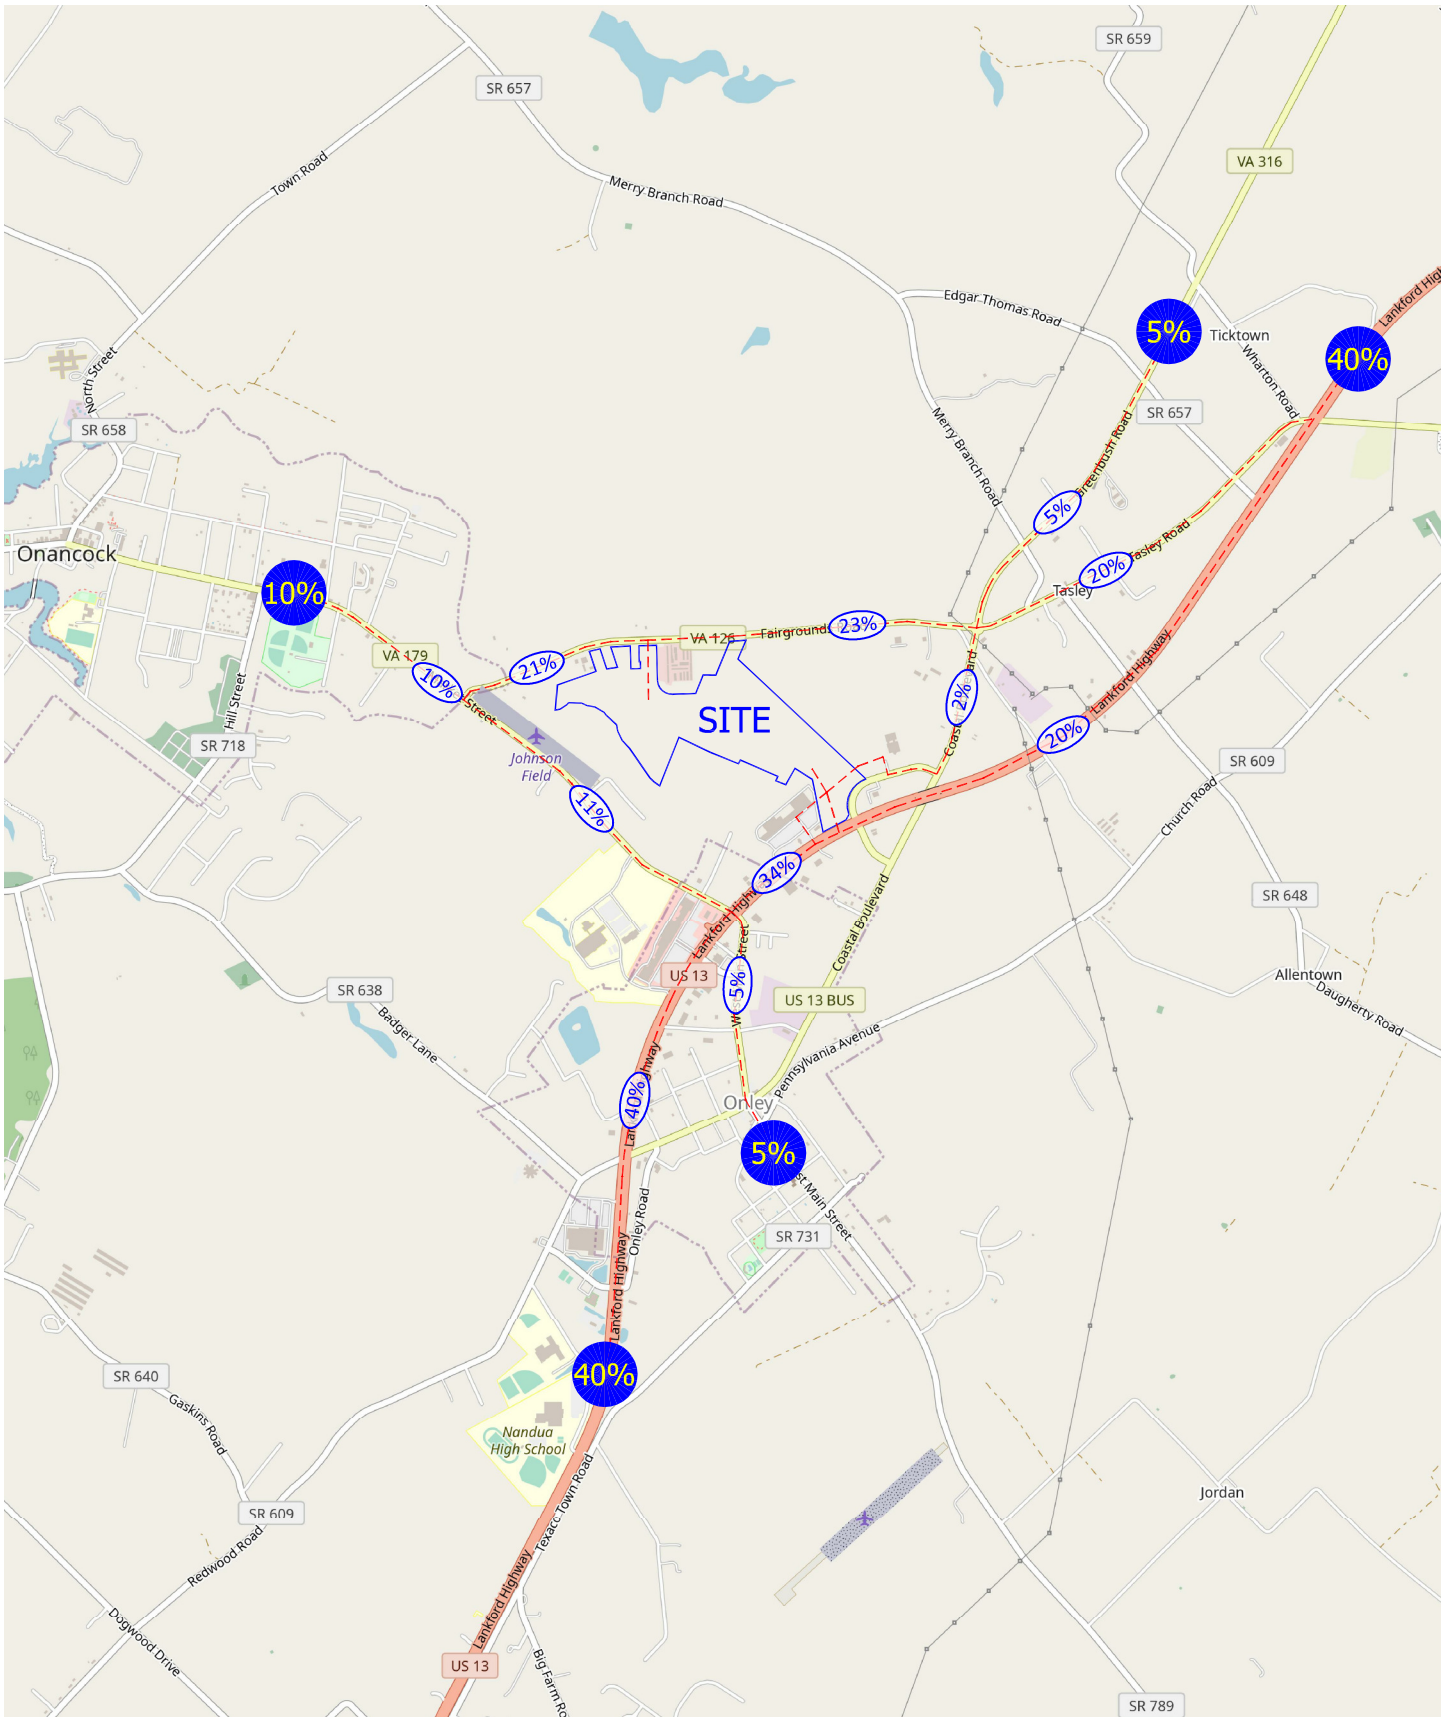

2,000 ft

myc, 230320_coastal square - onley virginia\initial\figures.dwg-loc_st-dist, f10/6/2023


Figure 2B. Trip Distribution for Subject Site - Retail

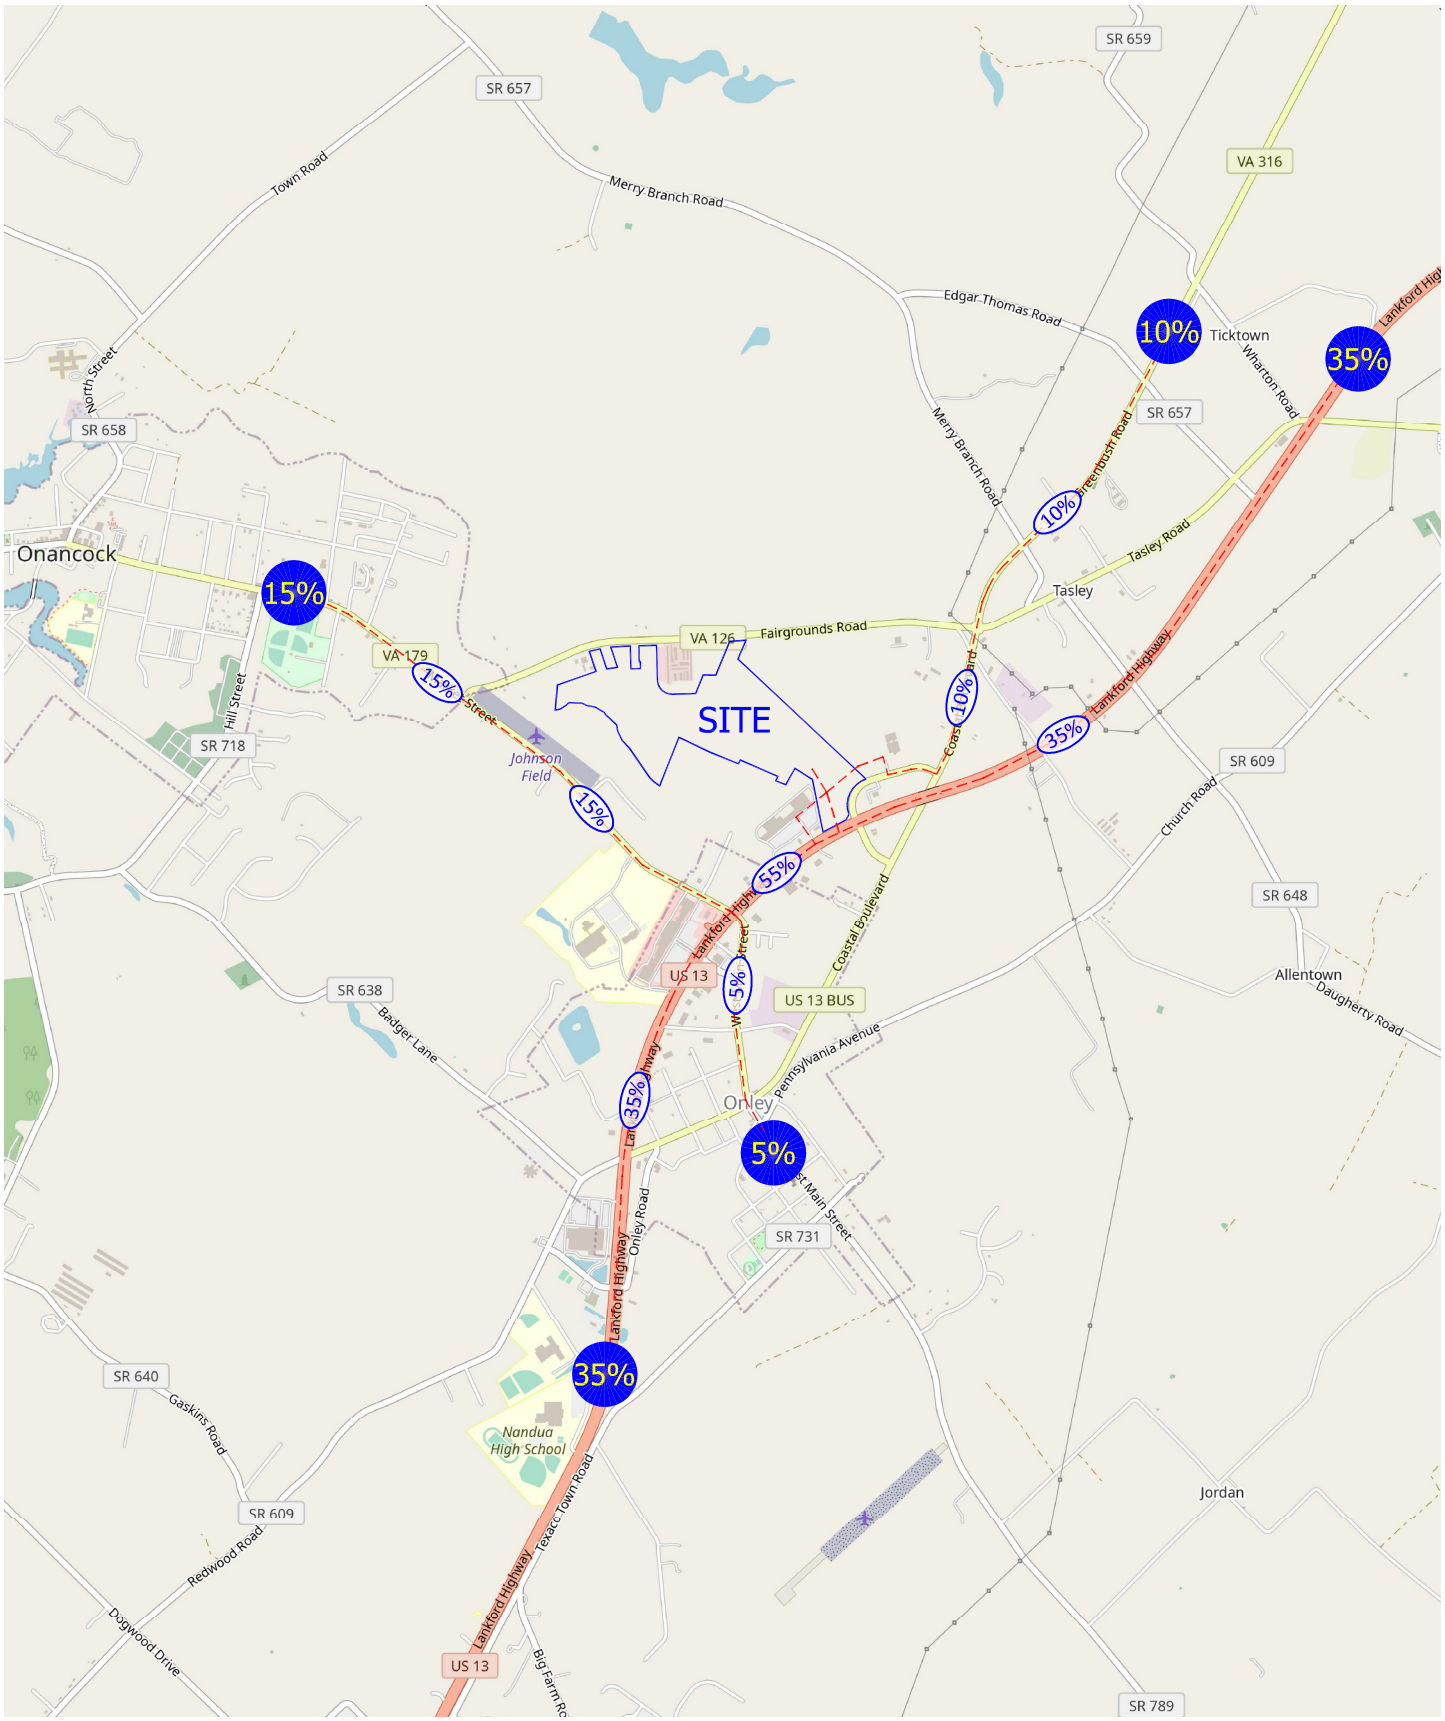

2,000 ft

myc, 230320_coastal square - onley virginia\initial\figures.dwg-loc_st-dist2, f10/6/2023


Figure 2C. Trip Distribution for Subject Site - Hotel

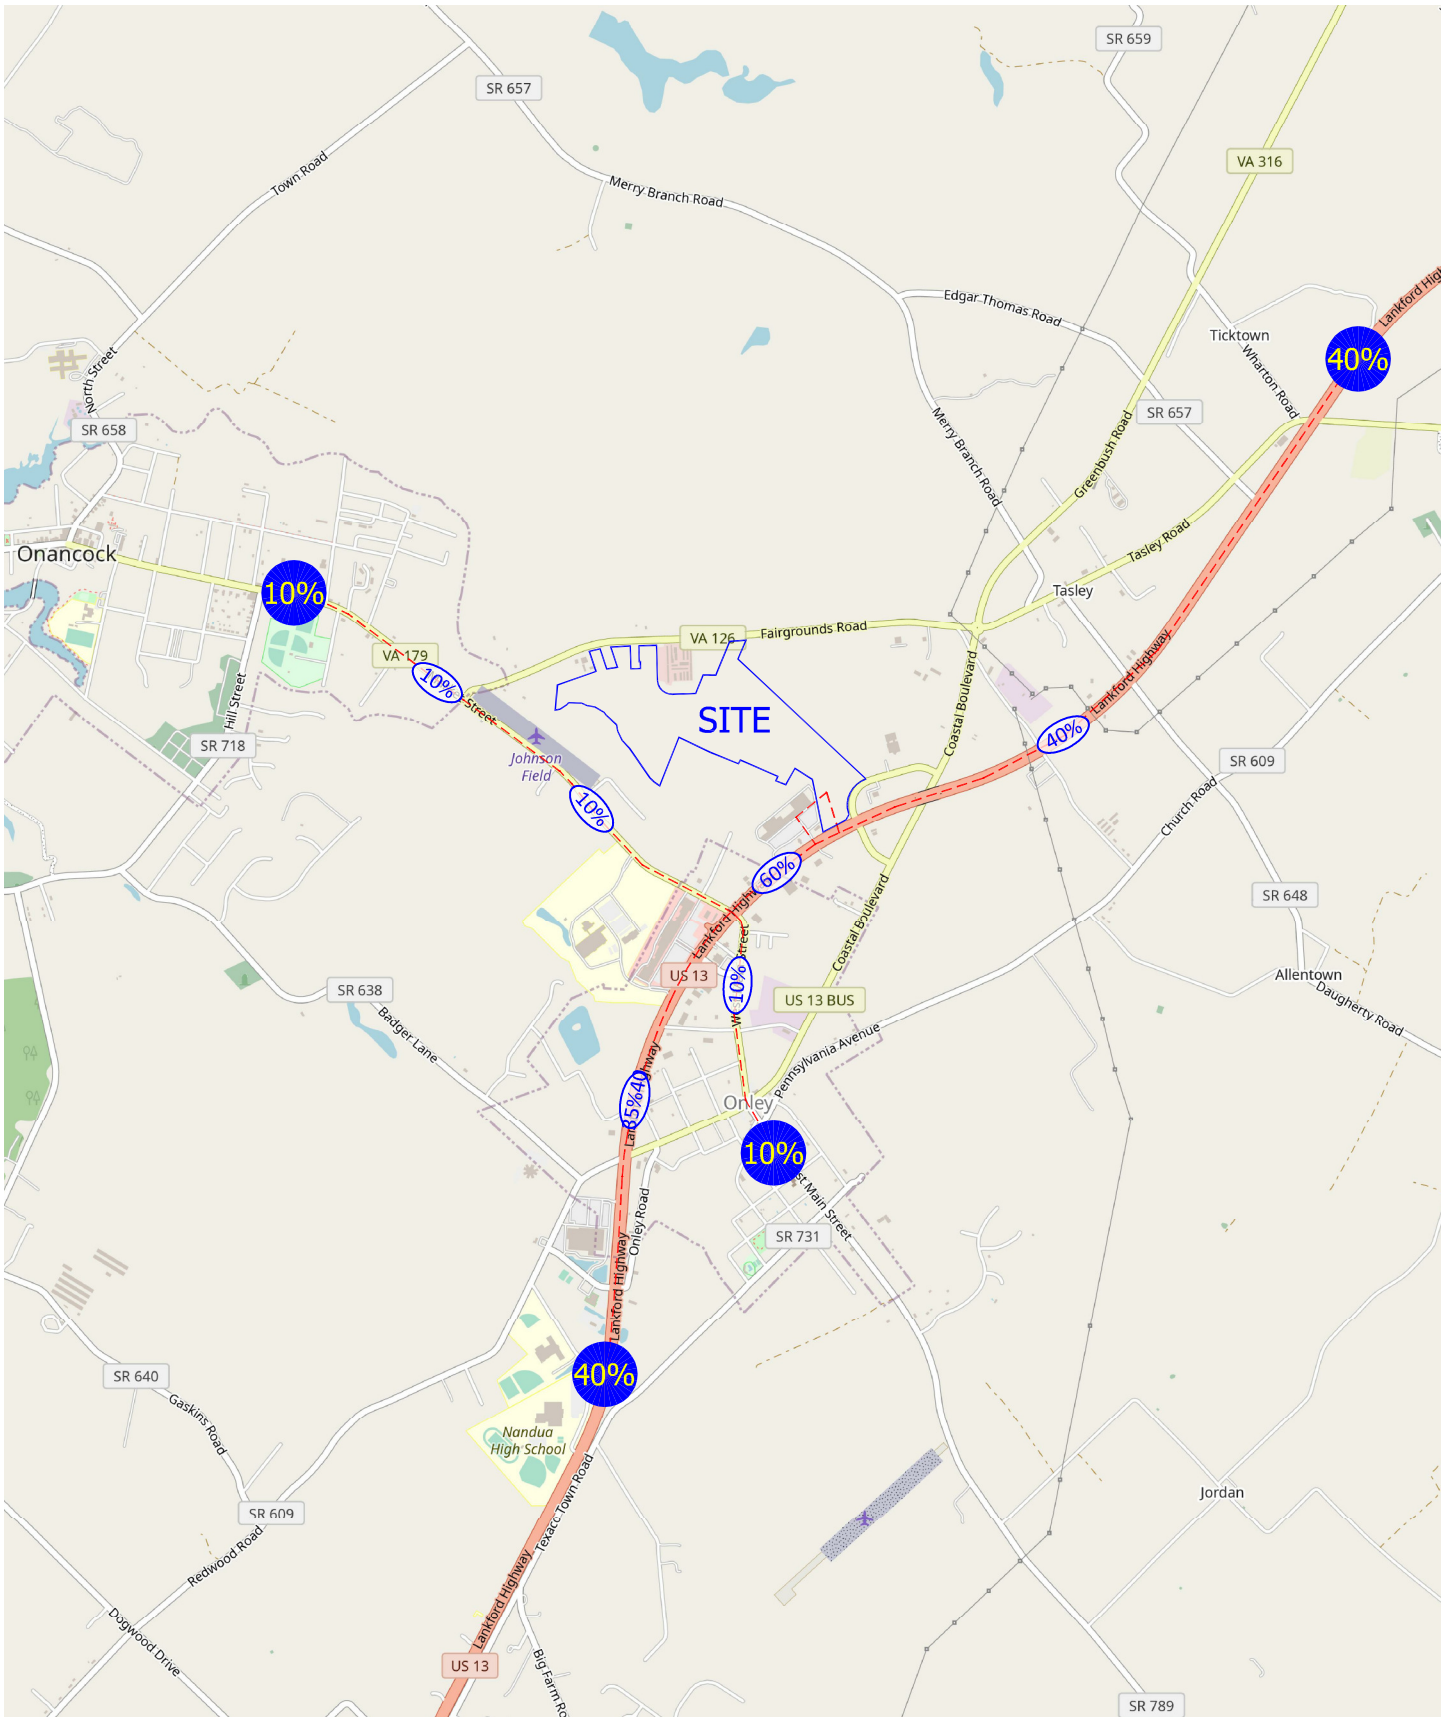

2,000 ft

myc, 230320_coastal square - onley virginia\initial\figures.dwg-loc_st-dist3, f10/6/2023

Figure 2D. Trip Distribution for Subject Site - Mini Storage

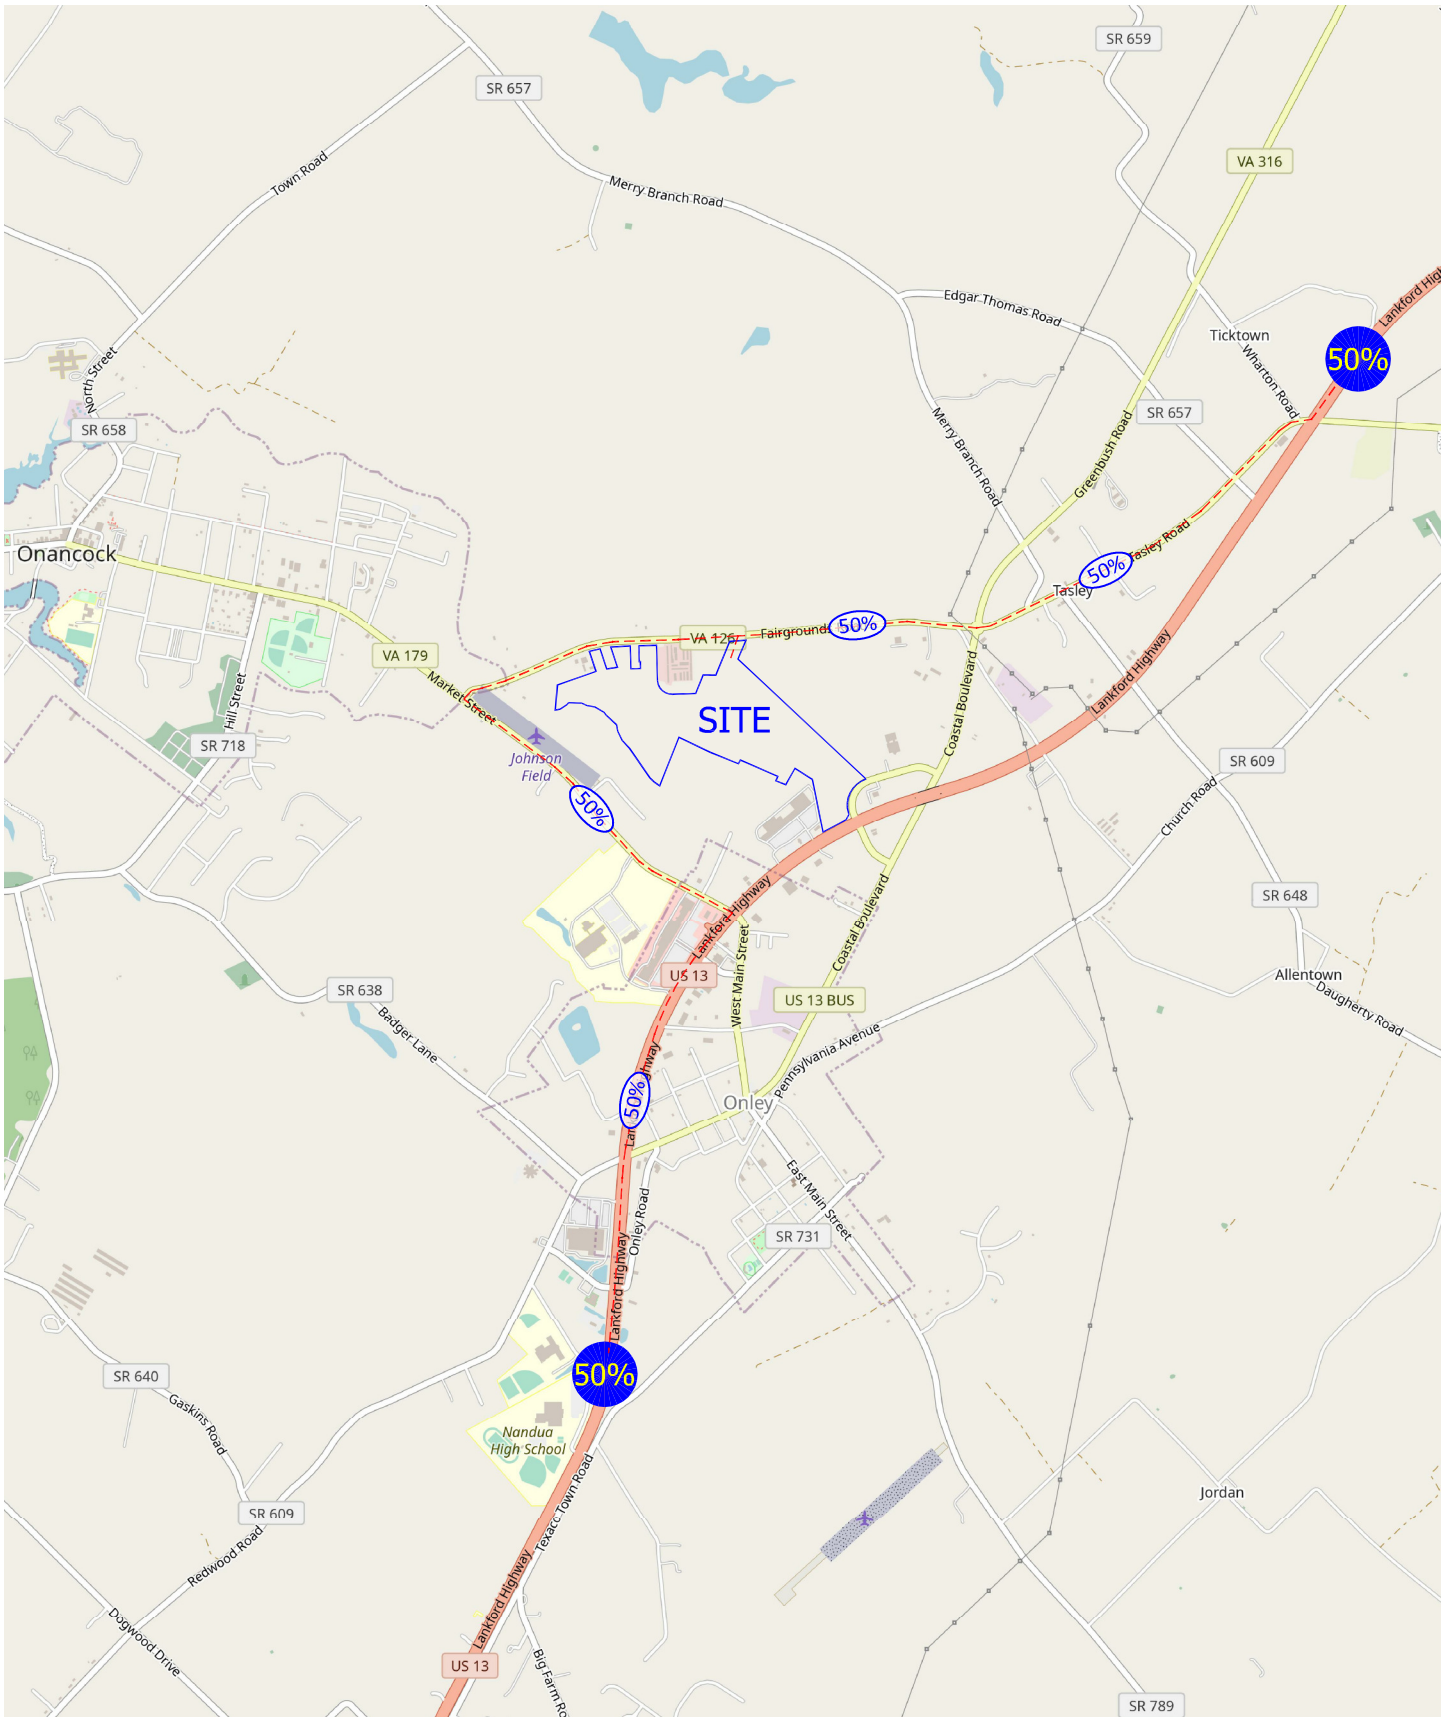


2,000 ft

myc, 230320_coastal square - onley virginia\initial\figures.dwg-loc_st-dist4, f10/6/2023

Figure 3. 2023 Existing Peak Hour Traffic Volumes

NOT TO SCALE

INT #	Weekday Counts			Saturday Counts	
	Date	AM Peak	PM Peak	Date	SAT Peak
1	8/31/2023	7:45-8:45	4:00-5:00	9/2/2023	11:00-12:00
2	8/31/2023	7:30-8:30	4:00-5:00	9/2/2023	12:00-1:00
3	8/31/2023	7:45-8:45	4:00-5:00	9/2/2023	11:00-12:00
4	8/31/2023	7:30-8:30	4:00-5:00	9/2/2023	11:30-12:30
5	8/31/2023	7:30-8:30	4:30-5:30	9/2/2023	10:45-11:45
6	10/12/2023	7:15-8:15	4:45-5:45	10/14/2023	10:15-11:15
7	10/12/2023	7:15-8:15	4:45-5:45	10/14/2023	10:00-11:00
8	8/31/2023	7:45-8:45	4:15-5:15	9/2/2023	10:30-11:30

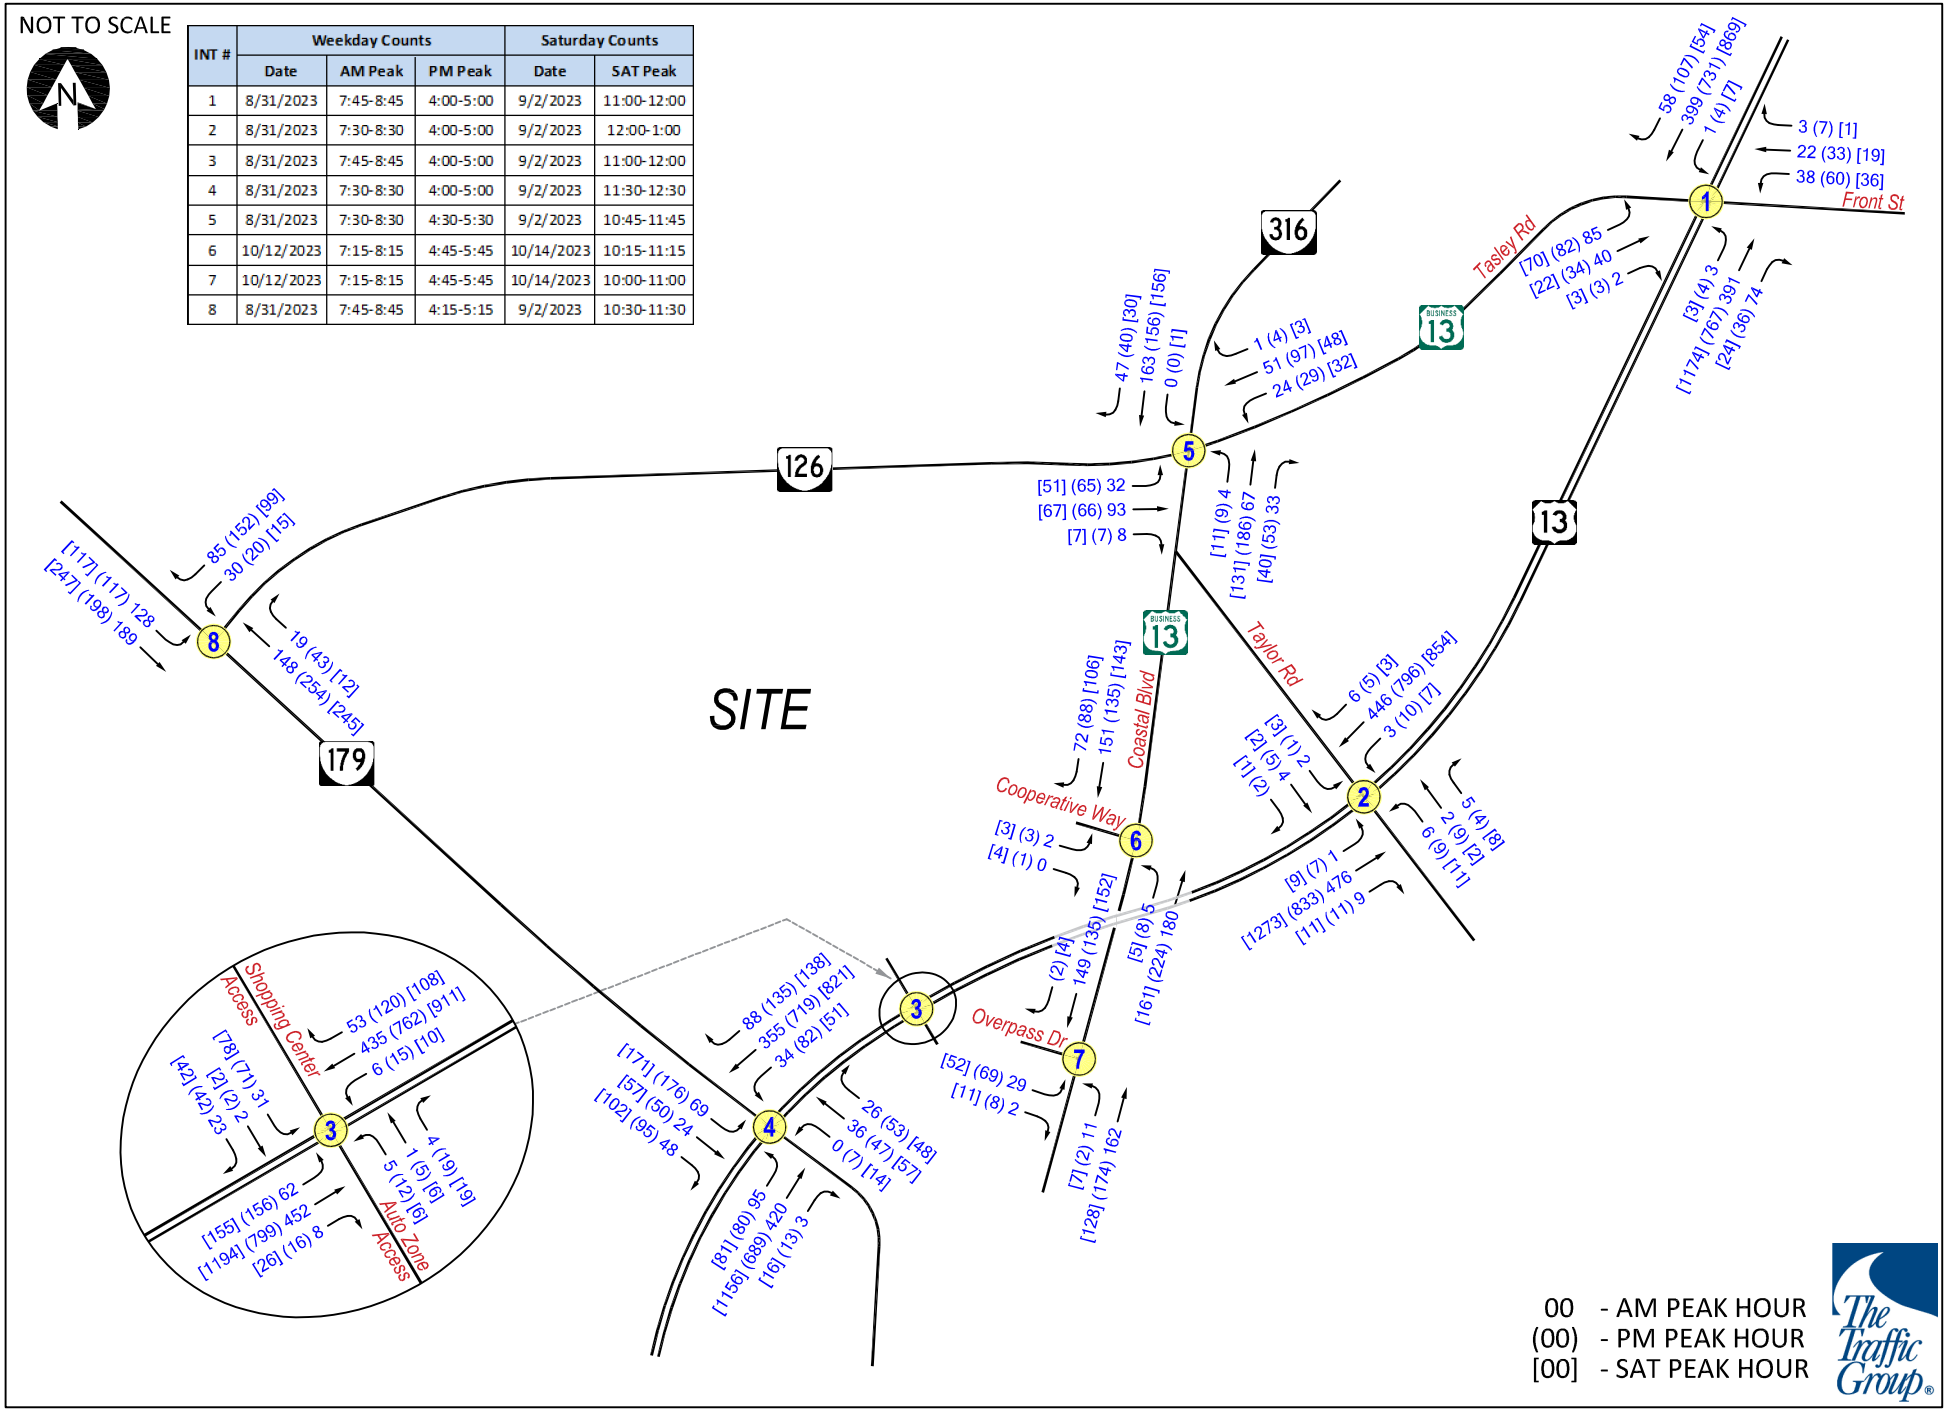

00 - AM PEAK HOUR
(00) - PM PEAK HOUR
[00] - SAT PEAK HOUR

The Traffic Group®

myc, 230320_coastal square - onley virginia\initial\figures.dwg-exist, f11/3/2023

APPENDIX A

Intersection Turning Movement Counts

TOTALS TURNING MOVEMENT COUNT - SUMMARY

Counted by: VCU

Intersection of: US 13 **Date: August 31, 2023** **Thursday**

and: Front Street - Tasley Road **Weather: Sunny/Warm**

Location: Accomack County, Virginia **Entered by: SN** **Star Rating: 4**

TIME	TRAFFIC FROM NORTH on: US 13					TRAFFIC FROM SOUTH on: US 13					TRAFFIC FROM EAST on: Front Street					TRAFFIC FROM WEST on: Tasley Road					TOTAL N + S + E + W
	RIGHT	THRU	LEFT	U-TN	TOTAL	RIGHT	THRU	LEFT	U-TN	TOTAL	RIGHT	THRU	LEFT	U-TN	TOTAL	RIGHT	THRU	LEFT	U-TN	TOTAL	
AM																					
7:00 - 7:15	9	83	0	0	92	4	93	2	0	99	0	3	7	0	10	0	6	16	0	22	223
7:15 - 7:30	9	72	0	2	83	3	95	0	0	98	0	6	11	0	17	2	0	27	0	29	227
7:30 - 7:45	14	86	0	0	100	4	106	0	0	110	1	2	5	0	8	0	4	29	0	33	251
7:45 - 8:00	12	119	0	1	132	22	108	0	0	130	1	8	9	0	18	1	7	34	0	42	322
8:00 - 8:15	13	86	0	0	99	13	96	1	0	110	1	2	11	0	14	1	11	20	0	32	255
8:15 - 8:30	14	89	0	0	103	17	101	1	0	119	0	8	10	0	18	0	15	18	0	33	273
8:30 - 8:45	19	105	0	0	124	22	86	1	0	109	1	4	8	0	13	0	7	13	0	20	266
8:45 - 9:00	14	98	0	0	112	11	90	0	0	101	0	5	9	0	14	0	5	16	0	21	248
2 Hr Totals	104	738	0	3	845	96	775	5	0	876	4	38	70	0	112	4	55	173	0	232	2065
1 Hr Totals																					
7:00 - 8:00	44	360	0	3	407	33	402	2	0	437	2	19	32	0	53	3	17	106	0	126	1023
7:15 - 8:15	48	363	0	3	414	42	405	1	0	448	3	18	36	0	57	4	22	110	0	136	1055
7:30 - 8:30	53	380	0	1	434	56	411	2	0	469	3	20	35	0	58	2	37	101	0	140	1101
7:45 - 8:45	58	399	0	1	458	74	391	3	0	468	3	22	38	0	63	2	40	85	0	127	1116
8:00 - 9:00	60	378	0	0	438	63	373	3	0	439	2	19	38	0	59	1	38	67	0	106	1042
PEAK HOUR																					
7:45 - 8:45	58	399	0	1	458	74	391	3	0	468	3	22	38	0	63	2	40	85	0	127	1116
PM																					
4:00 - 4:15	31	154	1	0	186	10	222	2	0	234	2	9	14	0	25	2	11	20	0	33	478
4:15 - 4:30	27	145	1	0	173	9	179	0	0	188	3	6	14	0	23	0	7	17	0	24	408
4:30 - 4:45	21	214	0	0	235	9	196	1	0	206	2	13	18	0	33	0	6	25	0	31	505
4:45 - 5:00	28	218	1	1	248	8	170	1	0	179	0	5	14	0	19	1	10	20	0	31	477
5:00 - 5:15	30	228	2	0	260	10	151	0	0	161	1	5	23	0	29	0	7	16	0	23	473
5:15 - 5:30	19	177	1	0	197	12	145	0	0	157	1	9	21	0	31	0	3	19	0	22	407
5:30 - 5:45	15	129	2	0	146	7	146	0	0	153	0	4	15	0	19	0	4	16	0	20	338
5:45 - 6:00	12	134	1	0	147	9	149	0	0	158	0	5	11	0	16	0	1	20	0	21	342
2 Hr Totals	183	1399	9	1	1592	74	1358	4	0	1436	9	56	130	0	195	3	49	153	0	205	3428
1 Hr Totals																					
4:00 - 5:00	107	731	3	1	842	36	767	4	0	807	7	33	60	0	100	3	34	82	0	119	1868
4:15 - 5:15	106	805	4	1	916	36	696	2	0	734	6	29	69	0	104	1	30	78	0	109	1863
4:30 - 5:30	98	837	4	1	940	39	662	2	0	703	4	32	76	0	112	1	26	80	0	107	1862
4:45 - 5:45	92	752	6	1	851	37	612	1	0	650	2	23	73	0	98	1	24	71	0	96	1695
5:00 - 6:00	76	668	6	0	750	38	591	0	0	629	2	23	70	0	95	0	15	71	0	86	1560
PEAK HOUR																					
4:00 - 5:00	107	731	3	1	842	36	767	4	0	807	7	33	60	0	100	3	34	82	0	119	1868

CARS TURNING MOVEMENT COUNT - SUMMARY

Counted by: VCU

Intersection of: US 13 | Date: August 31, 2023 | Thursday

and: Front Street - Tasley Road | Weather: Sunny/Warm

Location: Accomack County, Virginia | Entered by: SN | Star Rating: 4

TIME	TRAFFIC FROM NORTH on: US 13					TRAFFIC FROM SOUTH on: US 13					TRAFFIC FROM EAST on: Front Street					TRAFFIC FROM WEST on: Tasley Road					TOTAL N + S + E + W
	RIGHT	THRU	LEFT	U-TN	TOTAL	RIGHT	THRU	LEFT	U-TN	TOTAL	RIGHT	THRU	LEFT	U-TN	TOTAL	RIGHT	THRU	LEFT	U-TN	TOTAL	
AM																					
7:00 - 7:15	8	70	0	0	78	4	85	2	0	91	0	3	7	0	10	0	5	16	0	21	200
7:15 - 7:30	9	62	0	2	73	3	89	0	0	92	0	6	11	0	17	2	0	25	0	27	209
7:30 - 7:45	14	78	0	0	92	4	99	0	0	103	1	2	5	0	8	0	4	29	0	33	236
7:45 - 8:00	11	106	0	1	118	21	95	0	0	116	1	8	9	0	18	1	7	33	0	41	293
8:00 - 8:15	10	73	0	0	83	12	88	1	0	101	1	2	11	0	14	1	10	18	0	29	227
8:15 - 8:30	13	82	0	0	95	17	93	1	0	111	0	8	10	0	18	0	13	18	0	31	255
8:30 - 8:45	16	99	0	0	115	22	71	0	0	93	0	4	8	0	12	0	6	11	0	17	237
8:45 - 9:00	12	85	0	0	97	11	80	0	0	91	0	5	8	0	13	0	5	12	0	17	218
2 Hr Totals	93	655	0	3	751	94	700	4	0	798	3	38	69	0	110	4	50	162	0	216	1875
1 Hr Totals																					
7:00 - 8:00	42	316	0	3	361	32	368	2	0	402	2	19	32	0	53	3	16	103	0	122	938
7:15 - 8:15	44	319	0	3	366	40	371	1	0	412	3	18	36	0	57	4	21	105	0	130	965
7:30 - 8:30	48	339	0	1	388	54	375	2	0	431	3	20	35	0	58	2	34	98	0	134	1011
7:45 - 8:45	50	360	0	1	411	72	347	2	0	421	2	22	38	0	62	2	36	80	0	118	1012
8:00 - 9:00	51	339	0	0	390	62	332	2	0	396	1	19	37	0	57	1	34	59	0	94	937
PEAK HOUR																					
7:45 - 8:45	50	360	0	1	411	72	347	2	0	421	2	22	38	0	62	2	36	80	0	118	1012
PM																					
4:00 - 4:15	29	139	1	0	169	9	204	2	0	215	1	7	14	0	22	2	11	20	0	33	439
4:15 - 4:30	26	138	1	0	165	8	164	0	0	172	3	6	14	0	23	0	7	15	0	22	382
4:30 - 4:45	21	206	0	0	227	9	185	1	0	195	2	13	18	0	33	0	6	24	0	30	485
4:45 - 5:00	28	203	1	1	233	8	158	0	0	166	0	5	14	0	19	1	9	20	0	30	448
5:00 - 5:15	30	212	2	0	244	10	141	0	0	151	1	5	23	0	29	0	6	16	0	22	446
5:15 - 5:30	18	166	1	0	185	12	136	0	0	148	1	9	21	0	31	0	3	19	0	22	386
5:30 - 5:45	15	120	2	0	137	7	130	0	0	137	0	4	15	0	19	0	4	14	0	18	311
5:45 - 6:00	11	120	1	0	132	9	142	0	0	151	0	5	10	0	15	0	1	20	0	21	319
2 Hr Totals	178	1304	9	1	1492	72	1260	3	0	1335	8	54	129	0	191	3	47	148	0	198	3216
1 Hr Totals																					
4:00 - 5:00	104	686	3	1	794	34	711	3	0	748	6	31	60	0	97	3	33	79	0	115	1754
4:15 - 5:15	105	759	4	1	869	35	648	1	0	684	6	29	69	0	104	1	28	75	0	104	1761
4:30 - 5:30	97	787	4	1	889	39	620	1	0	660	4	32	76	0	112	1	24	79	0	104	1765
4:45 - 5:45	91	701	6	1	799	37	565	0	0	602	2	23	73	0	98	1	22	69	0	92	1591
5:00 - 6:00	74	618	6	0	698	38	549	0	0	587	2	23	69	0	94	0	14	69	0	83	1462
PEAK HOUR																					
4:00 - 5:00	104	686	3	1	794	34	711	3	0	748	6	31	60	0	97	3	33	79	0	115	1754

MEDIUMS TURNING MOVEMENT COUNT - SUMMARY

Counted by: VCU

Intersection of: US 13 **Date: August 31, 2023** **Thursday**

and: Front Street - Tasley Road **Weather: Sunny/Warm**

Location: Accomack County, Virginia **Entered by: SN** **Star Rating: 4**

TIME	TRAFFIC FROM NORTH on: US 13					TRAFFIC FROM SOUTH on: US 13					TRAFFIC FROM EAST on: Front Street					TRAFFIC FROM WEST on: Tasley Road					TOTAL N + S + E + W
	RIGHT	THRU	LEFT	U-TN	TOTAL	RIGHT	THRU	LEFT	U-TN	TOTAL	RIGHT	THRU	LEFT	U-TN	TOTAL	RIGHT	THRU	LEFT	U-TN	TOTAL	
AM																					
7:00 - 7:15	1	1	0	0	2	0	3	0	0	3	0	0	0	0	0	0	1	0	0	1	6
7:15 - 7:30	0	3	0	0	3	0	1	0	0	1	0	0	0	0	0	0	0	1	0	1	5
7:30 - 7:45	0	4	0	0	4	0	3	0	0	3	0	0	0	0	0	0	0	0	0	0	7
7:45 - 8:00	1	7	0	0	8	1	7	0	0	8	0	0	0	0	0	0	0	1	0	1	17
8:00 - 8:15	2	6	0	0	8	1	1	0	0	2	0	0	0	0	0	0	0	2	0	2	12
8:15 - 8:30	1	3	0	0	4	0	5	0	0	5	0	0	0	0	0	0	0	0	0	0	9
8:30 - 8:45	2	4	0	0	6	0	3	0	0	3	1	0	0	0	1	0	1	2	0	3	13
8:45 - 9:00	1	9	0	0	10	0	5	0	0	5	0	0	1	0	1	0	0	2	0	2	18
2 Hr Totals	8	37	0	0	45	2	28	0	0	30	1	0	1	0	2	0	2	8	0	10	87
1 Hr Totals																					
7:00 - 8:00	2	15	0	0	17	1	14	0	0	15	0	0	0	0	0	0	1	2	0	3	35
7:15 - 8:15	3	20	0	0	23	2	12	0	0	14	0	0	0	0	0	0	0	4	0	4	41
7:30 - 8:30	4	20	0	0	24	2	16	0	0	18	0	0	0	0	0	0	0	3	0	3	45
7:45 - 8:45	6	20	0	0	26	2	16	0	0	18	1	0	0	0	1	0	1	5	0	6	51
8:00 - 9:00	6	22	0	0	28	1	14	0	0	15	1	0	1	0	2	0	1	6	0	7	52
PEAK HOUR																					
7:45 - 8:45	6	20	0	0	26	2	16	0	0	18	1	0	0	0	1	0	1	5	0	6	51
PM																					
4:00 - 4:15	2	6	0	0	8	0	7	0	0	7	1	2	0	0	3	0	0	0	0	0	18
4:15 - 4:30	0	3	0	0	3	1	2	0	0	3	0	0	0	0	0	0	0	2	0	2	8
4:30 - 4:45	0	6	0	0	6	0	4	0	0	4	0	0	0	0	0	0	0	1	0	1	11
4:45 - 5:00	0	5	0	0	5	0	5	1	0	6	0	0	0	0	0	0	1	0	0	1	12
5:00 - 5:15	0	6	0	0	6	0	3	0	0	3	0	0	0	0	0	0	1	0	0	1	10
5:15 - 5:30	1	3	0	0	4	0	2	0	0	2	0	0	0	0	0	0	0	0	0	0	6
5:30 - 5:45	0	3	0	0	3	0	3	0	0	3	0	0	0	0	0	0	0	1	0	1	7
5:45 - 6:00	1	2	0	0	3	0	1	0	0	1	0	0	1	0	1	0	0	0	0	0	5
2 Hr Totals	4	34	0	0	38	1	27	1	0	29	1	2	1	0	4	0	2	4	0	6	77
1 Hr Totals																					
4:00 - 5:00	2	20	0	0	22	1	18	1	0	20	1	2	0	0	3	0	1	3	0	4	49
4:15 - 5:15	0	20	0	0	20	1	14	1	0	16	0	0	0	0	0	0	2	3	0	5	41
4:30 - 5:30	1	20	0	0	21	0	14	1	0	15	0	0	0	0	0	0	2	1	0	3	39
4:45 - 5:45	1	17	0	0	18	0	13	1	0	14	0	0	0	0	0	0	2	1	0	3	35
5:00 - 6:00	2	14	0	0	16	0	9	0	0	9	0	0	1	0	1	0	1	1	0	2	28
PEAK HOUR																					
4:00 - 5:00	2	20	0	0	22	1	18	1	0	20	1	2	0	0	3	0	1	3	0	4	49

HEAVY TRUCKS TURNING MOVEMENT COUNT - SUMMARY



Counted by: VCU

Intersection of: US 13 **Date: August 31, 2023** **Thursday**

and: Front Street - Tasley Road **Weather: Sunny/Warm**

Location: Accomack County, Virginia **Entered by: SN** **Star Rating: 4**

TIME	TRAFFIC FROM NORTH on: US 13					TRAFFIC FROM SOUTH on: US 13					TRAFFIC FROM EAST on: Front Street					TRAFFIC FROM WEST on: Tasley Road					TOTAL N + S + E + W
	RIGHT	THRU	LEFT	U-TN	TOTAL	RIGHT	THRU	LEFT	U-TN	TOTAL	RIGHT	THRU	LEFT	U-TN	TOTAL	RIGHT	THRU	LEFT	U-TN	TOTAL	
AM																					
7:00 - 7:15	0	12	0	0	12	0	5	0	0	5	0	0	0	0	0	0	0	0	0	0	17
7:15 - 7:30	0	7	0	0	7	0	5	0	0	5	0	0	0	0	0	0	0	1	0	1	13
7:30 - 7:45	0	4	0	0	4	0	4	0	0	4	0	0	0	0	0	0	0	0	0	0	8
7:45 - 8:00	0	6	0	0	6	0	6	0	0	6	0	0	0	0	0	0	0	0	0	0	12
8:00 - 8:15	1	7	0	0	8	0	7	0	0	7	0	0	0	0	0	0	1	0	0	1	16
8:15 - 8:30	0	4	0	0	4	0	3	0	0	3	0	0	0	0	0	0	2	0	0	2	9
8:30 - 8:45	1	2	0	0	3	0	12	1	0	13	0	0	0	0	0	0	0	0	0	0	16
8:45 - 9:00	1	4	0	0	5	0	5	0	0	5	0	0	0	0	0	0	0	2	0	2	12
2 Hr Totals	3	46	0	0	49	0	47	1	0	48	0	0	0	0	0	0	3	3	0	6	103
1 Hr Totals																					
7:00 - 8:00	0	29	0	0	29	0	20	0	0	20	0	0	0	0	0	0	0	1	0	1	50
7:15 - 8:15	1	24	0	0	25	0	22	0	0	22	0	0	0	0	0	0	1	1	0	2	49
7:30 - 8:30	1	21	0	0	22	0	20	0	0	20	0	0	0	0	0	0	3	0	0	3	45
7:45 - 8:45	2	19	0	0	21	0	28	1	0	29	0	0	0	0	0	0	3	0	0	3	53
8:00 - 9:00	3	17	0	0	20	0	27	1	0	28	0	0	0	0	0	0	3	2	0	5	53
PEAK HOUR																					
7:45 - 8:45	2	19	0	0	21	0	28	1	0	29	0	0	0	0	0	0	3	0	0	3	53
PM																					
4:00 - 4:15	0	9	0	0	9	1	11	0	0	12	0	0	0	0	0	0	0	0	0	0	21
4:15 - 4:30	1	4	0	0	5	0	13	0	0	13	0	0	0	0	0	0	0	0	0	0	18
4:30 - 4:45	0	2	0	0	2	0	7	0	0	7	0	0	0	0	0	0	0	0	0	0	9
4:45 - 5:00	0	10	0	0	10	0	7	0	0	7	0	0	0	0	0	0	0	0	0	0	17
5:00 - 5:15	0	10	0	0	10	0	7	0	0	7	0	0	0	0	0	0	0	0	0	0	17
5:15 - 5:30	0	8	0	0	8	0	7	0	0	7	0	0	0	0	0	0	0	0	0	0	15
5:30 - 5:45	0	6	0	0	6	0	13	0	0	13	0	0	0	0	0	0	0	1	0	1	20
5:45 - 6:00	0	12	0	0	12	0	6	0	0	6	0	0	0	0	0	0	0	0	0	0	18
2 Hr Totals	1	61	0	0	62	1	71	0	0	72	0	0	0	0	0	0	0	1	0	1	135
1 Hr Totals																					
4:00 - 5:00	1	25	0	0	26	1	38	0	0	39	0	0	0	0	0	0	0	0	0	0	65
4:15 - 5:15	1	26	0	0	27	0	34	0	0	34	0	0	0	0	0	0	0	0	0	0	61
4:30 - 5:30	0	30	0	0	30	0	28	0	0	28	0	0	0	0	0	0	0	0	0	0	58
4:45 - 5:45	0	34	0	0	34	0	34	0	0	34	0	0	0	0	0	0	0	1	0	1	69
5:00 - 6:00	0	36	0	0	36	0	33	0	0	33	0	0	0	0	0	0	0	1	0	1	70
PEAK HOUR																					
4:00 - 5:00	1	25	0	0	26	1	38	0	0	39	0	0	0	0	0	0	0	0	0	0	65

BICYCLES TURNING MOVEMENT COUNT - SUMMARY

Counted by: VCU

Intersection of: US 13 | **Date: August 31, 2023** | **Thursday**

and: Front Street - Tasley Road | **Weather: Sunny/Warm**

Location: Accomack County, Virginia | **Entered by: SN** | **Star Rating: 4**

TIME	TRAFFIC FROM NORTH on: US 13					TRAFFIC FROM SOUTH on: US 13					TRAFFIC FROM EAST on: Front Street					TRAFFIC FROM WEST on: Tasley Road					TOTAL N + S + E + W
	RIGHT	THRU	LEFT	U-TN	TOTAL	RIGHT	THRU	LEFT	U-TN	TOTAL	RIGHT	THRU	LEFT	U-TN	TOTAL	RIGHT	THRU	LEFT	U-TN	TOTAL	
AM																					
7:00 - 7:15	0	0	0	0	0	0	0	0	0	0	0	0	0	0	0	0	0	0	0	0	0
7:15 - 7:30	0	0	0	0	0	0	0	0	0	0	0	0	0	0	0	0	0	0	0	0	0
7:30 - 7:45	0	0	0	0	0	0	0	0	0	0	0	0	0	0	0	0	0	0	0	0	0
7:45 - 8:00	0	0	0	0	0	0	0	0	0	0	0	0	0	0	0	0	0	0	0	0	0
8:00 - 8:15	0	0	0	0	0	0	0	0	0	0	0	0	0	0	0	0	0	0	0	0	0
8:15 - 8:30	0	0	0	0	0	0	0	0	0	0	0	0	0	0	0	0	0	0	0	0	0
8:30 - 8:45	0	0	0	0	0	0	0	0	0	0	0	0	0	0	0	0	0	0	0	0	0
8:45 - 9:00	0	0	0	0	0	0	0	0	0	0	0	0	0	0	0	0	0	0	0	0	0
2 Hr Totals	0	0	0	0	0	0	0	0	0	0	0	0	0	0	0	0	0	0	0	0	0
1 Hr Totals																					
7:00 - 8:00	0	0	0	0	0	0	0	0	0	0	0	0	0	0	0	0	0	0	0	0	0
7:15 - 8:15	0	0	0	0	0	0	0	0	0	0	0	0	0	0	0	0	0	0	0	0	0
7:30 - 8:30	0	0	0	0	0	0	0	0	0	0	0	0	0	0	0	0	0	0	0	0	0
7:45 - 8:45	0	0	0	0	0	0	0	0	0	0	0	0	0	0	0	0	0	0	0	0	0
8:00 - 9:00	0	0	0	0	0	0	0	0	0	0	0	0	0	0	0	0	0	0	0	0	0
PEAK HOUR																					
7:45 - 8:45	0	0	0	0	0	0	0	0	0	0	0	0	0	0	0	0	0	0	0	0	0
PM																					
4:00 - 4:15	0	0	0	0	0	0	0	0	0	0	0	0	0	0	0	0	0	0	0	0	0
4:15 - 4:30	0	0	0	0	0	0	0	0	0	0	0	0	0	0	0	0	0	0	0	0	0
4:30 - 4:45	0	0	0	0	0	0	0	0	0	0	0	0	0	0	0	0	0	0	0	0	0
4:45 - 5:00	0	0	0	0	0	0	0	0	0	0	0	0	0	0	0	0	0	0	0	0	0
5:00 - 5:15	0	0	0	0	0	0	0	0	0	0	0	0	0	0	0	0	0	0	0	0	0
5:15 - 5:30	0	0	0	0	0	0	0	0	0	0	0	0	0	0	0	0	0	0	0	0	0
5:30 - 5:45	0	0	0	0	0	0	0	0	0	0	0	0	0	0	0	0	0	0	0	0	0
5:45 - 6:00	0	0	0	0	0	0	0	0	0	0	0	0	0	0	0	0	0	0	0	0	0
2 Hr Totals	0	0	0	0	0	0	0	0	0	0	0	0	0	0	0	0	0	0	0	0	0
1 Hr Totals																					
4:00 - 5:00	0	0	0	0	0	0	0	0	0	0	0	0	0	0	0	0	0	0	0	0	0
4:15 - 5:15	0	0	0	0	0	0	0	0	0	0	0	0	0	0	0	0	0	0	0	0	0
4:30 - 5:30	0	0	0	0	0	0	0	0	0	0	0	0	0	0	0	0	0	0	0	0	0
4:45 - 5:45	0	0	0	0	0	0	0	0	0	0	0	0	0	0	0	0	0	0	0	0	0
5:00 - 6:00	0	0	0	0	0	0	0	0	0	0	0	0	0	0	0	0	0	0	0	0	0
PEAK HOUR																					
4:00 - 5:00	0	0	0	0	0	0	0	0	0	0	0	0	0	0	0	0	0	0	0	0	0

PEDESTRIAN AND BICYCLE OBSERVATIONS - SUMMARY

Counted by: VCU

Intersection of: US 13 | Date: August 31, 2023 | Thursday

and: Front Street - Tasley Road | Weather: Sunny/Warm

Location: Accomack County, Virginia | Entered by: SN | Star Rating: 4

	NORTH LEG US 13		SOUTH LEG US 13	
TIME	Pedestrians	Bicycles	Pedestrians	Bicycles
AM				
7:00 - 7:15	0	0	0	0
7:15 - 7:30	0	0	0	0
7:30 - 7:45	0	0	0	0
7:45 - 8:00	0	0	0	0
8:00 - 8:15	0	0	1	0
8:15 - 8:30	0	0	0	0
8:30 - 8:45	0	0	0	0
8:45 - 9:00	0	0	0	0
TOTALS	0	0	1	0
PM				
4:00 - 4:15	0	0	0	0
4:15 - 4:30	0	0	0	0
4:30 - 4:45	0	0	0	0
4:45 - 5:00	0	0	0	0
5:00 - 5:15	0	0	0	0
5:15 - 5:30	0	0	0	0
5:30 - 5:45	0	0	0	0
5:45 - 6:00	0	0	0	0
TOTALS	0	0	0	0

	EAST LEG Front Street		WEST LEG Tasley Road	
	Pedestrians	Bicycles	Pedestrians	Bicycles
AM				
7:00 - 7:15	0	0	0	0
7:15 - 7:30	0	0	0	0
7:30 - 7:45	0	0	0	0
7:45 - 8:00	0	0	0	0
8:00 - 8:15	0	0	0	0
8:15 - 8:30	0	0	0	0
8:30 - 8:45	0	0	0	0
8:45 - 9:00	0	0	0	0
TOTALS	0	0	0	0
PM				
4:00 - 4:15	0	0	0	0
4:15 - 4:30	0	0	0	0
4:30 - 4:45	0	0	0	0
4:45 - 5:00	0	0	0	0
5:00 - 5:15	0	0	0	0
5:15 - 5:30	0	0	0	0
5:30 - 5:45	0	0	0	0
5:45 - 6:00	0	0	0	0
TOTALS	0	0	0	0

TOTALS TURNING MOVEMENT COUNT - SUMMARY

Counted by: VCU

Intersection of: US 13 | Date: September 02, 2023 | Saturday

and: Front Street - Tasley Road | Weather: Sunny/Warm

Location: Accomack County, Virginia | Entered by: SN | Star Rating: 4

TIME	TRAFFIC FROM NORTH on: US 13					TRAFFIC FROM SOUTH on: US 13					TRAFFIC FROM EAST on: Front Street					TRAFFIC FROM WEST on: Tasley Road					TOTAL N + S + E + W
	RIGHT	THRU	LEFT	U-TN	TOTAL	RIGHT	THRU	LEFT	U-TN	TOTAL	RIGHT	THRU	LEFT	U-TN	TOTAL	RIGHT	THRU	LEFT	U-TN	TOTAL	
AM																					
9:00 - 9:15	6	144	0	1	151	3	173	0	0	176	1	4	4	0	9	0	4	11	0	15	351
9:15 - 9:30	14	149	1	0	164	5	212	1	0	218	1	3	10	0	14	1	2	11	0	14	410
9:30 - 9:45	14	160	0	0	174	4	230	0	1	235	1	3	4	0	8	1	5	16	0	22	439
9:45 - 10:00	17	155	0	2	174	2	213	1	0	216	2	3	6	0	11	0	4	10	0	14	415
10:00 - 10:15	17	193	0	0	210	2	225	0	0	227	0	4	6	0	10	1	5	8	0	14	461
10:15 - 10:30	12	181	0	0	193	8	230	0	0	238	2	8	8	0	18	0	3	9	0	12	461
10:30 - 10:45	16	196	0	1	213	4	268	0	0	272	0	3	5	0	8	0	10	17	1	28	521
10:45 - 11:00	13	206	0	2	221	4	259	0	0	263	0	8	11	0	19	0	8	19	0	27	530
11:00 - 11:15	13	224	1	1	239	5	314	2	0	321	0	4	9	0	13	0	9	11	0	20	593
11:15 - 11:30	6	211	0	2	219	7	298	0	0	305	0	8	7	0	15	0	4	22	0	26	565
11:30 - 11:45	19	199	1	2	221	3	274	1	0	278	0	3	9	0	12	3	5	25	0	33	544
11:45 - 12:00	16	235	0	0	251	9	288	0	0	297	1	4	11	0	16	0	4	12	0	16	580
12:00 - 12:15	16	200	0	2	218	5	268	2	1	276	0	2	6	0	8	1	1	19	0	21	523
12:15 - 12:30	17	194	1	0	212	4	297	6	0	307	0	6	4	0	10	1	8	14	0	23	552
12:30 - 12:45	17	228	0	0	245	4	273	1	0	278	0	5	2	0	7	1	8	17	0	26	556
12:45 - 1:00	16	227	0	0	243	4	290	0	0	294	1	3	5	0	9	0	2	18	0	20	566
1:00 - 1:15	20	201	0	0	221	7	238	0	0	245	3	4	7	0	14	0	5	16	0	21	501
1:15 - 1:30	16	188	0	0	204	5	303	1	1	310	1	2	9	0	12	1	4	12	0	17	543
1:30 - 1:45	15	209	0	0	224	12	248	2	0	262	0	6	5	0	11	0	6	14	0	20	517
1:45 - 2:00	18	184	0	0	202	15	219	1	0	235	0	4	10	0	14	0	4	24	0	28	479
2:00 - 2:15	22	189	0	0	211	8	250	1	0	259	0	3	9	0	12	1	4	12	0	17	499
2:15 - 2:30	32	216	1	0	249	7	284	0	0	291	1	4	11	0	16	1	6	11	0	18	574
2:30 - 2:45	18	240	1	0	259	8	270	0	0	278	2	7	4	0	13	0	4	18	0	22	572
2:45 - 3:00	19	190	1	0	210	6	230	0	0	236	3	7	9	0	19	1	3	15	0	19	484
6 Hr Totals	389	4719	7	13	5128	141	6154	19	3	6317	19	108	171	0	298	13	118	361	1	493	12236
1 Hr Totals																					
9:00 - 10:00	51	608	1	3	663	14	828	2	1	845	5	13	24	0	42	2	15	48	0	65	1615
9:15 - 10:15	62	657	1	2	722	13	880	2	1	896	4	13	26	0	43	3	16	45	0	64	1725
9:30 - 10:30	60	689	0	2	751	16	898	1	1	916	5	18	24	0	47	2	17	43	0	62	1776
9:45 - 10:45	62	725	0	3	790	16	936	1	0	953	4	18	25	0	47	1	22	44	1	68	1858
10:00 - 11:00	58	776	0	3	837	18	982	0	0	1000	2	23	30	0	55	1	26	53	1	81	1973
10:15 - 11:15	54	807	1	4	866	21	1071	2	0	1094	2	23	33	0	58	0	30	56	1	87	2105
10:30 - 11:30	48	837	1	6	892	20	1139	2	0	1161	0	23	32	0	55	0	31	69	1	101	2209
10:45 - 11:45	51	840	2	7	900	19	1145	3	0	1167	0	23	36	0	59	3	26	77	0	106	2232
11:00 - 12:00	54	869	2	5	930	24	1174	3	0	1201	1	19	36	0	56	3	22	70	0	95	2282
11:15 - 12:15	57	845	1	6	909	24	1128	3	1	1156	1	17	33	0	51	4	14	78	0	96	2212
11:30 - 12:30	68	828	2	4	902	21	1127	9	1	1158	1	15	30	0	46	5	18	70	0	93	2199
11:45 - 12:45	66	857	1	2	926	22	1126	9	1	1158	1	17	23	0	41	3	21	62	0	86	2211
12:00 - 1:00	66	849	1	2	918	17	1128	9	1	1155	1	16	17	0	34	3	19	68	0	90	2197
12:15 - 1:15	70	850	1	0	921	19	1098	7	0	1124	4	18	18	0	40	2	23	65	0	90	2175
12:30 - 1:30	69	844	0	0	913	20	1104	2	1	1127	5	14	23	0	42	2	19	63	0	84	2166
12:45 - 1:45	67	825	0	0	892	28	1079	3	1	1111	5	15	26	0	46	1	17	60	0	78	2127
1:00 - 2:00	69	782	0	0	851	39	1008	4	1	1052	4	16	31	0	51	1	19	66	0	86	2040
1:15 - 2:15	71	770	0	0	841	40	1020	5	1	1066	1	15	33	0	49	2	18	62	0	82	2038
1:30 - 2:30	87	798	1	0	886	42	1001	4	0	1047	1	17	35	0	53	2	20	61	0	83	2069
1:45 - 2:45	90	829	2	0	921	38	1023	2	0	1063	3	18	34	0	55	2	18	65	0	85	2124
2:00 - 3:00	91	835	3	0	929	29	1034	1	0	1064	6	21	33	0	60	3	17	56	0	76	2129
PEAK HOUR																					
11:00 - 12:00	54	869	2	5	930	24	1174	3	0	1201	1	19	36	0	56	3	22	70	0	95	2282

CARS TURNING MOVEMENT COUNT - SUMMARY

Counted by: VCU

Intersection of: US 13 | Date: September 02, 2023 | Saturday

and: Front Street - Tasley Road | Weather: Sunny/Warm

Location: Accomack County, Virginia | Entered by: SN | Star Rating: 4

TIME	TRAFFIC FROM NORTH on: US 13					TRAFFIC FROM SOUTH on: US 13					TRAFFIC FROM EAST on: Front Street					TRAFFIC FROM WEST on: Tasley Road					TOTAL N + S + E + W
	RIGHT	THRU	LEFT	U-TN	TOTAL	RIGHT	THRU	LEFT	U-TN	TOTAL	RIGHT	THRU	LEFT	U-TN	TOTAL	RIGHT	THRU	LEFT	U-TN	TOTAL	
AM																					
9:00 - 9:15	6	141	0	1	148	3	173	0	0	176	1	4	4	0	9	0	4	11	0	15	348
9:15 - 9:30	12	142	1	0	155	5	209	1	0	215	0	3	10	0	13	1	2	11	0	14	397
9:30 - 9:45	14	153	0	0	167	4	226	0	1	231	1	3	4	0	8	1	5	16	0	22	428
9:45 - 10:00	17	152	0	2	171	2	209	1	0	212	2	3	6	0	11	0	4	10	0	14	408
10:00 - 10:15	17	187	0	0	204	2	224	0	0	226	0	4	6	0	10	1	5	8	0	14	454
10:15 - 10:30	11	179	0	0	190	8	221	0	0	229	1	8	8	0	17	0	3	9	0	12	448
10:30 - 10:45	14	189	0	1	204	4	260	0	0	264	0	3	5	0	8	0	10	15	1	26	502
10:45 - 11:00	13	203	0	2	218	4	254	0	0	258	0	8	11	0	19	0	8	19	0	27	522
11:00 - 11:15	13	216	1	1	231	5	309	2	0	316	0	4	9	0	13	0	9	10	0	19	579
11:15 - 11:30	5	202	0	2	209	7	294	0	0	301	0	8	7	0	15	0	4	22	0	26	551
11:30 - 11:45	19	195	1	2	217	3	267	1	0	271	0	2	9	0	11	3	5	25	0	33	532
11:45 - 12:00	16	230	0	0	246	9	281	0	0	290	0	4	11	0	15	0	4	11	0	15	566
12:00 - 12:15	15	195	0	2	212	5	266	2	1	274	0	2	6	0	8	1	1	19	0	21	515
12:15 - 12:30	17	190	1	0	208	4	290	6	0	300	0	6	4	0	10	1	8	14	0	23	541
12:30 - 12:45	17	225	0	0	242	4	269	1	0	274	0	5	2	0	7	1	8	17	0	26	549
12:45 - 1:00	16	225	0	0	241	4	286	0	0	290	1	3	5	0	9	0	2	18	0	20	560
1:00 - 1:15	20	195	0	0	215	7	229	0	0	236	2	4	7	0	13	0	5	16	0	21	485
1:15 - 1:30	15	184	0	0	199	5	299	1	1	306	0	2	9	0	11	1	4	12	0	17	533
1:30 - 1:45	15	207	0	0	222	12	243	2	0	257	0	6	5	0	11	0	6	14	0	20	510
1:45 - 2:00	18	179	0	0	197	15	218	1	0	234	0	4	10	0	14	0	4	24	0	28	473
2:00 - 2:15	22	188	0	0	210	8	245	1	0	254	0	3	9	0	12	1	4	12	0	17	493
2:15 - 2:30	32	213	1	0	246	7	278	0	0	285	1	4	11	0	16	1	6	11	0	18	565
2:30 - 2:45	18	236	1	0	255	8	264	0	0	272	2	7	4	0	13	0	4	18	0	22	562
2:45 - 3:00	19	187	1	0	207	6	225	0	0	231	3	7	9	0	19	1	3	15	0	19	476
6 Hr Totals	381	4613	7	13	5014	141	6039	19	3	6202	14	107	171	0	292	13	118	357	1	489	11997
1 Hr Totals																					
9:00 - 10:00	49	588	1	3	641	14	817	2	1	834	4	13	24	0	41	2	15	48	0	65	1581
9:15 - 10:15	60	634	1	2	697	13	868	2	1	884	3	13	26	0	42	3	16	45	0	64	1687
9:30 - 10:30	59	671	0	2	732	16	880	1	1	898	4	18	24	0	46	2	17	43	0	62	1738
9:45 - 10:45	59	707	0	3	769	16	914	1	0	931	3	18	25	0	46	1	22	42	1	66	1812
10:00 - 11:00	55	758	0	3	816	18	959	0	0	977	1	23	30	0	54	1	26	51	1	79	1926
10:15 - 11:15	51	787	1	4	843	21	1044	2	0	1067	1	23	33	0	57	0	30	53	1	84	2051
10:30 - 11:30	45	810	1	6	862	20	1117	2	0	1139	0	23	32	0	55	0	31	66	1	98	2154
10:45 - 11:45	50	816	2	7	875	19	1124	3	0	1146	0	22	36	0	58	3	26	76	0	105	2184
11:00 - 12:00	53	843	2	5	903	24	1151	3	0	1178	0	18	36	0	54	3	22	68	0	93	2228
11:15 - 12:15	55	822	1	6	884	24	1108	3	1	1136	0	16	33	0	49	4	14	77	0	95	2164
11:30 - 12:30	67	810	2	4	883	21	1104	9	1	1135	0	14	30	0	44	5	18	69	0	92	2154
11:45 - 12:45	65	840	1	2	908	22	1106	9	1	1138	0	17	23	0	40	3	21	61	0	85	2171
12:00 - 1:00	65	835	1	2	903	17	1111	9	1	1138	1	16	17	0	34	3	19	68	0	90	2165
12:15 - 1:15	70	835	1	0	906	19	1074	7	0	1100	3	18	18	0	39	2	23	65	0	90	2135
12:30 - 1:30	68	829	0	0	897	20	1083	2	1	1106	3	14	23	0	40	2	19	63	0	84	2127
12:45 - 1:45	66	811	0	0	877	28	1057	3	1	1089	3	15	26	0	44	1	17	60	0	78	2088
1:00 - 2:00	68	765	0	0	833	39	989	4	1	1033	2	16	31	0	49	1	19	66	0	86	2001
1:15 - 2:15	70	758	0	0	828	40	1005	5	1	1051	0	15	33	0	48	2	18	62	0	82	2009
1:30 - 2:30	87	787	1	0	875	42	984	4	0	1030	1	17	35	0	53	2	20	61	0	83	2041
1:45 - 2:45	90	816	2	0	908	38	1005	2	0	1045	3	18	34	0	55	2	18	65	0	85	2093
2:00 - 3:00	91	824	3	0	918	29	1012	1	0	1042	6	21	33	0	60	3	17	56	0	76	2096
PEAK HOUR																					
11:00 - 12:00	53	843	2	5	903	24	1151	3	0	1178	0	18	36	0	54	3	22	68	0	93	2228

MEDIUMS TURNING MOVEMENT COUNT - SUMMARY

Counted by: VCU

Intersection of: US 13 | Date: September 02, 2023 | Saturday

and: Front Street - Tasley Road | Weather: Sunny/Warm

Location: Accomack County, Virginia | Entered by: SN | Star Rating: 4

TIME	TRAFFIC FROM NORTH on: US 13					TRAFFIC FROM SOUTH on: US 13					TRAFFIC FROM EAST on: Front Street					TRAFFIC FROM WEST on: Tasley Road					TOTAL N + S + E + W
	RIGHT	THRU	LEFT	U-TN	TOTAL	RIGHT	THRU	LEFT	U-TN	TOTAL	RIGHT	THRU	LEFT	U-TN	TOTAL	RIGHT	THRU	LEFT	U-TN	TOTAL	
AM																					
9:00 - 9:15	0	1	0	0	1	0	0	0	0	0	0	0	0	0	0	0	0	0	0	0	1
9:15 - 9:30	2	3	0	0	5	0	2	0	0	2	0	0	0	0	0	0	0	0	0	0	7
9:30 - 9:45	0	3	0	0	3	0	2	0	0	2	0	0	0	0	0	0	0	0	0	0	5
9:45 - 10:00	0	1	0	0	1	0	1	0	0	1	0	0	0	0	0	0	0	0	0	0	2
10:00 - 10:15	0	3	0	0	3	0	1	0	0	1	0	0	0	0	0	0	0	0	0	0	4
10:15 - 10:30	1	0	0	0	1	0	3	0	0	3	0	0	0	0	0	0	0	0	0	0	4
10:30 - 10:45	2	3	0	0	5	0	3	0	0	3	0	0	0	0	0	0	0	2	0	2	10
10:45 - 11:00	0	1	0	0	1	0	4	0	0	4	0	0	0	0	0	0	0	0	0	0	5
11:00 - 11:15	0	3	0	0	3	0	3	0	0	3	0	0	0	0	0	0	0	1	0	1	7
11:15 - 11:30	1	3	0	0	4	0	1	0	0	1	0	0	0	0	0	0	0	0	0	0	5
11:30 - 11:45	0	1	0	0	1	0	5	0	0	5	0	1	0	0	1	0	0	0	0	0	7
11:45 - 12:00	0	2	0	0	2	0	3	0	0	3	0	0	0	0	0	0	0	0	0	0	5
12:00 - 12:15	1	3	0	0	4	0	0	0	0	0	0	0	0	0	0	0	0	0	0	0	4
12:15 - 12:30	0	2	0	0	2	0	5	0	0	5	0	0	0	0	0	0	0	0	0	0	7
12:30 - 12:45	0	1	0	0	1	0	2	0	0	2	0	0	0	0	0	0	0	0	0	0	3
12:45 - 1:00	0	1	0	0	1	0	1	0	0	1	0	0	0	0	0	0	0	0	0	0	2
1:00 - 1:15	0	3	0	0	3	0	3	0	0	3	0	0	0	0	0	0	0	0	0	0	6
1:15 - 1:30	1	1	0	0	2	0	1	0	0	1	0	0	0	0	0	0	0	0	0	0	3
1:30 - 1:45	0	1	0	0	1	0	2	0	0	2	0	0	0	0	0	0	0	0	0	0	3
1:45 - 2:00	0	3	0	0	3	0	0	0	0	0	0	0	0	0	0	0	0	0	0	0	3
2:00 - 2:15	0	0	0	0	0	0	3	0	0	3	0	0	0	0	0	0	0	0	0	0	3
2:15 - 2:30	0	0	0	0	0	0	0	0	0	0	0	0	0	0	0	0	0	0	0	0	0
2:30 - 2:45	0	1	0	0	1	0	2	0	0	2	0	0	0	0	0	0	0	0	0	0	3
2:45 - 3:00	0	2	0	0	2	0	1	0	0	1	0	0	0	0	0	0	0	0	0	0	3
6 Hr Totals	8	42	0	0	50	0	48	0	0	48	0	1	0	0	1	0	0	3	0	3	102
1 Hr Totals																					
9:00 - 10:00	2	8	0	0	10	0	5	0	0	5	0	0	0	0	0	0	0	0	0	0	15
9:15 - 10:15	2	10	0	0	12	0	6	0	0	6	0	0	0	0	0	0	0	0	0	0	18
9:30 - 10:30	1	7	0	0	8	0	7	0	0	7	0	0	0	0	0	0	0	0	0	0	15
9:45 - 10:45	3	7	0	0	10	0	8	0	0	8	0	0	0	0	0	0	0	2	0	2	20
10:00 - 11:00	3	7	0	0	10	0	11	0	0	11	0	0	0	0	0	0	0	2	0	2	23
10:15 - 11:15	3	7	0	0	10	0	13	0	0	13	0	0	0	0	0	0	0	3	0	3	26
10:30 - 11:30	3	10	0	0	13	0	11	0	0	11	0	0	0	0	0	0	0	3	0	3	27
10:45 - 11:45	1	8	0	0	9	0	13	0	0	13	0	1	0	0	1	0	0	1	0	1	24
11:00 - 12:00	1	9	0	0	10	0	12	0	0	12	0	1	0	0	1	0	0	1	0	1	24
11:15 - 12:15	2	9	0	0	11	0	9	0	0	9	0	1	0	0	1	0	0	0	0	0	21
11:30 - 12:30	1	8	0	0	9	0	13	0	0	13	0	1	0	0	1	0	0	0	0	0	23
11:45 - 12:45	1	8	0	0	9	0	10	0	0	10	0	0	0	0	0	0	0	0	0	0	19
12:00 - 1:00	1	7	0	0	8	0	8	0	0	8	0	0	0	0	0	0	0	0	0	0	16
12:15 - 1:15	0	7	0	0	7	0	11	0	0	11	0	0	0	0	0	0	0	0	0	0	18
12:30 - 1:30	1	6	0	0	7	0	7	0	0	7	0	0	0	0	0	0	0	0	0	0	14
12:45 - 1:45	1	6	0	0	7	0	7	0	0	7	0	0	0	0	0	0	0	0	0	0	14
1:00 - 2:00	1	8	0	0	9	0	6	0	0	6	0	0	0	0	0	0	0	0	0	0	15
1:15 - 2:15	1	5	0	0	6	0	6	0	0	6	0	0	0	0	0	0	0	0	0	0	12
1:30 - 2:30	0	4	0	0	4	0	5	0	0	5	0	0	0	0	0	0	0	0	0	0	9
1:45 - 2:45	0	4	0	0	4	0	5	0	0	5	0	0	0	0	0	0	0	0	0	0	9
2:00 - 3:00	0	3	0	0	3	0	6	0	0	6	0	0	0	0	0	0	0	0	0	0	9
PEAK HOUR																					
11:00 - 12:00	1	9	0	0	10	0	12	0	0	12	0	1	0	0	1	0	0	1	0	1	24

HEAVY TRUCKS TURNING MOVEMENT COUNT - SUMMARY

Counted by: VCU

Intersection of: US 13 | Date: September 02, 2023 | Saturday

and: Front Street - Tasley Road | Weather: Sunny/Warm

Location: Accomack County, Virginia | Entered by: SN | Star Rating: 4

TIME	TRAFFIC FROM NORTH on: US 13					TRAFFIC FROM SOUTH on: US 13					TRAFFIC FROM EAST on: Front Street					TRAFFIC FROM WEST on: Tasley Road					TOTAL N + S + E + W
	RIGHT	THRU	LEFT	U-TN	TOTAL	RIGHT	THRU	LEFT	U-TN	TOTAL	RIGHT	THRU	LEFT	U-TN	TOTAL	RIGHT	THRU	LEFT	U-TN	TOTAL	
AM																					
9:00 - 9:15	0	2	0	0	2	0	0	0	0	0	0	0	0	0	0	0	0	0	0	0	2
9:15 - 9:30	0	4	0	0	4	0	1	0	0	1	1	0	0	0	1	0	0	0	0	0	6
9:30 - 9:45	0	4	0	0	4	0	2	0	0	2	0	0	0	0	0	0	0	0	0	0	6
9:45 - 10:00	0	2	0	0	2	0	3	0	0	3	0	0	0	0	0	0	0	0	0	0	5
10:00 - 10:15	0	3	0	0	3	0	0	0	0	0	0	0	0	0	0	0	0	0	0	0	3
10:15 - 10:30	0	2	0	0	2	0	6	0	0	6	1	0	0	0	1	0	0	0	0	0	9
10:30 - 10:45	0	4	0	0	4	0	5	0	0	5	0	0	0	0	0	0	0	0	0	0	9
10:45 - 11:00	0	2	0	0	2	0	1	0	0	1	0	0	0	0	0	0	0	0	0	0	3
11:00 - 11:15	0	5	0	0	5	0	2	0	0	2	0	0	0	0	0	0	0	0	0	0	7
11:15 - 11:30	0	6	0	0	6	0	3	0	0	3	0	0	0	0	0	0	0	0	0	0	9
11:30 - 11:45	0	3	0	0	3	0	2	0	0	2	0	0	0	0	0	0	0	0	0	0	5
11:45 - 12:00	0	3	0	0	3	0	4	0	0	4	1	0	0	0	1	0	0	1	0	1	9
12:00 - 12:15	0	2	0	0	2	0	2	0	0	2	0	0	0	0	0	0	0	0	0	0	4
12:15 - 12:30	0	2	0	0	2	0	2	0	0	2	0	0	0	0	0	0	0	0	0	0	4
12:30 - 12:45	0	2	0	0	2	0	2	0	0	2	0	0	0	0	0	0	0	0	0	0	4
12:45 - 1:00	0	1	0	0	1	0	3	0	0	3	0	0	0	0	0	0	0	0	0	0	4
1:00 - 1:15	0	3	0	0	3	0	6	0	0	6	1	0	0	0	1	0	0	0	0	0	10
1:15 - 1:30	0	3	0	0	3	0	3	0	0	3	1	0	0	0	1	0	0	0	0	0	7
1:30 - 1:45	0	1	0	0	1	0	3	0	0	3	0	0	0	0	0	0	0	0	0	0	4
1:45 - 2:00	0	2	0	0	2	0	1	0	0	1	0	0	0	0	0	0	0	0	0	0	3
2:00 - 2:15	0	1	0	0	1	0	2	0	0	2	0	0	0	0	0	0	0	0	0	0	3
2:15 - 2:30	0	3	0	0	3	0	6	0	0	6	0	0	0	0	0	0	0	0	0	0	9
2:30 - 2:45	0	3	0	0	3	0	4	0	0	4	0	0	0	0	0	0	0	0	0	0	7
2:45 - 3:00	0	1	0	0	1	0	4	0	0	4	0	0	0	0	0	0	0	0	0	0	5
6 Hr Totals	0	64	0	0	64	0	67	0	0	67	5	0	0	0	5	0	0	1	0	1	137
1 Hr Totals																					
9:00 - 10:00	0	12	0	0	12	0	6	0	0	6	1	0	0	0	1	0	0	0	0	0	19
9:15 - 10:15	0	13	0	0	13	0	6	0	0	6	1	0	0	0	1	0	0	0	0	0	20
9:30 - 10:30	0	11	0	0	11	0	11	0	0	11	1	0	0	0	1	0	0	0	0	0	23
9:45 - 10:45	0	11	0	0	11	0	14	0	0	14	1	0	0	0	1	0	0	0	0	0	26
10:00 - 11:00	0	11	0	0	11	0	12	0	0	12	1	0	0	0	1	0	0	0	0	0	24
10:15 - 11:15	0	13	0	0	13	0	14	0	0	14	1	0	0	0	1	0	0	0	0	0	28
10:30 - 11:30	0	17	0	0	17	0	11	0	0	11	0	0	0	0	0	0	0	0	0	0	28
10:45 - 11:45	0	16	0	0	16	0	8	0	0	8	0	0	0	0	0	0	0	0	0	0	24
11:00 - 12:00	0	17	0	0	17	0	11	0	0	11	1	0	0	0	1	0	0	1	0	1	30
11:15 - 12:15	0	14	0	0	14	0	11	0	0	11	1	0	0	0	1	0	0	1	0	1	27
11:30 - 12:30	0	10	0	0	10	0	10	0	0	10	1	0	0	0	1	0	0	1	0	1	22
11:45 - 12:45	0	9	0	0	9	0	10	0	0	10	1	0	0	0	1	0	0	1	0	1	21
12:00 - 1:00	0	7	0	0	7	0	9	0	0	9	0	0	0	0	0	0	0	0	0	0	16
12:15 - 1:15	0	8	0	0	8	0	13	0	0	13	1	0	0	0	1	0	0	0	0	0	22
12:30 - 1:30	0	9	0	0	9	0	14	0	0	14	2	0	0	0	2	0	0	0	0	0	25
12:45 - 1:45	0	8	0	0	8	0	15	0	0	15	2	0	0	0	2	0	0	0	0	0	25
1:00 - 2:00	0	9	0	0	9	0	13	0	0	13	2	0	0	0	2	0	0	0	0	0	24
1:15 - 2:15	0	7	0	0	7	0	9	0	0	9	1	0	0	0	1	0	0	0	0	0	17
1:30 - 2:30	0	7	0	0	7	0	12	0	0	12	0	0	0	0	0	0	0	0	0	0	19
1:45 - 2:45	0	9	0	0	9	0	13	0	0	13	0	0	0	0	0	0	0	0	0	0	22
2:00 - 3:00	0	8	0	0	8	0	16	0	0	16	0	0	0	0	0	0	0	0	0	0	24
PEAK HOUR																					
11:00 - 12:00	0	17	0	0	17	0	11	0	0	11	1	0	0	0	1	0	0	1	0	1	30

BICYCLES TURNING MOVEMENT COUNT - SUMMARY

Counted by: VCU

Intersection of: US 13 | Date: September 02, 2023 | Saturday

and: Front Street - Tasley Road | Weather: Sunny/Warm

Location: Accomack County, Virginia | Entered by: SN | Star Rating: 4

TIME	TRAFFIC FROM NORTH on: US 13					TRAFFIC FROM SOUTH on: US 13					TRAFFIC FROM EAST on: Front Street					TRAFFIC FROM WEST on: Tasley Road					TOTAL N + S + E + W
	RIGHT	THRU	LEFT	U-TN	TOTAL	RIGHT	THRU	LEFT	U-TN	TOTAL	RIGHT	THRU	LEFT	U-TN	TOTAL	RIGHT	THRU	LEFT	U-TN	TOTAL	
AM																					
9:00 - 9:15	0	0	0	0	0	0	0	0	0	0	0	0	0	0	0	0	0	0	0	0	0
9:15 - 9:30	0	0	0	0	0	0	0	0	0	0	0	0	0	0	0	0	0	0	0	0	0
9:30 - 9:45	0	0	0	0	0	0	0	0	0	0	0	0	0	0	0	0	0	0	0	0	0
9:45 - 10:00	0	0	0	0	0	0	0	0	0	0	0	0	0	0	0	0	0	0	0	0	0
10:00 - 10:15	0	0	0	0	0	0	0	0	0	0	0	0	0	0	0	0	0	0	0	0	0
10:15 - 10:30	0	0	0	0	0	0	0	0	0	0	0	0	0	0	0	0	0	0	0	0	0
10:30 - 10:45	0	0	0	0	0	0	0	0	0	0	0	0	0	0	0	0	0	0	0	0	0
10:45 - 11:00	0	0	0	0	0	0	0	0	0	0	0	0	0	0	0	0	0	0	0	0	0
11:00 - 11:15	0	0	0	0	0	0	0	0	0	0	1	0	0	0	1	0	0	0	0	0	1
11:15 - 11:30	0	0	0	0	0	0	0	0	0	0	0	0	0	0	0	0	0	0	0	0	0
11:30 - 11:45	0	0	0	0	0	0	0	0	0	0	0	0	0	0	0	0	0	0	0	0	0
11:45 - 12:00	0	0	0	0	0	0	0	0	0	0	0	0	0	0	0	0	0	0	0	0	0
12:00 - 12:15	0	0	0	0	0	0	0	0	0	0	0	0	0	0	0	0	0	0	0	0	0
12:15 - 12:30	0	0	0	0	0	0	0	0	0	0	0	0	0	0	0	0	0	0	0	0	0
12:30 - 12:45	0	0	0	0	0	0	0	0	0	0	0	0	0	0	0	0	0	0	0	0	0
12:45 - 1:00	0	0	0	0	0	0	0	0	0	0	0	0	0	0	0	0	0	0	0	0	0
1:00 - 1:15	0	0	0	0	0	0	0	0	0	0	0	0	0	0	0	0	0	0	0	0	0
1:15 - 1:30	0	0	0	0	0	0	0	0	0	0	0	0	0	0	0	0	0	0	0	0	0
1:30 - 1:45	0	0	0	0	0	0	0	0	0	0	0	0	0	0	0	0	0	0	0	0	0
1:45 - 2:00	0	0	0	0	0	0	0	0	0	0	0	0	0	0	0	0	0	0	0	0	0
2:00 - 2:15	0	0	0	0	0	0	0	0	0	0	0	0	0	0	0	0	0	0	0	0	0
2:15 - 2:30	0	0	0	0	0	0	0	0	0	0	0	0	0	0	0	0	0	0	0	0	0
2:30 - 2:45	0	0	0	0	0	0	0	0	0	0	0	0	0	0	0	0	0	0	0	0	0
2:45 - 3:00	0	0	0	0	0	0	0	0	0	0	0	0	0	0	0	0	0	0	0	0	0
6 Hr Totals	0	0	0	0	0	0	0	0	0	0	1	0	0	0	1	0	0	0	0	0	1
1 Hr Totals																					
9:00 - 10:00	0	0	0	0	0	0	0	0	0	0	0	0	0	0	0	0	0	0	0	0	0
9:15 - 10:15	0	0	0	0	0	0	0	0	0	0	0	0	0	0	0	0	0	0	0	0	0
9:30 - 10:30	0	0	0	0	0	0	0	0	0	0	0	0	0	0	0	0	0	0	0	0	0
9:45 - 10:45	0	0	0	0	0	0	0	0	0	0	0	0	0	0	0	0	0	0	0	0	0
10:00 - 11:00	0	0	0	0	0	0	0	0	0	0	0	0	0	0	0	0	0	0	0	0	0
10:15 - 11:15	0	0	0	0	0	0	0	0	0	0	1	0	0	0	1	0	0	0	0	0	1
10:30 - 11:30	0	0	0	0	0	0	0	0	0	0	1	0	0	0	1	0	0	0	0	0	1
10:45 - 11:45	0	0	0	0	0	0	0	0	0	0	1	0	0	0	1	0	0	0	0	0	1
11:00 - 12:00	0	0	0	0	0	0	0	0	0	0	1	0	0	0	1	0	0	0	0	0	1
11:15 - 12:15	0	0	0	0	0	0	0	0	0	0	0	0	0	0	0	0	0	0	0	0	0
11:30 - 12:30	0	0	0	0	0	0	0	0	0	0	0	0	0	0	0	0	0	0	0	0	0
11:45 - 12:45	0	0	0	0	0	0	0	0	0	0	0	0	0	0	0	0	0	0	0	0	0
12:00 - 1:00	0	0	0	0	0	0	0	0	0	0	0	0	0	0	0	0	0	0	0	0	0
12:15 - 1:15	0	0	0	0	0	0	0	0	0	0	0	0	0	0	0	0	0	0	0	0	0
12:30 - 1:30	0	0	0	0	0	0	0	0	0	0	0	0	0	0	0	0	0	0	0	0	0
12:45 - 1:45	0	0	0	0	0	0	0	0	0	0	0	0	0	0	0	0	0	0	0	0	0
1:00 - 2:00	0	0	0	0	0	0	0	0	0	0	0	0	0	0	0	0	0	0	0	0	0
1:15 - 2:15	0	0	0	0	0	0	0	0	0	0	0	0	0	0	0	0	0	0	0	0	0
1:30 - 2:30	0	0	0	0	0	0	0	0	0	0	0	0	0	0	0	0	0	0	0	0	0
1:45 - 2:45	0	0	0	0	0	0	0	0	0	0	0	0	0	0	0	0	0	0	0	0	0
2:00 - 3:00	0	0	0	0	0	0	0	0	0	0	0	0	0	0	0	0	0	0	0	0	0
PEAK HOUR																					
11:00 - 12:00	0	0	0	0	0	0	0	0	0	0	1	0	0	0	1	0	0	0	0	0	1

PEDESTRIAN AND BICYCLE OBSERVATIONS - SUMMARY

Counted by: VCU

Intersection of: US 13 | **Date: September 02, 2023** | **Saturday**

and: Front Street - Tasley Road | **Weather: Sunny/Warm**

Location: Accomack County, Virginia | **Entered by: SN** | **Star Rating: 4**

TIME	NORTH LEG US 13		SOUTH LEG US 13	
	Pedestrians	Bicycles	Pedestrians	Bicycles
AM				
9:00 - 9:15	0	0	0	0
9:15 - 9:30	0	0	0	0
9:30 - 9:45	0	0	0	0
9:45 - 10:00	0	0	0	0
10:00 - 10:15	0	0	0	0
10:15 - 10:30	0	0	0	0
10:30 - 10:45	0	0	0	0
10:45 - 11:00	0	0	0	0
11:00 - 11:15	0	1	0	0
11:15 - 11:30	0	0	0	0
11:30 - 11:45	0	0	0	0
11:45 - 12:00	0	0	0	0
12:00 - 12:15	0	0	0	0
12:15 - 12:30	0	0	0	0
12:30 - 12:45	0	0	0	0
12:45 - 1:00	0	0	0	0
1:00 - 1:15	0	0	0	0
1:15 - 1:30	0	0	0	0
1:30 - 1:45	0	0	0	0
1:45 - 2:00	0	0	0	0
2:00 - 2:15	0	0	0	0
2:15 - 2:30	0	0	0	0
2:30 - 2:45	0	0	0	0
2:45 - 3:00	0	0	0	0
TOTALS	0	1	0	0

	EAST LEG Front Street		WEST LEG Tasley Road	
	Pedestrians	Bicycles	Pedestrians	Bicycles
AM				
9:00 - 9:15	0	0	0	0
9:15 - 9:30	0	0	0	0
9:30 - 9:45	0	0	0	0
9:45 - 10:00	0	0	0	0
10:00 - 10:15	0	0	0	0
10:15 - 10:30	0	0	0	0
10:30 - 10:45	0	0	0	0
10:45 - 11:00	0	0	0	0
11:00 - 11:15	0	0	0	0
11:15 - 11:30	0	0	0	0
11:30 - 11:45	0	0	0	0
11:45 - 12:00	0	0	0	0
12:00 - 12:15	0	0	0	0
12:15 - 12:30	0	0	0	0
12:30 - 12:45	0	0	0	0
12:45 - 1:00	0	0	0	0
1:00 - 1:15	0	0	0	0
1:15 - 1:30	0	0	0	0
1:30 - 1:45	0	0	0	0
1:45 - 2:00	0	0	0	0
2:00 - 2:15	0	0	0	0
2:15 - 2:30	0	0	0	0
2:30 - 2:45	0	0	0	0
2:45 - 3:00	0	0	0	0
TOTALS	0	0	0	0

TOTALS TURNING MOVEMENT COUNT - SUMMARY

Counted by: VCU

Intersection of: US 13 | Date: August 31, 2023 | Thursday

and: Taylor Road | Weather: Sunny/Warm

Location: Accomack County, Virginia | Entered by: SN | Star Rating: 4

TIME	TRAFFIC FROM NORTH on: US 13					TRAFFIC FROM SOUTH on: US 13					TRAFFIC FROM EAST on: Taylor Road					TRAFFIC FROM WEST on: Taylor Road					TOTAL N + S + E + W
	RIGHT	THRU	LEFT	U-TN	TOTAL	RIGHT	THRU	LEFT	U-TN	TOTAL	RIGHT	THRU	LEFT	U-TN	TOTAL	RIGHT	THRU	LEFT	U-TN	TOTAL	
AM																					
7:00 - 7:15	0	87	0	0	87	3	94	1	0	98	2	0	0	0	2	0	0	0	0	0	187
7:15 - 7:30	1	105	0	0	106	1	102	0	0	103	1	2	1	0	4	0	0	2	0	2	215
7:30 - 7:45	1	107	0	0	108	4	119	0	0	123	1	0	1	0	2	0	1	1	0	2	235
7:45 - 8:00	1	122	1	0	124	2	130	0	0	132	0	1	2	0	3	0	2	0	0	2	261
8:00 - 8:15	2	113	0	0	115	2	107	0	0	109	3	1	2	0	6	0	1	1	0	2	232
8:15 - 8:30	2	104	2	0	108	1	120	1	0	122	1	0	1	0	2	0	0	0	0	0	232
8:30 - 8:45	1	102	2	0	105	1	110	0	0	111	0	3	0	0	3	0	0	1	0	1	220
8:45 - 9:00	1	116	1	0	118	1	94	0	0	95	1	3	3	0	7	0	0	0	0	0	220
2 Hr Totals	9	856	6	0	871	15	876	2	0	893	9	10	10	0	29	0	4	5	0	9	1802
1 Hr Totals																					
7:00 - 8:00	3	421	1	0	425	10	445	1	0	456	4	3	4	0	11	0	3	3	0	6	898
7:15 - 8:15	5	447	1	0	453	9	458	0	0	467	5	4	6	0	15	0	4	4	0	8	943
7:30 - 8:30	6	446	3	0	455	9	476	1	0	486	5	2	6	0	13	0	4	2	0	6	960
7:45 - 8:45	6	441	5	0	452	6	467	1	0	474	4	5	5	0	14	0	3	2	0	5	945
8:00 - 9:00	6	435	5	0	446	5	431	1	0	437	5	7	6	0	18	0	1	2	0	3	904
PEAK HOUR																					
7:30 - 8:30	6	446	3	0	455	9	476	1	0	486	5	2	6	0	13	0	4	2	0	6	960
PM																					
4:00 - 4:15	1	178	1	0	180	3	238	1	1	243	2	5	2	0	9	0	1	0	0	1	433
4:15 - 4:30	1	164	2	0	167	3	183	0	1	187	0	0	2	0	2	0	2	0	0	2	358
4:30 - 4:45	3	214	4	0	221	1	212	0	1	214	0	1	3	0	4	1	0	1	0	2	441
4:45 - 5:00	0	240	2	1	243	4	200	2	1	207	2	3	2	0	7	1	2	0	0	3	460
5:00 - 5:15	1	244	4	0	249	3	151	0	1	155	3	6	6	0	15	0	2	0	0	2	421
5:15 - 5:30	2	203	0	0	205	2	157	1	1	161	0	0	3	0	3	0	0	0	0	0	369
5:30 - 5:45	0	147	0	0	147	1	166	0	0	167	1	4	2	0	7	0	0	0	0	0	321
5:45 - 6:00	0	151	2	0	153	2	163	0	0	165	0	0	1	0	1	0	0	0	0	0	319
2 Hr Totals	8	1541	15	1	1565	19	1470	4	6	1499	8	19	21	0	48	2	7	1	0	10	3122
1 Hr Totals																					
4:00 - 5:00	5	796	9	1	811	11	833	3	4	851	4	9	9	0	22	2	5	1	0	8	1692
4:15 - 5:15	5	862	12	1	880	11	746	2	4	763	5	10	13	0	28	2	6	1	0	9	1680
4:30 - 5:30	6	901	10	1	918	10	720	3	4	737	5	10	14	0	29	2	4	1	0	7	1691
4:45 - 5:45	3	834	6	1	844	10	674	3	3	690	6	13	13	0	32	1	4	0	0	5	1571
5:00 - 6:00	3	745	6	0	754	8	637	1	2	648	4	10	12	0	26	0	2	0	0	2	1430
PEAK HOUR																					
4:00 - 5:00	5	796	9	1	811	11	833	3	4	851	4	9	9	0	22	2	5	1	0	8	1692

CARS TURNING MOVEMENT COUNT - SUMMARY

Counted by: VCU

Intersection of: US 13 | **Date: August 31, 2023** | **Thursday**

and: Taylor Road | **Weather: Sunny/Warm**

Location: Accomack County, Virginia | **Entered by: SN** | **Star Rating: 4**

TIME	TRAFFIC FROM NORTH on: US 13					TRAFFIC FROM SOUTH on: US 13					TRAFFIC FROM EAST on: Taylor Road					TRAFFIC FROM WEST on: Taylor Road					TOTAL N + S + E + W
	RIGHT	THRU	LEFT	U-TN	TOTAL	RIGHT	THRU	LEFT	U-TN	TOTAL	RIGHT	THRU	LEFT	U-TN	TOTAL	RIGHT	THRU	LEFT	U-TN	TOTAL	
AM																					
7:00 - 7:15	0	76	0	0	76	3	88	1	0	92	1	0	0	0	1	0	0	0	0	0	169
7:15 - 7:30	1	93	0	0	94	1	95	0	0	96	0	2	1	0	3	0	0	2	0	2	195
7:30 - 7:45	1	97	0	0	98	4	112	0	0	116	1	0	1	0	2	0	1	1	0	2	218
7:45 - 8:00	1	106	1	0	108	2	117	0	0	119	0	1	2	0	3	0	2	0	0	2	232
8:00 - 8:15	2	97	0	0	99	2	98	0	0	100	2	1	2	0	5	0	1	1	0	2	206
8:15 - 8:30	2	95	1	0	98	1	109	1	0	111	1	0	1	0	2	0	0	0	0	0	211
8:30 - 8:45	0	100	2	0	102	1	94	0	0	95	0	3	0	0	3	0	0	1	0	1	201
8:45 - 9:00	1	97	1	0	99	1	86	0	0	87	1	3	3	0	7	0	0	0	0	0	193
2 Hr Totals	8	761	5	0	774	15	799	2	0	816	6	10	10	0	26	0	4	5	0	9	1625
1 Hr Totals																					
7:00 - 8:00	3	372	1	0	376	10	412	1	0	423	2	3	4	0	9	0	3	3	0	6	814
7:15 - 8:15	5	393	1	0	399	9	422	0	0	431	3	4	6	0	13	0	4	4	0	8	851
7:30 - 8:30	6	395	2	0	403	9	436	1	0	446	4	2	6	0	12	0	4	2	0	6	867
7:45 - 8:45	5	398	4	0	407	6	418	1	0	425	3	5	5	0	13	0	3	2	0	5	850
8:00 - 9:00	5	389	4	0	398	5	387	1	0	393	4	7	6	0	17	0	1	2	0	3	811
PEAK HOUR																					
7:30 - 8:30	6	395	2	0	403	9	436	1	0	446	4	2	6	0	12	0	4	2	0	6	867
PM																					
4:00 - 4:15	0	161	1	0	162	3	217	1	1	222	1	5	2	0	8	0	1	0	0	1	393
4:15 - 4:30	1	157	2	0	160	3	164	0	1	168	0	0	2	0	2	0	2	0	0	2	332
4:30 - 4:45	3	205	4	0	212	1	200	0	1	202	0	1	3	0	4	1	0	1	0	2	420
4:45 - 5:00	0	226	1	1	228	4	185	2	1	192	2	3	2	0	7	1	2	0	0	3	430
5:00 - 5:15	1	228	3	0	232	3	141	0	1	145	3	6	6	0	15	0	2	0	0	2	394
5:15 - 5:30	2	191	0	0	193	2	148	1	1	152	0	0	3	0	3	0	0	0	0	0	348
5:30 - 5:45	0	137	0	0	137	1	151	0	0	152	0	4	2	0	6	0	0	0	0	0	295
5:45 - 6:00	0	138	2	0	140	2	156	0	0	158	0	0	1	0	1	0	0	0	0	0	299
2 Hr Totals	7	1443	13	1	1464	19	1362	4	6	1391	6	19	21	0	46	2	7	1	0	10	2911
1 Hr Totals																					
4:00 - 5:00	4	749	8	1	762	11	766	3	4	784	3	9	9	0	21	2	5	1	0	8	1575
4:15 - 5:15	5	816	10	1	832	11	690	2	4	707	5	10	13	0	28	2	6	1	0	9	1576
4:30 - 5:30	6	850	8	1	865	10	674	3	4	691	5	10	14	0	29	2	4	1	0	7	1592
4:45 - 5:45	3	782	4	1	790	10	625	3	3	641	5	13	13	0	31	1	4	0	0	5	1467
5:00 - 6:00	3	694	5	0	702	8	596	1	2	607	3	10	12	0	25	0	2	0	0	2	1336
PEAK HOUR																					
4:00 - 5:00	4	749	8	1	762	11	766	3	4	784	3	9	9	0	21	2	5	1	0	8	1575

MEDIUMS TURNING MOVEMENT COUNT - SUMMARY

Counted by: VCU

Intersection of: US 13 | Date: August 31, 2023 | Thursday

and: Taylor Road | Weather: Sunny/Warm

Location: Accomack County, Virginia | Entered by: SN | Star Rating: 4

TIME	TRAFFIC FROM NORTH on: US 13					TRAFFIC FROM SOUTH on: US 13					TRAFFIC FROM EAST on: Taylor Road					TRAFFIC FROM WEST on: Taylor Road					TOTAL N + S + E + W
	RIGHT	THRU	LEFT	U-TN	TOTAL	RIGHT	THRU	LEFT	U-TN	TOTAL	RIGHT	THRU	LEFT	U-TN	TOTAL	RIGHT	THRU	LEFT	U-TN	TOTAL	
AM																					
7:00 - 7:15	0	1	0	0	1	0	1	0	0	1	1	0	0	0	1	0	0	0	0	0	3
7:15 - 7:30	0	3	0	0	3	0	2	0	0	2	1	0	0	0	1	0	0	0	0	0	6
7:30 - 7:45	0	5	0	0	5	0	2	0	0	2	0	0	0	0	0	0	0	0	0	0	7
7:45 - 8:00	0	9	0	0	9	0	8	0	0	8	0	0	0	0	0	0	0	0	0	0	17
8:00 - 8:15	0	7	0	0	7	0	2	0	0	2	1	0	0	0	1	0	0	0	0	0	10
8:15 - 8:30	0	3	1	0	4	0	5	0	0	5	0	0	0	0	0	0	0	0	0	0	9
8:30 - 8:45	0	2	0	0	2	0	4	0	0	4	0	0	0	0	0	0	0	0	0	0	6
8:45 - 9:00	0	9	0	0	9	0	4	0	0	4	0	0	0	0	0	0	0	0	0	0	13
2 Hr Totals	0	39	1	0	40	0	28	0	0	28	3	0	0	0	3	0	0	0	0	0	71
1 Hr Totals																					
7:00 - 8:00	0	18	0	0	18	0	13	0	0	13	2	0	0	0	2	0	0	0	0	0	33
7:15 - 8:15	0	24	0	0	24	0	14	0	0	14	2	0	0	0	2	0	0	0	0	0	40
7:30 - 8:30	0	24	1	0	25	0	17	0	0	17	1	0	0	0	1	0	0	0	0	0	43
7:45 - 8:45	0	21	1	0	22	0	19	0	0	19	1	0	0	0	1	0	0	0	0	0	42
8:00 - 9:00	0	21	1	0	22	0	15	0	0	15	1	0	0	0	1	0	0	0	0	0	38
PEAK HOUR																					
7:30 - 8:30	0	24	1	0	25	0	17	0	0	17	1	0	0	0	1	0	0	0	0	0	43
PM																					
4:00 - 4:15	1	11	0	0	12	0	8	0	0	8	1	0	0	0	1	0	0	0	0	0	21
4:15 - 4:30	0	2	0	0	2	0	6	0	0	6	0	0	0	0	0	0	0	0	0	0	8
4:30 - 4:45	0	8	0	0	8	0	5	0	0	5	0	0	0	0	0	0	0	0	0	0	13
4:45 - 5:00	0	3	1	0	4	0	7	0	0	7	0	0	0	0	0	0	0	0	0	0	11
5:00 - 5:15	0	7	1	0	8	0	3	0	0	3	0	0	0	0	0	0	0	0	0	0	11
5:15 - 5:30	0	3	0	0	3	0	2	0	0	2	0	0	0	0	0	0	0	0	0	0	5
5:30 - 5:45	0	4	0	0	4	0	3	0	0	3	1	0	0	0	1	0	0	0	0	0	8
5:45 - 6:00	0	2	0	0	2	0	1	0	0	1	0	0	0	0	0	0	0	0	0	0	3
2 Hr Totals	1	40	2	0	43	0	35	0	0	35	2	0	0	0	2	0	0	0	0	0	80
1 Hr Totals																					
4:00 - 5:00	1	24	1	0	26	0	26	0	0	26	1	0	0	0	1	0	0	0	0	0	53
4:15 - 5:15	0	20	2	0	22	0	21	0	0	21	0	0	0	0	0	0	0	0	0	0	43
4:30 - 5:30	0	21	2	0	23	0	17	0	0	17	0	0	0	0	0	0	0	0	0	0	40
4:45 - 5:45	0	17	2	0	19	0	15	0	0	15	1	0	0	0	1	0	0	0	0	0	35
5:00 - 6:00	0	16	1	0	17	0	9	0	0	9	1	0	0	0	1	0	0	0	0	0	27
PEAK HOUR																					
4:00 - 5:00	1	24	1	0	26	0	26	0	0	26	1	0	0	0	1	0	0	0	0	0	53

HEAVY TRUCKS TURNING MOVEMENT COUNT - SUMMARY

Counted by: VCU

Intersection of: US 13 **Date: August 31, 2023** **Thursday**

and: Taylor Road **Weather: Sunny/Warm**

Location: Accomack County, Virginia **Entered by: SN** **Star Rating: 4**

TIME	TRAFFIC FROM NORTH on: US 13					TRAFFIC FROM SOUTH on: US 13					TRAFFIC FROM EAST on: Taylor Road					TRAFFIC FROM WEST on: Taylor Road					TOTAL N + S + E + W
	RIGHT	THRU	LEFT	U-TN	TOTAL	RIGHT	THRU	LEFT	U-TN	TOTAL	RIGHT	THRU	LEFT	U-TN	TOTAL	RIGHT	THRU	LEFT	U-TN	TOTAL	
AM																					
7:00 - 7:15	0	10	0	0	10	0	5	0	0	5	0	0	0	0	0	0	0	0	0	0	15
7:15 - 7:30	0	9	0	0	9	0	5	0	0	5	0	0	0	0	0	0	0	0	0	0	14
7:30 - 7:45	0	5	0	0	5	0	5	0	0	5	0	0	0	0	0	0	0	0	0	0	10
7:45 - 8:00	0	7	0	0	7	0	5	0	0	5	0	0	0	0	0	0	0	0	0	0	12
8:00 - 8:15	0	9	0	0	9	0	7	0	0	7	0	0	0	0	0	0	0	0	0	0	16
8:15 - 8:30	0	6	0	0	6	0	6	0	0	6	0	0	0	0	0	0	0	0	0	0	12
8:30 - 8:45	1	0	0	0	1	0	12	0	0	12	0	0	0	0	0	0	0	0	0	0	13
8:45 - 9:00	0	10	0	0	10	0	4	0	0	4	0	0	0	0	0	0	0	0	0	0	14
2 Hr Totals	1	56	0	0	57	0	49	0	0	49	0	0	0	0	0	0	0	0	0	0	106
1 Hr Totals																					
7:00 - 8:00	0	31	0	0	31	0	20	0	0	20	0	0	0	0	0	0	0	0	0	0	51
7:15 - 8:15	0	30	0	0	30	0	22	0	0	22	0	0	0	0	0	0	0	0	0	0	52
7:30 - 8:30	0	27	0	0	27	0	23	0	0	23	0	0	0	0	0	0	0	0	0	0	50
7:45 - 8:45	1	22	0	0	23	0	30	0	0	30	0	0	0	0	0	0	0	0	0	0	53
8:00 - 9:00	1	25	0	0	26	0	29	0	0	29	0	0	0	0	0	0	0	0	0	0	55
PEAK HOUR																					
7:30 - 8:30	0	27	0	0	27	0	23	0	0	23	0	0	0	0	0	0	0	0	0	0	50
PM																					
4:00 - 4:15	0	6	0	0	6	0	13	0	0	13	0	0	0	0	0	0	0	0	0	0	19
4:15 - 4:30	0	5	0	0	5	0	13	0	0	13	0	0	0	0	0	0	0	0	0	0	18
4:30 - 4:45	0	1	0	0	1	0	7	0	0	7	0	0	0	0	0	0	0	0	0	0	8
4:45 - 5:00	0	11	0	0	11	0	8	0	0	8	0	0	0	0	0	0	0	0	0	0	19
5:00 - 5:15	0	9	0	0	9	0	7	0	0	7	0	0	0	0	0	0	0	0	0	0	16
5:15 - 5:30	0	9	0	0	9	0	7	0	0	7	0	0	0	0	0	0	0	0	0	0	16
5:30 - 5:45	0	6	0	0	6	0	12	0	0	12	0	0	0	0	0	0	0	0	0	0	18
5:45 - 6:00	0	11	0	0	11	0	6	0	0	6	0	0	0	0	0	0	0	0	0	0	17
2 Hr Totals	0	58	0	0	58	0	73	0	0	73	0	0	0	0	0	0	0	0	0	0	131
1 Hr Totals																					
4:00 - 5:00	0	23	0	0	23	0	41	0	0	41	0	0	0	0	0	0	0	0	0	0	64
4:15 - 5:15	0	26	0	0	26	0	35	0	0	35	0	0	0	0	0	0	0	0	0	0	61
4:30 - 5:30	0	30	0	0	30	0	29	0	0	29	0	0	0	0	0	0	0	0	0	0	59
4:45 - 5:45	0	35	0	0	35	0	34	0	0	34	0	0	0	0	0	0	0	0	0	0	69
5:00 - 6:00	0	35	0	0	35	0	32	0	0	32	0	0	0	0	0	0	0	0	0	0	67
PEAK HOUR																					
4:00 - 5:00	0	23	0	0	23	0	41	0	0	41	0	0	0	0	0	0	0	0	0	0	64

BICYCLES TURNING MOVEMENT COUNT - SUMMARY

Counted by: VCU

Intersection of: US 13 | Date: August 31, 2023 | Thursday

and: Taylor Road | Weather: Sunny/Warm

Location: Accomack County, Virginia | Entered by: SN | Star Rating: 4

TIME	TRAFFIC FROM NORTH on: US 13					TRAFFIC FROM SOUTH on: US 13					TRAFFIC FROM EAST on: Taylor Road					TRAFFIC FROM WEST on: Taylor Road					TOTAL N + S + E + W
	RIGHT	THRU	LEFT	U-TN	TOTAL	RIGHT	THRU	LEFT	U-TN	TOTAL	RIGHT	THRU	LEFT	U-TN	TOTAL	RIGHT	THRU	LEFT	U-TN	TOTAL	
AM																					
7:00 - 7:15	0	0	0	0	0	0	0	0	0	0	0	0	0	0	0	0	0	0	0	0	0
7:15 - 7:30	0	0	0	0	0	0	0	0	0	0	0	0	0	0	0	0	0	0	0	0	0
7:30 - 7:45	0	0	0	0	0	0	0	0	0	0	0	0	0	0	0	0	0	0	0	0	0
7:45 - 8:00	0	0	0	0	0	0	0	0	0	0	0	0	0	0	0	0	0	0	0	0	0
8:00 - 8:15	0	0	0	0	0	0	0	0	0	0	0	0	0	0	0	0	0	0	0	0	0
8:15 - 8:30	0	0	0	0	0	0	0	0	0	0	0	0	0	0	0	0	0	0	0	0	0
8:30 - 8:45	0	0	0	0	0	0	0	0	0	0	0	0	0	0	0	0	0	0	0	0	0
8:45 - 9:00	0	0	0	0	0	0	0	0	0	0	0	0	0	0	0	0	0	0	0	0	0
2 Hr Totals	0	0	0	0	0	0	0	0	0	0	0	0	0	0	0	0	0	0	0	0	0
1 Hr Totals																					
7:00 - 8:00	0	0	0	0	0	0	0	0	0	0	0	0	0	0	0	0	0	0	0	0	0
7:15 - 8:15	0	0	0	0	0	0	0	0	0	0	0	0	0	0	0	0	0	0	0	0	0
7:30 - 8:30	0	0	0	0	0	0	0	0	0	0	0	0	0	0	0	0	0	0	0	0	0
7:45 - 8:45	0	0	0	0	0	0	0	0	0	0	0	0	0	0	0	0	0	0	0	0	0
8:00 - 9:00	0	0	0	0	0	0	0	0	0	0	0	0	0	0	0	0	0	0	0	0	0
PEAK HOUR																					
7:30 - 8:30	0	0	0	0	0	0	0	0	0	0	0	0	0	0	0	0	0	0	0	0	0
PM																					
4:00 - 4:15	0	0	0	0	0	0	0	0	0	0	0	0	0	0	0	0	0	0	0	0	0
4:15 - 4:30	0	0	0	0	0	0	0	0	0	0	0	0	0	0	0	0	0	0	0	0	0
4:30 - 4:45	0	0	0	0	0	0	0	0	0	0	0	0	0	0	0	0	0	0	0	0	0
4:45 - 5:00	0	0	0	0	0	0	0	0	0	0	0	0	0	0	0	0	0	0	0	0	0
5:00 - 5:15	0	0	0	0	0	0	0	0	0	0	0	0	0	0	0	0	0	0	0	0	0
5:15 - 5:30	0	0	0	0	0	0	0	0	0	0	0	0	0	0	0	0	0	0	0	0	0
5:30 - 5:45	0	0	0	0	0	0	0	0	0	0	0	0	0	0	0	0	0	0	0	0	0
5:45 - 6:00	0	0	0	0	0	0	0	0	0	0	0	0	0	0	0	0	0	0	0	0	0
2 Hr Totals	0	0	0	0	0	0	0	0	0	0	0	0	0	0	0	0	0	0	0	0	0
1 Hr Totals																					
4:00 - 5:00	0	0	0	0	0	0	0	0	0	0	0	0	0	0	0	0	0	0	0	0	0
4:15 - 5:15	0	0	0	0	0	0	0	0	0	0	0	0	0	0	0	0	0	0	0	0	0
4:30 - 5:30	0	0	0	0	0	0	0	0	0	0	0	0	0	0	0	0	0	0	0	0	0
4:45 - 5:45	0	0	0	0	0	0	0	0	0	0	0	0	0	0	0	0	0	0	0	0	0
5:00 - 6:00	0	0	0	0	0	0	0	0	0	0	0	0	0	0	0	0	0	0	0	0	0
PEAK HOUR																					
4:00 - 5:00	0	0	0	0	0	0	0	0	0	0	0	0	0	0	0	0	0	0	0	0	0

PEDESTRIAN AND BICYCLE OBSERVATIONS - SUMMARY

Counted by: VCU

Intersection of: US 13 | Date: August 31, 2023 | Thursday

and: Taylor Road | Weather: Sunny/Warm

Location: Accomack County, Virginia | Entered by: SN | Star Rating: 4

TIME	NORTH LEG US 13		SOUTH LEG US 13	
	Pedestrians	Bicycles	Pedestrians	Bicycles
AM				
7:00 - 7:15	0	0	0	0
7:15 - 7:30	0	0	0	0
7:30 - 7:45	0	0	0	0
7:45 - 8:00	0	0	0	0
8:00 - 8:15	0	0	0	0
8:15 - 8:30	0	0	0	0
8:30 - 8:45	0	0	0	0
8:45 - 9:00	0	0	0	0
TOTALS	0	0	0	0
PM				
4:00 - 4:15	0	0	0	0
4:15 - 4:30	0	0	0	0
4:30 - 4:45	0	0	0	0
4:45 - 5:00	0	0	0	0
5:00 - 5:15	0	0	0	0
5:15 - 5:30	0	0	0	0
5:30 - 5:45	0	0	0	0
5:45 - 6:00	0	0	0	0
TOTALS	0	0	0	0

	EAST LEG Taylor Road		WEST LEG Taylor Road	
	Pedestrians	Bicycles	Pedestrians	Bicycles
AM				
7:00 - 7:15	0	0	0	0
7:15 - 7:30	0	0	0	0
7:30 - 7:45	0	0	0	0
7:45 - 8:00	0	0	0	0
8:00 - 8:15	0	0	0	0
8:15 - 8:30	0	0	0	0
8:30 - 8:45	0	0	0	0
8:45 - 9:00	0	0	0	0
TOTALS	0	0	0	0
PM				
4:00 - 4:15	0	0	0	0
4:15 - 4:30	1	0	0	0
4:30 - 4:45	0	0	0	0
4:45 - 5:00	0	0	0	0
5:00 - 5:15	0	0	0	0
5:15 - 5:30	0	0	0	0
5:30 - 5:45	0	0	0	0
5:45 - 6:00	0	0	0	0
TOTALS	1	0	0	0

TOTALS TURNING MOVEMENT COUNT - SUMMARY

Counted by: VCU

Intersection of: US 13 Date: September 02, 2023 Saturday

and: Taylor Road Weather: Sunny/Warm

Location: Accomack County, Virginia Entered by: SN Star Rating: 4

TIME	TRAFFIC FROM NORTH on: US 13					TRAFFIC FROM SOUTH on: US 13					TRAFFIC FROM EAST on: Taylor Road					TRAFFIC FROM WEST on: Taylor Road					TOTAL N + S + E + W
	RIGHT	THRU	LEFT	U-TN	TOTAL	RIGHT	THRU	LEFT	U-TN	TOTAL	RIGHT	THRU	LEFT	U-TN	TOTAL	RIGHT	THRU	LEFT	U-TN	TOTAL	
AM																					
9:00 - 9:15	0	164	0	0	164	1	197	1	0	199	0	0	2	0	2	0	0	0	0	0	365
9:15 - 9:30	3	164	3	0	170	4	237	1	0	242	0	1	1	0	2	1	0	0	0	1	415
9:30 - 9:45	0	157	1	0	158	2	241	0	0	243	0	0	2	0	2	0	1	0	0	1	404
9:45 - 10:00	0	157	0	0	157	2	228	1	0	231	1	3	3	0	7	0	0	0	0	0	395
10:00 - 10:15	1	194	0	0	195	5	249	0	0	254	0	2	4	0	6	0	0	0	0	0	455
10:15 - 10:30	0	210	0	0	210	2	285	0	0	287	2	2	3	0	7	0	1	0	0	1	505
10:30 - 10:45	2	183	2	0	187	3	306	2	1	312	0	0	1	0	1	1	1	0	0	2	502
10:45 - 11:00	1	215	1	0	217	7	315	0	3	325	0	3	2	0	5	0	0	0	0	0	547
11:00 - 11:15	1	223	0	0	224	2	277	2	1	282	2	2	3	0	7	0	1	0	0	1	514
11:15 - 11:30	0	230	1	0	231	2	321	0	1	324	0	3	3	0	6	0	1	0	0	1	562
11:30 - 11:45	0	232	0	0	232	2	303	2	1	308	1	2	1	0	4	0	3	0	0	3	547
11:45 - 12:00	0	232	0	0	232	4	297	1	0	302	0	1	6	0	7	0	4	1	0	5	546
12:00 - 12:15	2	200	1	0	203	3	303	1	1	308	5	1	5	0	11	1	0	2	0	3	525
12:15 - 12:30	1	203	0	1	205	3	329	1	2	335	1	0	4	0	5	0	0	0	0	0	545
12:30 - 12:45	0	224	4	0	228	2	297	2	0	301	1	1	1	0	3	0	2	0	1	3	535
12:45 - 1:00	0	227	1	0	228	3	344	1	1	349	1	0	1	0	2	0	0	0	0	0	579
1:00 - 1:15	1	213	3	0	217	2	265	1	0	268	1	1	1	0	3	0	0	0	0	0	488
1:15 - 1:30	0	200	0	0	200	0	306	0	2	308	0	0	1	0	1	0	0	0	0	0	509
1:30 - 1:45	0	234	0	0	234	0	276	0	0	276	0	0	1	0	1	0	0	0	0	0	511
1:45 - 2:00	1	183	1	0	185	3	268	2	1	274	3	1	1	0	5	2	0	1	0	3	467
2:00 - 2:15	0	220	1	0	221	2	242	2	1	247	1	2	2	0	5	0	0	2	0	2	475
2:15 - 2:30	0	233	0	0	233	0	323	1	0	324	1	0	0	0	1	0	0	0	0	0	558
2:30 - 2:45	2	243	4	2	251	2	305	0	2	309	2	0	1	0	3	0	1	0	0	1	564
2:45 - 3:00	2	210	0	0	212	3	231	0	0	234	0	2	3	0	5	0	0	0	0	0	451
6 Hr Totals	17	4951	23	3	4994	59	6745	21	17	6842	22	27	52	0	101	5	15	6	1	27	11964
1 Hr Totals																					
9:00 - 10:00	3	642	4	0	649	9	903	3	0	915	1	4	8	0	13	1	1	0	0	2	1579
9:15 - 10:15	4	672	4	0	680	13	955	2	0	970	1	6	10	0	17	1	1	0	0	2	1669
9:30 - 10:30	1	718	1	0	720	11	1003	1	0	1015	3	7	12	0	22	0	2	0	0	2	1759
9:45 - 10:45	3	744	2	0	749	12	1068	3	1	1084	3	7	11	0	21	1	2	0	0	3	1857
10:00 - 11:00	4	802	3	0	809	17	1155	2	4	1178	2	7	10	0	19	1	2	0	0	3	2009
10:15 - 11:15	4	831	3	0	838	14	1183	4	5	1206	4	7	9	0	20	1	3	0	0	4	2068
10:30 - 11:30	4	851	4	0	859	14	1219	4	6	1243	2	8	9	0	19	1	3	0	0	4	2125
10:45 - 11:45	2	900	2	0	904	13	1216	4	6	1239	3	10	9	0	22	0	5	0	0	5	2170
11:00 - 12:00	1	917	1	0	919	10	1198	5	3	1216	3	8	13	0	24	0	9	1	0	10	2169
11:15 - 12:15	2	894	2	0	898	11	1224	4	3	1242	6	7	15	0	28	1	8	3	0	12	2180
11:30 - 12:30	3	867	1	1	872	12	1232	5	4	1253	7	4	16	0	27	1	7	3	0	11	2163
11:45 - 12:45	3	859	5	1	868	12	1226	5	3	1246	7	3	16	0	26	1	6	3	1	11	2151
12:00 - 1:00	3	854	6	1	864	11	1273	5	4	1293	8	2	11	0	21	1	2	2	1	6	2184
12:15 - 1:15	2	867	8	1	878	10	1235	5	3	1253	4	2	7	0	13	0	2	0	1	3	2147
12:30 - 1:30	1	864	8	0	873	7	1212	4	3	1226	3	2	4	0	9	0	2	0	1	3	2111
12:45 - 1:45	1	874	4	0	879	5	1191	2	3	1201	2	1	4	0	7	0	0	0	0	0	2087
1:00 - 2:00	2	830	4	0	836	5	1115	3	3	1126	4	2	4	0	10	2	0	1	0	3	1975
1:15 - 2:15	1	837	2	0	840	5	1092	4	4	1105	4	3	5	0	12	2	0	3	0	5	1962
1:30 - 2:30	1	870	2	0	873	5	1109	5	2	1121	5	3	4	0	12	2	0	3	0	5	2011
1:45 - 2:45	3	879	6	2	890	7	1138	5	4	1154	7	3	4	0	14	2	1	3	0	6	2064
2:00 - 3:00	4	906	5	2	917	7	1101	3	3	1114	4	4	6	0	14	0	1	2	0	3	2048
PEAK HOUR																					
12:00 - 1:00	3	854	6	1	864	11	1273	5	4	1293	8	2	11	0	21	1	2	2	1	6	2184

CARS TURNING MOVEMENT COUNT - SUMMARY

Counted by: VCU

Intersection of: US 13 | Date: September 02, 2023 | Saturday

and: Taylor Road | Weather: Sunny/Warm

Location: Accomack County, Virginia | Entered by: SN | Star Rating: 4

TIME	TRAFFIC FROM NORTH on: US 13					TRAFFIC FROM SOUTH on: US 13					TRAFFIC FROM EAST on: Taylor Road					TRAFFIC FROM WEST on: Taylor Road					TOTAL N + S + E + W
	RIGHT	THRU	LEFT	U-TN	TOTAL	RIGHT	THRU	LEFT	U-TN	TOTAL	RIGHT	THRU	LEFT	U-TN	TOTAL	RIGHT	THRU	LEFT	U-TN	TOTAL	
AM																					
9:00 - 9:15	0	161	0	0	161	1	191	1	0	193	0	0	2	0	2	0	0	0	0	0	356
9:15 - 9:30	3	158	2	0	163	4	227	1	0	232	0	1	1	0	2	1	0	0	0	1	398
9:30 - 9:45	0	150	1	0	151	2	240	0	0	242	0	0	1	0	1	0	1	0	0	1	395
9:45 - 10:00	0	154	0	0	154	2	224	1	0	227	1	3	3	0	7	0	0	0	0	0	388
10:00 - 10:15	1	190	0	0	191	5	248	0	0	253	0	2	4	0	6	0	0	0	0	0	450
10:15 - 10:30	0	206	0	0	206	2	273	0	0	275	2	2	3	0	7	0	1	0	0	1	489
10:30 - 10:45	2	176	2	0	180	3	300	2	1	306	0	0	1	0	1	1	1	0	0	2	489
10:45 - 11:00	1	212	1	0	214	7	310	0	3	320	0	3	2	0	5	0	0	0	0	0	539
11:00 - 11:15	1	218	0	0	219	2	273	2	1	278	2	2	3	0	7	0	1	0	0	1	505
11:15 - 11:30	0	220	1	0	221	1	317	0	1	319	0	3	3	0	6	0	1	0	0	1	547
11:30 - 11:45	0	227	0	0	227	2	296	2	1	301	1	2	1	0	4	0	3	0	0	3	535
11:45 - 12:00	0	226	0	0	226	4	290	1	0	295	0	1	6	0	7	0	4	1	0	5	533
12:00 - 12:15	2	197	1	0	200	3	300	1	1	305	5	1	5	0	11	1	0	2	0	3	519
12:15 - 12:30	1	195	0	1	197	3	323	1	2	329	1	0	4	0	5	0	0	0	0	0	531
12:30 - 12:45	0	221	4	0	225	2	295	2	0	299	0	1	1	0	2	0	2	0	1	3	529
12:45 - 1:00	0	223	1	0	224	3	339	1	1	344	1	0	1	0	2	0	0	0	0	0	570
1:00 - 1:15	1	208	3	0	212	2	254	1	0	257	0	1	1	0	2	0	0	0	0	0	471
1:15 - 1:30	0	194	0	0	194	0	303	0	2	305	0	0	1	0	1	0	0	0	0	0	500
1:30 - 1:45	0	232	0	0	232	0	271	0	0	271	0	0	1	0	1	0	0	0	0	0	504
1:45 - 2:00	1	179	1	0	181	3	266	2	1	272	3	1	1	0	5	2	0	1	0	3	461
2:00 - 2:15	0	219	1	0	220	2	238	2	1	243	1	2	2	0	5	0	0	2	0	2	470
2:15 - 2:30	0	229	0	0	229	0	315	1	0	316	1	0	0	0	1	0	0	0	0	0	546
2:30 - 2:45	2	240	4	2	248	2	299	0	2	303	2	0	1	0	3	0	1	0	0	1	555
2:45 - 3:00	2	206	0	0	208	3	226	0	0	229	0	2	3	0	5	0	0	0	0	0	442
6 Hr Totals	17	4841	22	3	4883	58	6618	21	17	6714	20	27	51	0	98	5	15	6	1	27	11722
1 Hr Totals																					
9:00 - 10:00	3	623	3	0	629	9	882	3	0	894	1	4	7	0	12	1	1	0	0	2	1537
9:15 - 10:15	4	652	3	0	659	13	939	2	0	954	1	6	9	0	16	1	1	0	0	2	1631
9:30 - 10:30	1	700	1	0	702	11	985	1	0	997	3	7	11	0	21	0	2	0	0	2	1722
9:45 - 10:45	3	726	2	0	731	12	1045	3	1	1061	3	7	11	0	21	1	2	0	0	3	1816
10:00 - 11:00	4	784	3	0	791	17	1131	2	4	1154	2	7	10	0	19	1	2	0	0	3	1967
10:15 - 11:15	4	812	3	0	819	14	1156	4	5	1179	4	7	9	0	20	1	3	0	0	4	2022
10:30 - 11:30	4	826	4	0	834	13	1200	4	6	1223	2	8	9	0	19	1	3	0	0	4	2080
10:45 - 11:45	2	877	2	0	881	12	1196	4	6	1218	3	10	9	0	22	0	5	0	0	5	2126
11:00 - 12:00	1	891	1	0	893	9	1176	5	3	1193	3	8	13	0	24	0	9	1	0	10	2120
11:15 - 12:15	2	870	2	0	874	10	1203	4	3	1220	6	7	15	0	28	1	8	3	0	12	2134
11:30 - 12:30	3	845	1	1	850	12	1209	5	4	1230	7	4	16	0	27	1	7	3	0	11	2118
11:45 - 12:45	3	839	5	1	848	12	1208	5	3	1228	6	3	16	0	25	1	6	3	1	11	2112
12:00 - 1:00	3	836	6	1	846	11	1257	5	4	1277	7	2	11	0	20	1	2	2	1	6	2149
12:15 - 1:15	2	847	8	1	858	10	1211	5	3	1229	2	2	7	0	11	0	2	0	1	3	2101
12:30 - 1:30	1	846	8	0	855	7	1191	4	3	1205	1	2	4	0	7	0	2	0	1	3	2070
12:45 - 1:45	1	857	4	0	862	5	1167	2	3	1177	1	1	4	0	6	0	0	0	0	0	2045
1:00 - 2:00	2	813	4	0	819	5	1094	3	3	1105	3	2	4	0	9	2	0	1	0	3	1936
1:15 - 2:15	1	824	2	0	827	5	1078	4	4	1091	4	3	5	0	12	2	0	3	0	5	1935
1:30 - 2:30	1	859	2	0	862	5	1090	5	2	1102	5	3	4	0	12	2	0	3	0	5	1981
1:45 - 2:45	3	867	6	2	878	7	1118	5	4	1134	7	3	4	0	14	2	1	3	0	6	2032
2:00 - 3:00	4	894	5	2	905	7	1078	3	3	1091	4	4	6	0	14	0	1	2	0	3	2013
PEAK HOUR																					
12:00 - 1:00	3	836	6	1	846	11	1257	5	4	1277	7	2	11	0	20	1	2	2	1	6	2149

MEDIUMS TURNING MOVEMENT COUNT - SUMMARY

Counted by: VCU

Intersection of: US 13 | Date: September 02, 2023 | Saturday

and: Taylor Road | Weather: Sunny/Warm

Location: Accomack County, Virginia | Entered by: SN | Star Rating: 4

TIME	TRAFFIC FROM NORTH on: US 13					TRAFFIC FROM SOUTH on: US 13					TRAFFIC FROM EAST on: Taylor Road					TRAFFIC FROM WEST on: Taylor Road					TOTAL N + S + E + W
	RIGHT	THRU	LEFT	U-TN	TOTAL	RIGHT	THRU	LEFT	U-TN	TOTAL	RIGHT	THRU	LEFT	U-TN	TOTAL	RIGHT	THRU	LEFT	U-TN	TOTAL	
AM																					
9:00 - 9:15	0	1	0	0	1	0	4	0	0	4	0	0	0	0	0	0	0	0	0	0	5
9:15 - 9:30	0	2	1	0	3	0	5	0	0	5	0	0	0	0	0	0	0	0	0	0	8
9:30 - 9:45	0	1	0	0	1	0	1	0	0	1	0	0	1	0	1	0	0	0	0	0	3
9:45 - 10:00	0	2	0	0	2	0	1	0	0	1	0	0	0	0	0	0	0	0	0	0	3
10:00 - 10:15	0	2	0	0	2	0	1	0	0	1	0	0	0	0	0	0	0	0	0	0	3
10:15 - 10:30	0	1	0	0	1	0	5	0	0	5	0	0	0	0	0	0	0	0	0	0	6
10:30 - 10:45	0	3	0	0	3	0	2	0	0	2	0	0	0	0	0	0	0	0	0	0	5
10:45 - 11:00	0	1	0	0	1	0	4	0	0	4	0	0	0	0	0	0	0	0	0	0	5
11:00 - 11:15	0	2	0	0	2	0	2	0	0	2	0	0	0	0	0	0	0	0	0	0	4
11:15 - 11:30	0	3	0	0	3	1	1	0	0	2	0	0	0	0	0	0	0	0	0	0	5
11:30 - 11:45	0	2	0	0	2	0	5	0	0	5	0	0	0	0	0	0	0	0	0	0	7
11:45 - 12:00	0	3	0	0	3	0	2	0	0	2	0	0	0	0	0	0	0	0	0	0	5
12:00 - 12:15	0	0	0	0	0	0	1	0	0	1	0	0	0	0	0	0	0	0	0	0	1
12:15 - 12:30	0	6	0	0	6	0	3	0	0	3	0	0	0	0	0	0	0	0	0	0	9
12:30 - 12:45	0	1	0	0	1	0	0	0	0	0	1	0	0	0	1	0	0	0	0	0	2
12:45 - 1:00	0	2	0	0	2	0	2	0	0	2	0	0	0	0	0	0	0	0	0	0	4
1:00 - 1:15	0	3	0	0	3	0	4	0	0	4	0	0	0	0	0	0	0	0	0	0	7
1:15 - 1:30	0	2	0	0	2	0	1	0	0	1	0	0	0	0	0	0	0	0	0	0	3
1:30 - 1:45	0	1	0	0	1	0	2	0	0	2	0	0	0	0	0	0	0	0	0	0	3
1:45 - 2:00	0	2	0	0	2	0	0	0	0	0	0	0	0	0	0	0	0	0	0	0	2
2:00 - 2:15	0	1	0	0	1	0	3	0	0	3	0	0	0	0	0	0	0	0	0	0	4
2:15 - 2:30	0	0	0	0	0	0	2	0	0	2	0	0	0	0	0	0	0	0	0	0	2
2:30 - 2:45	0	0	0	0	0	0	0	0	0	0	0	0	0	0	0	0	0	0	0	0	0
2:45 - 3:00	0	1	0	0	1	0	3	0	0	3	0	0	0	0	0	0	0	0	0	0	4
6 Hr Totals	0	42	1	0	43	1	54	0	0	55	1	0	1	0	2	0	0	0	0	0	100
1 Hr Totals																					
9:00 - 10:00	0	6	1	0	7	0	11	0	0	11	0	0	1	0	1	0	0	0	0	0	19
9:15 - 10:15	0	7	1	0	8	0	8	0	0	8	0	0	1	0	1	0	0	0	0	0	17
9:30 - 10:30	0	6	0	0	6	0	8	0	0	8	0	0	1	0	1	0	0	0	0	0	15
9:45 - 10:45	0	8	0	0	8	0	9	0	0	9	0	0	0	0	0	0	0	0	0	0	17
10:00 - 11:00	0	7	0	0	7	0	12	0	0	12	0	0	0	0	0	0	0	0	0	0	19
10:15 - 11:15	0	7	0	0	7	0	13	0	0	13	0	0	0	0	0	0	0	0	0	0	20
10:30 - 11:30	0	9	0	0	9	1	9	0	0	10	0	0	0	0	0	0	0	0	0	0	19
10:45 - 11:45	0	8	0	0	8	1	12	0	0	13	0	0	0	0	0	0	0	0	0	0	21
11:00 - 12:00	0	10	0	0	10	1	10	0	0	11	0	0	0	0	0	0	0	0	0	0	21
11:15 - 12:15	0	8	0	0	8	1	9	0	0	10	0	0	0	0	0	0	0	0	0	0	18
11:30 - 12:30	0	11	0	0	11	0	11	0	0	11	0	0	0	0	0	0	0	0	0	0	22
11:45 - 12:45	0	10	0	0	10	0	6	0	0	6	1	0	0	0	1	0	0	0	0	0	17
12:00 - 1:00	0	9	0	0	9	0	6	0	0	6	1	0	0	0	1	0	0	0	0	0	16
12:15 - 1:15	0	12	0	0	12	0	9	0	0	9	1	0	0	0	1	0	0	0	0	0	22
12:30 - 1:30	0	8	0	0	8	0	7	0	0	7	1	0	0	0	1	0	0	0	0	0	16
12:45 - 1:45	0	8	0	0	8	0	9	0	0	9	0	0	0	0	0	0	0	0	0	0	17
1:00 - 2:00	0	8	0	0	8	0	7	0	0	7	0	0	0	0	0	0	0	0	0	0	15
1:15 - 2:15	0	6	0	0	6	0	6	0	0	6	0	0	0	0	0	0	0	0	0	0	12
1:30 - 2:30	0	4	0	0	4	0	7	0	0	7	0	0	0	0	0	0	0	0	0	0	11
1:45 - 2:45	0	3	0	0	3	0	5	0	0	5	0	0	0	0	0	0	0	0	0	0	8
2:00 - 3:00	0	2	0	0	2	0	8	0	0	8	0	0	0	0	0	0	0	0	0	0	10
PEAK HOUR																					
12:00 - 1:00	0	9	0	0	9	0	6	0	0	6	1	0	0	0	1	0	0	0	0	0	16

HEAVY TRUCKS TURNING MOVEMENT COUNT - SUMMARY

Counted by: VCU

Intersection of: US 13 | Date: September 02, 2023 | Saturday

and: Taylor Road | Weather: Sunny/Warm

Location: Accomack County, Virginia | Entered by: SN | Star Rating: 4

TIME	TRAFFIC FROM NORTH on: US 13					TRAFFIC FROM SOUTH on: US 13					TRAFFIC FROM EAST on: Taylor Road					TRAFFIC FROM WEST on: Taylor Road					TOTAL N + S + E + W
	RIGHT	THRU	LEFT	U-TN	TOTAL	RIGHT	THRU	LEFT	U-TN	TOTAL	RIGHT	THRU	LEFT	U-TN	TOTAL	RIGHT	THRU	LEFT	U-TN	TOTAL	
AM																					
9:00 - 9:15	0	2	0	0	2	0	2	0	0	2	0	0	0	0	0	0	0	0	0	0	4
9:15 - 9:30	0	4	0	0	4	0	5	0	0	5	0	0	0	0	0	0	0	0	0	0	9
9:30 - 9:45	0	6	0	0	6	0	0	0	0	0	0	0	0	0	0	0	0	0	0	0	6
9:45 - 10:00	0	1	0	0	1	0	3	0	0	3	0	0	0	0	0	0	0	0	0	0	4
10:00 - 10:15	0	2	0	0	2	0	0	0	0	0	0	0	0	0	0	0	0	0	0	0	2
10:15 - 10:30	0	3	0	0	3	0	7	0	0	7	0	0	0	0	0	0	0	0	0	0	10
10:30 - 10:45	0	4	0	0	4	0	4	0	0	4	0	0	0	0	0	0	0	0	0	0	8
10:45 - 11:00	0	2	0	0	2	0	1	0	0	1	0	0	0	0	0	0	0	0	0	0	3
11:00 - 11:15	0	3	0	0	3	0	2	0	0	2	0	0	0	0	0	0	0	0	0	0	5
11:15 - 11:30	0	7	0	0	7	0	3	0	0	3	0	0	0	0	0	0	0	0	0	0	10
11:30 - 11:45	0	3	0	0	3	0	2	0	0	2	0	0	0	0	0	0	0	0	0	0	5
11:45 - 12:00	0	3	0	0	3	0	5	0	0	5	0	0	0	0	0	0	0	0	0	0	8
12:00 - 12:15	0	3	0	0	3	0	2	0	0	2	0	0	0	0	0	0	0	0	0	0	5
12:15 - 12:30	0	2	0	0	2	0	3	0	0	3	0	0	0	0	0	0	0	0	0	0	5
12:30 - 12:45	0	2	0	0	2	0	2	0	0	2	0	0	0	0	0	0	0	0	0	0	4
12:45 - 1:00	0	2	0	0	2	0	3	0	0	3	0	0	0	0	0	0	0	0	0	0	5
1:00 - 1:15	0	2	0	0	2	0	7	0	0	7	1	0	0	0	1	0	0	0	0	0	10
1:15 - 1:30	0	4	0	0	4	0	2	0	0	2	0	0	0	0	0	0	0	0	0	0	6
1:30 - 1:45	0	1	0	0	1	0	3	0	0	3	0	0	0	0	0	0	0	0	0	0	4
1:45 - 2:00	0	2	0	0	2	0	2	0	0	2	0	0	0	0	0	0	0	0	0	0	4
2:00 - 2:15	0	0	0	0	0	0	1	0	0	1	0	0	0	0	0	0	0	0	0	0	1
2:15 - 2:30	0	4	0	0	4	0	6	0	0	6	0	0	0	0	0	0	0	0	0	0	10
2:30 - 2:45	0	3	0	0	3	0	6	0	0	6	0	0	0	0	0	0	0	0	0	0	9
2:45 - 3:00	0	3	0	0	3	0	2	0	0	2	0	0	0	0	0	0	0	0	0	0	5
6 Hr Totals	0	68	0	0	68	0	73	0	0	73	1	0	0	0	1	0	0	0	0	0	142
1 Hr Totals																					
9:00 - 10:00	0	13	0	0	13	0	10	0	0	10	0	0	0	0	0	0	0	0	0	0	23
9:15 - 10:15	0	13	0	0	13	0	8	0	0	8	0	0	0	0	0	0	0	0	0	0	21
9:30 - 10:30	0	12	0	0	12	0	10	0	0	10	0	0	0	0	0	0	0	0	0	0	22
9:45 - 10:45	0	10	0	0	10	0	14	0	0	14	0	0	0	0	0	0	0	0	0	0	24
10:00 - 11:00	0	11	0	0	11	0	12	0	0	12	0	0	0	0	0	0	0	0	0	0	23
10:15 - 11:15	0	12	0	0	12	0	14	0	0	14	0	0	0	0	0	0	0	0	0	0	26
10:30 - 11:30	0	16	0	0	16	0	10	0	0	10	0	0	0	0	0	0	0	0	0	0	26
10:45 - 11:45	0	15	0	0	15	0	8	0	0	8	0	0	0	0	0	0	0	0	0	0	23
11:00 - 12:00	0	16	0	0	16	0	12	0	0	12	0	0	0	0	0	0	0	0	0	0	28
11:15 - 12:15	0	16	0	0	16	0	12	0	0	12	0	0	0	0	0	0	0	0	0	0	28
11:30 - 12:30	0	11	0	0	11	0	12	0	0	12	0	0	0	0	0	0	0	0	0	0	23
11:45 - 12:45	0	10	0	0	10	0	12	0	0	12	0	0	0	0	0	0	0	0	0	0	22
12:00 - 1:00	0	9	0	0	9	0	10	0	0	10	0	0	0	0	0	0	0	0	0	0	19
12:15 - 1:15	0	8	0	0	8	0	15	0	0	15	1	0	0	0	1	0	0	0	0	0	24
12:30 - 1:30	0	10	0	0	10	0	14	0	0	14	1	0	0	0	1	0	0	0	0	0	25
12:45 - 1:45	0	9	0	0	9	0	15	0	0	15	1	0	0	0	1	0	0	0	0	0	25
1:00 - 2:00	0	9	0	0	9	0	14	0	0	14	1	0	0	0	1	0	0	0	0	0	24
1:15 - 2:15	0	7	0	0	7	0	8	0	0	8	0	0	0	0	0	0	0	0	0	0	15
1:30 - 2:30	0	7	0	0	7	0	12	0	0	12	0	0	0	0	0	0	0	0	0	0	19
1:45 - 2:45	0	9	0	0	9	0	15	0	0	15	0	0	0	0	0	0	0	0	0	0	24
2:00 - 3:00	0	10	0	0	10	0	15	0	0	15	0	0	0	0	0	0	0	0	0	0	25
PEAK HOUR																					
12:00 - 1:00	0	9	0	0	9	0	10	0	0	10	0	0	0	0	0	0	0	0	0	0	19

BICYCLES TURNING MOVEMENT COUNT - SUMMARY

Counted by: VCU

Intersection of: US 13 | Date: September 02, 2023 | Saturday

and: Taylor Road | Weather: Sunny/Warm

Location: Accomack County, Virginia | Entered by: SN | Star Rating: 4

TIME	TRAFFIC FROM NORTH on: US 13					TRAFFIC FROM SOUTH on: US 13					TRAFFIC FROM EAST on: Taylor Road					TRAFFIC FROM WEST on: Taylor Road					TOTAL N + S + E + W
	RIGHT	THRU	LEFT	U-TN	TOTAL	RIGHT	THRU	LEFT	U-TN	TOTAL	RIGHT	THRU	LEFT	U-TN	TOTAL	RIGHT	THRU	LEFT	U-TN	TOTAL	
AM																					
9:00 - 9:15	0	0	0	0	0	0	0	0	0	0	0	0	0	0	0	0	0	0	0	0	0
9:15 - 9:30	0	0	0	0	0	0	0	0	0	0	0	0	0	0	0	0	0	0	0	0	0
9:30 - 9:45	0	0	0	0	0	0	0	0	0	0	0	0	0	0	0	0	0	0	0	0	0
9:45 - 10:00	0	0	0	0	0	0	0	0	0	0	0	0	0	0	0	0	0	0	0	0	0
10:00 - 10:15	0	0	0	0	0	0	0	0	0	0	0	0	0	0	0	0	0	0	0	0	0
10:15 - 10:30	0	0	0	0	0	0	0	0	0	0	0	0	0	0	0	0	0	0	0	0	0
10:30 - 10:45	0	0	0	0	0	0	0	0	0	0	0	0	0	0	0	0	0	0	0	0	0
10:45 - 11:00	0	0	0	0	0	0	0	0	0	0	0	0	0	0	0	0	0	0	0	0	0
11:00 - 11:15	0	0	0	0	0	0	0	0	0	0	0	0	0	0	0	0	0	0	0	0	0
11:15 - 11:30	0	0	0	0	0	0	0	0	0	0	0	0	0	0	0	0	0	0	0	0	0
11:30 - 11:45	0	1	0	0	1	0	0	0	0	0	0	0	0	0	0	0	0	0	0	0	1
11:45 - 12:00	0	0	0	0	0	0	0	0	0	0	0	0	0	0	0	0	0	0	0	0	0
12:00 - 12:15	0	0	0	0	0	0	0	0	0	0	0	0	0	0	0	0	0	0	0	0	0
12:15 - 12:30	0	0	0	0	0	0	0	0	0	0	0	1	0	0	1	0	0	0	0	0	1
12:30 - 12:45	0	1	0	0	1	0	0	0	0	0	0	0	0	0	0	0	0	0	0	0	1
12:45 - 1:00	0	0	0	0	0	0	0	0	0	0	0	0	0	0	0	0	0	0	0	0	0
1:00 - 1:15	0	0	0	0	0	0	0	0	0	0	0	0	0	0	0	0	0	0	0	0	0
1:15 - 1:30	0	0	0	0	0	0	0	0	0	0	0	0	0	0	0	0	0	0	0	0	0
1:30 - 1:45	0	0	0	0	0	0	0	0	0	0	0	0	0	0	0	0	0	0	0	0	0
1:45 - 2:00	0	0	0	0	0	0	0	0	0	0	0	0	0	0	0	0	0	0	0	0	0
2:00 - 2:15	0	0	0	0	0	0	0	0	0	0	0	0	0	0	0	0	0	0	0	0	0
2:15 - 2:30	0	0	0	0	0	0	0	0	0	0	0	0	0	0	0	0	0	0	0	0	0
2:30 - 2:45	0	0	0	0	0	0	0	0	0	0	0	0	0	0	0	0	0	0	0	0	0
2:45 - 3:00	0	0	0	0	0	0	0	0	0	0	0	0	0	0	0	0	0	0	0	0	0
6 Hr Totals	0	2	0	0	2	0	0	0	0	0	0	1	0	0	1	0	0	0	0	0	3
1 Hr Totals																					
9:00 - 10:00	0	0	0	0	0	0	0	0	0	0	0	0	0	0	0	0	0	0	0	0	0
9:15 - 10:15	0	0	0	0	0	0	0	0	0	0	0	0	0	0	0	0	0	0	0	0	0
9:30 - 10:30	0	0	0	0	0	0	0	0	0	0	0	0	0	0	0	0	0	0	0	0	0
9:45 - 10:45	0	0	0	0	0	0	0	0	0	0	0	0	0	0	0	0	0	0	0	0	0
10:00 - 11:00	0	0	0	0	0	0	0	0	0	0	0	0	0	0	0	0	0	0	0	0	0
10:15 - 11:15	0	0	0	0	0	0	0	0	0	0	0	0	0	0	0	0	0	0	0	0	0
10:30 - 11:30	0	0	0	0	0	0	0	0	0	0	0	0	0	0	0	0	0	0	0	0	0
10:45 - 11:45	0	1	0	0	1	0	0	0	0	0	0	0	0	0	0	0	0	0	0	0	1
11:00 - 12:00	0	1	0	0	1	0	0	0	0	0	0	0	0	0	0	0	0	0	0	0	1
11:15 - 12:15	0	1	0	0	1	0	0	0	0	0	0	0	0	0	0	0	0	0	0	0	1
11:30 - 12:30	0	1	0	0	1	0	0	0	0	0	0	1	0	0	1	0	0	0	0	0	2
11:45 - 12:45	0	1	0	0	1	0	0	0	0	0	0	1	0	0	1	0	0	0	0	0	2
12:00 - 1:00	0	1	0	0	1	0	0	0	0	0	0	1	0	0	1	0	0	0	0	0	2
12:15 - 1:15	0	1	0	0	1	0	0	0	0	0	0	1	0	0	1	0	0	0	0	0	2
12:30 - 1:30	0	1	0	0	1	0	0	0	0	0	0	0	0	0	0	0	0	0	0	0	1
12:45 - 1:45	0	0	0	0	0	0	0	0	0	0	0	0	0	0	0	0	0	0	0	0	0
1:00 - 2:00	0	0	0	0	0	0	0	0	0	0	0	0	0	0	0	0	0	0	0	0	0
1:15 - 2:15	0	0	0	0	0	0	0	0	0	0	0	0	0	0	0	0	0	0	0	0	0
1:30 - 2:30	0	0	0	0	0	0	0	0	0	0	0	0	0	0	0	0	0	0	0	0	0
1:45 - 2:45	0	0	0	0	0	0	0	0	0	0	0	0	0	0	0	0	0	0	0	0	0
2:00 - 3:00	0	0	0	0	0	0	0	0	0	0	0	0	0	0	0	0	0	0	0	0	0
PEAK HOUR																					
12:00 - 1:00	0	1	0	0	1	0	0	0	0	0	0	1	0	0	1	0	0	0	0	0	2

PEDESTRIAN AND BICYCLE OBSERVATIONS - SUMMARY

Counted by: VCU

Intersection of: US 13 | Date: September 02, 2023 | Saturday

and: Taylor Road | Weather: Sunny/Warm

Location: Accomack County, Virginia | Entered by: SN | Star Rating: 4

TIME	NORTH LEG US 13		SOUTH LEG US 13	
	Pedestrians	Bicycles	Pedestrians	Bicycles
AM				
9:00 - 9:15	0	0	0	0
9:15 - 9:30	0	0	0	0
9:30 - 9:45	0	0	0	0
9:45 - 10:00	0	0	0	0
10:00 - 10:15	0	0	0	0
10:15 - 10:30	0	0	0	0
10:30 - 10:45	0	0	1	0
10:45 - 11:00	0	0	0	0
11:00 - 11:15	0	0	0	0
11:15 - 11:30	0	0	0	0
11:30 - 11:45	0	0	0	0
11:45 - 12:00	0	0	0	0
12:00 - 12:15	0	0	0	0
12:15 - 12:30	0	0	0	0
12:30 - 12:45	0	0	0	0
12:45 - 1:00	0	0	0	0
1:00 - 1:15	0	0	0	0
1:15 - 1:30	0	0	0	0
1:30 - 1:45	0	0	0	0
1:45 - 2:00	0	0	0	0
2:00 - 2:15	0	0	0	0
2:15 - 2:30	0	0	0	0
2:30 - 2:45	0	0	0	0
2:45 - 3:00	0	0	0	0
TOTALS	0	0	1	0

	EAST LEG Taylor Road		WEST LEG Taylor Road	
	Pedestrians	Bicycles	Pedestrians	Bicycles
AM				
9:00 - 9:15	0	0	0	0
9:15 - 9:30	0	0	0	0
9:30 - 9:45	0	0	0	0
9:45 - 10:00	0	0	0	0
10:00 - 10:15	0	0	0	0
10:15 - 10:30	0	0	0	0
10:30 - 10:45	0	0	0	0
10:45 - 11:00	0	0	0	0
11:00 - 11:15	0	0	0	0
11:15 - 11:30	0	0	0	0
11:30 - 11:45	0	0	0	0
11:45 - 12:00	0	0	0	0
12:00 - 12:15	0	0	0	0
12:15 - 12:30	0	0	0	0
12:30 - 12:45	0	0	0	0
12:45 - 1:00	0	0	0	0
1:00 - 1:15	0	0	0	0
1:15 - 1:30	0	0	0	0
1:30 - 1:45	0	0	0	0
1:45 - 2:00	0	0	0	0
2:00 - 2:15	0	0	0	0
2:15 - 2:30	0	0	0	0
2:30 - 2:45	0	0	0	0
2:45 - 3:00	0	0	2	0
TOTALS	0	0	2	0

TOTALS TURNING MOVEMENT COUNT - SUMMARY

Counted by: VCU

Intersection of: US 13 | Date: August 31, 2023 | Thursday

and: Shopping Center Access | Weather: Sunny/Warm

Location: Accomack County, Virginia | Entered by: SN | Star Rating: 4

TIME	TRAFFIC FROM NORTH on: US 13					TRAFFIC FROM SOUTH on: US 13					TRAFFIC FROM EAST on: Auto Zone Access					TRAFFIC FROM WEST on: Shopping Center Access					TOTAL N + S + E + W
	RIGHT	THRU	LEFT	U-TN	TOTAL	RIGHT	THRU	LEFT	U-TN	TOTAL	RIGHT	THRU	LEFT	U-TN	TOTAL	RIGHT	THRU	LEFT	U-TN	TOTAL	
AM																					
7:00 - 7:15	7	78	0	0	85	1	93	10	0	104	0	0	0	0	0	4	0	6	0	10	199
7:15 - 7:30	5	116	0	0	121	2	110	10	0	122	1	0	0	0	1	3	0	3	0	6	250
7:30 - 7:45	10	108	0	0	118	0	121	11	0	132	0	0	0	0	0	5	0	5	0	10	260
7:45 - 8:00	19	125	0	0	144	1	130	11	0	142	0	0	0	0	0	5	0	9	0	14	300
8:00 - 8:15	13	109	3	0	125	3	102	12	0	117	0	0	1	0	1	6	2	3	0	11	254
8:15 - 8:30	9	100	0	1	110	1	111	18	1	131	3	0	3	0	6	4	0	8	0	12	259
8:30 - 8:45	12	101	2	0	115	3	109	20	0	132	1	1	1	0	3	8	0	11	0	19	269
8:45 - 9:00	9	122	0	0	131	2	92	18	0	112	4	0	0	0	4	4	1	7	0	12	259
2 Hr Totals	84	859	5	1	949	13	868	110	1	992	9	1	5	0	15	39	3	52	0	94	2050
1 Hr Totals																					
7:00 - 8:00	41	427	0	0	468	4	454	42	0	500	1	0	0	0	1	17	0	23	0	40	1009
7:15 - 8:15	47	458	3	0	508	6	463	44	0	513	1	0	1	0	2	19	2	20	0	41	1064
7:30 - 8:30	51	442	3	1	497	5	464	52	1	522	3	0	4	0	7	20	2	25	0	47	1073
7:45 - 8:45	53	435	5	1	494	8	452	61	1	522	4	1	5	0	10	23	2	31	0	56	1082
8:00 - 9:00	43	432	5	1	481	9	414	68	1	492	8	1	5	0	14	22	3	29	0	54	1041
PEAK HOUR																					
7:45 - 8:45	53	435	5	1	494	8	452	61	1	522	4	1	5	0	10	23	2	31	0	56	1082
PM																					
4:00 - 4:15	21	179	3	1	204	5	229	44	1	279	2	0	3	0	5	13	0	20	0	33	521
4:15 - 4:30	31	154	6	0	191	6	184	32	9	231	6	4	2	0	12	14	1	14	0	29	463
4:30 - 4:45	40	196	4	0	240	4	204	30	5	243	7	0	5	0	12	9	0	19	0	28	523
4:45 - 5:00	28	233	1	0	262	1	182	33	2	218	4	1	2	0	7	6	1	18	0	25	512
5:00 - 5:15	34	208	2	0	244	6	151	23	6	186	1	0	1	0	2	14	0	21	0	35	467
5:15 - 5:30	27	206	4	1	238	6	152	42	3	203	4	1	5	0	10	5	1	24	0	30	481
5:30 - 5:45	18	125	2	0	145	5	141	33	4	183	5	2	5	0	12	10	0	24	0	34	374
5:45 - 6:00	17	144	4	0	165	3	153	43	0	199	3	1	2	0	6	5	0	15	0	20	390
2 Hr Totals	216	1445	26	2	1689	36	1396	280	30	1742	32	9	25	0	66	76	3	155	0	234	3731
1 Hr Totals																					
4:00 - 5:00	120	762	14	1	897	16	799	139	17	971	19	5	12	0	36	42	2	71	0	115	2019
4:15 - 5:15	133	791	13	0	937	17	721	118	22	878	18	5	10	0	33	43	2	72	0	117	1965
4:30 - 5:30	129	843	11	1	984	17	689	128	16	850	16	2	13	0	31	34	2	82	0	118	1983
4:45 - 5:45	107	772	9	1	889	18	626	131	15	790	14	4	13	0	31	35	2	87	0	124	1834
5:00 - 6:00	96	683	12	1	792	20	597	141	13	771	13	4	13	0	30	34	1	84	0	119	1712
PEAK HOUR																					
4:00 - 5:00	120	762	14	1	897	16	799	139	17	971	19	5	12	0	36	42	2	71	0	115	2019

CARS TURNING MOVEMENT COUNT - SUMMARY

Counted by: VCU

Intersection of: US 13 | Date: August 31, 2023 | Thursday

and: Shopping Center Access | Weather: Sunny/Warm

Location: Accomack County, Virginia | Entered by: SN | Star Rating: 4

TIME	TRAFFIC FROM NORTH on: US 13					TRAFFIC FROM SOUTH on: US 13					TRAFFIC FROM EAST on: Auto Zone Access					TRAFFIC FROM WEST on: Shopping Center Access					TOTAL N + S + E + W
	RIGHT	THRU	LEFT	U-TN	TOTAL	RIGHT	THRU	LEFT	U-TN	TOTAL	RIGHT	THRU	LEFT	U-TN	TOTAL	RIGHT	THRU	LEFT	U-TN	TOTAL	
AM																					
7:00 - 7:15	7	72	0	0	79	1	87	10	0	98	0	0	0	0	0	4	0	6	0	10	187
7:15 - 7:30	5	100	0	0	105	2	103	9	0	114	1	0	0	0	1	3	0	3	0	6	226
7:30 - 7:45	10	100	0	0	110	0	114	11	0	125	0	0	0	0	0	5	0	5	0	10	245
7:45 - 8:00	17	111	0	0	128	1	116	10	0	127	0	0	0	0	0	5	0	9	0	14	269
8:00 - 8:15	12	95	3	0	110	3	91	11	0	105	0	0	1	0	1	5	2	2	0	9	225
8:15 - 8:30	7	93	0	1	101	1	99	18	1	119	3	0	3	0	6	4	0	8	0	12	238
8:30 - 8:45	12	98	2	0	112	3	93	19	0	115	1	1	1	0	3	8	0	11	0	19	249
8:45 - 9:00	9	103	0	0	112	2	84	18	0	104	4	0	0	0	4	4	1	7	0	12	232
2 Hr Totals	79	772	5	1	857	13	787	106	1	907	9	1	5	0	15	38	3	51	0	92	1871
1 Hr Totals																					
7:00 - 8:00	39	383	0	0	422	4	420	40	0	464	1	0	0	0	1	17	0	23	0	40	927
7:15 - 8:15	44	406	3	0	453	6	424	41	0	471	1	0	1	0	2	18	2	19	0	39	965
7:30 - 8:30	46	399	3	1	449	5	420	50	1	476	3	0	4	0	7	19	2	24	0	45	977
7:45 - 8:45	48	397	5	1	451	8	399	58	1	466	4	1	5	0	10	22	2	30	0	54	981
8:00 - 9:00	40	389	5	1	435	9	367	66	1	443	8	1	5	0	14	21	3	28	0	52	944
PEAK HOUR																					
7:45 - 8:45	48	397	5	1	451	8	399	58	1	466	4	1	5	0	10	22	2	30	0	54	981
PM																					
4:00 - 4:15	21	163	3	1	188	5	207	44	1	257	2	0	3	0	5	12	0	20	0	32	482
4:15 - 4:30	31	146	6	0	183	6	166	31	9	212	6	4	2	0	12	14	1	13	0	28	435
4:30 - 4:45	39	188	4	0	231	4	194	30	5	233	7	0	5	0	12	8	0	19	0	27	503
4:45 - 5:00	27	221	1	0	249	1	166	33	2	202	4	1	2	0	7	6	1	18	0	25	483
5:00 - 5:15	34	194	2	0	230	6	141	23	6	176	1	0	1	0	2	14	0	21	0	35	443
5:15 - 5:30	27	195	4	1	227	6	143	41	3	193	4	1	5	0	10	5	1	24	0	30	460
5:30 - 5:45	18	117	2	0	137	5	127	33	4	169	5	2	5	0	12	10	0	23	0	33	351
5:45 - 6:00	17	130	4	0	151	3	143	43	0	189	3	1	2	0	6	5	0	15	0	20	366
2 Hr Totals	214	1354	26	2	1596	36	1287	278	30	1631	32	9	25	0	66	74	3	153	0	230	3523
1 Hr Totals																					
4:00 - 5:00	118	718	14	1	851	16	733	138	17	904	19	5	12	0	36	40	2	70	0	112	1903
4:15 - 5:15	131	749	13	0	893	17	667	117	22	823	18	5	10	0	33	42	2	71	0	115	1864
4:30 - 5:30	127	798	11	1	937	17	644	127	16	804	16	2	13	0	31	33	2	82	0	117	1889
4:45 - 5:45	106	727	9	1	843	18	577	130	15	740	14	4	13	0	31	35	2	86	0	123	1737
5:00 - 6:00	96	636	12	1	745	20	554	140	13	727	13	4	13	0	30	34	1	83	0	118	1620
PEAK HOUR																					
4:00 - 5:00	118	718	14	1	851	16	733	138	17	904	19	5	12	0	36	40	2	70	0	112	1903

MEDIUMS TURNING MOVEMENT COUNT - SUMMARY

Counted by: VCU

Intersection of: US 13 | Date: August 31, 2023 | Thursday

and: Shopping Center Access | Weather: Sunny/Warm

Location: Accomack County, Virginia | Entered by: SN | Star Rating: 4

TIME	TRAFFIC FROM NORTH on: US 13					TRAFFIC FROM SOUTH on: US 13					TRAFFIC FROM EAST on: Auto Zone Access					TRAFFIC FROM WEST on: Shopping Center Access					TOTAL N + S + E + W
	RIGHT	THRU	LEFT	U-TN	TOTAL	RIGHT	THRU	LEFT	U-TN	TOTAL	RIGHT	THRU	LEFT	U-TN	TOTAL	RIGHT	THRU	LEFT	U-TN	TOTAL	
AM																					
7:00 - 7:15	0	0	0	0	0	0	1	0	0	1	0	0	0	0	0	0	0	0	0	0	1
7:15 - 7:30	0	5	0	0	5	0	2	1	0	3	0	0	0	0	0	0	0	0	0	0	8
7:30 - 7:45	0	5	0	0	5	0	2	0	0	2	0	0	0	0	0	0	0	0	0	0	7
7:45 - 8:00	2	7	0	0	9	0	10	0	0	10	0	0	0	0	0	0	0	0	0	0	19
8:00 - 8:15	1	6	0	0	7	0	4	1	0	5	0	0	0	0	0	0	0	1	0	1	13
8:15 - 8:30	1	1	0	0	2	0	7	0	0	7	0	0	0	0	0	0	0	0	0	0	9
8:30 - 8:45	0	2	0	0	2	0	5	0	0	5	0	0	0	0	0	0	0	0	0	0	7
8:45 - 9:00	0	10	0	0	10	0	4	0	0	4	0	0	0	0	0	0	0	0	0	0	14
2 Hr Totals	4	36	0	0	40	0	35	2	0	37	0	0	0	0	0	0	0	1	0	1	78
1 Hr Totals																					
7:00 - 8:00	2	17	0	0	19	0	15	1	0	16	0	0	0	0	0	0	0	0	0	0	35
7:15 - 8:15	3	23	0	0	26	0	18	2	0	20	0	0	0	0	0	0	0	1	0	1	47
7:30 - 8:30	4	19	0	0	23	0	23	1	0	24	0	0	0	0	0	0	0	1	0	1	48
7:45 - 8:45	4	16	0	0	20	0	26	1	0	27	0	0	0	0	0	0	0	1	0	1	48
8:00 - 9:00	2	19	0	0	21	0	20	1	0	21	0	0	0	0	0	0	0	1	0	1	43
PEAK HOUR																					
7:45 - 8:45	4	16	0	0	20	0	26	1	0	27	0	0	0	0	0	0	0	1	0	1	48
PM																					
4:00 - 4:15	0	7	0	0	7	0	9	0	0	9	0	0	0	0	0	0	0	0	0	0	16
4:15 - 4:30	0	2	0	0	2	0	5	1	0	6	0	0	0	0	0	0	0	0	0	0	8
4:30 - 4:45	1	7	0	0	8	0	5	0	0	5	0	0	0	0	0	1	0	0	0	1	14
4:45 - 5:00	1	2	0	0	3	0	8	0	0	8	0	0	0	0	0	0	0	0	0	0	11
5:00 - 5:15	0	6	0	0	6	0	3	0	0	3	0	0	0	0	0	0	0	0	0	0	9
5:15 - 5:30	0	1	0	0	1	0	2	0	0	2	0	0	0	0	0	0	0	0	0	0	3
5:30 - 5:45	0	2	0	0	2	0	3	0	0	3	0	0	0	0	0	0	0	1	0	1	6
5:45 - 6:00	0	3	0	0	3	0	4	0	0	4	0	0	0	0	0	0	0	0	0	0	7
2 Hr Totals	2	30	0	0	32	0	39	1	0	40	0	0	0	0	0	1	0	1	0	2	74
1 Hr Totals																					
4:00 - 5:00	2	18	0	0	20	0	27	1	0	28	0	0	0	0	0	1	0	0	0	1	49
4:15 - 5:15	2	17	0	0	19	0	21	1	0	22	0	0	0	0	0	1	0	0	0	1	42
4:30 - 5:30	2	16	0	0	18	0	18	0	0	18	0	0	0	0	0	1	0	0	0	1	37
4:45 - 5:45	1	11	0	0	12	0	16	0	0	16	0	0	0	0	0	0	0	1	0	1	29
5:00 - 6:00	0	12	0	0	12	0	12	0	0	12	0	0	0	0	0	0	0	1	0	1	25
PEAK HOUR																					
4:00 - 5:00	2	18	0	0	20	0	27	1	0	28	0	0	0	0	0	1	0	0	0	1	49

HEAVY TRUCKS TURNING MOVEMENT COUNT - SUMMARY

Counted by: VCU

Intersection of: US 13 **Date: August 31, 2023** **Thursday**

and: Shopping Center Access **Weather: Sunny/Warm**

Location: Accomack County, Virginia **Entered by: SN** **Star Rating: 4**

TIME	TRAFFIC FROM NORTH on: US 13					TRAFFIC FROM SOUTH on: US 13					TRAFFIC FROM EAST on: Auto Zone Access					TRAFFIC FROM WEST on: Shopping Center Access					TOTAL N + S + E + W
	RIGHT	THRU	LEFT	U-TN	TOTAL	RIGHT	THRU	LEFT	U-TN	TOTAL	RIGHT	THRU	LEFT	U-TN	TOTAL	RIGHT	THRU	LEFT	U-TN	TOTAL	
AM																					
7:00 - 7:15	0	6	0	0	6	0	5	0	0	5	0	0	0	0	0	0	0	0	0	0	11
7:15 - 7:30	0	11	0	0	11	0	5	0	0	5	0	0	0	0	0	0	0	0	0	0	16
7:30 - 7:45	0	3	0	0	3	0	5	0	0	5	0	0	0	0	0	0	0	0	0	0	8
7:45 - 8:00	0	7	0	0	7	0	4	1	0	5	0	0	0	0	0	0	0	0	0	0	12
8:00 - 8:15	0	8	0	0	8	0	7	0	0	7	0	0	0	0	0	1	0	0	0	1	16
8:15 - 8:30	1	6	0	0	7	0	5	0	0	5	0	0	0	0	0	0	0	0	0	0	12
8:30 - 8:45	0	1	0	0	1	0	11	1	0	12	0	0	0	0	0	0	0	0	0	0	13
8:45 - 9:00	0	9	0	0	9	0	4	0	0	4	0	0	0	0	0	0	0	0	0	0	13
2 Hr Totals	1	51	0	0	52	0	46	2	0	48	0	0	0	0	0	1	0	0	0	1	101
1 Hr Totals																					
7:00 - 8:00	0	27	0	0	27	0	19	1	0	20	0	0	0	0	0	0	0	0	0	0	47
7:15 - 8:15	0	29	0	0	29	0	21	1	0	22	0	0	0	0	0	1	0	0	0	1	52
7:30 - 8:30	1	24	0	0	25	0	21	1	0	22	0	0	0	0	0	1	0	0	0	1	48
7:45 - 8:45	1	22	0	0	23	0	27	2	0	29	0	0	0	0	0	1	0	0	0	1	53
8:00 - 9:00	1	24	0	0	25	0	27	1	0	28	0	0	0	0	0	1	0	0	0	1	54
PEAK HOUR																					
7:45 - 8:45	1	22	0	0	23	0	27	2	0	29	0	0	0	0	0	1	0	0	0	1	53
PM																					
4:00 - 4:15	0	9	0	0	9	0	13	0	0	13	0	0	0	0	0	1	0	0	0	1	23
4:15 - 4:30	0	6	0	0	6	0	13	0	0	13	0	0	0	0	0	0	0	1	0	1	20
4:30 - 4:45	0	1	0	0	1	0	5	0	0	5	0	0	0	0	0	0	0	0	0	0	6
4:45 - 5:00	0	10	0	0	10	0	8	0	0	8	0	0	0	0	0	0	0	0	0	0	18
5:00 - 5:15	0	8	0	0	8	0	7	0	0	7	0	0	0	0	0	0	0	0	0	0	15
5:15 - 5:30	0	10	0	0	10	0	7	1	0	8	0	0	0	0	0	0	0	0	0	0	18
5:30 - 5:45	0	6	0	0	6	0	11	0	0	11	0	0	0	0	0	0	0	0	0	0	17
5:45 - 6:00	0	11	0	0	11	0	6	0	0	6	0	0	0	0	0	0	0	0	0	0	17
2 Hr Totals	0	61	0	0	61	0	70	1	0	71	0	0	0	0	0	1	0	1	0	2	134
1 Hr Totals																					
4:00 - 5:00	0	26	0	0	26	0	39	0	0	39	0	0	0	0	0	1	0	1	0	2	67
4:15 - 5:15	0	25	0	0	25	0	33	0	0	33	0	0	0	0	0	0	0	1	0	1	59
4:30 - 5:30	0	29	0	0	29	0	27	1	0	28	0	0	0	0	0	0	0	0	0	0	57
4:45 - 5:45	0	34	0	0	34	0	33	1	0	34	0	0	0	0	0	0	0	0	0	0	68
5:00 - 6:00	0	35	0	0	35	0	31	1	0	32	0	0	0	0	0	0	0	0	0	0	67
PEAK HOUR																					
4:00 - 5:00	0	26	0	0	26	0	39	0	0	39	0	0	0	0	0	1	0	1	0	2	67

BICYCLES TURNING MOVEMENT COUNT - SUMMARY

Counted by: VCU

Intersection of: US 13 | Date: August 31, 2023 | Thursday

and: Shopping Center Access | Weather: Sunny/Warm

Location: Accomack County, Virginia | Entered by: SN | Star Rating: 4

TIME	TRAFFIC FROM NORTH on: US 13					TRAFFIC FROM SOUTH on: US 13					TRAFFIC FROM EAST on: Auto Zone Access					TRAFFIC FROM WEST on: Shopping Center Access					TOTAL N + S + E + W
	RIGHT	THRU	LEFT	U-TN	TOTAL	RIGHT	THRU	LEFT	U-TN	TOTAL	RIGHT	THRU	LEFT	U-TN	TOTAL	RIGHT	THRU	LEFT	U-TN	TOTAL	
AM																					
7:00 - 7:15	0	0	0	0	0	0	0	0	0	0	0	0	0	0	0	0	0	0	0	0	0
7:15 - 7:30	0	0	0	0	0	0	0	0	0	0	0	0	0	0	0	0	0	0	0	0	0
7:30 - 7:45	0	0	0	0	0	0	0	0	0	0	0	0	0	0	0	0	0	0	0	0	0
7:45 - 8:00	0	0	0	0	0	0	0	0	0	0	0	0	0	0	0	0	0	0	0	0	0
8:00 - 8:15	0	0	0	0	0	0	0	0	0	0	0	0	0	0	0	0	0	0	0	0	0
8:15 - 8:30	0	0	0	0	0	0	0	0	0	0	0	0	0	0	0	0	0	0	0	0	0
8:30 - 8:45	0	0	0	0	0	0	0	0	0	0	1	0	0	0	1	0	0	0	0	0	1
8:45 - 9:00	0	0	0	0	0	0	0	0	0	0	0	0	0	0	0	0	0	0	0	0	0
2 Hr Totals	0	0	0	0	0	0	0	0	0	0	1	0	0	0	1	0	0	0	0	0	1
1 Hr Totals																					
7:00 - 8:00	0	0	0	0	0	0	0	0	0	0	0	0	0	0	0	0	0	0	0	0	0
7:15 - 8:15	0	0	0	0	0	0	0	0	0	0	0	0	0	0	0	0	0	0	0	0	0
7:30 - 8:30	0	0	0	0	0	0	0	0	0	0	0	0	0	0	0	0	0	0	0	0	0
7:45 - 8:45	0	0	0	0	0	0	0	0	0	0	1	0	0	0	1	0	0	0	0	0	1
8:00 - 9:00	0	0	0	0	0	0	0	0	0	0	1	0	0	0	1	0	0	0	0	0	1
PEAK HOUR																					
7:45 - 8:45	0	0	0	0	0	0	0	0	0	0	1	0	0	0	1	0	0	0	0	0	1
PM																					
4:00 - 4:15	0	0	0	0	0	0	0	0	0	0	0	0	0	0	0	0	0	0	0	0	0
4:15 - 4:30	0	0	0	0	0	0	0	0	0	0	0	0	0	0	0	0	0	0	0	0	0
4:30 - 4:45	0	0	0	0	0	0	0	0	0	0	0	0	0	0	0	0	0	0	0	0	0
4:45 - 5:00	0	0	0	0	0	0	0	0	0	0	0	0	0	0	0	0	0	0	0	0	0
5:00 - 5:15	0	0	0	0	0	0	0	0	0	0	0	0	0	0	0	0	0	0	0	0	0
5:15 - 5:30	0	0	0	0	0	0	0	0	0	0	0	0	0	0	0	0	0	0	0	0	0
5:30 - 5:45	0	0	0	0	0	0	0	0	0	0	0	0	0	0	0	0	0	0	0	0	0
5:45 - 6:00	0	0	0	0	0	0	0	0	0	0	0	0	0	0	0	0	0	0	0	0	0
2 Hr Totals	0	0	0	0	0	0	0	0	0	0	0	0	0	0	0	0	0	0	0	0	0
1 Hr Totals																					
4:00 - 5:00	0	0	0	0	0	0	0	0	0	0	0	0	0	0	0	0	0	0	0	0	0
4:15 - 5:15	0	0	0	0	0	0	0	0	0	0	0	0	0	0	0	0	0	0	0	0	0
4:30 - 5:30	0	0	0	0	0	0	0	0	0	0	0	0	0	0	0	0	0	0	0	0	0
4:45 - 5:45	0	0	0	0	0	0	0	0	0	0	0	0	0	0	0	0	0	0	0	0	0
5:00 - 6:00	0	0	0	0	0	0	0	0	0	0	0	0	0	0	0	0	0	0	0	0	0
PEAK HOUR																					
4:00 - 5:00	0	0	0	0	0	0	0	0	0	0	0	0	0	0	0	0	0	0	0	0	0

PEDESTRIAN AND BICYCLE OBSERVATIONS - SUMMARY

Counted by: VCU

Intersection of: US 13 | Date: August 31, 2023 | Thursday

and: Shopping Center Access | Weather: Sunny/Warm

Location: Accomack County, Virginia | Entered by: SN | Star Rating: 4

TIME	NORTH LEG US 13		SOUTH LEG US 13	
	Pedestrians	Bicycles	Pedestrians	Bicycles
AM				
7:00 - 7:15	0	0	0	0
7:15 - 7:30	0	0	0	0
7:30 - 7:45	0	0	0	0
7:45 - 8:00	0	0	0	0
8:00 - 8:15	0	0	0	0
8:15 - 8:30	0	0	0	0
8:30 - 8:45	0	0	0	0
8:45 - 9:00	0	0	0	0
TOTALS	0	0	0	0
PM				
4:00 - 4:15	0	0	0	0
4:15 - 4:30	0	0	0	0
4:30 - 4:45	0	0	0	0
4:45 - 5:00	0	0	0	0
5:00 - 5:15	0	0	0	0
5:15 - 5:30	0	0	0	0
5:30 - 5:45	0	0	0	0
5:45 - 6:00	0	0	0	0
TOTALS	0	0	0	0

	EAST LEG Auto Zone Access		WEST LEG Shopping Center Access	
	Pedestrians	Bicycles	Pedestrians	Bicycles
AM				
7:00 - 7:15	0	0	0	0
7:15 - 7:30	0	0	2	0
7:30 - 7:45	0	0	0	0
7:45 - 8:00	0	0	0	0
8:00 - 8:15	0	0	0	0
8:15 - 8:30	0	0	0	0
8:30 - 8:45	0	0	0	0
8:45 - 9:00	0	0	0	0
TOTALS	0	0	2	0
PM				
4:00 - 4:15	0	0	0	0
4:15 - 4:30	0	0	0	0
4:30 - 4:45	0	0	0	0
4:45 - 5:00	0	0	0	0
5:00 - 5:15	0	0	0	0
5:15 - 5:30	0	0	0	0
5:30 - 5:45	0	0	0	0
5:45 - 6:00	0	0	0	0
TOTALS	0	0	0	0

TOTALS TURNING MOVEMENT COUNT - SUMMARY

Counted by: VCU

Intersection of: US 13 | Date: September 02, 2023 | Saturday

and: Shopping Center Access | Weather: Sunny/Warm

Location: Accomack County, Virginia | Entered by: SN | Star Rating: 4

TIME	TRAFFIC FROM NORTH on: US 13					TRAFFIC FROM SOUTH on: US 13					TRAFFIC FROM EAST on: Auto Zone Access					TRAFFIC FROM WEST on: Shopping Center Access					TOTAL N + S + E + W
	RIGHT	THRU	LEFT	U-TN	TOTAL	RIGHT	THRU	LEFT	U-TN	TOTAL	RIGHT	THRU	LEFT	U-TN	TOTAL	RIGHT	THRU	LEFT	U-TN	TOTAL	
AM																					
9:00 - 9:15	16	151	1	0	168	2	225	20	0	247	2	0	1	0	3	2	1	11	0	14	432
9:15 - 9:30	14	157	2	0	173	5	218	25	3	251	3	1	0	0	4	1	1	20	0	22	450
9:30 - 9:45	16	182	1	0	199	4	263	28	3	298	6	0	3	0	9	9	1	8	0	18	524
9:45 - 10:00	25	169	1	0	195	7	216	32	1	256	4	1	2	0	7	13	2	16	0	31	489
10:00 - 10:15	26	195	4	0	225	3	270	44	2	319	4	1	1	0	6	10	1	13	0	24	574
10:15 - 10:30	25	200	0	0	225	3	269	40	2	314	5	2	1	0	8	8	0	12	0	20	567
10:30 - 10:45	21	187	2	0	210	4	313	31	0	348	2	1	3	0	6	9	0	16	0	25	589
10:45 - 11:00	24	212	0	0	236	9	308	48	2	367	4	4	1	0	9	17	2	19	0	38	650
11:00 - 11:15	20	222	4	0	246	6	292	33	4	335	6	0	0	0	6	9	0	17	0	26	613
11:15 - 11:30	28	241	2	0	271	5	283	30	8	326	7	1	1	0	9	12	1	22	0	35	641
11:30 - 11:45	32	200	0	1	233	7	314	35	1	357	3	0	3	0	6	12	0	22	0	34	630
11:45 - 12:00	28	248	2	1	279	8	305	42	2	357	3	5	2	0	10	9	1	17	0	27	673
12:00 - 12:15	33	194	1	0	228	4	266	33	2	305	5	0	3	0	8	15	0	28	0	43	584
12:15 - 12:30	29	199	1	0	229	10	318	48	5	381	4	0	5	0	9	14	1	23	0	38	657
12:30 - 12:45	33	200	4	0	237	3	278	30	9	320	6	0	1	0	7	16	1	18	0	35	599
12:45 - 1:00	28	228	2	0	258	6	308	36	7	357	3	0	4	0	7	18	0	23	0	41	663
1:00 - 1:15	16	203	2	1	222	5	261	45	5	316	5	2	2	0	9	11	0	16	0	27	574
1:15 - 1:30	21	202	1	1	225	10	318	30	1	359	2	2	4	0	8	14	0	11	0	25	617
1:30 - 1:45	16	217	1	0	234	3	229	40	3	275	1	4	4	0	9	13	2	28	0	43	561
1:45 - 2:00	21	190	3	0	214	6	249	32	7	294	6	0	2	0	8	10	3	17	0	30	546
2:00 - 2:15	30	188	3	0	221	2	257	27	0	286	6	1	4	0	11	13	1	19	0	33	551
2:15 - 2:30	29	201	4	1	235	5	270	35	0	310	2	2	2	0	6	9	1	15	0	25	576
2:30 - 2:45	25	223	1	0	249	5	278	35	5	323	5	2	5	0	12	10	0	20	0	30	614
2:45 - 3:00	27	209	4	1	241	7	228	31	5	271	0	2	3	0	5	14	0	16	0	30	547
6 Hr Totals	583	4818	46	6	5453	129	6536	830	77	7572	94	31	57	0	182	268	19	427	0	714	13921
1 Hr Totals																					
9:00 - 10:00	71	659	5	0	735	18	922	105	7	1052	15	2	6	0	23	25	5	55	0	85	1895
9:15 - 10:15	81	703	8	0	792	19	967	129	9	1124	17	3	6	0	26	33	5	57	0	95	2037
9:30 - 10:30	92	746	6	0	844	17	1018	144	8	1187	19	4	7	0	30	40	4	49	0	93	2154
9:45 - 10:45	97	751	7	0	855	17	1068	147	5	1237	15	5	7	0	27	40	3	57	0	100	2219
10:00 - 11:00	96	794	6	0	896	19	1160	163	6	1348	15	8	6	0	29	44	3	60	0	107	2380
10:15 - 11:15	90	821	6	0	917	22	1182	152	8	1364	17	7	5	0	29	43	2	64	0	109	2419
10:30 - 11:30	93	862	8	0	963	24	1196	142	14	1376	19	6	5	0	30	47	3	74	0	124	2493
10:45 - 11:45	104	875	6	1	986	27	1197	146	15	1385	20	5	5	0	30	50	3	80	0	133	2534
11:00 - 12:00	108	911	8	2	1029	26	1194	140	15	1375	19	6	6	0	31	42	2	78	0	122	2557
11:15 - 12:15	121	883	5	2	1011	24	1168	140	13	1345	18	6	9	0	33	48	2	89	0	139	2528
11:30 - 12:30	122	841	4	2	969	29	1203	158	10	1400	15	5	13	0	33	50	2	90	0	142	2544
11:45 - 12:45	123	841	8	1	973	25	1167	153	18	1363	18	5	11	0	34	54	3	86	0	143	2513
12:00 - 1:00	123	821	8	0	952	23	1170	147	23	1363	18	0	13	0	31	63	2	92	0	157	2503
12:15 - 1:15	106	830	9	1	946	24	1165	159	26	1374	18	2	12	0	32	59	2	80	0	141	2493
12:30 - 1:30	98	833	9	2	942	24	1165	141	22	1352	16	4	11	0	31	59	1	68	0	128	2453
12:45 - 1:45	81	850	6	2	939	24	1116	151	16	1307	11	8	14	0	33	56	2	78	0	136	2415
1:00 - 2:00	74	812	7	2	895	24	1057	147	16	1244	14	8	12	0	34	48	5	72	0	125	2298
1:15 - 2:15	88	797	8	1	894	21	1053	129	11	1214	15	7	14	0	36	50	6	75	0	131	2275
1:30 - 2:30	96	796	11	1	904	16	1005	134	10	1165	15	7	12	0	34	45	7	79	0	131	2234
1:45 - 2:45	105	802	11	1	919	18	1054	129	12	1213	19	5	13	0	37	42	5	71	0	118	2287
2:00 - 3:00	111	821	12	2	946	19	1033	128	10	1190	13	7	14	0	34	46	2	70	0	118	2288
PEAK HOUR																					
11:00 - 12:00	108	911	8	2	1029	26	1194	140	15	1375	19	6	6	0	31	42	2	78	0	122	2557

CARS TURNING MOVEMENT COUNT - SUMMARY

Counted by: VCU

Intersection of: US 13 | Date: September 02, 2023 | Saturday

and: Shopping Center Access | Weather: Sunny/Warm

Location: Accomack County, Virginia | Entered by: SN | Star Rating: 4

TIME	TRAFFIC FROM NORTH on: US 13					TRAFFIC FROM SOUTH on: US 13					TRAFFIC FROM EAST on: Auto Zone Access					TRAFFIC FROM WEST on: Shopping Center Access					TOTAL N + S + E + W
	RIGHT	THRU	LEFT	U-TN	TOTAL	RIGHT	THRU	LEFT	U-TN	TOTAL	RIGHT	THRU	LEFT	U-TN	TOTAL	RIGHT	THRU	LEFT	U-TN	TOTAL	
AM																					
9:00 - 9:15	16	148	1	0	165	2	217	19	0	238	2	0	1	0	3	2	1	11	0	14	420
9:15 - 9:30	14	152	2	0	168	5	209	25	3	242	3	1	0	0	4	1	1	20	0	22	436
9:30 - 9:45	15	176	1	0	192	4	261	28	3	296	6	0	3	0	9	9	1	8	0	18	515
9:45 - 10:00	25	164	1	0	190	7	212	32	1	252	4	1	2	0	7	13	2	15	0	30	479
10:00 - 10:15	25	192	4	0	221	3	267	44	2	316	4	1	1	0	6	10	1	13	0	24	567
10:15 - 10:30	24	197	0	0	221	2	259	39	2	302	5	2	1	0	8	8	0	11	0	19	550
10:30 - 10:45	21	180	2	0	203	4	307	31	0	342	2	1	2	0	5	9	0	16	0	25	575
10:45 - 11:00	24	209	0	0	233	9	303	48	2	362	4	4	1	0	9	17	2	18	0	37	641
11:00 - 11:15	20	217	4	0	241	6	288	33	4	331	6	0	0	0	6	9	0	17	0	26	604
11:15 - 11:30	28	232	2	0	262	5	278	30	8	321	7	1	1	0	9	12	1	22	0	35	627
11:30 - 11:45	32	194	0	1	227	7	306	35	1	349	3	0	3	0	6	12	0	22	0	34	616
11:45 - 12:00	27	243	2	1	273	8	299	42	2	351	3	5	2	0	10	9	1	16	0	26	660
12:00 - 12:15	32	192	1	0	225	3	264	32	2	301	5	0	2	0	7	15	0	28	0	43	576
12:15 - 12:30	27	196	1	0	224	10	312	48	5	375	4	0	5	0	9	14	1	22	0	37	645
12:30 - 12:45	32	197	4	0	233	3	276	30	9	318	6	0	1	0	7	15	1	18	0	34	592
12:45 - 1:00	28	225	2	0	255	5	304	36	7	352	3	0	4	0	7	17	0	22	0	39	653
1:00 - 1:15	16	197	2	1	216	4	251	45	5	305	4	2	2	0	8	11	0	15	0	26	555
1:15 - 1:30	21	196	1	1	219	10	316	30	1	357	2	2	4	0	8	14	0	11	0	25	609
1:30 - 1:45	16	214	1	0	231	3	224	40	3	270	1	4	4	0	9	13	2	28	0	43	553
1:45 - 2:00	21	186	3	0	210	6	246	31	7	290	6	0	2	0	8	10	3	17	0	30	538
2:00 - 2:15	30	187	3	0	220	2	255	26	0	283	6	1	4	0	11	13	1	18	0	32	546
2:15 - 2:30	29	198	4	1	232	5	262	35	0	302	2	2	2	0	6	8	1	15	0	24	564
2:30 - 2:45	25	219	1	0	245	5	272	34	5	316	5	2	5	0	12	10	0	20	0	30	603
2:45 - 3:00	27	205	4	1	237	7	223	31	5	266	0	2	3	0	5	14	0	16	0	30	538
6 Hr Totals	575	4716	46	6	5343	125	6411	824	77	7437	93	31	55	0	179	265	19	419	0	703	13662
1 Hr Totals																					
9:00 - 10:00	70	640	5	0	715	18	899	104	7	1028	15	2	6	0	23	25	5	54	0	84	1850
9:15 - 10:15	79	684	8	0	771	19	949	129	9	1106	17	3	6	0	26	33	5	56	0	94	1997
9:30 - 10:30	89	729	6	0	824	16	999	143	8	1166	19	4	7	0	30	40	4	47	0	91	2111
9:45 - 10:45	95	733	7	0	835	16	1045	146	5	1212	15	5	6	0	26	40	3	55	0	98	2171
10:00 - 11:00	94	778	6	0	878	18	1136	162	6	1322	15	8	5	0	28	44	3	58	0	105	2333
10:15 - 11:15	89	803	6	0	898	21	1157	151	8	1337	17	7	4	0	28	43	2	62	0	107	2370
10:30 - 11:30	93	838	8	0	939	24	1176	142	14	1356	19	6	4	0	29	47	3	73	0	123	2447
10:45 - 11:45	104	852	6	1	963	27	1175	146	15	1363	20	5	5	0	30	50	3	79	0	132	2488
11:00 - 12:00	107	886	8	2	1003	26	1171	140	15	1352	19	6	6	0	31	42	2	77	0	121	2507
11:15 - 12:15	119	861	5	2	987	23	1147	139	13	1322	18	6	8	0	32	48	2	88	0	138	2479
11:30 - 12:30	118	825	4	2	949	28	1181	157	10	1376	15	5	12	0	32	50	2	88	0	140	2497
11:45 - 12:45	118	828	8	1	955	24	1151	152	18	1345	18	5	10	0	33	53	3	84	0	140	2473
12:00 - 1:00	119	810	8	0	937	21	1156	146	23	1346	18	0	12	0	30	61	2	90	0	153	2466
12:15 - 1:15	103	815	9	1	928	22	1143	159	26	1350	17	2	12	0	31	57	2	77	0	136	2445
12:30 - 1:30	97	815	9	2	923	22	1147	141	22	1332	15	4	11	0	30	57	1	66	0	124	2409
12:45 - 1:45	81	832	6	2	921	22	1095	151	16	1284	10	8	14	0	32	55	2	76	0	133	2370
1:00 - 2:00	74	793	7	2	876	23	1037	146	16	1222	13	8	12	0	33	48	5	71	0	124	2255
1:15 - 2:15	88	783	8	1	880	21	1041	127	11	1200	15	7	14	0	36	50	6	74	0	130	2246
1:30 - 2:30	96	785	11	1	893	16	987	132	10	1145	15	7	12	0	34	44	7	78	0	129	2201
1:45 - 2:45	105	790	11	1	907	18	1035	126	12	1191	19	5	13	0	37	41	5	70	0	116	2251
2:00 - 3:00	111	809	12	2	934	19	1012	126	10	1167	13	7	14	0	34	45	2	69	0	116	2251
PEAK HOUR																					
11:00 - 12:00	107	886	8	2	1003	26	1171	140	15	1352	19	6	6	0	31	42	2	77	0	121	2507

MEDIUMS TURNING MOVEMENT COUNT - SUMMARY

Counted by: VCU

Intersection of: US 13 | Date: September 02, 2023 | Saturday

and: Shopping Center Access | Weather: Sunny/Warm

Location: Accomack County, Virginia | Entered by: SN | Star Rating: 4

TIME	TRAFFIC FROM NORTH on: US 13					TRAFFIC FROM SOUTH on: US 13					TRAFFIC FROM EAST on: Auto Zone Access					TRAFFIC FROM WEST on: Shopping Center Access					TOTAL N + S + E + W
	RIGHT	THRU	LEFT	U-TN	TOTAL	RIGHT	THRU	LEFT	U-TN	TOTAL	RIGHT	THRU	LEFT	U-TN	TOTAL	RIGHT	THRU	LEFT	U-TN	TOTAL	
AM																					
9:00 - 9:15	0	1	0	0	1	0	5	0	0	5	0	0	0	0	0	0	0	0	0	0	6
9:15 - 9:30	0	1	0	0	1	0	5	0	0	5	0	0	0	0	0	0	0	0	0	0	6
9:30 - 9:45	1	3	0	0	4	0	2	0	0	2	0	0	0	0	0	0	0	0	0	0	6
9:45 - 10:00	0	2	0	0	2	0	1	0	0	1	0	0	0	0	0	0	0	0	0	0	3
10:00 - 10:15	1	1	0	0	2	0	2	0	0	2	0	0	0	0	0	0	0	0	0	0	4
10:15 - 10:30	1	0	0	0	1	1	4	1	0	6	0	0	0	0	0	0	0	1	0	1	8
10:30 - 10:45	0	3	0	0	3	0	2	0	0	2	0	0	1	0	1	0	0	0	0	0	6
10:45 - 11:00	0	1	0	0	1	0	3	0	0	3	0	0	0	0	0	0	0	1	0	1	5
11:00 - 11:15	0	2	0	0	2	0	2	0	0	2	0	0	0	0	0	0	0	0	0	0	4
11:15 - 11:30	0	2	0	0	2	0	2	0	0	2	0	0	0	0	0	0	0	0	0	0	4
11:30 - 11:45	0	2	0	0	2	0	6	0	0	6	0	0	0	0	0	0	0	0	0	0	8
11:45 - 12:00	1	2	0	0	3	0	1	0	0	1	0	0	0	0	0	0	0	1	0	1	5
12:00 - 12:15	1	1	0	0	2	1	2	1	0	4	0	0	1	0	1	0	0	0	0	0	7
12:15 - 12:30	2	3	0	0	5	0	5	0	0	5	0	0	0	0	0	0	0	1	0	1	11
12:30 - 12:45	1	1	0	0	2	0	1	0	0	1	0	0	0	0	0	1	0	0	0	1	4
12:45 - 1:00	0	1	0	0	1	1	1	0	0	2	0	0	0	0	0	1	0	1	0	2	5
1:00 - 1:15	0	4	0	0	4	1	3	0	0	4	1	0	0	0	1	0	0	1	0	1	10
1:15 - 1:30	0	2	0	0	2	0	0	0	0	0	0	0	0	0	0	0	0	0	0	0	2
1:30 - 1:45	0	1	0	0	1	0	2	0	0	2	0	0	0	0	0	0	0	0	0	0	3
1:45 - 2:00	0	2	0	0	2	0	1	1	0	2	0	0	0	0	0	0	0	0	0	0	4
2:00 - 2:15	0	1	0	0	1	0	1	1	0	2	0	0	0	0	0	0	0	1	0	1	4
2:15 - 2:30	0	0	0	0	0	0	2	0	0	2	0	0	0	0	0	1	0	0	0	1	3
2:30 - 2:45	0	0	0	0	0	0	4	0	0	4	0	0	0	0	0	0	0	0	0	0	4
2:45 - 3:00	0	2	0	0	2	0	3	0	0	3	0	0	0	0	0	0	0	0	0	0	5
6 Hr Totals	8	38	0	0	46	4	60	4	0	68	1	0	2	0	3	3	0	7	0	10	127
1 Hr Totals																					
9:00 - 10:00	1	7	0	0	8	0	13	0	0	13	0	0	0	0	0	0	0	0	0	0	21
9:15 - 10:15	2	7	0	0	9	0	10	0	0	10	0	0	0	0	0	0	0	0	0	0	19
9:30 - 10:30	3	6	0	0	9	1	9	1	0	11	0	0	0	0	0	0	0	1	0	1	21
9:45 - 10:45	2	6	0	0	8	1	9	1	0	11	0	0	1	0	1	0	0	1	0	1	21
10:00 - 11:00	2	5	0	0	7	1	11	1	0	13	0	0	1	0	1	0	0	2	0	2	23
10:15 - 11:15	1	6	0	0	7	1	11	1	0	13	0	0	1	0	1	0	0	2	0	2	23
10:30 - 11:30	0	8	0	0	8	0	9	0	0	9	0	0	1	0	1	0	0	1	0	1	19
10:45 - 11:45	0	7	0	0	7	0	13	0	0	13	0	0	0	0	0	0	0	1	0	1	21
11:00 - 12:00	1	8	0	0	9	0	11	0	0	11	0	0	0	0	0	0	0	1	0	1	21
11:15 - 12:15	2	7	0	0	9	1	11	1	0	13	0	0	1	0	1	0	0	1	0	1	24
11:30 - 12:30	4	8	0	0	12	1	14	1	0	16	0	0	1	0	1	0	0	2	0	2	31
11:45 - 12:45	5	7	0	0	12	1	9	1	0	11	0	0	1	0	1	1	0	2	0	3	27
12:00 - 1:00	4	6	0	0	10	2	9	1	0	12	0	0	1	0	1	2	0	2	0	4	27
12:15 - 1:15	3	9	0	0	12	2	10	0	0	12	1	0	0	0	1	2	0	3	0	5	30
12:30 - 1:30	1	8	0	0	9	2	5	0	0	7	1	0	0	0	1	2	0	2	0	4	21
12:45 - 1:45	0	8	0	0	8	2	6	0	0	8	1	0	0	0	1	1	0	2	0	3	20
1:00 - 2:00	0	9	0	0	9	1	6	1	0	8	1	0	0	0	1	0	0	1	0	1	19
1:15 - 2:15	0	6	0	0	6	0	4	2	0	6	0	0	0	0	0	0	0	1	0	1	13
1:30 - 2:30	0	4	0	0	4	0	6	2	0	8	0	0	0	0	0	1	0	1	0	2	14
1:45 - 2:45	0	3	0	0	3	0	8	2	0	10	0	0	0	0	0	1	0	1	0	2	15
2:00 - 3:00	0	3	0	0	3	0	10	1	0	11	0	0	0	0	0	1	0	1	0	2	16
PEAK HOUR																					
11:00 - 12:00	1	8	0	0	9	0	11	0	0	11	0	0	0	0	0	0	0	1	0	1	21

HEAVY TRUCKS TURNING MOVEMENT COUNT - SUMMARY

Counted by: VCU

Intersection of: US 13 | **Date: September 02, 2023** | **Saturday**

and: Shopping Center Access | **Weather: Sunny/Warm**

Location: Accomack County, Virginia | **Entered by: SN** | **Star Rating: 4**

TIME	TRAFFIC FROM NORTH on: US 13					TRAFFIC FROM SOUTH on: US 13					TRAFFIC FROM EAST on: Auto Zone Access					TRAFFIC FROM WEST on: Shopping Center Access					TOTAL N + S + E + W
	RIGHT	THRU	LEFT	U-TN	TOTAL	RIGHT	THRU	LEFT	U-TN	TOTAL	RIGHT	THRU	LEFT	U-TN	TOTAL	RIGHT	THRU	LEFT	U-TN	TOTAL	
AM																					
9:00 - 9:15	0	2	0	0	2	0	3	1	0	4	0	0	0	0	0	0	0	0	0	0	6
9:15 - 9:30	0	4	0	0	4	0	4	0	0	4	0	0	0	0	0	0	0	0	0	0	8
9:30 - 9:45	0	3	0	0	3	0	0	0	0	0	0	0	0	0	0	0	0	0	0	0	3
9:45 - 10:00	0	3	0	0	3	0	3	0	0	3	0	0	0	0	0	0	0	1	0	1	7
10:00 - 10:15	0	2	0	0	2	0	1	0	0	1	0	0	0	0	0	0	0	0	0	0	3
10:15 - 10:30	0	3	0	0	3	0	6	0	0	6	0	0	0	0	0	0	0	0	0	0	9
10:30 - 10:45	0	4	0	0	4	0	4	0	0	4	0	0	0	0	0	0	0	0	0	0	8
10:45 - 11:00	0	2	0	0	2	0	2	0	0	2	0	0	0	0	0	0	0	0	0	0	4
11:00 - 11:15	0	3	0	0	3	0	2	0	0	2	0	0	0	0	0	0	0	0	0	0	5
11:15 - 11:30	0	7	0	0	7	0	3	0	0	3	0	0	0	0	0	0	0	0	0	0	10
11:30 - 11:45	0	4	0	0	4	0	2	0	0	2	0	0	0	0	0	0	0	0	0	0	6
11:45 - 12:00	0	3	0	0	3	0	5	0	0	5	0	0	0	0	0	0	0	0	0	0	8
12:00 - 12:15	0	1	0	0	1	0	0	0	0	0	0	0	0	0	0	0	0	0	0	0	1
12:15 - 12:30	0	0	0	0	0	0	1	0	0	1	0	0	0	0	0	0	0	0	0	0	1
12:30 - 12:45	0	2	0	0	2	0	1	0	0	1	0	0	0	0	0	0	0	0	0	0	3
12:45 - 1:00	0	2	0	0	2	0	3	0	0	3	0	0	0	0	0	0	0	0	0	0	5
1:00 - 1:15	0	2	0	0	2	0	7	0	0	7	0	0	0	0	0	0	0	0	0	0	9
1:15 - 1:30	0	4	0	0	4	0	2	0	0	2	0	0	0	0	0	0	0	0	0	0	6
1:30 - 1:45	0	2	0	0	2	0	3	0	0	3	0	0	0	0	0	0	0	0	0	0	5
1:45 - 2:00	0	2	0	0	2	0	2	0	0	2	0	0	0	0	0	0	0	0	0	0	4
2:00 - 2:15	0	0	0	0	0	0	1	0	0	1	0	0	0	0	0	0	0	0	0	0	1
2:15 - 2:30	0	3	0	0	3	0	6	0	0	6	0	0	0	0	0	0	0	0	0	0	9
2:30 - 2:45	0	4	0	0	4	0	2	1	0	3	0	0	0	0	0	0	0	0	0	0	7
2:45 - 3:00	0	2	0	0	2	0	2	0	0	2	0	0	0	0	0	0	0	0	0	0	4
6 Hr Totals	0	64	0	0	64	0	65	2	0	67	0	0	0	0	0	0	0	1	0	1	132
1 Hr Totals																					
9:00 - 10:00	0	12	0	0	12	0	10	1	0	11	0	0	0	0	0	0	0	1	0	1	24
9:15 - 10:15	0	12	0	0	12	0	8	0	0	8	0	0	0	0	0	0	0	1	0	1	21
9:30 - 10:30	0	11	0	0	11	0	10	0	0	10	0	0	0	0	0	0	0	1	0	1	22
9:45 - 10:45	0	12	0	0	12	0	14	0	0	14	0	0	0	0	0	0	0	1	0	1	27
10:00 - 11:00	0	11	0	0	11	0	13	0	0	13	0	0	0	0	0	0	0	0	0	0	24
10:15 - 11:15	0	12	0	0	12	0	14	0	0	14	0	0	0	0	0	0	0	0	0	0	26
10:30 - 11:30	0	16	0	0	16	0	11	0	0	11	0	0	0	0	0	0	0	0	0	0	27
10:45 - 11:45	0	16	0	0	16	0	9	0	0	9	0	0	0	0	0	0	0	0	0	0	25
11:00 - 12:00	0	17	0	0	17	0	12	0	0	12	0	0	0	0	0	0	0	0	0	0	29
11:15 - 12:15	0	15	0	0	15	0	10	0	0	10	0	0	0	0	0	0	0	0	0	0	25
11:30 - 12:30	0	8	0	0	8	0	8	0	0	8	0	0	0	0	0	0	0	0	0	0	16
11:45 - 12:45	0	6	0	0	6	0	7	0	0	7	0	0	0	0	0	0	0	0	0	0	13
12:00 - 1:00	0	5	0	0	5	0	5	0	0	5	0	0	0	0	0	0	0	0	0	0	10
12:15 - 1:15	0	6	0	0	6	0	12	0	0	12	0	0	0	0	0	0	0	0	0	0	18
12:30 - 1:30	0	10	0	0	10	0	13	0	0	13	0	0	0	0	0	0	0	0	0	0	23
12:45 - 1:45	0	10	0	0	10	0	15	0	0	15	0	0	0	0	0	0	0	0	0	0	25
1:00 - 2:00	0	10	0	0	10	0	14	0	0	14	0	0	0	0	0	0	0	0	0	0	24
1:15 - 2:15	0	8	0	0	8	0	8	0	0	8	0	0	0	0	0	0	0	0	0	0	16
1:30 - 2:30	0	7	0	0	7	0	12	0	0	12	0	0	0	0	0	0	0	0	0	0	19
1:45 - 2:45	0	9	0	0	9	0	11	1	0	12	0	0	0	0	0	0	0	0	0	0	21
2:00 - 3:00	0	9	0	0	9	0	11	1	0	12	0	0	0	0	0	0	0	0	0	0	21
PEAK HOUR																					
11:00 - 12:00	0	17	0	0	17	0	12	0	0	12	0	0	0	0	0	0	0	0	0	0	29

BICYCLES TURNING MOVEMENT COUNT - SUMMARY

Counted by: VCU

Intersection of: US 13 | Date: September 02, 2023 | Saturday

and: Shopping Center Access | Weather: Sunny/Warm

Location: Accomack County, Virginia | Entered by: SN | Star Rating: 4

TIME	TRAFFIC FROM NORTH on: US 13					TRAFFIC FROM SOUTH on: US 13					TRAFFIC FROM EAST on: Auto Zone Access					TRAFFIC FROM WEST on: Shopping Center Access					TOTAL N + S + E + W
	RIGHT	THRU	LEFT	U-TN	TOTAL	RIGHT	THRU	LEFT	U-TN	TOTAL	RIGHT	THRU	LEFT	U-TN	TOTAL	RIGHT	THRU	LEFT	U-TN	TOTAL	
AM																					
9:00 - 9:15	0	0	0	0	0	0	0	0	0	0	0	0	0	0	0	0	0	0	0	0	0
9:15 - 9:30	0	0	0	0	0	0	0	0	0	0	0	0	0	0	0	0	0	0	0	0	0
9:30 - 9:45	0	0	0	0	0	0	0	0	0	0	0	0	0	0	0	0	0	0	0	0	0
9:45 - 10:00	0	0	0	0	0	0	0	0	0	0	0	0	0	0	0	0	0	0	0	0	0
10:00 - 10:15	0	0	0	0	0	0	0	0	0	0	0	0	0	0	0	0	0	0	0	0	0
10:15 - 10:30	1	0	0	0	1	0	0	0	0	0	0	0	0	0	0	0	0	0	0	0	1
10:30 - 10:45	0	0	0	0	0	0	0	0	0	0	0	0	0	0	0	0	0	0	0	0	0
10:45 - 11:00	0	0	0	0	0	0	0	0	0	0	0	0	0	0	0	0	0	0	0	0	0
11:00 - 11:15	0	0	0	0	0	0	0	0	0	0	0	0	0	0	0	0	0	0	0	0	0
11:15 - 11:30	0	0	0	0	0	0	0	0	0	0	0	0	0	0	0	0	0	0	0	0	0
11:30 - 11:45	0	0	0	0	0	0	0	0	0	0	0	0	0	0	0	0	0	0	0	0	0
11:45 - 12:00	0	0	0	0	0	0	0	0	0	0	0	0	0	0	0	0	0	0	0	0	0
12:00 - 12:15	0	0	0	0	0	0	0	0	0	0	0	0	0	0	0	0	0	0	0	0	0
12:15 - 12:30	1	0	0	0	1	0	0	0	0	0	0	0	0	0	0	0	0	0	0	0	1
12:30 - 12:45	0	0	0	0	0	0	0	0	0	0	0	0	0	0	0	0	0	0	0	0	0
12:45 - 1:00	0	0	0	0	0	0	0	0	0	0	0	0	0	0	0	0	0	0	0	0	0
1:00 - 1:15	0	0	0	0	0	0	0	0	0	0	0	0	0	0	0	0	0	0	0	0	0
1:15 - 1:30	0	0	0	0	0	0	0	0	0	0	0	0	0	0	0	0	0	0	0	0	0
1:30 - 1:45	0	0	0	0	0	0	0	0	0	0	0	0	0	0	0	0	0	0	0	0	0
1:45 - 2:00	0	0	0	0	0	0	0	0	0	0	0	0	0	0	0	0	0	0	0	0	0
2:00 - 2:15	0	0	0	0	0	0	0	0	0	0	0	0	0	0	0	0	0	0	0	0	0
2:15 - 2:30	0	0	0	0	0	0	0	0	0	0	0	0	0	0	0	0	0	0	0	0	0
2:30 - 2:45	0	0	0	0	0	0	0	0	0	0	0	0	0	0	0	0	0	0	0	0	0
2:45 - 3:00	0	0	0	0	0	0	0	0	0	0	0	0	0	0	0	0	0	0	0	0	0
6 Hr Totals	2	0	0	0	2	0	0	0	0	0	0	0	0	0	0	0	0	0	0	0	2
1 Hr Totals																					
9:00 - 10:00	0	0	0	0	0	0	0	0	0	0	0	0	0	0	0	0	0	0	0	0	0
9:15 - 10:15	0	0	0	0	0	0	0	0	0	0	0	0	0	0	0	0	0	0	0	0	0
9:30 - 10:30	1	0	0	0	1	0	0	0	0	0	0	0	0	0	0	0	0	0	0	0	1
9:45 - 10:45	1	0	0	0	1	0	0	0	0	0	0	0	0	0	0	0	0	0	0	0	1
10:00 - 11:00	1	0	0	0	1	0	0	0	0	0	0	0	0	0	0	0	0	0	0	0	1
10:15 - 11:15	1	0	0	0	1	0	0	0	0	0	0	0	0	0	0	0	0	0	0	0	1
10:30 - 11:30	0	0	0	0	0	0	0	0	0	0	0	0	0	0	0	0	0	0	0	0	0
10:45 - 11:45	0	0	0	0	0	0	0	0	0	0	0	0	0	0	0	0	0	0	0	0	0
11:00 - 12:00	0	0	0	0	0	0	0	0	0	0	0	0	0	0	0	0	0	0	0	0	0
11:15 - 12:15	0	0	0	0	0	0	0	0	0	0	0	0	0	0	0	0	0	0	0	0	0
11:30 - 12:30	1	0	0	0	1	0	0	0	0	0	0	0	0	0	0	0	0	0	0	0	1
11:45 - 12:45	1	0	0	0	1	0	0	0	0	0	0	0	0	0	0	0	0	0	0	0	1
12:00 - 1:00	1	0	0	0	1	0	0	0	0	0	0	0	0	0	0	0	0	0	0	0	1
12:15 - 1:15	1	0	0	0	1	0	0	0	0	0	0	0	0	0	0	0	0	0	0	0	1
12:30 - 1:30	0	0	0	0	0	0	0	0	0	0	0	0	0	0	0	0	0	0	0	0	0
12:45 - 1:45	0	0	0	0	0	0	0	0	0	0	0	0	0	0	0	0	0	0	0	0	0
1:00 - 2:00	0	0	0	0	0	0	0	0	0	0	0	0	0	0	0	0	0	0	0	0	0
1:15 - 2:15	0	0	0	0	0	0	0	0	0	0	0	0	0	0	0	0	0	0	0	0	0
1:30 - 2:30	0	0	0	0	0	0	0	0	0	0	0	0	0	0	0	0	0	0	0	0	0
1:45 - 2:45	0	0	0	0	0	0	0	0	0	0	0	0	0	0	0	0	0	0	0	0	0
2:00 - 3:00	0	0	0	0	0	0	0	0	0	0	0	0	0	0	0	0	0	0	0	0	0
PEAK HOUR																					
11:00 - 12:00	0	0	0	0	0	0	0	0	0	0	0	0	0	0	0	0	0	0	0	0	0

PEDESTRIAN AND BICYCLE OBSERVATIONS - SUMMARY

Counted by: VCU

Intersection of: US 13 | Date: September 02, 2023 | Saturday

and: Shopping Center Access | Weather: Sunny/Warm

Location: Accomack County, Virginia | Entered by: SN | Star Rating: 4

TIME	NORTH LEG US 13		SOUTH LEG US 13	
	Pedestrians	Bicycles	Pedestrians	Bicycles
AM				
9:00 - 9:15	0	0	0	0
9:15 - 9:30	0	0	0	0
9:30 - 9:45	0	0	0	0
9:45 - 10:00	0	0	0	0
10:00 - 10:15	0	0	0	0
10:15 - 10:30	0	0	0	0
10:30 - 10:45	0	0	0	0
10:45 - 11:00	0	0	0	0
11:00 - 11:15	0	0	0	0
11:15 - 11:30	0	0	0	0
11:30 - 11:45	0	0	0	0
11:45 - 12:00	0	0	0	0
12:00 - 12:15	0	0	0	0
12:15 - 12:30	0	0	0	0
12:30 - 12:45	0	0	0	0
12:45 - 1:00	0	0	0	0
1:00 - 1:15	0	0	0	0
1:15 - 1:30	0	0	0	0
1:30 - 1:45	0	0	0	0
1:45 - 2:00	0	0	0	0
2:00 - 2:15	0	0	0	0
2:15 - 2:30	0	0	0	0
2:30 - 2:45	0	0	0	0
2:45 - 3:00	0	0	0	0
TOTALS	0	0	0	0

	EAST LEG Auto Zone Access		WEST LEG Shopping Center Access	
	Pedestrians	Bicycles	Pedestrians	Bicycles
AM				
9:00 - 9:15	0	0	0	0
9:15 - 9:30	0	0	0	0
9:30 - 9:45	0	0	0	0
9:45 - 10:00	0	0	0	0
10:00 - 10:15	0	0	0	0
10:15 - 10:30	0	0	0	0
10:30 - 10:45	0	0	0	0
10:45 - 11:00	0	0	0	0
11:00 - 11:15	0	0	0	0
11:15 - 11:30	0	0	0	0
11:30 - 11:45	0	0	0	0
11:45 - 12:00	0	0	0	0
12:00 - 12:15	0	0	0	0
12:15 - 12:30	0	0	0	0
12:30 - 12:45	0	0	0	0
12:45 - 1:00	0	0	0	0
1:00 - 1:15	0	0	0	0
1:15 - 1:30	0	0	0	0
1:30 - 1:45	0	0	0	0
1:45 - 2:00	0	0	0	0
2:00 - 2:15	0	0	0	0
2:15 - 2:30	0	0	0	0
2:30 - 2:45	0	0	0	0
2:45 - 3:00	0	0	0	0
TOTALS	0	0	0	0

TOTALS TURNING MOVEMENT COUNT - SUMMARY

Counted by: VCU

Intersection of: US 13 | Date: August 31, 2023 | Thursday

and: VA 179 | Weather: Sunny/Warm

Location: Accomack County, Virginia | Entered by: SN | Star Rating: 4

TIME	TRAFFIC FROM NORTH on: US 13					TRAFFIC FROM SOUTH on: US 13					TRAFFIC FROM EAST on: VA 179					TRAFFIC FROM WEST on: VA 179					TOTAL N + S + E + W
	RIGHT	THRU	LEFT	U-TN	TOTAL	RIGHT	THRU	LEFT	U-TN	TOTAL	RIGHT	THRU	LEFT	U-TN	TOTAL	RIGHT	THRU	LEFT	U-TN	TOTAL	
AM																					
7:00 - 7:15	20	69	1	4	94	0	76	8	0	84	5	4	1	0	10	0	4	19	0	23	211
7:15 - 7:30	16	100	1	1	118	0	94	20	0	114	5	5	0	0	10	1	4	16	0	21	263
7:30 - 7:45	19	97	2	2	120	0	104	27	0	131	5	6	0	0	11	1	5	24	0	30	292
7:45 - 8:00	33	99	6	4	142	0	116	19	0	135	7	8	0	0	15	0	3	18	0	21	313
8:00 - 8:15	23	87	5	2	117	3	90	17	0	110	7	10	0	0	17	22	7	15	0	44	288
8:15 - 8:30	13	72	8	5	98	0	110	32	0	142	7	12	0	0	19	25	9	12	0	46	305
8:30 - 8:45	18	72	9	1	100	0	97	28	0	125	6	6	0	0	12	17	5	18	0	40	277
8:45 - 9:00	19	81	7	0	107	0	88	19	0	107	5	9	2	0	16	27	6	21	0	54	284
2 Hr Totals	161	677	39	19	896	3	775	170	0	948	47	60	3	0	110	93	43	143	0	279	2233
1 Hr Totals																					
7:00 - 8:00	88	365	10	11	474	0	390	74	0	464	22	23	1	0	46	2	16	77	0	95	1079
7:15 - 8:15	91	383	14	9	497	3	404	83	0	490	24	29	0	0	53	24	19	73	0	116	1156
7:30 - 8:30	88	355	21	13	477	3	420	95	0	518	26	36	0	0	62	48	24	69	0	141	1198
7:45 - 8:45	87	330	28	12	457	3	413	96	0	512	27	36	0	0	63	64	24	63	0	151	1183
8:00 - 9:00	73	312	29	8	422	3	385	96	0	484	25	37	2	0	64	91	27	66	0	184	1154
PEAK HOUR																					
7:30 - 8:30	88	355	21	13	477	3	420	95	0	518	26	36	0	0	62	48	24	69	0	141	1198
PM																					
4:00 - 4:15	31	180	15	6	232	3	192	31	0	226	21	19	1	0	41	24	18	49	2	93	592
4:15 - 4:30	35	163	13	8	219	2	160	12	0	174	13	7	0	0	20	30	12	39	0	81	494
4:30 - 4:45	26	179	17	3	225	6	181	22	1	210	12	10	3	0	25	26	12	47	0	85	545
4:45 - 5:00	43	197	15	5	260	2	156	14	0	172	7	11	3	0	21	15	8	39	0	62	515
5:00 - 5:15	48	210	16	5	279	5	140	15	0	160	10	14	2	0	26	36	15	27	0	78	543
5:15 - 5:30	46	191	15	5	257	3	156	17	0	176	15	10	4	0	29	21	17	35	0	73	535
5:30 - 5:45	45	132	14	2	193	2	137	17	0	156	10	13	1	0	24	23	9	27	0	59	432
5:45 - 6:00	37	146	10	2	195	1	161	23	0	185	13	8	2	0	23	14	2	28	0	44	447
2 Hr Totals	311	1398	115	36	1860	24	1283	151	1	1459	101	92	16	0	209	189	93	291	2	575	4103
1 Hr Totals																					
4:00 - 5:00	135	719	60	22	936	13	689	79	1	782	53	47	7	0	107	95	50	174	2	321	2146
4:15 - 5:15	152	749	61	21	983	15	637	63	1	716	42	42	8	0	92	107	47	152	0	306	2097
4:30 - 5:30	163	777	63	18	1021	16	633	68	1	718	44	45	12	0	101	98	52	148	0	298	2138
4:45 - 5:45	182	730	60	17	989	12	589	63	0	664	42	48	10	0	100	95	49	128	0	272	2025
5:00 - 6:00	176	679	55	14	924	11	594	72	0	677	48	45	9	0	102	94	43	117	0	254	1957
PEAK HOUR																					
4:00 - 5:00	135	719	60	22	936	13	689	79	1	782	53	47	7	0	107	95	50	174	2	321	2146

CARS TURNING MOVEMENT COUNT - SUMMARY

Counted by: VCU

Intersection of: US 13 | Date: August 31, 2023 | Thursday

and: VA 179 | Weather: Sunny/Warm

Location: Accomack County, Virginia | Entered by: SN | Star Rating: 4

TIME	TRAFFIC FROM NORTH on: US 13					TRAFFIC FROM SOUTH on: US 13					TRAFFIC FROM EAST on: VA 179					TRAFFIC FROM WEST on: VA 179					TOTAL N + S + E + W
	RIGHT	THRU	LEFT	U-TN	TOTAL	RIGHT	THRU	LEFT	U-TN	TOTAL	RIGHT	THRU	LEFT	U-TN	TOTAL	RIGHT	THRU	LEFT	U-TN	TOTAL	
AM																					
7:00 - 7:15	16	61	1	4	82	0	70	8	0	78	5	4	1	0	10	0	4	19	0	23	193
7:15 - 7:30	15	84	1	1	101	0	88	19	0	107	5	5	0	0	10	1	4	15	0	20	238
7:30 - 7:45	16	90	2	2	110	0	96	27	0	123	5	6	0	0	11	1	5	24	0	30	274
7:45 - 8:00	32	84	6	4	126	0	102	19	0	121	7	7	0	0	14	0	3	17	0	20	281
8:00 - 8:15	21	74	4	2	101	3	81	17	0	101	7	10	0	0	17	19	7	15	0	41	260
8:15 - 8:30	13	64	8	4	89	0	99	28	0	127	7	12	0	0	19	24	9	12	0	45	280
8:30 - 8:45	18	68	9	1	96	0	81	28	0	109	6	6	0	0	12	16	5	18	0	39	256
8:45 - 9:00	16	69	6	0	91	0	82	19	0	101	5	9	2	0	16	24	5	20	0	49	257
2 Hr Totals	147	594	37	18	796	3	699	165	0	867	47	59	3	0	109	85	42	140	0	267	2039
1 Hr Totals																					
7:00 - 8:00	79	319	10	11	419	0	356	73	0	429	22	22	1	0	45	2	16	75	0	93	986
7:15 - 8:15	84	332	13	9	438	3	367	82	0	452	24	28	0	0	52	21	19	71	0	111	1053
7:30 - 8:30	82	312	20	12	426	3	378	91	0	472	26	35	0	0	61	44	24	68	0	136	1095
7:45 - 8:45	84	290	27	11	412	3	363	92	0	458	27	35	0	0	62	59	24	62	0	145	1077
8:00 - 9:00	68	275	27	7	377	3	343	92	0	438	25	37	2	0	64	83	26	65	0	174	1053
PEAK HOUR																					
7:30 - 8:30	82	312	20	12	426	3	378	91	0	472	26	35	0	0	61	44	24	68	0	136	1095
PM																					
4:00 - 4:15	31	167	15	5	218	3	176	31	0	210	20	17	1	0	38	23	18	48	2	91	557
4:15 - 4:30	35	155	13	8	211	2	143	12	0	157	13	6	0	0	19	30	12	38	0	80	467
4:30 - 4:45	26	174	16	2	218	6	173	22	1	202	12	10	3	0	25	26	11	46	0	83	528
4:45 - 5:00	43	187	15	4	249	2	144	14	0	160	7	11	3	0	21	15	8	37	0	60	490
5:00 - 5:15	48	196	16	5	265	5	130	15	0	150	10	14	2	0	26	36	15	27	0	78	519
5:15 - 5:30	46	177	15	5	243	3	148	17	0	168	14	10	4	0	28	21	17	34	0	72	511
5:30 - 5:45	44	124	14	2	184	2	124	17	0	143	10	13	1	0	24	23	9	26	0	58	409
5:45 - 6:00	36	131	10	2	179	1	151	23	0	175	13	8	2	0	23	14	2	28	0	44	421
2 Hr Totals	309	1311	114	33	1767	24	1189	151	1	1365	99	89	16	0	204	188	92	284	2	566	3902
1 Hr Totals																					
4:00 - 5:00	135	683	59	19	896	13	636	79	1	729	52	44	7	0	103	94	49	169	2	314	2042
4:15 - 5:15	152	712	60	19	943	15	590	63	1	669	42	41	8	0	91	107	46	148	0	301	2004
4:30 - 5:30	163	734	62	16	975	16	595	68	1	680	43	45	12	0	100	98	51	144	0	293	2048
4:45 - 5:45	181	684	60	16	941	12	546	63	0	621	41	48	10	0	99	95	49	124	0	268	1929
5:00 - 6:00	174	628	55	14	871	11	553	72	0	636	47	45	9	0	101	94	43	115	0	252	1860
PEAK HOUR																					
4:00 - 5:00	135	683	59	19	896	13	636	79	1	729	52	44	7	0	103	94	49	169	2	314	2042

MEDIUMS TURNING MOVEMENT COUNT - SUMMARY

Counted by: VCU

Intersection of: US 13 | Date: August 31, 2023 | Thursday

and: VA 179 | Weather: Sunny/Warm

Location: Accomack County, Virginia | Entered by: SN | Star Rating: 4

TIME	TRAFFIC FROM NORTH on: US 13					TRAFFIC FROM SOUTH on: US 13					TRAFFIC FROM EAST on: VA 179					TRAFFIC FROM WEST on: VA 179					TOTAL N + S + E + W
	RIGHT	THRU	LEFT	U-TN	TOTAL	RIGHT	THRU	LEFT	U-TN	TOTAL	RIGHT	THRU	LEFT	U-TN	TOTAL	RIGHT	THRU	LEFT	U-TN	TOTAL	
AM																					
7:00 - 7:15	1	0	0	0	1	0	1	0	0	1	0	0	0	0	0	0	0	0	0	0	2
7:15 - 7:30	1	4	0	0	5	0	2	1	0	3	0	0	0	0	0	0	0	1	0	1	9
7:30 - 7:45	3	2	0	0	5	0	2	0	0	2	0	0	0	0	0	0	0	0	0	0	7
7:45 - 8:00	1	9	0	0	10	0	7	0	0	7	0	1	0	0	1	0	0	1	0	1	19
8:00 - 8:15	1	5	1	0	7	0	4	0	0	4	0	0	0	0	0	3	0	0	0	3	14
8:15 - 8:30	0	1	0	1	2	0	4	4	0	8	0	0	0	0	0	1	0	0	0	1	11
8:30 - 8:45	0	2	0	0	2	0	5	0	0	5	0	0	0	0	0	1	0	0	0	1	8
8:45 - 9:00	0	6	1	0	7	0	2	0	0	2	0	0	0	0	0	2	1	1	0	4	13
2 Hr Totals	7	29	2	1	39	0	27	5	0	32	0	1	0	0	1	7	1	3	0	11	83
1 Hr Totals																					
7:00 - 8:00	6	15	0	0	21	0	12	1	0	13	0	1	0	0	1	0	0	2	0	2	37
7:15 - 8:15	6	20	1	0	27	0	15	1	0	16	0	1	0	0	1	3	0	2	0	5	49
7:30 - 8:30	5	17	1	1	24	0	17	4	0	21	0	1	0	0	1	4	0	1	0	5	51
7:45 - 8:45	2	17	1	1	21	0	20	4	0	24	0	1	0	0	1	5	0	1	0	6	52
8:00 - 9:00	1	14	2	1	18	0	15	4	0	19	0	0	0	0	0	7	1	1	0	9	46
PEAK HOUR																					
7:30 - 8:30	5	17	1	1	24	0	17	4	0	21	0	1	0	0	1	4	0	1	0	5	51
PM																					
4:00 - 4:15	0	4	0	1	5	0	4	0	0	4	1	2	0	0	3	1	0	1	0	2	14
4:15 - 4:30	0	1	0	0	1	0	6	0	0	6	0	1	0	0	1	0	0	0	0	0	8
4:30 - 4:45	0	4	1	1	6	0	2	0	0	2	0	0	0	0	0	0	1	1	0	2	10
4:45 - 5:00	0	1	0	1	2	0	5	0	0	5	0	0	0	0	0	0	0	2	0	2	9
5:00 - 5:15	0	4	0	0	4	0	2	0	0	2	0	0	0	0	0	0	0	0	0	0	6
5:15 - 5:30	0	4	0	0	4	0	1	0	0	1	1	0	0	0	1	0	0	0	0	0	6
5:30 - 5:45	1	3	0	0	4	0	3	0	0	3	0	0	0	0	0	0	0	1	0	1	8
5:45 - 6:00	1	3	0	0	4	0	1	0	0	1	0	0	0	0	0	0	0	0	0	0	5
2 Hr Totals	2	24	1	3	30	0	24	0	0	24	2	3	0	0	5	1	1	5	0	7	66
1 Hr Totals																					
4:00 - 5:00	0	10	1	3	14	0	17	0	0	17	1	3	0	0	4	1	1	4	0	6	41
4:15 - 5:15	0	10	1	2	13	0	15	0	0	15	0	1	0	0	1	0	1	3	0	4	33
4:30 - 5:30	0	13	1	2	16	0	10	0	0	10	1	0	0	0	1	0	1	3	0	4	31
4:45 - 5:45	1	12	0	1	14	0	11	0	0	11	1	0	0	0	1	0	0	3	0	3	29
5:00 - 6:00	2	14	0	0	16	0	7	0	0	7	1	0	0	0	1	0	0	1	0	1	25
PEAK HOUR																					
4:00 - 5:00	0	10	1	3	14	0	17	0	0	17	1	3	0	0	4	1	1	4	0	6	41

HEAVY TRUCKS TURNING MOVEMENT COUNT - SUMMARY

Counted by: VCU

Intersection of: US 13 | Date: August 31, 2023 | Thursday

and: VA 179 | Weather: Sunny/Warm

Location: Accomack County, Virginia | Entered by: SN | Star Rating: 4

TIME	TRAFFIC FROM NORTH on: US 13					TRAFFIC FROM SOUTH on: US 13					TRAFFIC FROM EAST on: VA 179					TRAFFIC FROM WEST on: VA 179					TOTAL N + S + E + W
	RIGHT	THRU	LEFT	U-TN	TOTAL	RIGHT	THRU	LEFT	U-TN	TOTAL	RIGHT	THRU	LEFT	U-TN	TOTAL	RIGHT	THRU	LEFT	U-TN	TOTAL	
AM																					
7:00 - 7:15	3	8	0	0	11	0	5	0	0	5	0	0	0	0	0	0	0	0	0	0	16
7:15 - 7:30	0	12	0	0	12	0	4	0	0	4	0	0	0	0	0	0	0	0	0	0	16
7:30 - 7:45	0	5	0	0	5	0	6	0	0	6	0	0	0	0	0	0	0	0	0	0	11
7:45 - 8:00	0	6	0	0	6	0	7	0	0	7	0	0	0	0	0	0	0	0	0	0	13
8:00 - 8:15	1	8	0	0	9	0	5	0	0	5	0	0	0	0	0	0	0	0	0	0	14
8:15 - 8:30	0	7	0	0	7	0	7	0	0	7	0	0	0	0	0	0	0	0	0	0	14
8:30 - 8:45	0	2	0	0	2	0	11	0	0	11	0	0	0	0	0	0	0	0	0	0	13
8:45 - 9:00	3	6	0	0	9	0	4	0	0	4	0	0	0	0	0	1	0	0	0	1	14
2 Hr Totals	7	54	0	0	61	0	49	0	0	49	0	0	0	0	0	1	0	0	0	1	111
1 Hr Totals																					
7:00 - 8:00	3	31	0	0	34	0	22	0	0	22	0	0	0	0	0	0	0	0	0	0	56
7:15 - 8:15	1	31	0	0	32	0	22	0	0	22	0	0	0	0	0	0	0	0	0	0	54
7:30 - 8:30	1	26	0	0	27	0	25	0	0	25	0	0	0	0	0	0	0	0	0	0	52
7:45 - 8:45	1	23	0	0	24	0	30	0	0	30	0	0	0	0	0	0	0	0	0	0	54
8:00 - 9:00	4	23	0	0	27	0	27	0	0	27	0	0	0	0	0	1	0	0	0	1	55
PEAK HOUR																					
7:30 - 8:30	1	26	0	0	27	0	25	0	0	25	0	0	0	0	0	0	0	0	0	0	52
PM																					
4:00 - 4:15	0	9	0	0	9	0	12	0	0	12	0	0	0	0	0	0	0	0	0	0	21
4:15 - 4:30	0	7	0	0	7	0	11	0	0	11	0	0	0	0	0	0	0	1	0	1	19
4:30 - 4:45	0	1	0	0	1	0	6	0	0	6	0	0	0	0	0	0	0	0	0	0	7
4:45 - 5:00	0	9	0	0	9	0	7	0	0	7	0	0	0	0	0	0	0	0	0	0	16
5:00 - 5:15	0	10	0	0	10	0	8	0	0	8	0	0	0	0	0	0	0	0	0	0	18
5:15 - 5:30	0	10	0	0	10	0	7	0	0	7	0	0	0	0	0	0	0	1	0	1	18
5:30 - 5:45	0	5	0	0	5	0	10	0	0	10	0	0	0	0	0	0	0	0	0	0	15
5:45 - 6:00	0	12	0	0	12	0	9	0	0	9	0	0	0	0	0	0	0	0	0	0	21
2 Hr Totals	0	63	0	0	63	0	70	0	0	70	0	0	0	0	0	0	0	2	0	2	135
1 Hr Totals																					
4:00 - 5:00	0	26	0	0	26	0	36	0	0	36	0	0	0	0	0	0	0	1	0	1	63
4:15 - 5:15	0	27	0	0	27	0	32	0	0	32	0	0	0	0	0	0	0	1	0	1	60
4:30 - 5:30	0	30	0	0	30	0	28	0	0	28	0	0	0	0	0	0	0	1	0	1	59
4:45 - 5:45	0	34	0	0	34	0	32	0	0	32	0	0	0	0	0	0	0	1	0	1	67
5:00 - 6:00	0	37	0	0	37	0	34	0	0	34	0	0	0	0	0	0	0	1	0	1	72
PEAK HOUR																					
4:00 - 5:00	0	26	0	0	26	0	36	0	0	36	0	0	0	0	0	0	0	1	0	1	63

BICYCLES TURNING MOVEMENT COUNT - SUMMARY

Counted by: VCU

Intersection of: US 13 | Date: August 31, 2023 | Thursday

and: VA 179 | Weather: Sunny/Warm

Location: Accomack County, Virginia | Entered by: SN | Star Rating: 4

TIME	TRAFFIC FROM NORTH on: US 13					TRAFFIC FROM SOUTH on: US 13					TRAFFIC FROM EAST on: VA 179					TRAFFIC FROM WEST on: VA 179					TOTAL N + S + E + W
	RIGHT	THRU	LEFT	U-TN	TOTAL	RIGHT	THRU	LEFT	U-TN	TOTAL	RIGHT	THRU	LEFT	U-TN	TOTAL	RIGHT	THRU	LEFT	U-TN	TOTAL	
AM																					
7:00 - 7:15	0	0	0	0	0	0	0	0	0	0	0	0	0	0	0	0	0	0	0	0	0
7:15 - 7:30	0	0	0	0	0	0	0	0	0	0	0	0	0	0	0	0	0	0	0	0	0
7:30 - 7:45	0	0	0	0	0	0	0	0	0	0	0	0	0	0	0	0	0	0	0	0	0
7:45 - 8:00	0	0	0	0	0	0	0	0	0	0	0	0	0	0	0	0	0	0	0	0	0
8:00 - 8:15	0	0	0	0	0	0	0	0	0	0	0	0	0	0	0	0	0	0	0	0	0
8:15 - 8:30	0	0	0	0	0	0	0	0	0	0	0	0	0	0	0	0	0	0	0	0	0
8:30 - 8:45	0	0	0	0	0	0	0	0	0	0	0	0	0	0	0	0	0	0	0	0	0
8:45 - 9:00	0	0	0	0	0	0	0	0	0	0	0	0	0	0	0	0	0	0	0	0	0
2 Hr Totals	0	0	0	0	0	0	0	0	0	0	0	0	0	0	0	0	0	0	0	0	0
1 Hr Totals																					
7:00 - 8:00	0	0	0	0	0	0	0	0	0	0	0	0	0	0	0	0	0	0	0	0	0
7:15 - 8:15	0	0	0	0	0	0	0	0	0	0	0	0	0	0	0	0	0	0	0	0	0
7:30 - 8:30	0	0	0	0	0	0	0	0	0	0	0	0	0	0	0	0	0	0	0	0	0
7:45 - 8:45	0	0	0	0	0	0	0	0	0	0	0	0	0	0	0	0	0	0	0	0	0
8:00 - 9:00	0	0	0	0	0	0	0	0	0	0	0	0	0	0	0	0	0	0	0	0	0
PEAK HOUR																					
7:30 - 8:30	0	0	0	0	0	0	0	0	0	0	0	0	0	0	0	0	0	0	0	0	0
PM																					
4:00 - 4:15	0	0	0	0	0	0	0	0	0	0	0	0	0	0	0	0	0	0	0	0	0
4:15 - 4:30	0	0	0	0	0	0	0	0	0	0	0	0	0	0	0	0	0	0	0	0	0
4:30 - 4:45	0	0	0	0	0	0	0	0	0	0	0	0	0	0	0	0	0	0	0	0	0
4:45 - 5:00	0	0	0	0	0	0	0	0	0	0	0	0	0	0	0	0	0	0	0	0	0
5:00 - 5:15	0	1	0	0	1	0	0	0	0	0	0	0	0	0	0	0	0	0	0	0	1
5:15 - 5:30	0	0	0	0	0	0	0	0	0	0	0	0	0	0	0	0	0	0	0	0	0
5:30 - 5:45	0	0	0	0	0	0	0	0	0	0	0	0	0	0	0	0	0	0	0	0	0
5:45 - 6:00	0	0	0	0	0	0	0	0	0	0	0	0	0	0	0	0	0	0	0	0	0
2 Hr Totals	0	1	0	0	1	0	0	0	0	0	0	0	0	0	0	0	0	0	0	0	1
1 Hr Totals																					
4:00 - 5:00	0	0	0	0	0	0	0	0	0	0	0	0	0	0	0	0	0	0	0	0	0
4:15 - 5:15	0	1	0	0	1	0	0	0	0	0	0	0	0	0	0	0	0	0	0	0	1
4:30 - 5:30	0	1	0	0	1	0	0	0	0	0	0	0	0	0	0	0	0	0	0	0	1
4:45 - 5:45	0	1	0	0	1	0	0	0	0	0	0	0	0	0	0	0	0	0	0	0	1
5:00 - 6:00	0	1	0	0	1	0	0	0	0	0	0	0	0	0	0	0	0	0	0	0	1
PEAK HOUR																					
4:00 - 5:00	0	0	0	0	0	0	0	0	0	0	0	0	0	0	0	0	0	0	0	0	0

PEDESTRIAN AND BICYCLE OBSERVATIONS - SUMMARY

Counted by: VCU

Intersection of: US 13 | Date: August 31, 2023 | Thursday

and: VA 179 | Weather: Sunny/Warm

Location: Accomack County, Virginia | Entered by: SN | Star Rating: 4

TIME	NORTH LEG US 13		SOUTH LEG US 13	
	Pedestrians	Bicycles	Pedestrians	Bicycles
AM				
7:00 - 7:15	0	0	2	0
7:15 - 7:30	0	0	0	0
7:30 - 7:45	0	0	2	0
7:45 - 8:00	0	0	0	0
8:00 - 8:15	0	0	0	0
8:15 - 8:30	0	0	0	0
8:30 - 8:45	0	0	0	0
8:45 - 9:00	0	0	0	0
TOTALS	0	0	4	0
PM				
4:00 - 4:15	0	0	0	0
4:15 - 4:30	0	0	0	0
4:30 - 4:45	0	0	0	0
4:45 - 5:00	0	0	0	0
5:00 - 5:15	0	0	0	0
5:15 - 5:30	0	0	0	0
5:30 - 5:45	0	0	0	0
5:45 - 6:00	0	0	0	0
TOTALS	0	0	0	0

	EAST LEG VA 179		WEST LEG VA 179	
	Pedestrians	Bicycles	Pedestrians	Bicycles
AM				
7:00 - 7:15	0	0	0	0
7:15 - 7:30	0	0	0	0
7:30 - 7:45	0	0	0	0
7:45 - 8:00	0	0	0	0
8:00 - 8:15	0	0	1	0
8:15 - 8:30	0	0	0	0
8:30 - 8:45	1	0	0	0
8:45 - 9:00	0	0	0	0
TOTALS	1	0	1	0
PM				
4:00 - 4:15	0	0	0	0
4:15 - 4:30	0	0	0	0
4:30 - 4:45	0	0	0	0
4:45 - 5:00	0	0	0	0
5:00 - 5:15	0	0	0	0
5:15 - 5:30	0	0	0	0
5:30 - 5:45	0	0	0	0
5:45 - 6:00	0	0	0	0
TOTALS	0	0	0	0

TOTALS TURNING MOVEMENT COUNT - SUMMARY

Counted by: VCU

Intersection of: US 13 | Date: September 02, 2023 | Saturday

and: VA 179 | Weather: Sunny/Warm

Location: Accomack County, Virginia | Entered by: SN | Star Rating: 4

TIME	TRAFFIC FROM NORTH on: US 13					TRAFFIC FROM SOUTH on: US 13					TRAFFIC FROM EAST on: VA 179					TRAFFIC FROM WEST on: VA 179					TOTAL N + S + E + W
	RIGHT	THRU	LEFT	U-TN	TOTAL	RIGHT	THRU	LEFT	U-TN	TOTAL	RIGHT	THRU	LEFT	U-TN	TOTAL	RIGHT	THRU	LEFT	U-TN	TOTAL	
AM																					
9:00 - 9:15	25	145	10	0	180	0	191	21	1	213	11	9	2	0	22	12	10	16	0	38	453
9:15 - 9:30	20	134	10	2	166	1	175	29	0	205	8	12	2	0	22	20	9	31	0	60	453
9:30 - 9:45	25	146	4	3	178	5	235	23	1	264	10	19	1	0	30	19	21	30	0	70	542
9:45 - 10:00	26	155	12	4	197	3	187	19	1	210	7	10	3	0	20	21	10	25	0	56	483
10:00 - 10:15	27	171	9	1	208	4	247	27	2	280	11	15	0	0	26	20	14	42	0	76	590
10:15 - 10:30	28	185	13	2	228	2	272	24	0	298	13	12	5	0	30	28	16	30	0	74	630
10:30 - 10:45	30	183	8	6	227	4	296	20	0	320	14	17	1	0	32	17	15	41	0	73	652
10:45 - 11:00	37	166	11	1	215	7	277	17	0	301	11	23	5	0	39	18	10	43	0	71	626
11:00 - 11:15	36	193	11	4	244	4	290	24	1	319	11	9	2	0	22	20	13	31	0	64	649
11:15 - 11:30	39	204	9	5	257	2	268	28	1	299	5	13	4	0	22	22	22	36	0	80	658
11:30 - 11:45	32	205	8	5	250	5	283	17	0	305	10	14	6	0	30	25	13	43	0	81	666
11:45 - 12:00	41	215	6	3	265	6	293	28	0	327	13	17	4	0	34	24	8	36	1	69	695
12:00 - 12:15	28	192	14	1	235	3	272	16	0	291	8	16	2	0	26	21	19	47	0	87	639
12:15 - 12:30	37	209	8	6	260	2	308	20	0	330	17	10	2	0	29	32	17	44	0	93	712
12:30 - 12:45	39	209	10	6	264	0	278	15	0	293	9	12	0	0	21	15	17	29	0	61	639
12:45 - 1:00	35	217	12	4	268	6	302	26	0	334	14	9	4	0	27	20	18	36	0	74	703
1:00 - 1:15	21	226	14	3	264	0	258	20	0	278	8	8	3	0	19	15	11	36	0	62	623
1:15 - 1:30	28	223	7	4	262	1	307	19	0	327	13	8	2	0	23	26	11	30	0	67	679
1:30 - 1:45	28	210	11	4	253	2	236	12	0	250	13	12	2	0	27	14	12	40	0	66	596
1:45 - 2:00	24	215	10	2	251	2	235	16	0	253	10	8	2	0	20	15	8	29	0	52	576
2:00 - 2:15	32	197	8	3	240	6	265	21	1	293	9	12	2	0	23	17	14	18	0	49	605
2:15 - 2:30	40	190	16	10	256	2	265	16	0	283	9	5	4	0	18	16	12	44	0	72	629
2:30 - 2:45	48	246	17	3	314	2	266	21	0	289	18	9	2	0	29	15	18	34	0	67	699
2:45 - 3:00	41	228	14	2	285	4	243	10	0	257	11	11	1	0	23	20	12	25	0	57	622
6 Hr Totals	767	4664	252	84	5767	73	6249	489	8	6819	263	290	61	0	614	472	330	816	1	1619	14819
1 Hr Totals																					
9:00 - 10:00	96	580	36	9	721	9	788	92	3	892	36	50	8	0	94	72	50	102	0	224	1931
9:15 - 10:15	98	606	35	10	749	13	844	98	4	959	36	56	6	0	98	80	54	128	0	262	2068
9:30 - 10:30	106	657	38	10	811	14	941	93	4	1052	41	56	9	0	106	88	61	127	0	276	2245
9:45 - 10:45	111	694	42	13	860	13	1002	90	3	1108	45	54	9	0	108	86	55	138	0	279	2355
10:00 - 11:00	122	705	41	10	878	17	1092	88	2	1199	49	67	11	0	127	83	55	156	0	294	2498
10:15 - 11:15	131	727	43	13	914	17	1135	85	1	1238	49	61	13	0	123	83	54	145	0	282	2557
10:30 - 11:30	142	746	39	16	943	17	1131	89	2	1239	41	62	12	0	115	77	60	151	0	288	2585
10:45 - 11:45	144	768	39	15	966	18	1118	86	2	1224	37	59	17	0	113	85	58	153	0	296	2599
11:00 - 12:00	148	817	34	17	1016	17	1134	97	2	1250	39	53	16	0	108	91	56	146	1	294	2668
11:15 - 12:15	140	816	37	14	1007	16	1116	89	1	1222	36	60	16	0	112	92	62	162	1	317	2658
11:30 - 12:30	138	821	36	15	1010	16	1156	81	0	1253	48	57	14	0	119	102	57	170	1	330	2712
11:45 - 12:45	145	825	38	16	1024	11	1151	79	0	1241	47	55	8	0	110	92	61	156	1	310	2685
12:00 - 1:00	139	827	44	17	1027	11	1160	77	0	1248	48	47	8	0	103	88	71	156	0	315	2693
12:15 - 1:15	132	861	44	19	1056	8	1146	81	0	1235	48	39	9	0	96	82	63	145	0	290	2677
12:30 - 1:30	123	875	43	17	1058	7	1145	80	0	1232	44	37	9	0	90	76	57	131	0	264	2644
12:45 - 1:45	112	876	44	15	1047	9	1103	77	0	1189	48	37	11	0	96	75	52	142	0	269	2601
1:00 - 2:00	101	874	42	13	1030	5	1036	67	0	1108	44	36	9	0	89	70	42	135	0	247	2474
1:15 - 2:15	112	845	36	13	1006	11	1043	68	1	1123	45	40	8	0	93	72	45	117	0	234	2456
1:30 - 2:30	124	812	45	19	1000	12	1001	65	1	1079	41	37	10	0	88	62	46	131	0	239	2406
1:45 - 2:45	144	848	51	18	1061	12	1031	74	1	1118	46	34	10	0	90	63	52	125	0	240	2509
2:00 - 3:00	161	861	55	18	1095	14	1039	68	1	1122	47	37	9	0	93	68	56	121	0	245	2555
PEAK HOUR																					
11:30 - 12:30	138	821	36	15	1010	16	1156	81	0	1253	48	57	14	0	119	102	57	170	1	330	2712

CARS TURNING MOVEMENT COUNT - SUMMARY

Counted by: VCU

Intersection of: US 13 | Date: September 02, 2023 | Saturday

and: VA 179 | Weather: Sunny/Warm

Location: Accomack County, Virginia | Entered by: SN | Star Rating: 4

TIME	TRAFFIC FROM NORTH on: US 13					TRAFFIC FROM SOUTH on: US 13					TRAFFIC FROM EAST on: VA 179					TRAFFIC FROM WEST on: VA 179					TOTAL N + S + E + W
	RIGHT	THRU	LEFT	U-TN	TOTAL	RIGHT	THRU	LEFT	U-TN	TOTAL	RIGHT	THRU	LEFT	U-TN	TOTAL	RIGHT	THRU	LEFT	U-TN	TOTAL	
AM																					
9:00 - 9:15	25	143	10	0	178	0	183	21	1	205	11	9	2	0	22	12	10	16	0	38	443
9:15 - 9:30	20	128	10	2	160	1	166	27	0	194	8	12	2	0	22	20	9	31	0	60	436
9:30 - 9:45	24	142	4	3	173	5	234	23	1	263	10	18	1	0	29	19	21	30	0	70	535
9:45 - 10:00	25	149	12	3	189	3	185	19	1	208	7	10	3	0	20	21	10	25	0	56	473
10:00 - 10:15	27	168	9	1	205	4	244	27	2	277	11	15	0	0	26	19	14	42	0	75	583
10:15 - 10:30	28	182	13	2	225	2	261	23	0	286	12	12	5	0	29	28	16	30	0	74	614
10:30 - 10:45	30	175	7	6	218	4	290	20	0	314	14	17	1	0	32	17	15	41	0	73	637
10:45 - 11:00	37	164	11	0	212	7	272	17	0	296	11	23	4	0	38	18	10	42	0	70	616
11:00 - 11:15	36	188	11	4	239	4	286	23	1	314	11	9	2	0	22	20	13	31	0	64	639
11:15 - 11:30	39	195	9	5	248	2	263	28	1	294	5	12	4	0	21	22	22	36	0	80	643
11:30 - 11:45	32	199	8	5	244	5	276	16	0	297	10	14	6	0	30	25	13	42	0	80	651
11:45 - 12:00	41	211	6	3	261	6	288	28	0	322	13	17	4	0	34	24	8	35	1	68	685
12:00 - 12:15	27	187	14	1	229	3	269	15	0	287	8	16	2	0	26	20	19	46	0	85	627
12:15 - 12:30	37	203	8	6	254	2	303	20	0	325	17	10	2	0	29	32	17	43	0	92	700
12:30 - 12:45	39	205	10	6	260	0	276	14	0	290	9	12	0	0	21	15	17	29	0	61	632
12:45 - 1:00	35	213	12	4	264	6	297	26	0	329	14	9	4	0	27	19	18	36	0	73	693
1:00 - 1:15	21	220	14	3	258	0	249	20	0	269	8	8	3	0	19	15	11	35	0	61	607
1:15 - 1:30	28	217	7	4	256	1	305	19	0	325	13	8	2	0	23	26	11	30	0	67	671
1:30 - 1:45	28	208	11	4	251	2	232	12	0	246	13	12	2	0	27	14	12	39	0	65	589
1:45 - 2:00	24	209	10	2	245	2	232	16	0	250	10	8	2	0	20	15	8	29	0	52	567
2:00 - 2:15	31	197	8	3	239	6	262	21	1	290	9	12	2	0	23	17	14	18	0	49	601
2:15 - 2:30	40	187	15	10	252	2	258	16	0	276	9	5	4	0	18	15	12	44	0	71	617
2:30 - 2:45	48	242	17	3	310	2	259	21	0	282	18	9	2	0	29	15	18	34	0	67	688
2:45 - 3:00	41	224	14	2	281	4	238	10	0	252	11	9	1	0	21	20	12	25	0	57	611
6 Hr Totals	763	4556	250	82	5651	73	6128	482	8	6691	262	286	60	0	608	468	330	809	1	1608	14558
1 Hr Totals																					
9:00 - 10:00	94	562	36	8	700	9	768	90	3	870	36	49	8	0	93	72	50	102	0	224	1887
9:15 - 10:15	96	587	35	9	727	13	829	96	4	942	36	55	6	0	97	79	54	128	0	261	2027
9:30 - 10:30	104	641	38	9	792	14	924	92	4	1034	40	55	9	0	104	87	61	127	0	275	2205
9:45 - 10:45	110	674	41	12	837	13	980	89	3	1085	44	54	9	0	107	85	55	138	0	278	2307
10:00 - 11:00	122	689	40	9	860	17	1067	87	2	1173	48	67	10	0	125	82	55	155	0	292	2450
10:15 - 11:15	131	709	42	12	894	17	1109	83	1	1210	48	61	12	0	121	83	54	144	0	281	2506
10:30 - 11:30	142	722	38	15	917	17	1111	88	2	1218	41	61	11	0	113	77	60	150	0	287	2535
10:45 - 11:45	144	746	39	14	943	18	1097	84	2	1201	37	58	16	0	111	85	58	151	0	294	2549
11:00 - 12:00	148	793	34	17	992	17	1113	95	2	1227	39	52	16	0	107	91	56	144	1	292	2618
11:15 - 12:15	139	792	37	14	982	16	1096	87	1	1200	36	59	16	0	111	91	62	159	1	313	2606
11:30 - 12:30	137	800	36	15	988	16	1136	79	0	1231	48	57	14	0	119	101	57	166	1	325	2663
11:45 - 12:45	144	806	38	16	1004	11	1136	77	0	1224	47	55	8	0	110	91	61	153	1	306	2644
12:00 - 1:00	138	808	44	17	1007	11	1145	75	0	1231	48	47	8	0	103	86	71	154	0	311	2652
12:15 - 1:15	132	841	44	19	1036	8	1125	80	0	1213	48	39	9	0	96	81	63	143	0	287	2632
12:30 - 1:30	123	855	43	17	1038	7	1127	79	0	1213	44	37	9	0	90	75	57	130	0	262	2603
12:45 - 1:45	112	858	44	15	1029	9	1083	77	0	1169	48	37	11	0	96	74	52	140	0	266	2560
1:00 - 2:00	101	854	42	13	1010	5	1018	67	0	1090	44	36	9	0	89	70	42	133	0	245	2434
1:15 - 2:15	111	831	36	13	991	11	1031	68	1	1111	45	40	8	0	93	72	45	116	0	233	2428
1:30 - 2:30	123	801	44	19	987	12	984	65	1	1062	41	37	10	0	88	61	46	130	0	237	2374
1:45 - 2:45	143	835	50	18	1046	12	1011	74	1	1098	46	34	10	0	90	62	52	125	0	239	2473
2:00 - 3:00	160	850	54	18	1082	14	1017	68	1	1100	47	35	9	0	91	67	56	121	0	244	2517
PEAK HOUR																					
11:30 - 12:30	137	800	36	15	988	16	1136	79	0	1231	48	57	14	0	119	101	57	166	1	325	2663

MEDIUMS TURNING MOVEMENT COUNT - SUMMARY

Counted by: VCU

Intersection of: US 13 | Date: September 02, 2023 | Saturday

and: VA 179 | Weather: Sunny/Warm

Location: Accomack County, Virginia | Entered by: SN | Star Rating: 4

TIME	TRAFFIC FROM NORTH on: US 13					TRAFFIC FROM SOUTH on: US 13					TRAFFIC FROM EAST on: VA 179					TRAFFIC FROM WEST on: VA 179					TOTAL N + S + E + W
	RIGHT	THRU	LEFT	U-TN	TOTAL	RIGHT	THRU	LEFT	U-TN	TOTAL	RIGHT	THRU	LEFT	U-TN	TOTAL	RIGHT	THRU	LEFT	U-TN	TOTAL	
AM																					
9:00 - 9:15	0	0	0	0	0	0	4	0	0	4	0	0	0	0	0	0	0	0	0	0	4
9:15 - 9:30	0	2	0	0	2	0	5	0	0	5	0	0	0	0	0	0	0	0	0	0	7
9:30 - 9:45	0	1	0	0	1	0	1	0	0	1	0	0	0	0	0	0	0	0	0	0	2
9:45 - 10:00	0	3	0	1	4	0	0	0	0	0	0	0	0	0	0	0	0	0	0	0	4
10:00 - 10:15	0	1	0	0	1	0	2	0	0	2	0	0	0	0	0	1	0	0	0	1	4
10:15 - 10:30	0	0	0	0	0	0	5	1	0	6	1	0	0	0	1	0	0	0	0	0	7
10:30 - 10:45	0	3	1	0	4	0	3	0	0	3	0	0	0	0	0	0	0	0	0	0	7
10:45 - 11:00	0	0	0	1	1	0	3	0	0	3	0	0	1	0	1	0	0	1	0	1	6
11:00 - 11:15	0	2	0	0	2	0	2	1	0	3	0	0	0	0	0	0	0	0	0	0	5
11:15 - 11:30	0	2	0	0	2	0	2	0	0	2	0	1	0	0	1	0	0	0	0	0	5
11:30 - 11:45	0	2	0	0	2	0	5	1	0	6	0	0	0	0	0	0	0	1	0	1	9
11:45 - 12:00	0	2	0	0	2	0	0	0	0	0	0	0	0	0	0	0	0	1	0	1	3
12:00 - 12:15	1	1	0	0	2	0	1	1	0	2	0	0	0	0	0	1	0	1	0	2	6
12:15 - 12:30	0	4	0	0	4	0	4	0	0	4	0	0	0	0	0	0	0	1	0	1	9
12:30 - 12:45	0	0	0	0	0	0	0	1	0	1	0	0	0	0	0	0	0	0	0	0	1
12:45 - 1:00	0	2	0	0	2	0	2	0	0	2	0	0	0	0	0	1	0	0	0	1	5
1:00 - 1:15	0	4	0	0	4	0	2	0	0	2	0	0	0	0	0	0	0	1	0	1	7
1:15 - 1:30	0	2	0	0	2	0	0	0	0	0	0	0	0	0	0	0	0	0	0	0	2
1:30 - 1:45	0	0	0	0	0	0	1	0	0	1	0	0	0	0	0	0	0	1	0	1	2
1:45 - 2:00	0	4	0	0	4	0	1	0	0	1	0	0	0	0	0	0	0	0	0	0	5
2:00 - 2:15	1	0	0	0	1	0	2	0	0	2	0	0	0	0	0	0	0	0	0	0	3
2:15 - 2:30	0	0	1	0	1	0	0	0	0	0	0	0	0	0	0	1	0	0	0	1	2
2:30 - 2:45	0	0	0	0	0	0	0	0	0	0	0	0	0	0	0	0	0	0	0	0	0
2:45 - 3:00	0	2	0	0	2	0	3	0	0	3	0	2	0	0	2	0	0	0	0	0	7
6 Hr Totals	2	37	2	2	43	0	48	5	0	53	1	3	1	0	5	4	0	7	0	11	112
1 Hr Totals																					
9:00 - 10:00	0	6	0	1	7	0	10	0	0	10	0	0	0	0	0	0	0	0	0	0	17
9:15 - 10:15	0	7	0	1	8	0	8	0	0	8	0	0	0	0	0	1	0	0	0	1	17
9:30 - 10:30	0	5	0	1	6	0	8	1	0	9	1	0	0	0	1	1	0	0	0	1	17
9:45 - 10:45	0	7	1	1	9	0	10	1	0	11	1	0	0	0	1	1	0	0	0	1	22
10:00 - 11:00	0	4	1	1	6	0	13	1	0	14	1	0	1	0	2	1	0	1	0	2	24
10:15 - 11:15	0	5	1	1	7	0	13	2	0	15	1	0	1	0	2	0	0	1	0	1	25
10:30 - 11:30	0	7	1	1	9	0	10	1	0	11	0	1	1	0	2	0	0	1	0	1	23
10:45 - 11:45	0	6	0	1	7	0	12	2	0	14	0	1	1	0	2	0	0	2	0	2	25
11:00 - 12:00	0	8	0	0	8	0	9	2	0	11	0	1	0	0	1	0	0	2	0	2	22
11:15 - 12:15	1	7	0	0	8	0	8	2	0	10	0	1	0	0	1	1	0	3	0	4	23
11:30 - 12:30	1	9	0	0	10	0	10	2	0	12	0	0	0	0	0	1	0	4	0	5	27
11:45 - 12:45	1	7	0	0	8	0	5	2	0	7	0	0	0	0	0	1	0	3	0	4	19
12:00 - 1:00	1	7	0	0	8	0	7	2	0	9	0	0	0	0	0	2	0	2	0	4	21
12:15 - 1:15	0	10	0	0	10	0	8	1	0	9	0	0	0	0	0	1	0	2	0	3	22
12:30 - 1:30	0	8	0	0	8	0	4	1	0	5	0	0	0	0	0	1	0	1	0	2	15
12:45 - 1:45	0	8	0	0	8	0	5	0	0	5	0	0	0	0	0	1	0	2	0	3	16
1:00 - 2:00	0	10	0	0	10	0	4	0	0	4	0	0	0	0	0	0	0	2	0	2	16
1:15 - 2:15	1	6	0	0	7	0	4	0	0	4	0	0	0	0	0	0	0	1	0	1	12
1:30 - 2:30	1	4	1	0	6	0	4	0	0	4	0	0	0	0	0	1	0	1	0	2	12
1:45 - 2:45	1	4	1	0	6	0	3	0	0	3	0	0	0	0	0	1	0	0	0	1	10
2:00 - 3:00	1	2	1	0	4	0	5	0	0	5	0	2	0	0	2	1	0	0	0	1	12
PEAK HOUR																					
11:30 - 12:30	1	9	0	0	10	0	10	2	0	12	0	0	0	0	0	1	0	4	0	5	27

HEAVY TRUCKS TURNING MOVEMENT COUNT - SUMMARY

Counted by: VCU

Intersection of: US 13 | Date: September 02, 2023 | Saturday

and: VA 179 | Weather: Sunny/Warm

Location: Accomack County, Virginia | Entered by: SN | Star Rating: 4

TIME	TRAFFIC FROM NORTH on: US 13					TRAFFIC FROM SOUTH on: US 13					TRAFFIC FROM EAST on: VA 179					TRAFFIC FROM WEST on: VA 179					TOTAL N + S + E + W
	RIGHT	THRU	LEFT	U-TN	TOTAL	RIGHT	THRU	LEFT	U-TN	TOTAL	RIGHT	THRU	LEFT	U-TN	TOTAL	RIGHT	THRU	LEFT	U-TN	TOTAL	
AM																					
9:00 - 9:15	0	2	0	0	2	0	4	0	0	4	0	0	0	0	0	0	0	0	0	0	6
9:15 - 9:30	0	4	0	0	4	0	4	2	0	6	0	0	0	0	0	0	0	0	0	0	10
9:30 - 9:45	1	3	0	0	4	0	0	0	0	0	0	1	0	0	1	0	0	0	0	0	5
9:45 - 10:00	1	3	0	0	4	0	2	0	0	2	0	0	0	0	0	0	0	0	0	0	6
10:00 - 10:15	0	2	0	0	2	0	1	0	0	1	0	0	0	0	0	0	0	0	0	0	3
10:15 - 10:30	0	3	0	0	3	0	6	0	0	6	0	0	0	0	0	0	0	0	0	0	9
10:30 - 10:45	0	5	0	0	5	0	3	0	0	3	0	0	0	0	0	0	0	0	0	0	8
10:45 - 11:00	0	2	0	0	2	0	2	0	0	2	0	0	0	0	0	0	0	0	0	0	4
11:00 - 11:15	0	3	0	0	3	0	2	0	0	2	0	0	0	0	0	0	0	0	0	0	5
11:15 - 11:30	0	7	0	0	7	0	3	0	0	3	0	0	0	0	0	0	0	0	0	0	10
11:30 - 11:45	0	4	0	0	4	0	2	0	0	2	0	0	0	0	0	0	0	0	0	0	6
11:45 - 12:00	0	2	0	0	2	0	5	0	0	5	0	0	0	0	0	0	0	0	0	0	7
12:00 - 12:15	0	4	0	0	4	0	2	0	0	2	0	0	0	0	0	0	0	0	0	0	6
12:15 - 12:30	0	2	0	0	2	0	1	0	0	1	0	0	0	0	0	0	0	0	0	0	3
12:30 - 12:45	0	4	0	0	4	0	2	0	0	2	0	0	0	0	0	0	0	0	0	0	6
12:45 - 1:00	0	2	0	0	2	0	3	0	0	3	0	0	0	0	0	0	0	0	0	0	5
1:00 - 1:15	0	2	0	0	2	0	7	0	0	7	0	0	0	0	0	0	0	0	0	0	9
1:15 - 1:30	0	4	0	0	4	0	2	0	0	2	0	0	0	0	0	0	0	0	0	0	6
1:30 - 1:45	0	2	0	0	2	0	3	0	0	3	0	0	0	0	0	0	0	0	0	0	5
1:45 - 2:00	0	2	0	0	2	0	2	0	0	2	0	0	0	0	0	0	0	0	0	0	4
2:00 - 2:15	0	0	0	0	0	0	1	0	0	1	0	0	0	0	0	0	0	0	0	0	1
2:15 - 2:30	0	3	0	0	3	0	7	0	0	7	0	0	0	0	0	0	0	0	0	0	10
2:30 - 2:45	0	4	0	0	4	0	7	0	0	7	0	0	0	0	0	0	0	0	0	0	11
2:45 - 3:00	0	2	0	0	2	0	2	0	0	2	0	0	0	0	0	0	0	0	0	0	4
6 Hr Totals	2	71	0	0	73	0	73	2	0	75	0	1	0	0	1	0	0	0	0	0	149
1 Hr Totals																					
9:00 - 10:00	2	12	0	0	14	0	10	2	0	12	0	1	0	0	1	0	0	0	0	0	27
9:15 - 10:15	2	12	0	0	14	0	7	2	0	9	0	1	0	0	1	0	0	0	0	0	24
9:30 - 10:30	2	11	0	0	13	0	9	0	0	9	0	1	0	0	1	0	0	0	0	0	23
9:45 - 10:45	1	13	0	0	14	0	12	0	0	12	0	0	0	0	0	0	0	0	0	0	26
10:00 - 11:00	0	12	0	0	12	0	12	0	0	12	0	0	0	0	0	0	0	0	0	0	24
10:15 - 11:15	0	13	0	0	13	0	13	0	0	13	0	0	0	0	0	0	0	0	0	0	26
10:30 - 11:30	0	17	0	0	17	0	10	0	0	10	0	0	0	0	0	0	0	0	0	0	27
10:45 - 11:45	0	16	0	0	16	0	9	0	0	9	0	0	0	0	0	0	0	0	0	0	25
11:00 - 12:00	0	16	0	0	16	0	12	0	0	12	0	0	0	0	0	0	0	0	0	0	28
11:15 - 12:15	0	17	0	0	17	0	12	0	0	12	0	0	0	0	0	0	0	0	0	0	29
11:30 - 12:30	0	12	0	0	12	0	10	0	0	10	0	0	0	0	0	0	0	0	0	0	22
11:45 - 12:45	0	12	0	0	12	0	10	0	0	10	0	0	0	0	0	0	0	0	0	0	22
12:00 - 1:00	0	12	0	0	12	0	8	0	0	8	0	0	0	0	0	0	0	0	0	0	20
12:15 - 1:15	0	10	0	0	10	0	13	0	0	13	0	0	0	0	0	0	0	0	0	0	23
12:30 - 1:30	0	12	0	0	12	0	14	0	0	14	0	0	0	0	0	0	0	0	0	0	26
12:45 - 1:45	0	10	0	0	10	0	15	0	0	15	0	0	0	0	0	0	0	0	0	0	25
1:00 - 2:00	0	10	0	0	10	0	14	0	0	14	0	0	0	0	0	0	0	0	0	0	24
1:15 - 2:15	0	8	0	0	8	0	8	0	0	8	0	0	0	0	0	0	0	0	0	0	16
1:30 - 2:30	0	7	0	0	7	0	13	0	0	13	0	0	0	0	0	0	0	0	0	0	20
1:45 - 2:45	0	9	0	0	9	0	17	0	0	17	0	0	0	0	0	0	0	0	0	0	26
2:00 - 3:00	0	9	0	0	9	0	17	0	0	17	0	0	0	0	0	0	0	0	0	0	26
PEAK HOUR																					
11:30 - 12:30	0	12	0	0	12	0	10	0	0	10	0	0	0	0	0	0	0	0	0	0	22

BICYCLES TURNING MOVEMENT COUNT - SUMMARY

Counted by: VCU

Intersection of: US 13 | Date: September 02, 2023 | Saturday

and: VA 179 | Weather: Sunny/Warm

Location: Accomack County, Virginia | Entered by: SN | Star Rating: 4

TIME	TRAFFIC FROM NORTH on: US 13					TRAFFIC FROM SOUTH on: US 13					TRAFFIC FROM EAST on: VA 179					TRAFFIC FROM WEST on: VA 179					TOTAL N + S + E + W
	RIGHT	THRU	LEFT	U-TN	TOTAL	RIGHT	THRU	LEFT	U-TN	TOTAL	RIGHT	THRU	LEFT	U-TN	TOTAL	RIGHT	THRU	LEFT	U-TN	TOTAL	
AM																					
9:00 - 9:15	0	0	0	0	0	0	0	0	0	0	0	0	0	0	0	0	0	0	0	0	0
9:15 - 9:30	0	0	0	0	0	0	0	0	0	0	0	0	0	0	0	0	0	0	0	0	0
9:30 - 9:45	0	0	0	0	0	0	0	0	0	0	0	0	0	0	0	0	0	0	0	0	0
9:45 - 10:00	0	0	0	0	0	0	0	0	0	0	0	0	0	0	0	0	0	0	0	0	0
10:00 - 10:15	0	0	0	0	0	0	0	0	0	0	0	0	0	0	0	0	0	0	0	0	0
10:15 - 10:30	1	0	0	0	1	0	0	0	0	0	0	0	0	0	0	0	0	0	0	0	1
10:30 - 10:45	0	0	0	0	0	0	0	0	0	0	0	0	0	0	0	0	0	0	0	0	0
10:45 - 11:00	0	0	0	0	0	0	0	0	0	0	0	0	0	0	0	0	0	0	0	0	0
11:00 - 11:15	0	0	0	0	0	0	0	0	0	0	0	0	0	0	0	0	0	0	0	0	0
11:15 - 11:30	0	0	0	0	0	0	0	0	0	0	0	0	0	0	0	0	0	0	0	0	0
11:30 - 11:45	0	0	0	0	0	0	0	0	0	0	0	0	0	0	0	0	0	0	0	0	0
11:45 - 12:00	0	0	0	0	0	0	0	0	0	0	0	0	0	0	0	0	0	0	0	0	0
12:00 - 12:15	0	0	0	0	0	0	0	0	0	0	0	0	0	0	0	0	0	0	0	0	0
12:15 - 12:30	0	0	0	0	0	0	0	0	0	0	0	0	0	0	0	0	0	0	0	0	0
12:30 - 12:45	0	0	0	0	0	0	0	0	0	0	0	0	0	0	0	0	0	0	0	0	0
12:45 - 1:00	0	0	0	0	0	0	0	0	0	0	0	0	0	0	0	0	0	0	0	0	0
1:00 - 1:15	0	0	0	0	0	0	0	0	0	0	0	0	0	0	0	0	0	0	0	0	0
1:15 - 1:30	0	0	0	0	0	0	0	0	0	0	0	0	0	0	0	0	0	0	0	0	0
1:30 - 1:45	0	0	0	0	0	0	0	0	0	0	0	0	0	0	0	0	0	0	0	0	0
1:45 - 2:00	0	0	0	0	0	0	0	0	0	0	0	0	0	0	0	0	0	0	0	0	0
2:00 - 2:15	0	0	0	0	0	0	0	0	0	0	0	0	0	0	0	0	0	0	0	0	0
2:15 - 2:30	0	0	0	0	0	0	0	0	0	0	0	0	0	0	0	0	0	0	0	0	0
2:30 - 2:45	0	0	0	0	0	0	0	0	0	0	0	0	0	0	0	0	0	0	0	0	0
2:45 - 3:00	0	0	0	0	0	0	0	0	0	0	0	0	0	0	0	0	0	0	0	0	0
6 Hr Totals	1	0	0	0	1	0	0	0	0	0	0	0	0	0	0	0	0	0	0	0	1
1 Hr Totals																					
9:00 - 10:00	0	0	0	0	0	0	0	0	0	0	0	0	0	0	0	0	0	0	0	0	0
9:15 - 10:15	0	0	0	0	0	0	0	0	0	0	0	0	0	0	0	0	0	0	0	0	0
9:30 - 10:30	1	0	0	0	1	0	0	0	0	0	0	0	0	0	0	0	0	0	0	0	1
9:45 - 10:45	1	0	0	0	1	0	0	0	0	0	0	0	0	0	0	0	0	0	0	0	1
10:00 - 11:00	1	0	0	0	1	0	0	0	0	0	0	0	0	0	0	0	0	0	0	0	1
10:15 - 11:15	1	0	0	0	1	0	0	0	0	0	0	0	0	0	0	0	0	0	0	0	1
10:30 - 11:30	0	0	0	0	0	0	0	0	0	0	0	0	0	0	0	0	0	0	0	0	0
10:45 - 11:45	0	0	0	0	0	0	0	0	0	0	0	0	0	0	0	0	0	0	0	0	0
11:00 - 12:00	0	0	0	0	0	0	0	0	0	0	0	0	0	0	0	0	0	0	0	0	0
11:15 - 12:15	0	0	0	0	0	0	0	0	0	0	0	0	0	0	0	0	0	0	0	0	0
11:30 - 12:30	0	0	0	0	0	0	0	0	0	0	0	0	0	0	0	0	0	0	0	0	0
11:45 - 12:45	0	0	0	0	0	0	0	0	0	0	0	0	0	0	0	0	0	0	0	0	0
12:00 - 1:00	0	0	0	0	0	0	0	0	0	0	0	0	0	0	0	0	0	0	0	0	0
12:15 - 1:15	0	0	0	0	0	0	0	0	0	0	0	0	0	0	0	0	0	0	0	0	0
12:30 - 1:30	0	0	0	0	0	0	0	0	0	0	0	0	0	0	0	0	0	0	0	0	0
12:45 - 1:45	0	0	0	0	0	0	0	0	0	0	0	0	0	0	0	0	0	0	0	0	0
1:00 - 2:00	0	0	0	0	0	0	0	0	0	0	0	0	0	0	0	0	0	0	0	0	0
1:15 - 2:15	0	0	0	0	0	0	0	0	0	0	0	0	0	0	0	0	0	0	0	0	0
1:30 - 2:30	0	0	0	0	0	0	0	0	0	0	0	0	0	0	0	0	0	0	0	0	0
1:45 - 2:45	0	0	0	0	0	0	0	0	0	0	0	0	0	0	0	0	0	0	0	0	0
2:00 - 3:00	0	0	0	0	0	0	0	0	0	0	0	0	0	0	0	0	0	0	0	0	0
PEAK HOUR																					
11:30 - 12:30	0	0	0	0	0	0	0	0	0	0	0	0	0	0	0	0	0	0	0	0	0

PEDESTRIAN AND BICYCLE OBSERVATIONS - SUMMARY

Counted by: VCU

Intersection of: US 13 | Date: September 02, 2023 | Saturday

and: VA 179 | Weather: Sunny/Warm

Location: Accomack County, Virginia | Entered by: SN | Star Rating: 4

TIME	NORTH LEG US 13		SOUTH LEG US 13	
	Pedestrians	Bicycles	Pedestrians	Bicycles
AM				
9:00 - 9:15	0	0	0	0
9:15 - 9:30	0	0	0	0
9:30 - 9:45	0	0	0	0
9:45 - 10:00	0	0	0	0
10:00 - 10:15	0	0	0	0
10:15 - 10:30	0	0	0	0
10:30 - 10:45	0	0	0	0
10:45 - 11:00	0	0	0	0
11:00 - 11:15	2	0	0	0
11:15 - 11:30	0	0	0	0
11:30 - 11:45	0	0	0	0
11:45 - 12:00	0	0	2	0
12:00 - 12:15	0	0	2	0
12:15 - 12:30	0	0	0	0
12:30 - 12:45	0	0	0	0
12:45 - 1:00	0	0	0	0
1:00 - 1:15	0	0	0	0
1:15 - 1:30	2	0	0	0
1:30 - 1:45	0	0	0	0
1:45 - 2:00	0	0	0	0
2:00 - 2:15	0	0	0	0
2:15 - 2:30	0	0	0	0
2:30 - 2:45	0	0	0	0
2:45 - 3:00	0	0	0	0
TOTALS	4	0	4	0

	EAST LEG VA 179		WEST LEG VA 179	
	Pedestrians	Bicycles	Pedestrians	Bicycles
AM				
9:00 - 9:15	0	0	0	0
9:15 - 9:30	0	0	0	0
9:30 - 9:45	0	0	0	0
9:45 - 10:00	0	0	0	0
10:00 - 10:15	0	0	0	0
10:15 - 10:30	0	0	0	0
10:30 - 10:45	0	0	0	0
10:45 - 11:00	0	0	0	0
11:00 - 11:15	1	0	0	0
11:15 - 11:30	0	0	0	0
11:30 - 11:45	0	0	0	0
11:45 - 12:00	0	0	0	0
12:00 - 12:15	0	0	0	0
12:15 - 12:30	0	0	0	0
12:30 - 12:45	0	0	0	0
12:45 - 1:00	0	0	0	0
1:00 - 1:15	0	0	0	0
1:15 - 1:30	0	0	0	0
1:30 - 1:45	0	0	0	0
1:45 - 2:00	0	0	0	0
2:00 - 2:15	0	0	0	0
2:15 - 2:30	0	0	0	0
2:30 - 2:45	0	0	0	0
2:45 - 3:00	0	0	0	0
TOTALS	1	0	0	0

TOTALS TURNING MOVEMENT COUNT - SUMMARY

Counted by: VCU

Intersection of: US 13 Business | Date: August 31, 2023 | Thursday

and: VA 126 - VA 316 | Weather: Sunny/Warm

Location: Accomack County, Virginia | Entered by: SN | Star Rating: 4

TIME	TRAFFIC FROM NORTH on: VA 316					TRAFFIC FROM SOUTH on: US 13 Business					TRAFFIC FROM EAST on: US 13 Business					TRAFFIC FROM WEST on: VA 126					TOTAL N + S + E + W
	RIGHT	THRU	LEFT	U-TN	TOTAL	RIGHT	THRU	LEFT	U-TN	TOTAL	RIGHT	THRU	LEFT	U-TN	TOTAL	RIGHT	THRU	LEFT	U-TN	TOTAL	
AM																					
7:00 - 7:15	7	29	1	0	37	4	11	0	0	15	0	5	3	0	8	0	15	5	0	20	80
7:15 - 7:30	15	43	0	0	58	3	9	0	0	12	1	10	12	0	23	5	13	3	0	21	114
7:30 - 7:45	12	40	0	0	52	6	9	0	0	15	0	12	7	0	19	3	23	3	0	29	115
7:45 - 8:00	17	52	0	0	69	10	18	2	0	30	0	14	10	0	24	1	33	9	0	43	166
8:00 - 8:15	5	40	0	0	45	6	23	1	0	30	0	10	3	0	13	1	18	10	0	29	117
8:15 - 8:30	13	31	0	0	44	11	17	1	0	29	1	15	4	0	20	3	19	10	0	32	125
8:30 - 8:45	13	24	0	0	37	7	12	0	0	19	0	15	10	0	25	1	11	4	0	16	97
8:45 - 9:00	6	28	0	0	34	11	15	5	0	31	0	10	7	0	17	0	10	6	0	16	98
2 Hr Totals	88	287	1	0	376	58	114	9	0	181	2	91	56	0	149	14	142	50	0	206	912
1 Hr Totals																					
7:00 - 8:00	51	164	1	0	216	23	47	2	0	72	1	41	32	0	74	9	84	20	0	113	475
7:15 - 8:15	49	175	0	0	224	25	59	3	0	87	1	46	32	0	79	10	87	25	0	122	512
7:30 - 8:30	47	163	0	0	210	33	67	4	0	104	1	51	24	0	76	8	93	32	0	133	523
7:45 - 8:45	48	147	0	0	195	34	70	4	0	108	1	54	27	0	82	6	81	33	0	120	505
8:00 - 9:00	37	123	0	0	160	35	67	7	0	109	1	50	24	0	75	5	58	30	0	93	437
PEAK HOUR																					
7:30 - 8:30	47	163	0	0	210	33	67	4	0	104	1	51	24	0	76	8	93	32	0	133	523
PM																					
4:00 - 4:15	11	24	1	0	36	14	37	2	0	53	0	27	7	0	34	0	15	11	0	26	149
4:15 - 4:30	8	27	1	0	36	9	35	1	0	45	0	21	10	0	31	1	13	17	0	31	143
4:30 - 4:45	13	45	0	0	58	17	50	5	0	72	1	24	9	0	34	1	21	16	0	38	202
4:45 - 5:00	10	25	0	0	35	13	42	4	0	59	0	25	5	0	30	1	15	15	0	31	155
5:00 - 5:15	11	46	0	0	57	10	43	0	0	53	1	25	6	0	32	5	14	19	0	38	180
5:15 - 5:30	6	40	0	0	46	13	51	0	0	64	2	23	9	0	34	0	16	15	0	31	175
5:30 - 5:45	7	34	0	0	41	12	40	1	0	53	0	15	7	0	22	0	14	11	0	25	141
5:45 - 6:00	4	25	0	0	29	5	33	3	0	41	0	16	3	0	19	3	12	12	0	27	116
2 Hr Totals	70	266	2	0	338	93	331	16	0	440	4	176	56	0	236	11	120	116	0	247	1261
1 Hr Totals																					
4:00 - 5:00	42	121	2	0	165	53	164	12	0	229	1	97	31	0	129	3	64	59	0	126	649
4:15 - 5:15	42	143	1	0	186	49	170	10	0	229	2	95	30	0	127	8	63	67	0	138	680
4:30 - 5:30	40	156	0	0	196	53	186	9	0	248	4	97	29	0	130	7	66	65	0	138	712
4:45 - 5:45	34	145	0	0	179	48	176	5	0	229	3	88	27	0	118	6	59	60	0	125	651
5:00 - 6:00	28	145	0	0	173	40	167	4	0	211	3	79	25	0	107	8	56	57	0	121	612
PEAK HOUR																					
4:30 - 5:30	40	156	0	0	196	53	186	9	0	248	4	97	29	0	130	7	66	65	0	138	712

CARS TURNING MOVEMENT COUNT - SUMMARY

Counted by: VCU

Intersection of: US 13 Business | Date: August 31, 2023 | Thursday

and: VA 126 - VA 316 | Weather: Sunny/Warm

Location: Accomack County, Virginia | Entered by: SN | Star Rating: 4

TIME	TRAFFIC FROM NORTH on: VA 316					TRAFFIC FROM SOUTH on: US 13 Business					TRAFFIC FROM EAST on: US 13 Business					TRAFFIC FROM WEST on: VA 126					TOTAL N + S + E + W
	RIGHT	THRU	LEFT	U-TN	TOTAL	RIGHT	THRU	LEFT	U-TN	TOTAL	RIGHT	THRU	LEFT	U-TN	TOTAL	RIGHT	THRU	LEFT	U-TN	TOTAL	
AM																					
7:00 - 7:15	7	29	1	0	37	4	11	0	0	15	0	4	3	0	7	0	15	5	0	20	79
7:15 - 7:30	14	41	0	0	55	2	9	0	0	11	1	9	12	0	22	5	12	3	0	20	108
7:30 - 7:45	12	38	0	0	50	6	9	0	0	15	0	12	7	0	19	3	23	2	0	28	112
7:45 - 8:00	17	51	0	0	68	6	16	2	0	24	0	14	9	0	23	0	33	9	0	42	157
8:00 - 8:15	5	40	0	0	45	6	23	1	0	30	0	8	3	0	11	1	18	9	0	28	114
8:15 - 8:30	13	30	0	0	43	8	16	1	0	25	1	14	4	0	19	2	17	10	0	29	116
8:30 - 8:45	13	24	0	0	37	6	12	0	0	18	0	14	8	0	22	1	11	4	0	16	93
8:45 - 9:00	6	28	0	0	34	6	14	5	0	25	0	9	6	0	15	0	10	6	0	16	90
2 Hr Totals	87	281	1	0	369	44	110	9	0	163	2	84	52	0	138	12	139	48	0	199	869
1 Hr Totals																					
7:00 - 8:00	50	159	1	0	210	18	45	2	0	65	1	39	31	0	71	8	83	19	0	110	456
7:15 - 8:15	48	170	0	0	218	20	57	3	0	80	1	43	31	0	75	9	86	23	0	118	491
7:30 - 8:30	47	159	0	0	206	26	64	4	0	94	1	48	23	0	72	6	91	30	0	127	499
7:45 - 8:45	48	145	0	0	193	26	67	4	0	97	1	50	24	0	75	4	79	32	0	115	480
8:00 - 9:00	37	122	0	0	159	26	65	7	0	98	1	45	21	0	67	4	56	29	0	89	413
PEAK HOUR																					
7:30 - 8:30	47	159	0	0	206	26	64	4	0	94	1	48	23	0	72	6	91	30	0	127	499
PM																					
4:00 - 4:15	11	24	1	0	36	14	36	2	0	52	0	26	7	0	33	0	15	10	0	25	146
4:15 - 4:30	8	26	1	0	35	9	35	1	0	45	0	21	7	0	28	1	13	17	0	31	139
4:30 - 4:45	13	45	0	0	58	16	49	5	0	70	1	24	9	0	34	1	20	16	0	37	199
4:45 - 5:00	10	24	0	0	34	13	42	4	0	59	0	25	5	0	30	1	14	13	0	28	151
5:00 - 5:15	11	46	0	0	57	9	43	0	0	52	1	25	6	0	32	4	14	18	0	36	177
5:15 - 5:30	6	39	0	0	45	13	50	0	0	63	2	23	9	0	34	0	16	15	0	31	173
5:30 - 5:45	7	33	0	0	40	11	39	1	0	51	0	14	7	0	21	0	14	10	0	24	136
5:45 - 6:00	4	25	0	0	29	5	33	3	0	41	0	16	3	0	19	3	12	12	0	27	116
2 Hr Totals	70	262	2	0	334	90	327	16	0	433	4	174	53	0	231	10	118	111	0	239	1237
1 Hr Totals																					
4:00 - 5:00	42	119	2	0	163	52	162	12	0	226	1	96	28	0	125	3	62	56	0	121	635
4:15 - 5:15	42	141	1	0	184	47	169	10	0	226	2	95	27	0	124	7	61	64	0	132	666
4:30 - 5:30	40	154	0	0	194	51	184	9	0	244	4	97	29	0	130	6	64	62	0	132	700
4:45 - 5:45	34	142	0	0	176	46	174	5	0	225	3	87	27	0	117	5	58	56	0	119	637
5:00 - 6:00	28	143	0	0	171	38	165	4	0	207	3	78	25	0	106	7	56	55	0	118	602
PEAK HOUR																					
4:30 - 5:30	40	154	0	0	194	51	184	9	0	244	4	97	29	0	130	6	64	62	0	132	700

MEDIUMS TURNING MOVEMENT COUNT - SUMMARY

Counted by: VCU

Intersection of: US 13 Business | **Date: August 31, 2023** | **Thursday**

and: VA 126 - VA 316 | **Weather: Sunny/Warm**

Location: Accomack County, Virginia | **Entered by: SN** | **Star Rating: 4**

TIME	TRAFFIC FROM NORTH on: VA 316					TRAFFIC FROM SOUTH on: US 13 Business					TRAFFIC FROM EAST on: US 13 Business					TRAFFIC FROM WEST on: VA 126					TOTAL N + S + E + W
	RIGHT	THRU	LEFT	U-TN	TOTAL	RIGHT	THRU	LEFT	U-TN	TOTAL	RIGHT	THRU	LEFT	U-TN	TOTAL	RIGHT	THRU	LEFT	U-TN	TOTAL	
AM																					
7:00 - 7:15	0	0	0	0	0	0	0	0	0	0	0	1	0	0	1	0	0	0	0	0	1
7:15 - 7:30	1	2	0	0	3	1	0	0	0	1	0	1	0	0	1	0	0	0	0	0	5
7:30 - 7:45	0	2	0	0	2	0	0	0	0	0	0	0	0	0	0	0	0	1	0	1	3
7:45 - 8:00	0	1	0	0	1	4	2	0	0	6	0	0	1	0	1	1	0	0	0	1	9
8:00 - 8:15	0	0	0	0	0	0	0	0	0	0	0	1	0	0	1	0	0	1	0	1	2
8:15 - 8:30	0	1	0	0	1	3	0	0	0	3	0	1	0	0	1	1	2	0	0	3	8
8:30 - 8:45	0	0	0	0	0	1	0	0	0	1	0	0	1	0	1	0	0	0	0	0	2
8:45 - 9:00	0	0	0	0	0	3	1	0	0	4	0	1	1	0	2	0	0	0	0	0	6
2 Hr Totals	1	6	0	0	7	12	3	0	0	15	0	5	3	0	8	2	2	2	0	6	36
1 Hr Totals																					
7:00 - 8:00	1	5	0	0	6	5	2	0	0	7	0	2	1	0	3	1	0	1	0	2	18
7:15 - 8:15	1	5	0	0	6	5	2	0	0	7	0	2	1	0	3	1	0	2	0	3	19
7:30 - 8:30	0	4	0	0	4	7	2	0	0	9	0	2	1	0	3	2	2	2	0	6	22
7:45 - 8:45	0	2	0	0	2	8	2	0	0	10	0	2	2	0	4	2	2	1	0	5	21
8:00 - 9:00	0	1	0	0	1	7	1	0	0	8	0	3	2	0	5	1	2	1	0	4	18
PEAK HOUR																					
7:30 - 8:30	0	4	0	0	4	7	2	0	0	9	0	2	1	0	3	2	2	2	0	6	22
PM																					
4:00 - 4:15	0	0	0	0	0	0	1	0	0	1	0	1	0	0	1	0	0	1	0	1	3
4:15 - 4:30	0	1	0	0	1	0	0	0	0	0	0	0	2	0	2	0	0	0	0	0	3
4:30 - 4:45	0	0	0	0	0	1	1	0	0	2	0	0	0	0	0	0	1	0	0	1	3
4:45 - 5:00	0	1	0	0	1	0	0	0	0	0	0	0	0	0	0	0	1	2	0	3	4
5:00 - 5:15	0	0	0	0	0	1	0	0	0	1	0	0	0	0	0	0	0	1	0	1	2
5:15 - 5:30	0	1	0	0	1	0	0	0	0	0	0	0	0	0	0	0	0	0	0	0	1
5:30 - 5:45	0	1	0	0	1	1	1	0	0	2	0	1	0	0	1	0	0	1	0	1	5
5:45 - 6:00	0	0	0	0	0	0	0	0	0	0	0	0	0	0	0	0	0	0	0	0	0
2 Hr Totals	0	4	0	0	4	3	3	0	0	6	0	2	2	0	4	0	2	5	0	7	21
1 Hr Totals																					
4:00 - 5:00	0	2	0	0	2	1	2	0	0	3	0	1	2	0	3	0	2	3	0	5	13
4:15 - 5:15	0	2	0	0	2	2	1	0	0	3	0	0	2	0	2	0	2	3	0	5	12
4:30 - 5:30	0	2	0	0	2	2	1	0	0	3	0	0	0	0	0	0	2	3	0	5	10
4:45 - 5:45	0	3	0	0	3	2	1	0	0	3	0	1	0	0	1	0	1	4	0	5	12
5:00 - 6:00	0	2	0	0	2	2	1	0	0	3	0	1	0	0	1	0	0	2	0	2	8
PEAK HOUR																					
4:30 - 5:30	0	2	0	0	2	2	1	0	0	3	0	0	0	0	0	0	2	3	0	5	10

HEAVY TRUCKS TURNING MOVEMENT COUNT - SUMMARY

Counted by: VCU

Intersection of: US 13 Business | Date: August 31, 2023 | Thursday

and: VA 126 - VA 316 | Weather: Sunny/Warm

Location: Accomack County, Virginia | Entered by: SN | Star Rating: 4

TIME	TRAFFIC FROM NORTH on: VA 316					TRAFFIC FROM SOUTH on: US 13 Business					TRAFFIC FROM EAST on: US 13 Business					TRAFFIC FROM WEST on: VA 126					TOTAL N + S + E + W
	RIGHT	THRU	LEFT	U-TN	TOTAL	RIGHT	THRU	LEFT	U-TN	TOTAL	RIGHT	THRU	LEFT	U-TN	TOTAL	RIGHT	THRU	LEFT	U-TN	TOTAL	
AM																					
7:00 - 7:15	0	0	0	0	0	0	0	0	0	0	0	0	0	0	0	0	0	0	0	0	0
7:15 - 7:30	0	0	0	0	0	0	0	0	0	0	0	0	0	0	0	0	1	0	0	1	1
7:30 - 7:45	0	0	0	0	0	0	0	0	0	0	0	0	0	0	0	0	0	0	0	0	0
7:45 - 8:00	0	0	0	0	0	0	0	0	0	0	0	0	0	0	0	0	0	0	0	0	0
8:00 - 8:15	0	0	0	0	0	0	0	0	0	0	0	1	0	0	1	0	0	0	0	0	1
8:15 - 8:30	0	0	0	0	0	0	1	0	0	1	0	0	0	0	0	0	0	0	0	0	1
8:30 - 8:45	0	0	0	0	0	0	0	0	0	0	0	1	1	0	2	0	0	0	0	0	2
8:45 - 9:00	0	0	0	0	0	2	0	0	0	2	0	0	0	0	0	0	0	0	0	0	2
2 Hr Totals	0	0	0	0	0	2	1	0	0	3	0	2	1	0	3	0	1	0	0	1	7
1 Hr Totals																					
7:00 - 8:00	0	0	0	0	0	0	0	0	0	0	0	0	0	0	0	0	1	0	0	1	1
7:15 - 8:15	0	0	0	0	0	0	0	0	0	0	0	1	0	0	1	0	1	0	0	1	2
7:30 - 8:30	0	0	0	0	0	0	1	0	0	1	0	1	0	0	1	0	0	0	0	0	2
7:45 - 8:45	0	0	0	0	0	0	1	0	0	1	0	2	1	0	3	0	0	0	0	0	4
8:00 - 9:00	0	0	0	0	0	2	1	0	0	3	0	2	1	0	3	0	0	0	0	0	6
PEAK HOUR																					
7:30 - 8:30	0	0	0	0	0	0	1	0	0	1	0	1	0	0	1	0	0	0	0	0	2
PM																					
4:00 - 4:15	0	0	0	0	0	0	0	0	0	0	0	0	0	0	0	0	0	0	0	0	0
4:15 - 4:30	0	0	0	0	0	0	0	0	0	0	0	0	1	0	1	0	0	0	0	0	1
4:30 - 4:45	0	0	0	0	0	0	0	0	0	0	0	0	0	0	0	0	0	0	0	0	0
4:45 - 5:00	0	0	0	0	0	0	0	0	0	0	0	0	0	0	0	0	0	0	0	0	0
5:00 - 5:15	0	0	0	0	0	0	0	0	0	0	0	0	0	0	0	1	0	0	0	1	1
5:15 - 5:30	0	0	0	0	0	0	1	0	0	1	0	0	0	0	0	0	0	0	0	0	1
5:30 - 5:45	0	0	0	0	0	0	0	0	0	0	0	0	0	0	0	0	0	0	0	0	0
5:45 - 6:00	0	0	0	0	0	0	0	0	0	0	0	0	0	0	0	0	0	0	0	0	0
2 Hr Totals	0	0	0	0	0	0	1	0	0	1	0	0	1	0	1	1	0	0	0	1	3
1 Hr Totals																					
4:00 - 5:00	0	0	0	0	0	0	0	0	0	0	0	0	1	0	1	0	0	0	0	0	1
4:15 - 5:15	0	0	0	0	0	0	0	0	0	0	0	0	1	0	1	1	0	0	0	1	2
4:30 - 5:30	0	0	0	0	0	0	1	0	0	1	0	0	0	0	0	1	0	0	0	1	2
4:45 - 5:45	0	0	0	0	0	0	1	0	0	1	0	0	0	0	0	1	0	0	0	1	2
5:00 - 6:00	0	0	0	0	0	0	1	0	0	1	0	0	0	0	0	1	0	0	0	1	2
PEAK HOUR																					
4:30 - 5:30	0	0	0	0	0	0	1	0	0	1	0	0	0	0	0	1	0	0	0	1	2

BICYCLES TURNING MOVEMENT COUNT - SUMMARY

Counted by: VCU

Intersection of: US 13 Business | Date: August 31, 2023 | Thursday

and: VA 126 - VA 316 | Weather: Sunny/Warm

Location: Accomack County, Virginia | Entered by: SN | Star Rating: 4

TIME	TRAFFIC FROM NORTH on: VA 316					TRAFFIC FROM SOUTH on: US 13 Business					TRAFFIC FROM EAST on: US 13 Business					TRAFFIC FROM WEST on: VA 126					TOTAL N + S + E + W
	RIGHT	THRU	LEFT	U-TN	TOTAL	RIGHT	THRU	LEFT	U-TN	TOTAL	RIGHT	THRU	LEFT	U-TN	TOTAL	RIGHT	THRU	LEFT	U-TN	TOTAL	
AM																					
7:00 - 7:15	0	0	0	0	0	0	0	0	0	0	0	0	0	0	0	0	0	0	0	0	0
7:15 - 7:30	0	0	0	0	0	0	0	0	0	0	0	0	0	0	0	0	0	0	0	0	0
7:30 - 7:45	0	0	0	0	0	0	0	0	0	0	0	0	0	0	0	0	0	0	0	0	0
7:45 - 8:00	0	0	0	0	0	0	0	0	0	0	0	0	0	0	0	0	0	0	0	0	0
8:00 - 8:15	0	0	0	0	0	0	0	0	0	0	0	0	0	0	0	0	0	0	0	0	0
8:15 - 8:30	0	0	0	0	0	0	0	0	0	0	0	0	0	0	0	0	0	0	0	0	0
8:30 - 8:45	0	0	0	0	0	0	0	0	0	0	0	0	0	0	0	0	0	0	0	0	0
8:45 - 9:00	0	0	0	0	0	0	0	0	0	0	0	0	0	0	0	0	0	0	0	0	0
2 Hr Totals	0	0	0	0	0	0	0	0	0	0	0	0	0	0	0	0	0	0	0	0	0
1 Hr Totals																					
7:00 - 8:00	0	0	0	0	0	0	0	0	0	0	0	0	0	0	0	0	0	0	0	0	0
7:15 - 8:15	0	0	0	0	0	0	0	0	0	0	0	0	0	0	0	0	0	0	0	0	0
7:30 - 8:30	0	0	0	0	0	0	0	0	0	0	0	0	0	0	0	0	0	0	0	0	0
7:45 - 8:45	0	0	0	0	0	0	0	0	0	0	0	0	0	0	0	0	0	0	0	0	0
8:00 - 9:00	0	0	0	0	0	0	0	0	0	0	0	0	0	0	0	0	0	0	0	0	0
PEAK HOUR																					
7:30 - 8:30	0	0	0	0	0	0	0	0	0	0	0	0	0	0	0	0	0	0	0	0	0
PM																					
4:00 - 4:15	0	0	0	0	0	0	0	0	0	0	0	0	0	0	0	0	0	0	0	0	0
4:15 - 4:30	0	0	0	0	0	0	0	0	0	0	0	0	0	0	0	0	0	0	0	0	0
4:30 - 4:45	0	0	0	0	0	0	0	0	0	0	0	0	0	0	0	0	0	0	0	0	0
4:45 - 5:00	0	0	0	0	0	0	0	0	0	0	0	0	0	0	0	0	0	0	0	0	0
5:00 - 5:15	0	0	0	0	0	0	0	0	0	0	0	0	0	0	0	0	0	0	0	0	0
5:15 - 5:30	0	0	0	0	0	0	0	0	0	0	0	0	0	0	0	0	0	0	0	0	0
5:30 - 5:45	0	0	0	0	0	0	0	0	0	0	0	0	0	0	0	0	0	0	0	0	0
5:45 - 6:00	0	0	0	0	0	0	0	0	0	0	0	0	0	0	0	0	0	0	0	0	0
2 Hr Totals	0	0	0	0	0	0	0	0	0	0	0	0	0	0	0	0	0	0	0	0	0
1 Hr Totals																					
4:00 - 5:00	0	0	0	0	0	0	0	0	0	0	0	0	0	0	0	0	0	0	0	0	0
4:15 - 5:15	0	0	0	0	0	0	0	0	0	0	0	0	0	0	0	0	0	0	0	0	0
4:30 - 5:30	0	0	0	0	0	0	0	0	0	0	0	0	0	0	0	0	0	0	0	0	0
4:45 - 5:45	0	0	0	0	0	0	0	0	0	0	0	0	0	0	0	0	0	0	0	0	0
5:00 - 6:00	0	0	0	0	0	0	0	0	0	0	0	0	0	0	0	0	0	0	0	0	0
PEAK HOUR																					
4:30 - 5:30	0	0	0	0	0	0	0	0	0	0	0	0	0	0	0	0	0	0	0	0	0

PEDESTRIAN AND BICYCLE OBSERVATIONS - SUMMARY

Counted by: VCU

Intersection of: US 13 Business | Date: August 31, 2023 | Thursday

and: VA 126 - VA 316 | Weather: Sunny/Warm

Location: Accomack County, Virginia | Entered by: SN | Star Rating: 4

	NORTH LEG VA 316		SOUTH LEG US 13 Business	
TIME	Pedestrians	Bicycles	Pedestrians	Bicycles
AM				
7:00 - 7:15	0	0	0	0
7:15 - 7:30	0	0	0	0
7:30 - 7:45	0	0	0	0
7:45 - 8:00	0	0	0	0
8:00 - 8:15	0	0	0	0
8:15 - 8:30	0	0	0	0
8:30 - 8:45	0	0	0	0
8:45 - 9:00	0	0	0	0
TOTALS	0	0	0	0
PM				
4:00 - 4:15	0	0	0	0
4:15 - 4:30	0	0	0	0
4:30 - 4:45	0	0	0	0
4:45 - 5:00	0	0	0	0
5:00 - 5:15	0	0	0	0
5:15 - 5:30	0	0	0	0
5:30 - 5:45	0	0	0	0
5:45 - 6:00	0	0	0	0
TOTALS	0	0	0	0

	EAST LEG US 13 Business		WEST LEG VA 126	
	Pedestrians	Bicycles	Pedestrians	Bicycles
AM				
7:00 - 7:15	0	0	0	0
7:15 - 7:30	0	0	0	0
7:30 - 7:45	0	0	0	0
7:45 - 8:00	0	0	0	0
8:00 - 8:15	0	0	0	0
8:15 - 8:30	0	0	0	0
8:30 - 8:45	0	0	0	0
8:45 - 9:00	0	0	0	0
TOTALS	0	0	0	0
PM				
4:00 - 4:15	0	0	0	0
4:15 - 4:30	0	0	0	0
4:30 - 4:45	0	0	0	0
4:45 - 5:00	0	0	0	0
5:00 - 5:15	0	0	0	0
5:15 - 5:30	0	0	0	0
5:30 - 5:45	0	0	0	0
5:45 - 6:00	0	0	0	0
TOTALS	0	0	0	0

TOTALS TURNING MOVEMENT COUNT - SUMMARY

Counted by: VCU

Intersection of: US 13 Business | Date: September 02, 2023 | Saturday

and: VA 126 - VA 316 | Weather: Sunny/Warm

Location: Accomack County, Virginia | Entered by: SN | Star Rating: 4

TIME	TRAFFIC FROM NORTH on: VA 316					TRAFFIC FROM SOUTH on: US 13 Business					TRAFFIC FROM EAST on: US 13 Business					TRAFFIC FROM WEST on: VA 126					TOTAL N + S + E + W
	RIGHT	THRU	LEFT	U-TN	TOTAL	RIGHT	THRU	LEFT	U-TN	TOTAL	RIGHT	THRU	LEFT	U-TN	TOTAL	RIGHT	THRU	LEFT	U-TN	TOTAL	
AM																					
9:00 - 9:15	9	37	0	0	46	13	20	2	0	35	0	7	4	0	11	1	14	5	0	20	112
9:15 - 9:30	9	28	0	0	37	9	16	0	0	25	1	9	8	0	18	1	12	7	0	20	100
9:30 - 9:45	8	31	0	0	39	7	13	1	0	21	0	9	7	0	16	1	13	7	0	21	97
9:45 - 10:00	9	36	0	0	45	5	28	1	0	34	0	14	10	0	24	1	12	16	0	29	132
10:00 - 10:15	4	44	0	0	48	13	19	2	0	34	0	10	4	0	14	0	8	8	0	16	112
10:15 - 10:30	12	36	0	0	48	8	31	3	0	42	0	7	12	0	19	0	4	5	0	9	118
10:30 - 10:45	10	46	1	0	57	4	26	1	0	31	1	18	9	0	28	1	15	11	0	27	143
10:45 - 11:00	7	46	0	0	53	12	28	6	0	46	0	9	11	0	20	3	15	11	0	29	148
11:00 - 11:15	9	41	0	0	50	10	35	0	0	45	0	18	7	0	25	2	20	13	0	35	155
11:15 - 11:30	7	33	0	0	40	10	30	3	0	43	2	7	6	0	15	0	17	11	0	28	126
11:30 - 11:45	7	36	1	0	44	8	38	2	0	48	1	14	8	0	23	2	15	16	0	33	148
11:45 - 12:00	9	47	1	0	57	5	30	0	0	35	0	13	7	0	20	0	8	9	0	17	129
12:00 - 12:15	6	31	2	0	39	11	33	2	0	46	1	9	8	0	18	2	15	6	0	23	126
12:15 - 12:30	15	30	1	0	46	11	33	3	0	47	0	13	5	0	18	3	11	6	0	20	131
12:30 - 12:45	7	38	0	0	45	3	28	1	0	32	1	11	6	0	18	2	15	13	0	30	125
12:45 - 1:00	11	35	0	0	46	12	32	1	0	45	0	10	12	0	22	2	10	7	0	19	132
1:00 - 1:15	2	41	0	0	43	11	33	0	0	44	0	15	12	0	27	1	11	8	0	20	134
1:15 - 1:30	4	24	2	0	30	5	34	2	0	41	2	11	10	0	23	2	6	10	0	18	112
1:30 - 1:45	8	29	0	0	37	6	31	1	0	38	1	13	3	0	17	0	10	6	0	16	108
1:45 - 2:00	4	40	1	0	45	9	33	1	0	43	1	14	5	0	20	0	20	15	0	35	143
2:00 - 2:15	8	35	0	0	43	10	36	0	0	46	4	12	8	0	24	0	7	10	0	17	130
2:15 - 2:30	5	29	0	0	34	7	32	0	0	39	0	22	15	0	37	1	9	11	0	21	131
2:30 - 2:45	7	29	1	0	37	10	26	0	0	36	1	15	9	0	25	1	11	5	0	17	115
2:45 - 3:00	7	28	0	0	35	14	31	1	0	46	1	10	13	0	24	2	9	8	0	19	124
6 Hr Totals	184	850	10	0	1044	213	696	33	0	942	17	290	199	0	506	28	287	224	0	539	3031
1 Hr Totals																					
9:00 - 10:00	35	132	0	0	167	34	77	4	0	115	1	39	29	0	69	4	51	35	0	90	441
9:15 - 10:15	30	139	0	0	169	34	76	4	0	114	1	42	29	0	72	3	45	38	0	86	441
9:30 - 10:30	33	147	0	0	180	33	91	7	0	131	0	40	33	0	73	2	37	36	0	75	459
9:45 - 10:45	35	162	1	0	198	30	104	7	0	141	1	49	35	0	85	2	39	40	0	81	505
10:00 - 11:00	33	172	1	0	206	37	104	12	0	153	1	44	36	0	81	4	42	35	0	81	521
10:15 - 11:15	38	169	1	0	208	34	120	10	0	164	1	52	39	0	92	6	54	40	0	100	564
10:30 - 11:30	33	166	1	0	200	36	119	10	0	165	3	52	33	0	88	6	67	46	0	119	572
10:45 - 11:45	30	156	1	0	187	40	131	11	0	182	3	48	32	0	83	7	67	51	0	125	577
11:00 - 12:00	32	157	2	0	191	33	133	5	0	171	3	52	28	0	83	4	60	49	0	113	558
11:15 - 12:15	29	147	4	0	180	34	131	7	0	172	4	43	29	0	76	4	55	42	0	101	529
11:30 - 12:30	37	144	5	0	186	35	134	7	0	176	2	49	28	0	79	7	49	37	0	93	534
11:45 - 12:45	37	146	4	0	187	30	124	6	0	160	2	46	26	0	74	7	49	34	0	90	511
12:00 - 1:00	39	134	3	0	176	37	126	7	0	170	2	43	31	0	76	9	51	32	0	92	514
12:15 - 1:15	35	144	1	0	180	37	126	5	0	168	1	49	35	0	85	8	47	34	0	89	522
12:30 - 1:30	24	138	2	0	164	31	127	4	0	162	3	47	40	0	90	7	42	38	0	87	503
12:45 - 1:45	25	129	2	0	156	34	130	4	0	168	3	49	37	0	89	5	37	31	0	73	486
1:00 - 2:00	18	134	3	0	155	31	131	4	0	166	4	53	30	0	87	3	47	39	0	89	497
1:15 - 2:15	24	128	3	0	155	30	134	4	0	168	8	50	26	0	84	2	43	41	0	86	493
1:30 - 2:30	25	133	1	0	159	32	132	2	0	166	6	61	31	0	98	1	46	42	0	89	512
1:45 - 2:45	24	133	2	0	159	36	127	1	0	164	6	63	37	0	106	2	47	41	0	90	519
2:00 - 3:00	27	121	1	0	149	41	125	1	0	167	6	59	45	0	110	4	36	34	0	74	500
PEAK HOUR																					
10:45 - 11:45	30	156	1	0	187	40	131	11	0	182	3	48	32	0	83	7	67	51	0	125	577

CARS TURNING MOVEMENT COUNT - SUMMARY

Counted by: VCU

Intersection of: US 13 Business — Date: September 02, 2023 — Saturday

and: VA 126 - VA 316 — Weather: Sunny/Warm

Location: Accomack County, Virginia — Entered by: SN — Star Rating: 4

TIME	TRAFFIC FROM NORTH on: VA 316					TRAFFIC FROM SOUTH on: US 13 Business					TRAFFIC FROM EAST on: US 13 Business					TRAFFIC FROM WEST on: VA 126					TOTAL N + S + E + W
	RIGHT	THRU	LEFT	U-TN	TOTAL	RIGHT	THRU	LEFT	U-TN	TOTAL	RIGHT	THRU	LEFT	U-TN	TOTAL	RIGHT	THRU	LEFT	U-TN	TOTAL	
AM																					
9:00 - 9:15	9	37	0	0	46	13	20	2	0	35	0	7	4	0	11	1	14	5	0	20	112
9:15 - 9:30	9	28	0	0	37	9	16	0	0	25	1	9	6	0	16	1	12	7	0	20	98
9:30 - 9:45	8	31	0	0	39	7	12	1	0	20	0	9	7	0	16	1	13	7	0	21	96
9:45 - 10:00	9	36	0	0	45	5	28	1	0	34	0	14	10	0	24	1	12	16	0	29	132
10:00 - 10:15	4	44	0	0	48	13	19	2	0	34	0	10	4	0	14	0	8	8	0	16	112
10:15 - 10:30	12	36	0	0	48	8	31	3	0	42	0	7	10	0	17	0	4	5	0	9	116
10:30 - 10:45	10	46	1	0	57	3	25	1	0	29	1	17	8	0	26	1	15	11	0	27	139
10:45 - 11:00	7	46	0	0	53	12	28	6	0	46	0	9	11	0	20	3	15	11	0	29	148
11:00 - 11:15	9	40	0	0	49	9	34	0	0	43	0	18	7	0	25	2	20	13	0	35	152
11:15 - 11:30	7	33	0	0	40	10	29	3	0	42	2	7	6	0	15	0	17	11	0	28	125
11:30 - 11:45	7	36	1	0	44	8	38	2	0	48	1	14	8	0	23	2	14	16	0	32	147
11:45 - 12:00	9	45	1	0	55	5	30	0	0	35	0	13	7	0	20	0	8	9	0	17	127
12:00 - 12:15	6	31	2	0	39	11	33	2	0	46	1	9	8	0	18	2	15	6	0	23	126
12:15 - 12:30	15	30	1	0	46	11	33	3	0	47	0	13	5	0	18	3	11	6	0	20	131
12:30 - 12:45	7	38	0	0	45	3	28	1	0	32	1	11	5	0	17	2	15	13	0	30	124
12:45 - 1:00	11	35	0	0	46	12	32	1	0	45	0	10	12	0	22	2	10	7	0	19	132
1:00 - 1:15	2	41	0	0	43	11	33	0	0	44	0	15	12	0	27	1	11	8	0	20	134
1:15 - 1:30	4	24	2	0	30	5	34	2	0	41	2	10	10	0	22	2	6	10	0	18	111
1:30 - 1:45	8	28	0	0	36	6	31	1	0	38	1	13	3	0	17	0	10	6	0	16	107
1:45 - 2:00	4	39	1	0	44	9	33	1	0	43	1	14	5	0	20	0	20	15	0	35	142
2:00 - 2:15	8	35	0	0	43	10	35	0	0	45	4	12	8	0	24	0	7	10	0	17	129
2:15 - 2:30	5	29	0	0	34	7	32	0	0	39	0	22	15	0	37	1	9	11	0	21	131
2:30 - 2:45	7	29	1	0	37	10	26	0	0	36	1	15	9	0	25	1	11	5	0	17	115
2:45 - 3:00	7	26	0	0	33	14	31	1	0	46	1	10	12	0	23	2	9	8	0	19	121
6 Hr Totals	184	843	10	0	1037	211	691	33	0	935	17	288	192	0	497	28	286	224	0	538	3007
1 Hr Totals																					
9:00 - 10:00	35	132	0	0	167	34	76	4	0	114	1	39	27	0	67	4	51	35	0	90	438
9:15 - 10:15	30	139	0	0	169	34	75	4	0	113	1	42	27	0	70	3	45	38	0	86	438
9:30 - 10:30	33	147	0	0	180	33	90	7	0	130	0	40	31	0	71	2	37	36	0	75	456
9:45 - 10:45	35	162	1	0	198	29	103	7	0	139	1	48	32	0	81	2	39	40	0	81	499
10:00 - 11:00	33	172	1	0	206	36	103	12	0	151	1	43	33	0	77	4	42	35	0	81	515
10:15 - 11:15	38	168	1	0	207	32	118	10	0	160	1	51	36	0	88	6	54	40	0	100	555
10:30 - 11:30	33	165	1	0	199	34	116	10	0	160	3	51	32	0	86	6	67	46	0	119	564
10:45 - 11:45	30	155	1	0	186	39	129	11	0	179	3	48	32	0	83	7	66	51	0	124	572
11:00 - 12:00	32	154	2	0	188	32	131	5	0	168	3	52	28	0	83	4	59	49	0	112	551
11:15 - 12:15	29	145	4	0	178	34	130	7	0	171	4	43	29	0	76	4	54	42	0	100	525
11:30 - 12:30	37	142	5	0	184	35	134	7	0	176	2	49	28	0	79	7	48	37	0	92	531
11:45 - 12:45	37	144	4	0	185	30	124	6	0	160	2	46	25	0	73	7	49	34	0	90	508
12:00 - 1:00	39	134	3	0	176	37	126	7	0	170	2	43	30	0	75	9	51	32	0	92	513
12:15 - 1:15	35	144	1	0	180	37	126	5	0	168	1	49	34	0	84	8	47	34	0	89	521
12:30 - 1:30	24	138	2	0	164	31	127	4	0	162	3	46	39	0	88	7	42	38	0	87	501
12:45 - 1:45	25	128	2	0	155	34	130	4	0	168	3	48	37	0	88	5	37	31	0	73	484
1:00 - 2:00	18	132	3	0	153	31	131	4	0	166	4	52	30	0	86	3	47	39	0	89	494
1:15 - 2:15	24	126	3	0	153	30	133	4	0	167	8	49	26	0	83	2	43	41	0	86	489
1:30 - 2:30	25	131	1	0	157	32	131	2	0	165	6	61	31	0	98	1	46	42	0	89	509
1:45 - 2:45	24	132	2	0	158	36	126	1	0	163	6	63	37	0	106	2	47	41	0	90	517
2:00 - 3:00	27	119	1	0	147	41	124	1	0	166	6	59	44	0	109	4	36	34	0	74	496
PEAK HOUR																					
10:45 - 11:45	30	155	1	0	186	39	129	11	0	179	3	48	32	0	83	7	66	51	0	124	572

MEDIUMS TURNING MOVEMENT COUNT - SUMMARY

Counted by: VCU

Intersection of: US 13 Business — Date: September 02, 2023 — Saturday

and: VA 126 - VA 316 — Weather: Sunny/Warm

Location: Accomack County, Virginia — Entered by: SN — Star Rating: 4

TIME	TRAFFIC FROM NORTH on: VA 316					TRAFFIC FROM SOUTH on: US 13 Business					TRAFFIC FROM EAST on: US 13 Business					TRAFFIC FROM WEST on: VA 126					TOTAL N + S + E + W
	RIGHT	THRU	LEFT	U-TN	TOTAL	RIGHT	THRU	LEFT	U-TN	TOTAL	RIGHT	THRU	LEFT	U-TN	TOTAL	RIGHT	THRU	LEFT	U-TN	TOTAL	
AM																					
9:00 - 9:15	0	0	0	0	0	0	0	0	0	0	0	0	0	0	0	0	0	0	0	0	0
9:15 - 9:30	0	0	0	0	0	0	0	0	0	0	0	0	2	0	2	0	0	0	0	0	2
9:30 - 9:45	0	0	0	0	0	0	1	0	0	1	0	0	0	0	0	0	0	0	0	0	1
9:45 - 10:00	0	0	0	0	0	0	0	0	0	0	0	0	0	0	0	0	0	0	0	0	0
10:00 - 10:15	0	0	0	0	0	0	0	0	0	0	0	0	0	0	0	0	0	0	0	0	0
10:15 - 10:30	0	0	0	0	0	0	0	0	0	0	0	0	2	0	2	0	0	0	0	0	2
10:30 - 10:45	0	0	0	0	0	0	1	0	0	1	0	1	1	0	2	0	0	0	0	0	3
10:45 - 11:00	0	0	0	0	0	0	0	0	0	0	0	0	0	0	0	0	0	0	0	0	0
11:00 - 11:15	0	1	0	0	1	1	1	0	0	2	0	0	0	0	0	0	0	0	0	0	3
11:15 - 11:30	0	0	0	0	0	0	1	0	0	1	0	0	0	0	0	0	0	0	0	0	1
11:30 - 11:45	0	0	0	0	0	0	0	0	0	0	0	0	0	0	0	0	0	0	0	0	0
11:45 - 12:00	0	2	0	0	2	0	0	0	0	0	0	0	0	0	0	0	0	0	0	0	2
12:00 - 12:15	0	0	0	0	0	0	0	0	0	0	0	0	0	0	0	0	0	0	0	0	0
12:15 - 12:30	0	0	0	0	0	0	0	0	0	0	0	0	0	0	0	0	0	0	0	0	0
12:30 - 12:45	0	0	0	0	0	0	0	0	0	0	0	0	0	0	0	0	0	0	0	0	0
12:45 - 1:00	0	0	0	0	0	0	0	0	0	0	0	0	0	0	0	0	0	0	0	0	0
1:00 - 1:15	0	0	0	0	0	0	0	0	0	0	0	0	0	0	0	0	0	0	0	0	0
1:15 - 1:30	0	0	0	0	0	0	0	0	0	0	0	1	0	0	1	0	0	0	0	0	1
1:30 - 1:45	0	0	0	0	0	0	0	0	0	0	0	0	0	0	0	0	0	0	0	0	0
1:45 - 2:00	0	1	0	0	1	0	0	0	0	0	0	0	0	0	0	0	0	0	0	0	1
2:00 - 2:15	0	0	0	0	0	0	0	0	0	0	0	0	0	0	0	0	0	0	0	0	0
2:15 - 2:30	0	0	0	0	0	0	0	0	0	0	0	0	0	0	0	0	0	0	0	0	0
2:30 - 2:45	0	0	0	0	0	0	0	0	0	0	0	0	0	0	0	0	0	0	0	0	0
2:45 - 3:00	0	2	0	0	2	0	0	0	0	0	0	0	1	0	1	0	0	0	0	0	3
6 Hr Totals	0	6	0	0	6	1	4	0	0	5	0	2	6	0	8	0	0	0	0	0	19
1 Hr Totals																					
9:00 - 10:00	0	0	0	0	0	0	1	0	0	1	0	0	2	0	2	0	0	0	0	0	3
9:15 - 10:15	0	0	0	0	0	0	1	0	0	1	0	0	2	0	2	0	0	0	0	0	3
9:30 - 10:30	0	0	0	0	0	0	1	0	0	1	0	0	2	0	2	0	0	0	0	0	3
9:45 - 10:45	0	0	0	0	0	0	1	0	0	1	0	1	3	0	4	0	0	0	0	0	5
10:00 - 11:00	0	0	0	0	0	0	1	0	0	1	0	1	3	0	4	0	0	0	0	0	5
10:15 - 11:15	0	1	0	0	1	1	2	0	0	3	0	1	3	0	4	0	0	0	0	0	8
10:30 - 11:30	0	1	0	0	1	1	3	0	0	4	0	1	1	0	2	0	0	0	0	0	7
10:45 - 11:45	0	1	0	0	1	1	2	0	0	3	0	0	0	0	0	0	0	0	0	0	4
11:00 - 12:00	0	3	0	0	3	1	2	0	0	3	0	0	0	0	0	0	0	0	0	0	6
11:15 - 12:15	0	2	0	0	2	0	1	0	0	1	0	0	0	0	0	0	0	0	0	0	3
11:30 - 12:30	0	2	0	0	2	0	0	0	0	0	0	0	0	0	0	0	0	0	0	0	2
11:45 - 12:45	0	2	0	0	2	0	0	0	0	0	0	0	0	0	0	0	0	0	0	0	2
12:00 - 1:00	0	0	0	0	0	0	0	0	0	0	0	0	0	0	0	0	0	0	0	0	0
12:15 - 1:15	0	0	0	0	0	0	0	0	0	0	0	0	0	0	0	0	0	0	0	0	0
12:30 - 1:30	0	0	0	0	0	0	0	0	0	0	0	1	0	0	1	0	0	0	0	0	1
12:45 - 1:45	0	0	0	0	0	0	0	0	0	0	0	1	0	0	1	0	0	0	0	0	1
1:00 - 2:00	0	1	0	0	1	0	0	0	0	0	0	1	0	0	1	0	0	0	0	0	2
1:15 - 2:15	0	1	0	0	1	0	0	0	0	0	0	1	0	0	1	0	0	0	0	0	2
1:30 - 2:30	0	1	0	0	1	0	0	0	0	0	0	0	0	0	0	0	0	0	0	0	1
1:45 - 2:45	0	1	0	0	1	0	0	0	0	0	0	0	0	0	0	0	0	0	0	0	1
2:00 - 3:00	0	2	0	0	2	0	0	0	0	0	0	0	1	0	1	0	0	0	0	0	3
PEAK HOUR																					
10:45 - 11:45	0	1	0	0	1	1	2	0	0	3	0	0	0	0	0	0	0	0	0	0	4

HEAVY TRUCKS TURNING MOVEMENT COUNT - SUMMARY

Counted by: VCU

Intersection of: US 13 Business | Date: September 02, 2023 | Saturday

and: VA 126 - VA 316 | Weather: Sunny/Warm

Location: Accomack County, Virginia | Entered by: SN | Star Rating: 4

TIME	TRAFFIC FROM NORTH on: VA 316					TRAFFIC FROM SOUTH on: US 13 Business					TRAFFIC FROM EAST on: US 13 Business					TRAFFIC FROM WEST on: VA 126					TOTAL N + S + E + W
	RIGHT	THRU	LEFT	U-TN	TOTAL	RIGHT	THRU	LEFT	U-TN	TOTAL	RIGHT	THRU	LEFT	U-TN	TOTAL	RIGHT	THRU	LEFT	U-TN	TOTAL	
AM																					
9:00 - 9:15	0	0	0	0	0	0	0	0	0	0	0	0	0	0	0	0	0	0	0	0	0
9:15 - 9:30	0	0	0	0	0	0	0	0	0	0	0	0	0	0	0	0	0	0	0	0	0
9:30 - 9:45	0	0	0	0	0	0	0	0	0	0	0	0	0	0	0	0	0	0	0	0	0
9:45 - 10:00	0	0	0	0	0	0	0	0	0	0	0	0	0	0	0	0	0	0	0	0	0
10:00 - 10:15	0	0	0	0	0	0	0	0	0	0	0	0	0	0	0	0	0	0	0	0	0
10:15 - 10:30	0	0	0	0	0	0	0	0	0	0	0	0	0	0	0	0	0	0	0	0	0
10:30 - 10:45	0	0	0	0	0	1	0	0	0	1	0	0	0	0	0	0	0	0	0	0	1
10:45 - 11:00	0	0	0	0	0	0	0	0	0	0	0	0	0	0	0	0	0	0	0	0	0
11:00 - 11:15	0	0	0	0	0	0	0	0	0	0	0	0	0	0	0	0	0	0	0	0	0
11:15 - 11:30	0	0	0	0	0	0	0	0	0	0	0	0	0	0	0	0	0	0	0	0	0
11:30 - 11:45	0	0	0	0	0	0	0	0	0	0	0	0	0	0	0	0	1	0	0	1	1
11:45 - 12:00	0	0	0	0	0	0	0	0	0	0	0	0	0	0	0	0	0	0	0	0	0
12:00 - 12:15	0	0	0	0	0	0	0	0	0	0	0	0	0	0	0	0	0	0	0	0	0
12:15 - 12:30	0	0	0	0	0	0	0	0	0	0	0	0	0	0	0	0	0	0	0	0	0
12:30 - 12:45	0	0	0	0	0	0	0	0	0	0	0	0	1	0	1	0	0	0	0	0	1
12:45 - 1:00	0	0	0	0	0	0	0	0	0	0	0	0	0	0	0	0	0	0	0	0	0
1:00 - 1:15	0	0	0	0	0	0	0	0	0	0	0	0	0	0	0	0	0	0	0	0	0
1:15 - 1:30	0	0	0	0	0	0	0	0	0	0	0	0	0	0	0	0	0	0	0	0	0
1:30 - 1:45	0	1	0	0	1	0	0	0	0	0	0	0	0	0	0	0	0	0	0	0	1
1:45 - 2:00	0	0	0	0	0	0	0	0	0	0	0	0	0	0	0	0	0	0	0	0	0
2:00 - 2:15	0	0	0	0	0	0	1	0	0	1	0	0	0	0	0	0	0	0	0	0	1
2:15 - 2:30	0	0	0	0	0	0	0	0	0	0	0	0	0	0	0	0	0	0	0	0	0
2:30 - 2:45	0	0	0	0	0	0	0	0	0	0	0	0	0	0	0	0	0	0	0	0	0
2:45 - 3:00	0	0	0	0	0	0	0	0	0	0	0	0	0	0	0	0	0	0	0	0	0
6 Hr Totals	0	1	0	0	1	1	1	0	0	2	0	0	1	0	1	0	1	0	0	1	5
1 Hr Totals																					
9:00 - 10:00	0	0	0	0	0	0	0	0	0	0	0	0	0	0	0	0	0	0	0	0	0
9:15 - 10:15	0	0	0	0	0	0	0	0	0	0	0	0	0	0	0	0	0	0	0	0	0
9:30 - 10:30	0	0	0	0	0	0	0	0	0	0	0	0	0	0	0	0	0	0	0	0	0
9:45 - 10:45	0	0	0	0	0	1	0	0	0	1	0	0	0	0	0	0	0	0	0	0	1
10:00 - 11:00	0	0	0	0	0	1	0	0	0	1	0	0	0	0	0	0	0	0	0	0	1
10:15 - 11:15	0	0	0	0	0	1	0	0	0	1	0	0	0	0	0	0	0	0	0	0	1
10:30 - 11:30	0	0	0	0	0	1	0	0	0	1	0	0	0	0	0	0	0	0	0	0	1
10:45 - 11:45	0	0	0	0	0	0	0	0	0	0	0	0	0	0	0	0	1	0	0	1	1
11:00 - 12:00	0	0	0	0	0	0	0	0	0	0	0	0	0	0	0	0	1	0	0	1	1
11:15 - 12:15	0	0	0	0	0	0	0	0	0	0	0	0	0	0	0	0	1	0	0	1	1
11:30 - 12:30	0	0	0	0	0	0	0	0	0	0	0	0	0	0	0	0	1	0	0	1	1
11:45 - 12:45	0	0	0	0	0	0	0	0	0	0	0	0	1	0	1	0	0	0	0	0	1
12:00 - 1:00	0	0	0	0	0	0	0	0	0	0	0	0	1	0	1	0	0	0	0	0	1
12:15 - 1:15	0	0	0	0	0	0	0	0	0	0	0	0	1	0	1	0	0	0	0	0	1
12:30 - 1:30	0	0	0	0	0	0	0	0	0	0	0	0	1	0	1	0	0	0	0	0	1
12:45 - 1:45	0	1	0	0	1	0	0	0	0	0	0	0	0	0	0	0	0	0	0	0	1
1:00 - 2:00	0	1	0	0	1	0	0	0	0	0	0	0	0	0	0	0	0	0	0	0	1
1:15 - 2:15	0	1	0	0	1	0	1	0	0	1	0	0	0	0	0	0	0	0	0	0	2
1:30 - 2:30	0	1	0	0	1	0	1	0	0	1	0	0	0	0	0	0	0	0	0	0	2
1:45 - 2:45	0	0	0	0	0	0	1	0	0	1	0	0	0	0	0	0	0	0	0	0	1
2:00 - 3:00	0	0	0	0	0	0	1	0	0	1	0	0	0	0	0	0	0	0	0	0	1
PEAK HOUR																					
10:45 - 11:45	0	0	0	0	0	0	0	0	0	0	0	0	0	0	0	0	1	0	0	1	1

BICYCLES TURNING MOVEMENT COUNT - SUMMARY

Counted by: VCU

Intersection of: US 13 Business | Date: September 02, 2023 | Saturday

and: VA 126 - VA 316 | Weather: Sunny/Warm

Location: Accomack County, Virginia | Entered by: SN | Star Rating: 4

TIME	TRAFFIC FROM NORTH on: VA 316					TRAFFIC FROM SOUTH on: US 13 Business					TRAFFIC FROM EAST on: US 13 Business					TRAFFIC FROM WEST on: VA 126					TOTAL N + S + E + W
	RIGHT	THRU	LEFT	U-TN	TOTAL	RIGHT	THRU	LEFT	U-TN	TOTAL	RIGHT	THRU	LEFT	U-TN	TOTAL	RIGHT	THRU	LEFT	U-TN	TOTAL	
AM																					
9:00 - 9:15	0	0	0	0	0	0	0	0	0	0	0	0	0	0	0	0	0	0	0	0	0
9:15 - 9:30	0	0	0	0	0	0	0	0	0	0	0	0	0	0	0	0	0	0	0	0	0
9:30 - 9:45	0	0	0	0	0	0	0	0	0	0	0	0	0	0	0	0	0	0	0	0	0
9:45 - 10:00	0	0	0	0	0	0	0	0	0	0	0	0	0	0	0	0	0	0	0	0	0
10:00 - 10:15	0	0	0	0	0	0	0	0	0	0	0	0	0	0	0	0	0	0	0	0	0
10:15 - 10:30	0	0	0	0	0	0	0	0	0	0	0	0	0	0	0	0	0	0	0	0	0
10:30 - 10:45	0	0	0	0	0	0	0	0	0	0	0	0	0	0	0	0	0	0	0	0	0
10:45 - 11:00	0	0	0	0	0	0	0	0	0	0	0	0	0	0	0	0	0	0	0	0	0
11:00 - 11:15	0	0	0	0	0	0	0	0	0	0	0	0	0	0	0	0	0	0	0	0	0
11:15 - 11:30	0	0	0	0	0	0	0	0	0	0	0	0	0	0	0	0	0	0	0	0	0
11:30 - 11:45	0	0	0	0	0	0	0	0	0	0	0	0	0	0	0	0	0	2	0	2	2
11:45 - 12:00	0	0	0	0	0	0	0	0	0	0	0	0	0	0	0	0	0	0	0	0	0
12:00 - 12:15	0	0	0	0	0	0	0	0	0	0	0	0	0	0	0	0	0	0	0	0	0
12:15 - 12:30	0	0	0	0	0	0	0	0	0	0	0	0	0	0	0	0	0	0	0	0	0
12:30 - 12:45	0	0	0	0	0	0	0	0	0	0	0	0	0	0	0	0	0	0	0	0	0
12:45 - 1:00	0	0	0	0	0	0	0	0	0	0	0	0	0	0	0	0	0	0	0	0	0
1:00 - 1:15	0	0	0	0	0	0	0	0	0	0	0	0	0	0	0	0	0	0	0	0	0
1:15 - 1:30	0	0	0	0	0	0	0	0	0	0	0	0	0	0	0	0	0	0	0	0	0
1:30 - 1:45	0	0	0	0	0	0	0	0	0	0	0	0	0	0	0	0	0	0	0	0	0
1:45 - 2:00	0	0	0	0	0	0	0	0	0	0	0	0	0	0	0	0	0	0	0	0	0
2:00 - 2:15	0	0	0	0	0	0	0	0	0	0	0	0	0	0	0	0	0	0	0	0	0
2:15 - 2:30	0	0	0	0	0	0	0	0	0	0	0	0	0	0	0	0	0	0	0	0	0
2:30 - 2:45	0	0	0	0	0	0	0	0	0	0	0	0	0	0	0	0	0	0	0	0	0
2:45 - 3:00	0	0	0	0	0	0	0	0	0	0	0	0	0	0	0	0	0	0	0	0	0
6 Hr Totals	0	0	0	0	0	0	0	0	0	0	0	0	0	0	0	0	0	2	0	2	2
1 Hr Totals																					
9:00 - 10:00	0	0	0	0	0	0	0	0	0	0	0	0	0	0	0	0	0	0	0	0	0
9:15 - 10:15	0	0	0	0	0	0	0	0	0	0	0	0	0	0	0	0	0	0	0	0	0
9:30 - 10:30	0	0	0	0	0	0	0	0	0	0	0	0	0	0	0	0	0	0	0	0	0
9:45 - 10:45	0	0	0	0	0	0	0	0	0	0	0	0	0	0	0	0	0	0	0	0	0
10:00 - 11:00	0	0	0	0	0	0	0	0	0	0	0	0	0	0	0	0	0	0	0	0	0
10:15 - 11:15	0	0	0	0	0	0	0	0	0	0	0	0	0	0	0	0	0	0	0	0	0
10:30 - 11:30	0	0	0	0	0	0	0	0	0	0	0	0	0	0	0	0	0	0	0	0	0
10:45 - 11:45	0	0	0	0	0	0	0	0	0	0	0	0	0	0	0	0	0	2	0	2	2
11:00 - 12:00	0	0	0	0	0	0	0	0	0	0	0	0	0	0	0	0	0	2	0	2	2
11:15 - 12:15	0	0	0	0	0	0	0	0	0	0	0	0	0	0	0	0	0	2	0	2	2
11:30 - 12:30	0	0	0	0	0	0	0	0	0	0	0	0	0	0	0	0	0	2	0	2	2
11:45 - 12:45	0	0	0	0	0	0	0	0	0	0	0	0	0	0	0	0	0	0	0	0	0
12:00 - 1:00	0	0	0	0	0	0	0	0	0	0	0	0	0	0	0	0	0	0	0	0	0
12:15 - 1:15	0	0	0	0	0	0	0	0	0	0	0	0	0	0	0	0	0	0	0	0	0
12:30 - 1:30	0	0	0	0	0	0	0	0	0	0	0	0	0	0	0	0	0	0	0	0	0
12:45 - 1:45	0	0	0	0	0	0	0	0	0	0	0	0	0	0	0	0	0	0	0	0	0
1:00 - 2:00	0	0	0	0	0	0	0	0	0	0	0	0	0	0	0	0	0	0	0	0	0
1:15 - 2:15	0	0	0	0	0	0	0	0	0	0	0	0	0	0	0	0	0	0	0	0	0
1:30 - 2:30	0	0	0	0	0	0	0	0	0	0	0	0	0	0	0	0	0	0	0	0	0
1:45 - 2:45	0	0	0	0	0	0	0	0	0	0	0	0	0	0	0	0	0	0	0	0	0
2:00 - 3:00	0	0	0	0	0	0	0	0	0	0	0	0	0	0	0	0	0	0	0	0	0
PEAK HOUR																					
10:45 - 11:45	0	0	0	0	0	0	0	0	0	0	0	0	0	0	0	0	0	2	0	2	2

PEDESTRIAN AND BICYCLE OBSERVATIONS - SUMMARY

Counted by: VCU

Intersection of: US 13 Business | **Date: September 02, 2023** | **Saturday**

and: VA 126 - VA 316 | **Weather: Sunny/Warm**

Location: Accomack County, Virginia | **Entered by: SN** | **Star Rating: 4**

TIME	NORTH LEG VA 316		SOUTH LEG US 13 Business	
	Pedestrians	Bicycles	Pedestrians	Bicycles
AM				
9:00 - 9:15	0	0	0	0
9:15 - 9:30	0	0	0	0
9:30 - 9:45	0	0	0	0
9:45 - 10:00	0	0	0	0
10:00 - 10:15	0	0	0	0
10:15 - 10:30	0	0	0	0
10:30 - 10:45	0	0	0	0
10:45 - 11:00	0	0	0	0
11:00 - 11:15	0	0	0	0
11:15 - 11:30	0	0	0	0
11:30 - 11:45	0	0	0	0
11:45 - 12:00	0	0	0	0
12:00 - 12:15	0	0	0	0
12:15 - 12:30	0	0	0	0
12:30 - 12:45	0	0	0	0
12:45 - 1:00	0	0	0	0
1:00 - 1:15	0	0	0	0
1:15 - 1:30	0	0	0	0
1:30 - 1:45	0	0	0	0
1:45 - 2:00	0	0	0	0
2:00 - 2:15	0	0	0	0
2:15 - 2:30	0	0	0	0
2:30 - 2:45	0	0	0	0
2:45 - 3:00	0	0	0	0
TOTALS	0	0	0	0

	EAST LEG US 13 Business		WEST LEG VA 126	
	Pedestrians	Bicycles	Pedestrians	Bicycles
AM				
9:00 - 9:15	0	0	0	0
9:15 - 9:30	0	0	0	0
9:30 - 9:45	0	0	0	0
9:45 - 10:00	0	0	0	0
10:00 - 10:15	0	0	0	0
10:15 - 10:30	0	0	0	0
10:30 - 10:45	0	0	0	0
10:45 - 11:00	0	0	0	0
11:00 - 11:15	0	0	0	0
11:15 - 11:30	0	0	0	0
11:30 - 11:45	0	0	0	0
11:45 - 12:00	0	0	0	0
12:00 - 12:15	0	0	0	0
12:15 - 12:30	0	0	0	0
12:30 - 12:45	0	0	0	0
12:45 - 1:00	0	0	0	0
1:00 - 1:15	0	0	0	0
1:15 - 1:30	0	0	0	0
1:30 - 1:45	0	0	0	0
1:45 - 2:00	0	0	0	0
2:00 - 2:15	0	0	0	0
2:15 - 2:30	0	0	0	0
2:30 - 2:45	0	0	0	0
2:45 - 3:00	0	0	0	0
TOTALS	0	0	0	0

TOTALS TURNING MOVEMENT COUNT - SUMMARY

Counted by: VCU

Intersection of: Coastal Boulevard | Date: October 12, 2023 | Thursday

and: Cooperative Way | Weather: Sunny/Warm

Location: Accomack County, Virginia | Entered by: SN | Star Rating: 4

TIME	TRAFFIC FROM NORTH on: Coastal Boulevard					TRAFFIC FROM SOUTH on: Coastal Boulevard					TRAFFIC FROM EAST on:					TRAFFIC FROM WEST on: Cooperative Way					TOTAL N + S + E + W
	RIGHT	THRU	LEFT	U-TN	TOTAL	RIGHT	THRU	LEFT	U-TN	TOTAL	RIGHT	THRU	LEFT	U-TN	TOTAL	RIGHT	THRU	LEFT	U-TN	TOTAL	
AM																					
7:00 - 7:15	14	39	0	0	53	0	20	0	0	20	0	0	0	0	0	1	0	0	0	1	74
7:15 - 7:30	19	40	0	0	59	0	50	1	0	51	0	0	0	0	0	0	0	0	0	0	110
7:30 - 7:45	17	41	0	0	58	0	32	2	0	34	0	0	0	0	0	0	0	1	0	1	93
7:45 - 8:00	21	39	0	0	60	0	48	1	0	49	0	0	0	0	0	0	0	0	0	0	109
8:00 - 8:15	15	31	0	0	46	0	50	1	0	51	0	0	0	0	0	0	0	1	0	1	98
8:15 - 8:30	13	27	0	0	40	0	35	2	0	37	0	0	0	0	0	1	0	1	0	2	79
8:30 - 8:45	12	39	0	0	51	0	31	1	0	32	0	0	0	0	0	1	0	1	0	2	85
8:45 - 9:00	19	32	0	0	51	0	20	1	0	21	0	0	0	0	0	1	0	2	0	3	75
2 Hr Totals	130	288	0	0	418	0	286	9	0	295	0	0	0	0	0	4	0	6	0	10	723
1 Hr Totals																					
7:00 - 8:00	71	159	0	0	230	0	150	4	0	154	0	0	0	0	0	1	0	1	0	2	386
7:15 - 8:15	72	151	0	0	223	0	180	5	0	185	0	0	0	0	0	0	0	2	0	2	410
7:30 - 8:30	66	138	0	0	204	0	165	6	0	171	0	0	0	0	0	1	0	3	0	4	379
7:45 - 8:45	61	136	0	0	197	0	164	5	0	169	0	0	0	0	0	2	0	3	0	5	371
8:00 - 9:00	59	129	0	0	188	0	136	5	0	141	0	0	0	0	0	3	0	5	0	8	337
PEAK HOUR																					
7:15 - 8:15	72	151	0	0	223	0	180	5	0	185	0	0	0	0	0	0	0	2	0	2	410
PM																					
4:00 - 4:15	16	44	0	0	60	0	45	1	0	46	0	0	0	0	0	1	0	1	0	2	108
4:15 - 4:30	25	34	0	0	59	0	45	1	0	46	0	0	0	0	0	0	0	1	0	1	106
4:30 - 4:45	26	33	0	0	59	0	44	2	0	46	0	0	0	0	0	0	0	0	0	0	105
4:45 - 5:00	21	26	0	0	47	0	50	1	0	51	0	0	0	0	0	1	0	1	0	2	100
5:00 - 5:15	22	36	0	0	58	0	63	2	0	65	0	0	0	0	0	0	0	1	0	1	124
5:15 - 5:30	25	38	0	0	63	0	58	2	0	60	0	0	0	0	0	0	0	0	0	0	123
5:30 - 5:45	20	35	0	0	55	0	53	3	0	56	0	0	0	0	0	0	0	1	0	1	112
5:45 - 6:00	11	20	0	0	31	0	41	1	0	42	0	0	0	0	0	0	0	0	0	0	73
2 Hr Totals	166	266	0	0	432	0	399	13	0	412	0	0	0	0	0	2	0	5	0	7	851
1 Hr Totals																					
4:00 - 5:00	88	137	0	0	225	0	184	5	0	189	0	0	0	0	0	2	0	3	0	5	419
4:15 - 5:15	94	129	0	0	223	0	202	6	0	208	0	0	0	0	0	1	0	3	0	4	435
4:30 - 5:30	94	133	0	0	227	0	215	7	0	222	0	0	0	0	0	1	0	2	0	3	452
4:45 - 5:45	88	135	0	0	223	0	224	8	0	232	0	0	0	0	0	1	0	3	0	4	459
5:00 - 6:00	78	129	0	0	207	0	215	8	0	223	0	0	0	0	0	0	0	2	0	2	432
PEAK HOUR																					
4:45 - 5:45	88	135	0	0	223	0	224	8	0	232	0	0	0	0	0	1	0	3	0	4	459

CARS TURNING MOVEMENT COUNT - SUMMARY

Counted by: VCU

Intersection of: Coastal Boulevard | Date: October 12, 2023 | Thursday

and: Cooperative Way | Weather: Sunny/Warm

Location: Accomack County, Virginia | Entered by: SN | Star Rating: 4

TIME	TRAFFIC FROM NORTH on: Coastal Boulevard					TRAFFIC FROM SOUTH on: Coastal Boulevard					TRAFFIC FROM EAST on:					TRAFFIC FROM WEST on: Cooperative Way					TOTAL N + S + E + W
	RIGHT	THRU	LEFT	U-TN	TOTAL	RIGHT	THRU	LEFT	U-TN	TOTAL	RIGHT	THRU	LEFT	U-TN	TOTAL	RIGHT	THRU	LEFT	U-TN	TOTAL	
AM																					
7:00 - 7:15	14	37		0	51		20	0	0	20					0	1		0	0	1	72
7:15 - 7:30	18	40		0	58		45	1	0	46					0	0		0	0	0	104
7:30 - 7:45	15	40		0	55		30	2	0	32					0	0		1	0	1	88
7:45 - 8:00	20	36		0	56		45	1	0	46					0	0		0	0	0	102
8:00 - 8:15	15	31		0	46		48	0	0	48					0	0		1	0	1	95
8:15 - 8:30	13	27		0	40		35	2	0	37					0	0		1	0	1	78
8:30 - 8:45	11	33		0	44		29	1	0	30					0	1		1	0	2	76
8:45 - 9:00	16	31		0	47		17	1	0	18					0	1		1	0	2	67
2 Hr Totals	122	275	0	0	397	0	269	8	0	277	0	0	0	0	0	3	0	5	0	8	682
1 Hr Totals																					
7:00 - 8:00	67	153	0	0	220	0	140	4	0	144	0	0	0	0	0	1	0	1	0	2	366
7:15 - 8:15	68	147	0	0	215	0	168	4	0	172	0	0	0	0	0	0	0	2	0	2	389
7:30 - 8:30	63	134	0	0	197	0	158	5	0	163	0	0	0	0	0	0	0	3	0	3	363
7:45 - 8:45	59	127	0	0	186	0	157	4	0	161	0	0	0	0	0	1	0	3	0	4	351
8:00 - 9:00	55	122	0	0	177	0	129	4	0	133	0	0	0	0	0	2	0	4	0	6	316
PEAK HOUR																					
7:15 - 8:15	68	147	0	0	215	0	168	4	0	172	0	0	0	0	0	0	0	2	0	2	389
PM																					
4:00 - 4:15	15	43		0	58		43	1	0	44					0	1		1	0	2	104
4:15 - 4:30	25	32		0	57		44	1	0	45					0	0		1	0	1	103
4:30 - 4:45	26	33		0	59		43	1	0	44					0	0		0	0	0	103
4:45 - 5:00	21	26		0	47		50	1	0	51					0	1		1	0	2	100
5:00 - 5:15	21	35		0	56		63	1	0	64					0	0		1	0	1	121
5:15 - 5:30	25	38		0	63		58	2	0	60					0	0		0	0	0	123
5:30 - 5:45	20	34		0	54		53	3	0	56					0	0		1	0	1	111
5:45 - 6:00	11	19		0	30		40	1	0	41					0	0		0	0	0	71
2 Hr Totals	164	260	0	0	424	0	394	11	0	405	0	0	0	0	0	2	0	5	0	7	836
1 Hr Totals																					
4:00 - 5:00	87	134	0	0	221	0	180	4	0	184	0	0	0	0	0	2	0	3	0	5	410
4:15 - 5:15	93	126	0	0	219	0	200	4	0	204	0	0	0	0	0	1	0	3	0	4	427
4:30 - 5:30	93	132	0	0	225	0	214	5	0	219	0	0	0	0	0	1	0	2	0	3	447
4:45 - 5:45	87	133	0	0	220	0	224	7	0	231	0	0	0	0	0	1	0	3	0	4	455
5:00 - 6:00	77	126	0	0	203	0	214	7	0	221	0	0	0	0	0	0	0	2	0	2	426
PEAK HOUR																					
4:45 - 5:45	87	133	0	0	220	0	224	7	0	231	0	0	0	0	0	1	0	3	0	4	455

MEDIUMS TURNING MOVEMENT COUNT - SUMMARY

Counted by: VCU

Intersection of: Coastal Boulevard | **Date: October 12, 2023** | **Thursday**

and: Cooperative Way | **Weather: Sunny/Warm**

Location: Accomack County, Virginia | **Entered by: SN** | **Star Rating: 4**

TIME	TRAFFIC FROM NORTH on: Coastal Boulevard					TRAFFIC FROM SOUTH on: Coastal Boulevard					TRAFFIC FROM EAST on:					TRAFFIC FROM WEST on: Cooperative Way					TOTAL N + S + E + W
	RIGHT	THRU	LEFT	U-TN	TOTAL	RIGHT	THRU	LEFT	U-TN	TOTAL	RIGHT	THRU	LEFT	U-TN	TOTAL	RIGHT	THRU	LEFT	U-TN	TOTAL	
AM																					
7:00 - 7:15	0	1		0	1		0	0	0	0					0	0		0	0	0	1
7:15 - 7:30	1	0		0	1		4	0	0	4					0	0		0	0	0	5
7:30 - 7:45	2	1		0	3		1	0	0	1					0	0		0	0	0	4
7:45 - 8:00	0	3		0	3		3	0	0	3					0	0		0	0	0	6
8:00 - 8:15	0	0		0	0		2	1	0	3					0	0		0	0	0	3
8:15 - 8:30	0	0		0	0		0	0	0	0					0	1		0	0	1	1
8:30 - 8:45	1	6		0	7		2	0	0	2					0	0		0	0	0	9
8:45 - 9:00	2	1		0	3		3	0	0	3					0	0		1	0	1	7
2 Hr Totals	6	12	0	0	18	0	15	1	0	16	0	0	0	0	0	1	0	1	0	2	36
1 Hr Totals																					
7:00 - 8:00	3	5	0	0	8	0	8	0	0	8	0	0	0	0	0	0	0	0	0	0	16
7:15 - 8:15	3	4	0	0	7	0	10	1	0	11	0	0	0	0	0	0	0	0	0	0	18
7:30 - 8:30	2	4	0	0	6	0	6	1	0	7	0	0	0	0	0	1	0	0	0	1	14
7:45 - 8:45	1	9	0	0	10	0	7	1	0	8	0	0	0	0	0	1	0	0	0	1	19
8:00 - 9:00	3	7	0	0	10	0	7	1	0	8	0	0	0	0	0	1	0	1	0	2	20
PEAK HOUR																					
7:15 - 8:15	3	4	0	0	7	0	10	1	0	11	0	0	0	0	0	0	0	0	0	0	18
PM																					
4:00 - 4:15	1	1		0	2		2	0	0	2					0	0		0	0	0	4
4:15 - 4:30	0	2		0	2		1	0	0	1					0	0		0	0	0	3
4:30 - 4:45	0	0		0	0		1	1	0	2					0	0		0	0	0	2
4:45 - 5:00	0	0		0	0		0	0	0	0					0	0		0	0	0	0
5:00 - 5:15	1	1		0	2		0	1	0	1					0	0		0	0	0	3
5:15 - 5:30	0	0		0	0		0	0	0	0					0	0		0	0	0	0
5:30 - 5:45	0	1		0	1		0	0	0	0					0	0		0	0	0	1
5:45 - 6:00	0	0		0	0		1	0	0	1					0	0		0	0	0	1
2 Hr Totals	2	5	0	0	7	0	5	2	0	7	0	0	0	0	0	0	0	0	0	0	14
1 Hr Totals																					
4:00 - 5:00	1	3	0	0	4	0	4	1	0	5	0	0	0	0	0	0	0	0	0	0	9
4:15 - 5:15	1	3	0	0	4	0	2	2	0	4	0	0	0	0	0	0	0	0	0	0	8
4:30 - 5:30	1	1	0	0	2	0	1	2	0	3	0	0	0	0	0	0	0	0	0	0	5
4:45 - 5:45	1	2	0	0	3	0	0	1	0	1	0	0	0	0	0	0	0	0	0	0	4
5:00 - 6:00	1	2	0	0	3	0	1	1	0	2	0	0	0	0	0	0	0	0	0	0	5
PEAK HOUR																					
4:45 - 5:45	1	2	0	0	3	0	0	1	0	1	0	0	0	0	0	0	0	0	0	0	4

HEAVY TRUCKS TURNING MOVEMENT COUNT - SUMMARY

Counted by: VCU

Intersection of: Coastal Boulevard | Date: October 12, 2023 | Thursday

and: Cooperative Way | Weather: Sunny/Warm

Location: Accomack County, Virginia | Entered by: SN | Star Rating: 4

TIME	TRAFFIC FROM NORTH on: Coastal Boulevard					TRAFFIC FROM SOUTH on: Coastal Boulevard					TRAFFIC FROM EAST on:					TRAFFIC FROM WEST on: Cooperative Way					TOTAL N + S + E + W
	RIGHT	THRU	LEFT	U-TN	TOTAL	RIGHT	THRU	LEFT	U-TN	TOTAL	RIGHT	THRU	LEFT	U-TN	TOTAL	RIGHT	THRU	LEFT	U-TN	TOTAL	
AM																					
7:00 - 7:15	0	1		0	1		0	0	0	0					0	0		0	0	0	1
7:15 - 7:30	0	0		0	0		1	0	0	1					0	0		0	0	0	1
7:30 - 7:45	0	0		0	0		1	0	0	1					0	0		0	0	0	1
7:45 - 8:00	1	0		0	1		0	0	0	0					0	0		0	0	0	1
8:00 - 8:15	0	0		0	0		0	0	0	0					0	0		0	0	0	0
8:15 - 8:30	0	0		0	0		0	0	0	0					0	0		0	0	0	0
8:30 - 8:45	0	0		0	0		0	0	0	0					0	0		0	0	0	0
8:45 - 9:00	1	0		0	1		0	0	0	0					0	0		0	0	0	1
2 Hr Totals	2	1	0	0	3	0	2	0	0	2	0	0	0	0	0	0	0	0	0	0	5
1 Hr Totals																					
7:00 - 8:00	1	1	0	0	2	0	2	0	0	2	0	0	0	0	0	0	0	0	0	0	4
7:15 - 8:15	1	0	0	0	1	0	2	0	0	2	0	0	0	0	0	0	0	0	0	0	3
7:30 - 8:30	1	0	0	0	1	0	1	0	0	1	0	0	0	0	0	0	0	0	0	0	2
7:45 - 8:45	1	0	0	0	1	0	0	0	0	0	0	0	0	0	0	0	0	0	0	0	1
8:00 - 9:00	1	0	0	0	1	0	0	0	0	0	0	0	0	0	0	0	0	0	0	0	1
PEAK HOUR																					
7:15 - 8:15	1	0	0	0	1	0	2	0	0	2	0	0	0	0	0	0	0	0	0	0	3
PM																					
4:00 - 4:15	0	0		0	0		0	0	0	0					0	0		0	0	0	0
4:15 - 4:30	0	0		0	0		0	0	0	0					0	0		0	0	0	0
4:30 - 4:45	0	0		0	0		0	0	0	0					0	0		0	0	0	0
4:45 - 5:00	0	0		0	0		0	0	0	0					0	0		0	0	0	0
5:00 - 5:15	0	0		0	0		0	0	0	0					0	0		0	0	0	0
5:15 - 5:30	0	0		0	0		0	0	0	0					0	0		0	0	0	0
5:30 - 5:45	0	0		0	0		0	0	0	0					0	0		0	0	0	0
5:45 - 6:00	0	1		0	1		0	0	0	0					0	0		0	0	0	1
2 Hr Totals	0	1	0	0	1	0	0	0	0	0	0	0	0	0	0	0	0	0	0	0	1
1 Hr Totals																					
4:00 - 5:00	0	0	0	0	0	0	0	0	0	0	0	0	0	0	0	0	0	0	0	0	0
4:15 - 5:15	0	0	0	0	0	0	0	0	0	0	0	0	0	0	0	0	0	0	0	0	0
4:30 - 5:30	0	0	0	0	0	0	0	0	0	0	0	0	0	0	0	0	0	0	0	0	0
4:45 - 5:45	0	0	0	0	0	0	0	0	0	0	0	0	0	0	0	0	0	0	0	0	0
5:00 - 6:00	0	1	0	0	1	0	0	0	0	0	0	0	0	0	0	0	0	0	0	0	1
PEAK HOUR																					
4:45 - 5:45	0	0	0	0	0	0	0	0	0	0	0	0	0	0	0	0	0	0	0	0	0

BICYCLES TURNING MOVEMENT COUNT - SUMMARY

Counted by: VCU

Intersection of: Coastal Boulevard | **Date: October 12, 2023** | **Thursday**

and: Cooperative Way | **Weather: Sunny/Warm**

Location: Accomack County, Virginia | **Entered by: SN** | **Star Rating: 4**

TIME	TRAFFIC FROM NORTH on: Coastal Boulevard					TRAFFIC FROM SOUTH on: Coastal Boulevard					TRAFFIC FROM EAST on:					TRAFFIC FROM WEST on: Cooperative Way					TOTAL N + S + E + W
	RIGHT	THRU	LEFT	U-TN	TOTAL	RIGHT	THRU	LEFT	U-TN	TOTAL	RIGHT	THRU	LEFT	U-TN	TOTAL	RIGHT	THRU	LEFT	U-TN	TOTAL	
AM																					
7:00 - 7:15	0	0		0	0		0	0	0	0					0	0		0	0	0	0
7:15 - 7:30	0	0		0	0		0	0	0	0					0	0		0	0	0	0
7:30 - 7:45	0	0		0	0		0	0	0	0					0	0		0	0	0	0
7:45 - 8:00	0	1		0	1		0	0	0	0					0	0		0	0	0	1
8:00 - 8:15	0	0		0	0		0	0	0	0					0	0		0	0	0	0
8:15 - 8:30	0	0		0	0		0	0	0	0					0	0		0	0	0	0
8:30 - 8:45	0	0		0	0		0	0	0	0					0	0		0	0	0	0
8:45 - 9:00	0	0		0	0		0	0	0	0					0	0		0	0	0	0
2 Hr Totals	0	1	0	0	1	0	0	0	0	0	0	0	0	0	0	0	0	0	0	0	1
1 Hr Totals																					
7:00 - 8:00	0	1	0	0	1	0	0	0	0	0	0	0	0	0	0	0	0	0	0	0	1
7:15 - 8:15	0	1	0	0	1	0	0	0	0	0	0	0	0	0	0	0	0	0	0	0	1
7:30 - 8:30	0	1	0	0	1	0	0	0	0	0	0	0	0	0	0	0	0	0	0	0	1
7:45 - 8:45	0	1	0	0	1	0	0	0	0	0	0	0	0	0	0	0	0	0	0	0	1
8:00 - 9:00	0	0	0	0	0	0	0	0	0	0	0	0	0	0	0	0	0	0	0	0	0
PEAK HOUR																					
7:15 - 8:15	0	1	0	0	1	0	0	0	0	0	0	0	0	0	0	0	0	0	0	0	1
PM																					
4:00 - 4:15	0	0		0	0		0	0	0	0					0	0		0	0	0	0
4:15 - 4:30	0	0		0	0		0	0	0	0					0	0		0	0	0	0
4:30 - 4:45	0	0		0	0		0	0	0	0					0	0		0	0	0	0
4:45 - 5:00	0	0		0	0		0	0	0	0					0	0		0	0	0	0
5:00 - 5:15	0	0		0	0		0	0	0	0					0	0		0	0	0	0
5:15 - 5:30	0	0		0	0		0	0	0	0					0	0		0	0	0	0
5:30 - 5:45	0	0		0	0		0	0	0	0					0	0		0	0	0	0
5:45 - 6:00	0	0		0	0		0	0	0	0					0	0		0	0	0	0
2 Hr Totals	0	0	0	0	0	0	0	0	0	0	0	0	0	0	0	0	0	0	0	0	0
1 Hr Totals																					
4:00 - 5:00	0	0	0	0	0	0	0	0	0	0	0	0	0	0	0	0	0	0	0	0	0
4:15 - 5:15	0	0	0	0	0	0	0	0	0	0	0	0	0	0	0	0	0	0	0	0	0
4:30 - 5:30	0	0	0	0	0	0	0	0	0	0	0	0	0	0	0	0	0	0	0	0	0
4:45 - 5:45	0	0	0	0	0	0	0	0	0	0	0	0	0	0	0	0	0	0	0	0	0
5:00 - 6:00	0	0	0	0	0	0	0	0	0	0	0	0	0	0	0	0	0	0	0	0	0
PEAK HOUR																					
4:45 - 5:45	0	0	0	0	0	0	0	0	0	0	0	0	0	0	0	0	0	0	0	0	0

PEDESTRIAN AND BICYCLE OBSERVATIONS - SUMMARY

Counted by: VCU

Intersection of: Coastal Boulevard | Date: October 12, 2023 | Thursday

and: Cooperative Way | Weather: Sunny/Warm

Location: Accomack County, Virginia | Entered by: SN | Star Rating: 4

TIME	NORTH LEG Coastal Boulevard		SOUTH LEG Coastal Boulevard	
	Pedestrians	Bicycles	Pedestrians	Bicycles
AM				
7:00 - 7:15	0	0	0	0
7:15 - 7:30	0	0	0	0
7:30 - 7:45	0	0	0	0
7:45 - 8:00	0	0	0	0
8:00 - 8:15	0	0	0	0
8:15 - 8:30	0	0	0	0
8:30 - 8:45	0	0	0	0
8:45 - 9:00	0	0	0	0
TOTALS	0	0	0	0
PM				
4:00 - 4:15	0	0	0	0
4:15 - 4:30	0	0	0	0
4:30 - 4:45	0	0	0	0
4:45 - 5:00	0	0	0	0
5:00 - 5:15	0	0	0	0
5:15 - 5:30	0	0	0	0
5:30 - 5:45	0	0	0	0
5:45 - 6:00	0	0	0	0
TOTALS	0	0	0	0

	EAST LEG		WEST LEG Cooperative Way	
	Pedestrians	Bicycles	Pedestrians	Bicycles
AM				
7:00 - 7:15			0	0
7:15 - 7:30			0	0
7:30 - 7:45			0	0
7:45 - 8:00			0	0
8:00 - 8:15			0	0
8:15 - 8:30			0	0
8:30 - 8:45			0	0
8:45 - 9:00			0	0
TOTALS	0	0	0	0
PM				
4:00 - 4:15			0	0
4:15 - 4:30			0	0
4:30 - 4:45			0	0
4:45 - 5:00			0	0
5:00 - 5:15			0	0
5:15 - 5:30			0	0
5:30 - 5:45			0	0
5:45 - 6:00			0	0
TOTALS	0	0	0	0

TOTALS TURNING MOVEMENT COUNT - SUMMARY



Counted by: VCU

Intersection of: Coastal Boulevard | **Date: October 14, 2023** | **Saturday**

and: Cooperative Way | **Weather: Sunny/Warm**

Location: Accomack County, Virginia | **Entered by: SN** | **Star Rating: 4**

TIME	TRAFFIC FROM NORTH on: Coastal Boulevard					TRAFFIC FROM SOUTH on: Coastal Boulevard					TRAFFIC FROM EAST on:					TRAFFIC FROM WEST on: Cooperative Way					TOTAL N + S + E + W
	RIGHT	THRU	LEFT	U-TN	TOTAL	RIGHT	THRU	LEFT	U-TN	TOTAL	RIGHT	THRU	LEFT	U-TN	TOTAL	RIGHT	THRU	LEFT	U-TN	TOTAL	
AM																					
9:00 - 9:15	24	35	0	0	59	0	24	3	0	27	0	0	0	0	0	0	0	0	0	0	86
9:15 - 9:30	27	30	0	0	57	0	29	0	0	29	0	0	0	0	0	0	0	1	0	1	87
9:30 - 9:45	20	38	0	1	59	0	51	0	0	51	0	0	0	0	0	0	0	0	0	0	110
9:45 - 10:00	25	34	0	0	59	0	25	1	0	26	0	0	0	0	0	0	0	0	0	0	85
10:00 - 10:15	15	41	0	0	56	0	31	3	0	34	0	0	0	0	0	1	0	0	0	1	91
10:15 - 10:30	31	46	0	0	77	0	43	2	0	45	0	0	0	0	0	2	0	1	0	3	125
10:30 - 10:45	24	31	0	0	55	0	40	0	0	40	0	0	0	0	0	1	0	0	0	1	96
10:45 - 11:00	34	31	0	0	65	0	41	0	0	41	0	0	0	0	0	0	0	2	0	2	108
11:00 - 11:15	17	35	0	0	52	0	37	3	0	40	0	0	0	0	0	1	0	0	0	1	93
11:15 - 11:30	19	36	0	0	55	0	52	2	0	54	0	0	0	0	0	0	0	0	0	0	109
11:30 - 11:45	24	32	0	0	56	0	25	0	0	25	0	0	0	0	0	0	0	0	0	0	81
11:45 - 12:00	27	33	0	0	60	0	41	1	0	42	0	0	0	0	0	0	0	0	0	0	102
12:00 - 12:15	19	28	0	0	47	0	40	2	0	42	0	0	0	0	0	0	0	0	0	0	89
12:15 - 12:30	21	31	0	0	52	0	45	1	0	46	0	0	0	0	0	0	0	0	0	0	98
12:30 - 12:45	29	31	0	0	60	0	59	2	0	61	0	0	0	0	0	2	0	0	0	2	123
12:45 - 1:00	19	34	0	0	53	0	43	0	0	43	0	0	0	0	0	0	0	0	0	0	96
1:00 - 1:15	19	23	0	0	42	0	30	3	0	33	0	0	0	0	0	0	0	1	0	1	76
1:15 - 1:30	14	24	0	0	38	0	36	0	0	36	0	0	0	0	0	0	0	0	0	0	74
1:30 - 1:45	27	17	0	0	44	0	41	0	0	41	0	0	0	0	0	0	0	0	0	0	85
1:45 - 2:00	17	25	0	0	42	0	42	2	0	44	0	0	0	0	0	0	0	0	0	0	86
2:00 - 2:15	11	25	0	0	36	0	35	2	0	37	0	0	0	0	0	0	0	0	0	0	73
2:15 - 2:30	14	16	0	0	30	0	39	2	0	41	0	0	0	0	0	0	0	0	0	0	71
2:30 - 2:45	28	20	0	0	48	0	43	1	0	44	0	0	0	0	0	0	0	1	0	1	93
2:45 - 3:00	29	19	0	0	48	0	37	2	0	39	0	0	0	0	0	0	0	0	0	0	87
6 Hr Totals	534	715	0	1	1250	0	929	32	0	961	0	0	0	0	0	7	0	6	0	13	2224
1 Hr Totals																					
9:00 - 10:00	96	137	0	1	234	0	129	4	0	133	0	0	0	0	0	0	0	1	0	1	368
9:15 - 10:15	87	143	0	1	231	0	136	4	0	140	0	0	0	0	0	1	0	1	0	2	373
9:30 - 10:30	91	159	0	1	251	0	150	6	0	156	0	0	0	0	0	3	0	1	0	4	411
9:45 - 10:45	95	152	0	0	247	0	139	6	0	145	0	0	0	0	0	4	0	1	0	5	397
10:00 - 11:00	104	149	0	0	253	0	155	5	0	160	0	0	0	0	0	4	0	3	0	7	420
10:15 - 11:15	106	143	0	0	249	0	161	5	0	166	0	0	0	0	0	4	0	3	0	7	422
10:30 - 11:30	94	133	0	0	227	0	170	5	0	175	0	0	0	0	0	2	0	2	0	4	406
10:45 - 11:45	94	134	0	0	228	0	155	5	0	160	0	0	0	0	0	1	0	2	0	3	391
11:00 - 12:00	87	136	0	0	223	0	155	6	0	161	0	0	0	0	0	1	0	0	0	1	385
11:15 - 12:15	89	129	0	0	218	0	158	5	0	163	0	0	0	0	0	0	0	0	0	0	381
11:30 - 12:30	91	124	0	0	215	0	151	4	0	155	0	0	0	0	0	0	0	0	0	0	370
11:45 - 12:45	96	123	0	0	219	0	185	6	0	191	0	0	0	0	0	2	0	0	0	2	412
12:00 - 1:00	88	124	0	0	212	0	187	5	0	192	0	0	0	0	0	2	0	0	0	2	406
12:15 - 1:15	88	119	0	0	207	0	177	6	0	183	0	0	0	0	0	2	0	1	0	3	393
12:30 - 1:30	81	112	0	0	193	0	168	5	0	173	0	0	0	0	0	2	0	1	0	3	369
12:45 - 1:45	79	98	0	0	177	0	150	3	0	153	0	0	0	0	0	0	0	1	0	1	331
1:00 - 2:00	77	89	0	0	166	0	149	5	0	154	0	0	0	0	0	0	0	1	0	1	321
1:15 - 2:15	69	91	0	0	160	0	154	4	0	158	0	0	0	0	0	0	0	0	0	0	318
1:30 - 2:30	69	83	0	0	152	0	157	6	0	163	0	0	0	0	0	0	0	0	0	0	315
1:45 - 2:45	70	86	0	0	156	0	159	7	0	166	0	0	0	0	0	0	0	1	0	1	323
2:00 - 3:00	82	80	0	0	162	0	154	7	0	161	0	0	0	0	0	0	0	1	0	1	324
PEAK HOUR																					
10:15 - 11:15	106	143	0	0	249	0	161	5	0	166	0	0	0	0	0	4	0	3	0	7	422

CARS TURNING MOVEMENT COUNT - SUMMARY

Counted by: VCU

Intersection of: Coastal Boulevard | Date: October 14, 2023 | Saturday

and: Cooperative Way | Weather: Sunny/Warm

Location: Accomack County, Virginia | Entered by: SN | Star Rating: 4

TIME	TRAFFIC FROM NORTH on: Coastal Boulevard					TRAFFIC FROM SOUTH on: Coastal Boulevard					TRAFFIC FROM EAST on:					TRAFFIC FROM WEST on: Cooperative Way					TOTAL N + S + E + W
	RIGHT	THRU	LEFT	U-TN	TOTAL	RIGHT	THRU	LEFT	U-TN	TOTAL	RIGHT	THRU	LEFT	U-TN	TOTAL	RIGHT	THRU	LEFT	U-TN	TOTAL	
AM																					
9:00 - 9:15	24	35		0	59		23	3	0	26					0	0		0	0	0	85
9:15 - 9:30	27	30		0	57		28	0	0	28					0	0		1	0	1	86
9:30 - 9:45	20	37		1	58		44	0	0	44					0	0		0	0	0	102
9:45 - 10:00	25	34		0	59		25	1	0	26					0	0		0	0	0	85
10:00 - 10:15	15	40		0	55		31	2	0	33					0	1		0	0	1	89
10:15 - 10:30	30	46		0	76		41	2	0	43					0	2		1	0	3	122
10:30 - 10:45	24	31		0	55		40	0	0	40					0	1		0	0	1	96
10:45 - 11:00	34	31		0	65		41	0	0	41					0	0		2	0	2	108
11:00 - 11:15	17	35		0	52		37	3	0	40					0	1		0	0	1	93
11:15 - 11:30	19	36		0	55		51	2	0	53					0	0		0	0	0	108
11:30 - 11:45	24	32		0	56		25	0	0	25					0	0		0	0	0	81
11:45 - 12:00	27	32		0	59		41	1	0	42					0	0		0	0	0	101
12:00 - 12:15	19	28		0	47		40	2	0	42					0	0		0	0	0	89
12:15 - 12:30	20	30		0	50		43	1	0	44					0	0		0	0	0	94
12:30 - 12:45	29	31		0	60		59	2	0	61					0	2		0	0	2	123
12:45 - 1:00	19	33		0	52		43	0	0	43					0	0		0	0	0	95
1:00 - 1:15	19	22		0	41		29	3	0	32					0	0		1	0	1	74
1:15 - 1:30	14	24		0	38		36	0	0	36					0	0		0	0	0	74
1:30 - 1:45	26	17		0	43		40	0	0	40					0	0		0	0	0	83
1:45 - 2:00	17	25		0	42		41	2	0	43					0	0		0	0	0	85
2:00 - 2:15	11	25		0	36		35	2	0	37					0	0		0	0	0	73
2:15 - 2:30	14	16		0	30		38	2	0	40					0	0		0	0	0	70
2:30 - 2:45	28	20		0	48		43	1	0	44					0	0		1	0	1	93
2:45 - 3:00	29	19		0	48		37	2	0	39					0	0		0	0	0	87
6 Hr Totals	531	709	0	1	1241	0	911	31	0	942	0	0	0	0	0	7	0	6	0	13	2196
1 Hr Totals																					
9:00 - 10:00	96	136	0	1	233	0	120	4	0	124	0	0	0	0	0	0	0	1	0	1	358
9:15 - 10:15	87	141	0	1	229	0	128	3	0	131	0	0	0	0	0	1	0	1	0	2	362
9:30 - 10:30	90	157	0	1	248	0	141	5	0	146	0	0	0	0	0	3	0	1	0	4	398
9:45 - 10:45	94	151	0	0	245	0	137	5	0	142	0	0	0	0	0	4	0	1	0	5	392
10:00 - 11:00	103	148	0	0	251	0	153	4	0	157	0	0	0	0	0	4	0	3	0	7	415
10:15 - 11:15	105	143	0	0	248	0	159	5	0	164	0	0	0	0	0	4	0	3	0	7	419
10:30 - 11:30	94	133	0	0	227	0	169	5	0	174	0	0	0	0	0	2	0	2	0	4	405
10:45 - 11:45	94	134	0	0	228	0	154	5	0	159	0	0	0	0	0	1	0	2	0	3	390
11:00 - 12:00	87	135	0	0	222	0	154	6	0	160	0	0	0	0	0	1	0	0	0	1	383
11:15 - 12:15	89	128	0	0	217	0	157	5	0	162	0	0	0	0	0	0	0	0	0	0	379
11:30 - 12:30	90	122	0	0	212	0	149	4	0	153	0	0	0	0	0	0	0	0	0	0	365
11:45 - 12:45	95	121	0	0	216	0	183	6	0	189	0	0	0	0	0	2	0	0	0	2	407
12:00 - 1:00	87	122	0	0	209	0	185	5	0	190	0	0	0	0	0	2	0	0	0	2	401
12:15 - 1:15	87	116	0	0	203	0	174	6	0	180	0	0	0	0	0	2	0	1	0	3	386
12:30 - 1:30	81	110	0	0	191	0	167	5	0	172	0	0	0	0	0	2	0	1	0	3	366
12:45 - 1:45	78	96	0	0	174	0	148	3	0	151	0	0	0	0	0	0	0	1	0	1	326
1:00 - 2:00	76	88	0	0	164	0	146	5	0	151	0	0	0	0	0	0	0	1	0	1	316
1:15 - 2:15	68	91	0	0	159	0	152	4	0	156	0	0	0	0	0	0	0	0	0	0	315
1:30 - 2:30	68	83	0	0	151	0	154	6	0	160	0	0	0	0	0	0	0	0	0	0	311
1:45 - 2:45	70	86	0	0	156	0	157	7	0	164	0	0	0	0	0	0	0	1	0	1	321
2:00 - 3:00	82	80	0	0	162	0	153	7	0	160	0	0	0	0	0	0	0	1	0	1	323
PEAK HOUR																					
10:15 - 11:15	105	143	0	0	248	0	159	5	0	164	0	0	0	0	0	4	0	3	0	7	419

MEDIUMS TURNING MOVEMENT COUNT - SUMMARY

Counted by: VCU

Intersection of: Coastal Boulevard | Date: October 14, 2023 | Saturday

and: Cooperative Way | Weather: Sunny/Warm

Location: Accomack County, Virginia | Entered by: SN | Star Rating: 4

TIME	TRAFFIC FROM NORTH on: Coastal Boulevard					TRAFFIC FROM SOUTH on: Coastal Boulevard					TRAFFIC FROM EAST on:					TRAFFIC FROM WEST on: Cooperative Way					TOTAL N + S + E + W
	RIGHT	THRU	LEFT	U-TN	TOTAL	RIGHT	THRU	LEFT	U-TN	TOTAL	RIGHT	THRU	LEFT	U-TN	TOTAL	RIGHT	THRU	LEFT	U-TN	TOTAL	
AM																					
9:00 - 9:15	0	0		0	0		1	0	0	1					0	0		0	0	0	1
9:15 - 9:30	0	0		0	0		1	0	0	1					0	0		0	0	0	1
9:30 - 9:45	0	1		0	1		3	0	0	3					0	0		0	0	0	4
9:45 - 10:00	0	0		0	0		0	0	0	0					0	0		0	0	0	0
10:00 - 10:15	0	0		0	0		0	1	0	1					0	0		0	0	0	1
10:15 - 10:30	1	0		0	1		2	0	0	2					0	0		0	0	0	3
10:30 - 10:45	0	0		0	0		0	0	0	0					0	0		0	0	0	0
10:45 - 11:00	0	0		0	0		0	0	0	0					0	0		0	0	0	0
11:00 - 11:15	0	0		0	0		0	0	0	0					0	0		0	0	0	0
11:15 - 11:30	0	0		0	0		0	0	0	0					0	0		0	0	0	0
11:30 - 11:45	0	0		0	0		0	0	0	0					0	0		0	0	0	0
11:45 - 12:00	0	1		0	1		0	0	0	0					0	0		0	0	0	1
12:00 - 12:15	0	0		0	0		0	0	0	0					0	0		0	0	0	0
12:15 - 12:30	1	0		0	1		2	0	0	2					0	0		0	0	0	3
12:30 - 12:45	0	0		0	0		0	0	0	0					0	0		0	0	0	0
12:45 - 1:00	0	1		0	1		0	0	0	0					0	0		0	0	0	1
1:00 - 1:15	0	0		0	0		1	0	0	1					0	0		0	0	0	1
1:15 - 1:30	0	0		0	0		0	0	0	0					0	0		0	0	0	0
1:30 - 1:45	1	0		0	1		1	0	0	1					0	0		0	0	0	2
1:45 - 2:00	0	0		0	0		1	0	0	1					0	0		0	0	0	1
2:00 - 2:15	0	0		0	0		0	0	0	0					0	0		0	0	0	0
2:15 - 2:30	0	0		0	0		1	0	0	1					0	0		0	0	0	1
2:30 - 2:45	0	0		0	0		0	0	0	0					0	0		0	0	0	0
2:45 - 3:00	0	0		0	0		0	0	0	0					0	0		0	0	0	0
6 Hr Totals	3	3	0	0	6	0	13	1	0	14	0	0	0	0	0	0	0	0	0	0	20
1 Hr Totals																					
9:00 - 10:00	0	1	0	0	1	0	5	0	0	5	0	0	0	0	0	0	0	0	0	0	6
9:15 - 10:15	0	1	0	0	1	0	4	1	0	5	0	0	0	0	0	0	0	0	0	0	6
9:30 - 10:30	1	1	0	0	2	0	5	1	0	6	0	0	0	0	0	0	0	0	0	0	8
9:45 - 10:45	1	0	0	0	1	0	2	1	0	3	0	0	0	0	0	0	0	0	0	0	4
10:00 - 11:00	1	0	0	0	1	0	2	1	0	3	0	0	0	0	0	0	0	0	0	0	4
10:15 - 11:15	1	0	0	0	1	0	2	0	0	2	0	0	0	0	0	0	0	0	0	0	3
10:30 - 11:30	0	0	0	0	0	0	0	0	0	0	0	0	0	0	0	0	0	0	0	0	0
10:45 - 11:45	0	0	0	0	0	0	0	0	0	0	0	0	0	0	0	0	0	0	0	0	0
11:00 - 12:00	0	1	0	0	1	0	0	0	0	0	0	0	0	0	0	0	0	0	0	0	1
11:15 - 12:15	0	1	0	0	1	0	0	0	0	0	0	0	0	0	0	0	0	0	0	0	1
11:30 - 12:30	1	1	0	0	2	0	2	0	0	2	0	0	0	0	0	0	0	0	0	0	4
11:45 - 12:45	1	1	0	0	2	0	2	0	0	2	0	0	0	0	0	0	0	0	0	0	4
12:00 - 1:00	1	1	0	0	2	0	2	0	0	2	0	0	0	0	0	0	0	0	0	0	4
12:15 - 1:15	1	1	0	0	2	0	3	0	0	3	0	0	0	0	0	0	0	0	0	0	5
12:30 - 1:30	0	1	0	0	1	0	1	0	0	1	0	0	0	0	0	0	0	0	0	0	2
12:45 - 1:45	1	1	0	0	2	0	2	0	0	2	0	0	0	0	0	0	0	0	0	0	4
1:00 - 2:00	1	0	0	0	1	0	3	0	0	3	0	0	0	0	0	0	0	0	0	0	4
1:15 - 2:15	1	0	0	0	1	0	2	0	0	2	0	0	0	0	0	0	0	0	0	0	3
1:30 - 2:30	1	0	0	0	1	0	3	0	0	3	0	0	0	0	0	0	0	0	0	0	4
1:45 - 2:45	0	0	0	0	0	0	2	0	0	2	0	0	0	0	0	0	0	0	0	0	2
2:00 - 3:00	0	0	0	0	0	0	1	0	0	1	0	0	0	0	0	0	0	0	0	0	1
PEAK HOUR																					
10:15 - 11:15	1	0	0	0	1	0	2	0	0	2	0	0	0	0	0	0	0	0	0	0	3

HEAVY TRUCKS TURNING MOVEMENT COUNT - SUMMARY

Counted by: VCU

Intersection of: Coastal Boulevard — Date: October 14, 2023 — Saturday

and: Cooperative Way — Weather: Sunny/Warm

Location: Accomack County, Virginia — Entered by: SN — Star Rating: 4

TIME	TRAFFIC FROM NORTH on: Coastal Boulevard					TRAFFIC FROM SOUTH on: Coastal Boulevard					TRAFFIC FROM EAST on:					TRAFFIC FROM WEST on: Cooperative Way					TOTAL N + S + E + W
	RIGHT	THRU	LEFT	U-TN	TOTAL	RIGHT	THRU	LEFT	U-TN	TOTAL	RIGHT	THRU	LEFT	U-TN	TOTAL	RIGHT	THRU	LEFT	U-TN	TOTAL	
AM																					
9:00 - 9:15	0	0		0	0		0	0	0	0					0	0		0	0	0	0
9:15 - 9:30	0	0		0	0		0	0	0	0					0	0		0	0	0	0
9:30 - 9:45	0	0		0	0		4	0	0	4					0	0		0	0	0	4
9:45 - 10:00	0	0		0	0		0	0	0	0					0	0		0	0	0	0
10:00 - 10:15	0	1		0	1		0	0	0	0					0	0		0	0	0	1
10:15 - 10:30	0	0		0	0		0	0	0	0					0	0		0	0	0	0
10:30 - 10:45	0	0		0	0		0	0	0	0					0	0		0	0	0	0
10:45 - 11:00	0	0		0	0		0	0	0	0					0	0		0	0	0	0
11:00 - 11:15	0	0		0	0		0	0	0	0					0	0		0	0	0	0
11:15 - 11:30	0	0		0	0		1	0	0	1					0	0		0	0	0	1
11:30 - 11:45	0	0		0	0		0	0	0	0					0	0		0	0	0	0
11:45 - 12:00	0	0		0	0		0	0	0	0					0	0		0	0	0	0
12:00 - 12:15	0	0		0	0		0	0	0	0					0	0		0	0	0	0
12:15 - 12:30	0	1		0	1		0	0	0	0					0	0		0	0	0	1
12:30 - 12:45	0	0		0	0		0	0	0	0					0	0		0	0	0	0
12:45 - 1:00	0	0		0	0		0	0	0	0					0	0		0	0	0	0
1:00 - 1:15	0	1		0	1		0	0	0	0					0	0		0	0	0	1
1:15 - 1:30	0	0		0	0		0	0	0	0					0	0		0	0	0	0
1:30 - 1:45	0	0		0	0		0	0	0	0					0	0		0	0	0	0
1:45 - 2:00	0	0		0	0		0	0	0	0					0	0		0	0	0	0
2:00 - 2:15	0	0		0	0		0	0	0	0					0	0		0	0	0	0
2:15 - 2:30	0	0		0	0		0	0	0	0					0	0		0	0	0	0
2:30 - 2:45	0	0		0	0		0	0	0	0					0	0		0	0	0	0
2:45 - 3:00	0	0		0	0		0	0	0	0					0	0		0	0	0	0
6 Hr Totals	0	3	0	0	3	0	5	0	0	5	0	0	0	0	0	0	0	0	0	0	8
1 Hr Totals																					
9:00 - 10:00	0	0	0	0	0	0	4	0	0	4	0	0	0	0	0	0	0	0	0	0	4
9:15 - 10:15	0	1	0	0	1	0	4	0	0	4	0	0	0	0	0	0	0	0	0	0	5
9:30 - 10:30	0	1	0	0	1	0	4	0	0	4	0	0	0	0	0	0	0	0	0	0	5
9:45 - 10:45	0	1	0	0	1	0	0	0	0	0	0	0	0	0	0	0	0	0	0	0	1
10:00 - 11:00	0	1	0	0	1	0	0	0	0	0	0	0	0	0	0	0	0	0	0	0	1
10:15 - 11:15	0	0	0	0	0	0	0	0	0	0	0	0	0	0	0	0	0	0	0	0	0
10:30 - 11:30	0	0	0	0	0	0	1	0	0	1	0	0	0	0	0	0	0	0	0	0	1
10:45 - 11:45	0	0	0	0	0	0	1	0	0	1	0	0	0	0	0	0	0	0	0	0	1
11:00 - 12:00	0	0	0	0	0	0	1	0	0	1	0	0	0	0	0	0	0	0	0	0	1
11:15 - 12:15	0	0	0	0	0	0	1	0	0	1	0	0	0	0	0	0	0	0	0	0	1
11:30 - 12:30	0	1	0	0	1	0	0	0	0	0	0	0	0	0	0	0	0	0	0	0	1
11:45 - 12:45	0	1	0	0	1	0	0	0	0	0	0	0	0	0	0	0	0	0	0	0	1
12:00 - 1:00	0	1	0	0	1	0	0	0	0	0	0	0	0	0	0	0	0	0	0	0	1
12:15 - 1:15	0	2	0	0	2	0	0	0	0	0	0	0	0	0	0	0	0	0	0	0	2
12:30 - 1:30	0	1	0	0	1	0	0	0	0	0	0	0	0	0	0	0	0	0	0	0	1
12:45 - 1:45	0	1	0	0	1	0	0	0	0	0	0	0	0	0	0	0	0	0	0	0	1
1:00 - 2:00	0	1	0	0	1	0	0	0	0	0	0	0	0	0	0	0	0	0	0	0	1
1:15 - 2:15	0	0	0	0	0	0	0	0	0	0	0	0	0	0	0	0	0	0	0	0	0
1:30 - 2:30	0	0	0	0	0	0	0	0	0	0	0	0	0	0	0	0	0	0	0	0	0
1:45 - 2:45	0	0	0	0	0	0	0	0	0	0	0	0	0	0	0	0	0	0	0	0	0
2:00 - 3:00	0	0	0	0	0	0	0	0	0	0	0	0	0	0	0	0	0	0	0	0	0
PEAK HOUR																					
10:15 - 11:15	0	0	0	0	0	0	0	0	0	0	0	0	0	0	0	0	0	0	0	0	0

BICYCLES TURNING MOVEMENT COUNT - SUMMARY

Counted by: VCU

Intersection of: Coastal Boulevard | Date: October 14, 2023 | Saturday

and: Cooperative Way | Weather: Sunny/Warm

Location: Accomack County, Virginia | Entered by: SN | Star Rating: 4

TIME	TRAFFIC FROM NORTH on: Coastal Boulevard					TRAFFIC FROM SOUTH on: Coastal Boulevard					TRAFFIC FROM EAST on:					TRAFFIC FROM WEST on: Cooperative Way					TOTAL N + S + E + W
	RIGHT	THRU	LEFT	U-TN	TOTAL	RIGHT	THRU	LEFT	U-TN	TOTAL	RIGHT	THRU	LEFT	U-TN	TOTAL	RIGHT	THRU	LEFT	U-TN	TOTAL	
AM																					
9:00 - 9:15	0	0		0	0		0	0	0	0					0	0		0	0	0	0
9:15 - 9:30	0	0		0	0		0	0	0	0					0	0		0	0	0	0
9:30 - 9:45	0	0		0	0		0	0	0	0					0	0		0	0	0	0
9:45 - 10:00	0	0		0	0		0	0	0	0					0	0		0	0	0	0
10:00 - 10:15	0	0		0	0		0	0	0	0					0	0		0	0	0	0
10:15 - 10:30	0	0		0	0		0	0	0	0					0	0		0	0	0	0
10:30 - 10:45	0	0		0	0		0	0	0	0					0	0		0	0	0	0
10:45 - 11:00	0	0		0	0		0	0	0	0					0	0		0	0	0	0
11:00 - 11:15	0	0		0	0		0	0	0	0					0	0		0	0	0	0
11:15 - 11:30	0	0		0	0		0	0	0	0					0	0		0	0	0	0
11:30 - 11:45	0	0		0	0		0	0	0	0					0	0		0	0	0	0
11:45 - 12:00	0	0		0	0		0	0	0	0					0	0		0	0	0	0
12:00 - 12:15	0	0		0	0		0	0	0	0					0	0		0	0	0	0
12:15 - 12:30	0	0		0	0		0	0	0	0					0	0		0	0	0	0
12:30 - 12:45	0	0		0	0		0	0	0	0					0	0		0	0	0	0
12:45 - 1:00	0	0		0	0		0	0	0	0					0	0		0	0	0	0
1:00 - 1:15	0	0		0	0		0	0	0	0					0	0		0	0	0	0
1:15 - 1:30	0	0		0	0		0	0	0	0					0	0		0	0	0	0
1:30 - 1:45	0	0		0	0		0	0	0	0					0	0		0	0	0	0
1:45 - 2:00	0	0		0	0		0	0	0	0					0	0		0	0	0	0
2:00 - 2:15	0	0		0	0		0	0	0	0					0	0		0	0	0	0
2:15 - 2:30	0	0		0	0		0	0	0	0					0	0		0	0	0	0
2:30 - 2:45	0	0		0	0		0	0	0	0					0	0		0	0	0	0
2:45 - 3:00	0	0		0	0		0	0	0	0					0	0		0	0	0	0
6 Hr Totals	0	0	0	0	0	0	0	0	0	0	0	0	0	0	0	0	0	0	0	0	0
1 Hr Totals																					
9:00 - 10:00	0	0	0	0	0	0	0	0	0	0	0	0	0	0	0	0	0	0	0	0	0
9:15 - 10:15	0	0	0	0	0	0	0	0	0	0	0	0	0	0	0	0	0	0	0	0	0
9:30 - 10:30	0	0	0	0	0	0	0	0	0	0	0	0	0	0	0	0	0	0	0	0	0
9:45 - 10:45	0	0	0	0	0	0	0	0	0	0	0	0	0	0	0	0	0	0	0	0	0
10:00 - 11:00	0	0	0	0	0	0	0	0	0	0	0	0	0	0	0	0	0	0	0	0	0
10:15 - 11:15	0	0	0	0	0	0	0	0	0	0	0	0	0	0	0	0	0	0	0	0	0
10:30 - 11:30	0	0	0	0	0	0	0	0	0	0	0	0	0	0	0	0	0	0	0	0	0
10:45 - 11:45	0	0	0	0	0	0	0	0	0	0	0	0	0	0	0	0	0	0	0	0	0
11:00 - 12:00	0	0	0	0	0	0	0	0	0	0	0	0	0	0	0	0	0	0	0	0	0
11:15 - 12:15	0	0	0	0	0	0	0	0	0	0	0	0	0	0	0	0	0	0	0	0	0
11:30 - 12:30	0	0	0	0	0	0	0	0	0	0	0	0	0	0	0	0	0	0	0	0	0
11:45 - 12:45	0	0	0	0	0	0	0	0	0	0	0	0	0	0	0	0	0	0	0	0	0
12:00 - 1:00	0	0	0	0	0	0	0	0	0	0	0	0	0	0	0	0	0	0	0	0	0
12:15 - 1:15	0	0	0	0	0	0	0	0	0	0	0	0	0	0	0	0	0	0	0	0	0
12:30 - 1:30	0	0	0	0	0	0	0	0	0	0	0	0	0	0	0	0	0	0	0	0	0
12:45 - 1:45	0	0	0	0	0	0	0	0	0	0	0	0	0	0	0	0	0	0	0	0	0
1:00 - 2:00	0	0	0	0	0	0	0	0	0	0	0	0	0	0	0	0	0	0	0	0	0
1:15 - 2:15	0	0	0	0	0	0	0	0	0	0	0	0	0	0	0	0	0	0	0	0	0
1:30 - 2:30	0	0	0	0	0	0	0	0	0	0	0	0	0	0	0	0	0	0	0	0	0
1:45 - 2:45	0	0	0	0	0	0	0	0	0	0	0	0	0	0	0	0	0	0	0	0	0
2:00 - 3:00	0	0	0	0	0	0	0	0	0	0	0	0	0	0	0	0	0	0	0	0	0
PEAK HOUR																					
10:15 - 11:15	0	0	0	0	0	0	0	0	0	0	0	0	0	0	0	0	0	0	0	0	0

PEDESTRIAN AND BICYCLE OBSERVATIONS - SUMMARY

Counted by: VCU

Intersection of: Coastal Boulevard | Date: October 14, 2023 | Saturday

and: Cooperative Way | Weather: Sunny/Warm

Location: Accomack County, Virginia | Entered by: SN | Star Rating: 4

TIME	NORTH LEG Coastal Boulevard		SOUTH LEG Coastal Boulevard	
	Pedestrians	Bicycles	Pedestrians	Bicycles
AM				
9:00 - 9:15	0	0	0	0
9:15 - 9:30	0	0	0	0
9:30 - 9:45	0	0	0	0
9:45 - 10:00	0	0	0	0
10:00 - 10:15	0	0	0	0
10:15 - 10:30	0	0	0	0
10:30 - 10:45	0	0	0	0
10:45 - 11:00	0	0	0	0
11:00 - 11:15	0	0	0	0
11:15 - 11:30	0	0	0	0
11:30 - 11:45	0	0	0	0
11:45 - 12:00	0	0	0	0
12:00 - 12:15	0	0	0	0
12:15 - 12:30	0	0	0	0
12:30 - 12:45	0	0	0	0
12:45 - 1:00	0	0	0	0
1:00 - 1:15	0	0	0	0
1:15 - 1:30	0	0	0	0
1:30 - 1:45	0	0	0	0
1:45 - 2:00	0	0	0	0
2:00 - 2:15	0	0	0	0
2:15 - 2:30	0	0	0	0
2:30 - 2:45	0	0	0	0
2:45 - 3:00	0	0	0	0
TOTALS	0	0	0	0

	EAST LEG		WEST LEG Cooperative Way	
	Pedestrians	Bicycles	Pedestrians	Bicycles
AM				
9:00 - 9:15			0	0
9:15 - 9:30			0	0
9:30 - 9:45			0	0
9:45 - 10:00			0	0
10:00 - 10:15			0	0
10:15 - 10:30			0	0
10:30 - 10:45			0	0
10:45 - 11:00			0	0
11:00 - 11:15			0	0
11:15 - 11:30			0	0
11:30 - 11:45			0	0
11:45 - 12:00			0	0
12:00 - 12:15			0	0
12:15 - 12:30			0	0
12:30 - 12:45			0	0
12:45 - 1:00			0	0
1:00 - 1:15			0	0
1:15 - 1:30			0	0
1:30 - 1:45			0	0
1:45 - 2:00			0	0
2:00 - 2:15			0	0
2:15 - 2:30			0	0
2:30 - 2:45			0	0
2:45 - 3:00			0	0
TOTALS	0	0	0	0

TOTALS TURNING MOVEMENT COUNT - SUMMARY

Counted by: VCU

Intersection of: Coastal Boulevard — Date: October 12, 2023 — Thursday

and: Overpass Drive — Weather: Sunny/Warm

Location: Accomack County, Virginia — Entered by: SN — Star Rating: 4

TIME	TRAFFIC FROM NORTH on: Coastal Boulevard					TRAFFIC FROM SOUTH on: Coastal Boulevard					TRAFFIC FROM EAST on:					TRAFFIC FROM WEST on: Overpass Drive					TOTAL N + S + E + W
	RIGHT	THRU	LEFT	U-TN	TOTAL	RIGHT	THRU	LEFT	U-TN	TOTAL	RIGHT	THRU	LEFT	U-TN	TOTAL	RIGHT	THRU	LEFT	U-TN	TOTAL	
AM																					
7:00 - 7:15	1	39	0	0	40	0	20	1	0	21	0	0	0	0	0	1	0	1	0	2	63
7:15 - 7:30	0	43	0	0	43	0	43	0	0	43	0	0	0	0	0	0	0	5	0	5	91
7:30 - 7:45	0	39	0	0	39	0	29	1	0	30	0	0	0	0	0	2	0	9	0	11	80
7:45 - 8:00	0	39	0	1	40	0	44	7	0	51	0	0	0	0	0	0	0	5	0	5	96
8:00 - 8:15	0	28	0	0	28	0	46	3	0	49	0	0	0	0	0	0	0	10	0	10	87
8:15 - 8:30	1	32	0	0	33	0	34	3	0	37	0	0	0	0	0	0	0	8	0	8	78
8:30 - 8:45	3	37	0	0	40	0	32	1	0	33	0	0	0	0	0	0	0	6	0	6	79
8:45 - 9:00	0	36	0	0	36	0	21	0	0	21	0	0	0	0	0	0	0	7	0	7	64
2 Hr Totals	5	293	0	1	299	0	269	16	0	285	0	0	0	0	0	3	0	51	0	54	638
1 Hr Totals																					
7:00 - 8:00	1	160	0	1	162	0	136	9	0	145	0	0	0	0	0	3	0	20	0	23	330
7:15 - 8:15	0	149	0	1	150	0	162	11	0	173	0	0	0	0	0	2	0	29	0	31	354
7:30 - 8:30	1	138	0	1	140	0	153	14	0	167	0	0	0	0	0	2	0	32	0	34	341
7:45 - 8:45	4	136	0	1	141	0	156	14	0	170	0	0	0	0	0	0	0	29	0	29	340
8:00 - 9:00	4	133	0	0	137	0	133	7	0	140	0	0	0	0	0	0	0	31	0	31	308
PEAK HOUR																					
7:15 - 8:15	0	149	0	1	150	0	162	11	0	173	0	0	0	0	0	2	0	29	0	31	354
PM																					
4:00 - 4:15	0	49	0	0	49	0	35	1	0	36	0	0	0	0	0	2	0	15	0	17	102
4:15 - 4:30	1	35	0	0	36	0	39	1	0	40	0	0	0	0	0	1	0	13	0	14	90
4:30 - 4:45	1	32	0	0	33	0	36	2	0	38	0	0	0	0	0	0	0	15	0	15	86
4:45 - 5:00	1	27	0	0	28	0	40	1	0	41	0	0	0	0	0	3	0	18	0	21	90
5:00 - 5:15	0	35	0	0	35	0	50	0	0	50	0	0	0	0	0	0	0	17	0	17	102
5:15 - 5:30	1	39	0	0	40	0	45	1	0	46	0	0	0	0	0	1	0	16	0	17	103
5:30 - 5:45	0	34	0	0	34	0	39	0	0	39	0	0	0	0	0	4	0	18	0	22	95
5:45 - 6:00	0	21	0	0	21	0	33	0	0	33	0	0	0	0	0	0	0	12	0	12	66
2 Hr Totals	4	272	0	0	276	0	317	6	0	323	0	0	0	0	0	11	0	124	0	135	734
1 Hr Totals																					
4:00 - 5:00	3	143	0	0	146	0	150	5	0	155	0	0	0	0	0	6	0	61	0	67	368
4:15 - 5:15	3	129	0	0	132	0	165	4	0	169	0	0	0	0	0	4	0	63	0	67	368
4:30 - 5:30	3	133	0	0	136	0	171	4	0	175	0	0	0	0	0	4	0	66	0	70	381
4:45 - 5:45	2	135	0	0	137	0	174	2	0	176	0	0	0	0	0	8	0	69	0	77	390
5:00 - 6:00	1	129	0	0	130	0	167	1	0	168	0	0	0	0	0	5	0	63	0	68	366
PEAK HOUR																					
4:45 - 5:45	2	135	0	0	137	0	174	2	0	176	0	0	0	0	0	8	0	69	0	77	390

CARS TURNING MOVEMENT COUNT - SUMMARY

Counted by: VCU

Intersection of: Coastal Boulevard — Date: October 12, 2023 — Thursday

and: Overpass Drive — Weather: Sunny/Warm

Location: Accomack County, Virginia — Entered by: SN — Star Rating: 4

TIME	TRAFFIC FROM NORTH on: Coastal Boulevard					TRAFFIC FROM SOUTH on: Coastal Boulevard					TRAFFIC FROM EAST on:					TRAFFIC FROM WEST on: Overpass Drive					TOTAL N + S + E + W
	RIGHT	THRU	LEFT	U-TN	TOTAL	RIGHT	THRU	LEFT	U-TN	TOTAL	RIGHT	THRU	LEFT	U-TN	TOTAL	RIGHT	THRU	LEFT	U-TN	TOTAL	
AM																					
7:00 - 7:15	1	37		0	38		20	1	0	21					0	1		1	0	2	61
7:15 - 7:30	0	42		0	42		38	0	0	38					0	0		5	0	5	85
7:30 - 7:45	0	38		0	38		28	1	0	29					0	2		8	0	10	77
7:45 - 8:00	0	36		1	37		41	7	0	48					0	0		5	0	5	90
8:00 - 8:15	0	28		0	28		43	3	0	46					0	0		10	0	10	84
8:15 - 8:30	1	29		0	30		34	3	0	37					0	0		7	0	7	74
8:30 - 8:45	3	33		0	36		31	1	0	32					0	0		6	0	6	74
8:45 - 9:00	0	35		0	35		18	0	0	18					0	0		7	0	7	60
2 Hr Totals	5	278	0	1	284	0	253	16	0	269	0	0	0	0	0	3	0	49	0	52	605
1 Hr Totals																					
7:00 - 8:00	1	153	0	1	155	0	127	9	0	136	0	0	0	0	0	3	0	19	0	22	313
7:15 - 8:15	0	144	0	1	145	0	150	11	0	161	0	0	0	0	0	2	0	28	0	30	336
7:30 - 8:30	1	131	0	1	133	0	146	14	0	160	0	0	0	0	0	2	0	30	0	32	325
7:45 - 8:45	4	126	0	1	131	0	149	14	0	163	0	0	0	0	0	0	0	28	0	28	322
8:00 - 9:00	4	125	0	0	129	0	126	7	0	133	0	0	0	0	0	0	0	30	0	30	292
PEAK HOUR																					
7:15 - 8:15	0	144	0	1	145	0	150	11	0	161	0	0	0	0	0	2	0	28	0	30	336
PM																					
4:00 - 4:15	0	48		0	48		34	1	0	35					0	2		15	0	17	100
4:15 - 4:30	1	33		0	34		38	1	0	39					0	1		13	0	14	87
4:30 - 4:45	1	31		0	32		35	2	0	37					0	0		14	0	14	83
4:45 - 5:00	1	27		0	28		40	1	0	41					0	3		18	0	21	90
5:00 - 5:15	0	34		0	34		50	0	0	50					0	0		16	0	16	100
5:15 - 5:30	1	39		0	40		45	1	0	46					0	1		16	0	17	103
5:30 - 5:45	0	33		0	33		39	0	0	39					0	4		18	0	22	94
5:45 - 6:00	0	20		0	20		32	0	0	32					0	0		12	0	12	64
2 Hr Totals	4	265	0	0	269	0	313	6	0	319	0	0	0	0	0	11	0	122	0	133	721
1 Hr Totals																					
4:00 - 5:00	3	139	0	0	142	0	147	5	0	152	0	0	0	0	0	6	0	60	0	66	360
4:15 - 5:15	3	125	0	0	128	0	163	4	0	167	0	0	0	0	0	4	0	61	0	65	360
4:30 - 5:30	3	131	0	0	134	0	170	4	0	174	0	0	0	0	0	4	0	64	0	68	376
4:45 - 5:45	2	133	0	0	135	0	174	2	0	176	0	0	0	0	0	8	0	68	0	76	387
5:00 - 6:00	1	126	0	0	127	0	166	1	0	167	0	0	0	0	0	5	0	62	0	67	361
PEAK HOUR																					
4:45 - 5:45	2	133	0	0	135	0	174	2	0	176	0	0	0	0	0	8	0	68	0	76	387

MEDIUMS TURNING MOVEMENT COUNT - SUMMARY

Counted by: VCU

Intersection of: Coastal Boulevard | **Date: October 12, 2023** | **Thursday**

and: Overpass Drive | **Weather: Sunny/Warm**

Location: Accomack County, Virginia | **Entered by: SN** | **Star Rating: 4**

TIME	TRAFFIC FROM NORTH on: Coastal Boulevard					TRAFFIC FROM SOUTH on: Coastal Boulevard					TRAFFIC FROM EAST on:					TRAFFIC FROM WEST on: Overpass Drive					TOTAL N + S + E + W
	RIGHT	THRU	LEFT	U-TN	TOTAL	RIGHT	THRU	LEFT	U-TN	TOTAL	RIGHT	THRU	LEFT	U-TN	TOTAL	RIGHT	THRU	LEFT	U-TN	TOTAL	
AM																					
7:00 - 7:15	0	1		0	1		0	0	0	0					0	0		0	0	0	1
7:15 - 7:30	0	1		0	1		4	0	0	4					0	0		0	0	0	5
7:30 - 7:45	0	1		0	1		0	0	0	0					0	0		1	0	1	2
7:45 - 8:00	0	3		0	3		3	0	0	3					0	0		0	0	0	6
8:00 - 8:15	0	0		0	0		3	0	0	3					0	0		0	0	0	3
8:15 - 8:30	0	3		0	3		0	0	0	0					0	0		1	0	1	4
8:30 - 8:45	0	4		0	4		1	0	0	1					0	0		0	0	0	5
8:45 - 9:00	0	1		0	1		3	0	0	3					0	0		0	0	0	4
2 Hr Totals	0	14	0	0	14	0	14	0	0	14	0	0	0	0	0	0	0	2	0	2	30
1 Hr Totals																					
7:00 - 8:00	0	6	0	0	6	0	7	0	0	7	0	0	0	0	0	0	0	1	0	1	14
7:15 - 8:15	0	5	0	0	5	0	10	0	0	10	0	0	0	0	0	0	0	1	0	1	16
7:30 - 8:30	0	7	0	0	7	0	6	0	0	6	0	0	0	0	0	0	0	2	0	2	15
7:45 - 8:45	0	10	0	0	10	0	7	0	0	7	0	0	0	0	0	0	0	1	0	1	18
8:00 - 9:00	0	8	0	0	8	0	7	0	0	7	0	0	0	0	0	0	0	1	0	1	16
PEAK HOUR																					
7:15 - 8:15	0	5	0	0	5	0	10	0	0	10	0	0	0	0	0	0	0	1	0	1	16
PM																					
4:00 - 4:15	0	1		0	1		1	0	0	1					0	0		0	0	0	2
4:15 - 4:30	0	2		0	2		1	0	0	1					0	0		0	0	0	3
4:30 - 4:45	0	1		0	1		1	0	0	1					0	0		1	0	1	3
4:45 - 5:00	0	0		0	0		0	0	0	0					0	0		0	0	0	0
5:00 - 5:15	0	1		0	1		0	0	0	0					0	0		1	0	1	2
5:15 - 5:30	0	0		0	0		0	0	0	0					0	0		0	0	0	0
5:30 - 5:45	0	1		0	1		0	0	0	0					0	0		0	0	0	1
5:45 - 6:00	0	0		0	0		1	0	0	1					0	0		0	0	0	1
2 Hr Totals	0	6	0	0	6	0	4	0	0	4	0	0	0	0	0	0	0	2	0	2	12
1 Hr Totals																					
4:00 - 5:00	0	4	0	0	4	0	3	0	0	3	0	0	0	0	0	0	0	1	0	1	8
4:15 - 5:15	0	4	0	0	4	0	2	0	0	2	0	0	0	0	0	0	0	2	0	2	8
4:30 - 5:30	0	2	0	0	2	0	1	0	0	1	0	0	0	0	0	0	0	2	0	2	5
4:45 - 5:45	0	2	0	0	2	0	0	0	0	0	0	0	0	0	0	0	0	1	0	1	3
5:00 - 6:00	0	2	0	0	2	0	1	0	0	1	0	0	0	0	0	0	0	1	0	1	4
PEAK HOUR																					
4:45 - 5:45	0	2	0	0	2	0	0	0	0	0	0	0	0	0	0	0	0	1	0	1	3

HEAVY TRUCKS TURNING MOVEMENT COUNT - SUMMARY

Counted by: VCU

Intersection of: Coastal Boulevard — Date: October 12, 2023 — Thursday

and: Overpass Drive — Weather: Sunny/Warm

Location: Accomack County, Virginia — Entered by: SN — Star Rating: 4

TIME	TRAFFIC FROM NORTH on: Coastal Boulevard					TRAFFIC FROM SOUTH on: Coastal Boulevard					TRAFFIC FROM EAST on:					TRAFFIC FROM WEST on: Overpass Drive					TOTAL N + S + E + W
	RIGHT	THRU	LEFT	U-TN	TOTAL	RIGHT	THRU	LEFT	U-TN	TOTAL	RIGHT	THRU	LEFT	U-TN	TOTAL	RIGHT	THRU	LEFT	U-TN	TOTAL	
AM																					
7:00 - 7:15	0	1		0	1		0	0	0	0					0	0		0	0	0	1
7:15 - 7:30	0	0		0	0		1	0	0	1					0	0		0	0	0	1
7:30 - 7:45	0	0		0	0		1	0	0	1					0	0		0	0	0	1
7:45 - 8:00	0	0		0	0		0	0	0	0					0	0		0	0	0	0
8:00 - 8:15	0	0		0	0		0	0	0	0					0	0		0	0	0	0
8:15 - 8:30	0	0		0	0		0	0	0	0					0	0		0	0	0	0
8:30 - 8:45	0	0		0	0		0	0	0	0					0	0		0	0	0	0
8:45 - 9:00	0	0		0	0		0	0	0	0					0	0		0	0	0	0
2 Hr Totals	0	1	0	0	1	0	2	0	0	2	0	0	0	0	0	0	0	0	0	0	3
1 Hr Totals																					
7:00 - 8:00	0	1	0	0	1	0	2	0	0	2	0	0	0	0	0	0	0	0	0	0	3
7:15 - 8:15	0	0	0	0	0	0	2	0	0	2	0	0	0	0	0	0	0	0	0	0	2
7:30 - 8:30	0	0	0	0	0	0	1	0	0	1	0	0	0	0	0	0	0	0	0	0	1
7:45 - 8:45	0	0	0	0	0	0	0	0	0	0	0	0	0	0	0	0	0	0	0	0	0
8:00 - 9:00	0	0	0	0	0	0	0	0	0	0	0	0	0	0	0	0	0	0	0	0	0
PEAK HOUR																					
7:15 - 8:15	0	0	0	0	0	0	2	0	0	2	0	0	0	0	0	0	0	0	0	0	2
PM																					
4:00 - 4:15	0	0		0	0		0	0	0	0					0	0		0	0	0	0
4:15 - 4:30	0	0		0	0		0	0	0	0					0	0		0	0	0	0
4:30 - 4:45	0	0		0	0		0	0	0	0					0	0		0	0	0	0
4:45 - 5:00	0	0		0	0		0	0	0	0					0	0		0	0	0	0
5:00 - 5:15	0	0		0	0		0	0	0	0					0	0		0	0	0	0
5:15 - 5:30	0	0		0	0		0	0	0	0					0	0		0	0	0	0
5:30 - 5:45	0	0		0	0		0	0	0	0					0	0		0	0	0	0
5:45 - 6:00	0	1		0	1		0	0	0	0					0	0		0	0	0	1
2 Hr Totals	0	1	0	0	1	0	0	0	0	0	0	0	0	0	0	0	0	0	0	0	1
1 Hr Totals																					
4:00 - 5:00	0	0	0	0	0	0	0	0	0	0	0	0	0	0	0	0	0	0	0	0	0
4:15 - 5:15	0	0	0	0	0	0	0	0	0	0	0	0	0	0	0	0	0	0	0	0	0
4:30 - 5:30	0	0	0	0	0	0	0	0	0	0	0	0	0	0	0	0	0	0	0	0	0
4:45 - 5:45	0	0	0	0	0	0	0	0	0	0	0	0	0	0	0	0	0	0	0	0	0
5:00 - 6:00	0	1	0	0	1	0	0	0	0	0	0	0	0	0	0	0	0	0	0	0	1
PEAK HOUR																					
4:45 - 5:45	0	0	0	0	0	0	0	0	0	0	0	0	0	0	0	0	0	0	0	0	0

BICYCLES TURNING MOVEMENT COUNT - SUMMARY

Counted by: VCU

Intersection of: Coastal Boulevard | Date: October 12, 2023 | Thursday

and: Overpass Drive | Weather: Sunny/Warm

Location: Accomack County, Virginia | Entered by: SN | Star Rating: 4

TIME	TRAFFIC FROM NORTH on: Coastal Boulevard					TRAFFIC FROM SOUTH on: Coastal Boulevard					TRAFFIC FROM EAST on:					TRAFFIC FROM WEST on: Overpass Drive					TOTAL N + S + E + W
	RIGHT	THRU	LEFT	U-TN	TOTAL	RIGHT	THRU	LEFT	U-TN	TOTAL	RIGHT	THRU	LEFT	U-TN	TOTAL	RIGHT	THRU	LEFT	U-TN	TOTAL	
AM																					
7:00 - 7:15	0	0		0	0		0	0	0	0					0	0		0	0	0	0
7:15 - 7:30	0	0		0	0		0	0	0	0					0	0		0	0	0	0
7:30 - 7:45	0	0		0	0		0	0	0	0					0	0		0	0	0	0
7:45 - 8:00	0	1		0	1		0	0	0	0					0	0		0	0	0	1
8:00 - 8:15	0	0		0	0		0	0	0	0					0	0		0	0	0	0
8:15 - 8:30	0	0		0	0		0	0	0	0					0	0		0	0	0	0
8:30 - 8:45	0	0		0	0		0	0	0	0					0	0		0	0	0	0
8:45 - 9:00	0	0		0	0		0	0	0	0					0	0		0	0	0	0
2 Hr Totals	0	1	0	0	1	0	0	0	0	0	0	0	0	0	0	0	0	0	0	0	1
1 Hr Totals																					
7:00 - 8:00	0	1	0	0	1	0	0	0	0	0	0	0	0	0	0	0	0	0	0	0	1
7:15 - 8:15	0	1	0	0	1	0	0	0	0	0	0	0	0	0	0	0	0	0	0	0	1
7:30 - 8:30	0	1	0	0	1	0	0	0	0	0	0	0	0	0	0	0	0	0	0	0	1
7:45 - 8:45	0	1	0	0	1	0	0	0	0	0	0	0	0	0	0	0	0	0	0	0	1
8:00 - 9:00	0	0	0	0	0	0	0	0	0	0	0	0	0	0	0	0	0	0	0	0	0
PEAK HOUR																					
7:15 - 8:15	0	1	0	0	1	0	0	0	0	0	0	0	0	0	0	0	0	0	0	0	1
PM																					
4:00 - 4:15	0	0		0	0		0	0	0	0					0	0		0	0	0	0
4:15 - 4:30	0	0		0	0		0	0	0	0					0	0		0	0	0	0
4:30 - 4:45	0	0		0	0		0	0	0	0					0	0		0	0	0	0
4:45 - 5:00	0	0		0	0		0	0	0	0					0	0		0	0	0	0
5:00 - 5:15	0	0		0	0		0	0	0	0					0	0		0	0	0	0
5:15 - 5:30	0	0		0	0		0	0	0	0					0	0		0	0	0	0
5:30 - 5:45	0	0		0	0		0	0	0	0					0	0		0	0	0	0
5:45 - 6:00	0	0		0	0		0	0	0	0					0	0		0	0	0	0
2 Hr Totals	0	0	0	0	0	0	0	0	0	0	0	0	0	0	0	0	0	0	0	0	0
1 Hr Totals																					
4:00 - 5:00	0	0	0	0	0	0	0	0	0	0	0	0	0	0	0	0	0	0	0	0	0
4:15 - 5:15	0	0	0	0	0	0	0	0	0	0	0	0	0	0	0	0	0	0	0	0	0
4:30 - 5:30	0	0	0	0	0	0	0	0	0	0	0	0	0	0	0	0	0	0	0	0	0
4:45 - 5:45	0	0	0	0	0	0	0	0	0	0	0	0	0	0	0	0	0	0	0	0	0
5:00 - 6:00	0	0	0	0	0	0	0	0	0	0	0	0	0	0	0	0	0	0	0	0	0
PEAK HOUR																					
4:45 - 5:45	0	0	0	0	0	0	0	0	0	0	0	0	0	0	0	0	0	0	0	0	0

PEDESTRIAN AND BICYCLE OBSERVATIONS - SUMMARY

Counted by: VCU

Intersection of: Coastal Boulevard | Date: October 12, 2023 | Thursday

and: Overpass Drive | Weather: Sunny/Warm

Location: Accomack County, Virginia | Entered by: SN | Star Rating: 4

TIME	NORTH LEG Coastal Boulevard		SOUTH LEG Coastal Boulevard	
	Pedestrians	Bicycles	Pedestrians	Bicycles
AM				
7:00 - 7:15	0	0	0	0
7:15 - 7:30	0	0	0	0
7:30 - 7:45	0	0	0	0
7:45 - 8:00	0	0	0	0
8:00 - 8:15	0	0	0	0
8:15 - 8:30	0	0	0	0
8:30 - 8:45	0	0	0	0
8:45 - 9:00	0	0	0	0
TOTALS	0	0	0	0
PM				
4:00 - 4:15	0	0	0	0
4:15 - 4:30	0	0	0	0
4:30 - 4:45	0	0	0	0
4:45 - 5:00	0	0	0	0
5:00 - 5:15	0	0	0	0
5:15 - 5:30	0	0	0	0
5:30 - 5:45	0	0	0	0
5:45 - 6:00	0	0	0	0
TOTALS	0	0	0	0

	EAST LEG		WEST LEG Overpass Drive	
	Pedestrians	Bicycles	Pedestrians	Bicycles
AM				
7:00 - 7:15			0	0
7:15 - 7:30			0	0
7:30 - 7:45			0	0
7:45 - 8:00			0	0
8:00 - 8:15			0	0
8:15 - 8:30			0	0
8:30 - 8:45			0	0
8:45 - 9:00			0	0
TOTALS	0	0	0	0
PM				
4:00 - 4:15			0	0
4:15 - 4:30			0	0
4:30 - 4:45			0	0
4:45 - 5:00			0	0
5:00 - 5:15			0	0
5:15 - 5:30			0	0
5:30 - 5:45			0	0
5:45 - 6:00			0	0
TOTALS	0	0	0	0

TOTALS TURNING MOVEMENT COUNT - SUMMARY

Counted by: VCU

Intersection of: Coastal Boulevard | Date: October 14, 2023 | Saturday

and: Overpass Drive | Weather: Sunny/Warm

Location: Accomack County, Virginia | Entered by: SN | Star Rating: 4

TIME	TRAFFIC FROM NORTH on: Coastal Boulevard					TRAFFIC FROM SOUTH on: Coastal Boulevard					TRAFFIC FROM EAST on:					TRAFFIC FROM WEST on: Overpass Drive					TOTAL N + S + E + W
	RIGHT	THRU	LEFT	U-TN	TOTAL	RIGHT	THRU	LEFT	U-TN	TOTAL	RIGHT	THRU	LEFT	U-TN	TOTAL	RIGHT	THRU	LEFT	U-TN	TOTAL	
AM																					
9:00 - 9:15	1	35	0	0	36	0	22	1	0	23	0	0	0	0	0	2	0	6	0	8	67
9:15 - 9:30	0	29	0	0	29	0	21	2	1	24	0	0	0	0	0	0	0	7	0	7	60
9:30 - 9:45	0	38	0	0	38	0	43	2	0	45	0	0	0	0	0	2	0	9	0	11	94
9:45 - 10:00	0	36	0	0	36	0	22	1	0	23	0	0	0	0	0	0	0	7	0	7	66
10:00 - 10:15	1	39	0	0	40	0	26	2	0	28	0	0	0	0	0	2	0	10	0	12	80
10:15 - 10:30	1	46	0	0	47	0	37	2	0	39	0	0	0	0	0	2	0	14	0	16	102
10:30 - 10:45	2	37	0	0	39	0	30	1	0	31	0	0	0	0	0	4	0	17	0	21	91
10:45 - 11:00	0	30	0	0	30	0	35	2	0	37	0	0	0	0	0	3	0	11	0	14	81
11:00 - 11:15	0	33	0	0	33	0	29	1	0	30	0	0	0	0	0	2	0	10	0	12	75
11:15 - 11:30	2	38	0	0	40	0	38	1	1	40	0	0	0	0	0	1	0	21	0	22	102
11:30 - 11:45	0	31	0	0	31	0	14	0	0	14	0	0	0	0	0	3	0	12	0	15	60
11:45 - 12:00	2	33	0	0	35	0	32	1	0	33	0	0	0	0	0	2	0	17	0	19	87
12:00 - 12:15	0	27	0	0	27	0	31	1	0	32	0	0	0	0	0	1	0	18	0	19	78
12:15 - 12:30	1	31	0	0	32	0	33	2	0	35	0	0	0	0	0	1	0	13	0	14	81
12:30 - 12:45	0	31	0	0	31	0	43	2	0	45	0	0	0	0	0	2	0	23	0	25	101
12:45 - 1:00	0	34	0	0	34	0	35	0	0	35	0	0	0	0	0	2	0	13	0	15	84
1:00 - 1:15	0	22	0	0	22	0	27	1	0	28	0	0	0	0	0	0	0	12	0	12	62
1:15 - 1:30	0	24	0	0	24	0	27	0	0	27	0	0	0	0	0	2	0	12	0	14	65
1:30 - 1:45	0	15	0	0	15	0	30	1	0	31	0	0	0	0	0	0	0	17	0	17	63
1:45 - 2:00	1	25	0	0	26	0	33	1	0	34	0	0	0	0	0	2	0	14	0	16	76
2:00 - 2:15	0	24	0	0	24	0	24	1	0	25	0	0	0	0	0	1	0	17	0	18	67
2:15 - 2:30	0	19	0	0	19	0	33	0	0	33	0	0	0	0	0	1	0	11	0	12	64
2:30 - 2:45	1	20	0	0	21	0	30	2	0	32	0	0	0	0	0	1	0	16	0	17	70
2:45 - 3:00	0	20	0	0	20	0	30	0	1	31	0	0	0	0	0	1	0	15	0	16	67
6 Hr Totals	12	717	0	0	729	0	725	27	3	755	0	0	0	0	0	37	0	322	0	359	1843
1 Hr Totals																					
9:00 - 10:00	1	138	0	0	139	0	108	6	1	115	0	0	0	0	0	4	0	29	0	33	287
9:15 - 10:15	1	142	0	0	143	0	112	7	1	120	0	0	0	0	0	4	0	33	0	37	300
9:30 - 10:30	2	159	0	0	161	0	128	7	0	135	0	0	0	0	0	6	0	40	0	46	342
9:45 - 10:45	4	158	0	0	162	0	115	6	0	121	0	0	0	0	0	8	0	48	0	56	339
10:00 - 11:00	4	152	0	0	156	0	128	7	0	135	0	0	0	0	0	11	0	52	0	63	354
10:15 - 11:15	3	146	0	0	149	0	131	6	0	137	0	0	0	0	0	11	0	52	0	63	349
10:30 - 11:30	4	138	0	0	142	0	132	5	1	138	0	0	0	0	0	10	0	59	0	69	349
10:45 - 11:45	2	132	0	0	134	0	116	4	1	121	0	0	0	0	0	9	0	54	0	63	318
11:00 - 12:00	4	135	0	0	139	0	113	3	1	117	0	0	0	0	0	8	0	60	0	68	324
11:15 - 12:15	4	129	0	0	133	0	115	3	1	119	0	0	0	0	0	7	0	68	0	75	327
11:30 - 12:30	3	122	0	0	125	0	110	4	0	114	0	0	0	0	0	7	0	60	0	67	306
11:45 - 12:45	3	122	0	0	125	0	139	6	0	145	0	0	0	0	0	6	0	71	0	77	347
12:00 - 1:00	1	123	0	0	124	0	142	5	0	147	0	0	0	0	0	6	0	67	0	73	344
12:15 - 1:15	1	118	0	0	119	0	138	5	0	143	0	0	0	0	0	5	0	61	0	66	328
12:30 - 1:30	0	111	0	0	111	0	132	3	0	135	0	0	0	0	0	6	0	60	0	66	312
12:45 - 1:45	0	95	0	0	95	0	119	2	0	121	0	0	0	0	0	4	0	54	0	58	274
1:00 - 2:00	1	86	0	0	87	0	117	3	0	120	0	0	0	0	0	4	0	55	0	59	266
1:15 - 2:15	1	88	0	0	89	0	114	3	0	117	0	0	0	0	0	5	0	60	0	65	271
1:30 - 2:30	1	83	0	0	84	0	120	3	0	123	0	0	0	0	0	4	0	59	0	63	270
1:45 - 2:45	2	88	0	0	90	0	120	4	0	124	0	0	0	0	0	5	0	58	0	63	277
2:00 - 3:00	1	83	0	0	84	0	117	3	1	121	0	0	0	0	0	4	0	59	0	63	268
PEAK HOUR																					
10:00 - 11:00	4	152	0	0	156	0	128	7	0	135	0	0	0	0	0	11	0	52	0	63	354

CARS TURNING MOVEMENT COUNT - SUMMARY

Counted by: VCU

Intersection of: Coastal Boulevard | Date: October 14, 2023 | Saturday

and: Overpass Drive | Weather: Sunny/Warm

Location: Accomack County, Virginia | Entered by: SN | Star Rating: 4

TIME	TRAFFIC FROM NORTH on: Coastal Boulevard					TRAFFIC FROM SOUTH on: Coastal Boulevard					TRAFFIC FROM EAST on:					TRAFFIC FROM WEST on: Overpass Drive					TOTAL N + S + E + W
	RIGHT	THRU	LEFT	U-TN	TOTAL	RIGHT	THRU	LEFT	U-TN	TOTAL	RIGHT	THRU	LEFT	U-TN	TOTAL	RIGHT	THRU	LEFT	U-TN	TOTAL	
AM																					
9:00 - 9:15	1	35		0	36		22	1	0	23					0	2		6	0	8	67
9:15 - 9:30	0	29		0	29		21	2	1	24					0	0		7	0	7	60
9:30 - 9:45	0	37		0	37		37	2	0	39					0	2		8	0	10	86
9:45 - 10:00	0	36		0	36		22	1	0	23					0	0		7	0	7	66
10:00 - 10:15	1	38		0	39		25	2	0	27					0	2		10	0	12	78
10:15 - 10:30	1	46		0	47		35	2	0	37					0	2		14	0	16	100
10:30 - 10:45	2	37		0	39		30	1	0	31					0	4		17	0	21	91
10:45 - 11:00	0	30		0	30		35	2	0	37					0	3		11	0	14	81
11:00 - 11:15	0	33		0	33		29	1	0	30					0	2		10	0	12	75
11:15 - 11:30	2	38		0	40		37	1	1	39					0	1		21	0	22	101
11:30 - 11:45	0	31		0	31		14	0	0	14					0	3		12	0	15	60
11:45 - 12:00	1	33		0	34		32	1	0	33					0	2		17	0	19	86
12:00 - 12:15	0	27		0	27		31	1	0	32					0	1		18	0	19	78
12:15 - 12:30	1	30		0	31		31	2	0	33					0	1		13	0	14	78
12:30 - 12:45	0	31		0	31		43	2	0	45					0	2		23	0	25	101
12:45 - 1:00	0	33		0	33		35	0	0	35					0	2		13	0	15	83
1:00 - 1:15	0	21		0	21		27	1	0	28					0	0		12	0	12	61
1:15 - 1:30	0	24		0	24		27	0	0	27					0	1		12	0	13	64
1:30 - 1:45	0	15		0	15		29	1	0	30					0	0		17	0	17	62
1:45 - 2:00	1	25		0	26		32	1	0	33					0	2		14	0	16	75
2:00 - 2:15	0	24		0	24		24	1	0	25					0	1		17	0	18	67
2:15 - 2:30	0	19		0	19		33	0	0	33					0	1		10	0	11	63
2:30 - 2:45	1	20		0	21		30	2	0	32					0	1		16	0	17	70
2:45 - 3:00	0	20		0	20		30	0	1	31					0	1		15	0	16	67
6 Hr Totals	11	712	0	0	723	0	711	27	3	741	0	0	0	0	0	36	0	320	0	356	1820
1 Hr Totals																					
9:00 - 10:00	1	137	0	0	138	0	102	6	1	109	0	0	0	0	0	4	0	28	0	32	279
9:15 - 10:15	1	140	0	0	141	0	105	7	1	113	0	0	0	0	0	4	0	32	0	36	290
9:30 - 10:30	2	157	0	0	159	0	119	7	0	126	0	0	0	0	0	6	0	39	0	45	330
9:45 - 10:45	4	157	0	0	161	0	112	6	0	118	0	0	0	0	0	8	0	48	0	56	335
10:00 - 11:00	4	151	0	0	155	0	125	7	0	132	0	0	0	0	0	11	0	52	0	63	350
10:15 - 11:15	3	146	0	0	149	0	129	6	0	135	0	0	0	0	0	11	0	52	0	63	347
10:30 - 11:30	4	138	0	0	142	0	131	5	1	137	0	0	0	0	0	10	0	59	0	69	348
10:45 - 11:45	2	132	0	0	134	0	115	4	1	120	0	0	0	0	0	9	0	54	0	63	317
11:00 - 12:00	3	135	0	0	138	0	112	3	1	116	0	0	0	0	0	8	0	60	0	68	322
11:15 - 12:15	3	129	0	0	132	0	114	3	1	118	0	0	0	0	0	7	0	68	0	75	325
11:30 - 12:30	2	121	0	0	123	0	108	4	0	112	0	0	0	0	0	7	0	60	0	67	302
11:45 - 12:45	2	121	0	0	123	0	137	6	0	143	0	0	0	0	0	6	0	71	0	77	343
12:00 - 1:00	1	121	0	0	122	0	140	5	0	145	0	0	0	0	0	6	0	67	0	73	340
12:15 - 1:15	1	115	0	0	116	0	136	5	0	141	0	0	0	0	0	5	0	61	0	66	323
12:30 - 1:30	0	109	0	0	109	0	132	3	0	135	0	0	0	0	0	5	0	60	0	65	309
12:45 - 1:45	0	93	0	0	93	0	118	2	0	120	0	0	0	0	0	3	0	54	0	57	270
1:00 - 2:00	1	85	0	0	86	0	115	3	0	118	0	0	0	0	0	3	0	55	0	58	262
1:15 - 2:15	1	88	0	0	89	0	112	3	0	115	0	0	0	0	0	4	0	60	0	64	268
1:30 - 2:30	1	83	0	0	84	0	118	3	0	121	0	0	0	0	0	4	0	58	0	62	267
1:45 - 2:45	2	88	0	0	90	0	119	4	0	123	0	0	0	0	0	5	0	57	0	62	275
2:00 - 3:00	1	83	0	0	84	0	117	3	1	121	0	0	0	0	0	4	0	58	0	62	267
PEAK HOUR																					
10:00 - 11:00	4	151	0	0	155	0	125	7	0	132	0	0	0	0	0	11	0	52	0	63	350

MEDIUMS TURNING MOVEMENT COUNT - SUMMARY

Counted by: VCU

Intersection of: Coastal Boulevard | Date: October 14, 2023 | Saturday

and: Overpass Drive | Weather: Sunny/Warm

Location: Accomack County, Virginia | Entered by: SN | Star Rating: 4

TIME	TRAFFIC FROM NORTH on: Coastal Boulevard					TRAFFIC FROM SOUTH on: Coastal Boulevard					TRAFFIC FROM EAST on:					TRAFFIC FROM WEST on: Overpass Drive					TOTAL N + S + E + W
	RIGHT	THRU	LEFT	U-TN	TOTAL	RIGHT	THRU	LEFT	U-TN	TOTAL	RIGHT	THRU	LEFT	U-TN	TOTAL	RIGHT	THRU	LEFT	U-TN	TOTAL	
AM																					
9:00 - 9:15	0	0		0	0		0	0	0	0					0	0		0	0	0	0
9:15 - 9:30	0	0		0	0		0	0	0	0					0	0		0	0	0	0
9:30 - 9:45	0	1		0	1		2	0	0	2					0	0		1	0	1	4
9:45 - 10:00	0	0		0	0		0	0	0	0					0	0		0	0	0	0
10:00 - 10:15	0	0		0	0		1	0	0	1					0	0		0	0	0	1
10:15 - 10:30	0	0		0	0		2	0	0	2					0	0		0	0	0	2
10:30 - 10:45	0	0		0	0		0	0	0	0					0	0		0	0	0	0
10:45 - 11:00	0	0		0	0		0	0	0	0					0	0		0	0	0	0
11:00 - 11:15	0	0		0	0		0	0	0	0					0	0		0	0	0	0
11:15 - 11:30	0	0		0	0		0	0	0	0					0	0		0	0	0	0
11:30 - 11:45	0	0		0	0		0	0	0	0					0	0		0	0	0	0
11:45 - 12:00	1	0		0	1		0	0	0	0					0	0		0	0	0	1
12:00 - 12:15	0	0		0	0		0	0	0	0					0	0		0	0	0	0
12:15 - 12:30	0	0		0	0		2	0	0	2					0	0		0	0	0	2
12:30 - 12:45	0	0		0	0		0	0	0	0					0	0		0	0	0	0
12:45 - 1:00	0	1		0	1		0	0	0	0					0	0		0	0	0	1
1:00 - 1:15	0	0		0	0		0	0	0	0					0	0		0	0	0	0
1:15 - 1:30	0	0		0	0		0	0	0	0					0	1		0	0	1	1
1:30 - 1:45	0	0		0	0		1	0	0	1					0	0		0	0	0	1
1:45 - 2:00	0	0		0	0		1	0	0	1					0	0		0	0	0	1
2:00 - 2:15	0	0		0	0		0	0	0	0					0	0		0	0	0	0
2:15 - 2:30	0	0		0	0		0	0	0	0					0	0		1	0	1	1
2:30 - 2:45	0	0		0	0		0	0	0	0					0	0		0	0	0	0
2:45 - 3:00	0	0		0	0		0	0	0	0					0	0		0	0	0	0
6 Hr Totals	1	2	0	0	3	0	9	0	0	9	0	0	0	0	0	1	0	2	0	3	15
1 Hr Totals																					
9:00 - 10:00	0	1	0	0	1	0	2	0	0	2	0	0	0	0	0	0	0	1	0	1	4
9:15 - 10:15	0	1	0	0	1	0	3	0	0	3	0	0	0	0	0	0	0	1	0	1	5
9:30 - 10:30	0	1	0	0	1	0	5	0	0	5	0	0	0	0	0	0	0	1	0	1	7
9:45 - 10:45	0	0	0	0	0	0	3	0	0	3	0	0	0	0	0	0	0	0	0	0	3
10:00 - 11:00	0	0	0	0	0	0	3	0	0	3	0	0	0	0	0	0	0	0	0	0	3
10:15 - 11:15	0	0	0	0	0	0	2	0	0	2	0	0	0	0	0	0	0	0	0	0	2
10:30 - 11:30	0	0	0	0	0	0	0	0	0	0	0	0	0	0	0	0	0	0	0	0	0
10:45 - 11:45	0	0	0	0	0	0	0	0	0	0	0	0	0	0	0	0	0	0	0	0	0
11:00 - 12:00	1	0	0	0	1	0	0	0	0	0	0	0	0	0	0	0	0	0	0	0	1
11:15 - 12:15	1	0	0	0	1	0	0	0	0	0	0	0	0	0	0	0	0	0	0	0	1
11:30 - 12:30	1	0	0	0	1	0	2	0	0	2	0	0	0	0	0	0	0	0	0	0	3
11:45 - 12:45	1	0	0	0	1	0	2	0	0	2	0	0	0	0	0	0	0	0	0	0	3
12:00 - 1:00	0	1	0	0	1	0	2	0	0	2	0	0	0	0	0	0	0	0	0	0	3
12:15 - 1:15	0	1	0	0	1	0	2	0	0	2	0	0	0	0	0	0	0	0	0	0	3
12:30 - 1:30	0	1	0	0	1	0	0	0	0	0	0	0	0	0	0	1	0	0	0	1	2
12:45 - 1:45	0	1	0	0	1	0	1	0	0	1	0	0	0	0	0	1	0	0	0	1	3
1:00 - 2:00	0	0	0	0	0	0	2	0	0	2	0	0	0	0	0	1	0	0	0	1	3
1:15 - 2:15	0	0	0	0	0	0	2	0	0	2	0	0	0	0	0	1	0	0	0	1	3
1:30 - 2:30	0	0	0	0	0	0	2	0	0	2	0	0	0	0	0	0	0	1	0	1	3
1:45 - 2:45	0	0	0	0	0	0	1	0	0	1	0	0	0	0	0	0	0	1	0	1	2
2:00 - 3:00	0	0	0	0	0	0	0	0	0	0	0	0	0	0	0	0	0	1	0	1	1
PEAK HOUR																					
10:00 - 11:00	0	0	0	0	0	0	3	0	0	3	0	0	0	0	0	0	0	0	0	0	3

HEAVY TRUCKS TURNING MOVEMENT COUNT - SUMMARY

Counted by: VCU

Intersection of: Coastal Boulevard | Date: October 14, 2023 | Saturday

and: Overpass Drive | Weather: Sunny/Warm

Location: Accomack County, Virginia | Entered by: SN | Star Rating: 4

TIME	TRAFFIC FROM NORTH on: Coastal Boulevard					TRAFFIC FROM SOUTH on: Coastal Boulevard					TRAFFIC FROM EAST on:					TRAFFIC FROM WEST on: Overpass Drive					TOTAL N + S + E + W
	RIGHT	THRU	LEFT	U-TN	TOTAL	RIGHT	THRU	LEFT	U-TN	TOTAL	RIGHT	THRU	LEFT	U-TN	TOTAL	RIGHT	THRU	LEFT	U-TN	TOTAL	
AM																					
9:00 - 9:15	0	0		0	0		0	0	0	0					0	0		0	0	0	0
9:15 - 9:30	0	0		0	0		0	0	0	0					0	0		0	0	0	0
9:30 - 9:45	0	0		0	0		4	0	0	4					0	0		0	0	0	4
9:45 - 10:00	0	0		0	0		0	0	0	0					0	0		0	0	0	0
10:00 - 10:15	0	1		0	1		0	0	0	0					0	0		0	0	0	1
10:15 - 10:30	0	0		0	0		0	0	0	0					0	0		0	0	0	0
10:30 - 10:45	0	0		0	0		0	0	0	0					0	0		0	0	0	0
10:45 - 11:00	0	0		0	0		0	0	0	0					0	0		0	0	0	0
11:00 - 11:15	0	0		0	0		0	0	0	0					0	0		0	0	0	0
11:15 - 11:30	0	0		0	0		1	0	0	1					0	0		0	0	0	1
11:30 - 11:45	0	0		0	0		0	0	0	0					0	0		0	0	0	0
11:45 - 12:00	0	0		0	0		0	0	0	0					0	0		0	0	0	0
12:00 - 12:15	0	0		0	0		0	0	0	0					0	0		0	0	0	0
12:15 - 12:30	0	1		0	1		0	0	0	0					0	0		0	0	0	1
12:30 - 12:45	0	0		0	0		0	0	0	0					0	0		0	0	0	0
12:45 - 1:00	0	0		0	0		0	0	0	0					0	0		0	0	0	0
1:00 - 1:15	0	1		0	1		0	0	0	0					0	0		0	0	0	1
1:15 - 1:30	0	0		0	0		0	0	0	0					0	0		0	0	0	0
1:30 - 1:45	0	0		0	0		0	0	0	0					0	0		0	0	0	0
1:45 - 2:00	0	0		0	0		0	0	0	0					0	0		0	0	0	0
2:00 - 2:15	0	0		0	0		0	0	0	0					0	0		0	0	0	0
2:15 - 2:30	0	0		0	0		0	0	0	0					0	0		0	0	0	0
2:30 - 2:45	0	0		0	0		0	0	0	0					0	0		0	0	0	0
2:45 - 3:00	0	0		0	0		0	0	0	0					0	0		0	0	0	0
6 Hr Totals	0	3	0	0	3	0	5	0	0	5	0	0	0	0	0	0	0	0	0	0	8
1 Hr Totals																					
9:00 - 10:00	0	0	0	0	0	0	4	0	0	4	0	0	0	0	0	0	0	0	0	0	4
9:15 - 10:15	0	1	0	0	1	0	4	0	0	4	0	0	0	0	0	0	0	0	0	0	5
9:30 - 10:30	0	1	0	0	1	0	4	0	0	4	0	0	0	0	0	0	0	0	0	0	5
9:45 - 10:45	0	1	0	0	1	0	0	0	0	0	0	0	0	0	0	0	0	0	0	0	1
10:00 - 11:00	0	1	0	0	1	0	0	0	0	0	0	0	0	0	0	0	0	0	0	0	1
10:15 - 11:15	0	0	0	0	0	0	0	0	0	0	0	0	0	0	0	0	0	0	0	0	0
10:30 - 11:30	0	0	0	0	0	0	1	0	0	1	0	0	0	0	0	0	0	0	0	0	1
10:45 - 11:45	0	0	0	0	0	0	1	0	0	1	0	0	0	0	0	0	0	0	0	0	1
11:00 - 12:00	0	0	0	0	0	0	1	0	0	1	0	0	0	0	0	0	0	0	0	0	1
11:15 - 12:15	0	0	0	0	0	0	1	0	0	1	0	0	0	0	0	0	0	0	0	0	1
11:30 - 12:30	0	1	0	0	1	0	0	0	0	0	0	0	0	0	0	0	0	0	0	0	1
11:45 - 12:45	0	1	0	0	1	0	0	0	0	0	0	0	0	0	0	0	0	0	0	0	1
12:00 - 1:00	0	1	0	0	1	0	0	0	0	0	0	0	0	0	0	0	0	0	0	0	1
12:15 - 1:15	0	2	0	0	2	0	0	0	0	0	0	0	0	0	0	0	0	0	0	0	2
12:30 - 1:30	0	1	0	0	1	0	0	0	0	0	0	0	0	0	0	0	0	0	0	0	1
12:45 - 1:45	0	1	0	0	1	0	0	0	0	0	0	0	0	0	0	0	0	0	0	0	1
1:00 - 2:00	0	1	0	0	1	0	0	0	0	0	0	0	0	0	0	0	0	0	0	0	1
1:15 - 2:15	0	0	0	0	0	0	0	0	0	0	0	0	0	0	0	0	0	0	0	0	0
1:30 - 2:30	0	0	0	0	0	0	0	0	0	0	0	0	0	0	0	0	0	0	0	0	0
1:45 - 2:45	0	0	0	0	0	0	0	0	0	0	0	0	0	0	0	0	0	0	0	0	0
2:00 - 3:00	0	0	0	0	0	0	0	0	0	0	0	0	0	0	0	0	0	0	0	0	0
PEAK HOUR																					
10:00 - 11:00	0	1	0	0	1	0	0	0	0	0	0	0	0	0	0	0	0	0	0	0	1

BICYCLES TURNING MOVEMENT COUNT - SUMMARY

Counted by: VCU

Intersection of: Coastal Boulevard | Date: October 14, 2023 | Saturday

and: Overpass Drive | Weather: Sunny/Warm

Location: Accomack County, Virginia | Entered by: SN | Star Rating: 4

TIME	TRAFFIC FROM NORTH on: Coastal Boulevard					TRAFFIC FROM SOUTH on: Coastal Boulevard					TRAFFIC FROM EAST on:					TRAFFIC FROM WEST on: Overpass Drive					TOTAL N + S + E + W
	RIGHT	THRU	LEFT	U-TN	TOTAL	RIGHT	THRU	LEFT	U-TN	TOTAL	RIGHT	THRU	LEFT	U-TN	TOTAL	RIGHT	THRU	LEFT	U-TN	TOTAL	
AM																					
9:00 - 9:15	0	0		0	0		0	0	0	0					0	0		0	0	0	0
9:15 - 9:30	0	0		0	0		0	0	0	0					0	0		0	0	0	0
9:30 - 9:45	0	0		0	0		0	0	0	0					0	0		0	0	0	0
9:45 - 10:00	0	0		0	0		0	0	0	0					0	0		0	0	0	0
10:00 - 10:15	0	0		0	0		0	0	0	0					0	0		0	0	0	0
10:15 - 10:30	0	0		0	0		0	0	0	0					0	0		0	0	0	0
10:30 - 10:45	0	0		0	0		0	0	0	0					0	0		0	0	0	0
10:45 - 11:00	0	0		0	0		0	0	0	0					0	0		0	0	0	0
11:00 - 11:15	0	0		0	0		0	0	0	0					0	0		0	0	0	0
11:15 - 11:30	0	0		0	0		0	0	0	0					0	0		0	0	0	0
11:30 - 11:45	0	0		0	0		0	0	0	0					0	0		0	0	0	0
11:45 - 12:00	0	0		0	0		0	0	0	0					0	0		0	0	0	0
12:00 - 12:15	0	0		0	0		0	0	0	0					0	0		0	0	0	0
12:15 - 12:30	0	0		0	0		0	0	0	0					0	0		0	0	0	0
12:30 - 12:45	0	0		0	0		0	0	0	0					0	0		0	0	0	0
12:45 - 1:00	0	0		0	0		0	0	0	0					0	0		0	0	0	0
1:00 - 1:15	0	0		0	0		0	0	0	0					0	0		0	0	0	0
1:15 - 1:30	0	0		0	0		0	0	0	0					0	0		0	0	0	0
1:30 - 1:45	0	0		0	0		0	0	0	0					0	0		0	0	0	0
1:45 - 2:00	0	0		0	0		0	0	0	0					0	0		0	0	0	0
2:00 - 2:15	0	0		0	0		0	0	0	0					0	0		0	0	0	0
2:15 - 2:30	0	0		0	0		0	0	0	0					0	0		0	0	0	0
2:30 - 2:45	0	0		0	0		0	0	0	0					0	0		0	0	0	0
2:45 - 3:00	0	0		0	0		0	0	0	0					0	0		0	0	0	0
6 Hr Totals	0	0	0	0	0	0	0	0	0	0	0	0	0	0	0	0	0	0	0	0	0
1 Hr Totals																					
9:00 - 10:00	0	0	0	0	0	0	0	0	0	0	0	0	0	0	0	0	0	0	0	0	0
9:15 - 10:15	0	0	0	0	0	0	0	0	0	0	0	0	0	0	0	0	0	0	0	0	0
9:30 - 10:30	0	0	0	0	0	0	0	0	0	0	0	0	0	0	0	0	0	0	0	0	0
9:45 - 10:45	0	0	0	0	0	0	0	0	0	0	0	0	0	0	0	0	0	0	0	0	0
10:00 - 11:00	0	0	0	0	0	0	0	0	0	0	0	0	0	0	0	0	0	0	0	0	0
10:15 - 11:15	0	0	0	0	0	0	0	0	0	0	0	0	0	0	0	0	0	0	0	0	0
10:30 - 11:30	0	0	0	0	0	0	0	0	0	0	0	0	0	0	0	0	0	0	0	0	0
10:45 - 11:45	0	0	0	0	0	0	0	0	0	0	0	0	0	0	0	0	0	0	0	0	0
11:00 - 12:00	0	0	0	0	0	0	0	0	0	0	0	0	0	0	0	0	0	0	0	0	0
11:15 - 12:15	0	0	0	0	0	0	0	0	0	0	0	0	0	0	0	0	0	0	0	0	0
11:30 - 12:30	0	0	0	0	0	0	0	0	0	0	0	0	0	0	0	0	0	0	0	0	0
11:45 - 12:45	0	0	0	0	0	0	0	0	0	0	0	0	0	0	0	0	0	0	0	0	0
12:00 - 1:00	0	0	0	0	0	0	0	0	0	0	0	0	0	0	0	0	0	0	0	0	0
12:15 - 1:15	0	0	0	0	0	0	0	0	0	0	0	0	0	0	0	0	0	0	0	0	0
12:30 - 1:30	0	0	0	0	0	0	0	0	0	0	0	0	0	0	0	0	0	0	0	0	0
12:45 - 1:45	0	0	0	0	0	0	0	0	0	0	0	0	0	0	0	0	0	0	0	0	0
1:00 - 2:00	0	0	0	0	0	0	0	0	0	0	0	0	0	0	0	0	0	0	0	0	0
1:15 - 2:15	0	0	0	0	0	0	0	0	0	0	0	0	0	0	0	0	0	0	0	0	0
1:30 - 2:30	0	0	0	0	0	0	0	0	0	0	0	0	0	0	0	0	0	0	0	0	0
1:45 - 2:45	0	0	0	0	0	0	0	0	0	0	0	0	0	0	0	0	0	0	0	0	0
2:00 - 3:00	0	0	0	0	0	0	0	0	0	0	0	0	0	0	0	0	0	0	0	0	0
PEAK HOUR																					
10:00 - 11:00	0	0	0	0	0	0	0	0	0	0	0	0	0	0	0	0	0	0	0	0	0

PEDESTRIAN AND BICYCLE OBSERVATIONS - SUMMARY

Counted by: VCU

Intersection of: Coastal Boulevard | Date: October 14, 2023 | Saturday

and: Overpass Drive | Weather: Sunny/Warm

Location: Accomack County, Virginia | Entered by: SN | Star Rating: 4

TIME	NORTH LEG Coastal Boulevard		SOUTH LEG Coastal Boulevard	
	Pedestrians	Bicycles	Pedestrians	Bicycles
AM				
9:00 - 9:15	0	0	0	0
9:15 - 9:30	0	0	0	0
9:30 - 9:45	0	0	0	0
9:45 - 10:00	0	0	0	0
10:00 - 10:15	0	0	0	0
10:15 - 10:30	0	0	0	0
10:30 - 10:45	0	0	0	0
10:45 - 11:00	0	0	0	0
11:00 - 11:15	0	0	0	0
11:15 - 11:30	0	0	0	0
11:30 - 11:45	0	0	0	0
11:45 - 12:00	0	0	0	0
12:00 - 12:15	0	0	0	0
12:15 - 12:30	0	0	0	0
12:30 - 12:45	0	0	0	0
12:45 - 1:00	0	0	0	0
1:00 - 1:15	0	0	0	0
1:15 - 1:30	0	0	0	0
1:30 - 1:45	0	0	0	0
1:45 - 2:00	0	0	0	0
2:00 - 2:15	0	0	0	0
2:15 - 2:30	0	0	0	0
2:30 - 2:45	0	0	0	0
2:45 - 3:00	0	0	0	0
TOTALS	0	0	0	0

	EAST LEG		WEST LEG Overpass Drive	
	Pedestrians	Bicycles	Pedestrians	Bicycles
AM				
9:00 - 9:15			0	0
9:15 - 9:30			0	0
9:30 - 9:45			0	0
9:45 - 10:00			0	0
10:00 - 10:15			0	0
10:15 - 10:30			0	0
10:30 - 10:45			0	0
10:45 - 11:00			0	0
11:00 - 11:15			0	0
11:15 - 11:30			0	0
11:30 - 11:45			0	0
11:45 - 12:00			0	0
12:00 - 12:15			0	0
12:15 - 12:30			0	0
12:30 - 12:45			0	0
12:45 - 1:00			0	0
1:00 - 1:15			0	0
1:15 - 1:30			0	0
1:30 - 1:45			0	0
1:45 - 2:00			0	0
2:00 - 2:15			0	0
2:15 - 2:30			0	0
2:30 - 2:45			0	0
2:45 - 3:00			0	0
TOTALS	0	0	0	0

TOTALS TURNING MOVEMENT COUNT - SUMMARY

Counted by: VCU

Intersection of: VA 179 | Date: August 31, 2023 | Thursday

and: VA 126 | Weather: Sunny/Warm

Location: Accomack County, Virginia | Entered by: SN | Star Rating: 4

TIME	TRAFFIC FROM NORTH on: VA 126					TRAFFIC FROM SOUTH on: Private Driveway					TRAFFIC FROM EAST on: VA 179					TRAFFIC FROM WEST on: VA 179					TOTAL N + S + E + W
	RIGHT	THRU	LEFT	U-TN	TOTAL	RIGHT	THRU	LEFT	U-TN	TOTAL	RIGHT	THRU	LEFT	U-TN	TOTAL	RIGHT	THRU	LEFT	U-TN	TOTAL	
AM																					
7:00 - 7:15	11	0	1	0	12	0	0	0	0	0	0	23	0	0	23	0	29	23	0	52	87
7:15 - 7:30	14	0	7	0	21	0	0	0	0	0	1	31	0	0	32	0	24	28	0	52	105
7:30 - 7:45	24	0	8	0	32	0	0	0	0	0	4	31	0	0	35	0	41	27	0	68	135
7:45 - 8:00	23	0	12	0	35	0	0	0	0	0	4	41	0	0	45	0	37	47	0	84	164
8:00 - 8:15	13	0	7	0	20	0	0	0	0	0	6	33	1	0	40	0	54	36	0	90	150
8:15 - 8:30	22	0	7	0	29	0	0	0	0	0	7	36	1	0	44	0	48	28	0	76	149
8:30 - 8:45	27	0	4	0	31	0	0	0	0	0	2	38	0	0	40	0	50	17	0	67	138
8:45 - 9:00	17	2	4	0	23	0	0	0	0	0	3	37	1	0	41	0	48	26	0	74	138
2 Hr Totals	151	2	50	0	203	0	0	0	0	0	27	270	3	0	300	0	331	232	0	563	1066
1 Hr Totals																					
7:00 - 8:00	72	0	28	0	100	0	0	0	0	0	9	126	0	0	135	0	131	125	0	256	491
7:15 - 8:15	74	0	34	0	108	0	0	0	0	0	15	136	1	0	152	0	156	138	0	294	554
7:30 - 8:30	82	0	34	0	116	0	0	0	0	0	21	141	2	0	164	0	180	138	0	318	598
7:45 - 8:45	85	0	30	0	115	0	0	0	0	0	19	148	2	0	169	0	189	128	0	317	601
8:00 - 9:00	79	2	22	0	103	0	0	0	0	0	18	144	3	0	165	0	200	107	0	307	575
PEAK HOUR																					
7:45 - 8:45	85	0	30	0	115	0	0	0	0	0	19	148	2	0	169	0	189	128	0	317	601
PM																					
4:00 - 4:15	36	0	4	0	40	0	0	0	0	0	10	70	1	0	81	0	76	22	0	98	219
4:15 - 4:30	33	0	6	0	39	0	0	0	0	0	12	59	0	0	71	0	52	28	0	80	190
4:30 - 4:45	40	0	7	0	47	0	0	0	0	0	13	62	0	0	75	0	40	29	0	69	191
4:45 - 5:00	36	0	5	0	41	0	0	0	0	0	7	62	0	0	69	0	40	25	0	65	175
5:00 - 5:15	43	0	2	0	45	1	2	0	0	3	11	71	0	0	82	0	66	35	0	101	231
5:15 - 5:30	27	0	2	0	29	0	0	0	0	0	10	61	0	0	71	0	44	19	0	63	163
5:30 - 5:45	26	0	6	0	32	0	0	2	0	2	8	59	0	0	67	1	54	28	0	83	184
5:45 - 6:00	21	0	7	0	28	0	0	0	0	0	10	56	0	0	66	0	49	15	0	64	158
2 Hr Totals	262	0	39	0	301	1	2	2	0	5	81	500	1	0	582	1	421	201	0	623	1511
1 Hr Totals																					
4:00 - 5:00	145	0	22	0	167	0	0	0	0	0	42	253	1	0	296	0	208	104	0	312	775
4:15 - 5:15	152	0	20	0	172	1	2	0	0	3	43	254	0	0	297	0	198	117	0	315	787
4:30 - 5:30	146	0	16	0	162	1	2	0	0	3	41	256	0	0	297	0	190	108	0	298	760
4:45 - 5:45	132	0	15	0	147	1	2	2	0	5	36	253	0	0	289	1	204	107	0	312	753
5:00 - 6:00	117	0	17	0	134	1	2	2	0	5	39	247	0	0	286	1	213	97	0	311	736
PEAK HOUR																					
4:15 - 5:15	152	0	20	0	172	1	2	0	0	3	43	254	0	0	297	0	198	117	0	315	787

CARS TURNING MOVEMENT COUNT - SUMMARY

Counted by: VCU

Intersection of: VA 179 | Date: August 31, 2023 | Thursday

and: VA 126 | Weather: Sunny/Warm

Location: Accomack County, Virginia | Entered by: SN | Star Rating: 4

TIME	TRAFFIC FROM NORTH on: VA 126					TRAFFIC FROM SOUTH on: Private Driveway					TRAFFIC FROM EAST on: VA 179					TRAFFIC FROM WEST on: VA 179					TOTAL N + S + E + W
	RIGHT	THRU	LEFT	U-TN	TOTAL	RIGHT	THRU	LEFT	U-TN	TOTAL	RIGHT	THRU	LEFT	U-TN	TOTAL	RIGHT	THRU	LEFT	U-TN	TOTAL	
AM																					
7:00 - 7:15	11	0	1	0	12	0	0	0	0	0	0	21	0	0	21	0	28	23	0	51	84
7:15 - 7:30	13	0	7	0	20	0	0	0	0	0	1	30	0	0	31	0	23	27	0	50	101
7:30 - 7:45	23	0	8	0	31	0	0	0	0	0	4	29	0	0	33	0	38	27	0	65	129
7:45 - 8:00	22	0	12	0	34	0	0	0	0	0	4	40	0	0	44	0	37	46	0	83	161
8:00 - 8:15	12	0	7	0	19	0	0	0	0	0	5	32	1	0	38	0	50	35	0	85	142
8:15 - 8:30	20	0	7	0	27	0	0	0	0	0	7	32	1	0	40	0	48	25	0	73	140
8:30 - 8:45	26	0	4	0	30	0	0	0	0	0	2	38	0	0	40	0	48	16	0	64	134
8:45 - 9:00	16	2	4	0	22	0	0	0	0	0	3	35	1	0	39	0	43	26	0	69	130
2 Hr Totals	143	2	50	0	195	0	0	0	0	0	26	257	3	0	286	0	315	225	0	540	1021
1 Hr Totals																					
7:00 - 8:00	69	0	28	0	97	0	0	0	0	0	9	120	0	0	129	0	126	123	0	249	475
7:15 - 8:15	70	0	34	0	104	0	0	0	0	0	14	131	1	0	146	0	148	135	0	283	533
7:30 - 8:30	77	0	34	0	111	0	0	0	0	0	20	133	2	0	155	0	173	133	0	306	572
7:45 - 8:45	80	0	30	0	110	0	0	0	0	0	18	142	2	0	162	0	183	122	0	305	577
8:00 - 9:00	74	2	22	0	98	0	0	0	0	0	17	137	3	0	157	0	189	102	0	291	546
PEAK HOUR																					
7:45 - 8:45	80	0	30	0	110	0	0	0	0	0	18	142	2	0	162	0	183	122	0	305	577
PM																					
4:00 - 4:15	36	0	3	0	39	0	0	0	0	0	9	68	1	0	78	0	75	22	0	97	214
4:15 - 4:30	33	0	6	0	39	0	0	0	0	0	12	59	0	0	71	0	51	28	0	79	189
4:30 - 4:45	40	0	7	0	47	0	0	0	0	0	12	61	0	0	73	0	38	28	0	66	186
4:45 - 5:00	36	0	5	0	41	0	0	0	0	0	7	62	0	0	69	0	40	23	0	63	173
5:00 - 5:15	43	0	2	0	45	1	2	0	0	3	10	71	0	0	81	0	66	35	0	101	230
5:15 - 5:30	27	0	2	0	29	0	0	0	0	0	10	61	0	0	71	0	44	19	0	63	163
5:30 - 5:45	25	0	6	0	31	0	0	2	0	2	8	59	0	0	67	1	53	27	0	81	181
5:45 - 6:00	21	0	7	0	28	0	0	0	0	0	10	56	0	0	66	0	49	15	0	64	158
2 Hr Totals	261	0	38	0	299	1	2	2	0	5	78	497	1	0	576	1	416	197	0	614	1494
1 Hr Totals																					
4:00 - 5:00	145	0	21	0	166	0	0	0	0	0	40	250	1	0	291	0	204	101	0	305	762
4:15 - 5:15	152	0	20	0	172	1	2	0	0	3	41	253	0	0	294	0	195	114	0	309	778
4:30 - 5:30	146	0	16	0	162	1	2	0	0	3	39	255	0	0	294	0	188	105	0	293	752
4:45 - 5:45	131	0	15	0	146	1	2	2	0	5	35	253	0	0	288	1	203	104	0	308	747
5:00 - 6:00	116	0	17	0	133	1	2	2	0	5	38	247	0	0	285	1	212	96	0	309	732
PEAK HOUR																					
4:15 - 5:15	152	0	20	0	172	1	2	0	0	3	41	253	0	0	294	0	195	114	0	309	778

MEDIUMS TURNING MOVEMENT COUNT - SUMMARY

Counted by: VCU

Intersection of: VA 179 | Date: August 31, 2023 | Thursday

and: VA 126 | Weather: Sunny/Warm

Location: Accomack County, Virginia | Entered by: SN | Star Rating: 4

TIME	TRAFFIC FROM NORTH on: VA 126					TRAFFIC FROM SOUTH on: Private Driveway					TRAFFIC FROM EAST on: VA 179					TRAFFIC FROM WEST on: VA 179					TOTAL N + S + E + W
	RIGHT	THRU	LEFT	U-TN	TOTAL	RIGHT	THRU	LEFT	U-TN	TOTAL	RIGHT	THRU	LEFT	U-TN	TOTAL	RIGHT	THRU	LEFT	U-TN	TOTAL	
AM																					
7:00 - 7:15	0	0	0	0	0	0	0	0	0	0	0	1	0	0	1	0	0	0	0	0	1
7:15 - 7:30	1	0	0	0	1	0	0	0	0	0	0	1	0	0	1	0	1	0	0	1	3
7:30 - 7:45	1	0	0	0	1	0	0	0	0	0	0	2	0	0	2	0	3	0	0	3	6
7:45 - 8:00	1	0	0	0	1	0	0	0	0	0	0	1	0	0	1	0	0	1	0	1	3
8:00 - 8:15	1	0	0	0	1	0	0	0	0	0	1	1	0	0	2	0	4	1	0	5	8
8:15 - 8:30	2	0	0	0	2	0	0	0	0	0	0	4	0	0	4	0	0	3	0	3	9
8:30 - 8:45	1	0	0	0	1	0	0	0	0	0	0	0	0	0	0	0	2	1	0	3	4
8:45 - 9:00	1	0	0	0	1	0	0	0	0	0	0	2	0	0	2	0	4	0	0	4	7
2 Hr Totals	8	0	0	0	8	0	0	0	0	0	1	12	0	0	13	0	14	6	0	20	41
1 Hr Totals																					
7:00 - 8:00	3	0	0	0	3	0	0	0	0	0	0	5	0	0	5	0	4	1	0	5	13
7:15 - 8:15	4	0	0	0	4	0	0	0	0	0	1	5	0	0	6	0	8	2	0	10	20
7:30 - 8:30	5	0	0	0	5	0	0	0	0	0	1	8	0	0	9	0	7	5	0	12	26
7:45 - 8:45	5	0	0	0	5	0	0	0	0	0	1	6	0	0	7	0	6	6	0	12	24
8:00 - 9:00	5	0	0	0	5	0	0	0	0	0	1	7	0	0	8	0	10	5	0	15	28
PEAK HOUR																					
7:45 - 8:45	5	0	0	0	5	0	0	0	0	0	1	6	0	0	7	0	6	6	0	12	24
PM																					
4:00 - 4:15	0	0	1	0	1	0	0	0	0	0	1	2	0	0	3	0	1	0	0	1	5
4:15 - 4:30	0	0	0	0	0	0	0	0	0	0	0	0	0	0	0	0	1	0	0	1	1
4:30 - 4:45	0	0	0	0	0	0	0	0	0	0	1	1	0	0	2	0	2	1	0	3	5
4:45 - 5:00	0	0	0	0	0	0	0	0	0	0	0	0	0	0	0	0	0	2	0	2	2
5:00 - 5:15	0	0	0	0	0	0	0	0	0	0	1	0	0	0	1	0	0	0	0	0	1
5:15 - 5:30	0	0	0	0	0	0	0	0	0	0	0	0	0	0	0	0	0	0	0	0	0
5:30 - 5:45	1	0	0	0	1	0	0	0	0	0	0	0	0	0	0	0	1	1	0	2	3
5:45 - 6:00	0	0	0	0	0	0	0	0	0	0	0	0	0	0	0	0	0	0	0	0	0
2 Hr Totals	1	0	1	0	2	0	0	0	0	0	3	3	0	0	6	0	5	4	0	9	17
1 Hr Totals																					
4:00 - 5:00	0	0	1	0	1	0	0	0	0	0	2	3	0	0	5	0	4	3	0	7	13
4:15 - 5:15	0	0	0	0	0	0	0	0	0	0	2	1	0	0	3	0	3	3	0	6	9
4:30 - 5:30	0	0	0	0	0	0	0	0	0	0	2	1	0	0	3	0	2	3	0	5	8
4:45 - 5:45	1	0	0	0	1	0	0	0	0	0	1	0	0	0	1	0	1	3	0	4	6
5:00 - 6:00	1	0	0	0	1	0	0	0	0	0	1	0	0	0	1	0	1	1	0	2	4
PEAK HOUR																					
4:15 - 5:15	0	0	0	0	0	0	0	0	0	0	2	1	0	0	3	0	3	3	0	6	9

HEAVY TRUCKS TURNING MOVEMENT COUNT - SUMMARY

Counted by: VCU

Intersection of: VA 179 | Date: August 31, 2023 | Thursday

and: VA 126 | Weather: Sunny/Warm

Location: Accomack County, Virginia | Entered by: SN | Star Rating: 4

TIME	TRAFFIC FROM NORTH on: VA 126					TRAFFIC FROM SOUTH on: Private Driveway					TRAFFIC FROM EAST on: VA 179					TRAFFIC FROM WEST on: VA 179					TOTAL N + S + E + W
	RIGHT	THRU	LEFT	U-TN	TOTAL	RIGHT	THRU	LEFT	U-TN	TOTAL	RIGHT	THRU	LEFT	U-TN	TOTAL	RIGHT	THRU	LEFT	U-TN	TOTAL	
AM																					
7:00 - 7:15	0	0	0	0	0	0	0	0	0	0	0	1	0	0	1	0	1	0	0	1	2
7:15 - 7:30	0	0	0	0	0	0	0	0	0	0	0	0	0	0	0	0	0	1	0	1	1
7:30 - 7:45	0	0	0	0	0	0	0	0	0	0	0	0	0	0	0	0	0	0	0	0	0
7:45 - 8:00	0	0	0	0	0	0	0	0	0	0	0	0	0	0	0	0	0	0	0	0	0
8:00 - 8:15	0	0	0	0	0	0	0	0	0	0	0	0	0	0	0	0	0	0	0	0	0
8:15 - 8:30	0	0	0	0	0	0	0	0	0	0	0	0	0	0	0	0	0	0	0	0	0
8:30 - 8:45	0	0	0	0	0	0	0	0	0	0	0	0	0	0	0	0	0	0	0	0	0
8:45 - 9:00	0	0	0	0	0	0	0	0	0	0	0	0	0	0	0	0	1	0	0	1	1
2 Hr Totals	0	0	0	0	0	0	0	0	0	0	0	1	0	0	1	0	2	1	0	3	4
1 Hr Totals																					
7:00 - 8:00	0	0	0	0	0	0	0	0	0	0	0	1	0	0	1	0	1	1	0	2	3
7:15 - 8:15	0	0	0	0	0	0	0	0	0	0	0	0	0	0	0	0	0	1	0	1	1
7:30 - 8:30	0	0	0	0	0	0	0	0	0	0	0	0	0	0	0	0	0	0	0	0	0
7:45 - 8:45	0	0	0	0	0	0	0	0	0	0	0	0	0	0	0	0	0	0	0	0	0
8:00 - 9:00	0	0	0	0	0	0	0	0	0	0	0	0	0	0	0	0	1	0	0	1	1
PEAK HOUR																					
7:45 - 8:45	0	0	0	0	0	0	0	0	0	0	0	0	0	0	0	0	0	0	0	0	0
PM																					
4:00 - 4:15	0	0	0	0	0	0	0	0	0	0	0	0	0	0	0	0	0	0	0	0	0
4:15 - 4:30	0	0	0	0	0	0	0	0	0	0	0	0	0	0	0	0	0	0	0	0	0
4:30 - 4:45	0	0	0	0	0	0	0	0	0	0	0	0	0	0	0	0	0	0	0	0	0
4:45 - 5:00	0	0	0	0	0	0	0	0	0	0	0	0	0	0	0	0	0	0	0	0	0
5:00 - 5:15	0	0	0	0	0	0	0	0	0	0	0	0	0	0	0	0	0	0	0	0	0
5:15 - 5:30	0	0	0	0	0	0	0	0	0	0	0	0	0	0	0	0	0	0	0	0	0
5:30 - 5:45	0	0	0	0	0	0	0	0	0	0	0	0	0	0	0	0	0	0	0	0	0
5:45 - 6:00	0	0	0	0	0	0	0	0	0	0	0	0	0	0	0	0	0	0	0	0	0
2 Hr Totals	0	0	0	0	0	0	0	0	0	0	0	0	0	0	0	0	0	0	0	0	0
1 Hr Totals																					
4:00 - 5:00	0	0	0	0	0	0	0	0	0	0	0	0	0	0	0	0	0	0	0	0	0
4:15 - 5:15	0	0	0	0	0	0	0	0	0	0	0	0	0	0	0	0	0	0	0	0	0
4:30 - 5:30	0	0	0	0	0	0	0	0	0	0	0	0	0	0	0	0	0	0	0	0	0
4:45 - 5:45	0	0	0	0	0	0	0	0	0	0	0	0	0	0	0	0	0	0	0	0	0
5:00 - 6:00	0	0	0	0	0	0	0	0	0	0	0	0	0	0	0	0	0	0	0	0	0
PEAK HOUR																					
4:15 - 5:15	0	0	0	0	0	0	0	0	0	0	0	0	0	0	0	0	0	0	0	0	0

BICYCLES TURNING MOVEMENT COUNT - SUMMARY

Counted by: VCU

Intersection of: VA 179 | Date: August 31, 2023 | Thursday

and: VA 126 | Weather: Sunny/Warm

Location: Accomack County, Virginia | Entered by: SN | Star Rating: 4

TIME	TRAFFIC FROM NORTH on: VA 126					TRAFFIC FROM SOUTH on: Private Driveway					TRAFFIC FROM EAST on: VA 179					TRAFFIC FROM WEST on: VA 179					TOTAL N + S + E + W
	RIGHT	THRU	LEFT	U-TN	TOTAL	RIGHT	THRU	LEFT	U-TN	TOTAL	RIGHT	THRU	LEFT	U-TN	TOTAL	RIGHT	THRU	LEFT	U-TN	TOTAL	
AM																					
7:00 - 7:15	0	0	0	0	0	0	0	0	0	0	0	0	0	0	0	0	0	0	0	0	0
7:15 - 7:30	0	0	0	0	0	0	0	0	0	0	0	0	0	0	0	0	0	0	0	0	0
7:30 - 7:45	0	0	0	0	0	0	0	0	0	0	0	0	0	0	0	0	0	0	0	0	0
7:45 - 8:00	0	0	0	0	0	0	0	0	0	0	0	0	0	0	0	0	0	0	0	0	0
8:00 - 8:15	0	0	0	0	0	0	0	0	0	0	0	0	0	0	0	0	0	0	0	0	0
8:15 - 8:30	0	0	0	0	0	0	0	0	0	0	0	0	0	0	0	0	0	0	0	0	0
8:30 - 8:45	0	0	0	0	0	0	0	0	0	0	0	0	0	0	0	0	0	0	0	0	0
8:45 - 9:00	0	0	0	0	0	0	0	0	0	0	0	0	0	0	0	0	0	0	0	0	0
2 Hr Totals	0	0	0	0	0	0	0	0	0	0	0	0	0	0	0	0	0	0	0	0	0
1 Hr Totals																					
7:00 - 8:00	0	0	0	0	0	0	0	0	0	0	0	0	0	0	0	0	0	0	0	0	0
7:15 - 8:15	0	0	0	0	0	0	0	0	0	0	0	0	0	0	0	0	0	0	0	0	0
7:30 - 8:30	0	0	0	0	0	0	0	0	0	0	0	0	0	0	0	0	0	0	0	0	0
7:45 - 8:45	0	0	0	0	0	0	0	0	0	0	0	0	0	0	0	0	0	0	0	0	0
8:00 - 9:00	0	0	0	0	0	0	0	0	0	0	0	0	0	0	0	0	0	0	0	0	0
PEAK HOUR																					
7:45 - 8:45	0	0	0	0	0	0	0	0	0	0	0	0	0	0	0	0	0	0	0	0	0
PM																					
4:00 - 4:15	0	0	0	0	0	0	0	0	0	0	0	0	0	0	0	0	0	0	0	0	0
4:15 - 4:30	0	0	0	0	0	0	0	0	0	0	0	0	0	0	0	0	0	0	0	0	0
4:30 - 4:45	0	0	0	0	0	0	0	0	0	0	0	0	0	0	0	0	0	0	0	0	0
4:45 - 5:00	0	0	0	0	0	0	0	0	0	0	0	0	0	0	0	0	0	0	0	0	0
5:00 - 5:15	0	0	0	0	0	0	0	0	0	0	0	0	0	0	0	0	0	0	0	0	0
5:15 - 5:30	0	0	0	0	0	0	0	0	0	0	0	0	0	0	0	0	0	0	0	0	0
5:30 - 5:45	0	0	0	0	0	0	0	0	0	0	0	0	0	0	0	0	0	0	0	0	0
5:45 - 6:00	0	0	0	0	0	0	0	0	0	0	0	0	0	0	0	0	0	0	0	0	0
2 Hr Totals	0	0	0	0	0	0	0	0	0	0	0	0	0	0	0	0	0	0	0	0	0
1 Hr Totals																					
4:00 - 5:00	0	0	0	0	0	0	0	0	0	0	0	0	0	0	0	0	0	0	0	0	0
4:15 - 5:15	0	0	0	0	0	0	0	0	0	0	0	0	0	0	0	0	0	0	0	0	0
4:30 - 5:30	0	0	0	0	0	0	0	0	0	0	0	0	0	0	0	0	0	0	0	0	0
4:45 - 5:45	0	0	0	0	0	0	0	0	0	0	0	0	0	0	0	0	0	0	0	0	0
5:00 - 6:00	0	0	0	0	0	0	0	0	0	0	0	0	0	0	0	0	0	0	0	0	0
PEAK HOUR																					
4:15 - 5:15	0	0	0	0	0	0	0	0	0	0	0	0	0	0	0	0	0	0	0	0	0

PEDESTRIAN AND BICYCLE OBSERVATIONS - SUMMARY

Counted by: VCU

Intersection of: VA 179 | Date: August 31, 2023 | Thursday

and: VA 126 | Weather: Sunny/Warm

Location: Accomack County, Virginia | Entered by: SN | Star Rating: 4

TIME	NORTH LEG VA 126		SOUTH LEG Private Driveway	
	Pedestrians	Bicycles	Pedestrians	Bicycles
AM				
7:00 - 7:15	0	0	0	0
7:15 - 7:30	0	0	0	0
7:30 - 7:45	0	0	0	0
7:45 - 8:00	0	0	0	0
8:00 - 8:15	0	0	0	0
8:15 - 8:30	0	0	0	0
8:30 - 8:45	0	0	0	0
8:45 - 9:00	0	0	0	0
TOTALS	0	0	0	0
PM				
4:00 - 4:15	0	0	0	0
4:15 - 4:30	0	0	0	0
4:30 - 4:45	0	0	0	0
4:45 - 5:00	0	0	0	0
5:00 - 5:15	0	0	0	0
5:15 - 5:30	0	0	0	0
5:30 - 5:45	0	0	0	0
5:45 - 6:00	0	0	0	0
TOTALS	0	0	0	0

	EAST LEG VA 179		WEST LEG VA 179	
	Pedestrians	Bicycles	Pedestrians	Bicycles
AM				
7:00 - 7:15	0	0	0	0
7:15 - 7:30	0	0	0	0
7:30 - 7:45	0	0	0	0
7:45 - 8:00	0	0	0	0
8:00 - 8:15	0	0	0	0
8:15 - 8:30	0	0	0	0
8:30 - 8:45	0	0	0	0
8:45 - 9:00	0	0	0	0
TOTALS	0	0	0	0
PM				
4:00 - 4:15	0	0	0	0
4:15 - 4:30	0	0	0	0
4:30 - 4:45	0	0	0	0
4:45 - 5:00	0	0	0	0
5:00 - 5:15	0	0	0	0
5:15 - 5:30	0	0	0	0
5:30 - 5:45	0	0	0	0
5:45 - 6:00	0	0	0	0
TOTALS	0	0	0	0

TOTALS TURNING MOVEMENT COUNT - SUMMARY

Counted by: VCU

Intersection of: VA 179 | Date: September 02, 2023 | Saturday

and: VA 126 | Weather: Sunny/Warm

Location: Accomack County, Virginia | Entered by: SN | Star Rating: 4

TIME	TRAFFIC FROM NORTH on: VA 126					TRAFFIC FROM SOUTH on: Private Driveway					TRAFFIC FROM EAST on: VA 179					TRAFFIC FROM WEST on: VA 179					TOTAL N + S + E + W
	RIGHT	THRU	LEFT	U-TN	TOTAL	RIGHT	THRU	LEFT	U-TN	TOTAL	RIGHT	THRU	LEFT	U-TN	TOTAL	RIGHT	THRU	LEFT	U-TN	TOTAL	
AM																					
9:00 - 9:15	16	0	1	0	17	0	0	0	0	0	2	45	0	0	47	0	42	24	0	66	130
9:15 - 9:30	17	0	4	0	21	0	0	0	0	0	1	52	0	0	53	0	53	19	0	72	146
9:30 - 9:45	13	0	2	0	15	0	0	0	0	0	6	59	0	0	65	0	69	24	0	93	173
9:45 - 10:00	29	0	3	0	32	0	0	0	0	0	2	45	0	0	47	0	53	30	0	83	162
10:00 - 10:15	14	0	1	0	15	0	0	0	0	0	2	50	0	0	52	0	79	16	0	95	162
10:15 - 10:30	25	0	0	0	25	0	0	0	0	0	0	51	0	0	51	0	64	14	0	78	154
10:30 - 10:45	30	0	4	0	34	0	0	0	0	0	1	55	0	0	56	0	56	27	0	83	173
10:45 - 11:00	25	0	3	0	28	0	0	0	0	0	3	67	0	0	70	0	59	29	0	88	186
11:00 - 11:15	22	0	4	0	26	0	0	0	0	0	3	59	0	0	62	0	68	37	0	105	193
11:15 - 11:30	22	0	4	0	26	0	0	0	0	0	5	64	0	0	69	0	64	24	0	88	183
11:30 - 11:45	21	0	2	0	23	0	0	0	0	0	5	40	0	0	45	0	69	36	0	105	173
11:45 - 12:00	22	0	4	0	26	0	0	0	0	0	4	57	0	0	61	0	73	17	0	90	177
12:00 - 12:15	18	0	5	0	23	0	0	0	0	0	5	57	0	0	62	0	72	24	0	96	181
12:15 - 12:30	28	0	3	0	31	0	0	0	0	0	3	58	0	0	61	0	63	20	0	83	175
12:30 - 12:45	17	0	1	0	18	0	0	0	0	0	5	59	0	0	64	0	56	31	0	87	169
12:45 - 1:00	20	0	6	0	26	0	0	0	0	0	2	52	0	0	54	0	56	18	1	75	155
1:00 - 1:15	14	0	6	0	20	0	0	0	0	0	2	56	0	0	58	0	53	23	0	76	154
1:15 - 1:30	18	0	2	0	20	0	0	0	0	0	6	49	0	0	55	0	64	17	0	81	156
1:30 - 1:45	21	0	1	0	22	0	0	0	0	0	6	46	0	0	52	0	34	16	0	50	124
1:45 - 2:00	22	0	2	0	24	0	0	0	0	0	10	41	0	0	51	0	43	27	0	70	145
2:00 - 2:15	15	0	4	0	19	0	0	0	0	0	3	50	0	0	53	0	54	19	0	73	145
2:15 - 2:30	26	0	2	0	28	0	0	0	0	0	2	46	0	0	48	0	45	17	0	62	138
2:30 - 2:45	21	0	3	0	24	0	0	0	0	0	5	52	0	0	57	0	42	14	0	56	137
2:45 - 3:00	19	0	0	0	19	0	0	0	0	0	3	54	0	0	57	0	47	19	0	66	142
6 Hr Totals	495	0	67	0	562	0	0	0	0	0	86	1264	0	0	1350	0	1378	542	1	1921	3833
1 Hr Totals																					
9:00 - 10:00	75	0	10	0	85	0	0	0	0	0	11	201	0	0	212	0	217	97	0	314	611
9:15 - 10:15	73	0	10	0	83	0	0	0	0	0	11	206	0	0	217	0	254	89	0	343	643
9:30 - 10:30	81	0	6	0	87	0	0	0	0	0	10	205	0	0	215	0	265	84	0	349	651
9:45 - 10:45	98	0	8	0	106	0	0	0	0	0	5	201	0	0	206	0	252	87	0	339	651
10:00 - 11:00	94	0	8	0	102	0	0	0	0	0	6	223	0	0	229	0	258	86	0	344	675
10:15 - 11:15	102	0	11	0	113	0	0	0	0	0	7	232	0	0	239	0	247	107	0	354	706
10:30 - 11:30	99	0	15	0	114	0	0	0	0	0	12	245	0	0	257	0	247	117	0	364	735
10:45 - 11:45	90	0	13	0	103	0	0	0	0	0	16	230	0	0	246	0	260	126	0	386	735
11:00 - 12:00	87	0	14	0	101	0	0	0	0	0	17	220	0	0	237	0	274	114	0	388	726
11:15 - 12:15	83	0	15	0	98	0	0	0	0	0	19	218	0	0	237	0	278	101	0	379	714
11:30 - 12:30	89	0	14	0	103	0	0	0	0	0	17	212	0	0	229	0	277	97	0	374	706
11:45 - 12:45	85	0	13	0	98	0	0	0	0	0	17	231	0	0	248	0	264	92	0	356	702
12:00 - 1:00	83	0	15	0	98	0	0	0	0	0	15	226	0	0	241	0	247	93	1	341	680
12:15 - 1:15	79	0	16	0	95	0	0	0	0	0	12	225	0	0	237	0	228	92	1	321	653
12:30 - 1:30	69	0	15	0	84	0	0	0	0	0	15	216	0	0	231	0	229	89	1	319	634
12:45 - 1:45	73	0	15	0	88	0	0	0	0	0	16	203	0	0	219	0	207	74	1	282	589
1:00 - 2:00	75	0	11	0	86	0	0	0	0	0	24	192	0	0	216	0	194	83	0	277	579
1:15 - 2:15	76	0	9	0	85	0	0	0	0	0	25	186	0	0	211	0	195	79	0	274	570
1:30 - 2:30	84	0	9	0	93	0	0	0	0	0	21	183	0	0	204	0	176	79	0	255	552
1:45 - 2:45	84	0	11	0	95	0	0	0	0	0	20	189	0	0	209	0	184	77	0	261	565
2:00 - 3:00	81	0	9	0	90	0	0	0	0	0	13	202	0	0	215	0	188	69	0	257	562
PEAK HOUR																					
10:30 - 11:30	99	0	15	0	114	0	0	0	0	0	12	245	0	0	257	0	247	117	0	364	735

CARS TURNING MOVEMENT COUNT - SUMMARY

Counted by: VCU

Intersection of: VA 179 | Date: September 02, 2023 | Saturday

and: VA 126 | Weather: Sunny/Warm

Location: Accomack County, Virginia | Entered by: SN | Star Rating: 4

TIME	TRAFFIC FROM NORTH on: VA 126					TRAFFIC FROM SOUTH on: Private Driveway					TRAFFIC FROM EAST on: VA 179					TRAFFIC FROM WEST on: VA 179					TOTAL N + S + E + W
	RIGHT	THRU	LEFT	U-TN	TOTAL	RIGHT	THRU	LEFT	U-TN	TOTAL	RIGHT	THRU	LEFT	U-TN	TOTAL	RIGHT	THRU	LEFT	U-TN	TOTAL	
AM																					
9:00 - 9:15	16	0	1	0	17	0	0	0	0	0	2	44	0	0	46	0	42	24	0	66	129
9:15 - 9:30	17	0	3	0	20	0	0	0	0	0	0	51	0	0	51	0	52	19	0	71	142
9:30 - 9:45	13	0	2	0	15	0	0	0	0	0	6	58	0	0	64	0	69	24	0	93	172
9:45 - 10:00	29	0	3	0	32	0	0	0	0	0	2	45	0	0	47	0	53	30	0	83	162
10:00 - 10:15	14	0	1	0	15	0	0	0	0	0	2	50	0	0	52	0	78	16	0	94	161
10:15 - 10:30	25	0	0	0	25	0	0	0	0	0	0	51	0	0	51	0	64	14	0	78	154
10:30 - 10:45	29	0	4	0	33	0	0	0	0	0	1	55	0	0	56	0	56	27	0	83	172
10:45 - 11:00	25	0	3	0	28	0	0	0	0	0	3	67	0	0	70	0	58	28	0	86	184
11:00 - 11:15	22	0	4	0	26	0	0	0	0	0	3	58	0	0	61	0	68	37	0	105	192
11:15 - 11:30	22	0	4	0	26	0	0	0	0	0	5	64	0	0	69	0	63	24	0	87	182
11:30 - 11:45	21	0	2	0	23	0	0	0	0	0	5	37	0	0	42	0	68	35	0	103	168
11:45 - 12:00	22	0	4	0	26	0	0	0	0	0	4	57	0	0	61	0	70	17	0	87	174
12:00 - 12:15	18	0	5	0	23	0	0	0	0	0	5	56	0	0	61	0	71	24	0	95	179
12:15 - 12:30	28	0	3	0	31	0	0	0	0	0	3	58	0	0	61	0	63	20	0	83	175
12:30 - 12:45	17	0	1	0	18	0	0	0	0	0	5	57	0	0	62	0	56	31	0	87	167
12:45 - 1:00	20	0	6	0	26	0	0	0	0	0	2	52	0	0	54	0	55	18	1	74	154
1:00 - 1:15	14	0	6	0	20	0	0	0	0	0	2	56	0	0	58	0	52	23	0	75	153
1:15 - 1:30	17	0	2	0	19	0	0	0	0	0	6	49	0	0	55	0	64	17	0	81	155
1:30 - 1:45	21	0	1	0	22	0	0	0	0	0	6	46	0	0	52	0	33	16	0	49	123
1:45 - 2:00	21	0	2	0	23	0	0	0	0	0	10	41	0	0	51	0	43	27	0	70	144
2:00 - 2:15	15	0	4	0	19	0	0	0	0	0	3	50	0	0	53	0	54	19	0	73	145
2:15 - 2:30	26	0	2	0	28	0	0	0	0	0	2	46	0	0	48	0	45	17	0	62	138
2:30 - 2:45	21	0	3	0	24	0	0	0	0	0	5	52	0	0	57	0	42	14	0	56	137
2:45 - 3:00	19	0	0	0	19	0	0	0	0	0	3	54	0	0	57	0	47	19	0	66	142
6 Hr Totals	492	0	66	0	558	0	0	0	0	0	85	1254	0	0	1339	0	1366	540	1	1907	3804
1 Hr Totals																					
9:00 - 10:00	75	0	9	0	84	0	0	0	0	0	10	198	0	0	208	0	216	97	0	313	605
9:15 - 10:15	73	0	9	0	82	0	0	0	0	0	10	204	0	0	214	0	252	89	0	341	637
9:30 - 10:30	81	0	6	0	87	0	0	0	0	0	10	204	0	0	214	0	264	84	0	348	649
9:45 - 10:45	97	0	8	0	105	0	0	0	0	0	5	201	0	0	206	0	251	87	0	338	649
10:00 - 11:00	93	0	8	0	101	0	0	0	0	0	6	223	0	0	229	0	256	85	0	341	671
10:15 - 11:15	101	0	11	0	112	0	0	0	0	0	7	231	0	0	238	0	246	106	0	352	702
10:30 - 11:30	98	0	15	0	113	0	0	0	0	0	12	244	0	0	256	0	245	116	0	361	730
10:45 - 11:45	90	0	13	0	103	0	0	0	0	0	16	226	0	0	242	0	257	124	0	381	726
11:00 - 12:00	87	0	14	0	101	0	0	0	0	0	17	216	0	0	233	0	269	113	0	382	716
11:15 - 12:15	83	0	15	0	98	0	0	0	0	0	19	214	0	0	233	0	272	100	0	372	703
11:30 - 12:30	89	0	14	0	103	0	0	0	0	0	17	208	0	0	225	0	272	96	0	368	696
11:45 - 12:45	85	0	13	0	98	0	0	0	0	0	17	228	0	0	245	0	260	92	0	352	695
12:00 - 1:00	83	0	15	0	98	0	0	0	0	0	15	223	0	0	238	0	245	93	1	339	675
12:15 - 1:15	79	0	16	0	95	0	0	0	0	0	12	223	0	0	235	0	226	92	1	319	649
12:30 - 1:30	68	0	15	0	83	0	0	0	0	0	15	214	0	0	229	0	227	89	1	317	629
12:45 - 1:45	72	0	15	0	87	0	0	0	0	0	16	203	0	0	219	0	204	74	1	279	585
1:00 - 2:00	73	0	11	0	84	0	0	0	0	0	24	192	0	0	216	0	192	83	0	275	575
1:15 - 2:15	74	0	9	0	83	0	0	0	0	0	25	186	0	0	211	0	194	79	0	273	567
1:30 - 2:30	83	0	9	0	92	0	0	0	0	0	21	183	0	0	204	0	175	79	0	254	550
1:45 - 2:45	83	0	11	0	94	0	0	0	0	0	20	189	0	0	209	0	184	77	0	261	564
2:00 - 3:00	81	0	9	0	90	0	0	0	0	0	13	202	0	0	215	0	188	69	0	257	562
PEAK HOUR																					
10:30 - 11:30	98	0	15	0	113	0	0	0	0	0	12	244	0	0	256	0	245	116	0	361	730

MEDIUMS TURNING MOVEMENT COUNT - SUMMARY

Counted by: VCU

Intersection of: VA 179 | Date: September 02, 2023 | Saturday

and: VA 126 | Weather: Sunny/Warm

Location: Accomack County, Virginia | Entered by: SN | Star Rating: 4

TIME	TRAFFIC FROM NORTH on: VA 126					TRAFFIC FROM SOUTH on: Private Driveway					TRAFFIC FROM EAST on: VA 179					TRAFFIC FROM WEST on: VA 179					TOTAL N + S + E + W
	RIGHT	THRU	LEFT	U-TN	TOTAL	RIGHT	THRU	LEFT	U-TN	TOTAL	RIGHT	THRU	LEFT	U-TN	TOTAL	RIGHT	THRU	LEFT	U-TN	TOTAL	
AM																					
9:00 - 9:15	0	0	0	0	0	0	0	0	0	0	0	1	0	0	1	0	0	0	0	0	1
9:15 - 9:30	0	0	1	0	1	0	0	0	0	0	1	1	0	0	2	0	1	0	0	1	4
9:30 - 9:45	0	0	0	0	0	0	0	0	0	0	0	1	0	0	1	0	0	0	0	0	1
9:45 - 10:00	0	0	0	0	0	0	0	0	0	0	0	0	0	0	0	0	0	0	0	0	0
10:00 - 10:15	0	0	0	0	0	0	0	0	0	0	0	0	0	0	0	0	1	0	0	1	1
10:15 - 10:30	0	0	0	0	0	0	0	0	0	0	0	0	0	0	0	0	0	0	0	0	0
10:30 - 10:45	1	0	0	0	1	0	0	0	0	0	0	0	0	0	0	0	0	0	0	0	1
10:45 - 11:00	0	0	0	0	0	0	0	0	0	0	0	0	0	0	0	0	1	1	0	2	2
11:00 - 11:15	0	0	0	0	0	0	0	0	0	0	0	1	0	0	1	0	0	0	0	0	1
11:15 - 11:30	0	0	0	0	0	0	0	0	0	0	0	0	0	0	0	0	1	0	0	1	1
11:30 - 11:45	0	0	0	0	0	0	0	0	0	0	0	3	0	0	3	0	1	0	0	1	4
11:45 - 12:00	0	0	0	0	0	0	0	0	0	0	0	0	0	0	0	0	3	0	0	3	3
12:00 - 12:15	0	0	0	0	0	0	0	0	0	0	0	1	0	0	1	0	1	0	0	1	2
12:15 - 12:30	0	0	0	0	0	0	0	0	0	0	0	0	0	0	0	0	0	0	0	0	0
12:30 - 12:45	0	0	0	0	0	0	0	0	0	0	0	2	0	0	2	0	0	0	0	0	2
12:45 - 1:00	0	0	0	0	0	0	0	0	0	0	0	0	0	0	0	0	1	0	0	1	1
1:00 - 1:15	0	0	0	0	0	0	0	0	0	0	0	0	0	0	0	0	1	0	0	1	1
1:15 - 1:30	1	0	0	0	1	0	0	0	0	0	0	0	0	0	0	0	0	0	0	0	1
1:30 - 1:45	0	0	0	0	0	0	0	0	0	0	0	0	0	0	0	0	1	0	0	1	1
1:45 - 2:00	1	0	0	0	1	0	0	0	0	0	0	0	0	0	0	0	0	0	0	0	1
2:00 - 2:15	0	0	0	0	0	0	0	0	0	0	0	0	0	0	0	0	0	0	0	0	0
2:15 - 2:30	0	0	0	0	0	0	0	0	0	0	0	0	0	0	0	0	0	0	0	0	0
2:30 - 2:45	0	0	0	0	0	0	0	0	0	0	0	0	0	0	0	0	0	0	0	0	0
2:45 - 3:00	0	0	0	0	0	0	0	0	0	0	0	0	0	0	0	0	0	0	0	0	0
6 Hr Totals	3	0	1	0	4	0	0	0	0	0	1	10	0	0	11	0	12	1	0	13	28
1 Hr Totals																					
9:00 - 10:00	0	0	1	0	1	0	0	0	0	0	1	3	0	0	4	0	1	0	0	1	6
9:15 - 10:15	0	0	1	0	1	0	0	0	0	0	1	2	0	0	3	0	2	0	0	2	6
9:30 - 10:30	0	0	0	0	0	0	0	0	0	0	0	1	0	0	1	0	1	0	0	1	2
9:45 - 10:45	1	0	0	0	1	0	0	0	0	0	0	0	0	0	0	0	1	0	0	1	2
10:00 - 11:00	1	0	0	0	1	0	0	0	0	0	0	0	0	0	0	0	2	1	0	3	4
10:15 - 11:15	1	0	0	0	1	0	0	0	0	0	0	1	0	0	1	0	1	1	0	2	4
10:30 - 11:30	1	0	0	0	1	0	0	0	0	0	0	1	0	0	1	0	2	1	0	3	5
10:45 - 11:45	0	0	0	0	0	0	0	0	0	0	0	4	0	0	4	0	3	1	0	4	8
11:00 - 12:00	0	0	0	0	0	0	0	0	0	0	0	4	0	0	4	0	5	0	0	5	9
11:15 - 12:15	0	0	0	0	0	0	0	0	0	0	0	4	0	0	4	0	6	0	0	6	10
11:30 - 12:30	0	0	0	0	0	0	0	0	0	0	0	4	0	0	4	0	5	0	0	5	9
11:45 - 12:45	0	0	0	0	0	0	0	0	0	0	0	3	0	0	3	0	4	0	0	4	7
12:00 - 1:00	0	0	0	0	0	0	0	0	0	0	0	3	0	0	3	0	2	0	0	2	5
12:15 - 1:15	0	0	0	0	0	0	0	0	0	0	0	2	0	0	2	0	2	0	0	2	4
12:30 - 1:30	1	0	0	0	1	0	0	0	0	0	0	2	0	0	2	0	2	0	0	2	5
12:45 - 1:45	1	0	0	0	1	0	0	0	0	0	0	0	0	0	0	0	3	0	0	3	4
1:00 - 2:00	2	0	0	0	2	0	0	0	0	0	0	0	0	0	0	0	2	0	0	2	4
1:15 - 2:15	2	0	0	0	2	0	0	0	0	0	0	0	0	0	0	0	1	0	0	1	3
1:30 - 2:30	1	0	0	0	1	0	0	0	0	0	0	0	0	0	0	0	1	0	0	1	2
1:45 - 2:45	1	0	0	0	1	0	0	0	0	0	0	0	0	0	0	0	0	0	0	0	1
2:00 - 3:00	0	0	0	0	0	0	0	0	0	0	0	0	0	0	0	0	0	0	0	0	0
PEAK HOUR																					
10:30 - 11:30	1	0	0	0	1	0	0	0	0	0	0	1	0	0	1	0	2	1	0	3	5

HEAVY TRUCKS TURNING MOVEMENT COUNT - SUMMARY

Counted by: VCU

Intersection of: VA 179 | Date: September 02, 2023 | Saturday

and: VA 126 | Weather: Sunny/Warm

Location: Accomack County, Virginia | Entered by: SN | Star Rating: 4

TIME	TRAFFIC FROM NORTH on: VA 126					TRAFFIC FROM SOUTH on: Private Driveway					TRAFFIC FROM EAST on: VA 179					TRAFFIC FROM WEST on: VA 179					TOTAL N + S + E + W
	RIGHT	THRU	LEFT	U-TN	TOTAL	RIGHT	THRU	LEFT	U-TN	TOTAL	RIGHT	THRU	LEFT	U-TN	TOTAL	RIGHT	THRU	LEFT	U-TN	TOTAL	
AM																					
9:00 - 9:15	0	0	0	0	0	0	0	0	0	0	0	0	0	0	0	0	0	0	0	0	0
9:15 - 9:30	0	0	0	0	0	0	0	0	0	0	0	0	0	0	0	0	0	0	0	0	0
9:30 - 9:45	0	0	0	0	0	0	0	0	0	0	0	0	0	0	0	0	0	0	0	0	0
9:45 - 10:00	0	0	0	0	0	0	0	0	0	0	0	0	0	0	0	0	0	0	0	0	0
10:00 - 10:15	0	0	0	0	0	0	0	0	0	0	0	0	0	0	0	0	0	0	0	0	0
10:15 - 10:30	0	0	0	0	0	0	0	0	0	0	0	0	0	0	0	0	0	0	0	0	0
10:30 - 10:45	0	0	0	0	0	0	0	0	0	0	0	0	0	0	0	0	0	0	0	0	0
10:45 - 11:00	0	0	0	0	0	0	0	0	0	0	0	0	0	0	0	0	0	0	0	0	0
11:00 - 11:15	0	0	0	0	0	0	0	0	0	0	0	0	0	0	0	0	0	0	0	0	0
11:15 - 11:30	0	0	0	0	0	0	0	0	0	0	0	0	0	0	0	0	0	0	0	0	0
11:30 - 11:45	0	0	0	0	0	0	0	0	0	0	0	0	0	0	0	0	0	1	0	1	1
11:45 - 12:00	0	0	0	0	0	0	0	0	0	0	0	0	0	0	0	0	0	0	0	0	0
12:00 - 12:15	0	0	0	0	0	0	0	0	0	0	0	0	0	0	0	0	0	0	0	0	0
12:15 - 12:30	0	0	0	0	0	0	0	0	0	0	0	0	0	0	0	0	0	0	0	0	0
12:30 - 12:45	0	0	0	0	0	0	0	0	0	0	0	0	0	0	0	0	0	0	0	0	0
12:45 - 1:00	0	0	0	0	0	0	0	0	0	0	0	0	0	0	0	0	0	0	0	0	0
1:00 - 1:15	0	0	0	0	0	0	0	0	0	0	0	0	0	0	0	0	0	0	0	0	0
1:15 - 1:30	0	0	0	0	0	0	0	0	0	0	0	0	0	0	0	0	0	0	0	0	0
1:30 - 1:45	0	0	0	0	0	0	0	0	0	0	0	0	0	0	0	0	0	0	0	0	0
1:45 - 2:00	0	0	0	0	0	0	0	0	0	0	0	0	0	0	0	0	0	0	0	0	0
2:00 - 2:15	0	0	0	0	0	0	0	0	0	0	0	0	0	0	0	0	0	0	0	0	0
2:15 - 2:30	0	0	0	0	0	0	0	0	0	0	0	0	0	0	0	0	0	0	0	0	0
2:30 - 2:45	0	0	0	0	0	0	0	0	0	0	0	0	0	0	0	0	0	0	0	0	0
2:45 - 3:00	0	0	0	0	0	0	0	0	0	0	0	0	0	0	0	0	0	0	0	0	0
6 Hr Totals	0	0	0	0	0	0	0	0	0	0	0	0	0	0	0	0	0	1	0	1	1
1 Hr Totals																					
9:00 - 10:00	0	0	0	0	0	0	0	0	0	0	0	0	0	0	0	0	0	0	0	0	0
9:15 - 10:15	0	0	0	0	0	0	0	0	0	0	0	0	0	0	0	0	0	0	0	0	0
9:30 - 10:30	0	0	0	0	0	0	0	0	0	0	0	0	0	0	0	0	0	0	0	0	0
9:45 - 10:45	0	0	0	0	0	0	0	0	0	0	0	0	0	0	0	0	0	0	0	0	0
10:00 - 11:00	0	0	0	0	0	0	0	0	0	0	0	0	0	0	0	0	0	0	0	0	0
10:15 - 11:15	0	0	0	0	0	0	0	0	0	0	0	0	0	0	0	0	0	0	0	0	0
10:30 - 11:30	0	0	0	0	0	0	0	0	0	0	0	0	0	0	0	0	0	0	0	0	0
10:45 - 11:45	0	0	0	0	0	0	0	0	0	0	0	0	0	0	0	0	0	1	0	1	1
11:00 - 12:00	0	0	0	0	0	0	0	0	0	0	0	0	0	0	0	0	0	1	0	1	1
11:15 - 12:15	0	0	0	0	0	0	0	0	0	0	0	0	0	0	0	0	0	1	0	1	1
11:30 - 12:30	0	0	0	0	0	0	0	0	0	0	0	0	0	0	0	0	0	1	0	1	1
11:45 - 12:45	0	0	0	0	0	0	0	0	0	0	0	0	0	0	0	0	0	0	0	0	0
12:00 - 1:00	0	0	0	0	0	0	0	0	0	0	0	0	0	0	0	0	0	0	0	0	0
12:15 - 1:15	0	0	0	0	0	0	0	0	0	0	0	0	0	0	0	0	0	0	0	0	0
12:30 - 1:30	0	0	0	0	0	0	0	0	0	0	0	0	0	0	0	0	0	0	0	0	0
12:45 - 1:45	0	0	0	0	0	0	0	0	0	0	0	0	0	0	0	0	0	0	0	0	0
1:00 - 2:00	0	0	0	0	0	0	0	0	0	0	0	0	0	0	0	0	0	0	0	0	0
1:15 - 2:15	0	0	0	0	0	0	0	0	0	0	0	0	0	0	0	0	0	0	0	0	0
1:30 - 2:30	0	0	0	0	0	0	0	0	0	0	0	0	0	0	0	0	0	0	0	0	0
1:45 - 2:45	0	0	0	0	0	0	0	0	0	0	0	0	0	0	0	0	0	0	0	0	0
2:00 - 3:00	0	0	0	0	0	0	0	0	0	0	0	0	0	0	0	0	0	0	0	0	0
PEAK HOUR																					
10:30 - 11:30	0	0	0	0	0	0	0	0	0	0	0	0	0	0	0	0	0	0	0	0	0

BICYCLES TURNING MOVEMENT COUNT - SUMMARY

Counted by: VCU

Intersection of: VA 179 | Date: September 02, 2023 | Saturday

and: VA 126 | Weather: Sunny/Warm

Location: Accomack County, Virginia | Entered by: SN | Star Rating: 4

TIME	TRAFFIC FROM NORTH on: VA 126					TRAFFIC FROM SOUTH on: Private Driveway					TRAFFIC FROM EAST on: VA 179					TRAFFIC FROM WEST on: VA 179					TOTAL N + S + E + W
	RIGHT	THRU	LEFT	U-TN	TOTAL	RIGHT	THRU	LEFT	U-TN	TOTAL	RIGHT	THRU	LEFT	U-TN	TOTAL	RIGHT	THRU	LEFT	U-TN	TOTAL	
AM																					
9:00 - 9:15	0	0	0	0	0	0	0	0	0	0	0	0	0	0	0	0	0	0	0	0	0
9:15 - 9:30	0	0	0	0	0	0	0	0	0	0	0	0	0	0	0	0	0	0	0	0	0
9:30 - 9:45	0	0	0	0	0	0	0	0	0	0	0	0	0	0	0	0	0	0	0	0	0
9:45 - 10:00	0	0	0	0	0	0	0	0	0	0	0	0	0	0	0	0	0	0	0	0	0
10:00 - 10:15	0	0	0	0	0	0	0	0	0	0	0	0	0	0	0	0	1	0	0	1	1
10:15 - 10:30	0	0	0	0	0	0	0	0	0	0	0	0	0	0	0	0	0	0	0	0	0
10:30 - 10:45	0	0	0	0	0	0	0	0	0	0	0	0	0	0	0	0	0	0	0	0	0
10:45 - 11:00	0	0	0	0	0	0	0	0	0	0	0	1	0	0	1	0	1	0	0	1	2
11:00 - 11:15	0	0	0	0	0	0	0	0	0	0	0	0	0	0	0	0	0	0	0	0	0
11:15 - 11:30	0	0	0	0	0	0	0	0	0	0	0	0	0	0	0	0	1	0	0	1	1
11:30 - 11:45	0	0	0	0	0	0	0	0	0	0	0	0	0	0	0	0	0	2	0	2	2
11:45 - 12:00	0	0	0	0	0	0	0	0	0	0	0	0	0	0	0	0	0	0	0	0	0
12:00 - 12:15	0	0	0	0	0	0	0	0	0	0	0	0	0	0	0	0	0	0	0	0	0
12:15 - 12:30	0	0	0	0	0	0	0	0	0	0	0	0	0	0	0	0	0	0	0	0	0
12:30 - 12:45	0	0	0	0	0	0	0	0	0	0	0	2	0	0	2	0	0	0	0	0	2
12:45 - 1:00	0	0	0	0	0	0	0	0	0	0	0	0	0	0	0	0	0	0	0	0	0
1:00 - 1:15	0	0	0	0	0	0	0	0	0	0	0	0	0	0	0	0	0	0	0	0	0
1:15 - 1:30	0	0	0	0	0	0	0	0	0	0	0	0	0	0	0	0	0	0	0	0	0
1:30 - 1:45	0	0	0	0	0	0	0	0	0	0	0	0	0	0	0	0	0	0	0	0	0
1:45 - 2:00	0	0	0	0	0	0	0	0	0	0	0	0	0	0	0	0	0	0	0	0	0
2:00 - 2:15	0	0	0	0	0	0	0	0	0	0	0	0	0	0	0	0	0	0	0	0	0
2:15 - 2:30	0	0	0	0	0	0	0	0	0	0	0	0	0	0	0	0	0	0	0	0	0
2:30 - 2:45	0	0	0	0	0	0	0	0	0	0	0	0	0	0	0	0	0	0	0	0	0
2:45 - 3:00	0	0	0	0	0	0	0	0	0	0	0	0	0	0	0	0	0	0	0	0	0
6 Hr Totals	0	0	0	0	0	0	0	0	0	0	0	3	0	0	3	0	3	2	0	5	8
1 Hr Totals																					
9:00 - 10:00	0	0	0	0	0	0	0	0	0	0	0	0	0	0	0	0	0	0	0	0	0
9:15 - 10:15	0	0	0	0	0	0	0	0	0	0	0	0	0	0	0	0	1	0	0	1	1
9:30 - 10:30	0	0	0	0	0	0	0	0	0	0	0	0	0	0	0	0	1	0	0	1	1
9:45 - 10:45	0	0	0	0	0	0	0	0	0	0	0	0	0	0	0	0	1	0	0	1	1
10:00 - 11:00	0	0	0	0	0	0	0	0	0	0	0	1	0	0	1	0	2	0	0	2	3
10:15 - 11:15	0	0	0	0	0	0	0	0	0	0	0	1	0	0	1	0	1	0	0	1	2
10:30 - 11:30	0	0	0	0	0	0	0	0	0	0	0	1	0	0	1	0	2	0	0	2	3
10:45 - 11:45	0	0	0	0	0	0	0	0	0	0	0	1	0	0	1	0	2	2	0	4	5
11:00 - 12:00	0	0	0	0	0	0	0	0	0	0	0	0	0	0	0	0	1	2	0	3	3
11:15 - 12:15	0	0	0	0	0	0	0	0	0	0	0	0	0	0	0	0	1	2	0	3	3
11:30 - 12:30	0	0	0	0	0	0	0	0	0	0	0	0	0	0	0	0	0	2	0	2	2
11:45 - 12:45	0	0	0	0	0	0	0	0	0	0	0	2	0	0	2	0	0	0	0	0	2
12:00 - 1:00	0	0	0	0	0	0	0	0	0	0	0	2	0	0	2	0	0	0	0	0	2
12:15 - 1:15	0	0	0	0	0	0	0	0	0	0	0	2	0	0	2	0	0	0	0	0	2
12:30 - 1:30	0	0	0	0	0	0	0	0	0	0	0	2	0	0	2	0	0	0	0	0	2
12:45 - 1:45	0	0	0	0	0	0	0	0	0	0	0	0	0	0	0	0	0	0	0	0	0
1:00 - 2:00	0	0	0	0	0	0	0	0	0	0	0	0	0	0	0	0	0	0	0	0	0
1:15 - 2:15	0	0	0	0	0	0	0	0	0	0	0	0	0	0	0	0	0	0	0	0	0
1:30 - 2:30	0	0	0	0	0	0	0	0	0	0	0	0	0	0	0	0	0	0	0	0	0
1:45 - 2:45	0	0	0	0	0	0	0	0	0	0	0	0	0	0	0	0	0	0	0	0	0
2:00 - 3:00	0	0	0	0	0	0	0	0	0	0	0	0	0	0	0	0	0	0	0	0	0
PEAK HOUR																					
10:30 - 11:30	0	0	0	0	0	0	0	0	0	0	0	1	0	0	1	0	2	0	0	2	3

PEDESTRIAN AND BICYCLE OBSERVATIONS - SUMMARY

Counted by: VCU

Intersection of: VA 179 | Date: September 02, 2023 | Saturday

and: VA 126 | Weather: Sunny/Warm

Location: Accomack County, Virginia | Entered by: SN | Star Rating: 4

TIME	NORTH LEG VA 126		SOUTH LEG Private Driveway	
	Pedestrians	Bicycles	Pedestrians	Bicycles
AM				
9:00 - 9:15	0	0	0	0
9:15 - 9:30	0	0	0	0
9:30 - 9:45	0	0	0	0
9:45 - 10:00	0	0	0	0
10:00 - 10:15	0	0	0	0
10:15 - 10:30	0	0	0	0
10:30 - 10:45	0	0	0	0
10:45 - 11:00	0	0	0	0
11:00 - 11:15	0	0	0	0
11:15 - 11:30	0	0	0	0
11:30 - 11:45	0	0	0	0
11:45 - 12:00	0	0	0	0
12:00 - 12:15	0	0	0	0
12:15 - 12:30	0	0	0	0
12:30 - 12:45	0	0	0	0
12:45 - 1:00	0	0	0	0
1:00 - 1:15	0	0	0	0
1:15 - 1:30	0	0	0	0
1:30 - 1:45	0	0	0	0
1:45 - 2:00	0	0	0	0
2:00 - 2:15	0	0	0	0
2:15 - 2:30	0	0	0	0
2:30 - 2:45	0	0	0	0
2:45 - 3:00	0	0	0	0
TOTALS	0	0	0	0


	EAST LEG VA 179		WEST LEG VA 179	
	Pedestrians	Bicycles	Pedestrians	Bicycles
AM				
9:00 - 9:15	0	0	0	0
9:15 - 9:30	0	0	0	0
9:30 - 9:45	0	0	0	0
9:45 - 10:00	0	0	0	0
10:00 - 10:15	0	0	0	0
10:15 - 10:30	0	0	0	0
10:30 - 10:45	0	0	0	0
10:45 - 11:00	0	0	0	0
11:00 - 11:15	0	0	0	0
11:15 - 11:30	0	0	0	0
11:30 - 11:45	0	0	0	0
11:45 - 12:00	0	0	0	0
12:00 - 12:15	0	0	0	0
12:15 - 12:30	0	0	0	0
12:30 - 12:45	0	0	0	0
12:45 - 1:00	0	0	0	0
1:00 - 1:15	0	0	0	0
1:15 - 1:30	0	0	0	0
1:30 - 1:45	0	0	1	0
1:45 - 2:00	0	0	0	0
2:00 - 2:15	0	0	0	0
2:15 - 2:30	0	0	0	0
2:30 - 2:45	0	0	0	0
2:45 - 3:00	0	0	0	0
TOTALS	0	0	1	0

APPENDIX B

CLV Worksheets

CRITICAL LANE VOLUME (CLV) METHODOLOGY

E/W Road: Auto Zone Access/Shopping Center Access **Date of Count:** 8/31/2023
N/S Road: US 13 **Day of Week:** Thursday
Conditions: 2023 Existing Traffic **Analyst:** Ming-Yu Chien

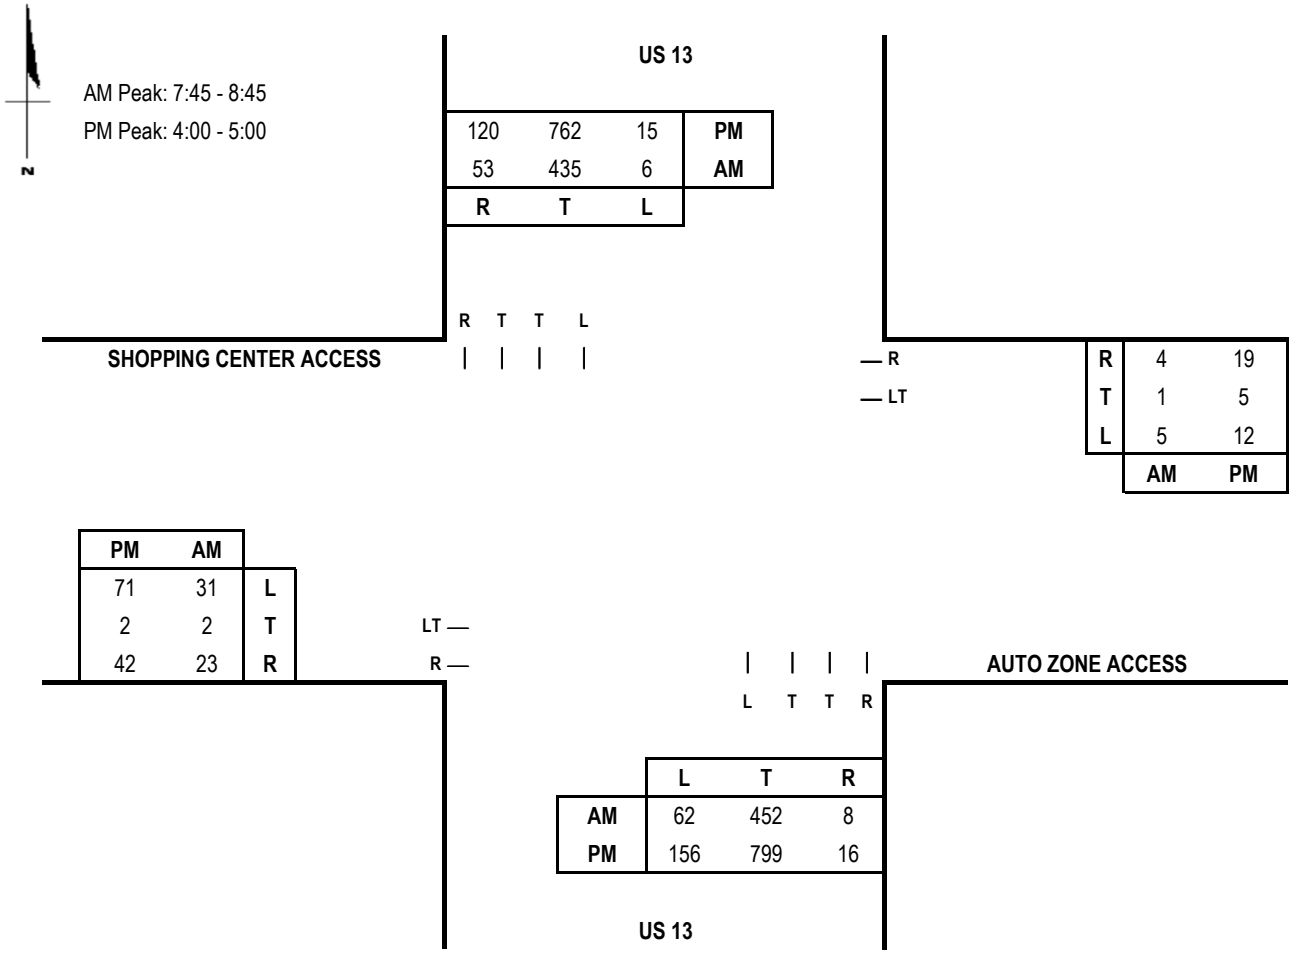

Capacity Analysis - East/West Split

Morning Peak Hour

Dir	Thru Volumes VOL	x LUF	= Total	+ Opposing Lefts VOL	x LUF	= Total	AM CLV
EB	33	1.00	33				33
WB	6	1.00	6				6
NB	452	0.55	249	6	1.00	6	301
SB	435	0.55	239	62	1.00	62	
						CLV TOTAL=	340
						Level of Service (LOS)=	A


Evening Peak Hour

Dir	Thru Volumes VOL	x LUF	= Total	+ Opposing Lefts VOL	x LUF	= Total	PM CLV
EB	73	1.00	73				73
WB	17	1.00	17				17
NB	799	0.55	439	15	1.00	15	575
SB	762	0.55	419	156	1.00	156	
						CLV TOTAL=	665
						Level of Service (LOS)=	A

Scenario ID - EXIST3 AM V/C =0.21 PM V/C =0.42

CRITICAL LANE VOLUME (CLV) METHODOLOGY

E/W Road: Auto Zone Access/Shopping Center Access **Date of Count:** 9/2/2023
N/S Road: US 13 **Day of Week:** Saturday
Conditions: 2023 Existing Traffic **Analyst:** Ming-Yu Chien

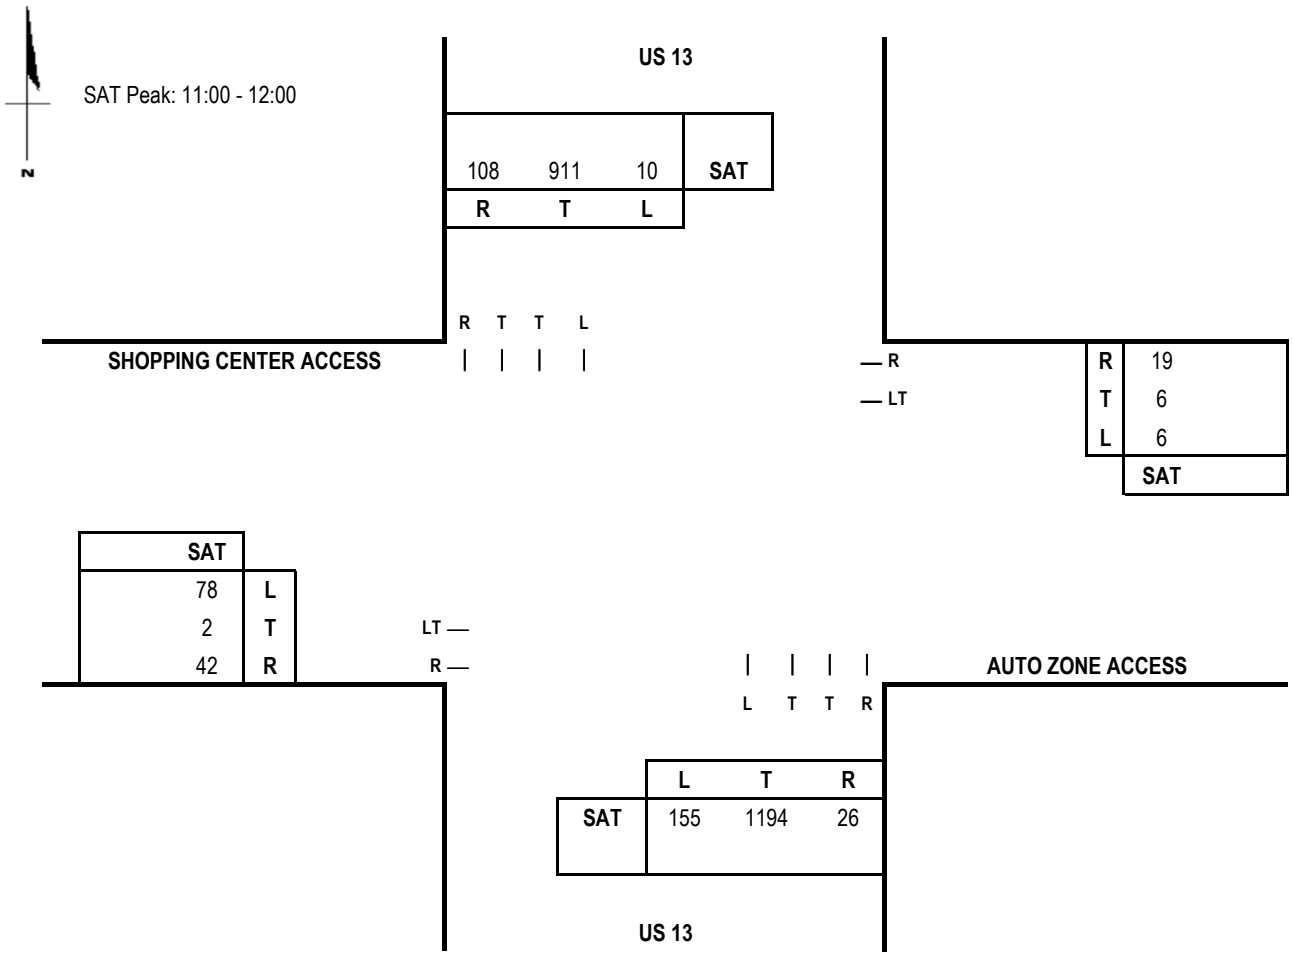

Capacity Analysis - East/West Split

Sat. Midday Peak Hour							
	Thru Volumes			+ Opposing Lefts			SAT
Dir	VOL	x LUF	= Total	VOL	x LUF	= Total	CLV
EB	80	1.00	80				80
WB	12	1.00	12				12
NB	1194	0.55	657	10	1.00	10	667
SB	911	0.55	501	155	1.00	155	
						CLV TOTAL=	759
						Level of Service (LOS)=	A


Scenario ID - EXIST3 SAT V/C =0.47

CRITICAL LANE VOLUME (CLV) METHODOLOGY

E/W Road: Va 179
N/S Road: US 13
Conditions: 2023 Existing Traffic

Date of Count: 8/31/2023
Day of Week: Thursday
Analyst: Ming-Yu Chien

AM Peak: 7:30 - 8:30
PM Peak: 4:00 - 5:00

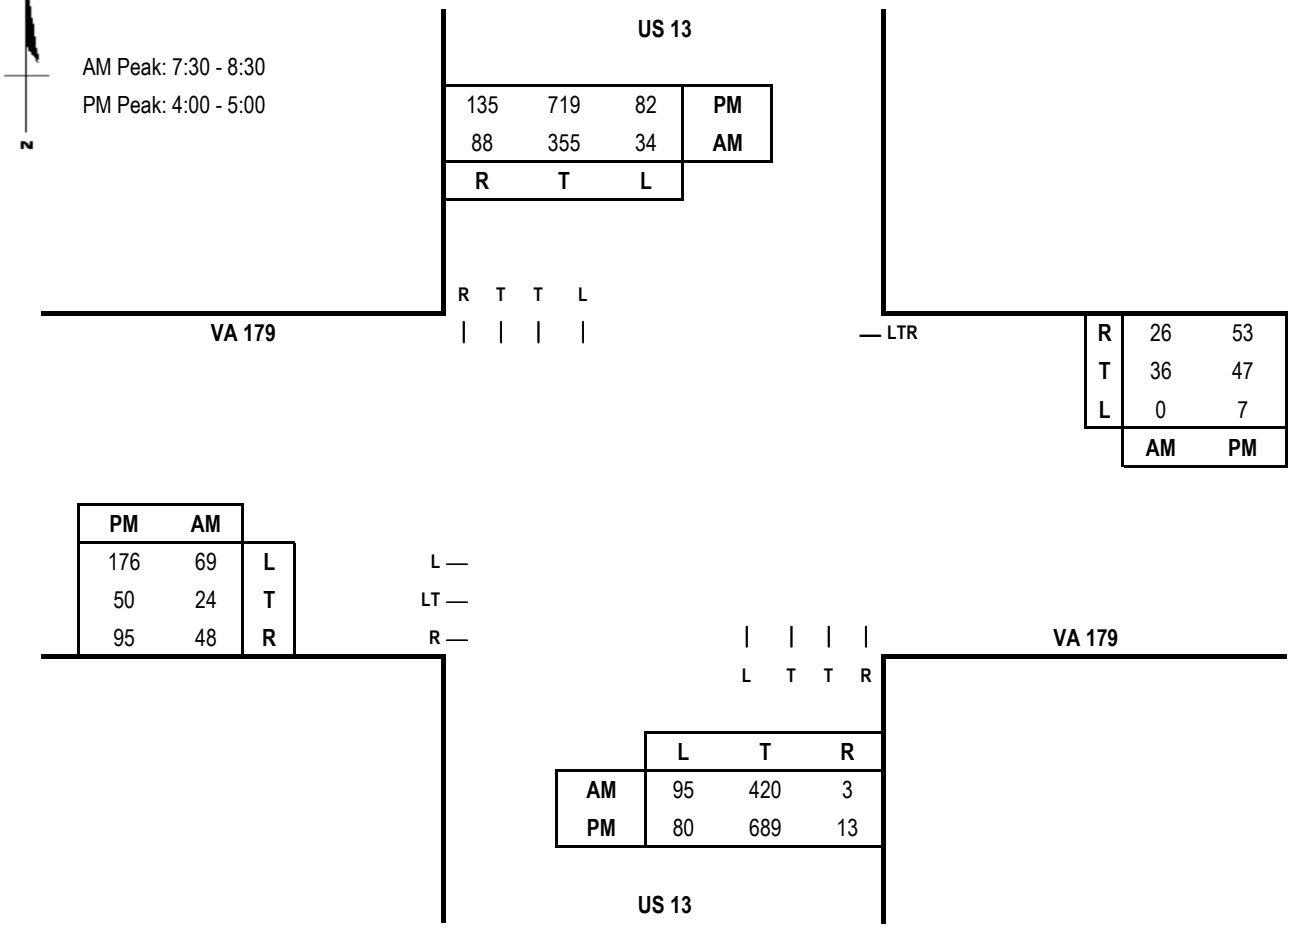

Capacity Analysis - East/West Split

Morning Peak Hour

Dir	Thru Volumes VOL	x LUF	= Total	+ Opposing Lefts VOL	x LUF	= Total	AM CLV
EB	93	0.60	56				56
WB	62	1.00	62				62
NB	420	0.55	231	34	1.00	34	290
SB	355	0.55	195	95	1.00	95	
						CLV TOTAL=	408
						Level of Service (LOS)=	A

Evening Peak Hour


Dir	Thru Volumes VOL	x LUF	= Total	+ Opposing Lefts VOL	x LUF	= Total	PM CLV
EB	226	0.60	136				136
WB	107	1.00	107				107
NB	689	0.55	379	82	1.00	82	475
SB	719	0.55	395	80	1.00	80	
						CLV TOTAL=	718
						Level of Service (LOS)=	A

Scenario ID - EXIST4
AM V/C =0.26
PM V/C =0.45

CRITICAL LANE VOLUME (CLV) METHODOLOGY

E/W Road: Va 179
N/S Road: US 13
Conditions: 2023 Existing Traffic

Date of Count: 9/2/2023
Day of Week: Saturday
Analyst: Ming-Yu Chien

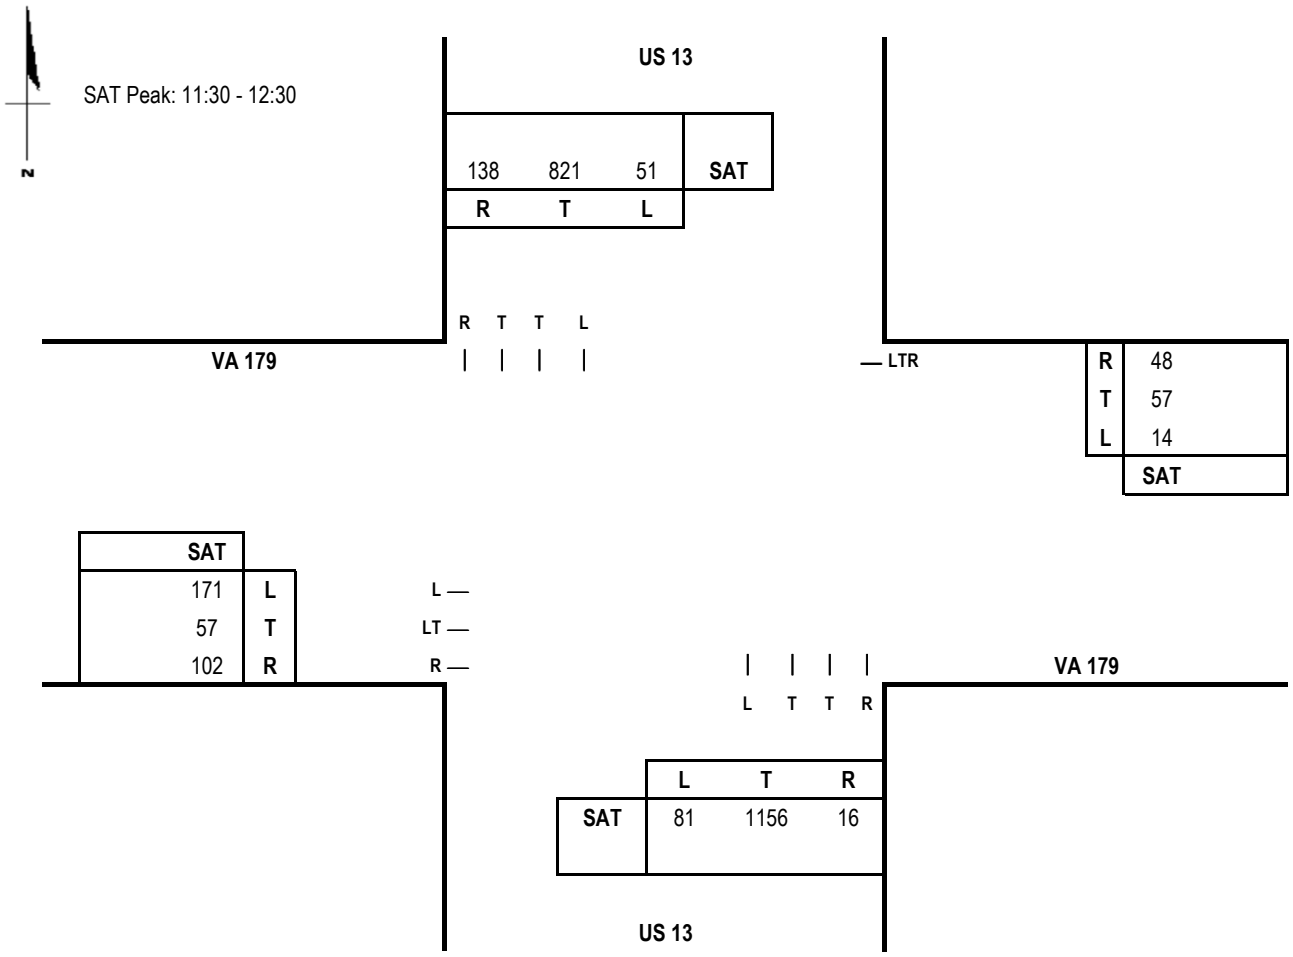


Capacity Analysis - East/West Split

Sat. Midday Peak Hour							
	Thru Volumes			+ Opposing Lefts			SAT
Dir	VOL	x LUF	= Total	VOL	x LUF	= Total	CLV
EB	228	0.60	137				137
WB	119	1.00	119				119
NB	1156	0.55	636	51	1.00	51	687
SB	821	0.55	452	81	1.00	81	
						CLV TOTAL=	943
						Level of Service (LOS)=	A

Scenario ID - EXIST4

SAT V/C =0.59

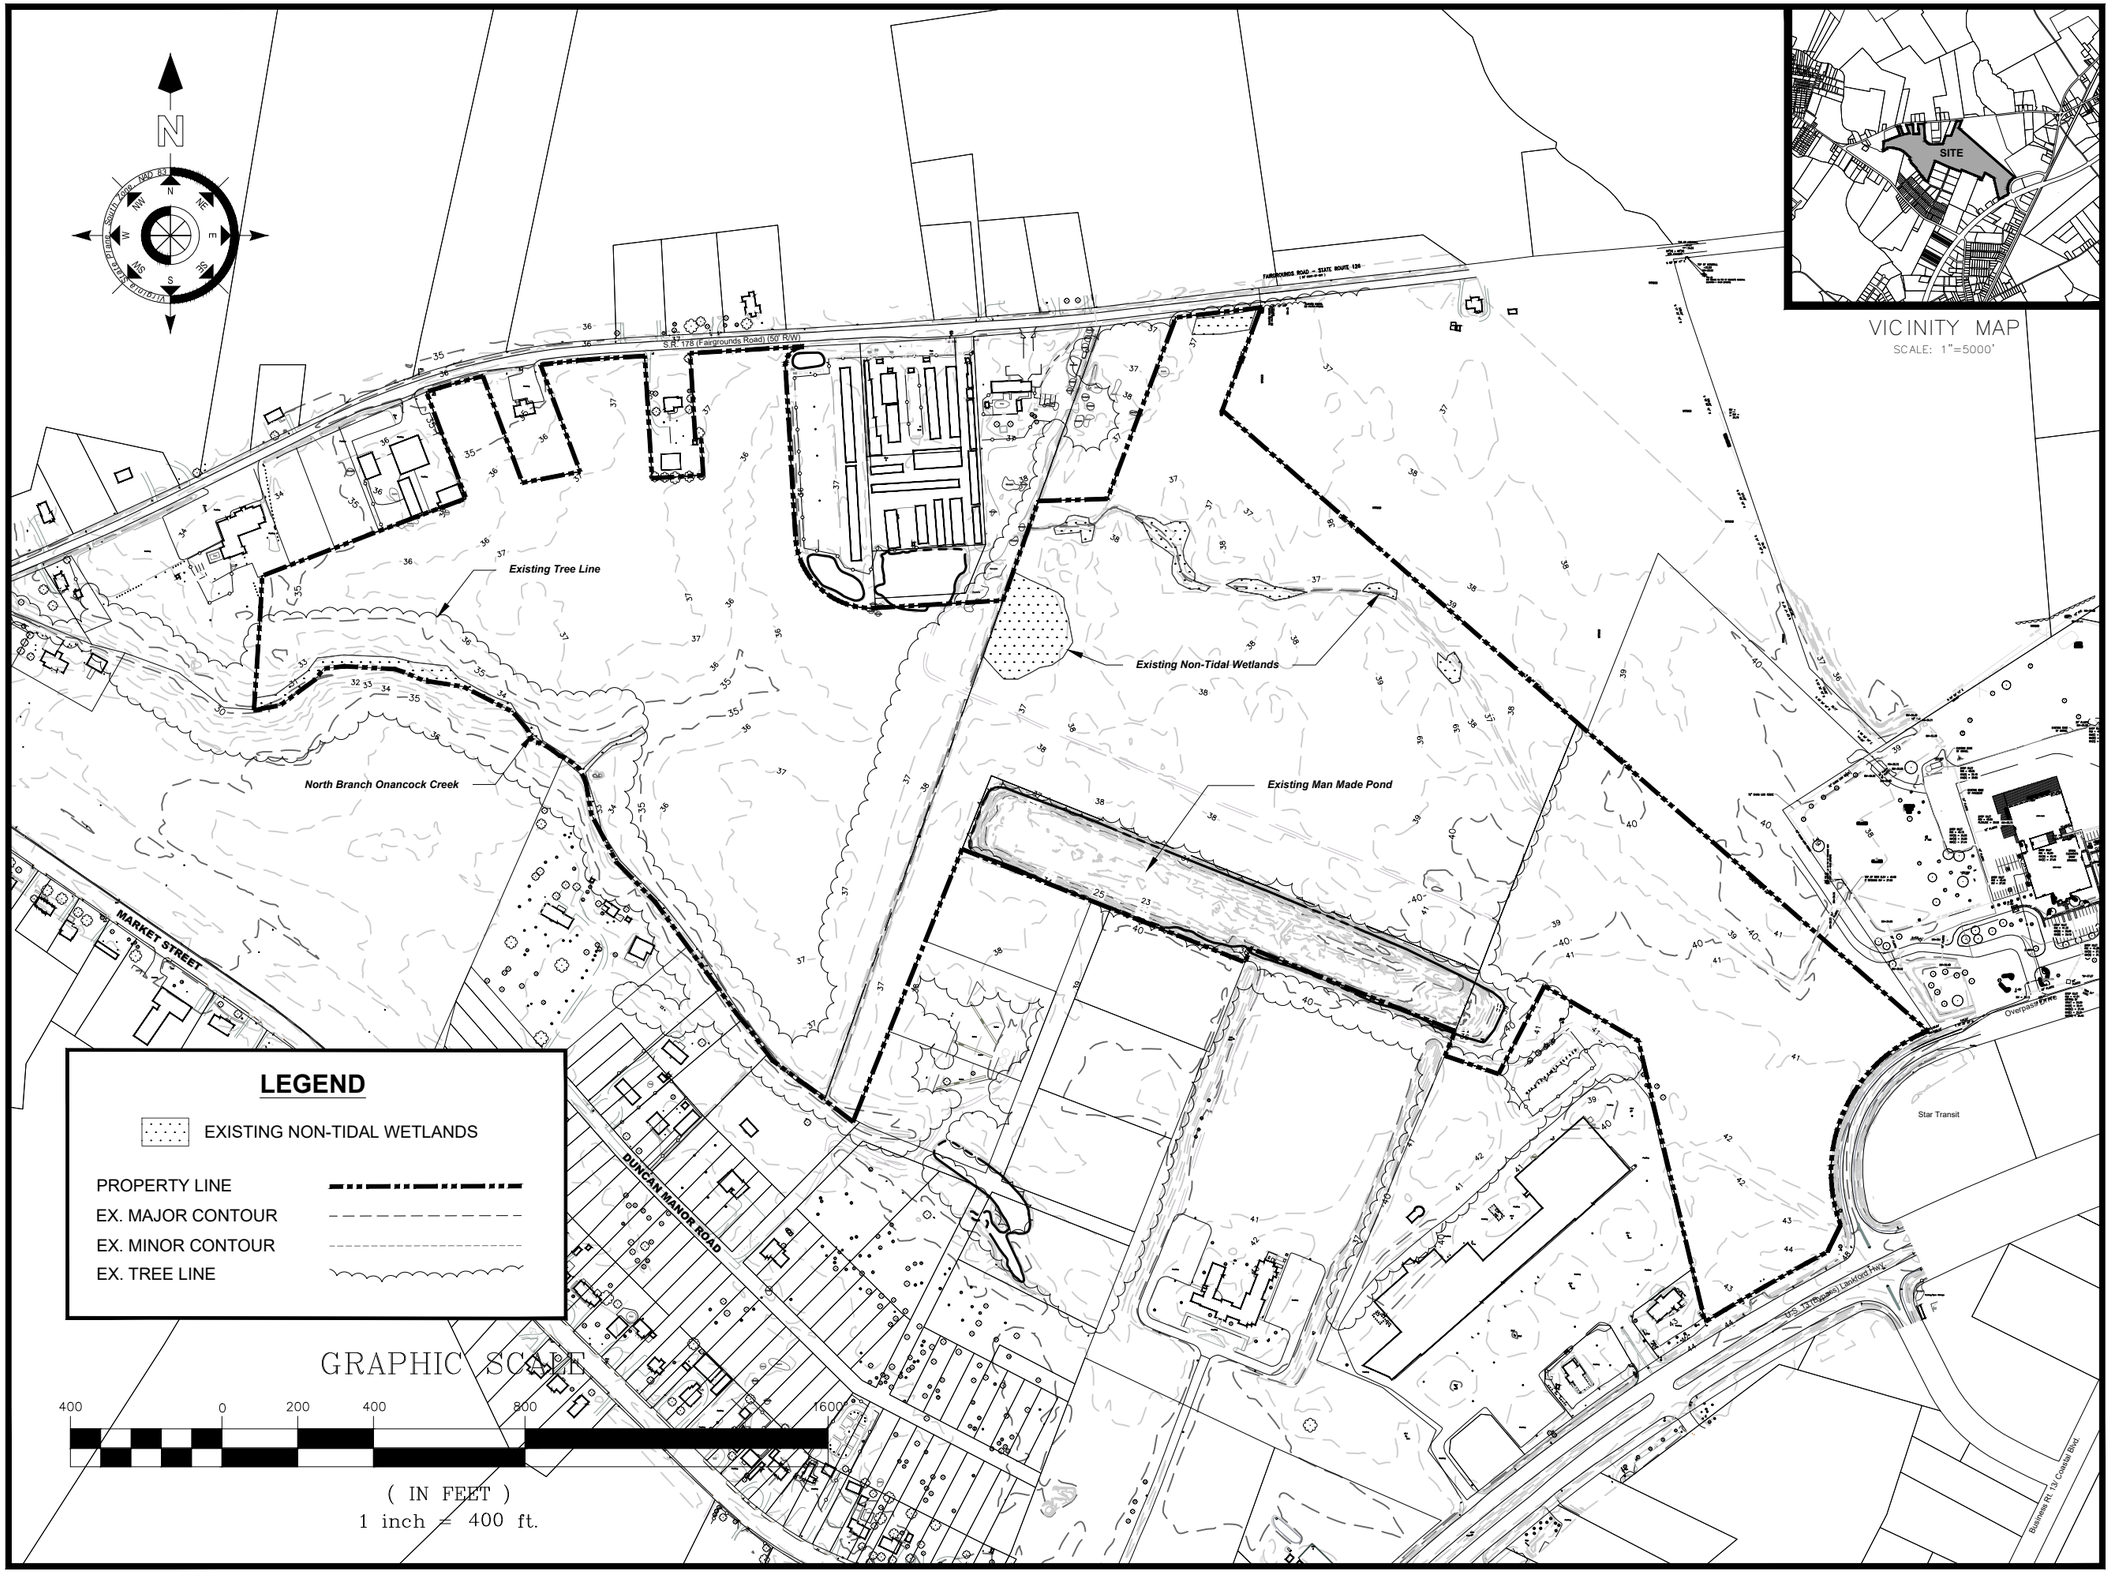

PLANS ISSUED FOR:
Review

REVISIONS:

No.	Revision/Issue:	Date

Coastal Square & Residences

ONLEY, VIRGINIA
ACCOMACK COUNTY

Civil Engineers
Land Planners
Landscape Architects
Surveyors

Atlantic Group
& Associates, Inc.

10044 Old Ocean City Boulevard
Berlin, Maryland 21811
Ph: (410) 629-1160
Fax: (410) 629-1710
www.the-atlanticgrp.com

EXISTING CONDITIONS EXHIBIT

PROJECT:	23-108	DATE:	11/06/23
DRAWN BY:	MH	SCALE:	Noted

SHEET:
EX-001

PLANS ISSUED FOR:
Review

REVISIONS:

No.	Revision/Issue:	Date

Coastal Square & Residences

ONLEY, VIRGINIA
ACCOMACK COUNTY



VICINITY MAP
SCALE: 1"=5000'

S.R. 178 (Fairgrounds Road) (50' R/W)

Δ=4° 42' 46"
R=1884.86'
L=155.04'
N74°25'45"E
C=154.99'

Δ=4° 59' 52"
R=1884.86'
L=164.41'
N83°59'51"E
C=164.36'

N 86° 29' 47" E
111.63'

N 86° 34' 08" E
299.09'

Δ=89° 57' 57"
R=50.00'
L=78.51'
S41°39'27"W
C=70.69'

N 83° 16' 06" E
226.54'

S 20° 38' 59" W
290.00'

S 48° 39' 01" E
1,248.84'

N 20° 41' 51" E
311.68'

N 88° 12' 28" E
182.22'

N 19° 34' 51" E
218.41'

N 86° 38' 26" E
337.39'

Δ=90° 00' 01"
R=200.00'
L=314.16'
S48°19'31"E
C=282.84'

S 3° 19' 30" E
449.91'

N 3° 24' 28" W
228.15'

S 86° 35' 32" W
15.32'

N 3° 24' 28" W
97.11'

N 86° 35' 32" E
135.32'

S 3° 24' 28" E
323.26'

N 20° 11' 02" W
300.00'

S 20° 11' 02" E
300.00'

N 20° 18' 49" W
300.00'

N 79° 08' 31" E
155.00'

N 69° 41' 10" E
154.96'

N 69° 02' 29" E
420.16'

N 2° 41' 41" E
82.10'

N 3° 44' 27" E
272.42'

ONANCOCK CREEK

REMAINING LANDS OF:
COASTAL SQUARE & RESIDENCE, LLC
TAX MAP: 93-A-90
±39.35 ACRES

REMAINING LANDS OF:
COASTAL SQUARE & RESIDENCES, LLC
TAX MAP: 85-A-51
TRACT 4 REMAINING:
±35.90 ACRES

REMAINING
LANDS OF: COASTAL
SQUARE & RESIDENCES, LLC
TAX MAP: 93-A-89
±6.13 ACRES

REMAINING LANDS OF:
COASTAL SQUARE &
RESIDENCES, LLC
TAX MAP: 93-A-87
TRACT 1 REMAINING:
±19.01 ACRES

N 68° 12' 17" W
774.84'

S 21° 47' 43" W
804.54'

S 21° 47' 43" W
40.00'

N 67° 55' 43" W
582.68'

N 22° 40' 38" E
70.08'

N 71° 08' 37" W
149.57'

S 27° 28' 54" W
261.84'

N 59° 45' 38" W
287.32'

N 13° 19' 32" W
762.54'

S 26° 16' 26" W
79.16'

Δ=89° 32' 15"
R=398.10'
L=622.12'
S24°14'14"W
C=560.72'

Δ=3° 40' 52"
R=5794.58'
L=372.30'
S60°12'38"W
C=372.23'

1,232.11'

2480.95'

U.S. 13 (Bypass) Lankford Hwy.

CREEK TIE-LINE TABLE		
LABEL	DIRECTION	DISTANCE
L1	N52°41'48"W	94.60'
L2	N44°17'47"W	15.78'
L3	N53°40'56"W	156.99'
L4	N36°17'59"W	101.34'
L5	N39°30'02"W	55.17'
L6	N36°05'18"W	364.46'
L7	N44°12'29"W	146.56'
L8	N27°45'55"W	141.35'
L9	N9°51'01"W	83.70'
L10	N19°34'23"W	16.80'
L11	N28°44'27"W	14.84'
L12	N30°53'42"W	13.13'
L13	N44°02'40"W	13.82'
L14	N55°22'56"W	18.12'
L15	N56°48'30"W	12.90'
L16	N68°35'14"W	16.05'
L17	N52°09'29"W	21.53'
L18	N56°14'46"W	24.88'
L19	N64°17'58"W	15.32'
L20	N84°38'48"W	10.61'

CREEK TIE-LINE TABLE		
LABEL	DIRECTION	DISTANCE
L21	N69°55'16"W	8.14'
L22	N36°51'57"W	5.68'
L23	N28°30'39"W	7.26'
L24	N20°59'38"W	20.84'
L25	N39°09'55"W	60.06'
L26	N62°51'41"W	148.55'
L27	N81°17'32"W	105.49'
L28	N66°56'37"W	57.25'
L29	N71°55'45"W	24.88'
L30	N86°46'10"W	134.31'
L31	S83°17'17"W	54.34'
L32	S37°23'54"W	36.23'
L33	S53°45'37"W	115.26'
L34	S80°12'35"W	47.20'
L35	S72°32'53"W	11.11'
L36	S87°51'38"W	11.73'

LEGEND

TOTAL SITE AREA: ± 100.39 AC.

PROPERTY LINE
EX. MAJOR CONTOUR
EX. MINOR CONTOUR

GRAPHIC SCALE

400 0 200 400 800 1600

(IN FEET)
1 inch = 400 ft.

Atlantic Group
& Associates, Inc.

Civil Engineers
Land Planners
Landscape Architects
Surveyors

10044 Old Ocean City Boulevard
Berlin, Maryland 21811
Ph: (410) 629-1160
Fax: (410) 629-1710
www.the-atlanticgrp.com

BOUNDARY EXHIBIT

PROJECT:	23-108	DATE:	11/06/23
DRAWN BY:	MH	SCALE:	Noted

EX-002

1. N/F VANKESTEREN FARMS, INC.
   TAX MAP: 93-A-91
   ZONED: GENERAL BUSINESS

2. N/F VANKESTEREN, JOHN,
   SUZANNE TANKARD
   TAX MAP: 85-A-49
   ZONED: GENERAL BUSINESS

3. N/F VANKESTEREN FARMS, INC.
   TAX MAP: 85-A-45
   ZONED: GENERAL BUSINESS

4. N/F JENNIFER & ISAAC ANNIS
   TAX MAP: 85-A-46
   ZONED: GENERAL BUSINESS

5. N/F JENNIFER & ISAAC ANNIS
   TAX MAP: 85-A-47
   ZONED: GENERAL BUSINESS

6. N/F CRISPIN GUADARRAMA OR
   ELOISA DEJUAREZ
   TAX MAP: 85-A-48
   ZONED: GENERAL BUSINESS

7. N/F CHRISTOPHER MILLER
   TAX MAP: 85-A-49D
   ZONED: GENERAL BUSINESS

8. N/F ROSALIE LEWIS
   TAX MAP: 85-A-49C
   ZONED: GENERAL BUSINESS

9. N/F CRYSTAL HART
   TAX MAP: 85-A-49B
   ZONED: GENERAL BUSINESS

10. N/F TRACY MARSH
    TAX MAP: 85-A-50
    ZONED: GENERAL BUSINESS

11. N/F VANKESTEREN FARMS, INC.
    TAX MAP: 85-A-52
    ZONED: GENERAL BUSINESS

12. N/F EASTERN SHORE MINI STORAGE INC.
    TAX MAP: 93-A-90H
    ZONED: GENERAL BUSINESS

13. N/F VICTOR R. PRUITT, et ux.
    TAX MAP: 93-A-90G
    ZONED: GENERAL BUSINESS

14. N/F VICTOR R. PRUITT, et ux.
    TAX MAP: 93-A-90E
    ZONED: GENERAL BUSINESS

15. N/F VICTOR R. PRUITT, et ux.
    TAX MAP: 93-A-90C
    ZONED: GENERAL BUSINESS

16. N/F VICTOR R. PRUITT, et ux.
    TAX MAP: 93-A-90F
    ZONED: GENERAL BUSINESS

17. N/F EASTERN SHORE MINI STORAGE INC.
    TAX MAP: 93-A-90I
    ZONED: GENERAL BUSINESS

18. N/F AUSTIN C WHITE
    TAX MAP: 93-A-90A
    ZONED: GENERAL BUSINESS

19. N/F BKJ SERVICES, LLC
    TAX MAP: 93-A-90J
    ZONED: GENERAL BUSINESS

20. N/F FORREST R. DRUMMOND
    TAX MAP: 93-A-90B
    ZONED: GENERAL BUSINESS

21. N/F FORREST R. DRUMMOND
    TAX MAP: 93-A-90D
    ZONED: GENERAL BUSINESS

22. N/F FORREST R. DRUMMOND
    TAX MAP: 93-A-90D1
    ZONED: GENERAL BUSINESS

23. N/F EASTERN SHORE AUTO BODY
    AND CUSTOMIZING, INC.
    TAX MAP: 93D-1-B
    ZONED: GENERAL BUSINESS

24. N/F EASTERN SHORE AUTO BODY
    AND CUSTOMIZING, INC.
    TAX MAP: 93D-1-A
    ZONED: GENERAL BUSINESS

25. N/F ODACHOWSKI GROUP, INC.
    TAX MAP: 93D-A-2B
    ZONED: AGRICULTURAL/
    GENERAL BUSINESS

26. N/F SCOTT H. DAVIS
    TAX MAP: 93D-4-102A
    ZONED: AGRICULTURAL

27. N/F SCOTT H. DAVIS
    TAX MAP: 93D-4-103A
    ZONED: AGRICULTURAL

28. N/F WENDY M. ABRAMS
    TAX MAP: 93D-4-103
    ZONED: AGRICULTURAL

29. N/F ROBERT B. TAYLOR, SR, et ux.
    TAX MAP: 93D-4-103B
    ZONED: AGRICULTURAL

30. N/F ROBERT TAYLOR, SR, et ux.
    TAX MAP: 93D-4-104
    ZONED: AGRICULTURAL

31. N/F ODACHOWSKI GROUP, INC.
    TAX MAP: 93-A-114
    ZONED: AGRICULTURAL

32. N/F ODACHOWSKI GROUP, INC.
    TAX MAP: 93-A-113
    ZONED: AGRICULTURAL

33. N/F ODACHOWSKI GROUP, INC.
    TAX MAP: 93-A-112
    ZONED: AGRICULTURAL

34. N/F ODACHOWSKI GROUP, INC.
    TAX MAP: 93D-4-RD00
    ZONED: AGRICULTURAL

35. N/F ODACHOWSKI GROUP, INC.
    TAX MAP: 93-A-111
    ZONED: AGRICULTURAL

36. N/F ODACHOWSKI GROUP, INC.
    TAX MAP: 93-A-110
    ZONED: AGRICULTURAL

37. N/F GATORCAV, LLC
    TAX MAP: 93-A-89A
    ZONED: GENERAL BUSINESS

38. N/F CHESAPEAKE SQUARE ASSOCIATES, LLC
    TAX MAP: 93-A-87A4
    ZONED: GENERAL BUSINESS

39. N/F BNE RESTAURANT GROUP II, LLC
    TAX MAP: 93-A-87A2
    ZONED: GENERAL BUSINESS

40. N/F STELLA ROHDE & DANIEL ROHDE
    TAX MAP: 93-A-82
    ZONED: GENERAL BUSINESS

41. N/F BOJACK LLC
    TAX MAP: 93-A-80
    ZONED: GENERAL BUSINESS

42. N/F EST PROPERTIES, LLC
    TAX MAP: 93-A-87C
    ZONED: GENERAL BUSINESS

43. N/F A & N ELECTRIC COOPERATIVE
    TAX MAP: 93-A-87B
    PARCEL A-1
    PLAT: 2003-14

44. N/F A & N ELECTRIC COOPERATIVE
    TAX MAP: 93-A-87B
    PARCEL A-1

PLANS ISSUED FOR:
Review

REVISIONS:

No.	Revision/Issue:	Date

Coastal Square & Residences

ONLEY, VIRGINIA
ACCOMACK COUNTY

Civil Engineers
Land Planners
Landscape Architects
Surveyors

Atlantic Group
& Associates, Inc.

10044 Old Ocean City Boulevard
Berlin, Maryland 21811
Ph: (410) 629-1160
Fax: (410) 629-1710
www.the-atlanticgrp.com

PARCEL DATA

PROJECT: 23-108	DATE: 11/06/23
DRAWN BY: MH	SCALE: Noted

EX-003



PLANS ISSUED FOR:
Review

REVISIONS:

No.	Revision/Issue:	Date

Coastal Square & Residences

ONLEY, VIRGINIA
ACCOMACK COUNTY

Civil Engineers
Land Planners
Landscape Architects
Surveyors


Atlantic Group
& Associates, Inc.

10044 Old Ocean City Boulevard
Berlin, Maryland 21811
Ph: (410) 629-1160
Fax: (410) 629-1710
www.the-atlanticgrp.com

SOILS EXHIBIT

PROJECT:	23-108	DATE:	11/06/23
DRAWN BY:	MH	SCALE:	Noted

EX-004

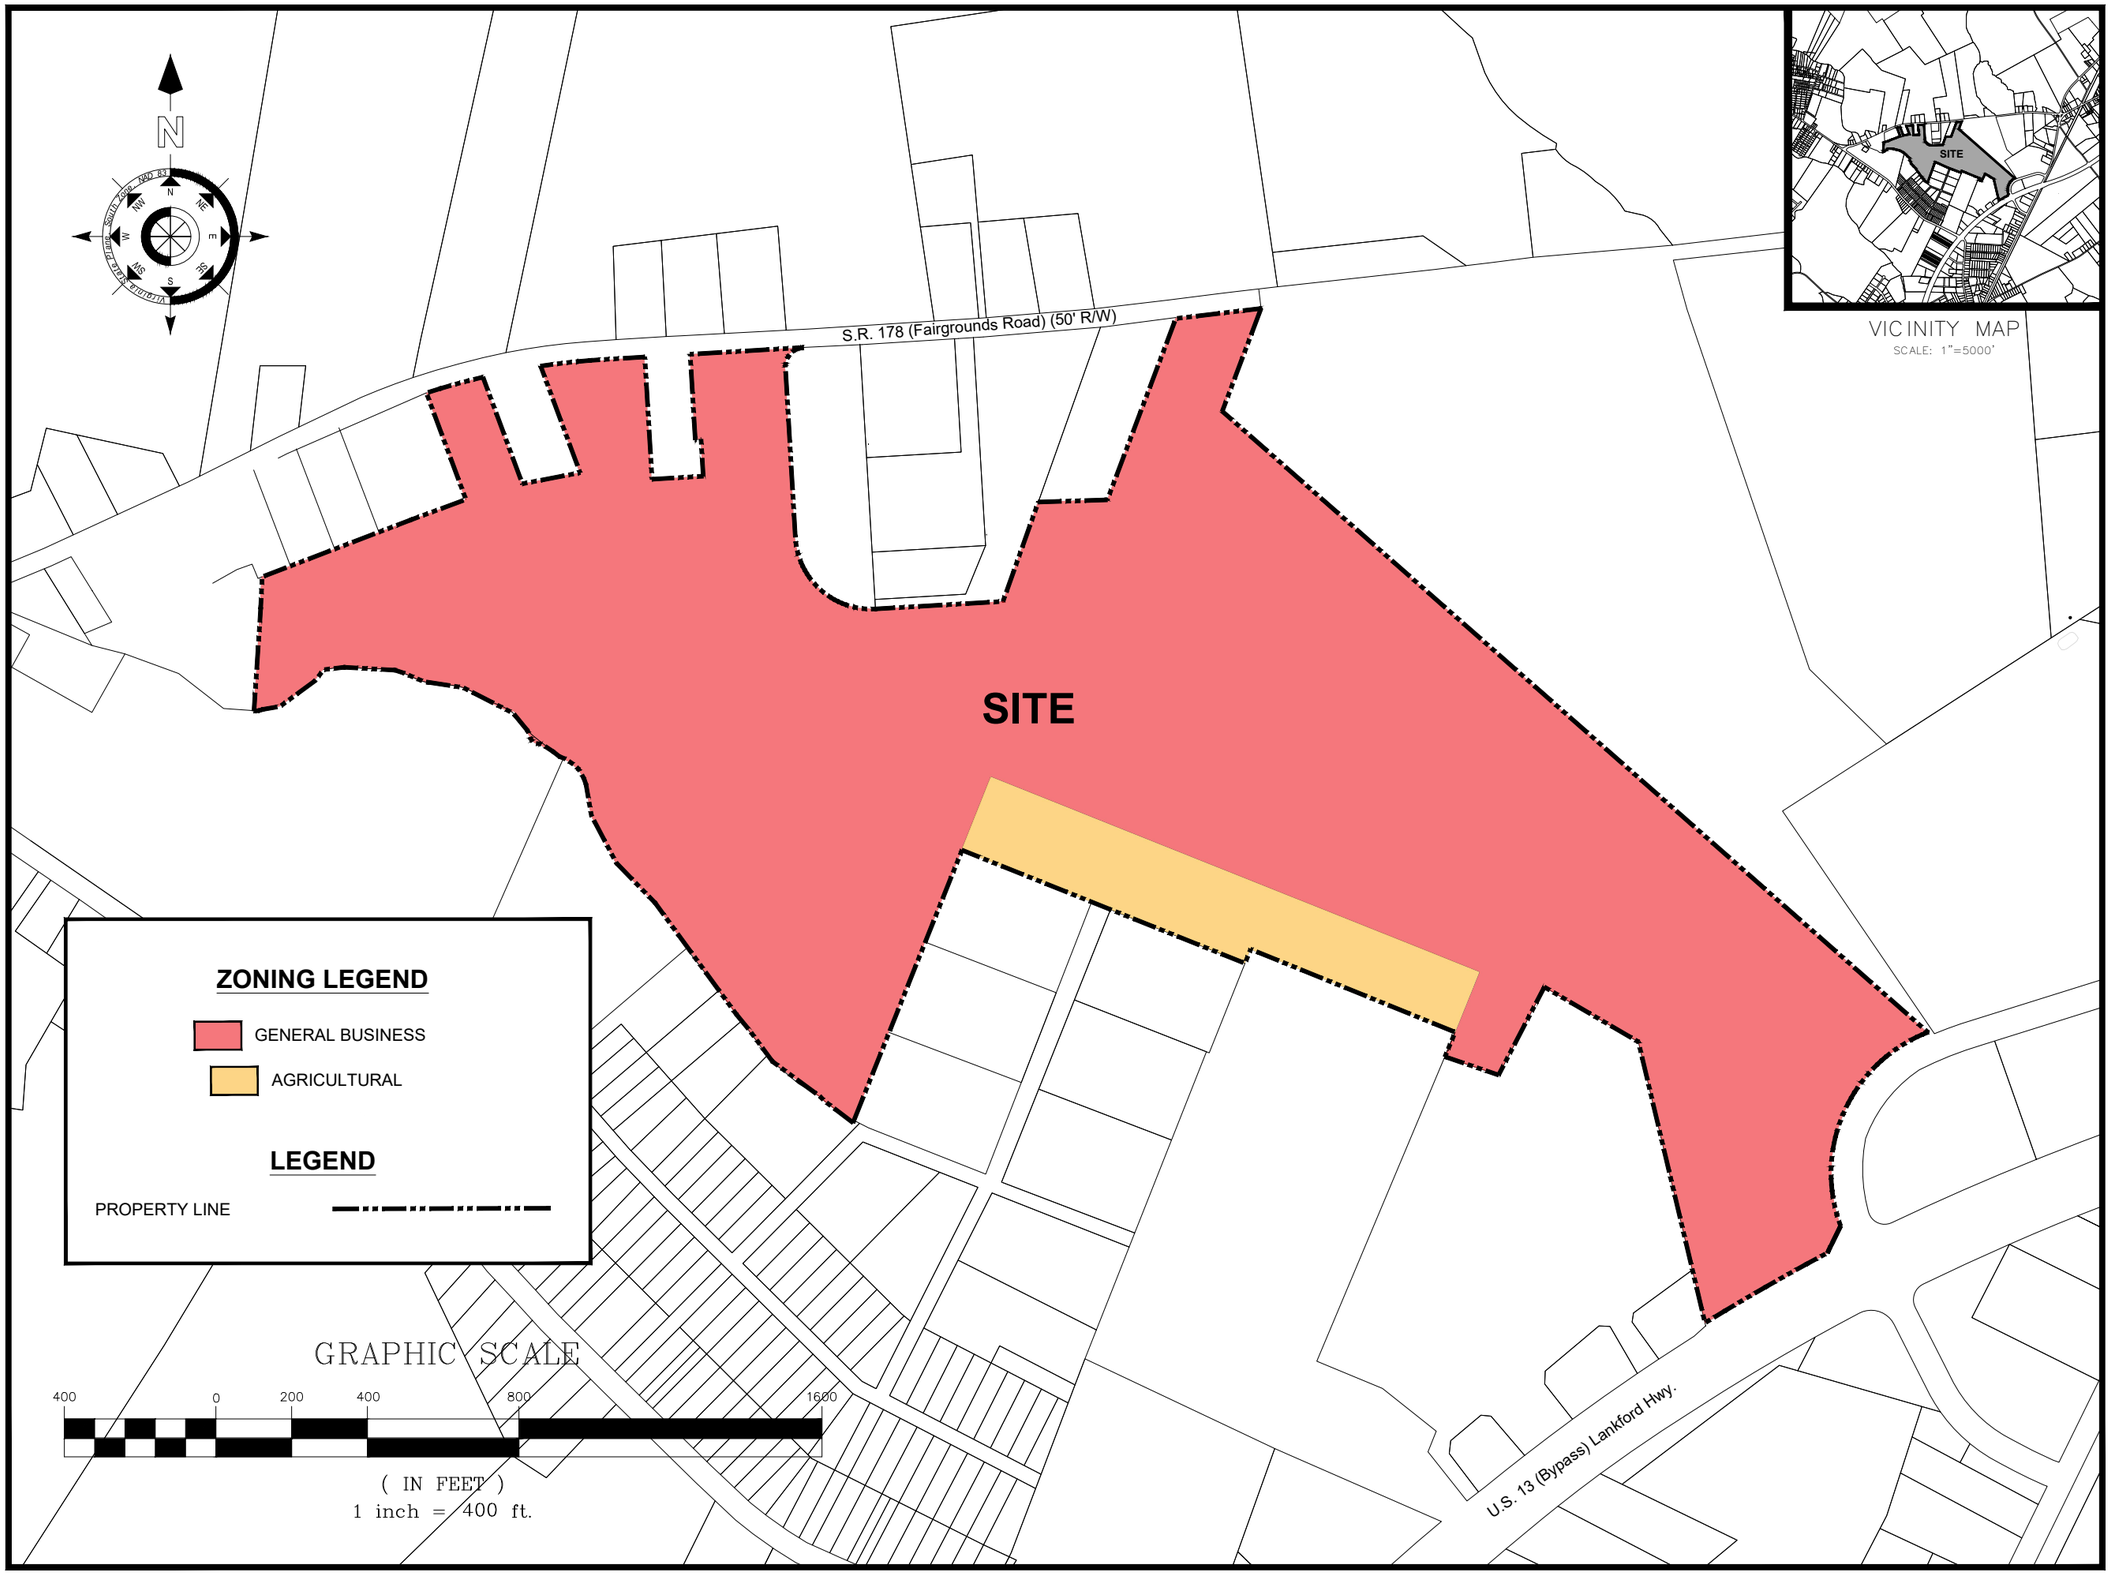

PLANS ISSUED FOR:
Review

REVISIONS:

No.	Revision/Issue:	Date

Coastal Square & Residences

ONLEY, VIRGINIA
ACCOMACK COUNTY

Civil Engineers
Land Planners
Landscape Architects
Surveyors


Atlantic Group
& Associates, Inc.

10044 Old Ocean City Boulevard
Berlin, Maryland 21811
Ph: (410) 629-1160
Fax: (410) 629-1710
www.the-atlanticgrp.com

EXISTING ZONING

PROJECT:	23-108	DATE:	11/06/23
DRAWN BY:	MH	SCALE:	Noted

EX-005

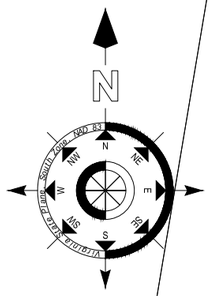



VICINITY MAP
SCALE: 1"=5000'

S.R. 178 (Fairgrounds Road) (50' R/W)

U.S. 13 (Bypass) Lankford Hwy

WETLANDS LEGEND

EXISTING NON-TIDAL WETLANDS

TOTAL ACREAGE: ±2.70 ACRES

LEGEND

PROPERTY LINE

EX. MAJOR CONTOUR

EX. MINOR CONTOUR

EX. TREE LINE

GRAPHIC SCALE

400 0 200 400 800 1600

(IN FEET)

1 inch = 400 ft.

PLANS ISSUED FOR:
Review

REVISIONS:

No.	Revision/Issue:	Date

Coastal Square & Residences

ONLEY, VIRGINIA
ACCOMACK COUNTY

Civil Engineers
Land Planners
Landscape Architects
Surveyors


Atlantic Group
& Associates, Inc.

10044 Old Ocean City Boulevard
Berlin, Maryland 21811
Ph: (410) 629-1160
Fax: (410) 629-1710
www.the-atlanticgrp.com

WETLANDS EXHIBIT

PROJECT:	23-108	DATE:	11/06/23
DRAWN BY:	MH	SCALE:	Noted

EX-006

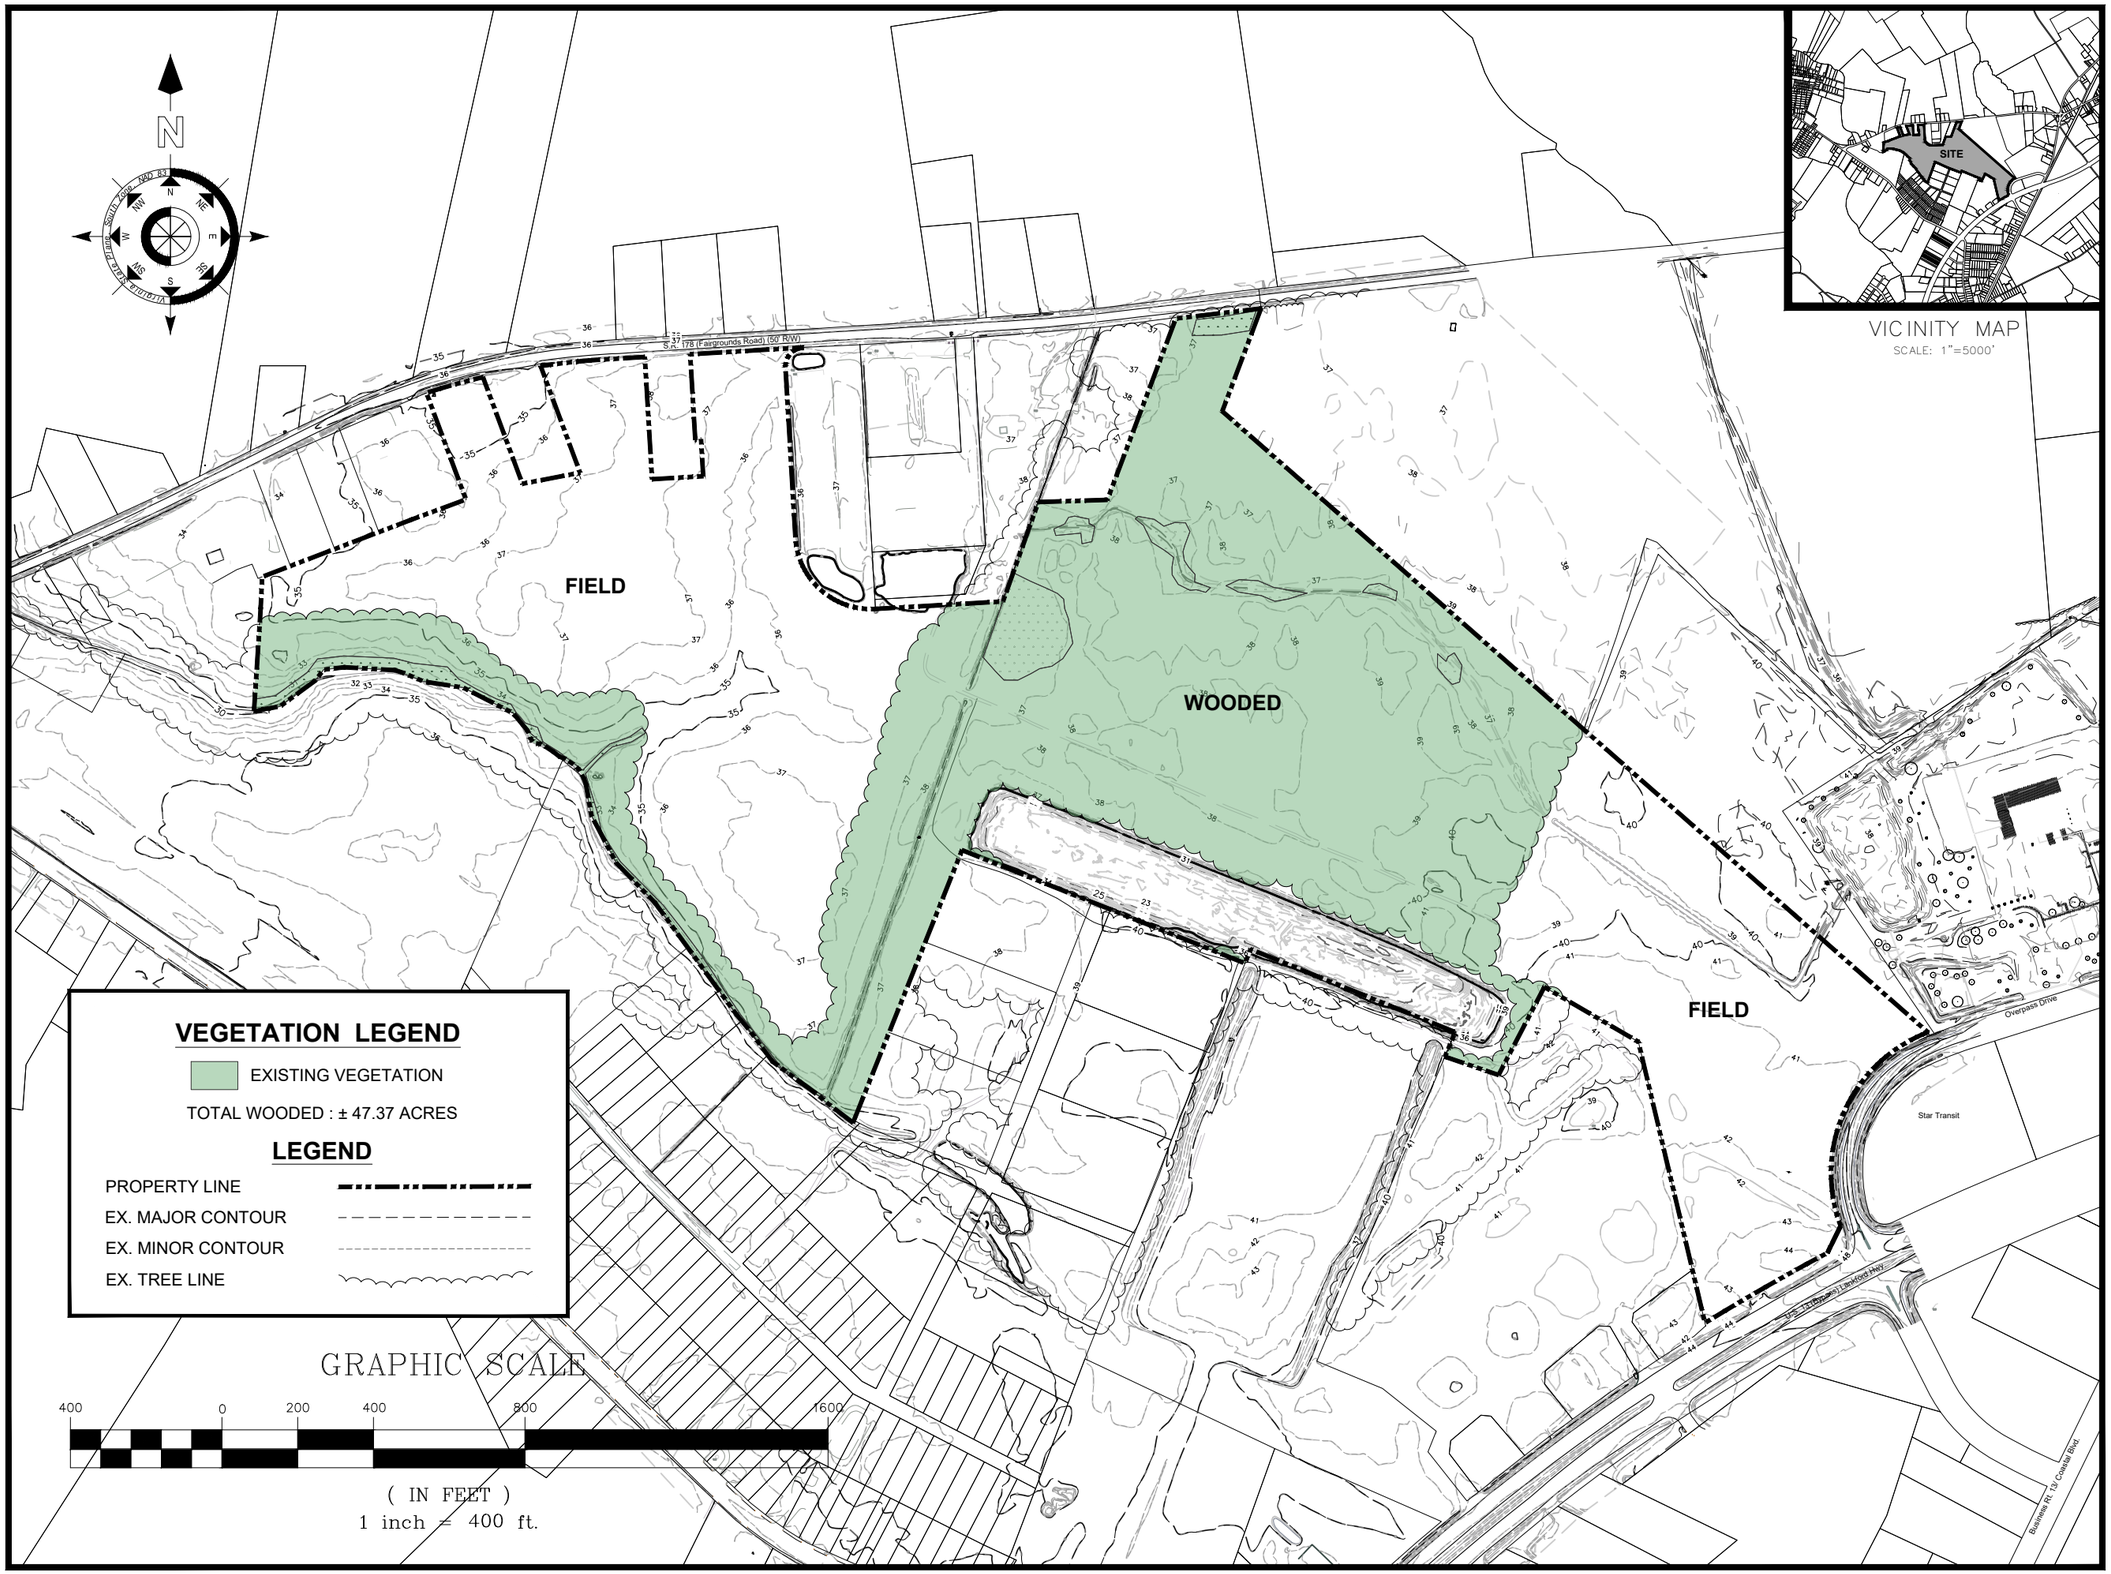

VICINITY MAP
SCALE: 1"=5000'

PLANS ISSUED FOR:
Review

REVISIONS:

No.	Revision/Issue:	Date

Coastal Square & Residences

ONLEY, VIRGINIA
ACCOMACK COUNTY

Civil Engineers
Land Planners
Landscape Architects
Surveyors


Atlantic Group
& Associates, Inc.

10044 Old Ocean City Boulevard
Berlin, Maryland 21811
Ph: (410) 629-1160
Fax: (410) 629-1710
www.the-atlanticgrp.com

EXISTING VEGETATION EXHIBIT

PROJECT: 23-108	DATE: 11/06/23
DRAWN BY: MH	SCALE: Noted

EX-007

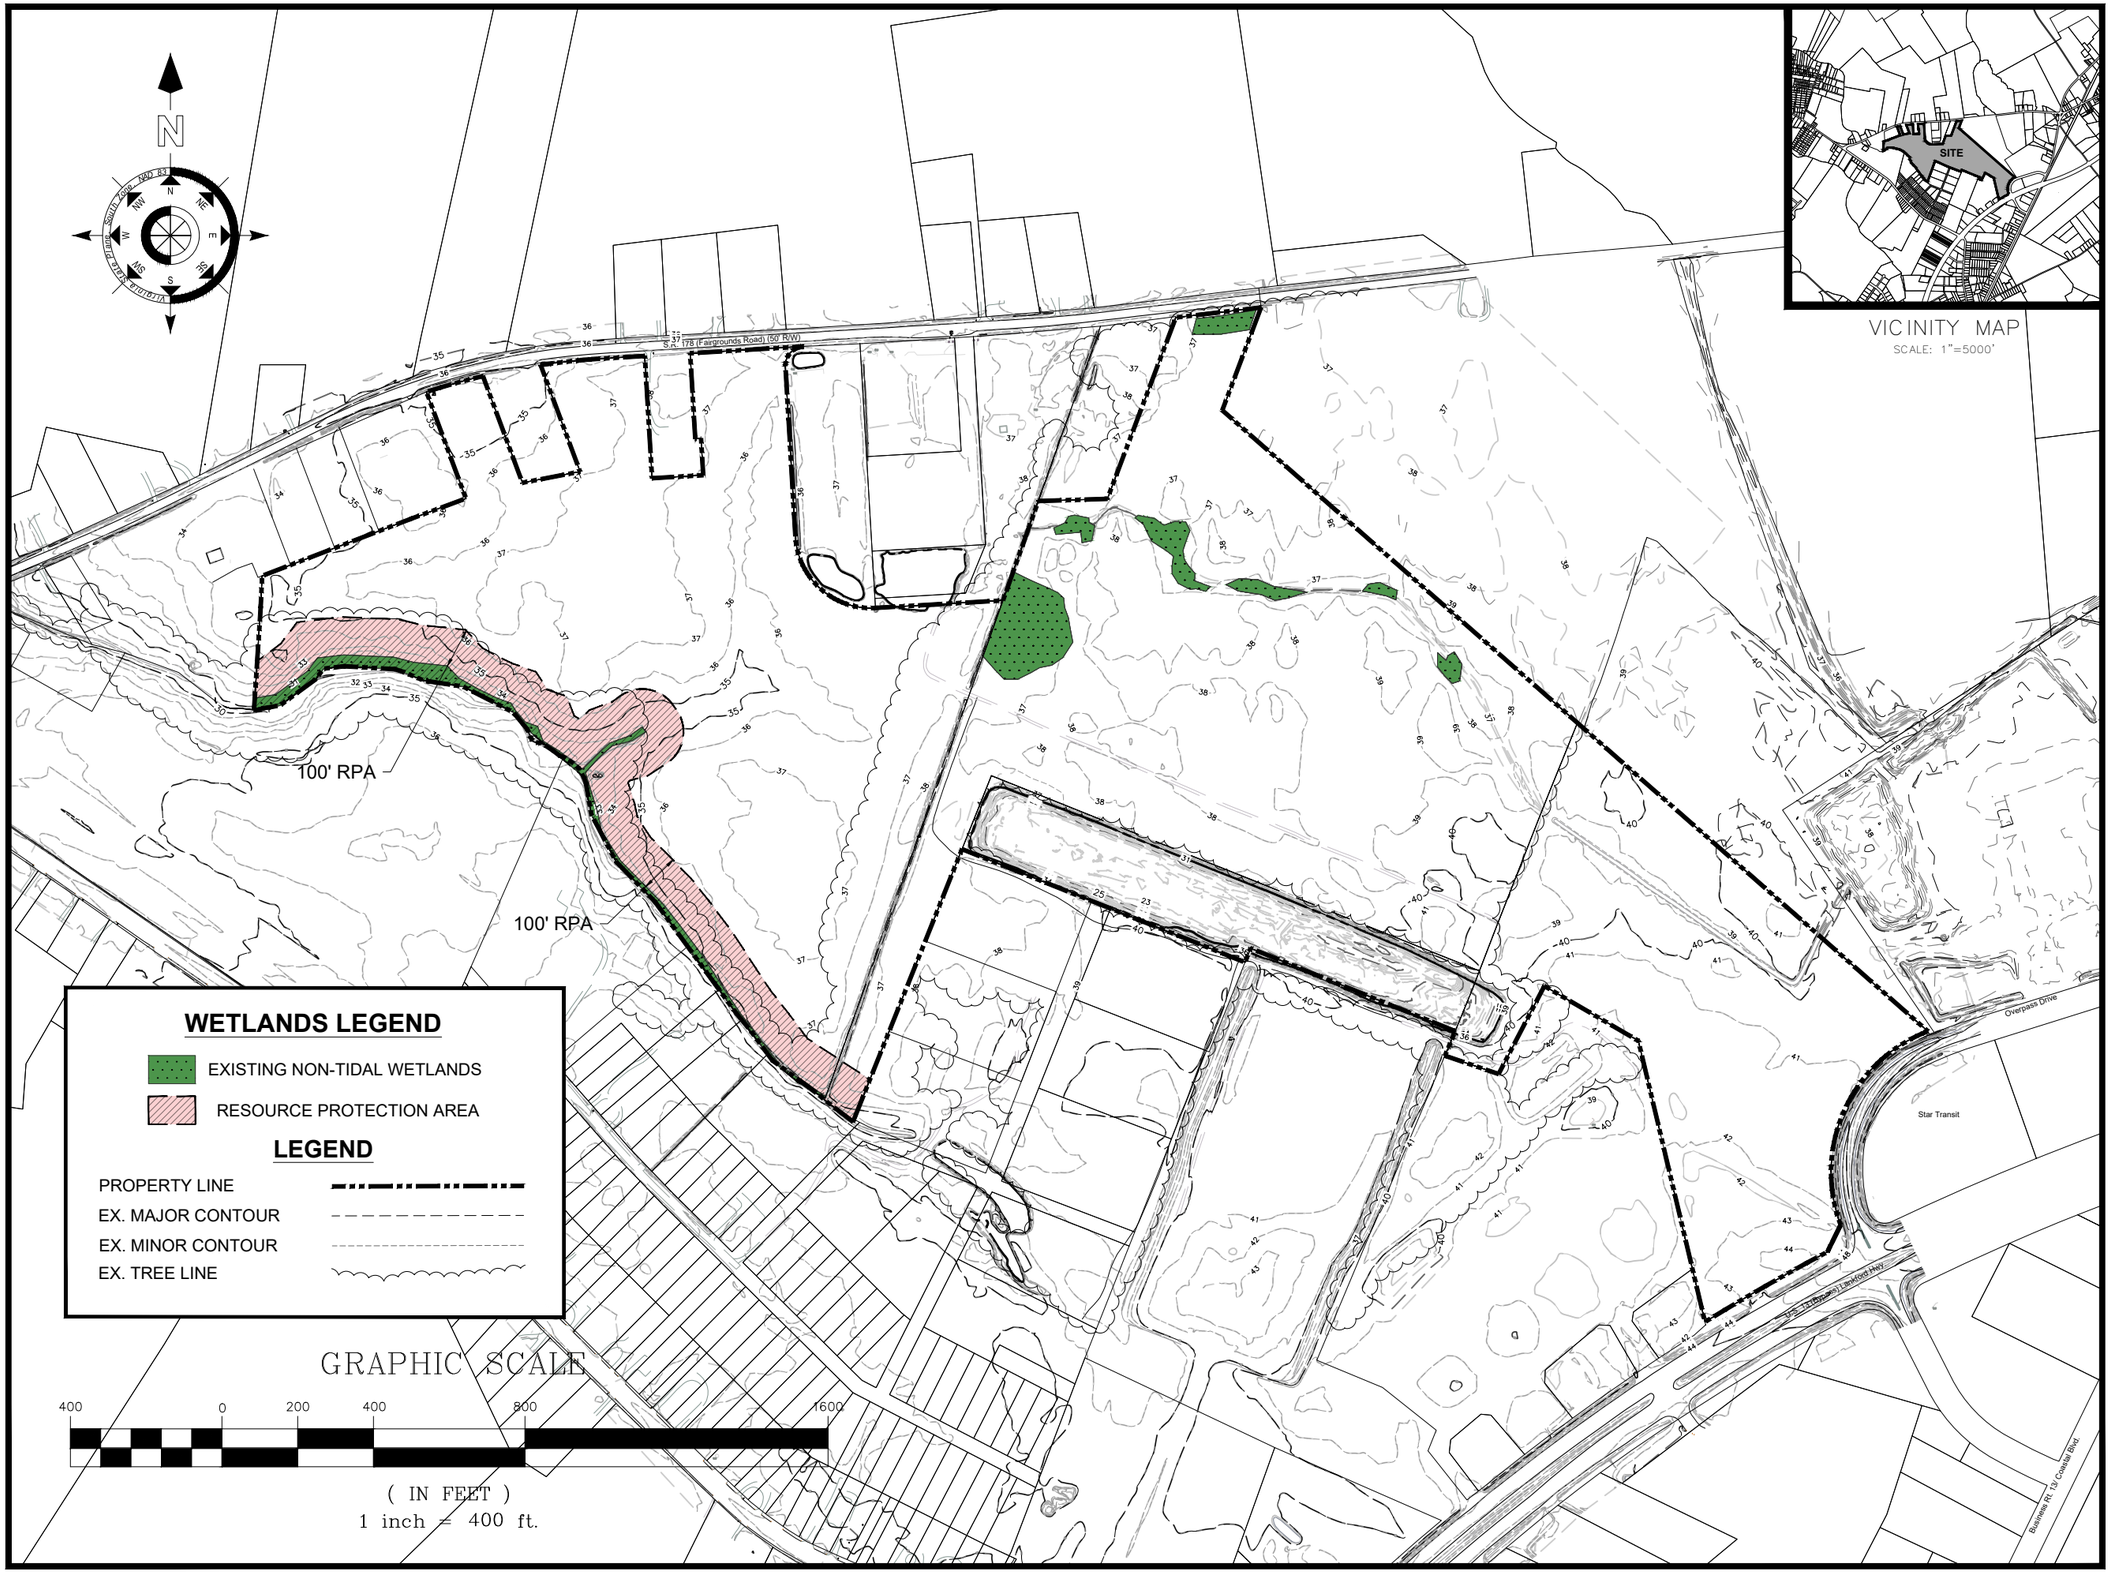

VICINITY MAP
SCALE: 1"=5000'

PLANS ISSUED FOR:
Review

REVISIONS:

No.	Revision/Issue:	Date

Coastal Square & Residences

ONLEY, VIRGINIA
ACCOMACK COUNTY

Civil Engineers
Land Planners
Landscape Architects
Surveyors


Atlantic Group
& Associates, Inc.

10044 Old Ocean City Boulevard
Berlin, Maryland 21811
Ph: (410) 629-1160
Fax: (410) 629-1710
www.the-atlanticgrp.com

RPA
EXHIBIT

PROJECT:	23-108	DATE:	11/06/23
DRAWN BY:	MH	SCALE:	Noted

EX-008

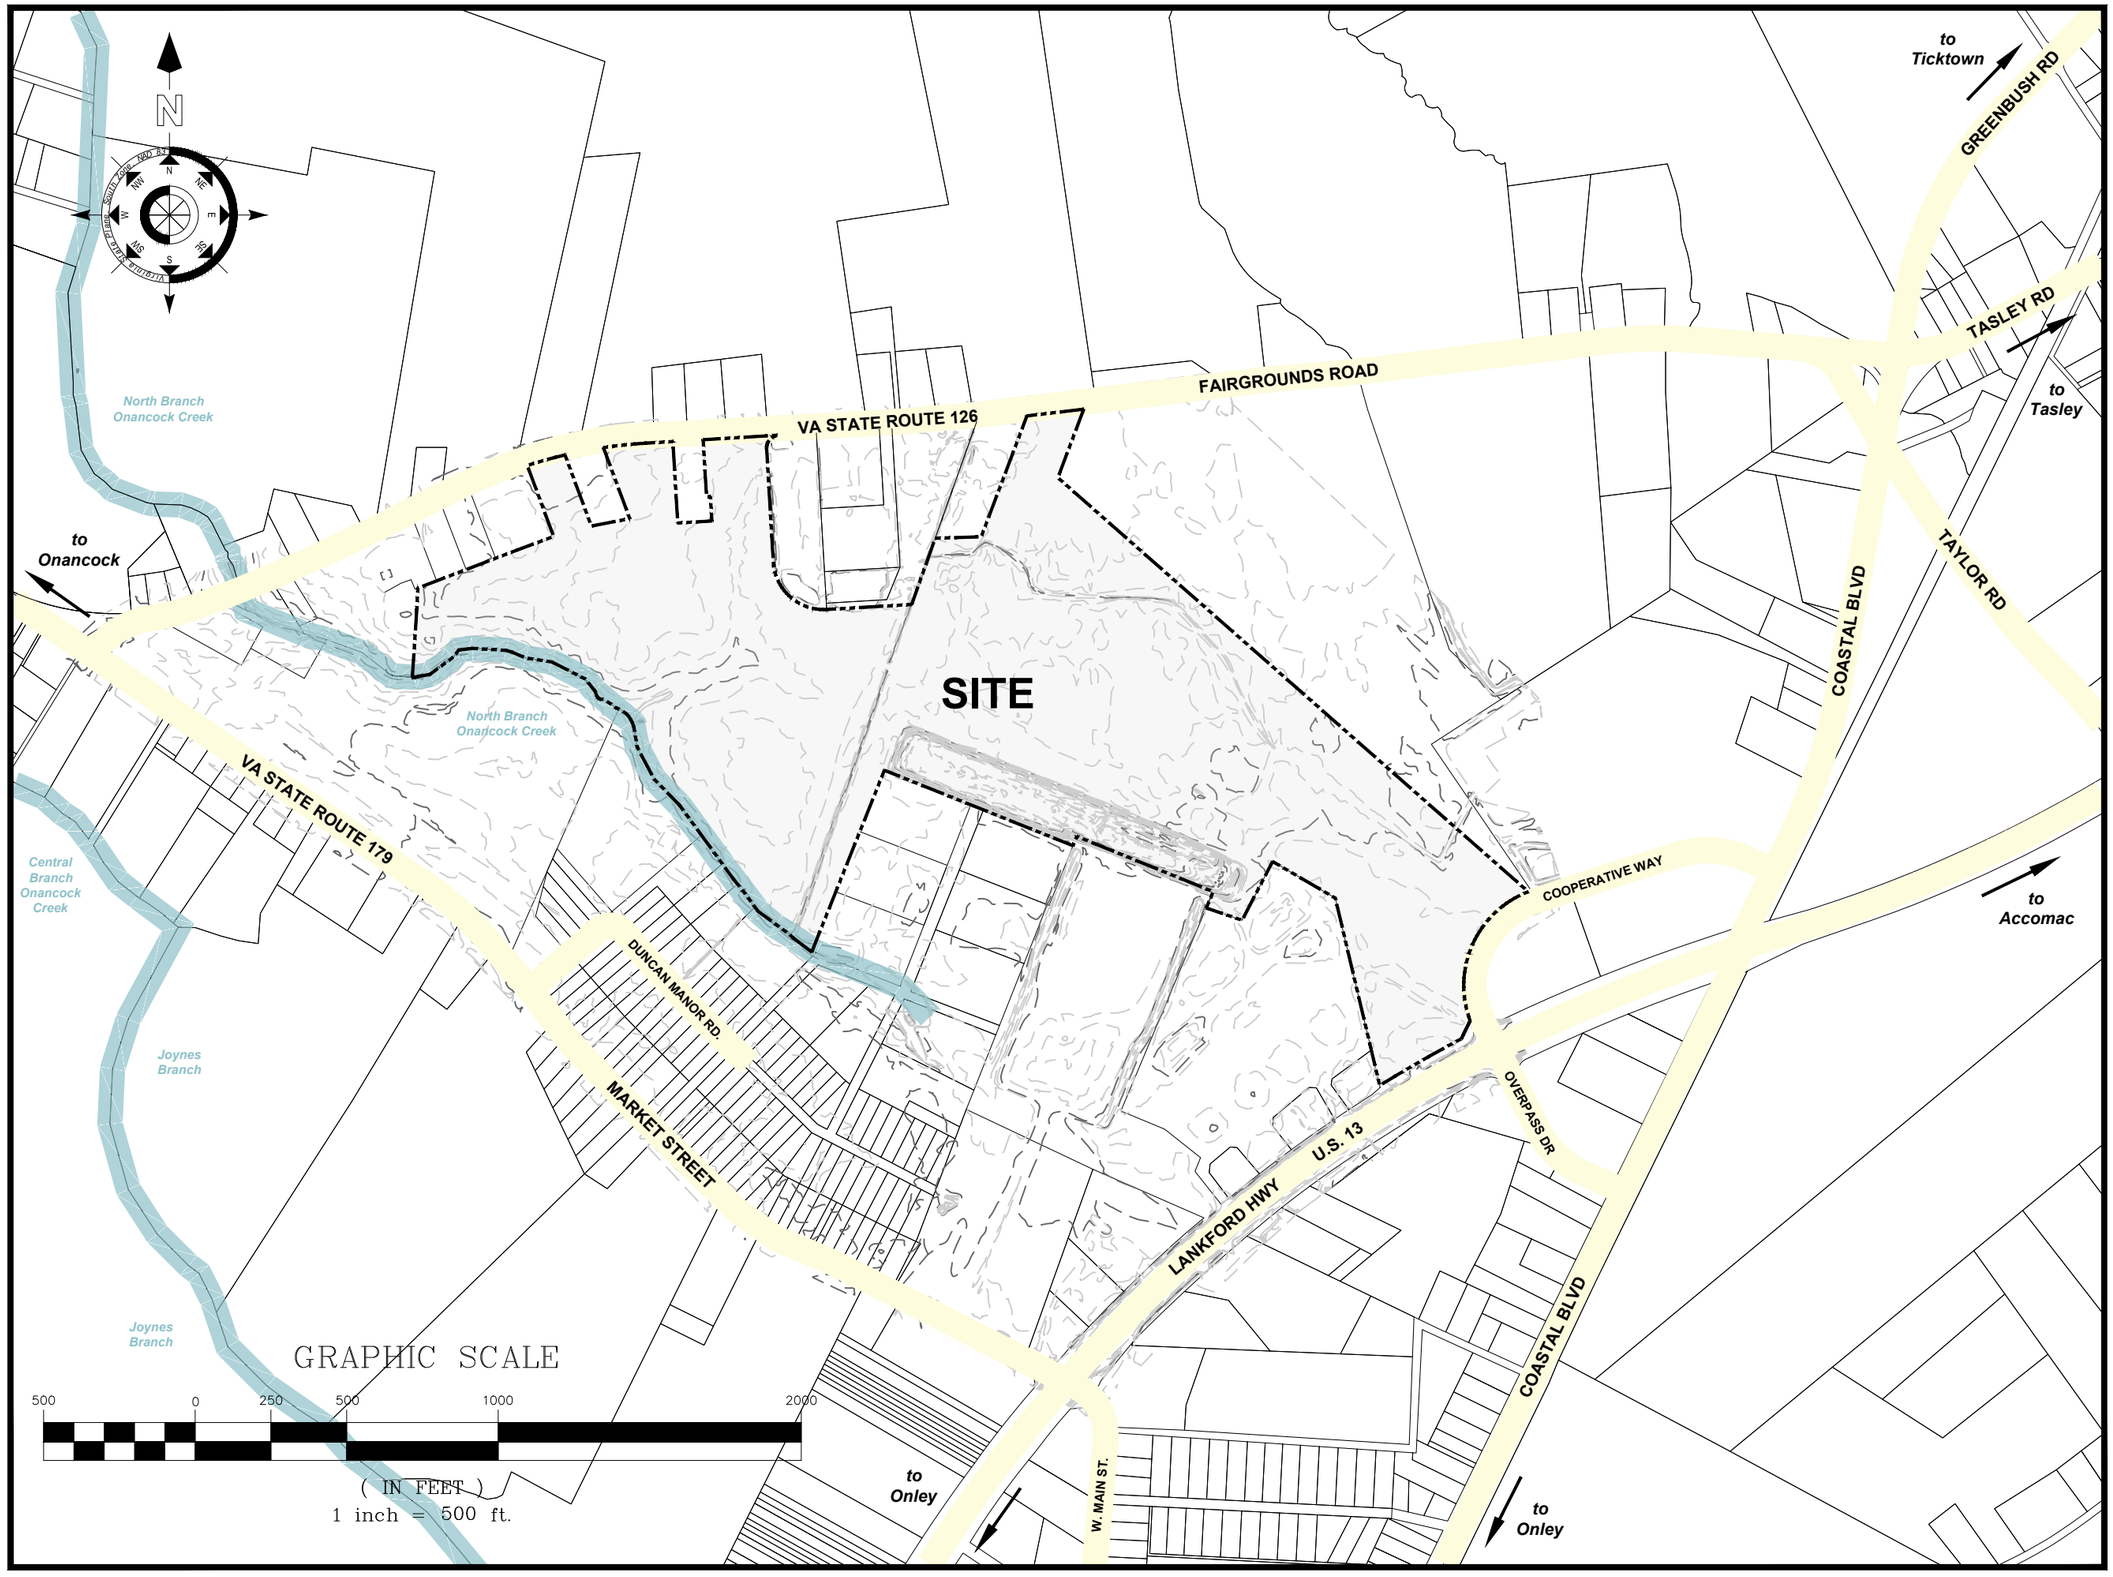

PLANS ISSUED FOR:
Review

REVISIONS:

No.	Revision/Issue:	Date

Coastal Square & Residences

ONLEY, VIRGINIA
ACCOMACK COUNTY

Civil Engineers
Land Planners
Landscape Architects
Surveyors


Atlantic Group
& Associates, Inc.

10044 Old Ocean City Boulevard
Berlin, Maryland 21811
Ph: (410) 629-1160
Fax: (410) 629-1710
www.the-atlanticgrp.com

ROADWAYS & WATERWAYS EXHIBIT

PROJECT:	23-108	DATE:	11/06/23
DRAWN BY:	MH	SCALE:	Noted

EX-009

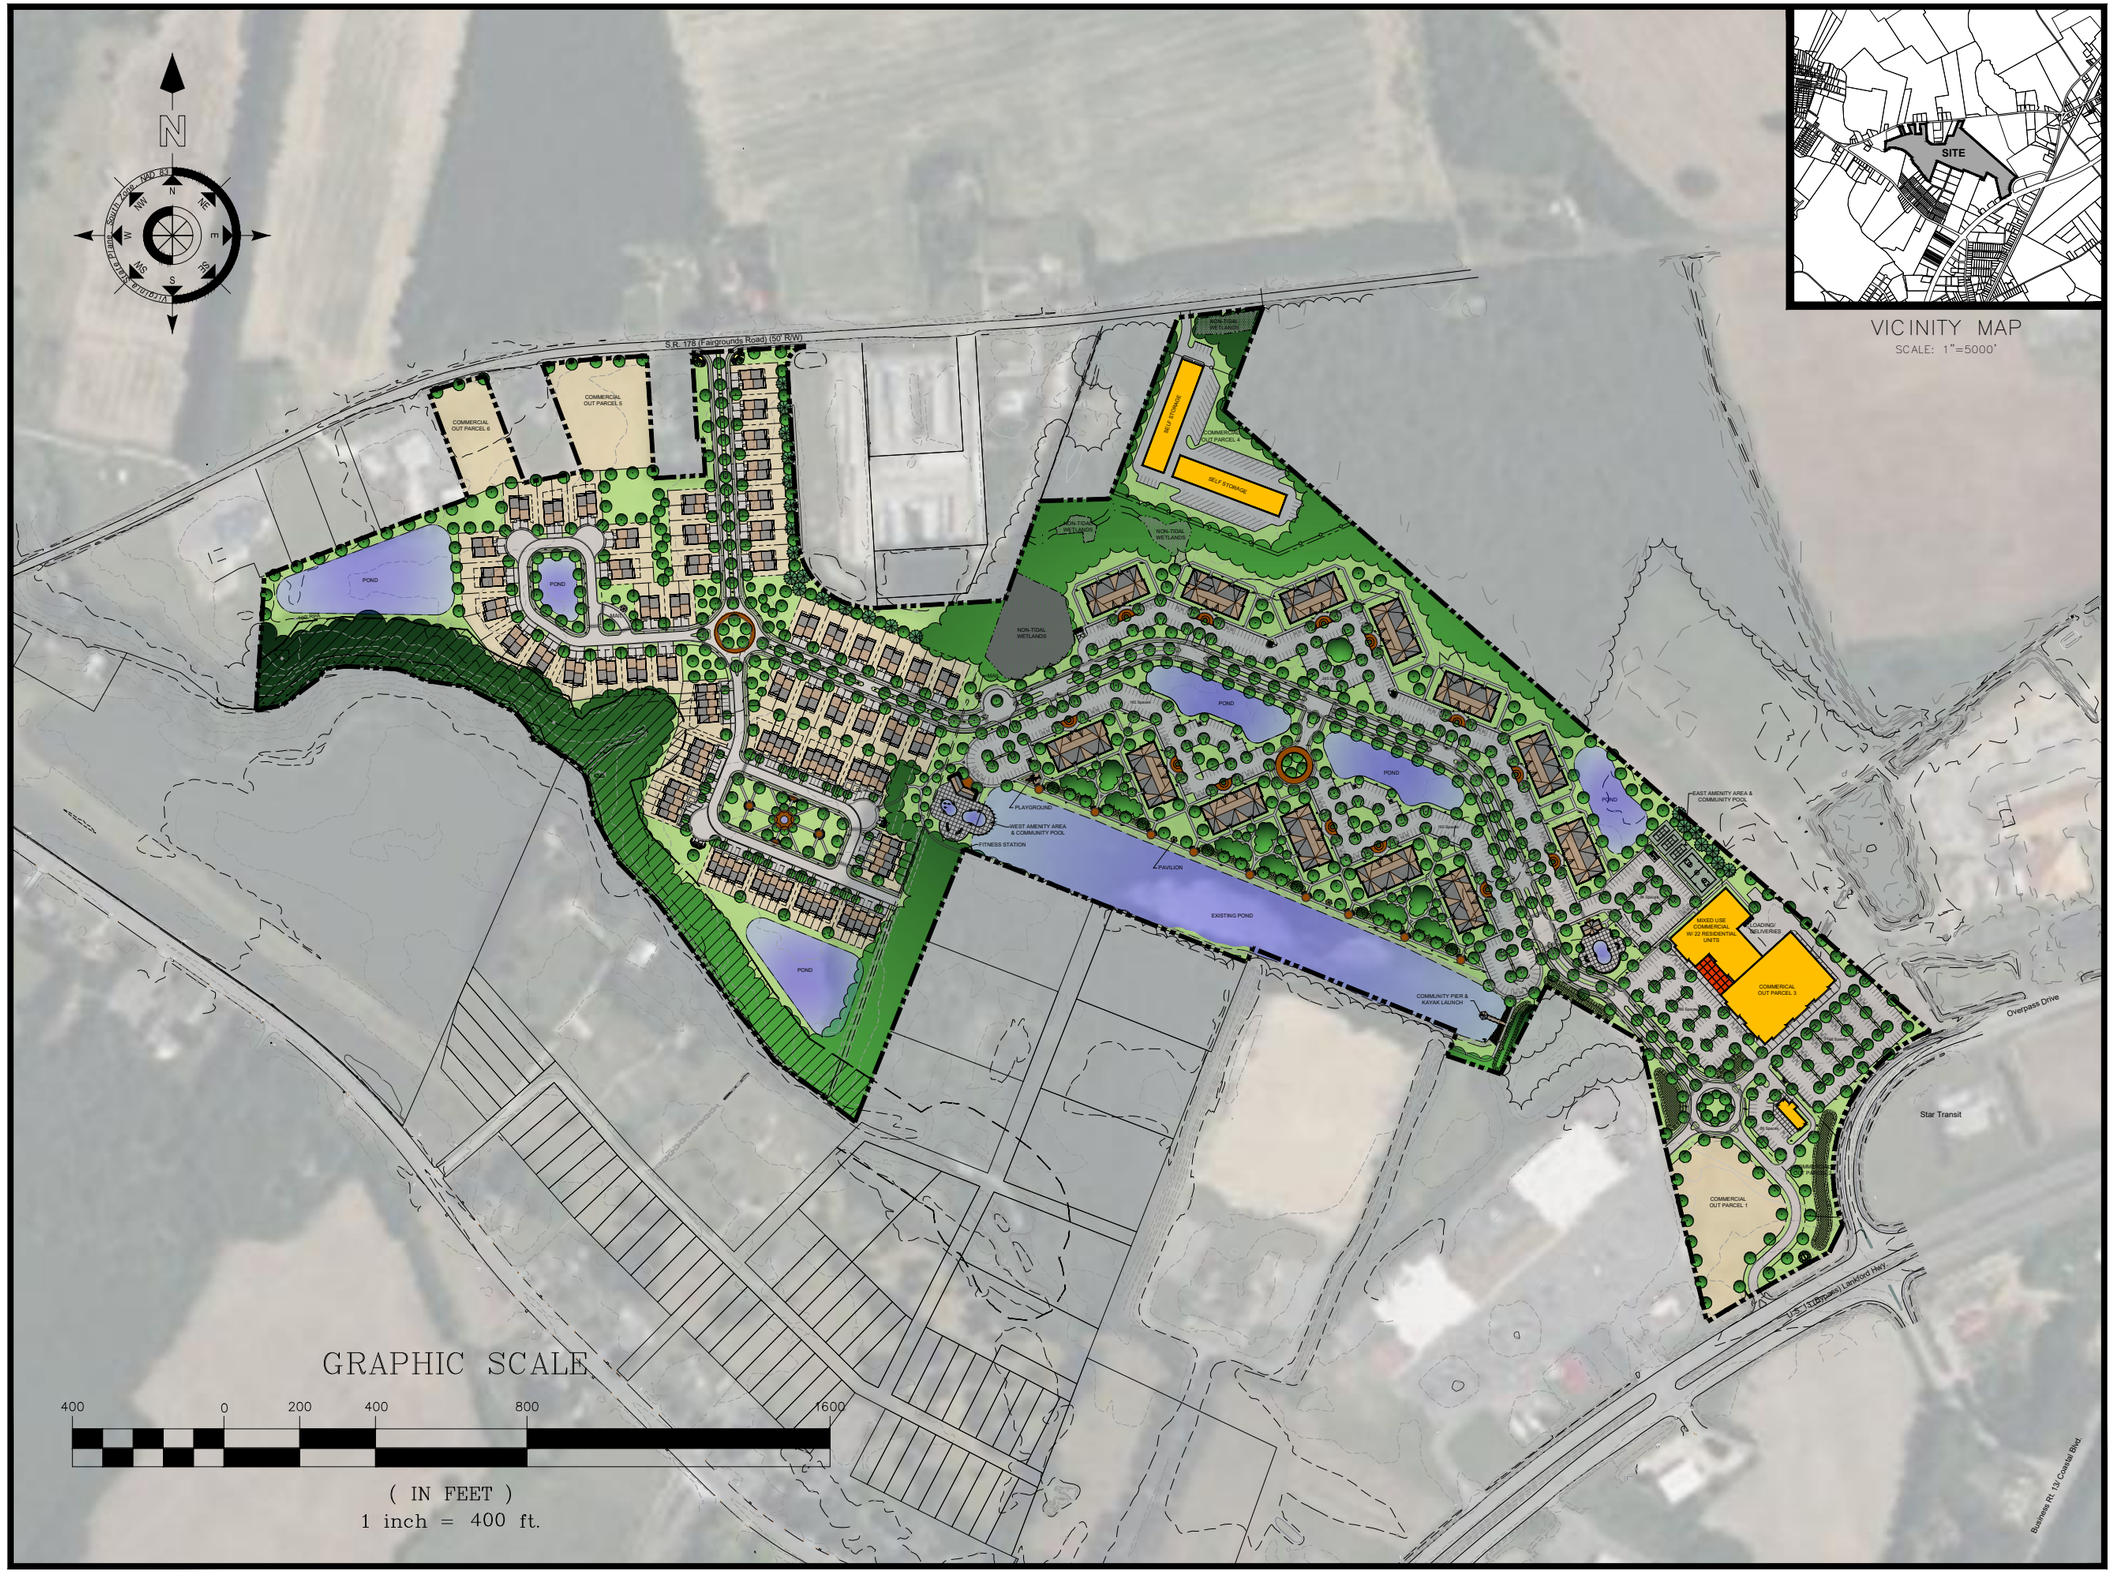

VICINITY MAP
SCALE: 1"=5000'

PLANS ISSUED FOR:
Review

REVISIONS:

No.	Revision/Issue:	Date

Coastal Square & Residences

ONLEY, VIRGINIA
ACCOMACK COUNTY

Civil Engineers
Land Planners
Landscape Architects
Surveyors


Atlantic Group
& Associates, Inc.

10044 Old Ocean City Boulevard
Berlin, Maryland 21811
Ph: (410) 629-1160
Fax: (410) 629-1710
www.the-atlanticgrp.com

CONCEPT PLAN

PROJECT:	23-108	DATE:	11/06/23
DRAWN BY:	MH	SCALE:	Noted

EX-010

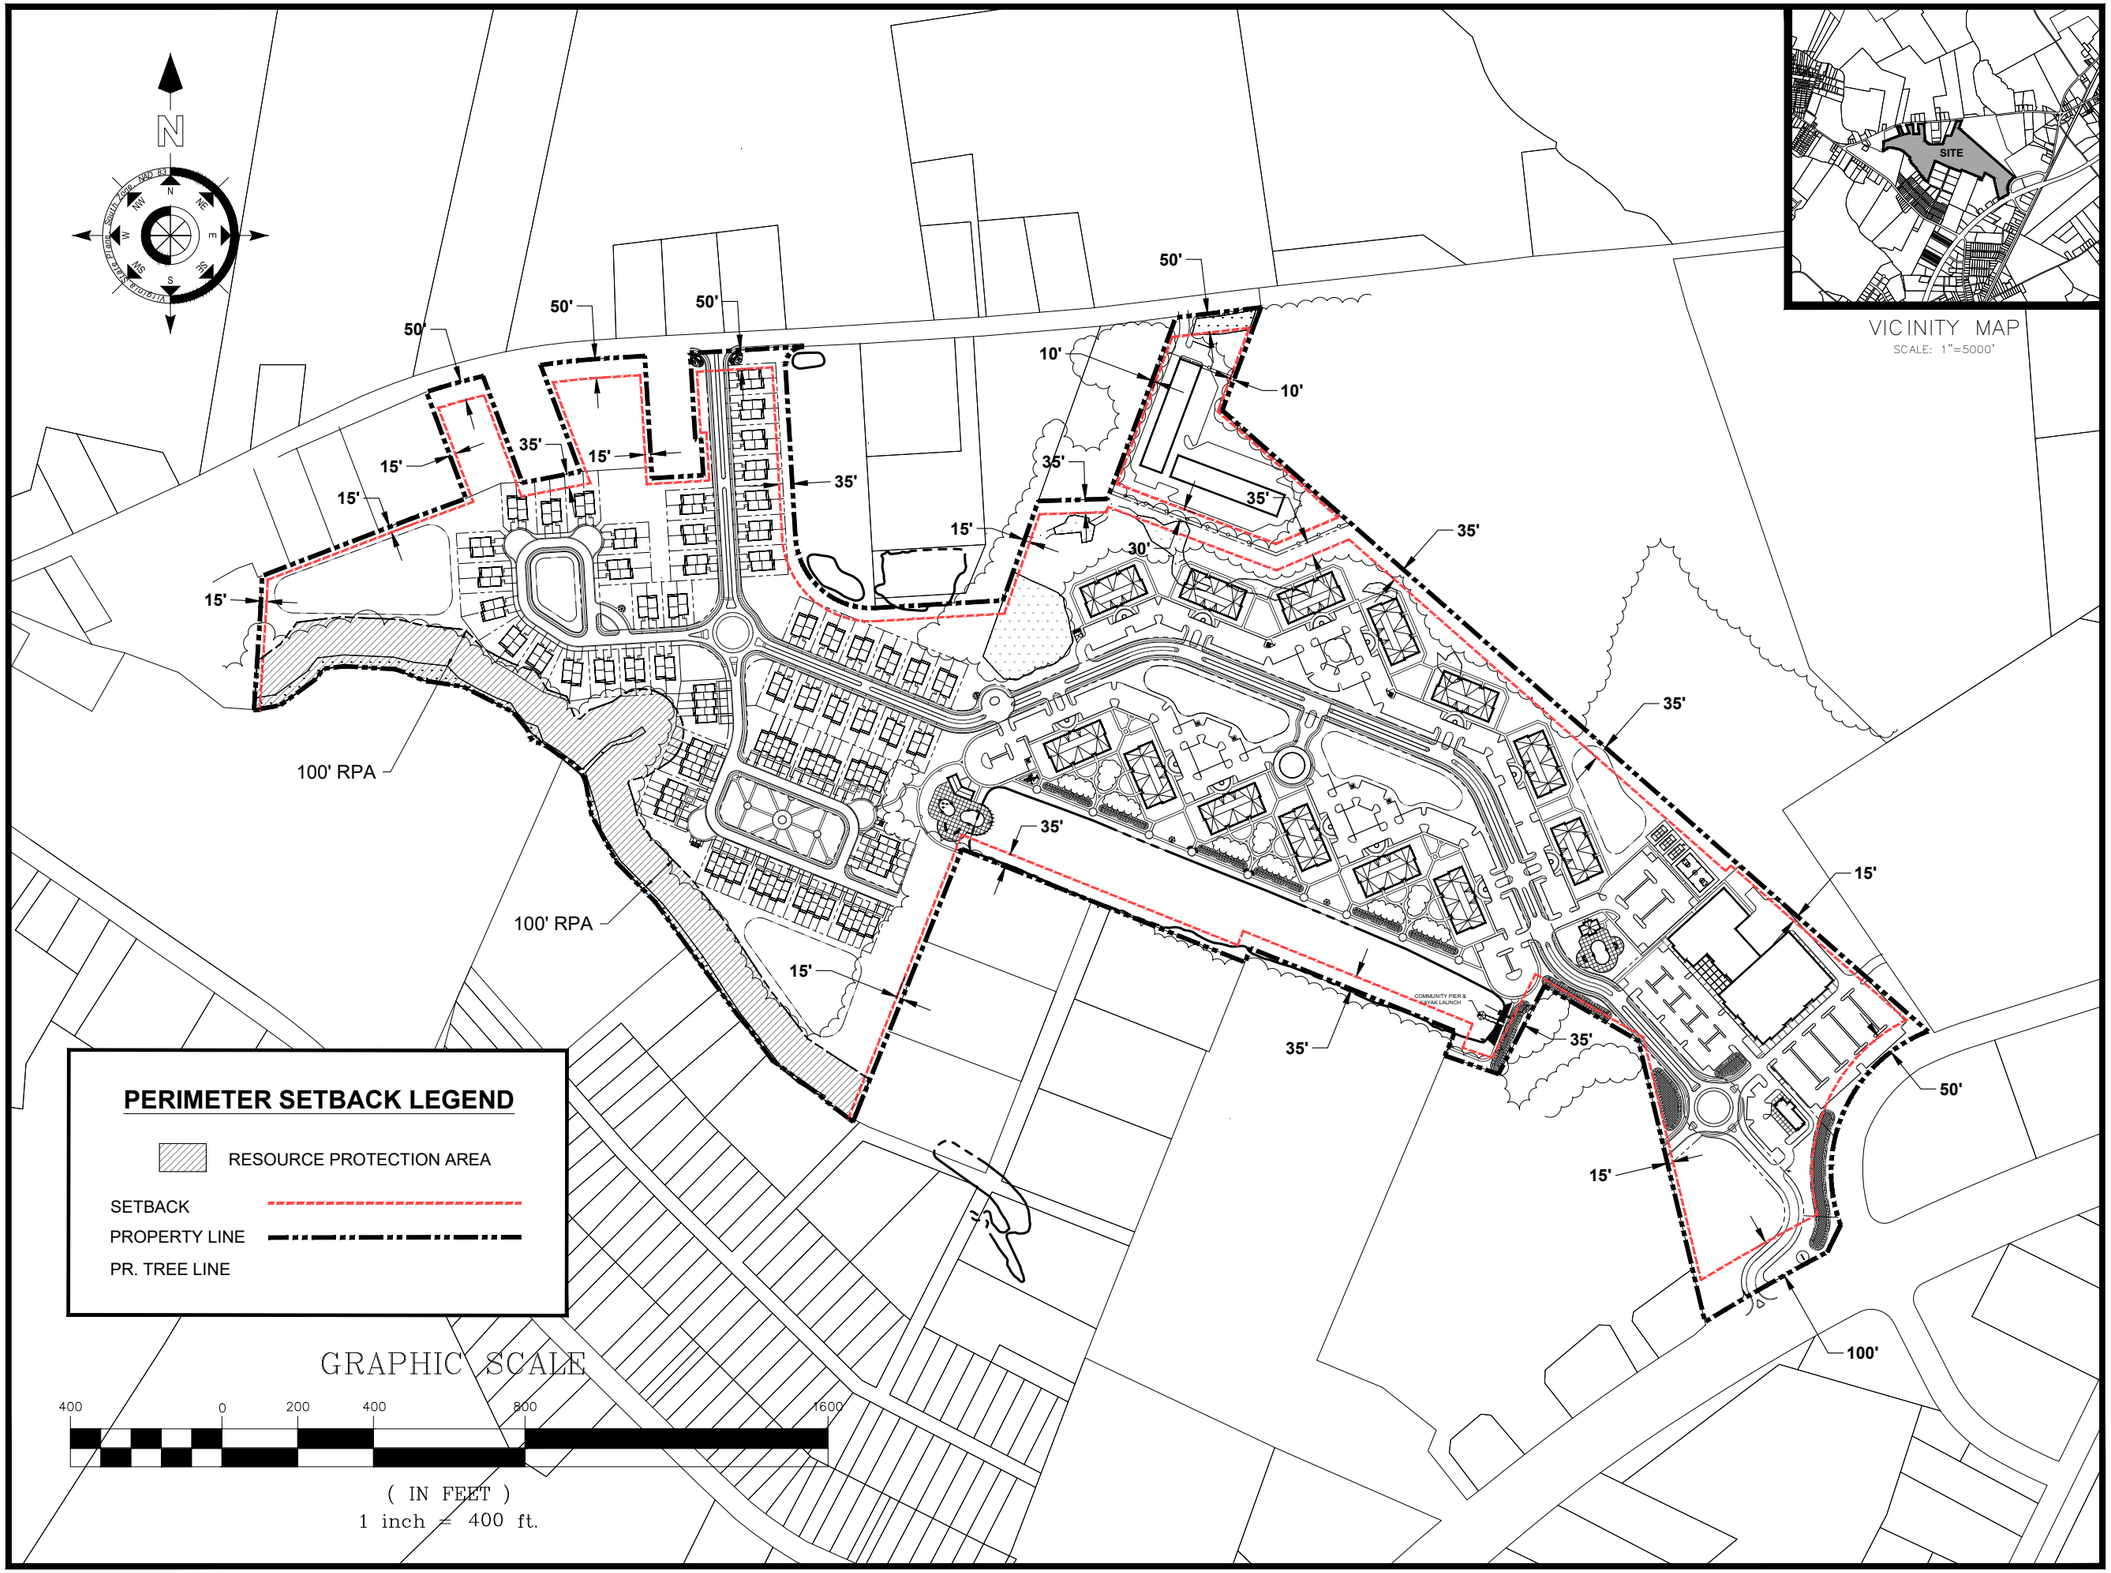

PLANS ISSUED FOR:
Review

REVISIONS:

No.	Revision/Issue:	Date

Coastal Square & Residences

ONLEY, VIRGINIA
ACCOMACK COUNTY

Civil Engineers
Land Planners
Landscape Architects
Surveyors


Atlantic Group
& Associates, Inc.

10044 Old Ocean City Boulevard
Berlin, Maryland 21811
Ph: (410) 629-1160
Fax: (410) 629-1710
www.the-atlanticgrp.com

PERIMETER SETBACK EXHIBIT

PROJECT: 23-108	DATE: 11/06/23
DRAWN BY: MH	SCALE: Noted

EX-011

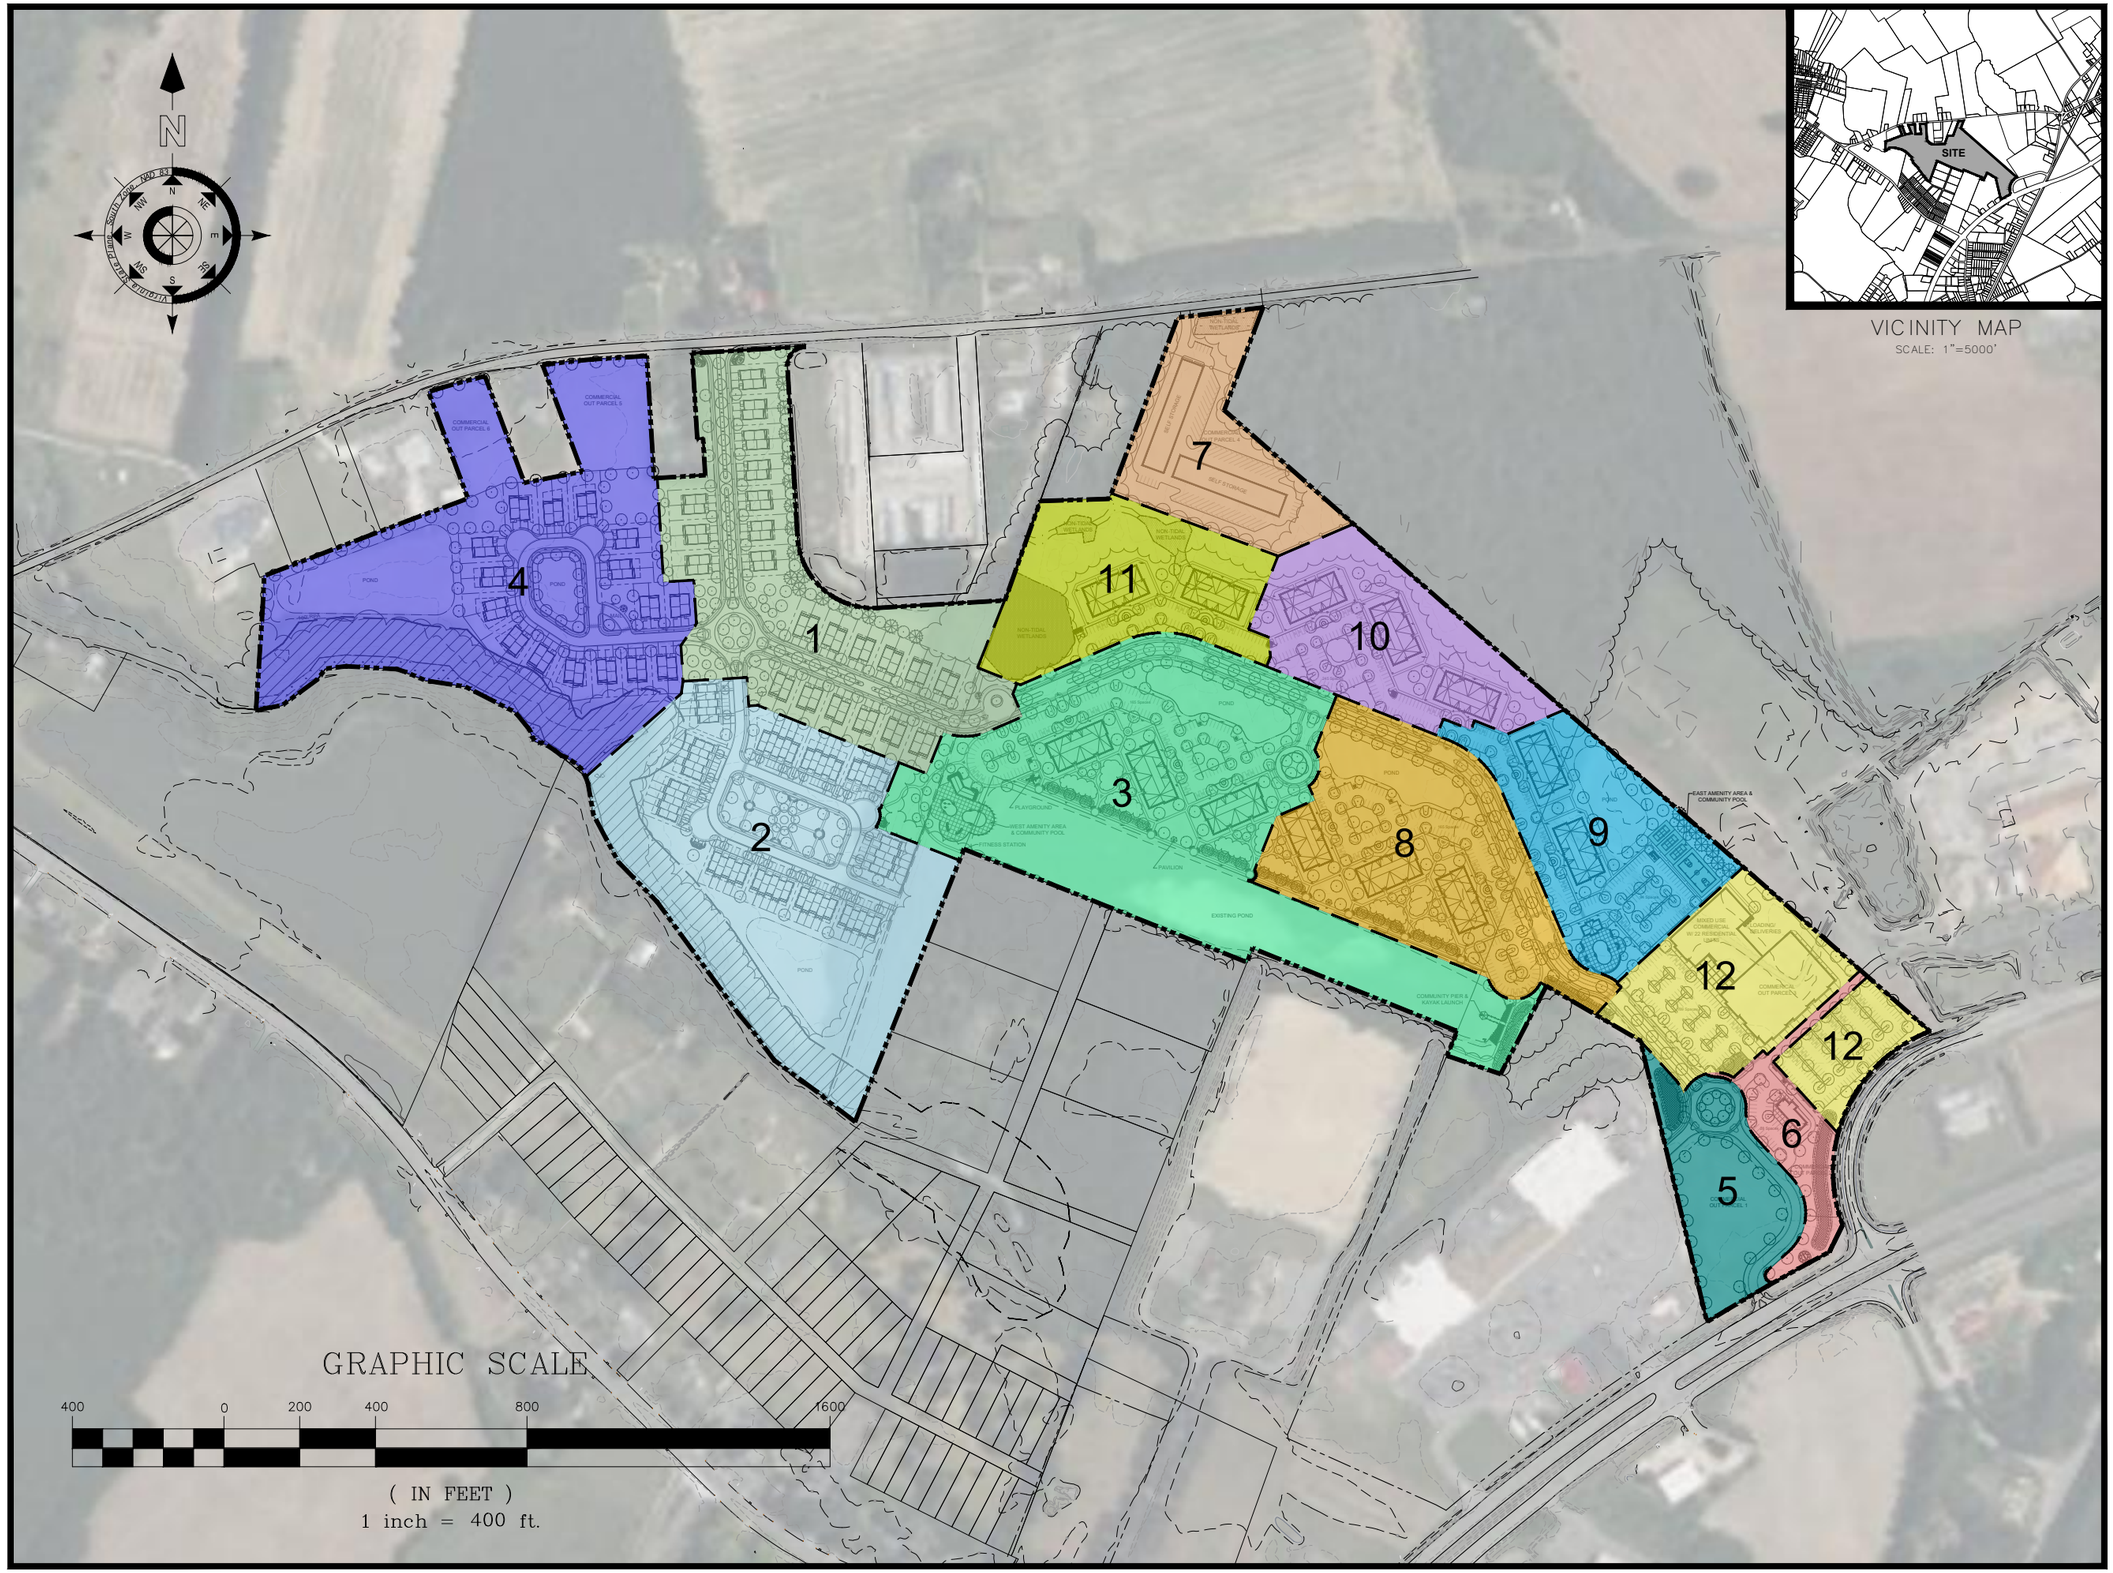

PLANS ISSUED FOR:
Review

REVISIONS:

No.	Revision/Issue:	Date

Coastal Square & Residences

ONLEY, VIRGINIA
ACCOMACK COUNTY

Civil Engineers
Land Planners
Landscape Architects
Surveyors


Atlantic Group
& Associates, Inc.

10044 Old Ocean City Boulevard
Berlin, Maryland 21811
Ph: (410) 629-1160
Fax: (410) 629-1710
www.the-atlanticgrp.com

PHASING PLAN


PROJECT: 23-108	DATE: 11/06/23
DRAWN BY: MH	SCALE: Noted

EX-012

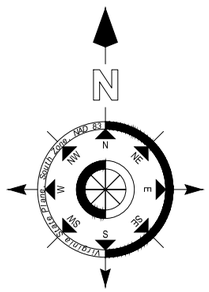



VICINITY MAP
SCALE: 1"=5000'

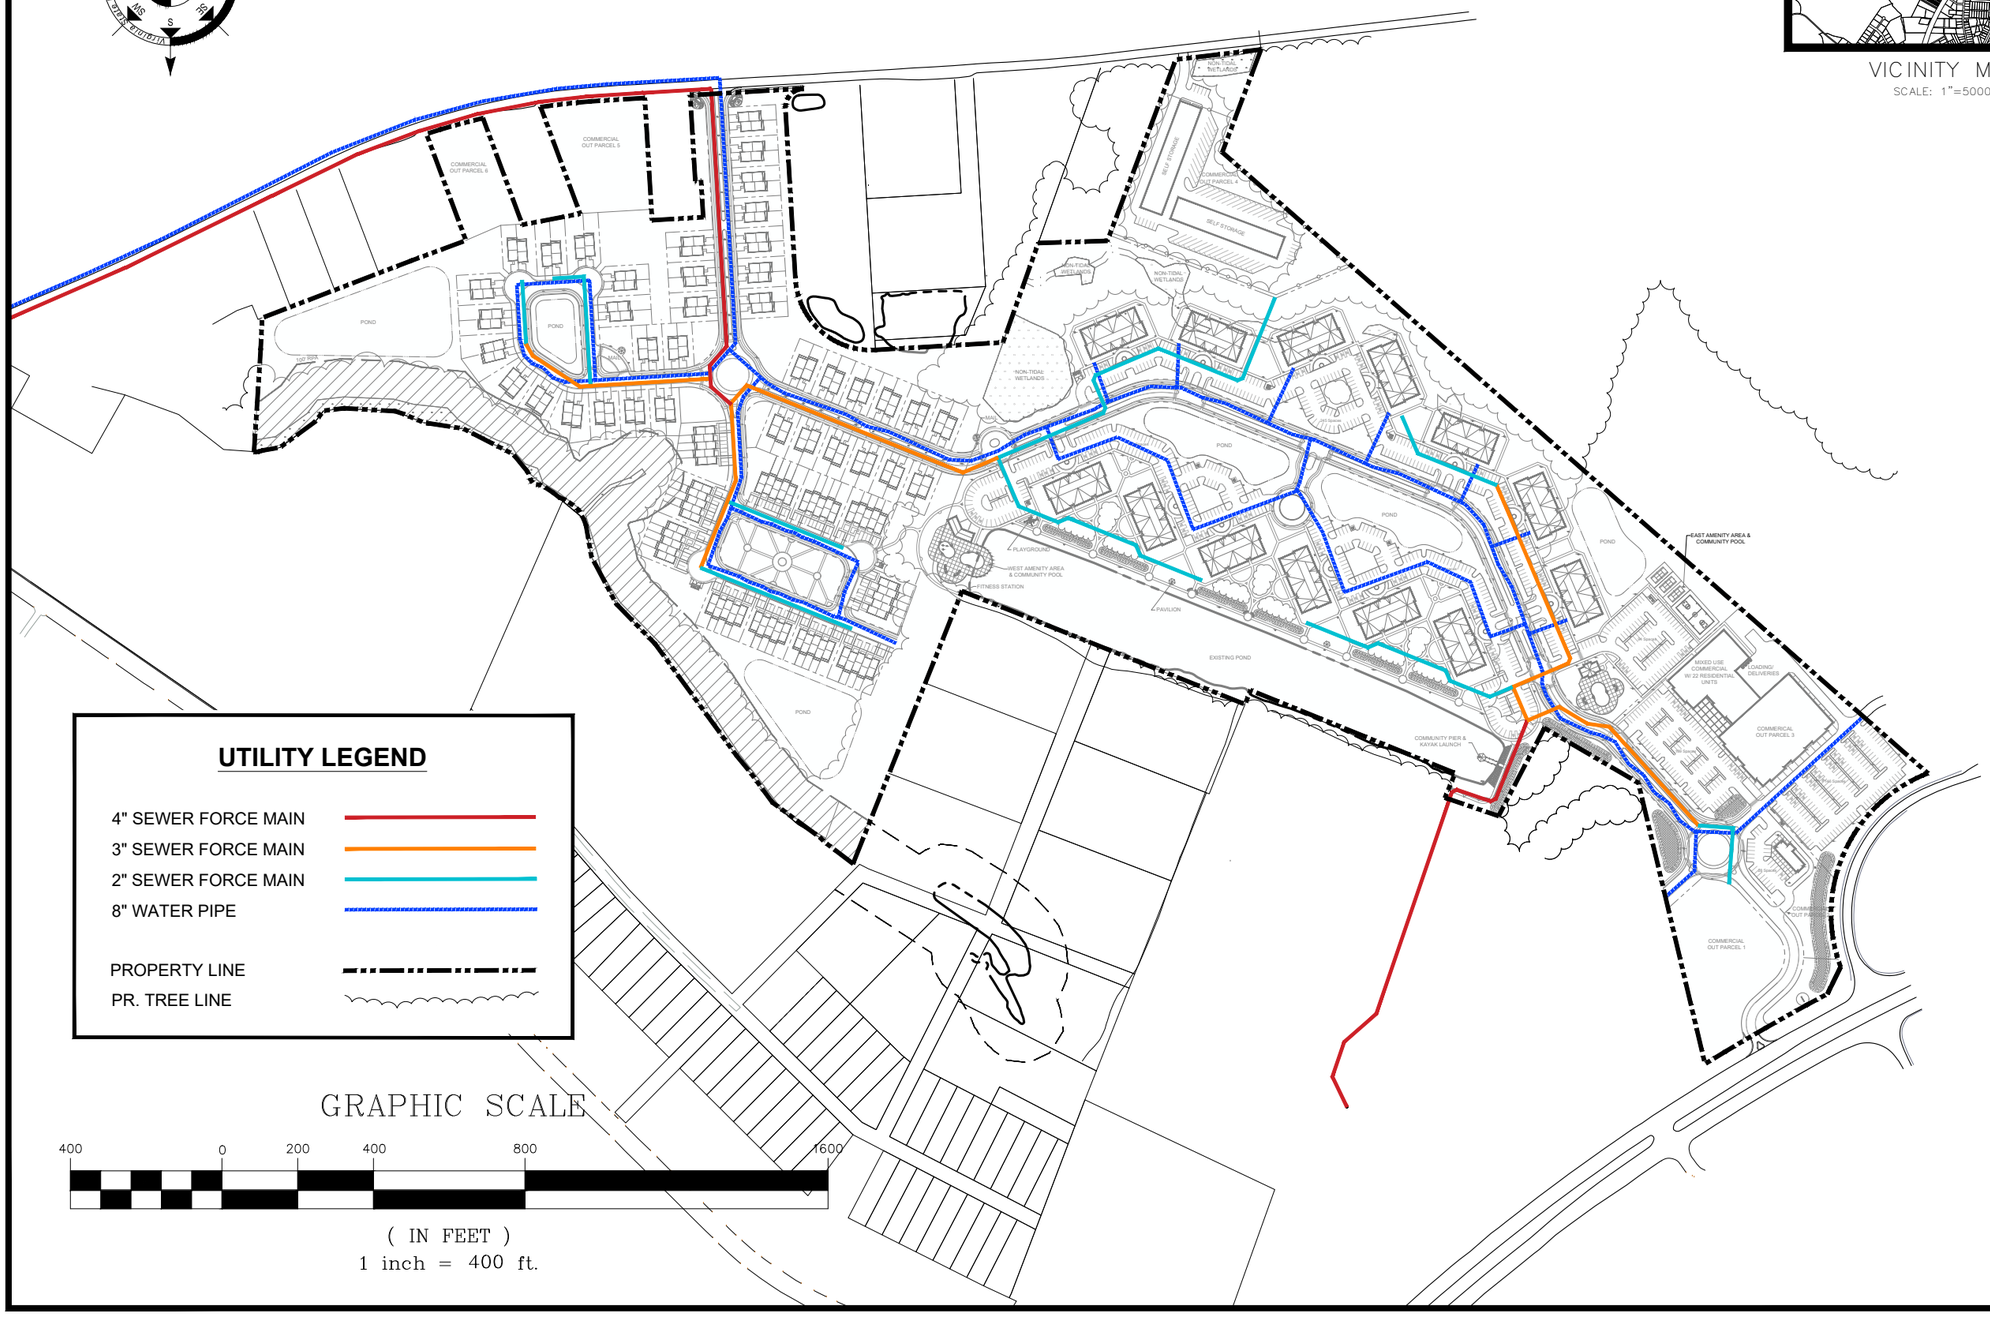

UTILITY LEGEND

- 4" SEWER FORCE MAIN
- 3" SEWER FORCE MAIN
- 2" SEWER FORCE MAIN
- 8" WATER PIPE
- PROPERTY LINE
- PR. TREE LINE

GRAPHIC SCALE

400 0 200 400 800 1600

(IN FEET)
1 inch = 400 ft.

PLANS ISSUED FOR:
Review

REVISIONS:

No.	Revision/Issue:	Date

Coastal Square & Residences

ONLEY, VIRGINIA
ACCOMACK COUNTY

Civil Engineers
Land Planners
Landscape Architects
Surveyors

Atlantic Group
& Associates, Inc.


10044 Old Ocean City Boulevard
Berlin, Maryland 21811
Ph: (410) 629-1160
Fax: (410) 629-1710
www.the-atlanticgrp.com

CONCEPT UTILITY PLAN

PROJECT: 23-108	DATE: 11/06/23
DRAWN BY: MH	SCALE: Noted

EX-013

VICINITY MAP
SCALE: 1"=5000'

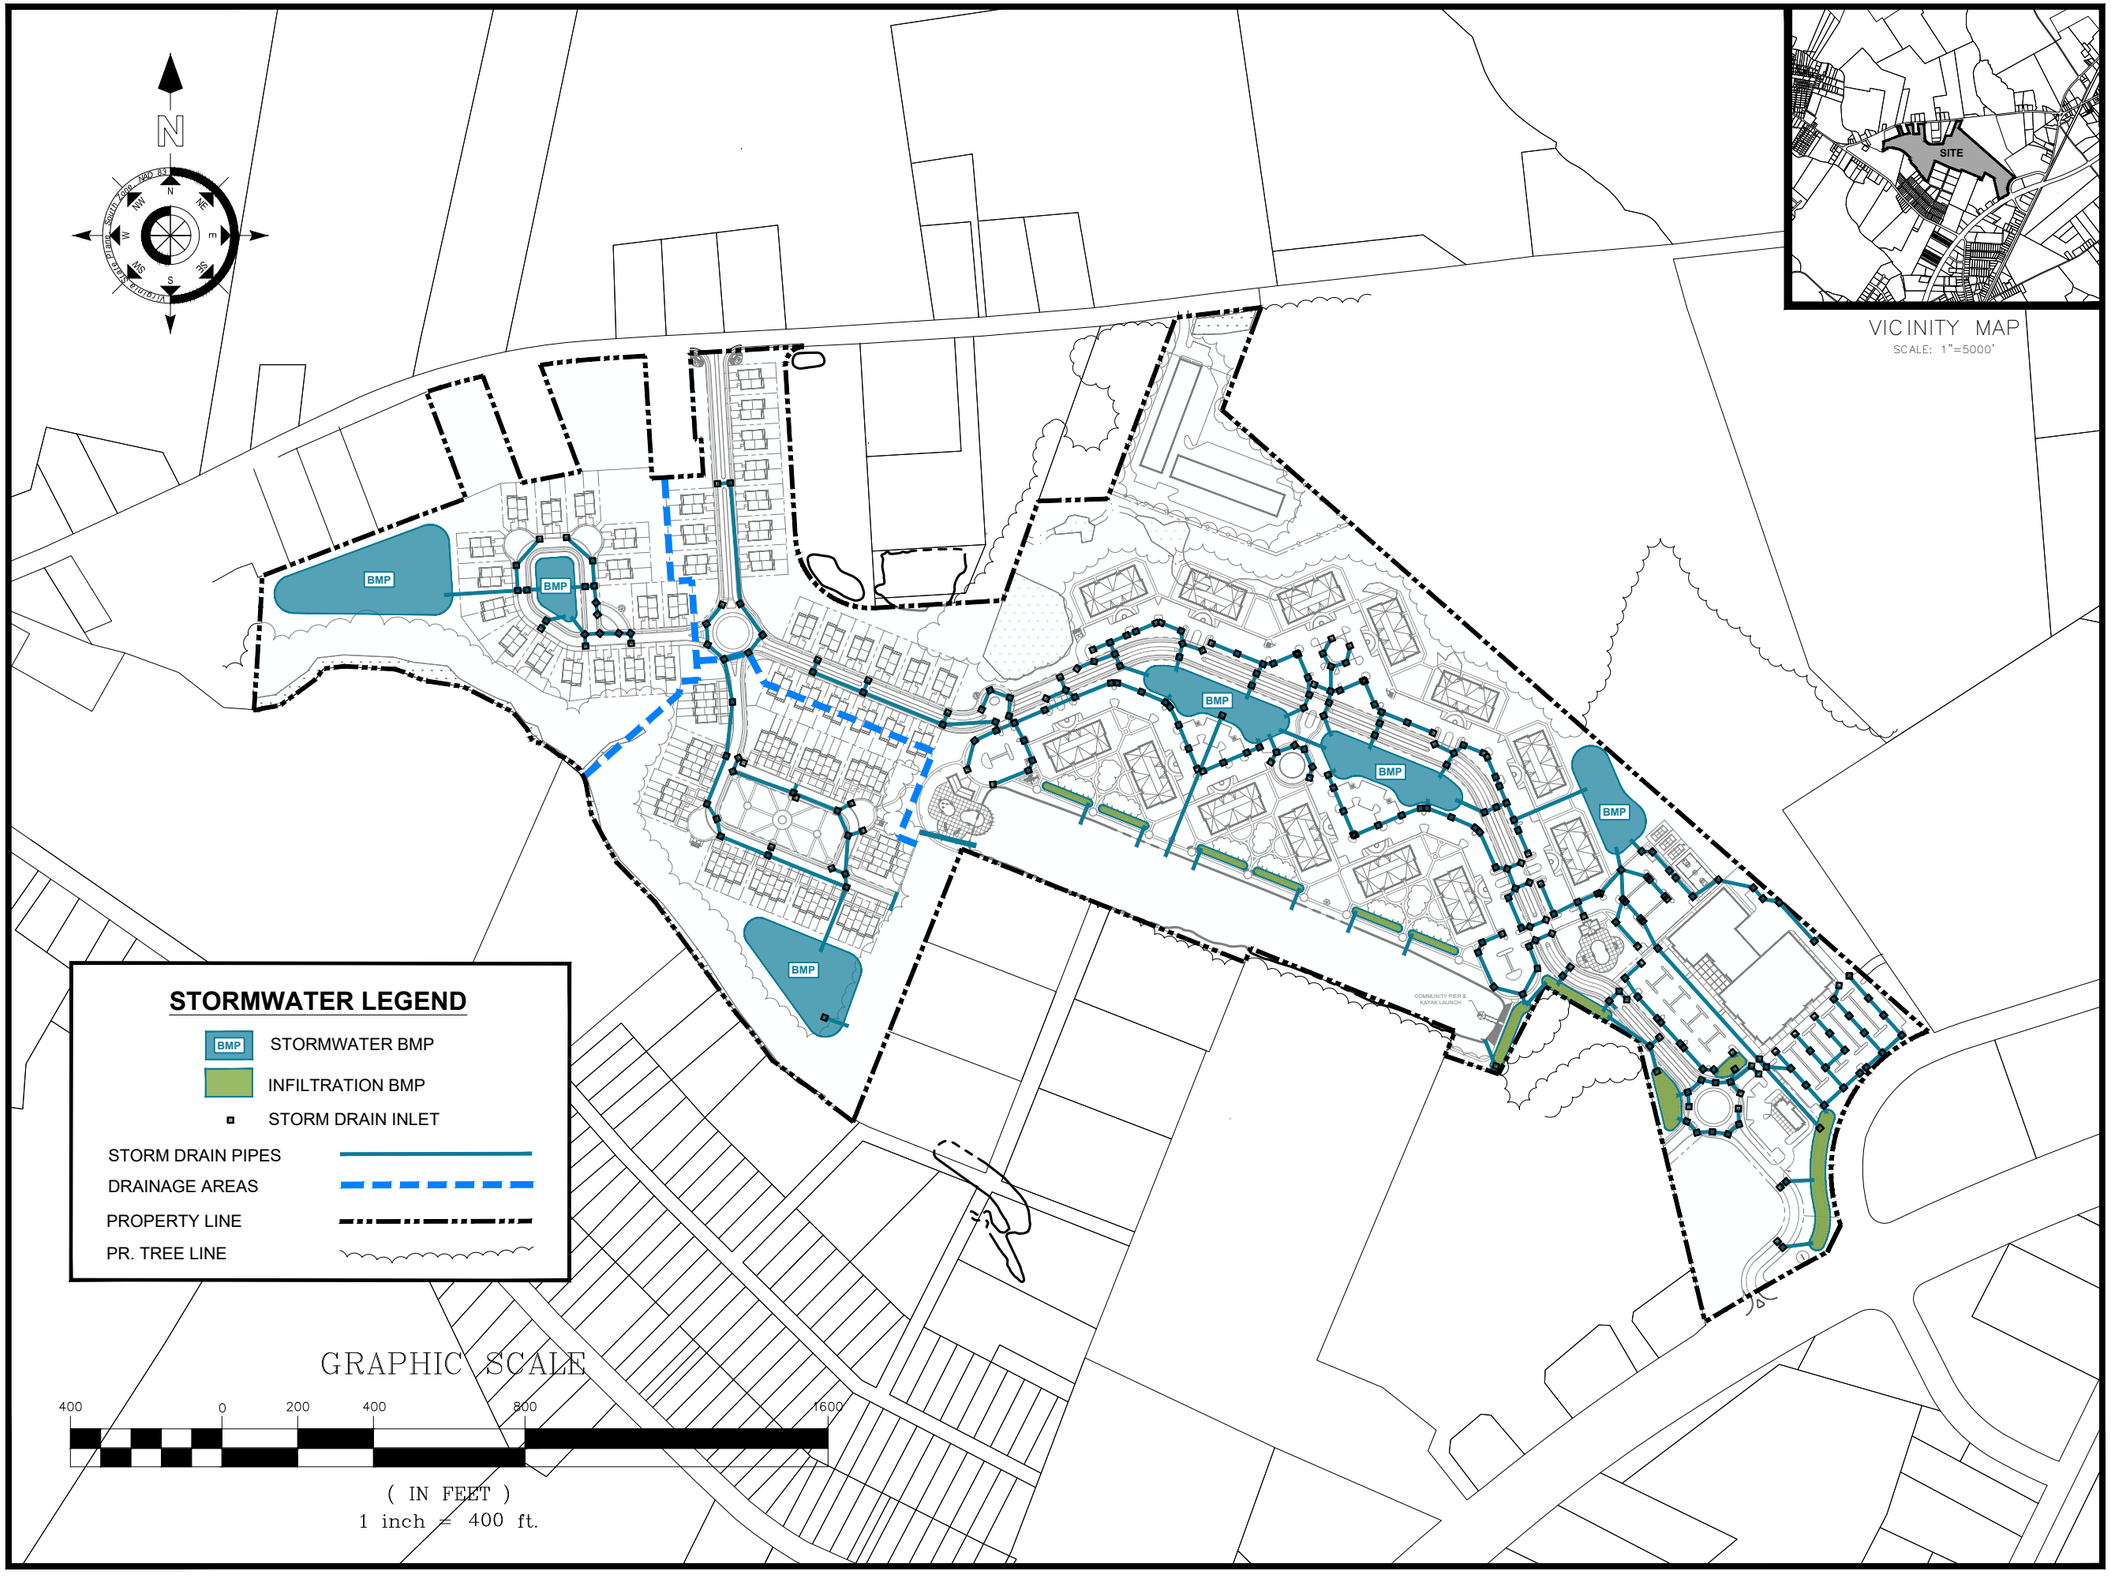

STORMWATER LEGEND

- BMP — STORMWATER BMP
- INFILTRATION BMP
- STORM DRAIN INLET
- STORM DRAIN PIPES
- DRAINAGE AREAS
- PROPERTY LINE
- PR. TREE LINE

GRAPHIC SCALE

400 0 200 400 800 1600

(IN FEET)
1 inch = 400 ft.

PLANS ISSUED FOR:
Review

REVISIONS:

No.	Revision/Issue:	Date

Coastal Square & Residences

ONLEY, VIRGINIA
ACCOMACK COUNTY

Civil Engineers
Land Planners
Landscape Architects
Surveyors

Atlantic Group
& Associates, Inc.

10044 Old Ocean City Boulevard
Berlin, Maryland 21811
Ph: (410) 629-1160
Fax: (410) 629-1710
www.the-atlanticgrp.com

CONCEPT DRAINAGE PLAN

PROJECT:	23-108	DATE:	11/06/23
DRAWN BY:	MH	SCALE:	Noted

EX-014

N

VICINITY MAP
SCALE: 1"=5000'

SITE

100' RPA

100' RPA

EXISTING POND

POTENTIAL STAGING AREA

POTENTIAL STOCKPILE AREA

COMMUNITY PIER & KAYAK LAUNCH

ESC LEGEND

- POTENTIAL STAGING AREA
- POTENTIAL STOCKPILE AREA
- INLET PROTECTION
- TST — TEMPORARY SEDIMENT TRAP
- CE — CONSTRUCTION ENTRANCE
- SF — SILT FENCE
- PROPERTY LINE
- PR. TREE LINE

GRAPHIC SCALE

400 0 200 400 800 1600

(IN FEET)

1 inch = 400 ft.

PLANS ISSUED FOR:
Review

REVISIONS:

No.	Revision/Issue:	Date

Coastal Square & Residences

ONLEY, VIRGINIA
ACCOMACK COUNTY

Civil Engineers
Land Planners
Landscape Architects
Surveyors


Atlantic Group
& Associates, Inc.

10044 Old Ocean City Boulevard
Berlin, Maryland 21811
Ph: (410) 629-1160
Fax: (410) 629-1710
www.the-atlanticgrp.com

CONCEPT ESC PLAN

PROJECT:	23-108	DATE:	11/06/23
DRAWN BY:	MH	SCALE:	Noted

EX-015

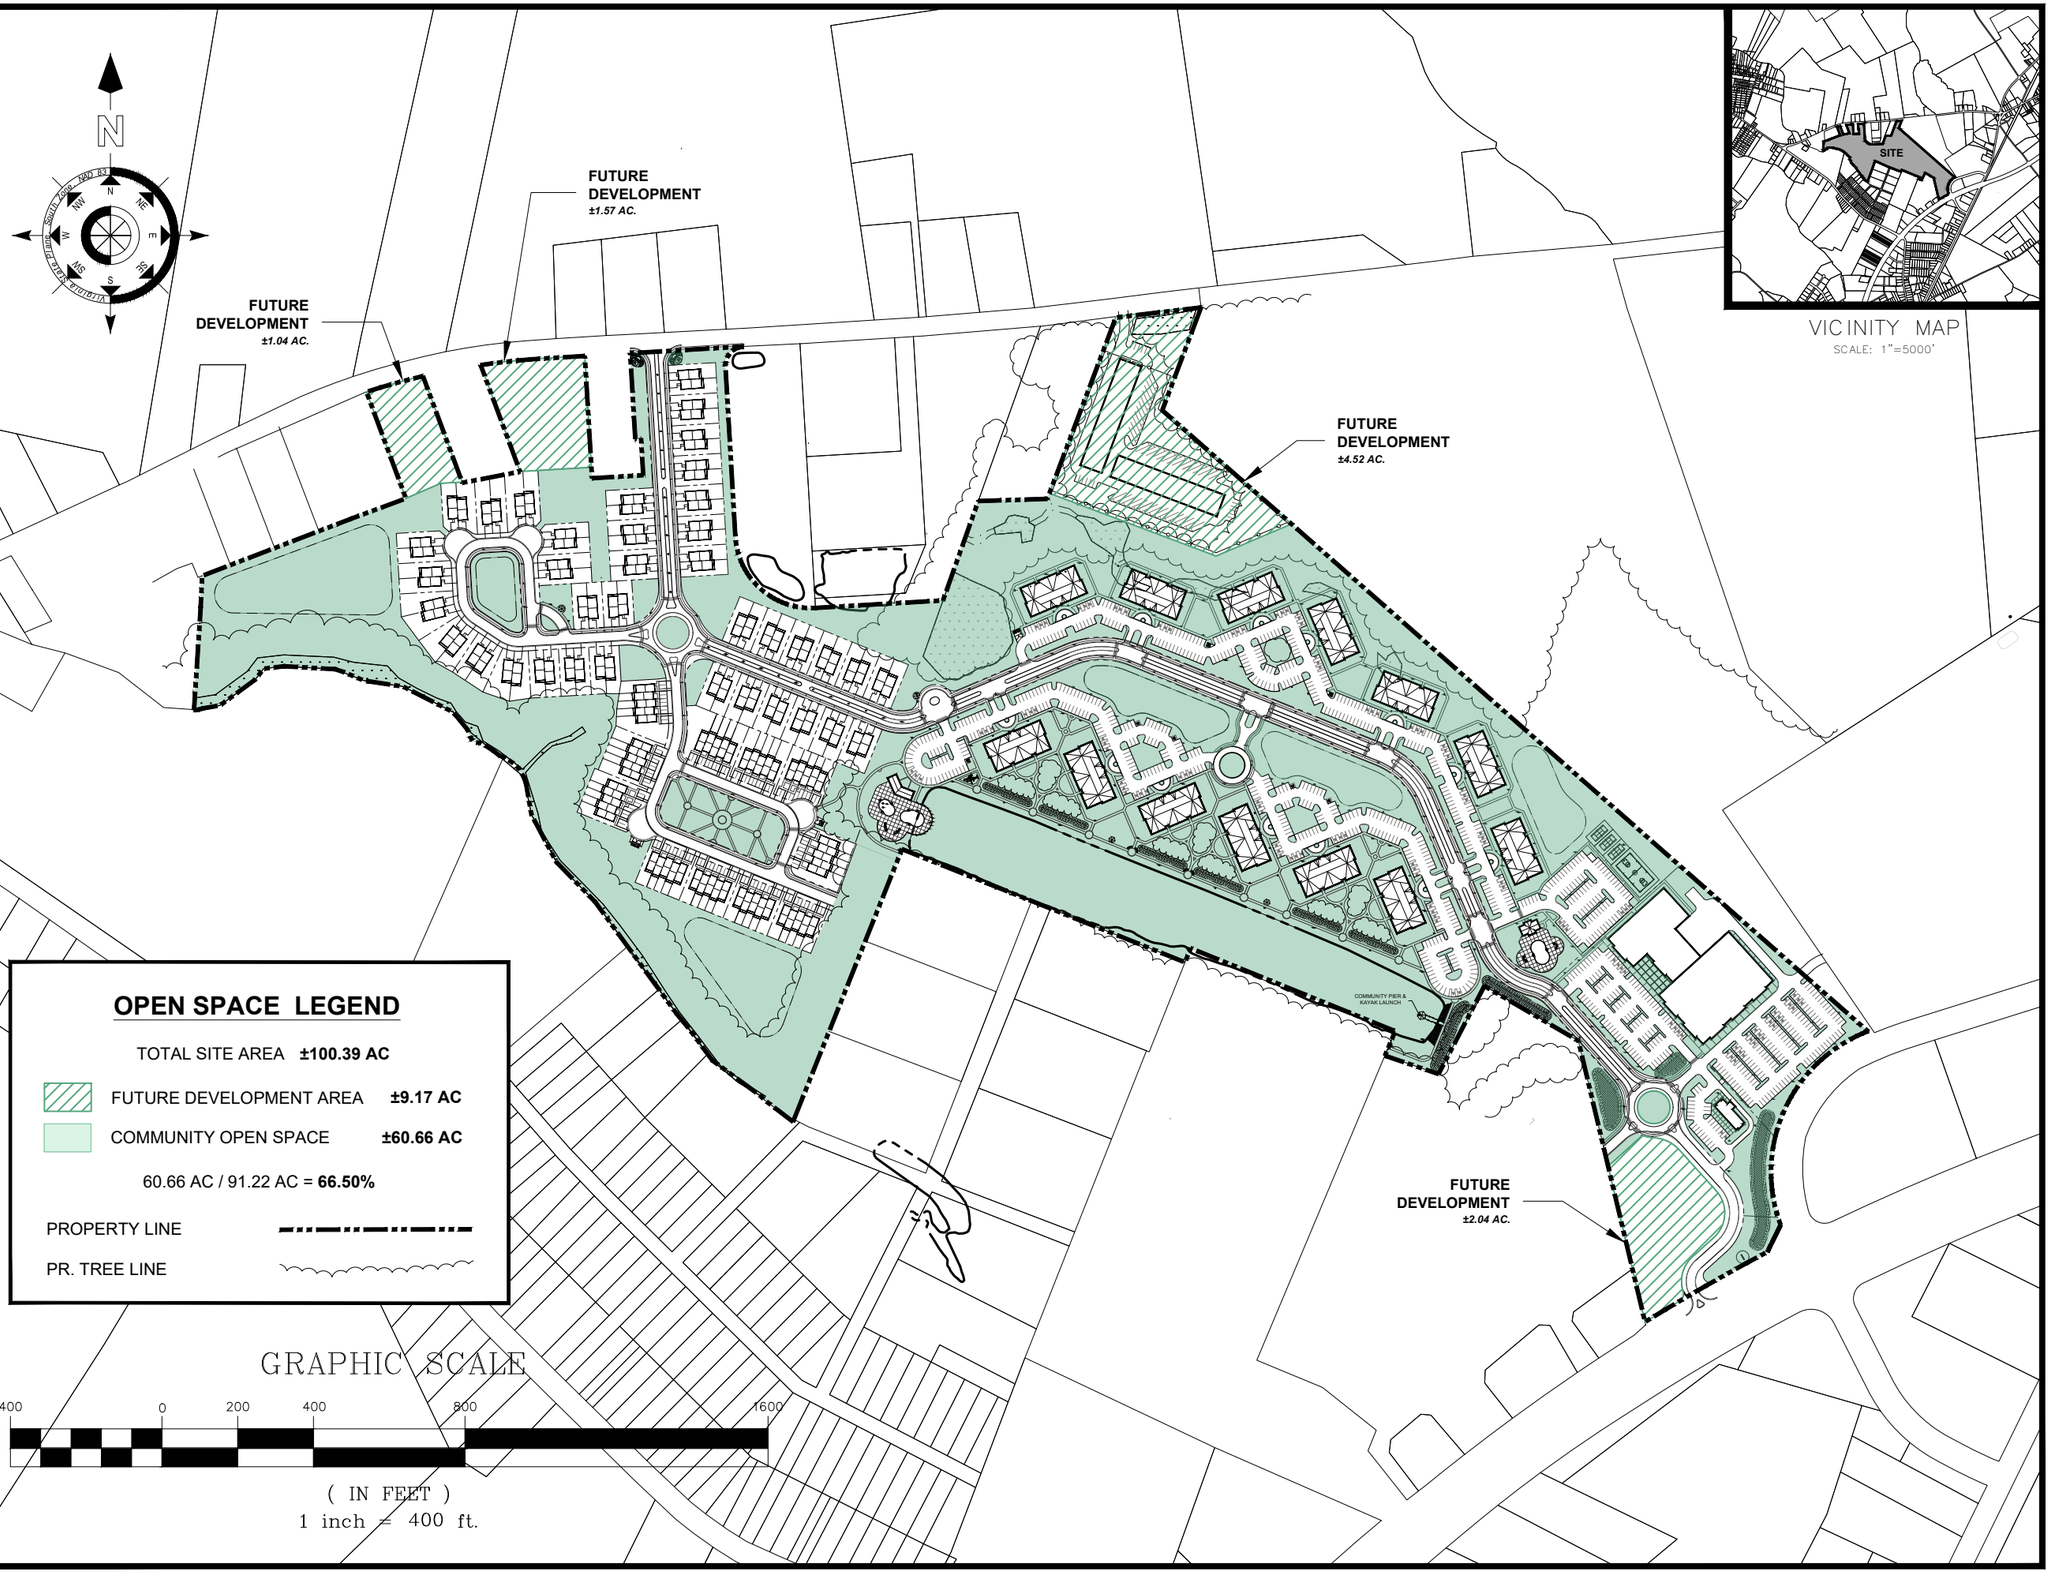

VICINITY MAP
SCALE: 1"=5000'

PLANS ISSUED FOR:
Review

REVISIONS:

No.	Revision/Issue:	Date

Coastal Square & Residences

ONLEY, VIRGINIA
ACCOMACK COUNTY

Civil Engineers
Land Planners
Landscape Architects
Surveyors


Atlantic Group
& Associates, Inc.

10044 Old Ocean City Boulevard
Berlin, Maryland 21811
Ph: (410) 629-1160
Fax: (410) 629-1710
www.the-atlanticgrp.com

OPEN SPACE PLAN

PROJECT: 23-108	DATE: 11/06/23
DRAWN BY: MH	SCALE: Noted

EX-016

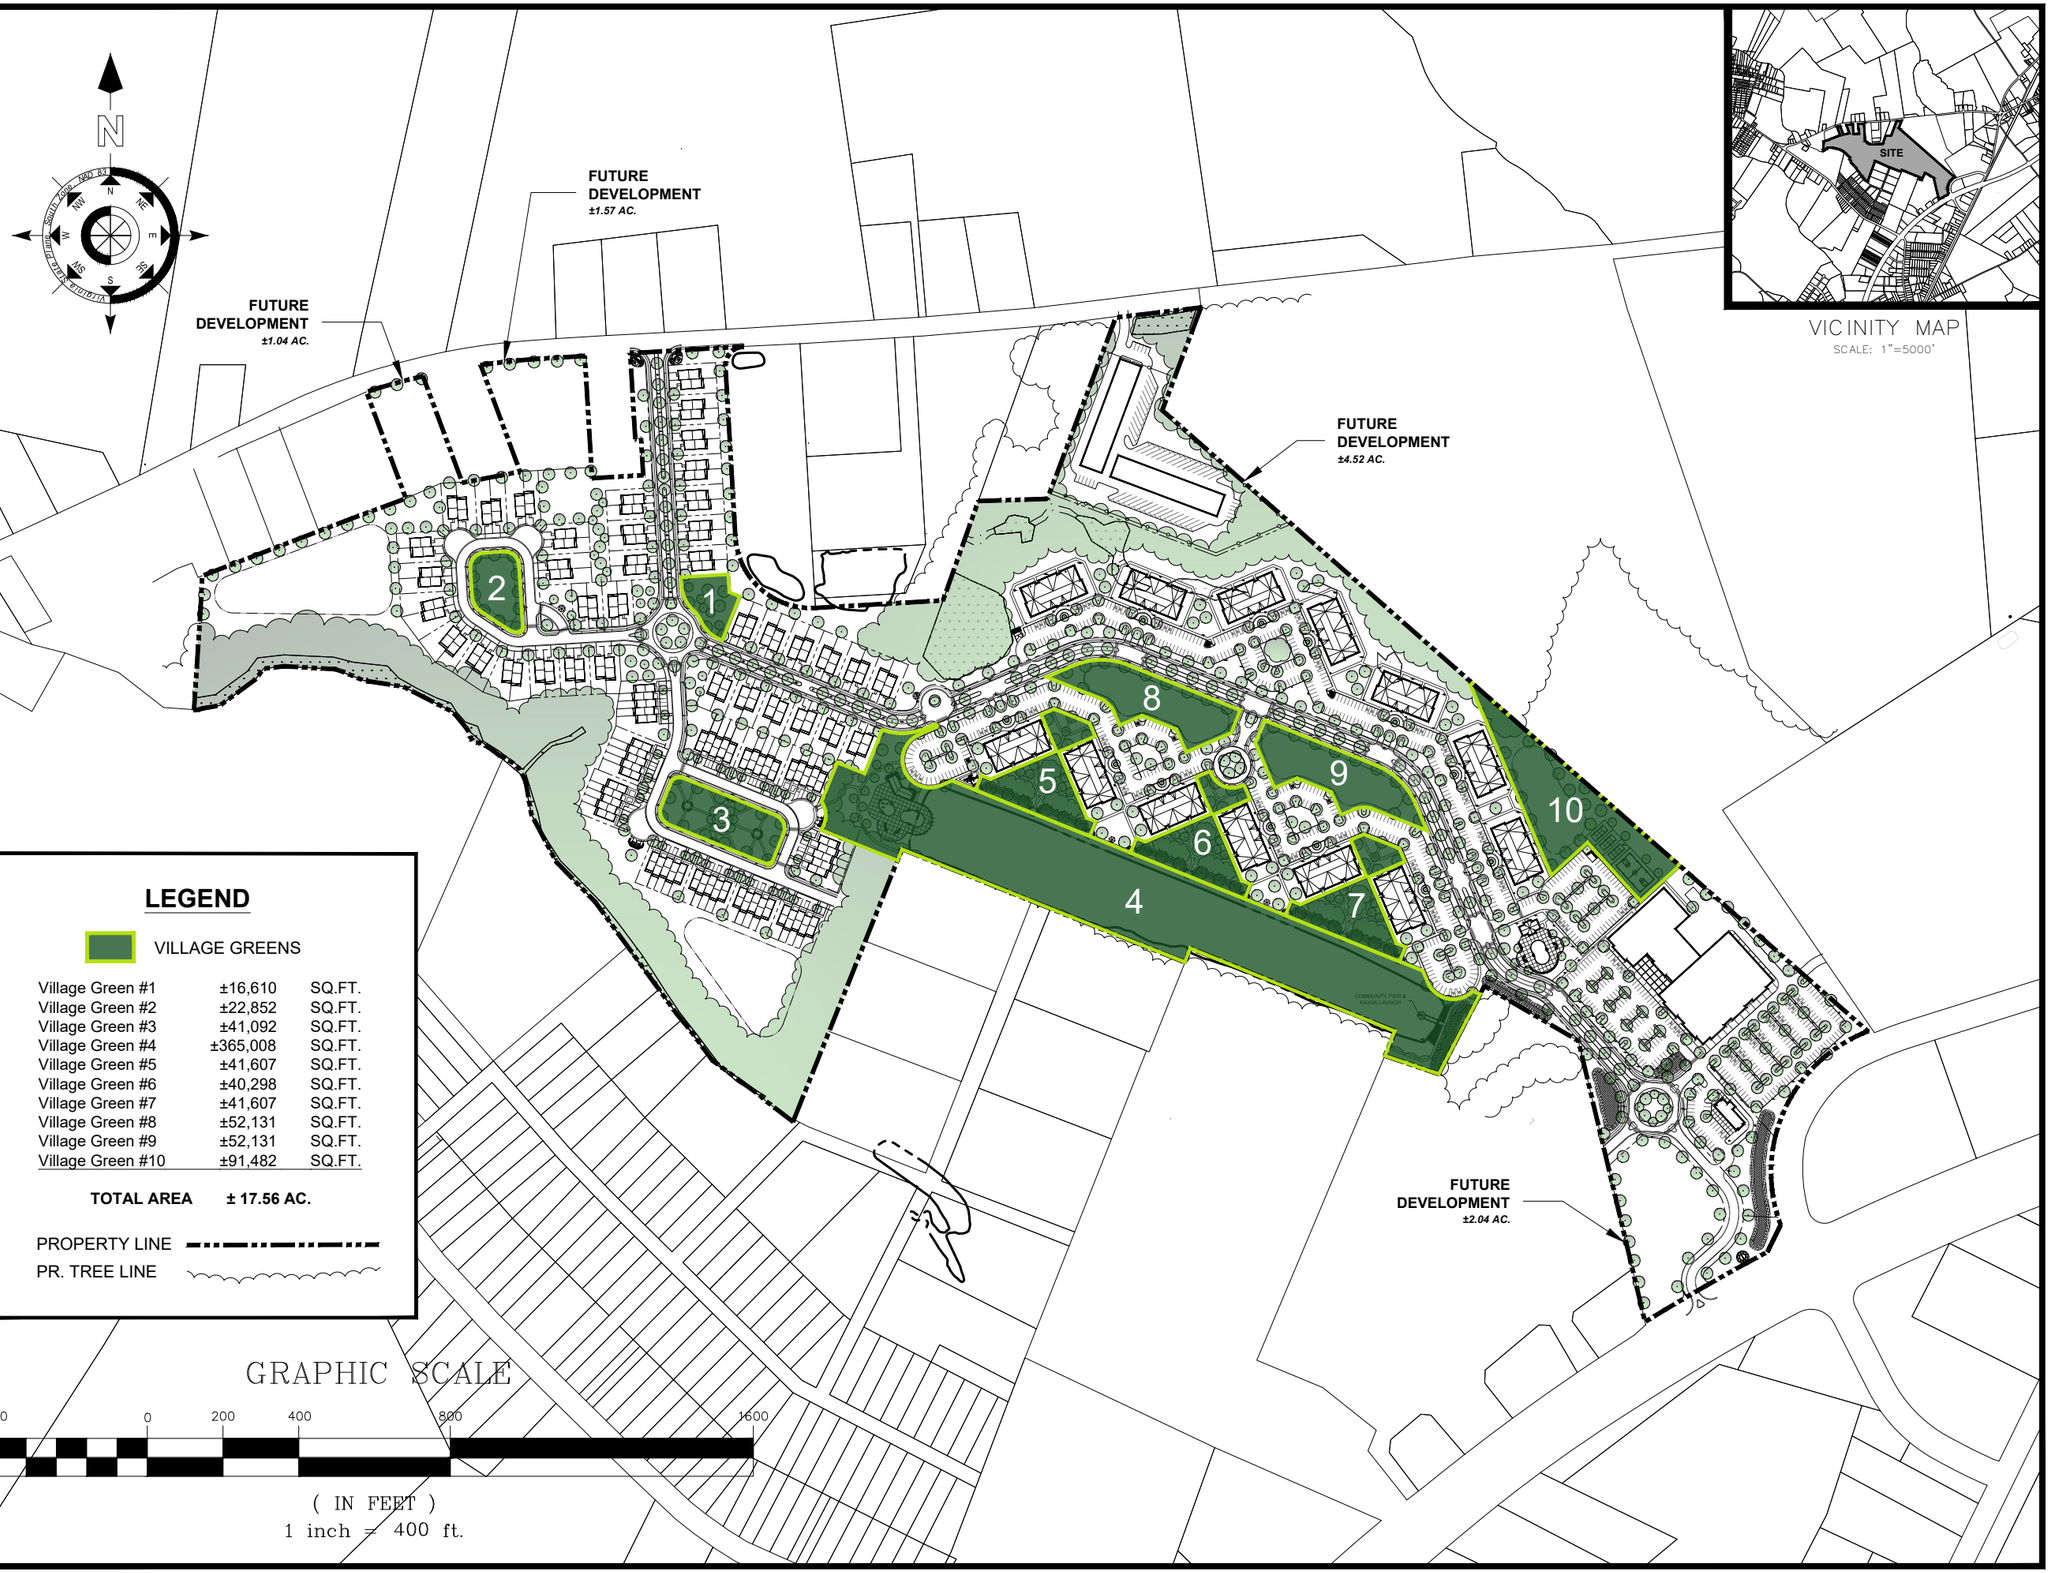

VICINITY MAP
SCALE: 1"=5000'

PLANS ISSUED FOR:
Review

REVISIONS:

No.	Revision/Issue:	Date

Coastal Square & Residences

ONLEY, VIRGINIA
ACCOMACK COUNTY

Civil Engineers
Land Planners
Landscape Architects
Surveyors


Atlantic Group
& Associates, Inc.

10044 Old Ocean City Boulevard
Berlin, Maryland 21811
Ph: (410) 629-1160
Fax: (410) 629-1710
www.the-atlanticgrp.com

VILLAGE GREEN EXHIBIT

PROJECT: 23-108	DATE: 11/06/23
DRAWN BY: MH	SCALE: Noted

EX-017

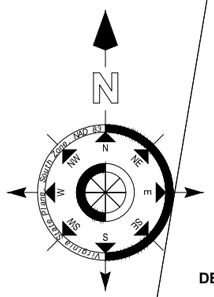

FUTURE DEVELOPMENT
±1.57 AC.

FUTURE DEVELOPMENT
±1.04 AC.

FUTURE DEVELOPMENT
±4.52 AC.



VICINITY MAP
SCALE: 1"=5000'

COMMUNITY PIER & KAYAK LAUNCH

FUTURE DEVELOPMENT
±2.04 AC.

IMPERVIOUS SURFACE LEGEND

IMPERVIOUS SURFACE

FUTURE DEVELOPMENT

SIDEWALK AREAS	± 4.23 AC.
ROADWAYS	± 6.01 AC.
PARKING LOT AREAS	±10.52 AC.
BUILDINGS & AMENITY AREAS	±10.78 AC.
PRIVATE DRIVES (ESTIMATED)	± 2.17 AC.
TOTAL ESTIMATED IMPERVIOUS	**± 33.71 AC.**

PROPERTY LINE

PR. TREE LINE

GRAPHIC SCALE

400 0 200 400 800 1600

(IN FEET)
1 inch = 400 ft.

PLANS ISSUED FOR:
Review

REVISIONS:

No.	Revision/Issue:	Date

Coastal Square & Residences

ONLEY, VIRGINIA
ACCOMACK COUNTY

Civil Engineers
Land Planners
Landscape Architects
Surveyors

Atlantic Group
& Associates, Inc.

10044 Old Ocean City Boulevard
Berlin, Maryland 21811
Ph: (410) 629-1160
Fax: (410) 629-1710
www.the-atlanticgrp.com

IMPERVIOUS SURFACE EXHIBIT


PROJECT: 23-108	DATE: 11/06/23
DRAWN BY: MH	SCALE: Noted

EX-018


ARCHITECTURAL: DUPLEXES




CONCEPTUAL RENDERING

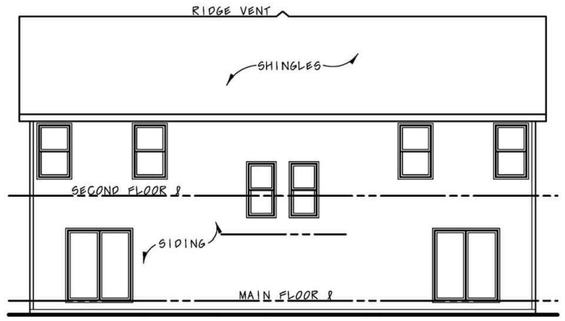


TYP. REAR ELEVATION

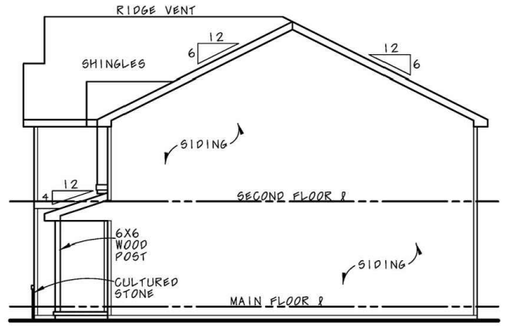

TYP. SIDE ELEVATION

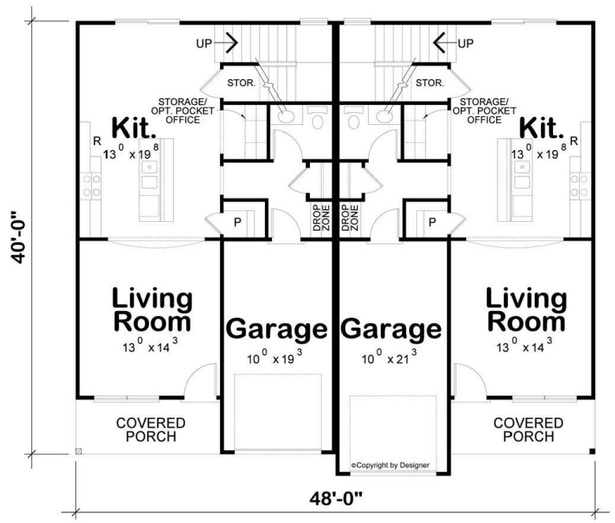

FIRST FLOOR

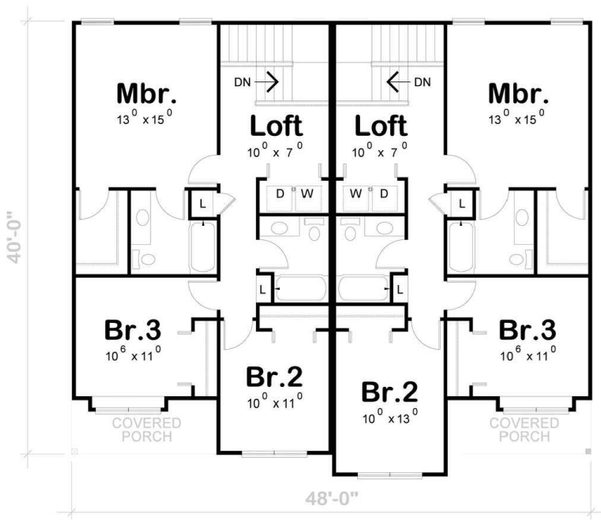

SECOND FLOOR

PLANS ISSUED FOR:
Review

REVISIONS:

No.	Revision/Issue:	Date

Coastal Square & Residences

ONLEY, VIRGINIA
ACCOMACK COUNTY

Civil Engineers
Land Planners
Landscape Architects
Surveyors

Atlantic Group
& Associates, Inc.

10044 Old Ocean City Boulevard
Berlin, Maryland 21811
Ph: (410) 629-1160
Fax: (410) 629-1710
www.the-atlanticgrp.com

ARCHITECTURE EXHIBIT

PROJECT:	23-108	DATE:	11/06/23
DRAWN BY:	MH	SCALE:	N.T.S.

EX-019

ARCHITECTURAL: TOWNHOMES



CONCEPTUAL FRONT ELEVATION

SCALE: N.T.S.



TYP. SIDE ELEVATION

SCALE: N.T.S.

PLANS ISSUED FOR:
Review

REVISIONS:

No.	Revision/Issue:	Date

Coastal Square & Residences

ONLEY, VIRGINIA
ACCOMACK COUNTY

Civil Engineers
Land Planners
Landscape Architects
Surveyors

Atlantic Group
& Associates, Inc.


10044 Old Ocean City Boulevard
Berlin, Maryland 21811
Ph: (410) 629-1160
Fax: (410) 629-1710
www.the-atlanticgrp.com


ARCHITECTURE EXHIBIT


PROJECT:	23-108	DATE:	11/06/23
DRAWN BY:	MH	SCALE:	N.T.S.

EX-020

ARCHITECTURAL: TOWNHOMES

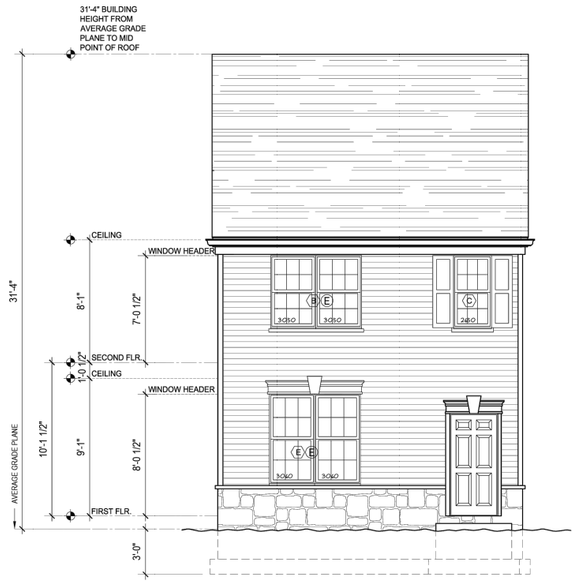


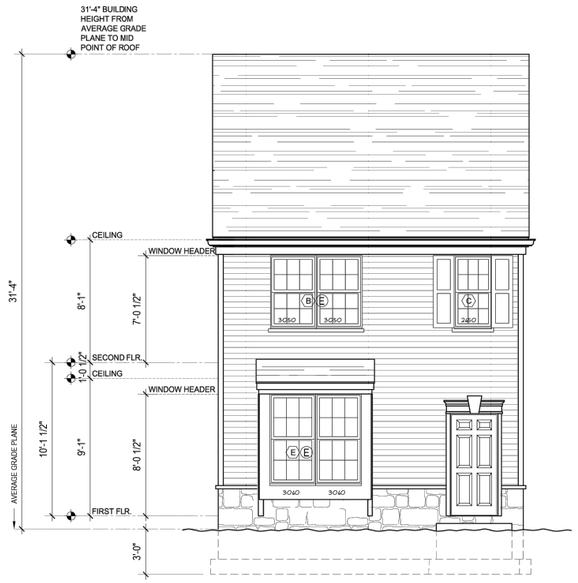

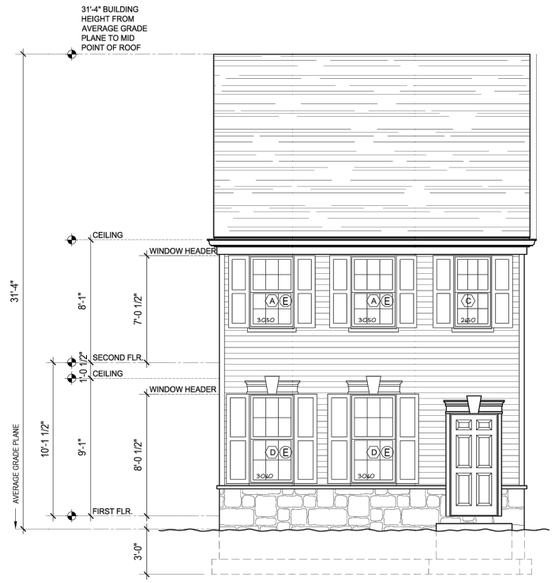





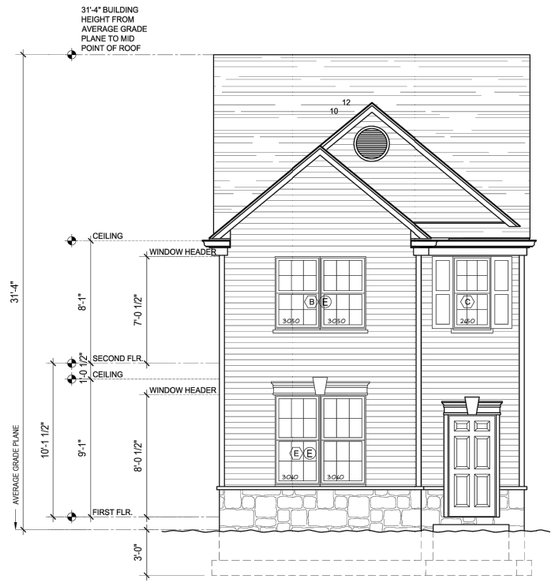

FRONT ELEVATION OPTIONS

SCALE: N.T.S.

PLANS ISSUED FOR:
Review

REVISIONS:

No.	Revision/Issue:	Date

Coastal Square & Residences

ONLEY, VIRGINIA
ACCOMACK COUNTY

Civil Engineers
Land Planners
Landscape Architects
Surveyors

Atlantic Group
& Associates, Inc.


10044 Old Ocean City Boulevard
Berlin, Maryland 21811
Ph: (410) 629-1160
Fax: (410) 629-1710
www.the-atlanticgrp.com

ARCHITECTURE EXHIBIT

PROJECT:	23-108	DATE:	11/06/23
DRAWN BY:	MH	SCALE:	N.T.S.


EX-021

ARCHITECTURAL: TOWNHOMES

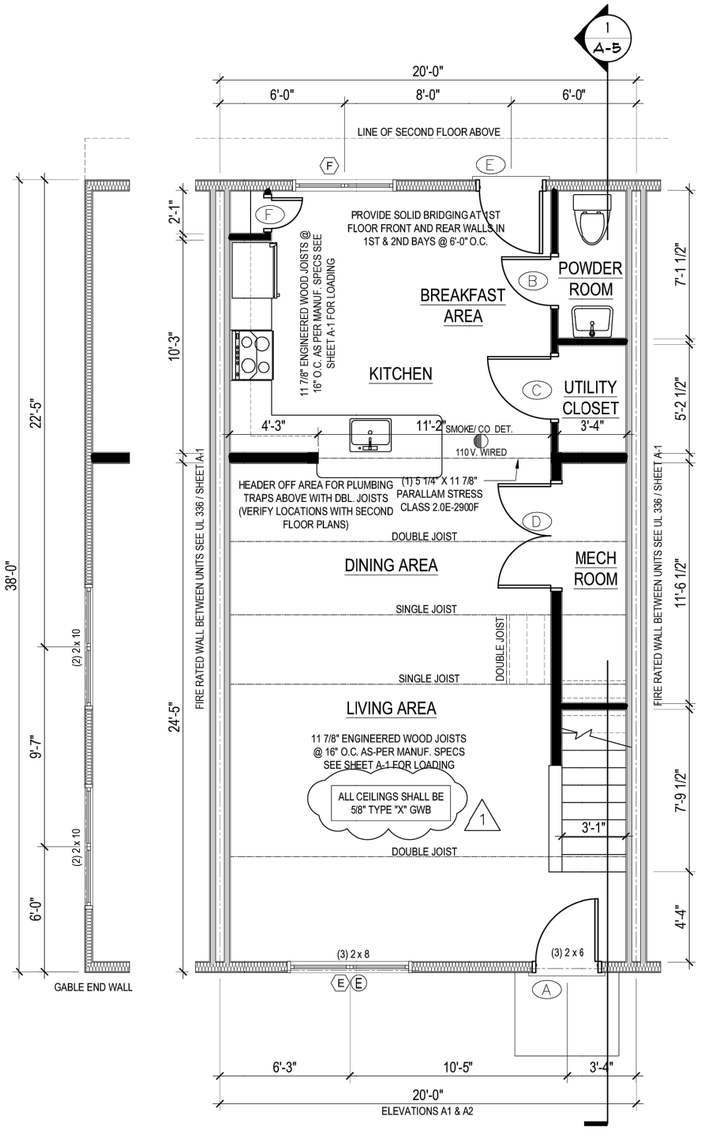

FIRST FLOOR PLAN

SCALE: N.T.S.

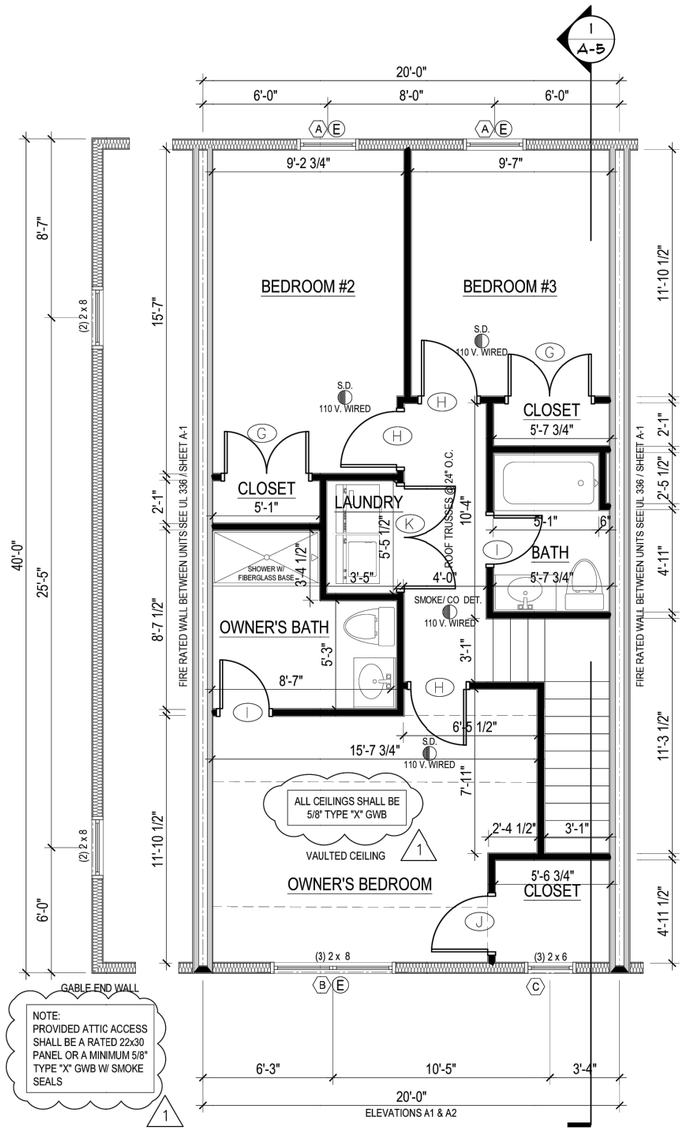

SECOND FLOOR PLAN

SCALE: N.T.S.

PLANS ISSUED FOR:
Review

REVISIONS:

No.	Revision/Issue:	Date

Coastal Square & Residences

ONLEY, VIRGINIA
ACCOMACK COUNTY

Atlantic Group
& Associates, Inc.
Civil Engineers
Land Planners
Landscape Architects
Surveyors

10044 Old Ocean City Boulevard
Berlin, Maryland 21811
Ph: (410) 629-1160
Fax: (410) 629-1710
www.the-atlanticgrp.com

ARCHITECTURE EXHIBIT

PROJECT:	23-108	DATE:	11/06/23
DRAWN BY:	MH	SCALE:	N.T.S.

EX-022

ARCHITECTURAL: APARTMENTS



APARTMENT ELEVATION

Atlantic Group
& Associates, Inc.

Civil Engineers
Land Planners
Landscape Architects
Surveyors

10044 Old Ocean City Boulevard
Berlin, Maryland 21811
Ph: (410) 629-1160
Fax: (410) 629-1710
www.the-atlanticgrp.com

Coastal Square & Residences


ONLEY, VIRGINIA
ACCOMACK COUNTY

ARCHITECTURE EXHIBIT

PROJECT: 23-108	DATE: 11/06/23
DRAWN BY: MH	SCALE: N.T.S.

SHEET: EX-023

ARCHITECTURAL: APARTMENTS

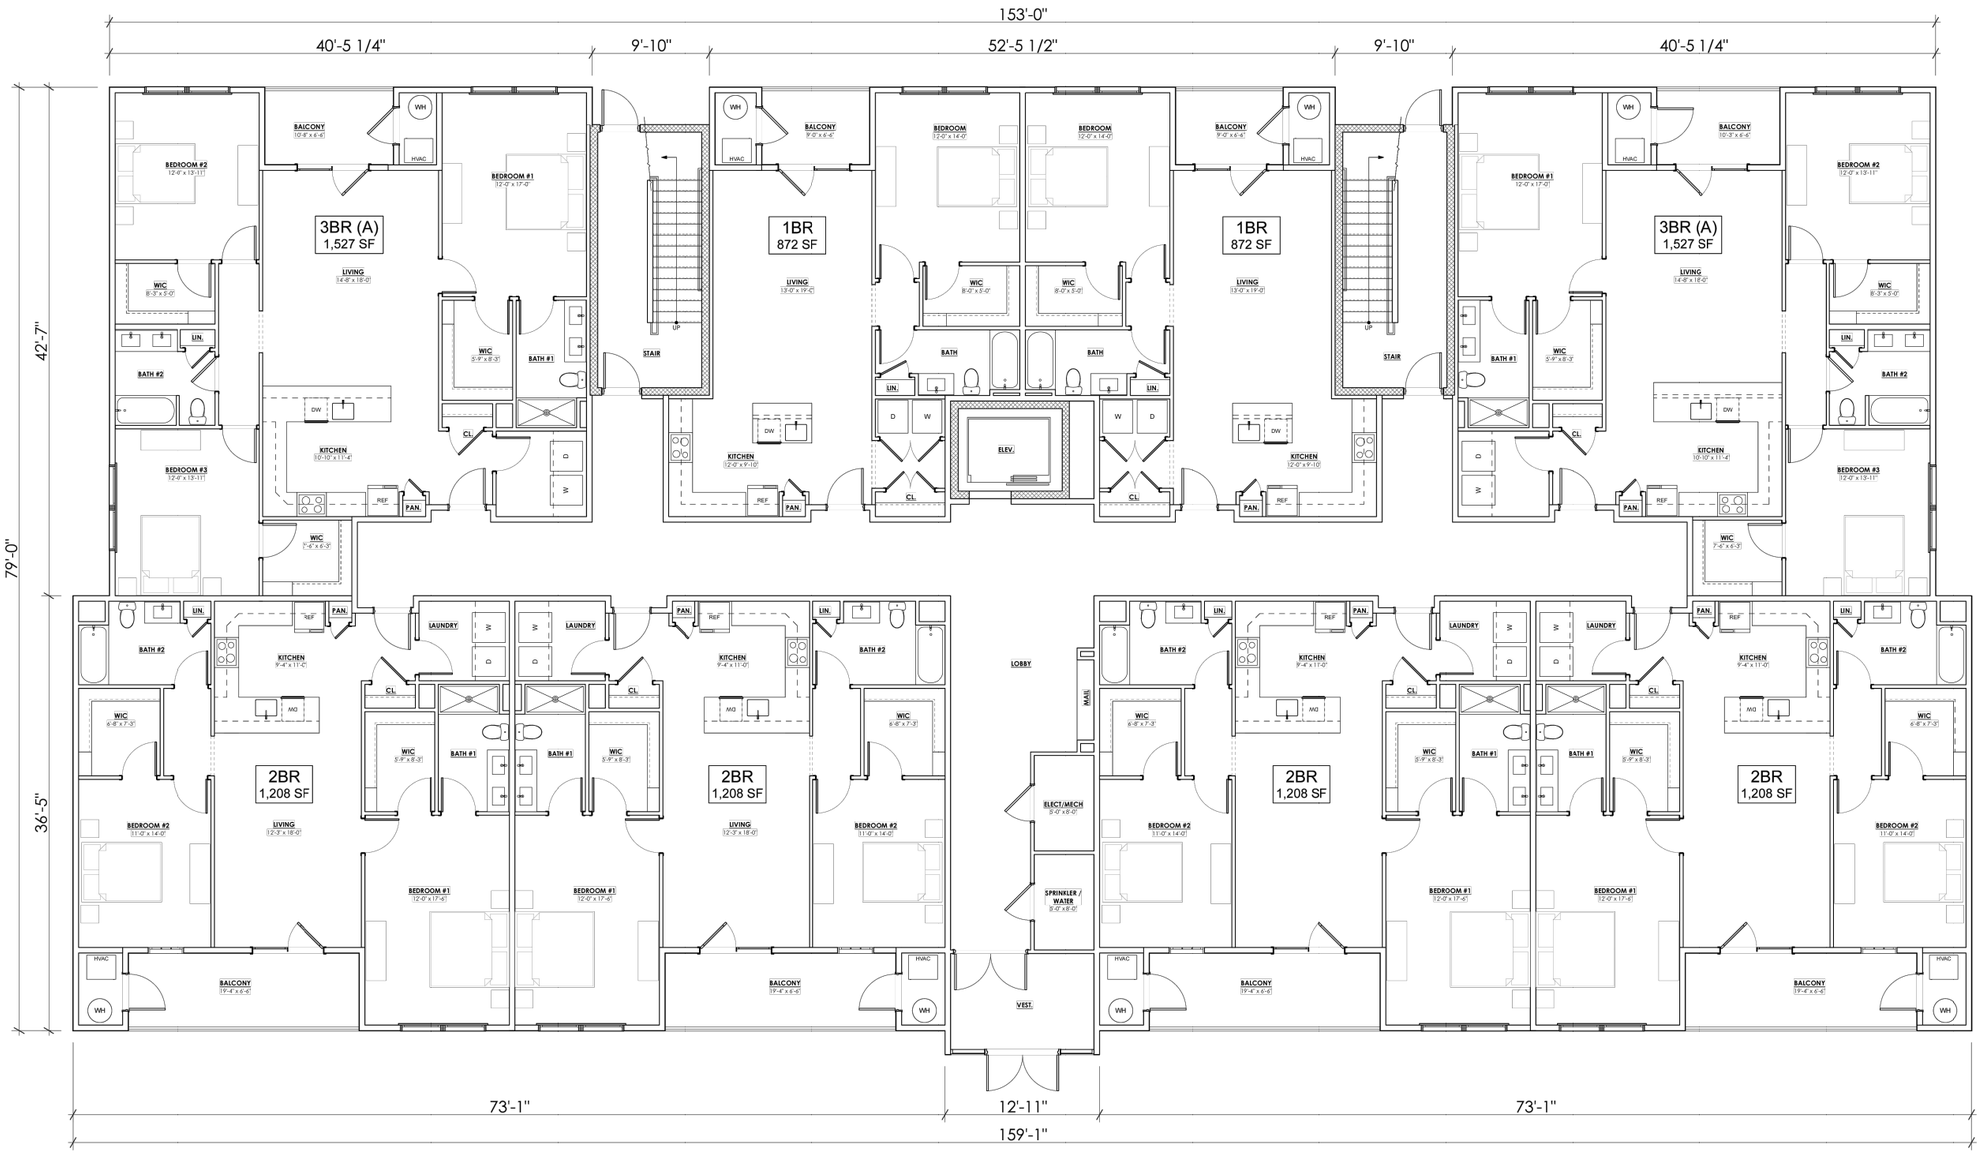

TYP. APARTMENT FLOOR PLAN

SCALE: N.T.S.

BRIDGEVILLE - MARET RATE APARTMENT #1
1ST FLOOR PLAN - 12,273 SF (INCLUDING BALCONIES)
3/32" = 1'-0"
8.10.23

BUILDING #1	
1BR:	6 APARTMENTS
2 BR:	10 APARTMENTS
3BR:	8 APARTMENTS
TOTAL:	24 APARTMENTS

PLANS ISSUED FOR:
Review

REVISIONS:

No.	Revision/Issue:	Date

Coastal Square & Residences

ONLEY, VIRGINIA
ACCOMACK COUNTY

Civil Engineers
Land Planners
Landscape Architects
Surveyors

Atlantic Group
& Associates, Inc.


10044 Old Ocean City Boulevard
Berlin, Maryland 21811
Ph: (410) 629-1160
Fax: (410) 629-1710
www.the-atlanticgrp.com

ARCHITECTURE EXHIBIT

PROJECT:	23-108	DATE:	11/06/23
DRAWN BY:	MH	SCALE:	N.T.S.


EX-024

PRIVATE PARKING DETAILS:

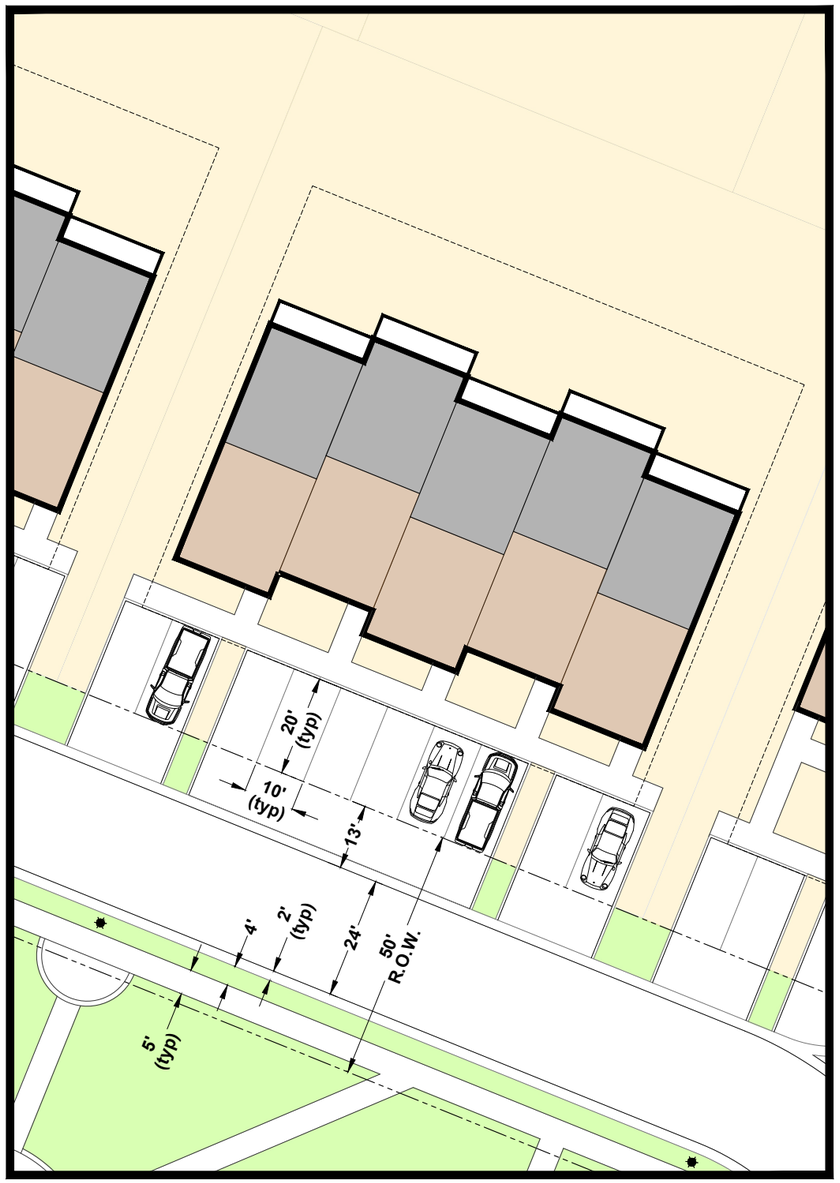

TYP. TOWNHOME PARKING

SCALE: 1" = 30'

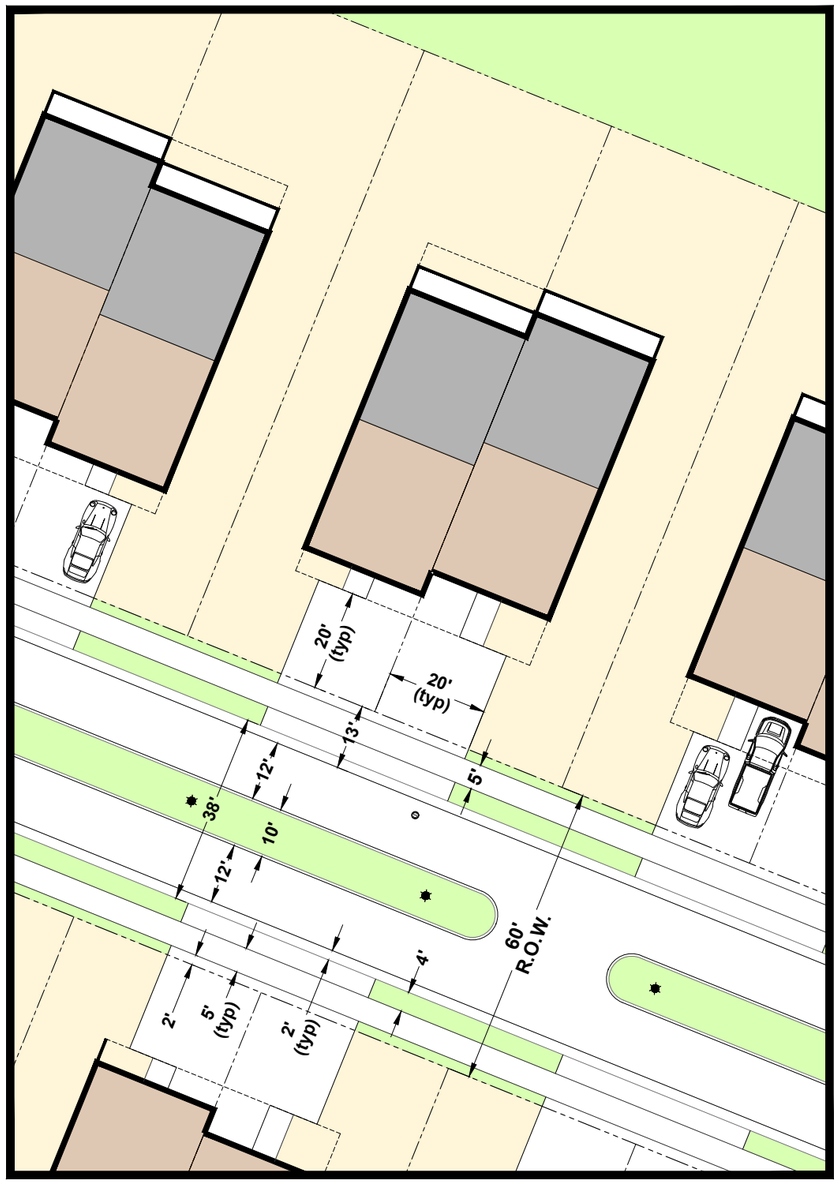

TYP. DUPLEX PARKING

SCALE: 1" = 30'

PLANS ISSUED FOR:
Review

REVISIONS:

No.	Revision/Issue:	Date

Coastal Square & Residences

ONLEY, VIRGINIA
ACCOMACK COUNTY

Civil Engineers
Land Planners
Landscape Architects
Surveyors

Atlantic Group
& Associates, Inc.

10044 Old Ocean City Boulevard
Berlin, Maryland 21811
Ph: (410) 629-1160
Fax: (410) 629-1710
www.the-atlanticgrp.com

PARKING DETAILS EXHIBIT

PROJECT: 23-108	DATE: 11/06/23
DRAWN BY: MH	SCALE: N.T.S.

EX-025